


MAP

To accompany the application of Nick Barry for supplemental water supply.

STATE ENGINEER
RECEIVED

MAY 17 1926

SALE, OREGON

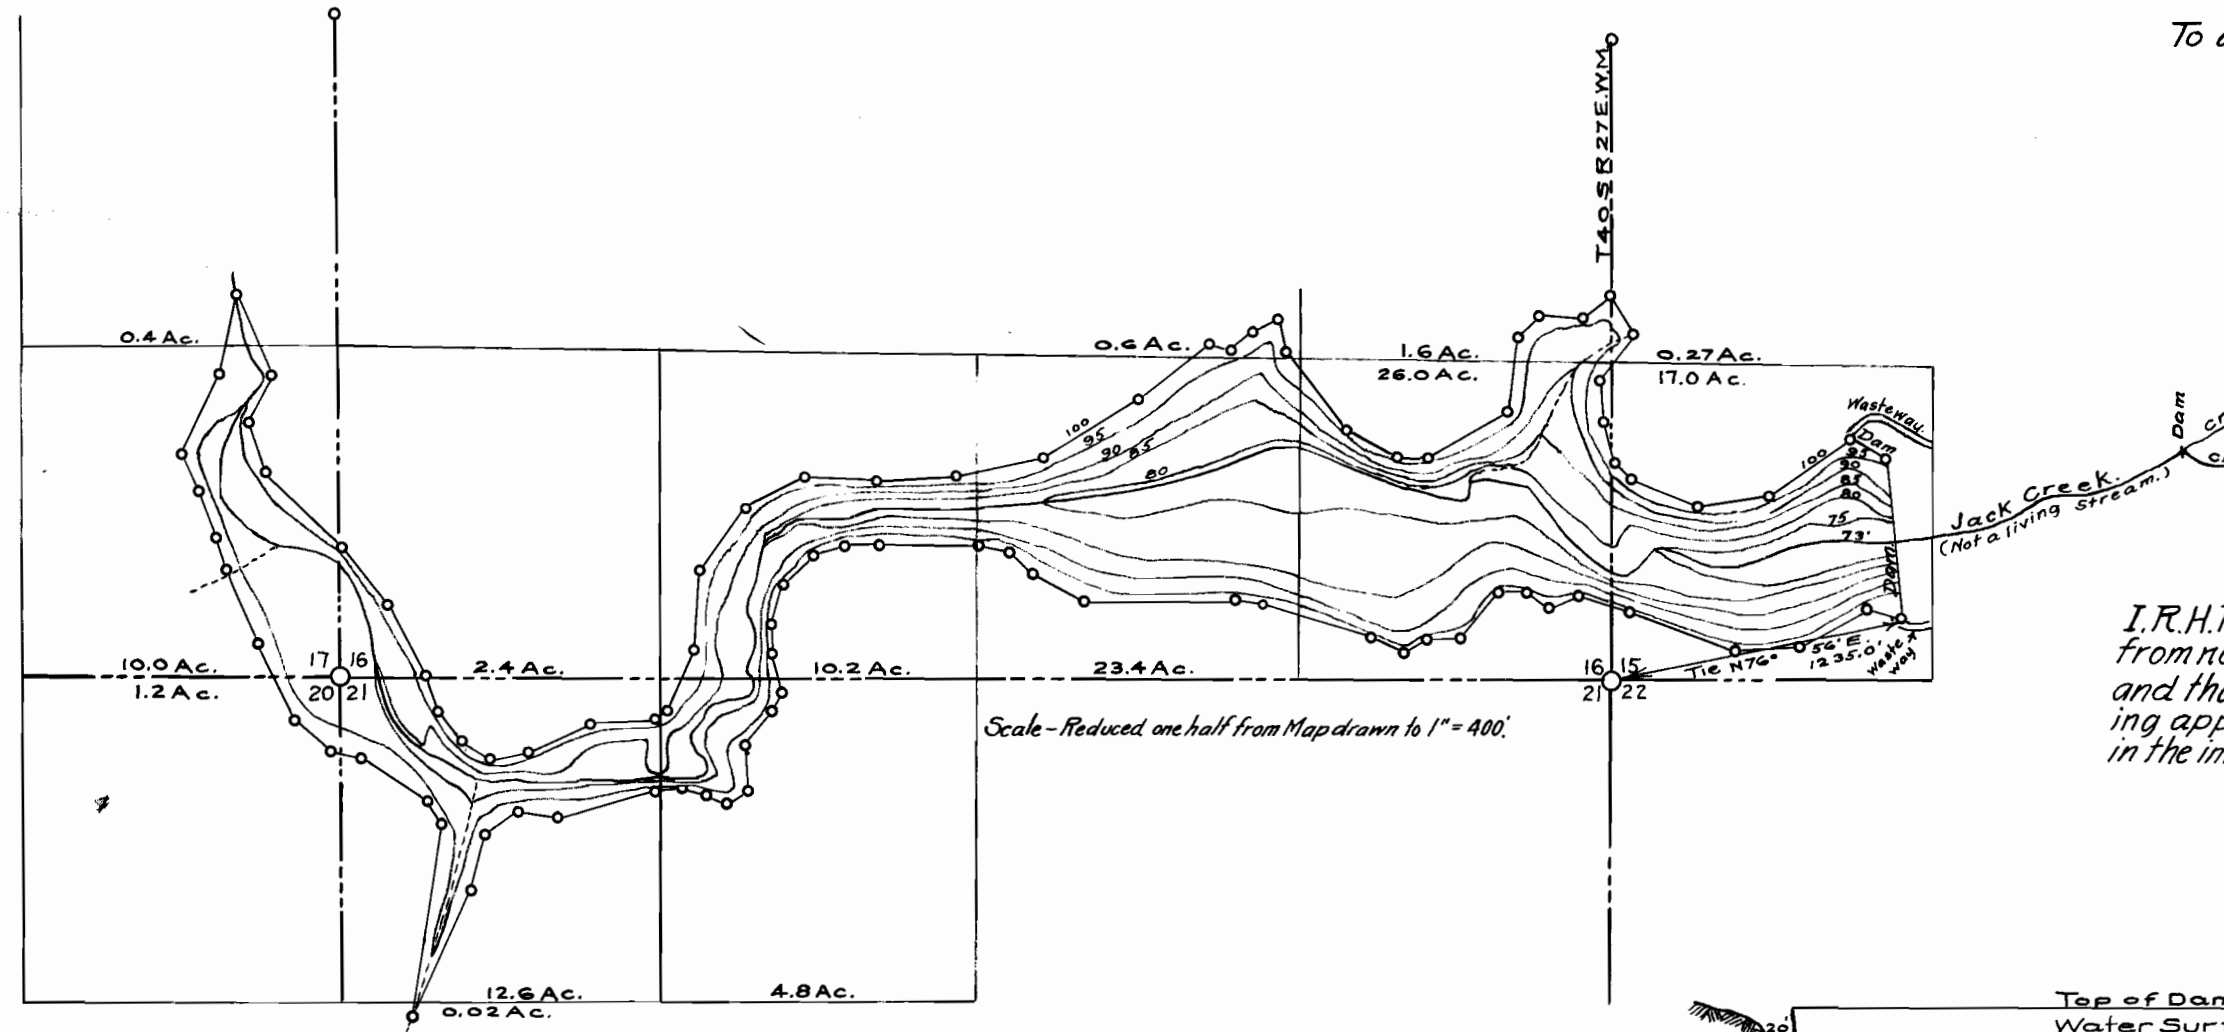

Scale - Reduced one half from Map drawn to 1" = 400'

I. R. H. Rogers, of Lakeview, Oregon, do hereby certify that this map was made from notes taken during an actual survey made by me on May 29 & 30, 1926, and that it correctly represents the works described in the accompanying application, together with the location of streams and other ditches in the immediate vicinity.


I. R. H. Rogers

Registered Professional Engineer.

Oregon No 789.


Dec 31, 1919.

Height of dam 27' Length on top 825'
Capacity 1243.86 Ac Ft. Area 109.95 Acres.
Maximum mean depth 11.313'

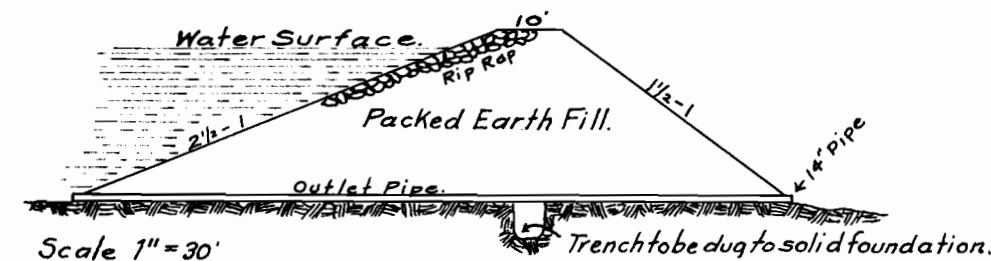

Scale 1" = 30'

Trench to be dug to solid foundation.

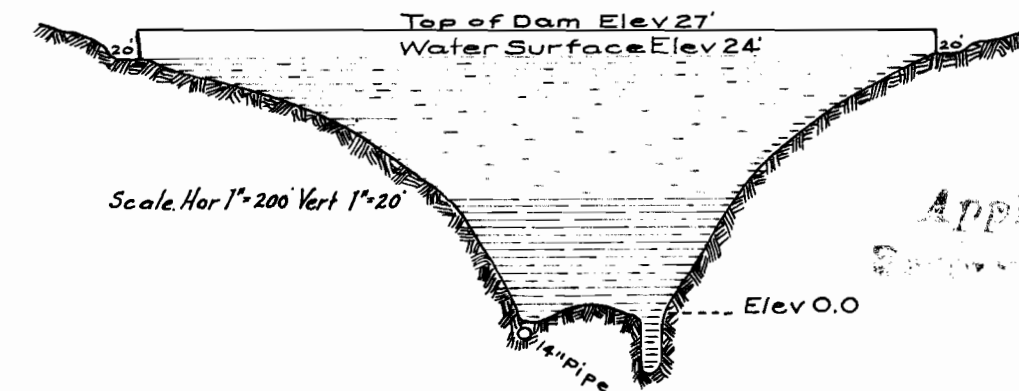

Scale. Hor 1" = 200' Vert 1" = 20'

Application No. 1,057
Permit No. 2586