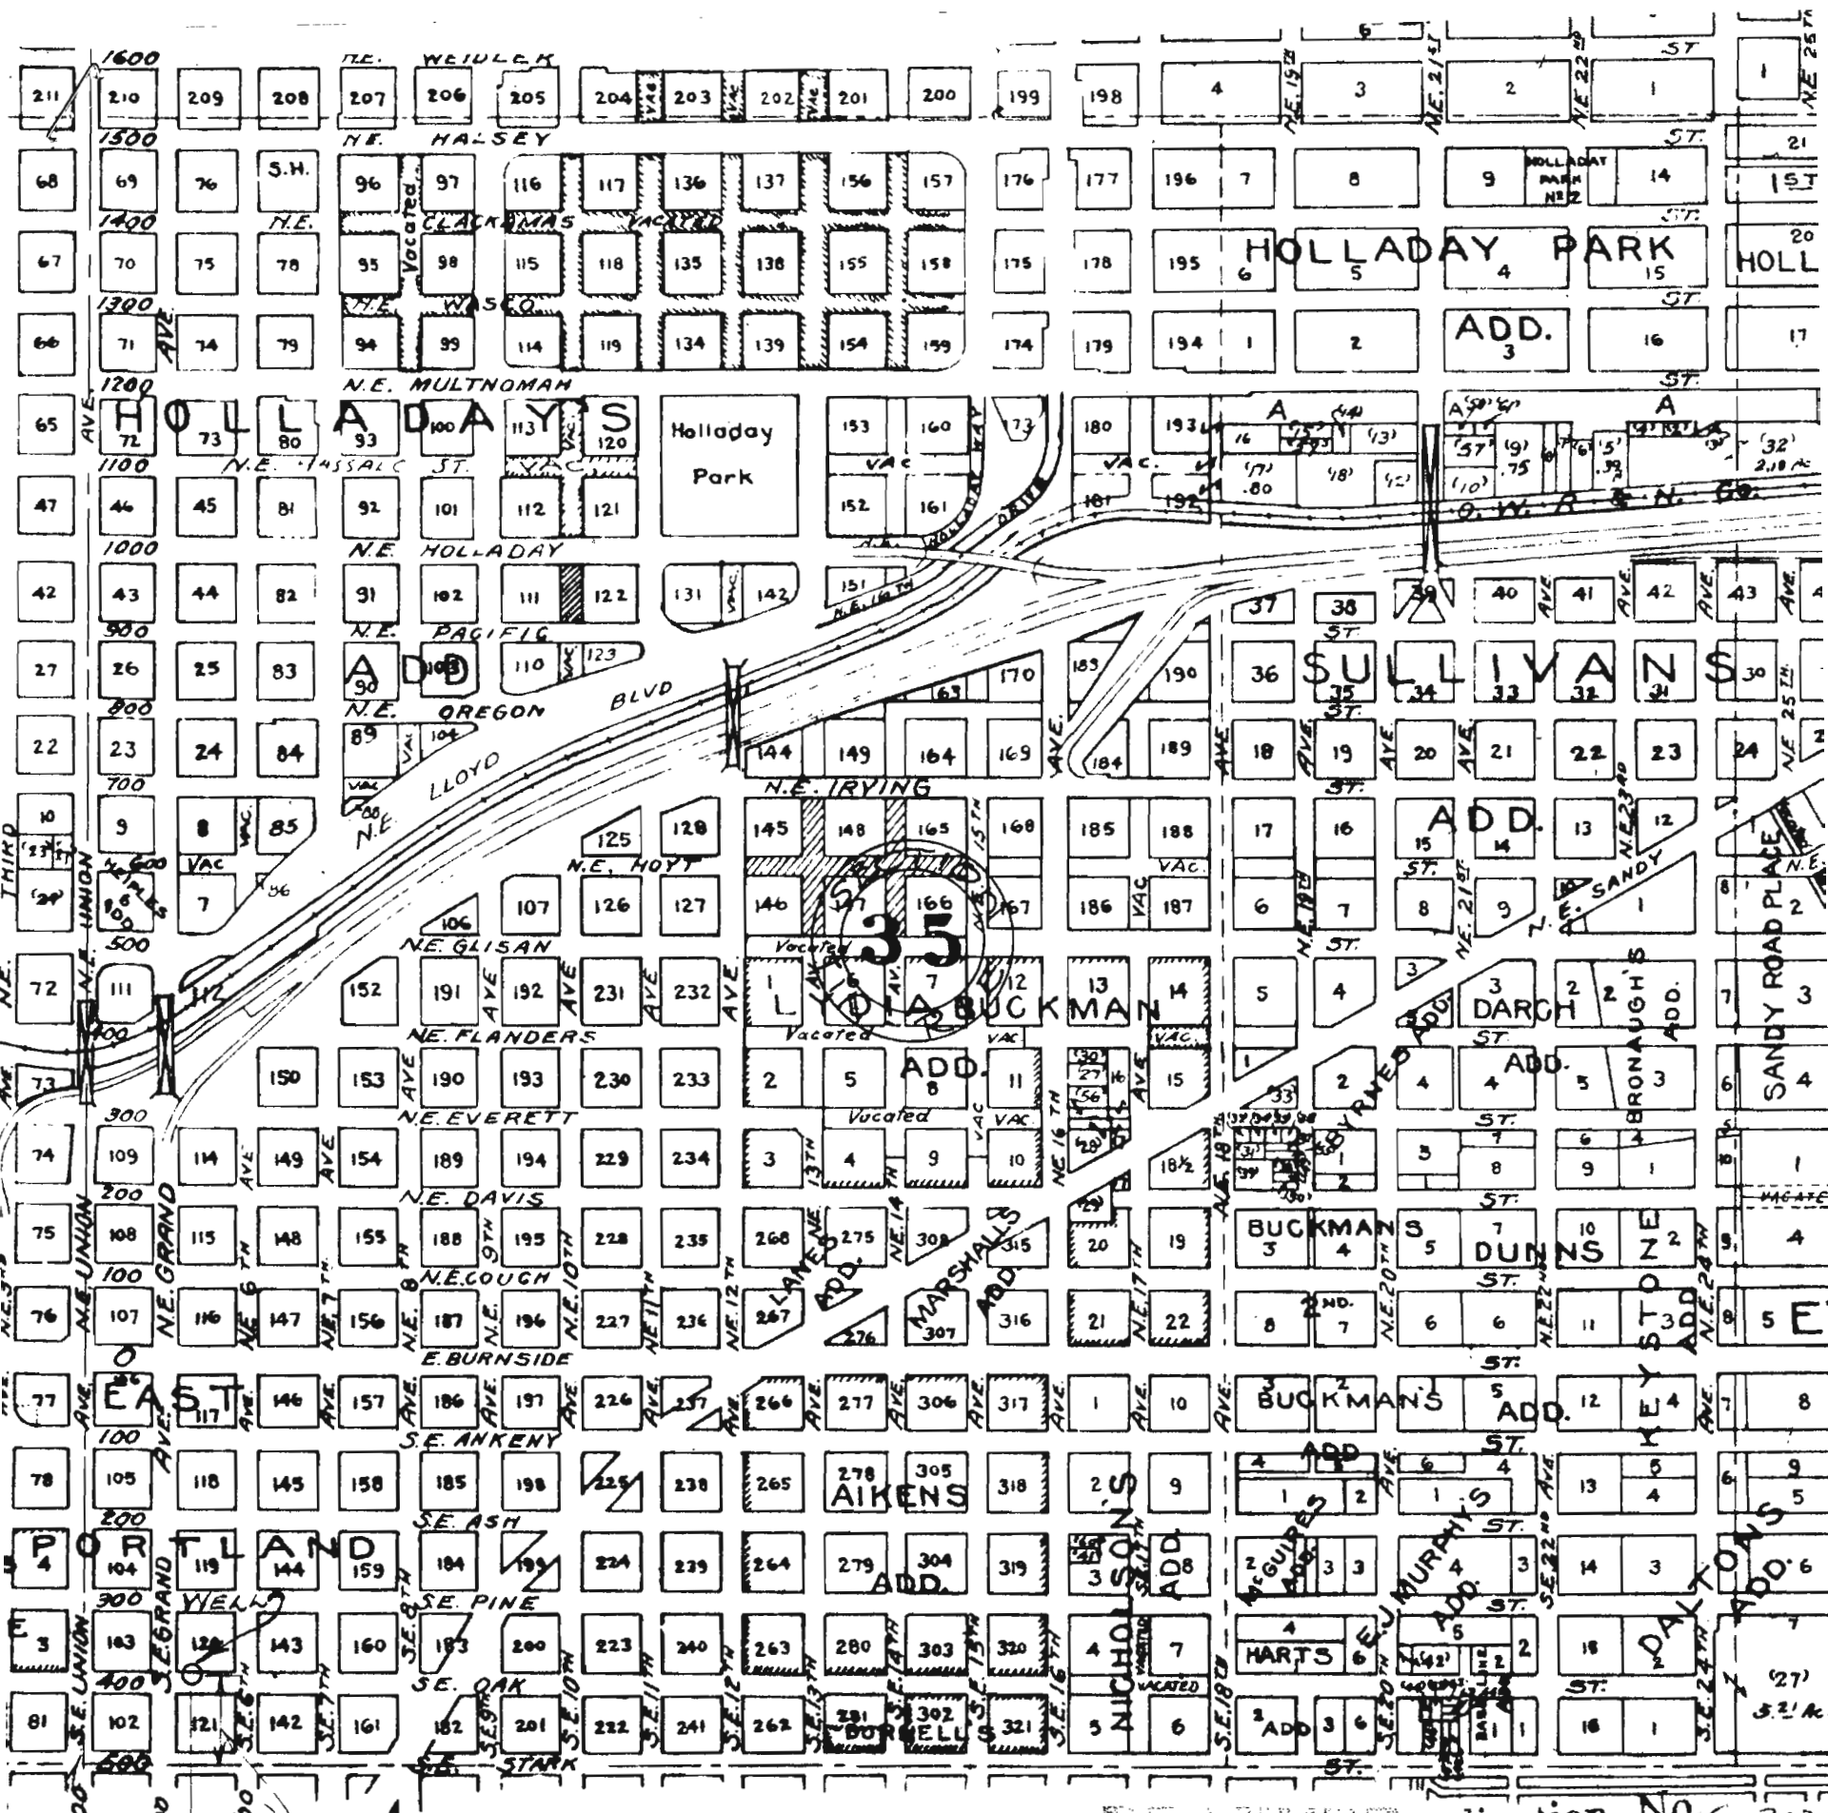

Application No. G-2036

Permit No. 6-1872

RECEIVED
MAY 11 1961
STATE ENGINEER
SALEM, OREGON

SW CORNER
SEC 35 T1N R1E

SCALE: 1" = 600'