DRAWING NO.
E-

SEE MATERIAL LIST NO.

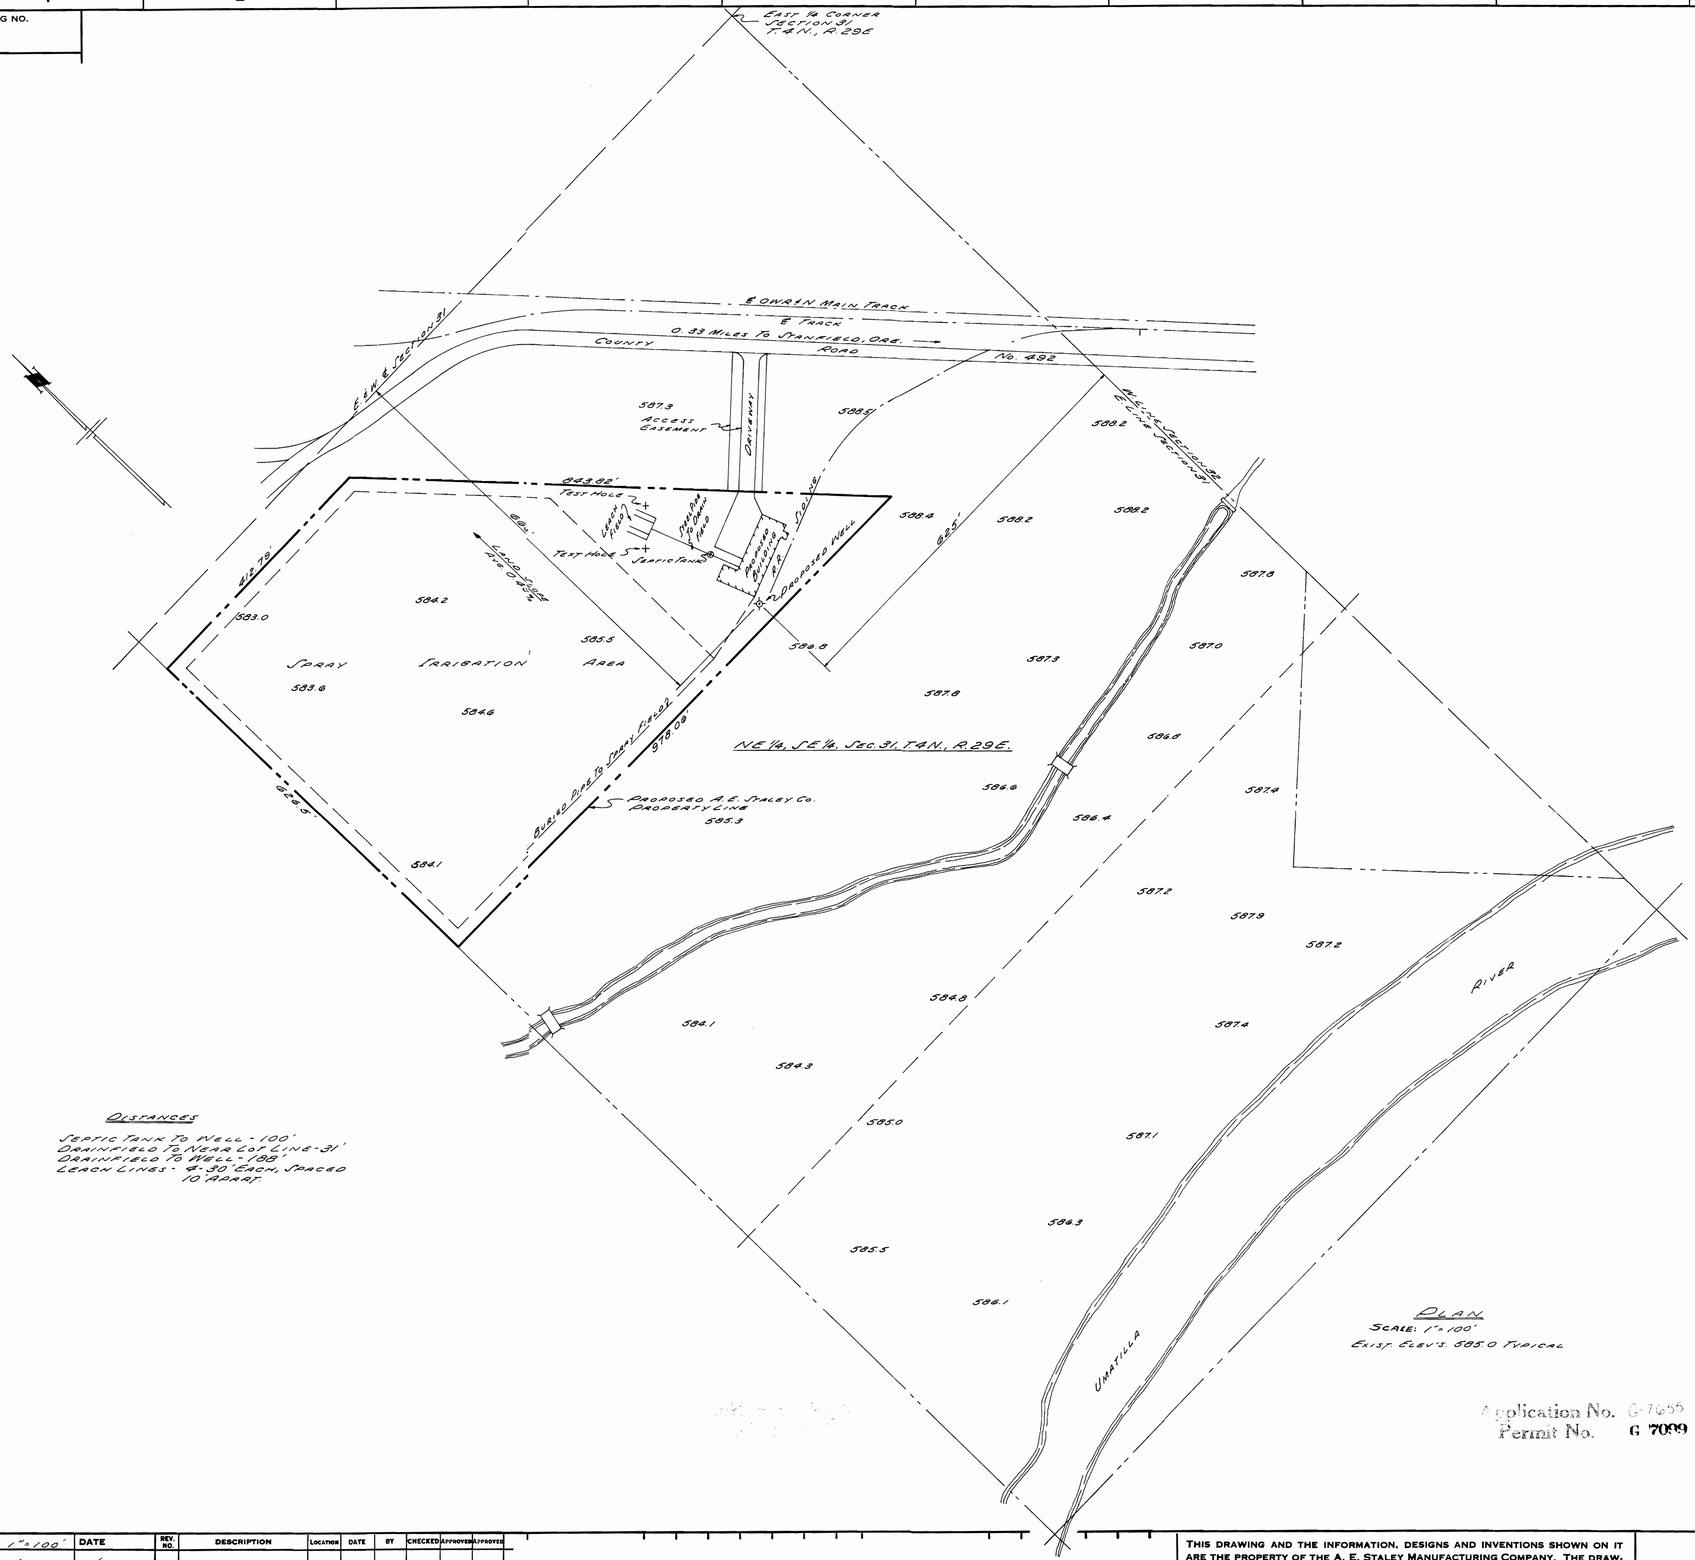

DISTANCES

SEPTIC TANK TO WELL - 100'
DRAINFIELD TO NEAR LOT LINE - 31'
DRAINFIELD TO WELL - 189'
LEACH LINES - 4 - 30 EACH, SPACED 10' APART.

PLAN

SCALE: 1" = 100'
EXIST. ELEV'S. 585.0 TYPICAL

Application No. G-7655
Permit No. G 7099

SCALE - 1" = 100'	DATE	REV. NO.	DESCRIPTION	LOCATION	DATE	BY	CHECKED	APPROVED	APPROVED
DRAWN BY NEWTON	11/18/77								
CHECKED									
APPROVED RDPalma	11/18/77								
APPROVED									

THIS DRAWING AND THE INFORMATION, DESIGNS AND INVENTIONS SHOWN ON IT ARE THE PROPERTY OF THE A. E. STALEY MANUFACTURING COMPANY. THE DRAWING IS IN YOUR CUSTODY SOLELY FOR USE ON BEHALF OF THAT COMPANY. IT IS NOT TO BE DISCLOSED OR COPIED, OR USED FOR ANY OTHER PURPOSE WHATEVER, UNLESS SPECIFIC WRITTEN PERMISSION IS FIRST OBTAINED FROM AN AUTHORIZED REPRESENTATIVE OF THE COMPANY.

Staley
ENGINEERING DEPARTMENT
DECATUR, ILL.

PLOT PLAN OF STALEY RECLAIMED POTATO STARCH PLANT - STANFIELD ORE.

JOB NO.	
PROJECT NO.	
A.F.E.	E.A.
DRAWING NO.	W-104