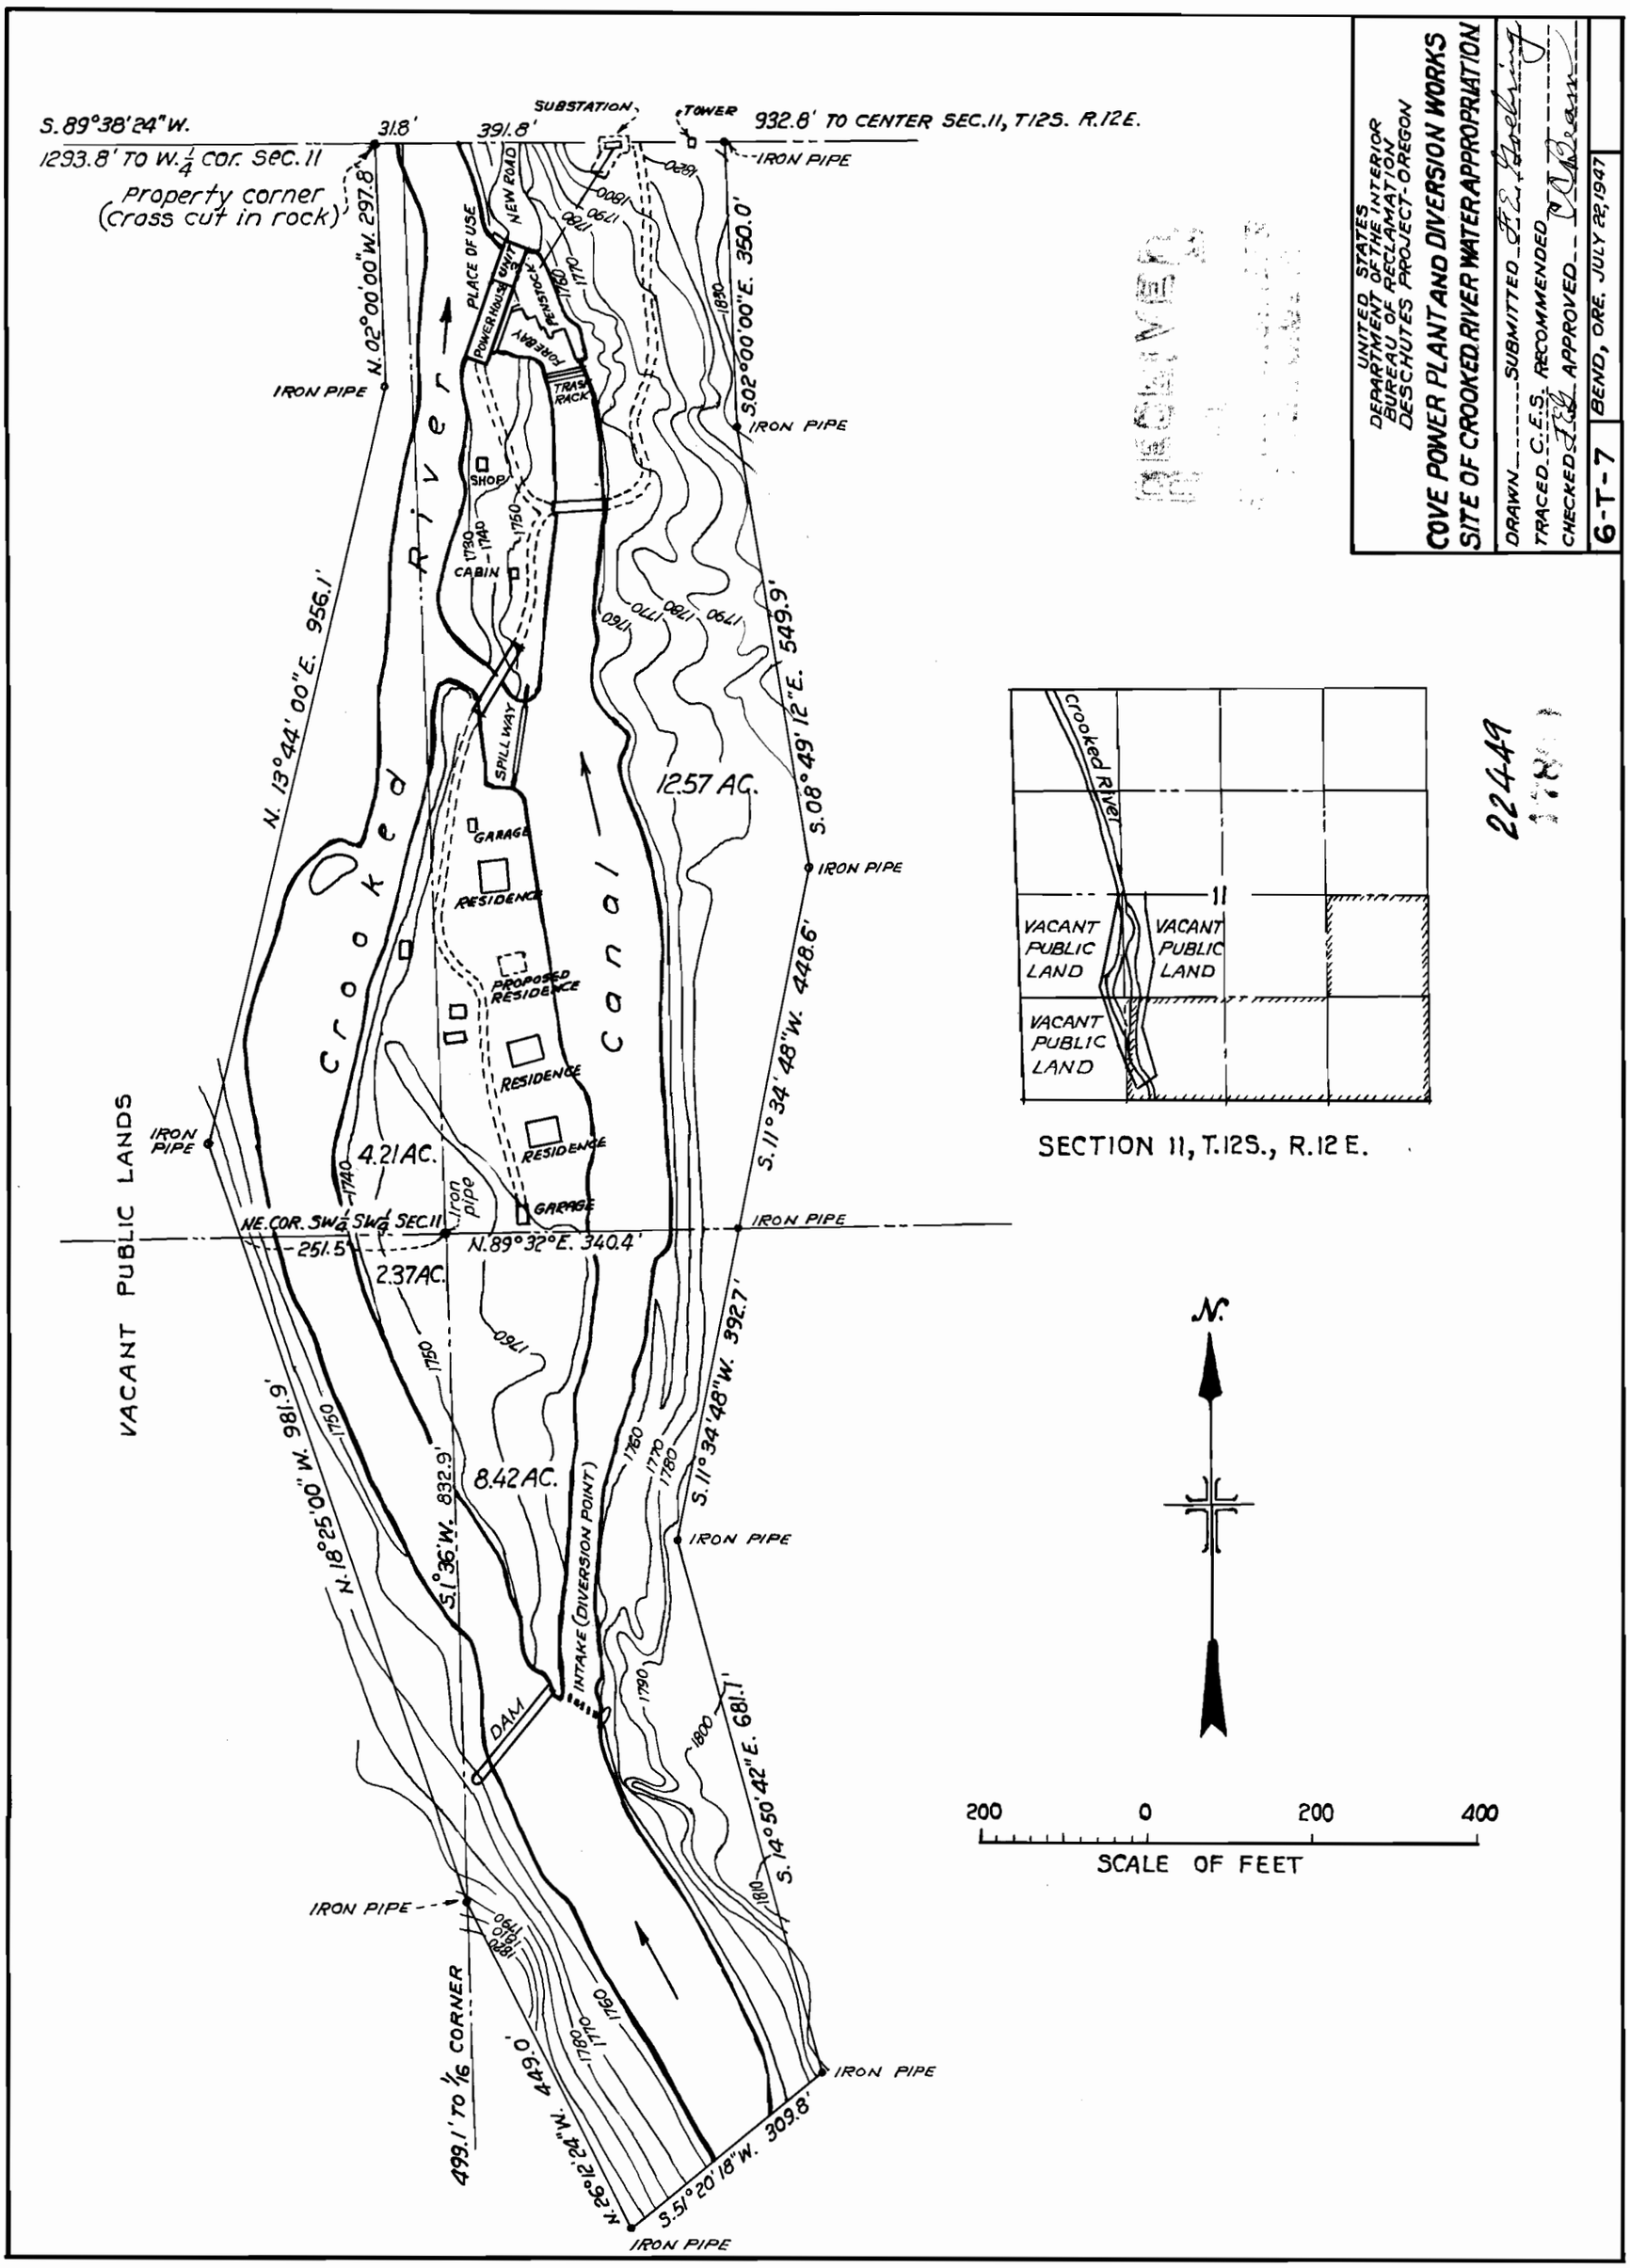
S. 89°38'24" W.
1293.8' TO W. 1/4 COR. SEC. 11
Property corner (Cross cut in rock)
31.8'
391.8'
SUBSTATION
TOWER
932.8' TO CENTER SEC. 11, T12S. R.12E.
IRON PIPE
N. 02°00'00" W. 297.8'
PLACE OF USE
NEW ROAD
POWERHOUSE
PENSTOCK
FOREBAY
TRASH RACK
S. 02°00'00" E. 350.0'
SHOP
CABIN
N. 13°44'00" E. 956.1'
Crooked River
SPILLWAY
12.57 AC.
S. 08°49'12" E. 549.9'
GARAGE
RESIDENCE
PROPOSED RESIDENCE
Canal
S. 11°34'48" W. 448.6'
VACANT PUBLIC LANDS
4.21 AC.
NE. COR. SW1/4 SW1/4 SEC. 11
iron pipe
N. 89°32° E. 340.4'
251.5'
2.37 AC.
S. 11°34'48" W. 392.7'
N. 18°25'00" W. 981.9'
S. 1°36' W. 832.9'
8.42 AC.
INTAKE (DIVERSION POINT)
DAM
S. 14°50'42" E. 681.7'
499.1' TO 1/16 CORNER
N. 26°21'24" W. 449.0'
S. 51°20'18" W. 309.8'
Crooked River
VACANT PUBLIC LAND
VACANT PUBLIC LAND
VACANT PUBLIC LAND
SECTION 11, T.12S., R.12 E.
N.
200 0 200 400
SCALE OF FEET
UNITED STATES
DEPARTMENT OF THE INTERIOR
BUREAU OF RECLAMATION
DESCHUTES PROJECT-OREGON
COVE POWER PLANT AND DIVERSION WORKS
SITE OF CROOKED RIVER WATER APPROPRIATION
DRAWN
SUBMITTED
TRACED C.E.S. RECOMMENDED
CHECKED
APPROVED
6-T-7
BEND, ORE. JULY 22, 1947

22449