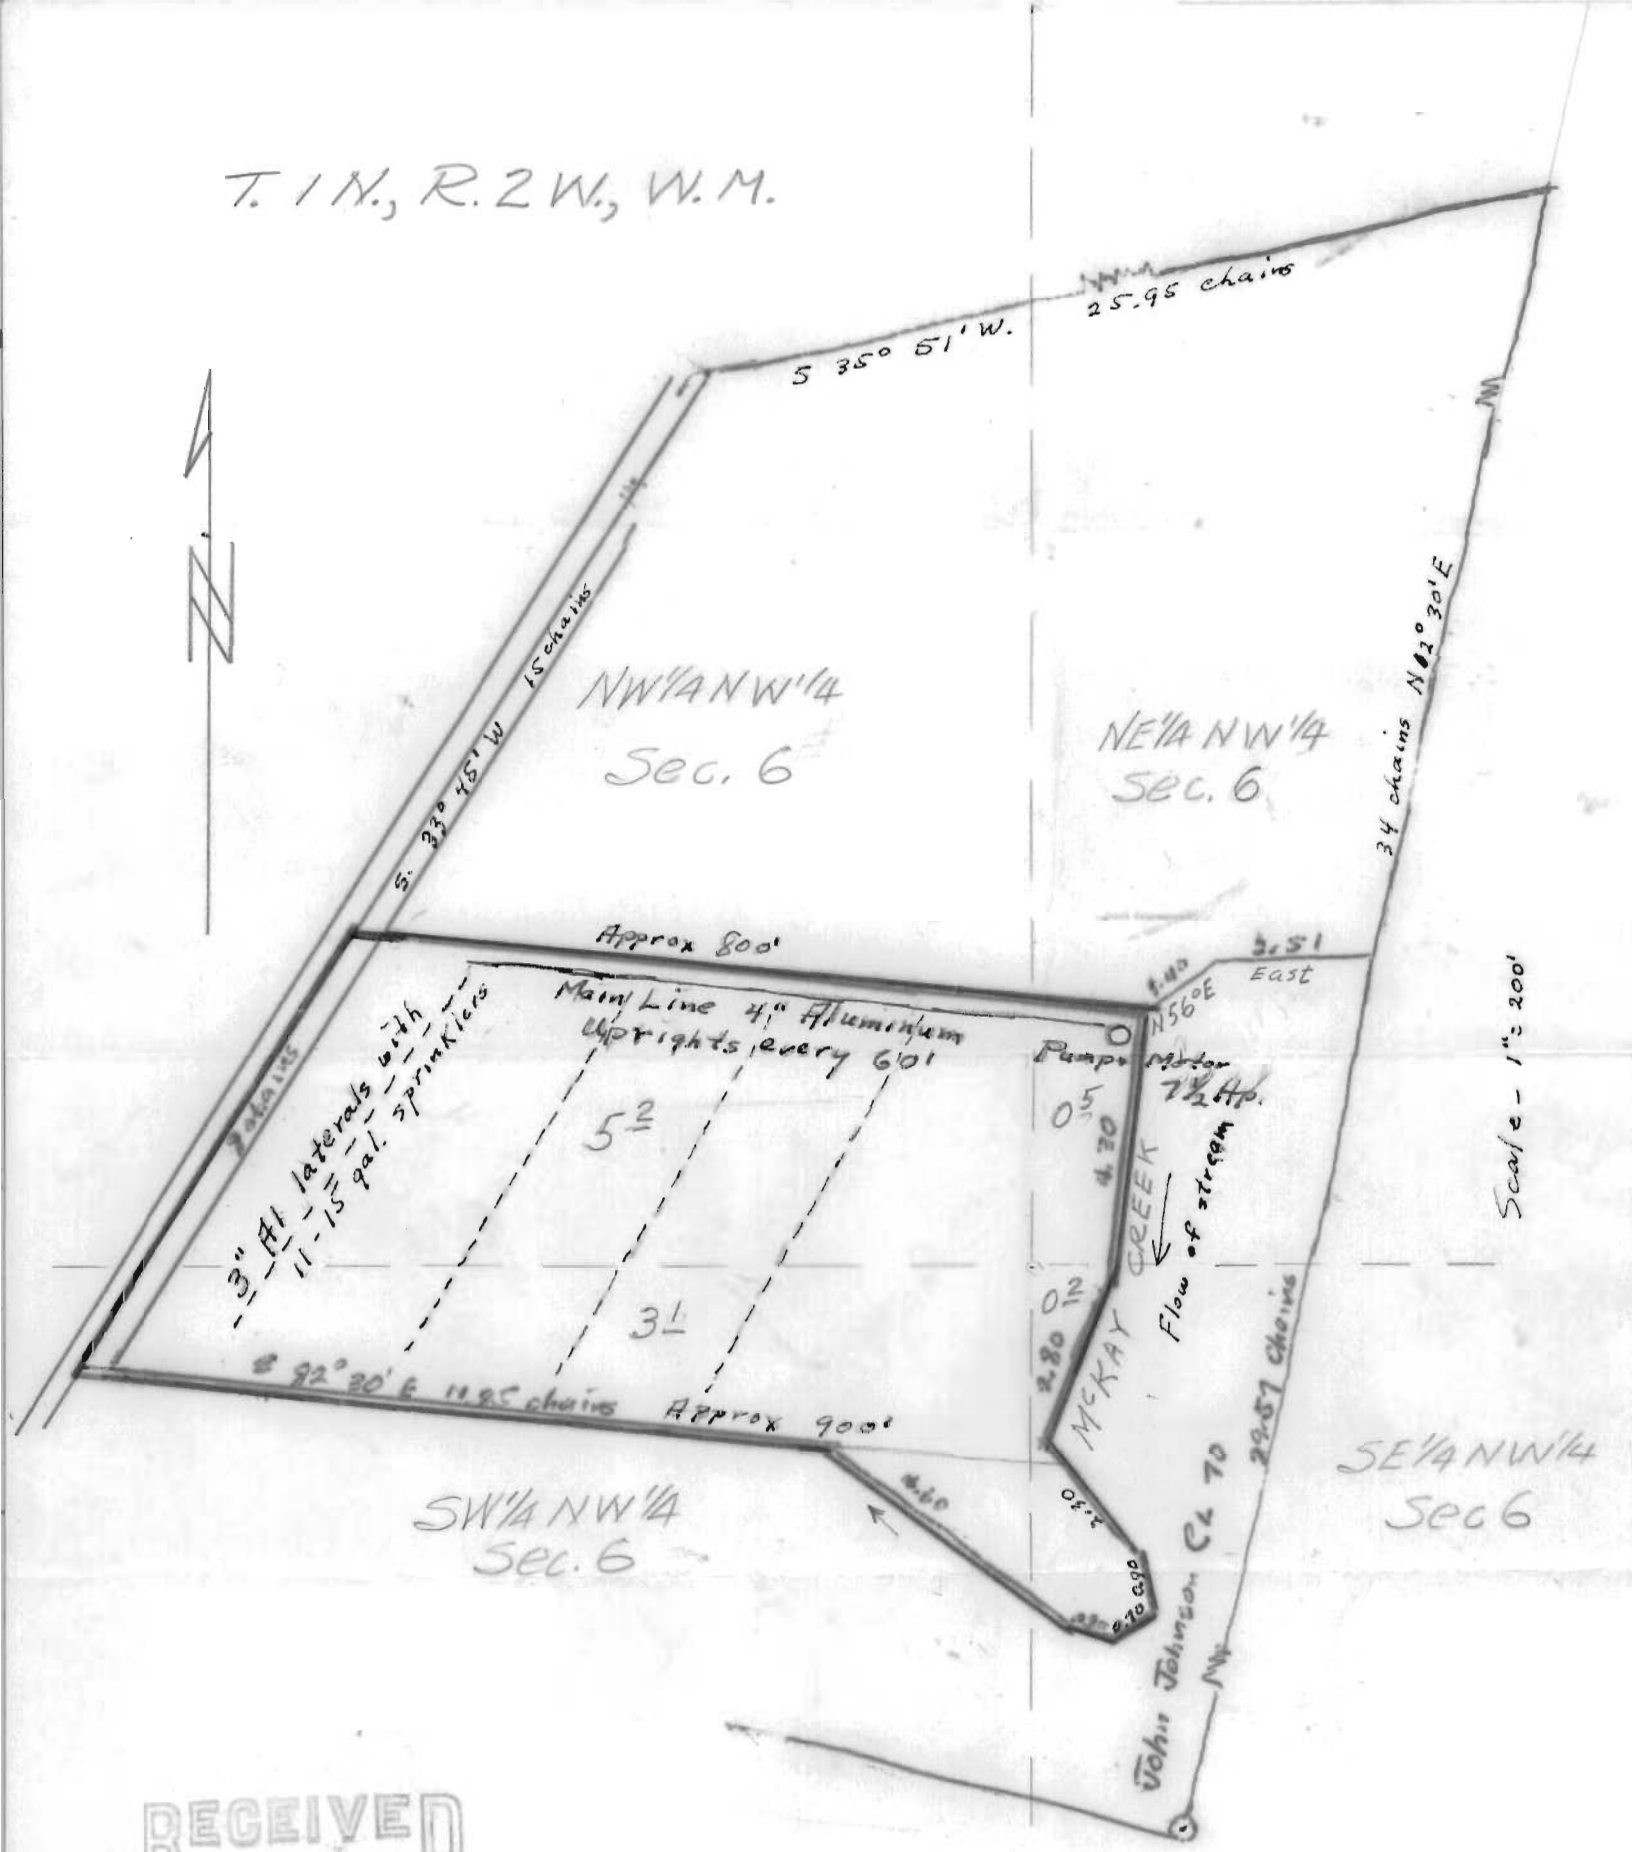

RECEIVED
APR 30 1948
STATE ENGINEER
SALEM, OREGON

Application No. 23122
Permit No. 18214

Owner:
John W. Marsh
6035 NE 9th Ave.
Portland 11, Oregon