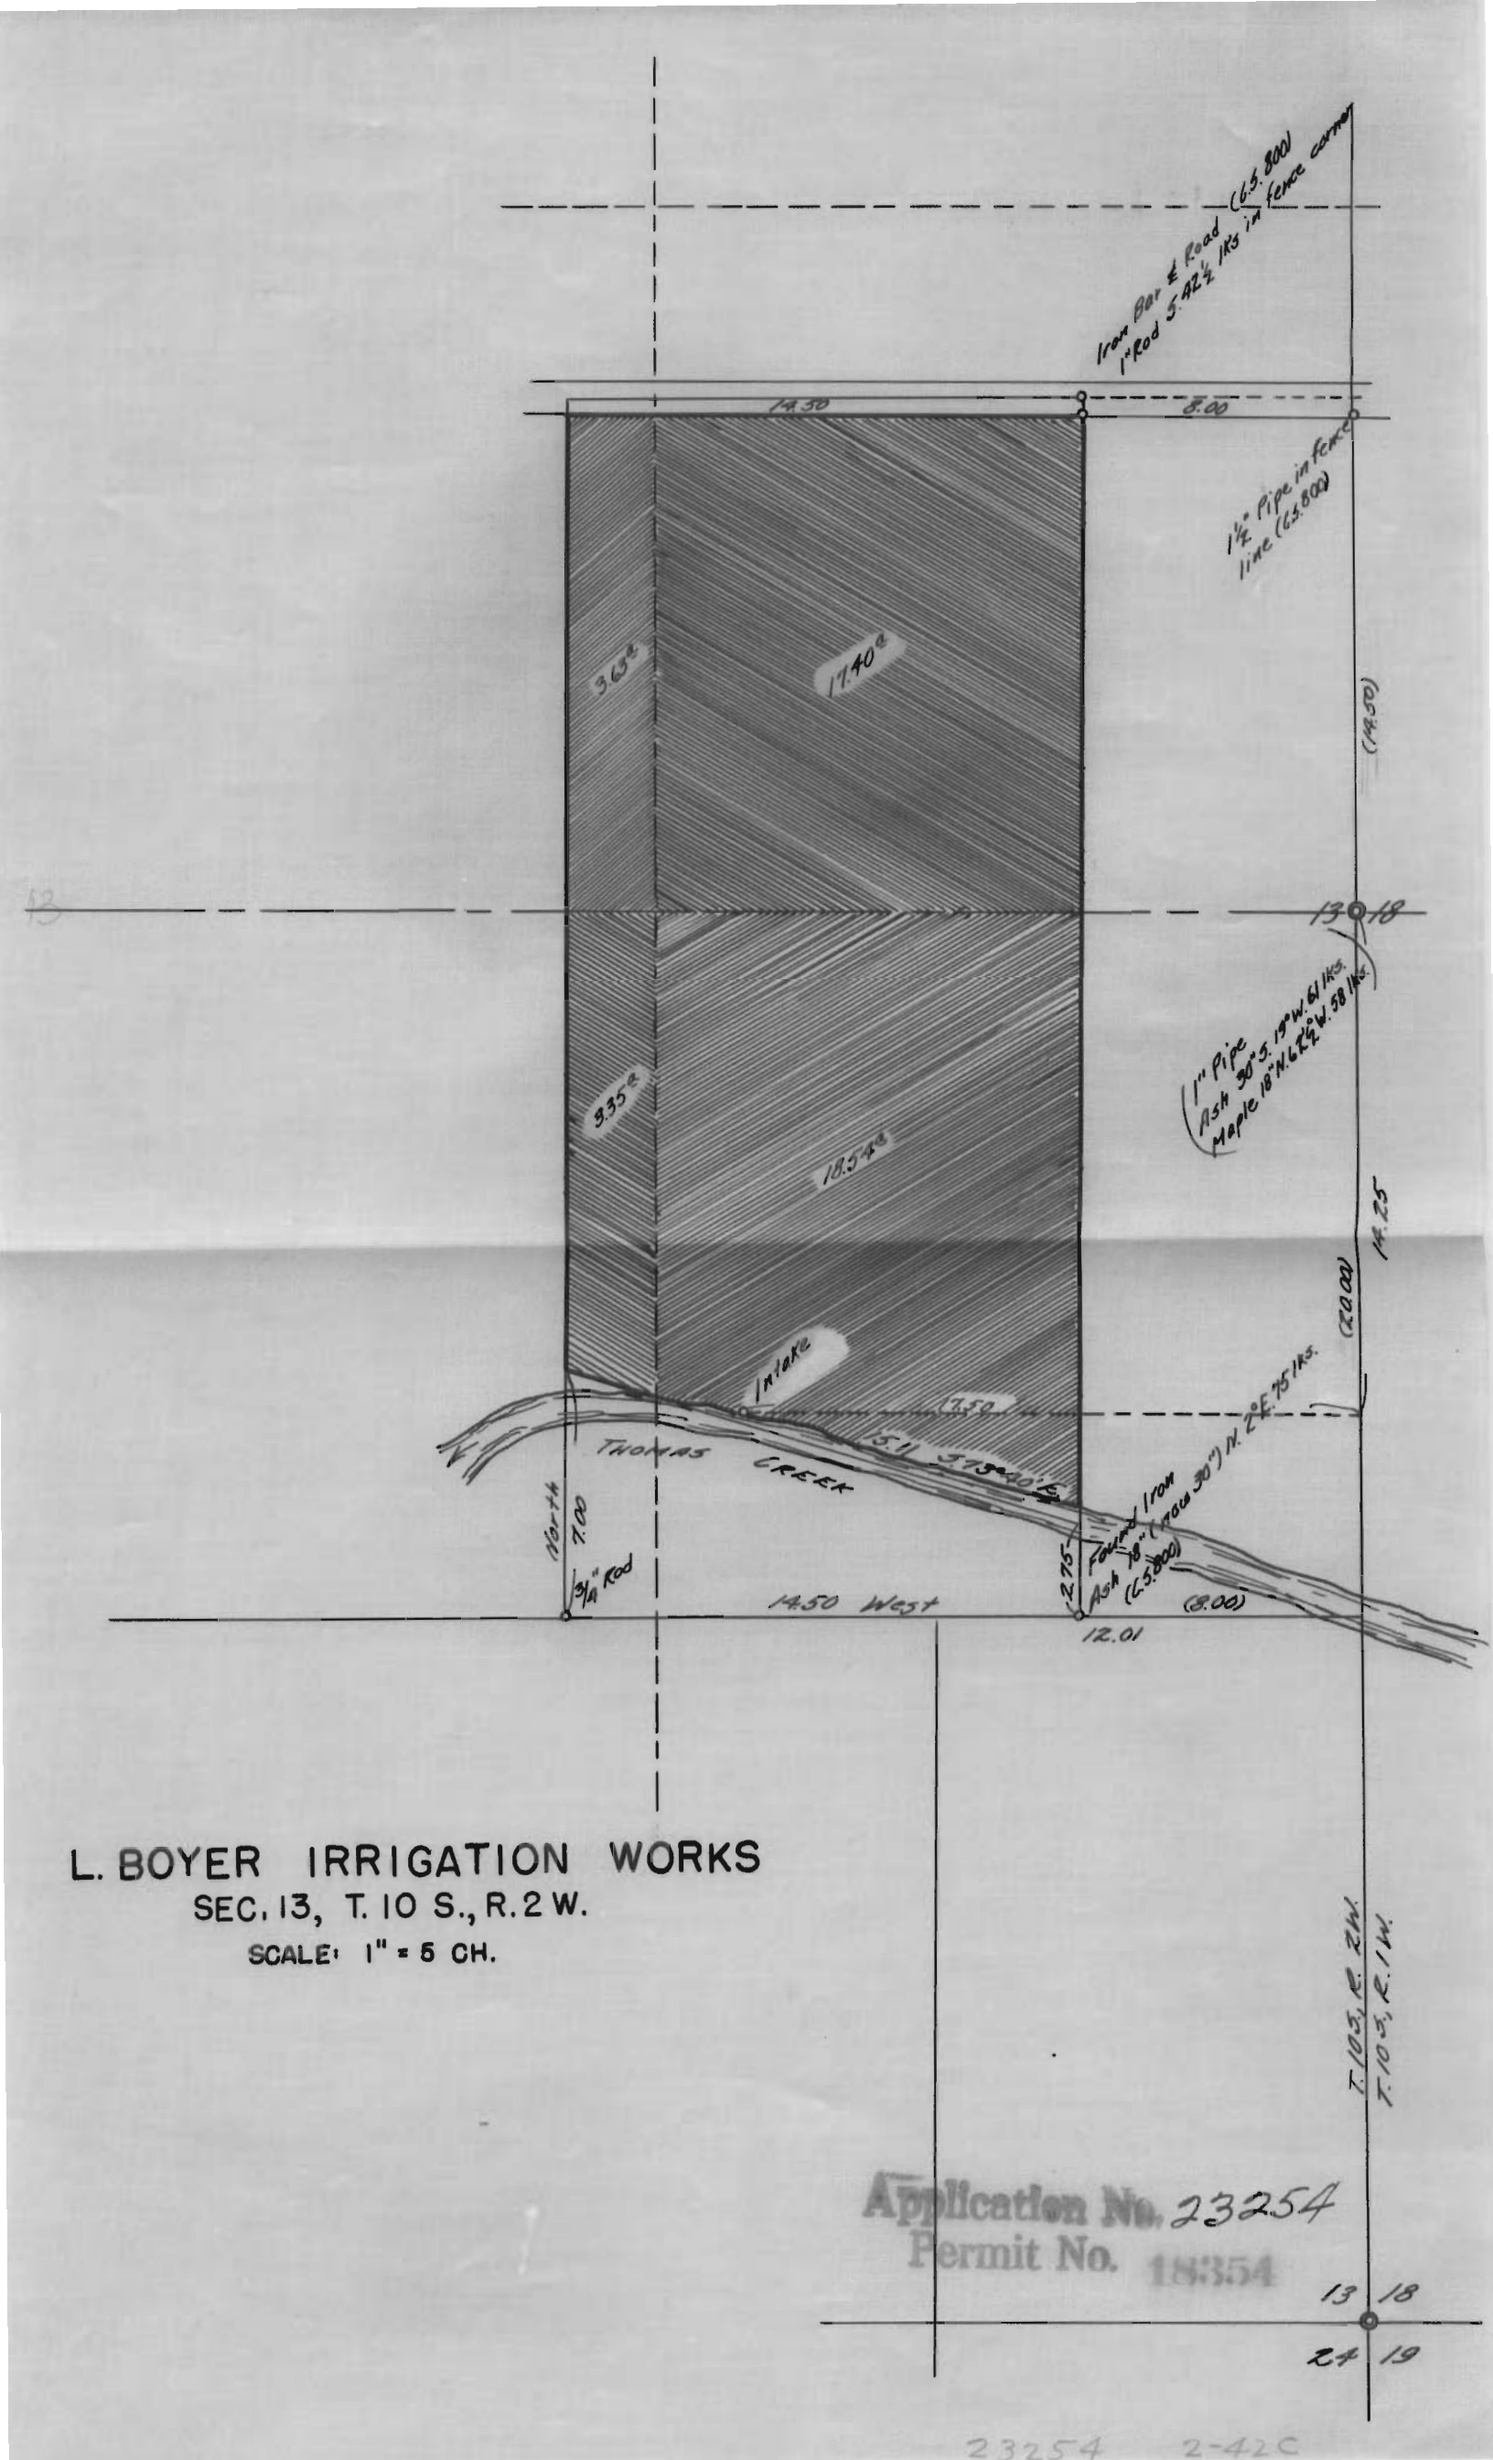

L. BOYER IRRIGATION WORKS

SEC. 13, T. 10 S., R. 2 W.

SCALE: 1" = 5 CH.

Application No. 23254
Permit No. 18354