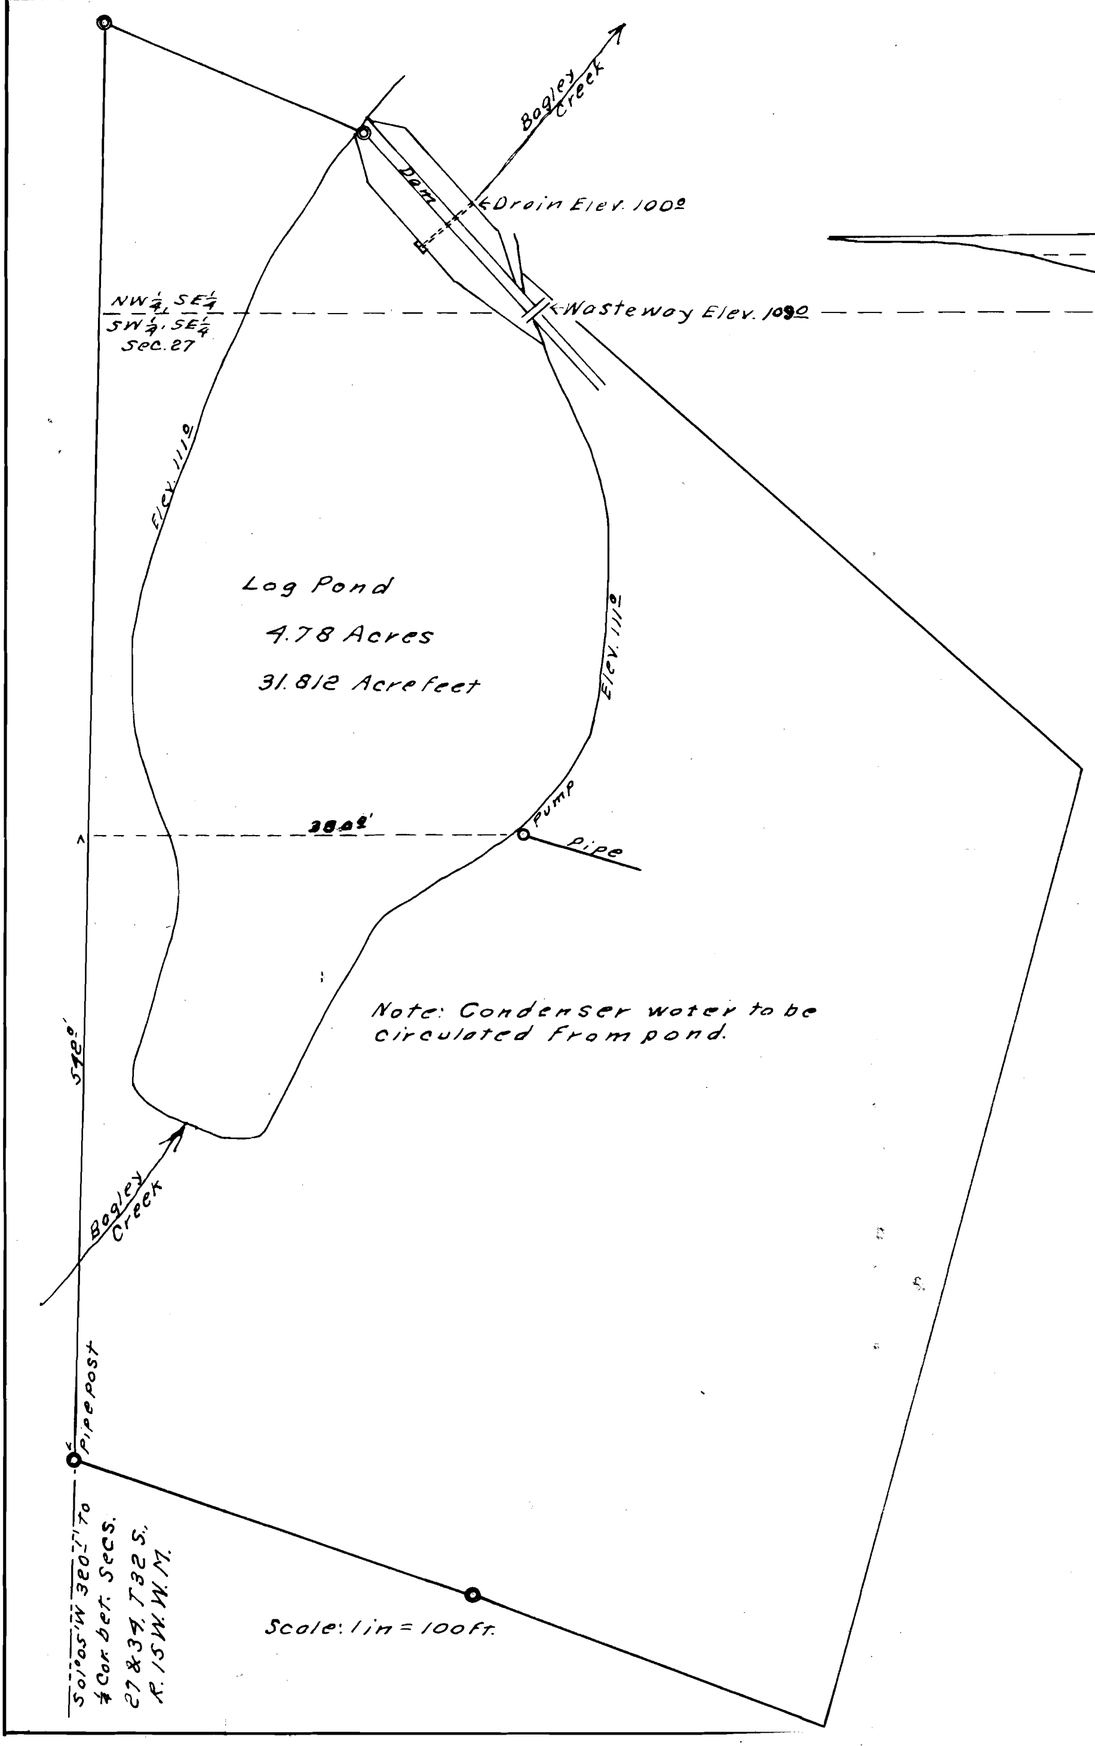

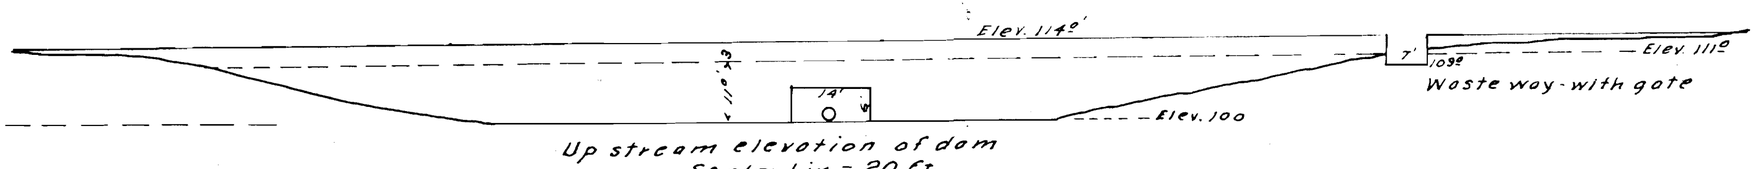

Up stream elevation of dam
Scale: 1 in. = 20 ft.

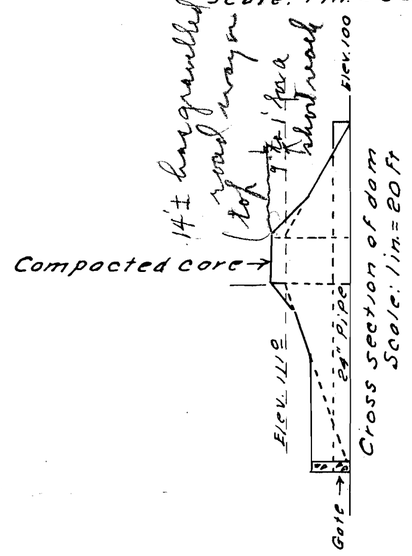

Cross section of dam
Scale: 1 in. = 20 ft.

Map accompanying application of
Western States Plywood Cooperative
to appropriate water
and to construct a reservoir.

I, J.N. Gearhart, of Myrtle Point, Oregon, do hereby certify that this map was made from notes taken during an actual survey made under my direction on Sept 17, 1951, and that it correctly represents the works described in the accompanying application together with the location streams in the immediate vicinity. J.N. Gearhart
Oregon. No. 183.

Application No. R-26495
Permit No. 26496

RECEIVED
1951
STATE ENGINEER
SALEM, OREGON