RECEIVED
AUG 2 1972
STATE ENGINEER
SALEM OREGON

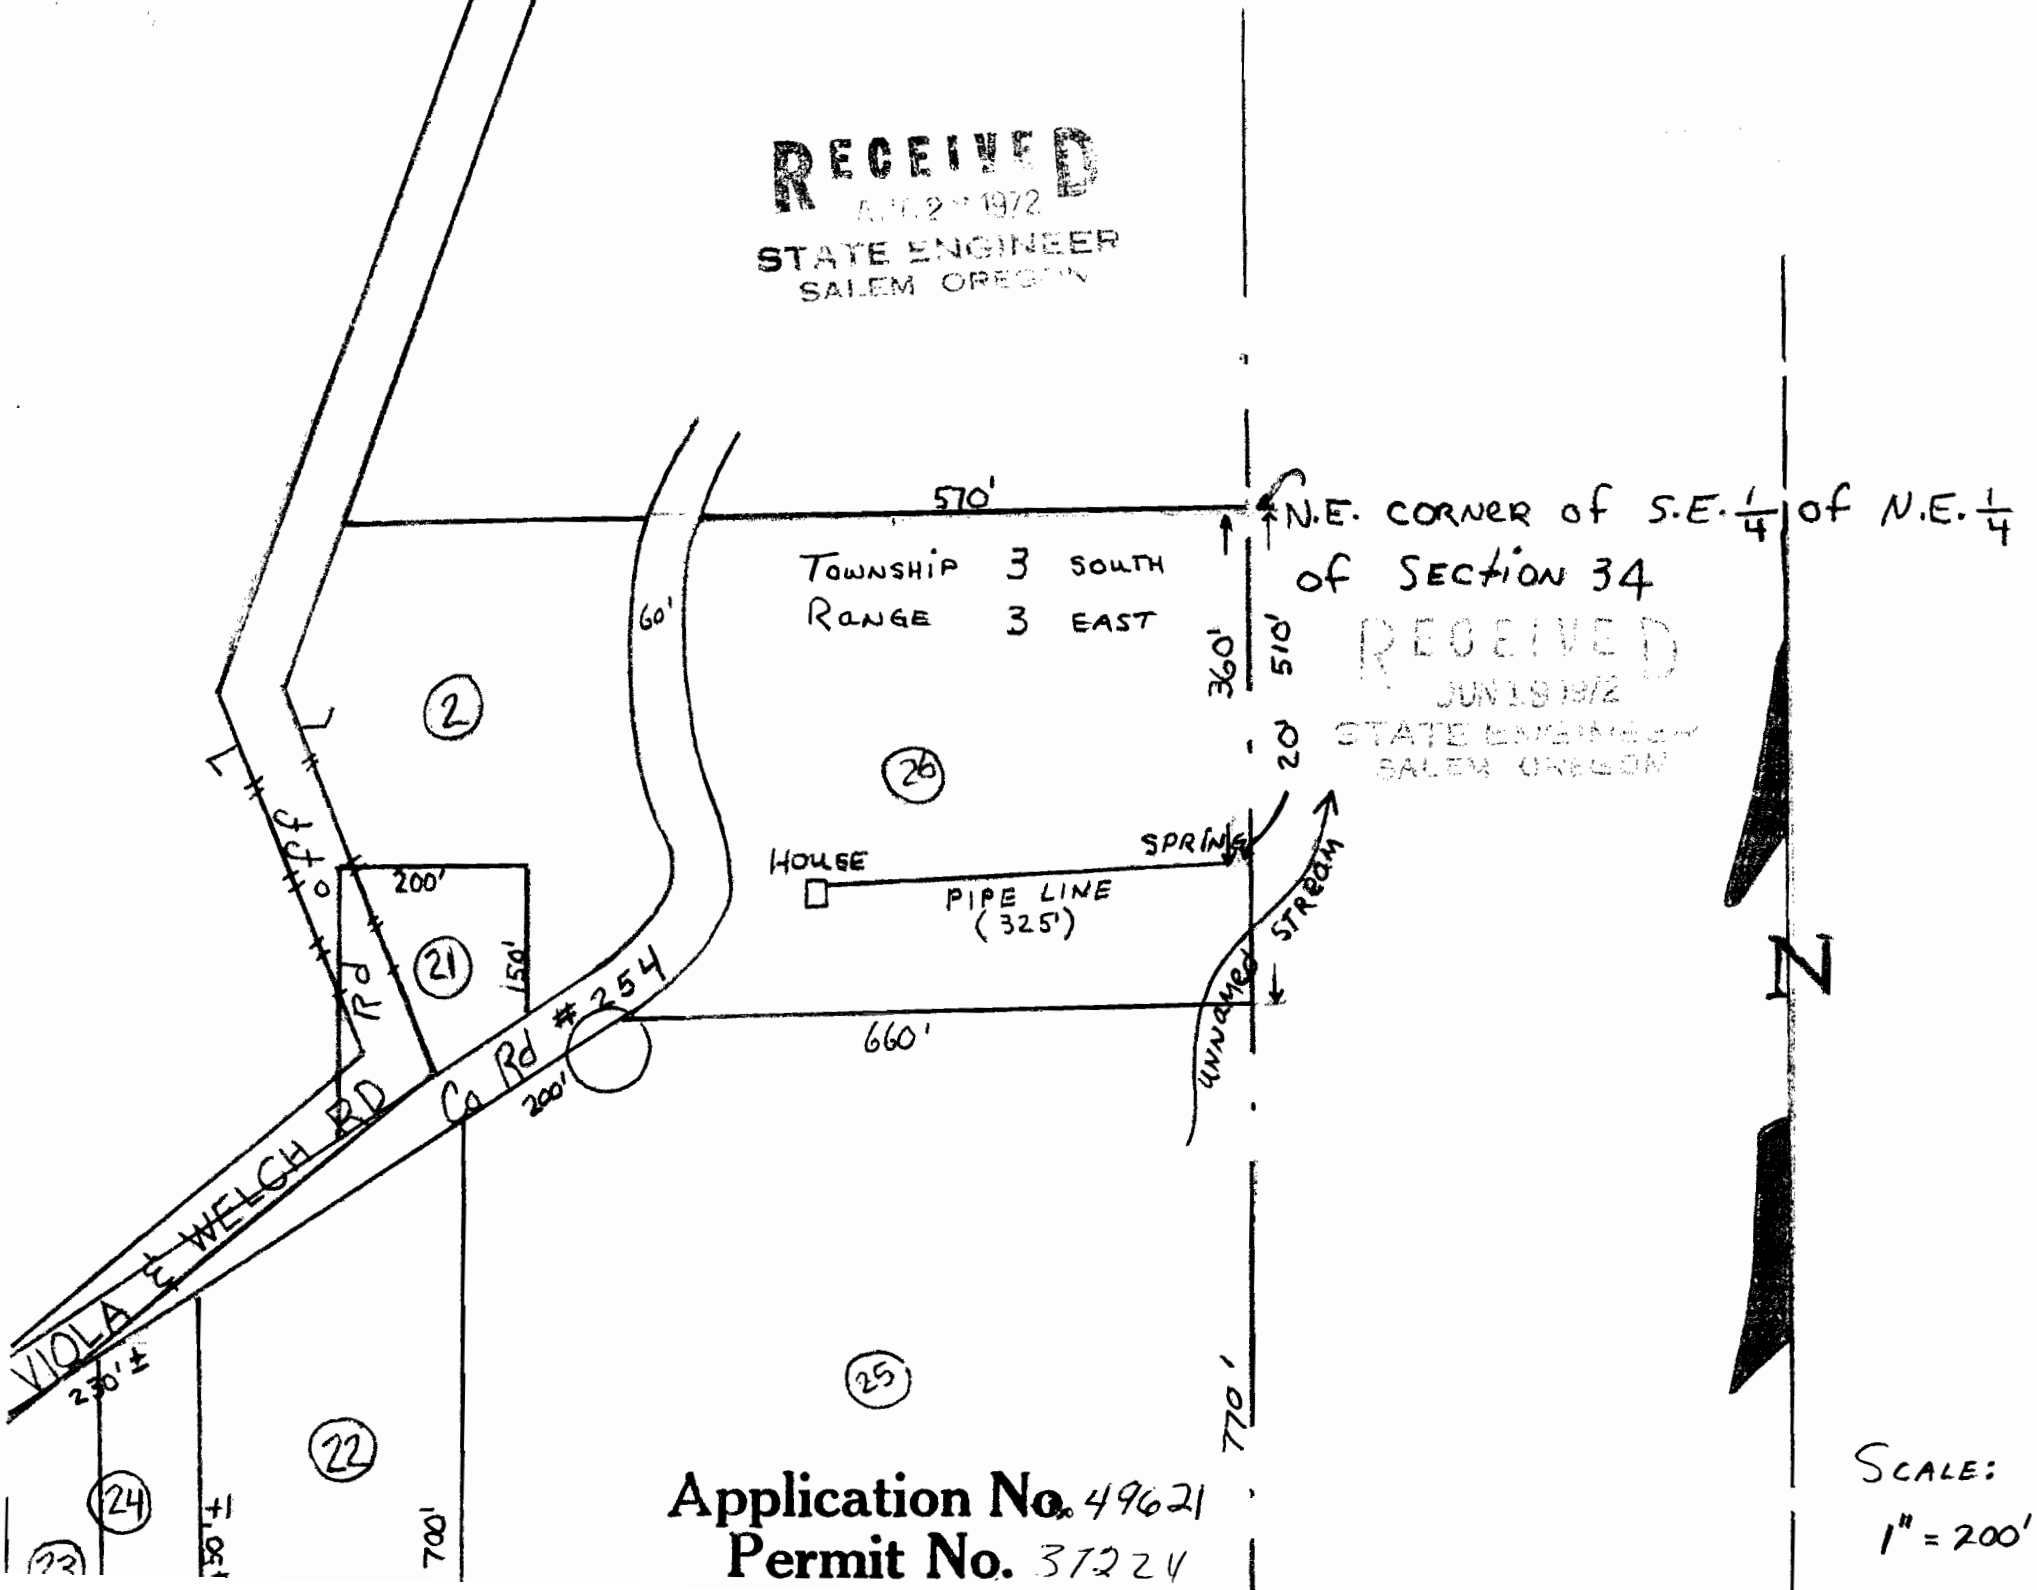

RECEIVED
JUN 19 1972
STATE ENGINEER
SALEM OREGON

Application No. 49621
Permit No. 37224

SCALE:
1" = 200'