RECEIVED
SEP 28 1972
STATE ENGINEER
SALEM OREGON

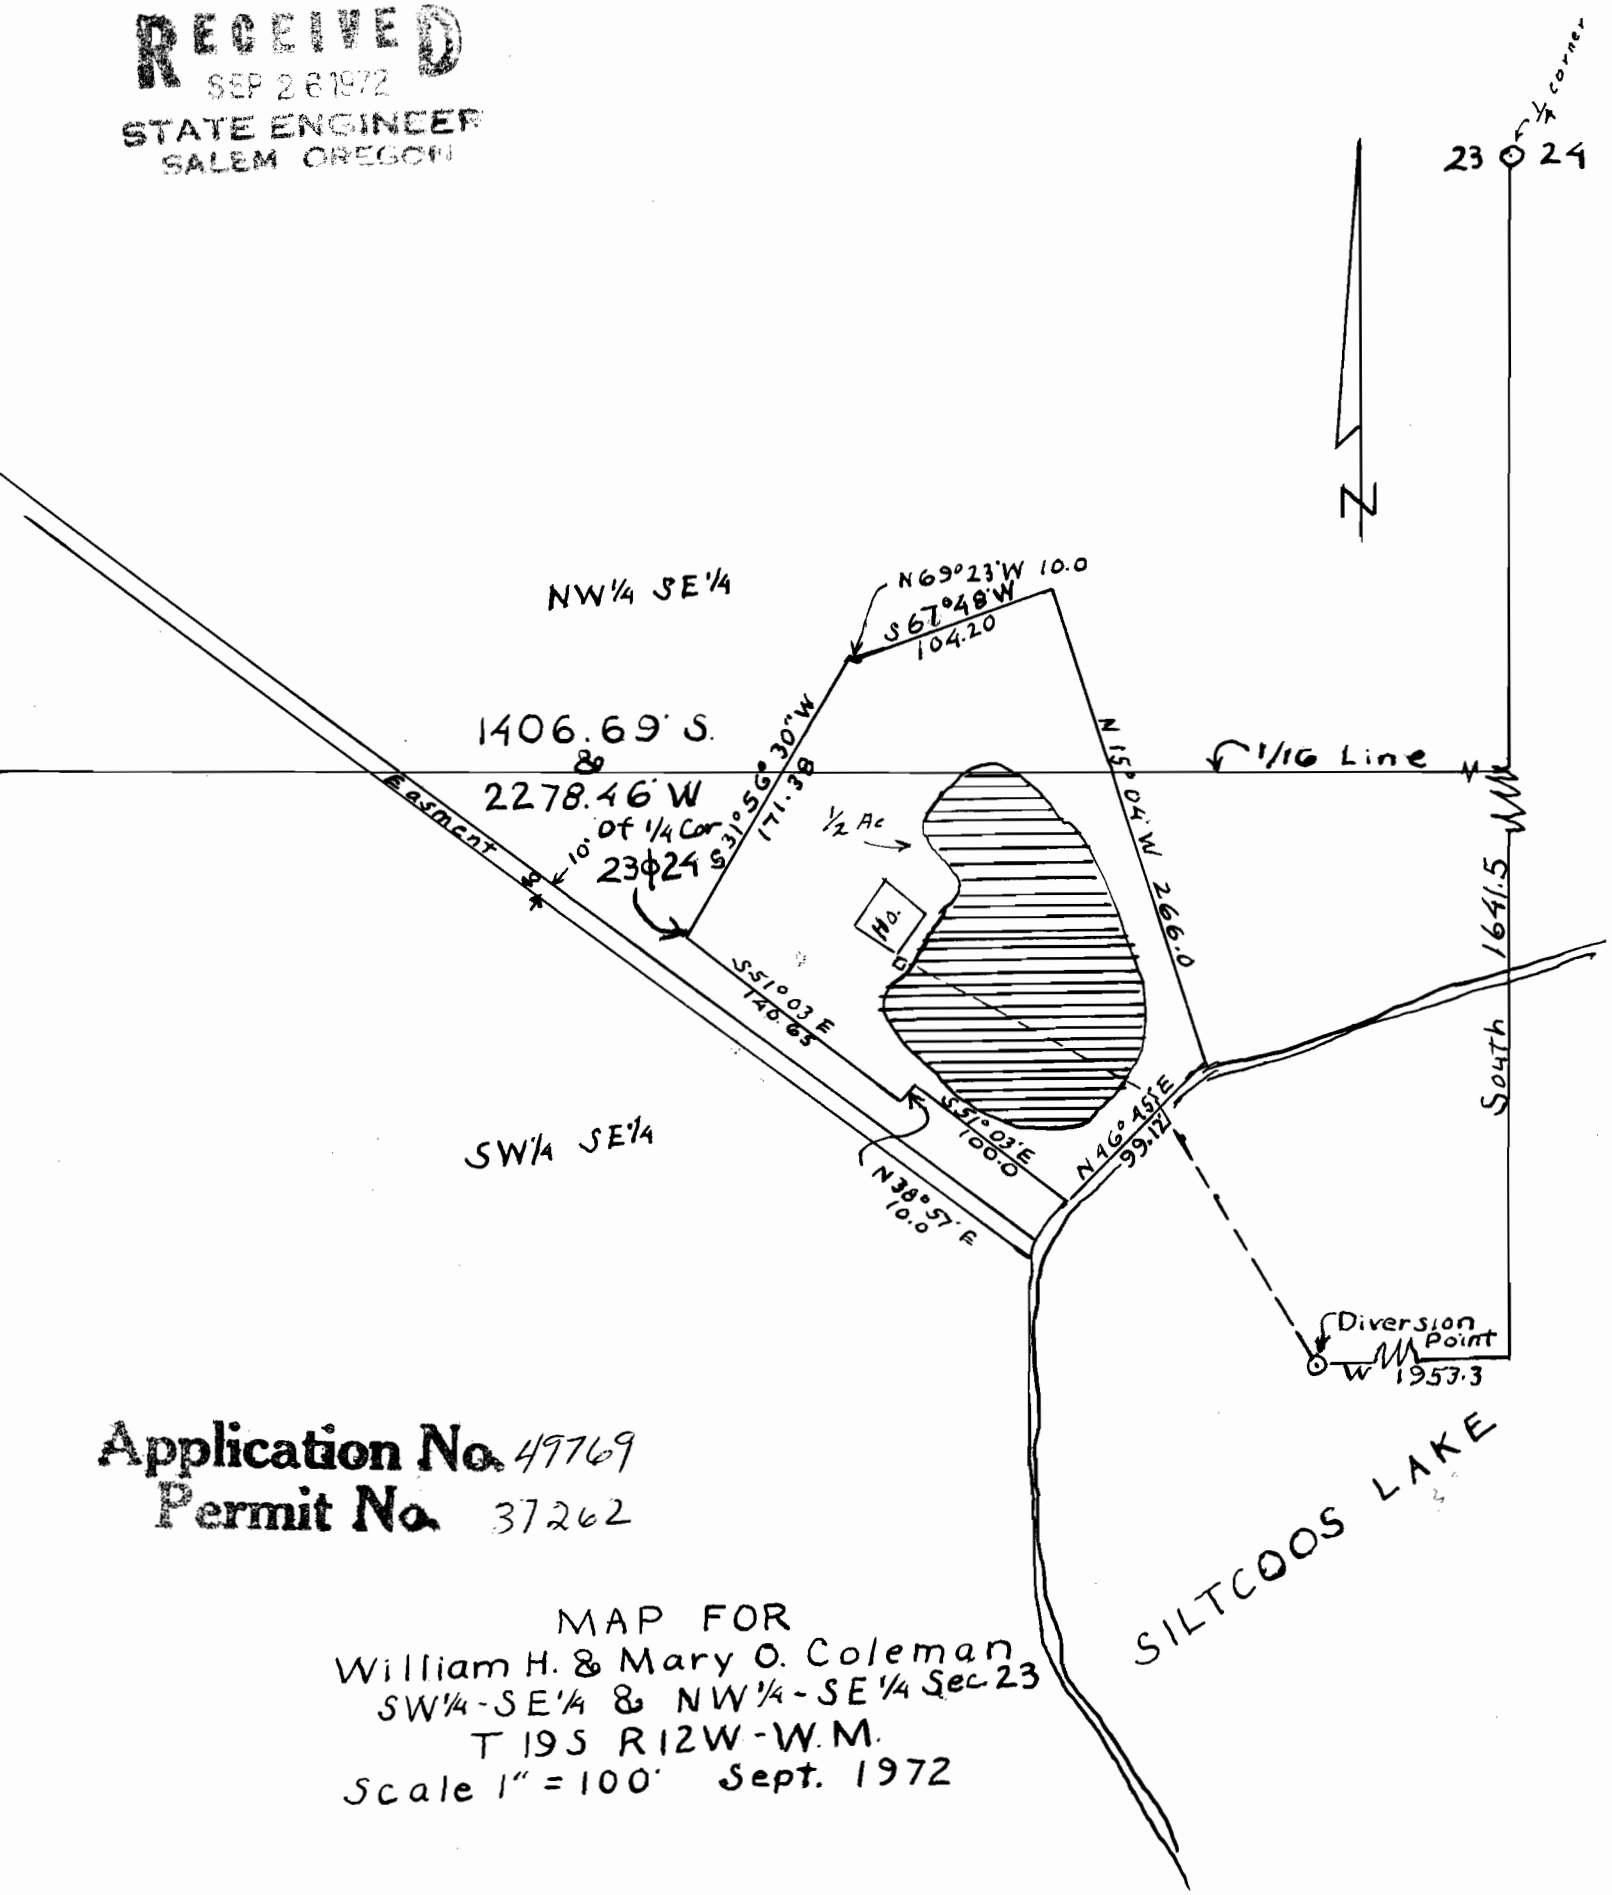

Application No. 49769
Permit No. 37262

MAP FOR
William H. & Mary O. Coleman
SW1/4-SE1/4 & NW1/4-SE1/4 Sec. 23
T 19S R12W-W.M.
Scale 1" = 100' Sept. 1972

Job No 2063