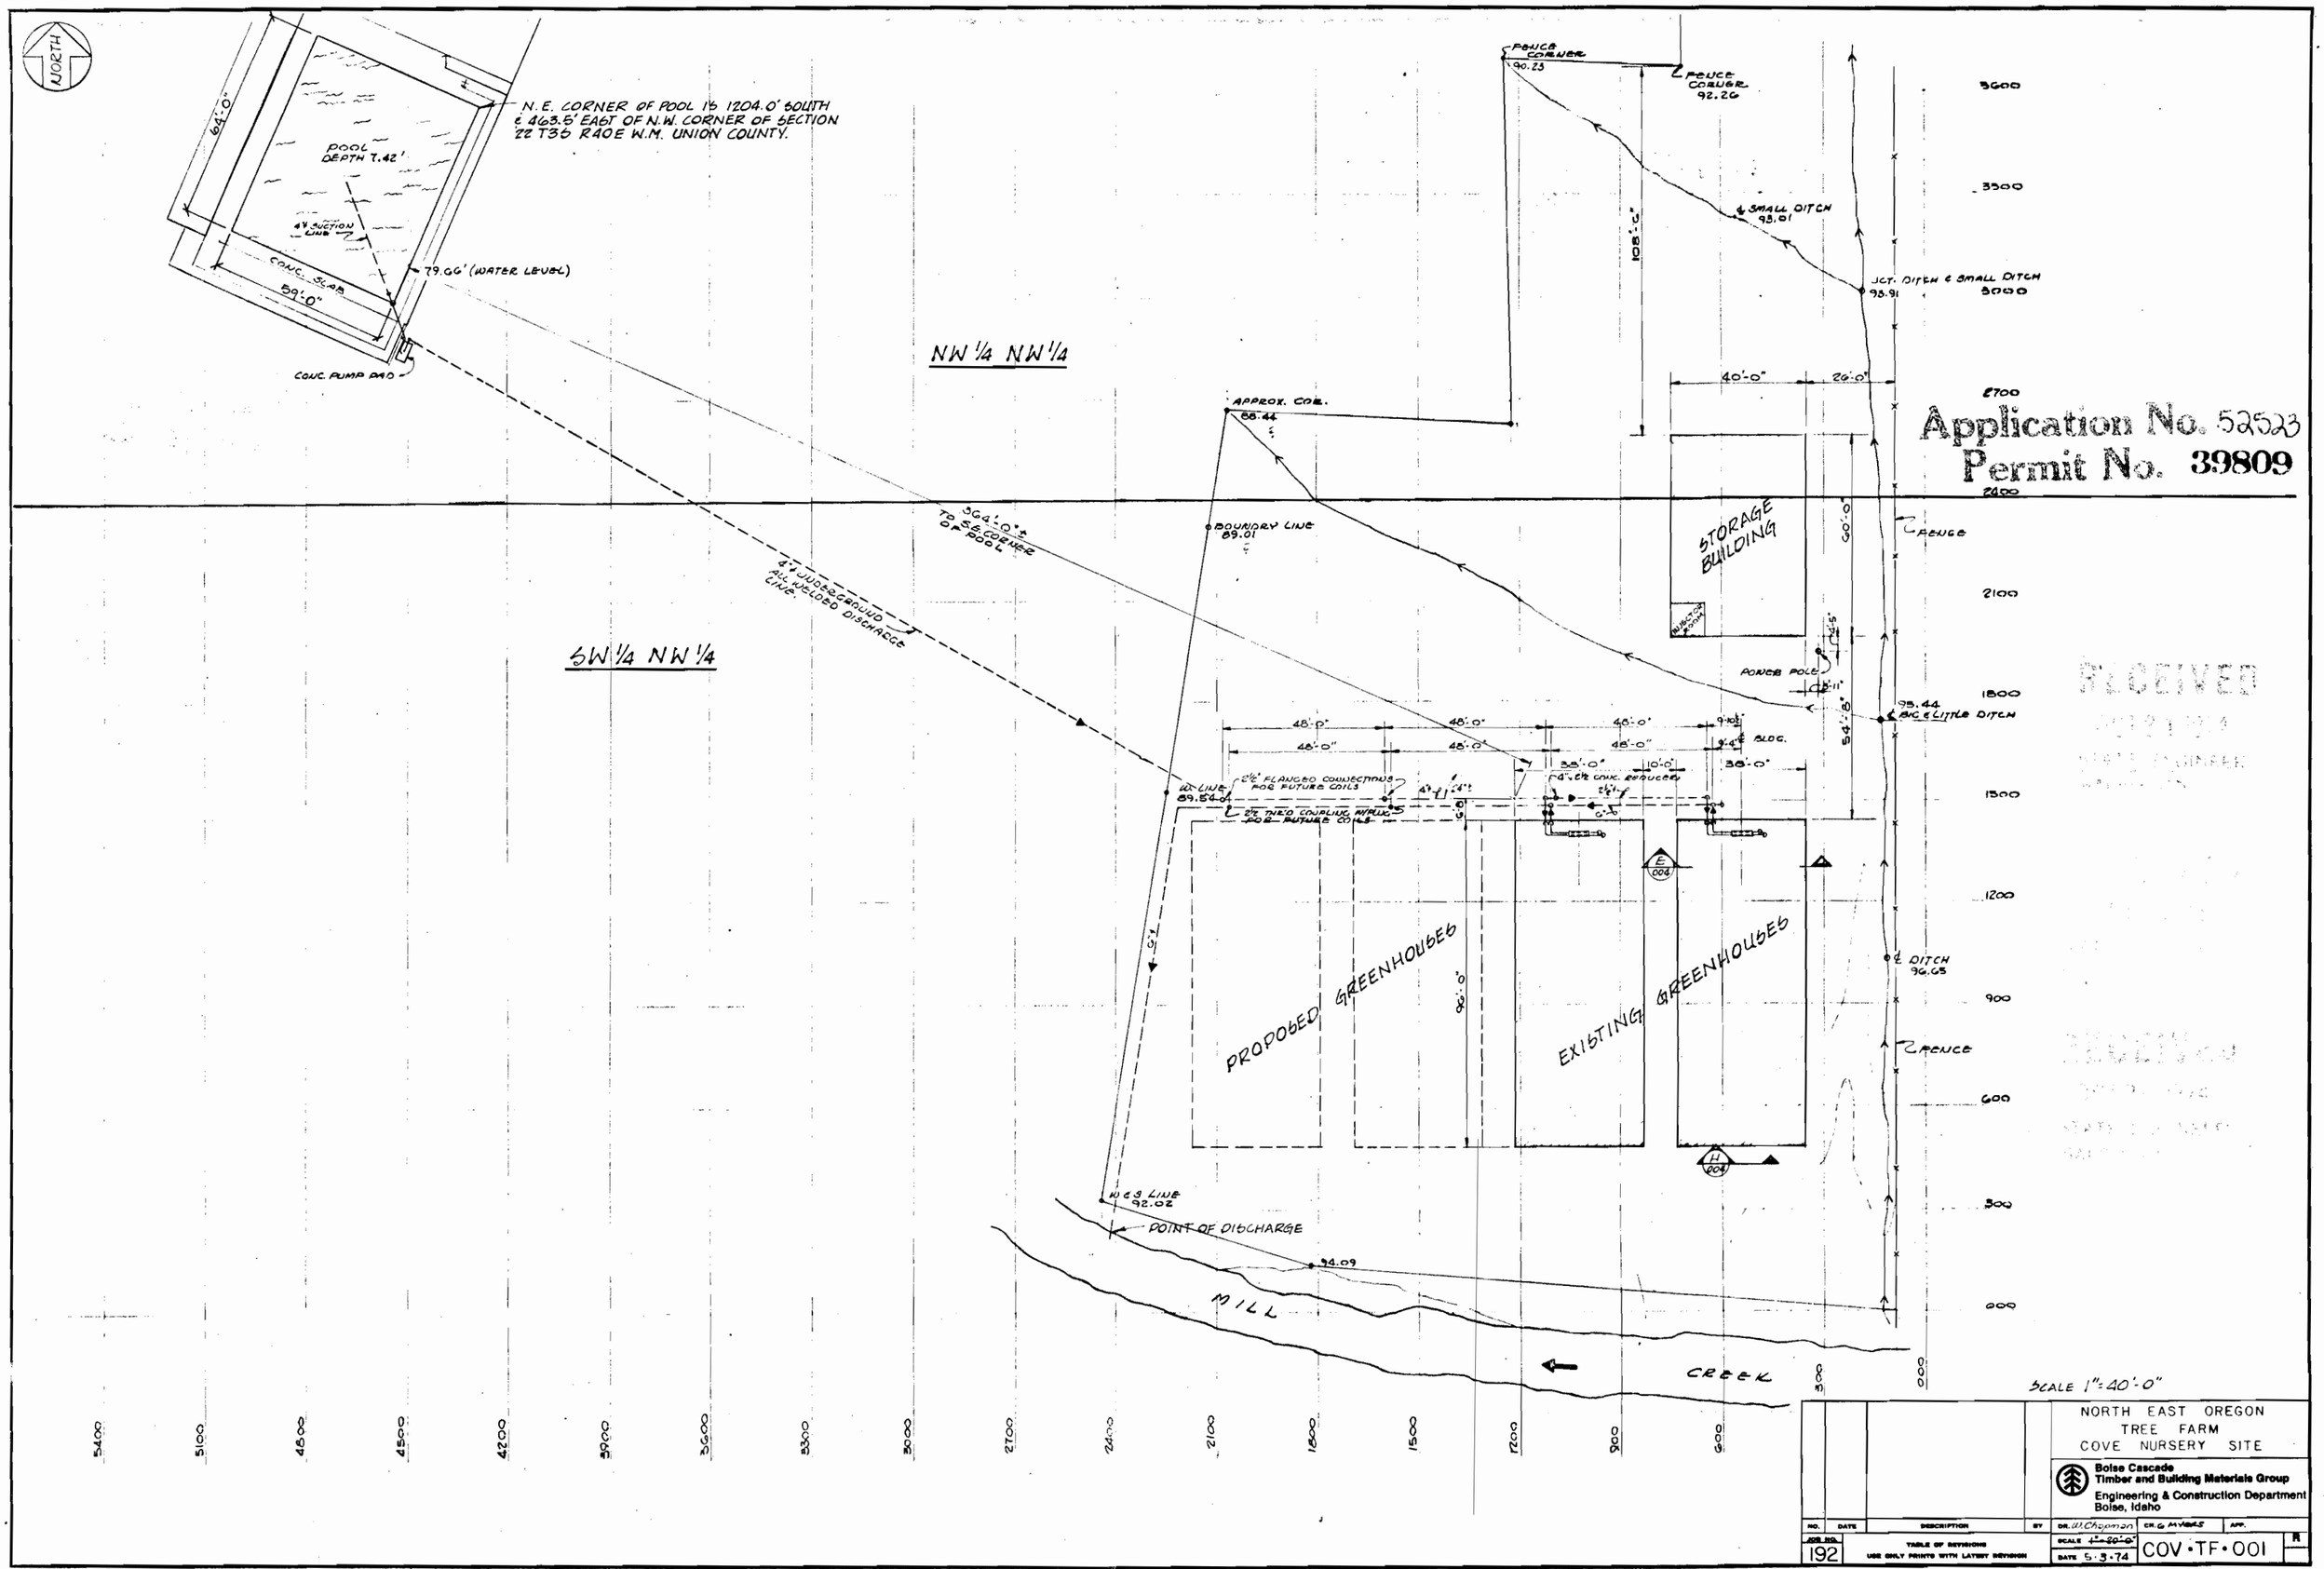

Application No. 52523
Permit No. 39809

RECEIVED

NORTH EAST OREGON
TREE FARM
COVE NURSERY SITE

Boise Cascade
Timber and Building Materials Group
Engineering & Construction Department
Boise, Idaho

NO.	DATE	DESCRIPTION	BY

JOB NO. 192

TABLE OF REVISIONS
USE ONLY PRINTS WITH LATEST REVISION

DR. W. Chapman | CH. G. MYERS | APP.

SCALE 1"=20'-0"
DATE 5-3-74

COV-TF-001