WEYERHAEUSER COMPANY

FRESHWATER HATCHERY

GENERAL

SPRINGFIELD, OREGON

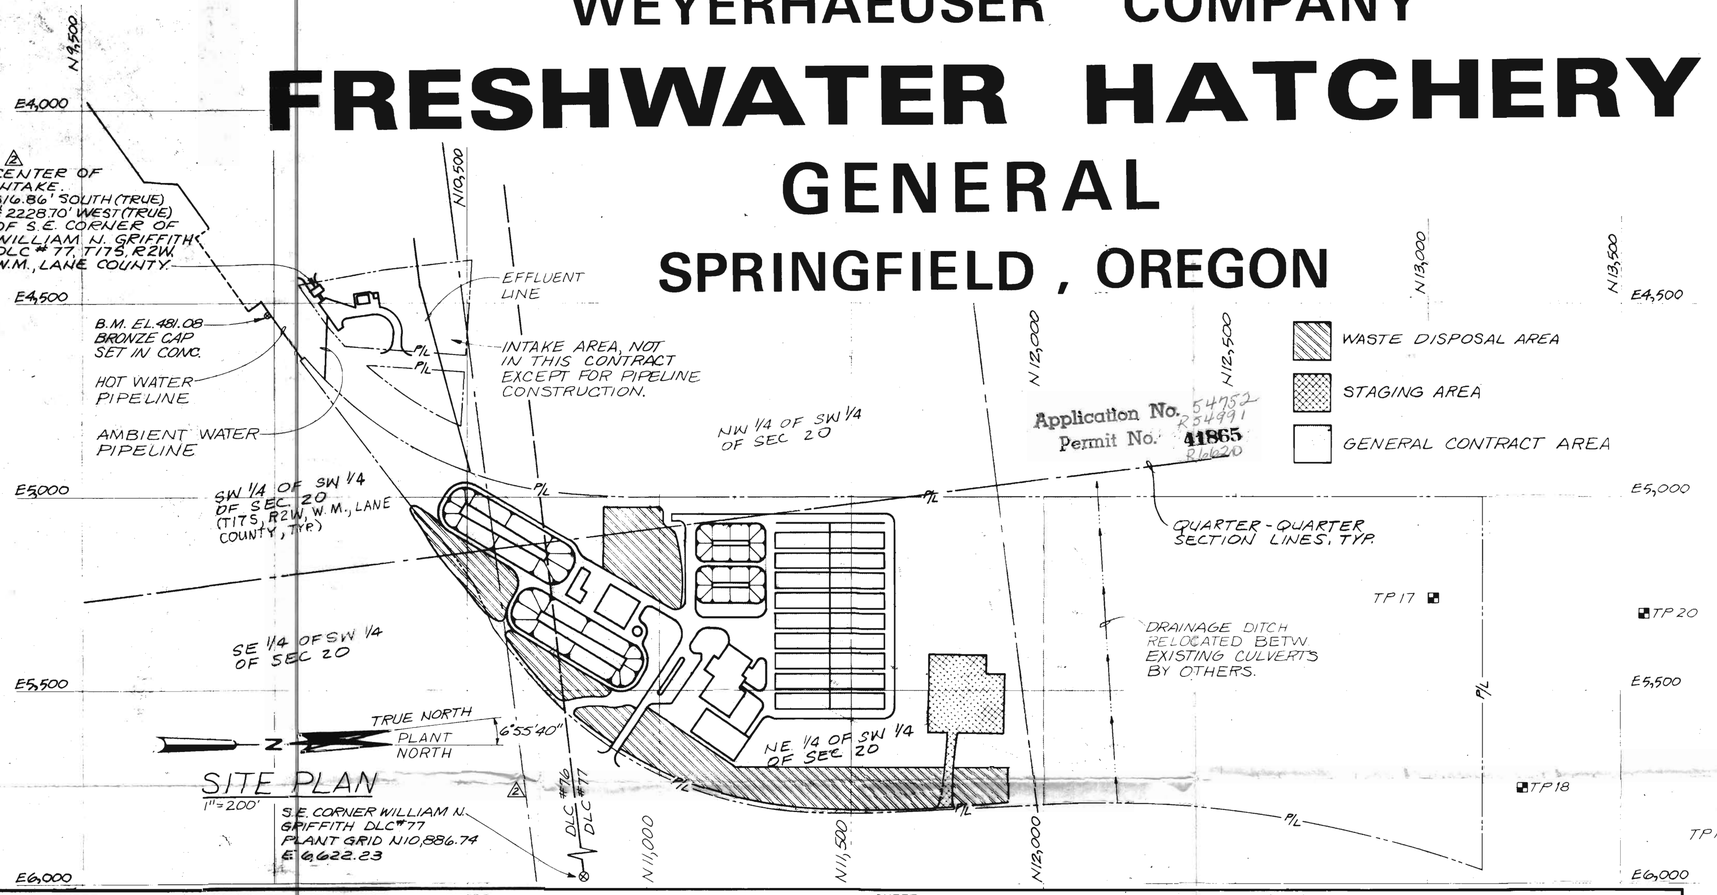

SITE PLAN
1"=200'

2 S.E. CORNER WILLIAM N. GRIFFITH DLC #77 PLANT GRID N10,886.74 E 6,622.23

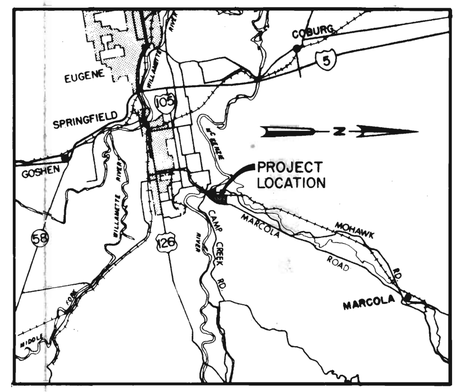

LOCATION MAP
1 1/2 0 1 2 3 4 5 6 7
APPROX. MILES

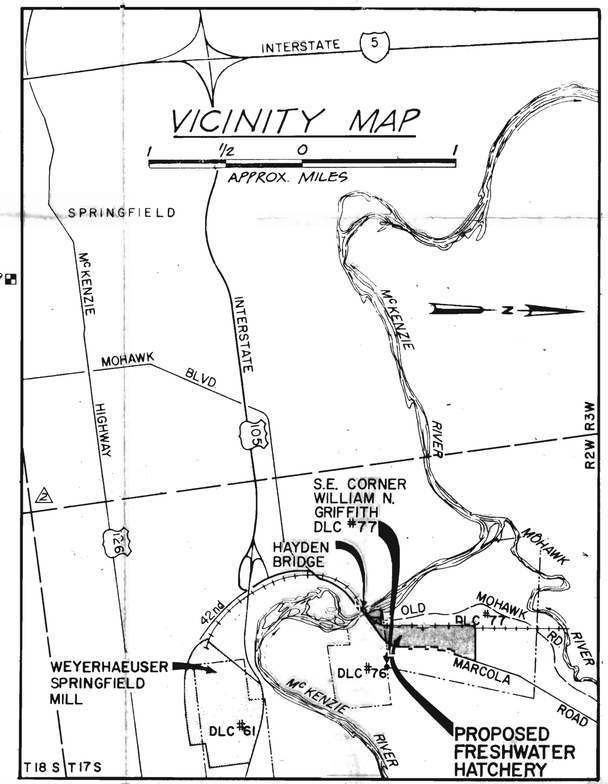

SHEET NO.	DRAWING TITLE
1.	SITE PLAN, VICINITY MAP AND INDEX TO DRAWINGS
2.	LEGEND
3.	LEGEND
4.	TEST PIT AND BORING LOG LOCATION PLAN
5.	TEST PIT AND BORING LOGS
6.	TEST PIT LOGS
7.	SITE GRADING PLAN
8.	SITE LAYOUT PLAN
9.	EARTHWORK SECTIONS
10.	EARTHWORK SECTIONS
11.	EARTHWORK SECTIONS
12.	MISCELLANEOUS DETAILS 1
13.	ENTRANCE ROAD PROFILE AND MISCELLANEOUS DETAILS
14.	SITE PIPING PLAN, NORTH
15.	SITE PIPING PLAN, SOUTH
16.	SITE PLUMBING PLAN
17.	HAYDEN BRIDGE HOT WATER PIPELINE CROSSING PLAN AND SECTION
18.	HAYDEN BRIDGE HOT WATER PIPELINE CROSSING SECTIONS AND DETAILS
19.	HIGHWAY AND RAILROAD CROSSING PROFILES
20.	HIGHWAY CROSSING PROFILE AND MISCELLANEOUS PIPELINE DETAILS
21.	EFFLUENT LINE PROFILES
22.	MISCELLANEOUS PIPING PROFILES
23.	OUTFALL LINE PLAN, PROFILE, AND SECTIONS
24.	MISCELLANEOUS PIPING DETAILS
25.	MISCELLANEOUS PIPING DETAILS
26.	MISCELLANEOUS PIPING DETAILS
27.	VALVE VAULTS PLAN AND SECTIONS
28.	SANITARY WASTE HOLDING TANK, AND MISCELLANEOUS DETAILS
29.	R & D AND SERVICE WATER SUPPLY PUMP STATION
30.	LAYOUT AND GRADING PLAN
31.	SEDIMENTATION BASIN PLAN AND SECTION
32.	SEDIMENTATION BASIN BAFFLE DETAILS
33.	SEDIMENTATION BASIN OUTLET STRUCTURE DETAILS
34.	NOT USED
35.	AMBIENT WATER RETENTION BASIN LAYOUT PLAN AND SECTIONS
36.	HOT WATER RETENTION TANK STRUCTURAL PLAN SECTION AND DETAILS 2
36A.	HOT WATER RETENTION TANK MECHANICAL PLAN SECTION AND DETAILS 2
37.	HOT WATER RETENTION TANK PIPING DETAILS
38.	RETENTION BASIN FLOW CONTROL BOXES APPURTENANT INSTALLATION DETAILS
39.	RETENTION BASIN FLOW CONTROL BOXES APPURTENANT INSTALLATION DETAILS
40.	HATCHERY BUILDING STRUCTURAL FOUNDATION PLAN
41.	HATCHERY BUILDING ARCHITECTURAL FLOOR PLAN
42.	HATCHERY BUILDING STRUCTURAL ROOF FRAMING PLAN
43.	HATCHERY BUILDING ARCHITECTURAL ROOF PLAN
44.	HATCHERY BUILDING ARCHITECTURAL ELEVATIONS
45.	HATCHERY BUILDING ARCHITECTURAL SECTIONS
46.	HATCHERY BUILDING ARCHITECTURAL WALL SECTIONS
47.	HATCHERY BUILDING ARCHITECTURAL WALL SECTIONS
48.	HATCHERY BUILDING ARCHITECTURAL WALL SECTIONS
49.	HATCHERY BUILDING ARCHITECTURAL WALL SECTIONS
50.	HATCHERY BUILDING ARCHITECTURAL WALL SECTIONS
51.	HATCHERY BUILDING STRUCTURAL FOUNDATION DETAILS
52.	HATCHERY BUILDING STRUCTURAL DETAILS
53.	HATCHERY BUILDING STRUCTURAL DETAILS
54.	HATCHERY BUILDING STRUCTURAL DETAILS
55.	HATCHERY BUILDING ARCHITECTURAL PARTIAL PLANS AND INTERIOR ELEVATIONS
56.	HATCHERY BUILDING ARCHITECTURAL PARTIAL PLANS, INTERIOR ELEVATIONS AND WINDOW ELEVATIONS
57.	HATCHERY BUILDING ARCHITECTURAL REFLECTED CEILING PLAN
58.	HATCHERY BUILDING POTABLE WATER TREATMENT FACILITY HVAC PLAN
59.	HATCHERY BUILDING POTABLE WATER TREATMENT FACILITY HVAC SECTIONS AND DETAILS
60.	HATCHERY BUILDING POTABLE WATER TREATMENT FACILITY HVAC MISCELLANEOUS DETAILS
61.	HATCHERY BUILDING POTABLE WATER TREATMENT FACILITY PLUMBING PLAN
62.	HATCHERY BUILDING POTABLE WATER TREATMENT FACILITY PLUMBING SECTIONS AND DETAILS
62A.	HATCHERY BUILDING POTABLE WATER TREATMENT FACILITY PLAN AND SECTIONS
63.	CHLORINATION - DECHLORINATION BUILDING STRUCTURAL FOUNDATION PLAN AND DETAILS
64.	CHLORINATION - DECHLORINATION BUILDING ARCHITECTURAL FLOOR PLAN
65.	CHLORINATION - DECHLORINATION BUILDING STRUCTURAL ROOF FRAMING PLAN AND DETAILS
66.	CHLORINATION - DECHLORINATION BUILDING ARCHITECTURAL ROOF PLAN AND DETAILS
67.	CHLORINATION - DECHLORINATION BUILDING ARCHITECTURAL BUILDING ELEVATIONS
68.	CHLORINATION - DECHLORINATION BUILDING ARCHITECTURAL BUILDING SECTIONS AND DETAILS
69.	CHLORINATION - DECHLORINATION BUILDING EQUIPMENT AND PIPING LAYOUT PLAN
70.	CHLORINATION - DECHLORINATION BUILDING EQUIPMENT AND PIPING LAYOUT SECTIONS AND DETAILS
71.	CHLORINATION - DECHLORINATION BUILDING EQUIPMENT AND PIPING LAYOUT SCHEMATICS
72.	CHLORINATION - DECHLORINATION BUILDING CHLORINE DIFFUSER DETAILS
73.	CHLORINATION - DECHLORINATION BUILDING HEATING AND VENTILATING PLAN
74.	REARING PONDS GENERAL LAYOUT PLAN
75.	REARING PONDS PARTIAL FOUNDATION PLAN
76.	REARING PONDS FISH LOAD-OUT FACILITY PLAN
77.	REARING PONDS FISH LOAD-OUT FACILITY SECTIONS
78	REARING PONDS STRUCTURAL SECTIONS AND DETAILS
79.	REARING PONDS STRUCTURAL SECTIONS AND DETAILS
80.	REARING PONDS FISH LOAD-OUT RETAINING WALL ELEVATIONS
81.	REARING PONDS TYPICAL MECHANICAL PLAN AND SECTIONS
82.	REARING PONDS GATE AND SECTION DETAILS
83.	REARING PONDS GATE AND SCREEN DETAILS
83A.	REARING PONDS LOAD-OUT CHUTE DETAILS
83B.	REARING PONDS LOAD-OUT SCREEN DETAILS
83C.	REARING PONDS MISCELLANEOUS DETAILS
84.	WASTEWATER BASINS PLAN AND SECTION
85.	WASTEWATER BASINS DETAILS
86.	WASTEWATER BASINS DETAILS
87.	ARCHITECTURAL FINISH SCHEDULES
88.	ARCHITECTURAL DOOR AND HARDWARE SCHEDULES
89.	ARCHITECTURAL DETAILS
90	ARCHITECTURAL DETAILS
91.	ARCHITECTURAL DETAILS
92.	ARCHITECTURAL DETAILS
93.	ARCHITECTURAL DETAILS
94.	ARCHITECTURAL DETAILS
95.	ARCHITECTURAL DETAILS
96.	STRUCTURAL DETAILS
97.	STRUCTURAL DETAILS
98.	STRUCTURAL DETAILS

CH2M HILL

NO.	DATE	REVISIONS	BY
1	6-7-77	ADDENDUM NO. 1	
2	7-5-77	CONTRACT SUPPLEMENT NO. 2	PAS

REVIEW PRINTS	BY	NO.	BY
TO			
CIV/STR			
ARCH			
ELEC			
PR. CONT			
HUM. FAC			
DES SYS			

THIS DRAWING IS THE PROPERTY OF THE WEYERHAEUSER COMPANY. IT IS LENT AND IS TO BE RETURNED UPON REQUEST. THE DESIGNS AND IDEAS SHOWN HEREON ARE THE PROPERTY OF THE WEYERHAEUSER COMPANY AND SHALL NOT BE USED, DISCLOSED TO OTHERS, OR COPIED, IN WHOLE OR IN PART, WITHOUT WRITTEN PERMISSION.

Weyerhaeuser
Corporate Engineering
Tacoma, Washington

DES AEM APP
DWN DSP APP
CHK WCM ENG

PROJECT TITLE & LOCATION
FRESHWATER HATCHERY
SPRINGFIELD, OREGON

SCALE AS SHOWN
BRANCH DRAWING NO.

APPROVAL DATE

DRAWING TITLE
SITE PLAN, VICINITY MAP AND INDEX TO DRAWINGS

REV D
C.E. DRAWING NO. 6832 - D - 1 OF 98
PROJECT AREA SHEET