7816 Township 1, Range 39 E W.

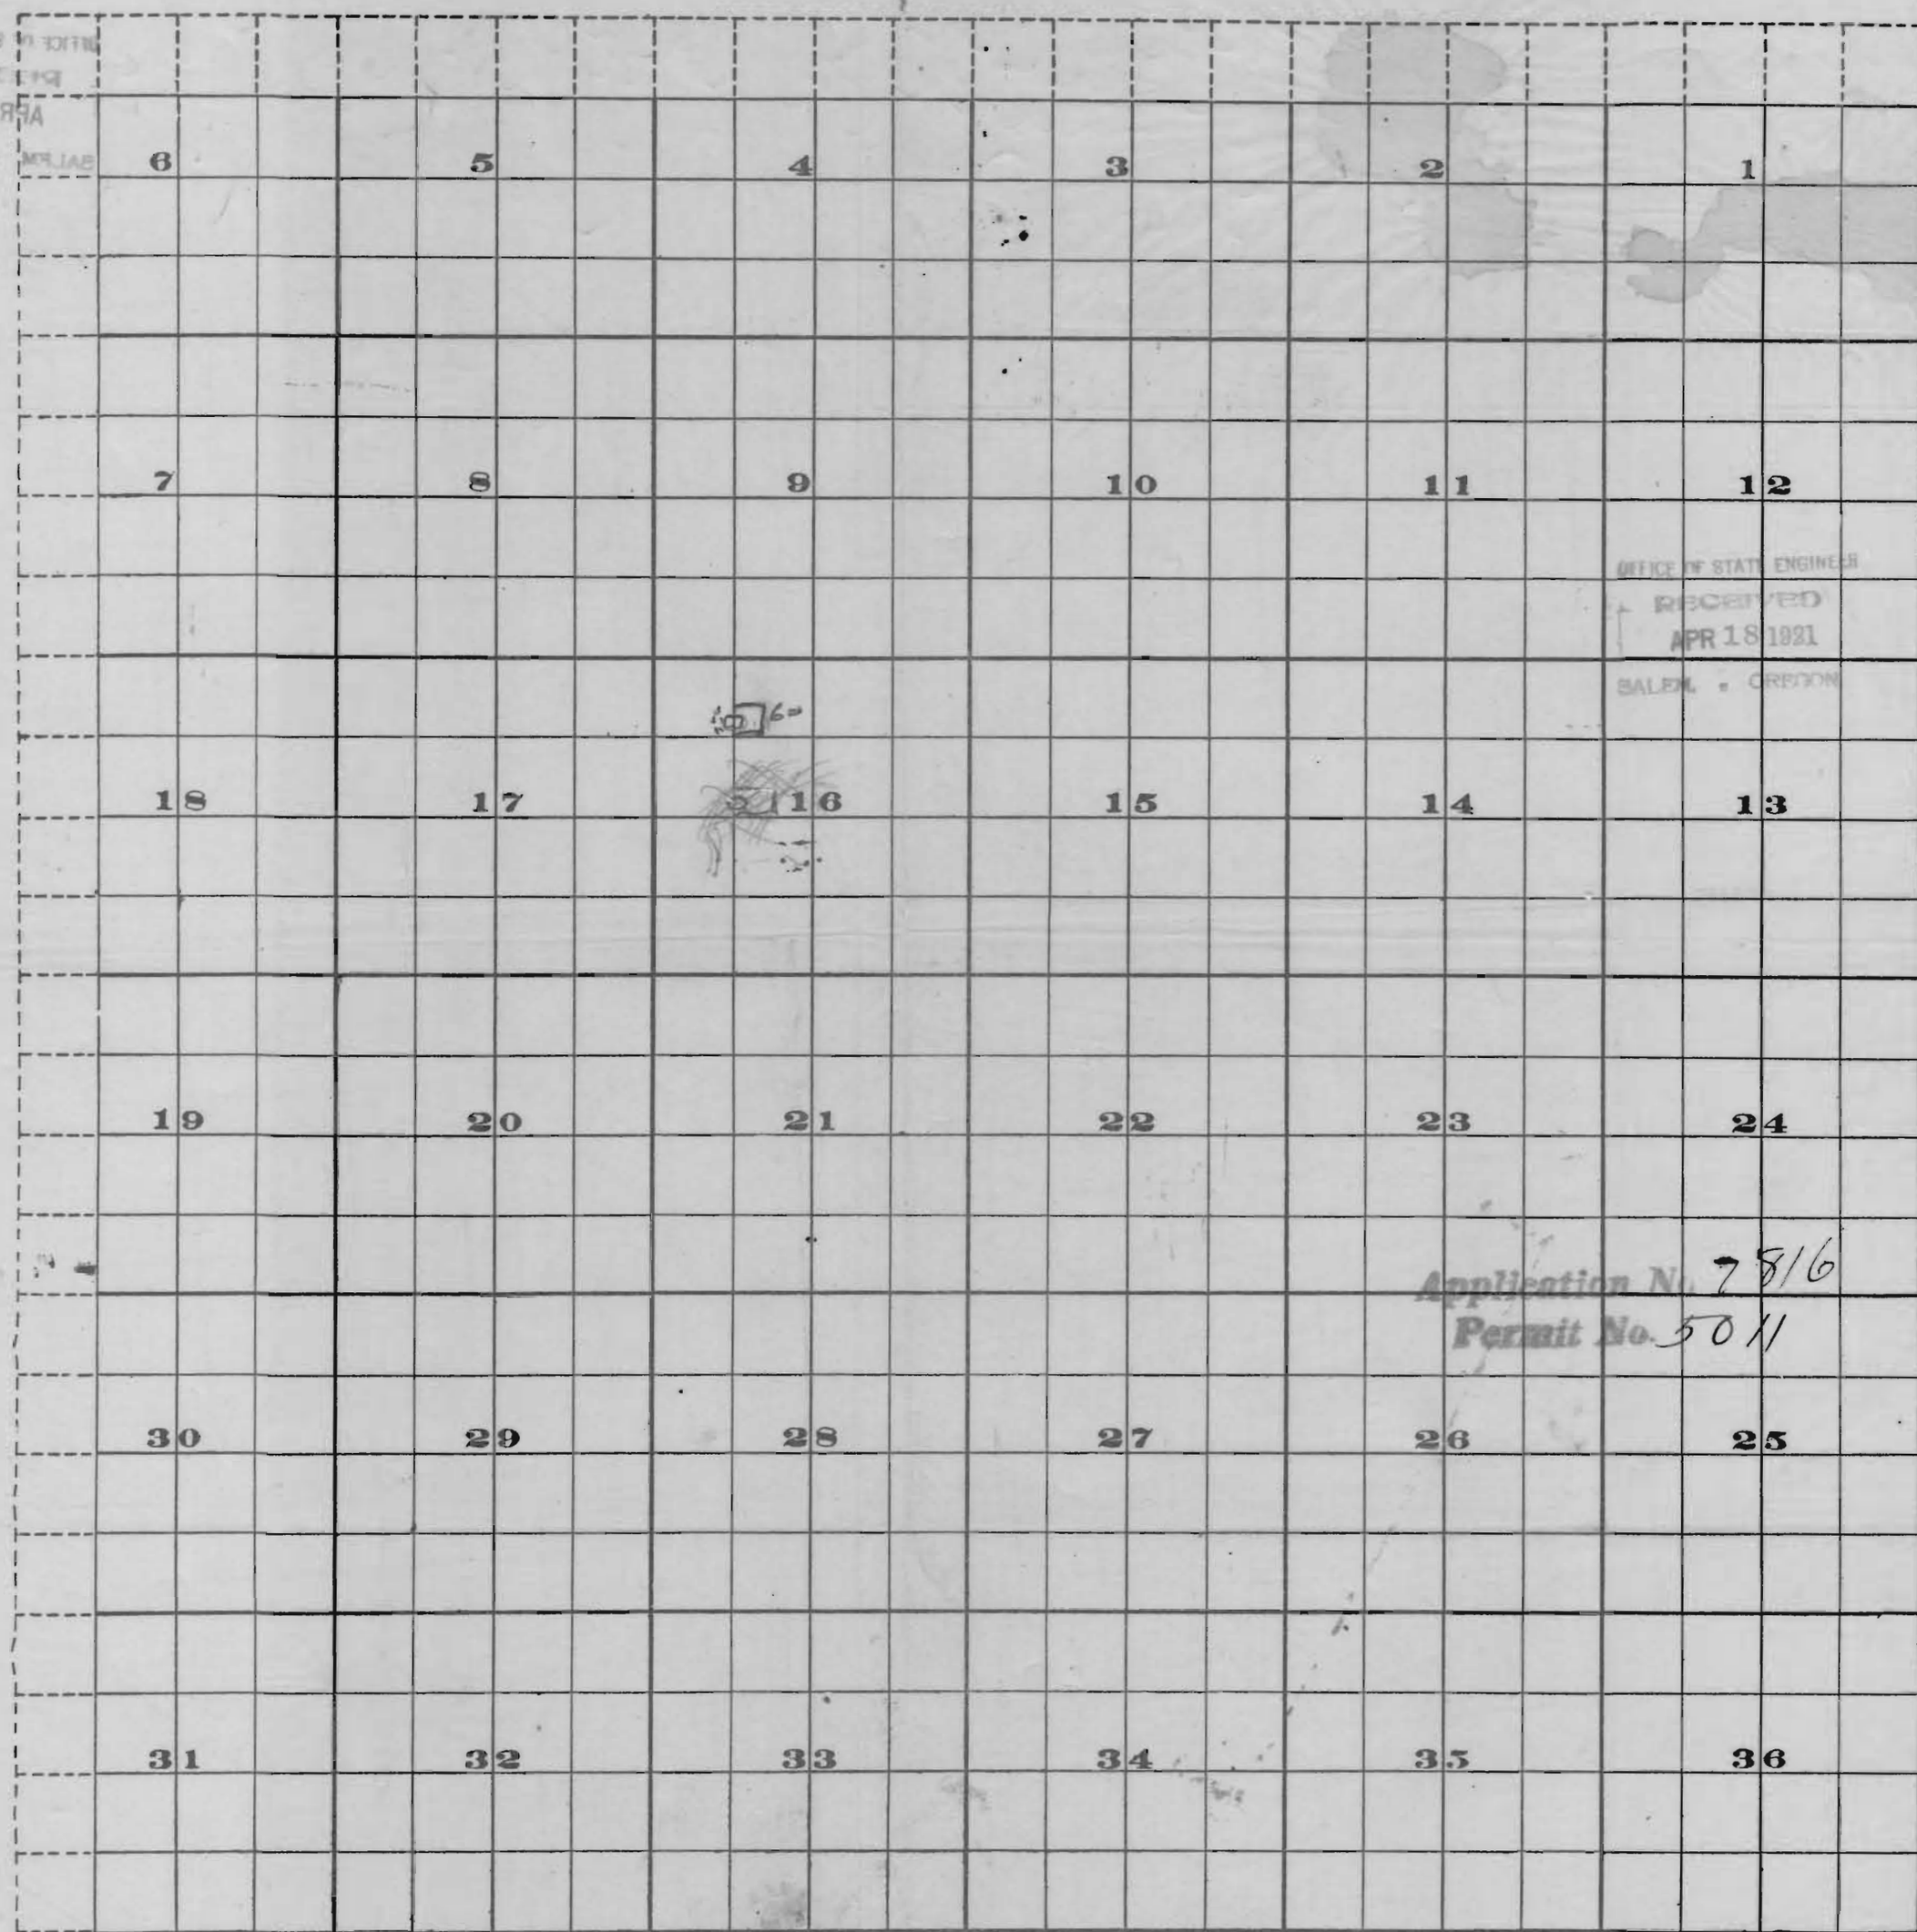

OFFICE OF STATE ENGINEER
RECEIVED
APR 18 1921
SALEM, OREGON

Application No. 7816
Permit No. 5011

Scale of Feet

From Office of the State Engineer, Salem, Oregon