

3372
Hanks, W. Coleman
Route 1, Box 14
Baker 97814

3372

STATUS OF APPLICATION

Change in point of diversion
Date filed 3-15-76
Date of hearing _____
Place of hearing _____
Date of order 5-12-76 Vol. 27, page 156
Date for application of water 10-1-77
Proof mailed _____
Proof received 42
Certificate issued OCT 18 1976 Vol. 35, page 43736
FEB 1 1980 OK out

DESCRIPTION OF WATER RIGHT

Name of stream Pine Creek, Trib. of Powder River
Trib. of _____ County of Baker
Use irrigation, stock and domestic
Quantity of water _____ No. of acres 72.0
Name of ditch _____
Date of priority 1869 & 1889
In name of C. O. & D. A. Jeffery
Powder Riv Adjudication, Vol. 6, page 404
App. No. _____ Per. No. _____ Cert. No. 4265
Certificate cancelled _____
Notation made on record by _____

DVA Notification

FEES PAID

Date	Amount	Receipt No.
<u>3-15-76</u>	<u>\$27.60</u>	<u>51948</u>
<u>3-29-76</u>	<u>\$11.00</u>	<u>51365</u>
<u>1-25-76</u>	<u>(3.60)</u>	<u>51948</u>
TOTAL . . .	<u>40.00</u>	<u>FROM P-6</u>
<u>3-29-76</u>	<u>Cert. Fee</u>	<u>51365</u>

FEES REFUNDED

Date	Amount	Check No.
<u>1-18-80</u>	<u>\$4.00</u>	<u>4033 Cert. fee</u>
<u>6-25-76</u>	<u>3.60</u>	<u>679</u>


REMARKS

TO BE ENTERED WHERE CHECKED

INDEX CARDS:	Entered	Checked
Name	☒	☐
Stream	☒	☐
Pt. of Div.	☒	☐
Calendar	☒	☐
CHECKED TO RECORDS:		
Twp. & Rge.	☒	☐
Decree-vault	☒	☐
Decree-safe	☒	☐
Cert. of W/E	☒	☐
Per. Folder	☐	☐
Chaindex	☐	☐
Cross Ref.	☐	☐
Power Claim	☐	☐
Abstracts	☐	☐

148

T. 8S. R. 39E. W.M.

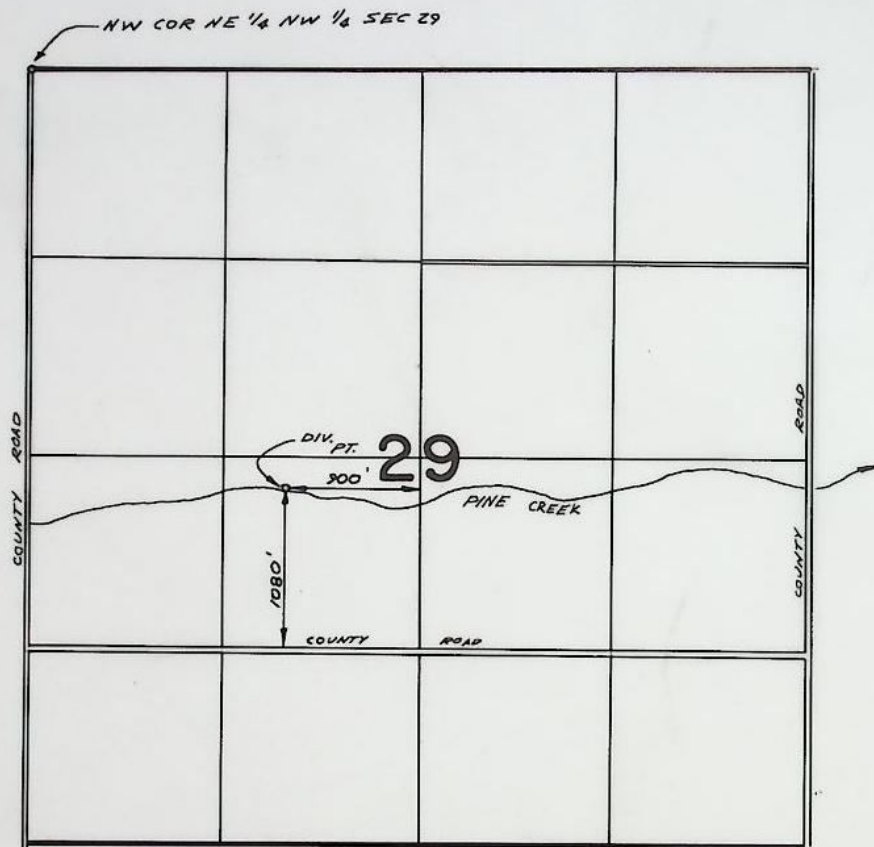

FINAL PROOF SURVEY
UNDER

TRANSFER 3372

Application No. Permit No.
IN NAME OF

JAMES W. COLEMAN / R. G. FOLTZ

Surveyed 10-26 1977, by R. BARWIN

BEFORE THE WATER RESOURCES DIRECTOR OF OREGON

Baker County

IN THE MATTER OF THE APPLICATION
OF JAMES W. COLEMAN AND R. G. FOLTZ
FOR THE APPROVAL OF A CHANGE IN
POINT OF DIVERSION OF WATER FROM
PINE CREEK, TRIBUTARY OF POWDER RIVER)

ORDER APPROVING
TRANSFER NO. 3372

On March 15, 1976, James W. Coleman and R. G. Foltz filed an application in the office of the Water Resources Director for the approval of a change in point of diversion of water from Pine Creek, tributary of Powder River, pursuant to the provisions of ORS 540.510 to 540.530.

Certificate of water right issued to C. O. and D. A. Jeffery and recorded at Page 4265, Volume 5, State Record of Water Right Certificates, confirms a right to the use of water from Pine Creek, tributary of Powder River, for the irrigation of, among other lands, 2.0 acres in SE $\frac{1}{4}$ NE $\frac{1}{4}$ of Section 29, with a date of priority of 1889, and 39.0 acres in NE $\frac{1}{4}$ SE $\frac{1}{4}$, and 31.0 acres in NW $\frac{1}{4}$ SE $\frac{1}{4}$ of Section 29, Township 8 South, Range 39 East, W.M., with a date of priority of 1869. These lands are irrigated by means of the Jeffrey #1 Ditch and Strother Ison ditch from points of diversion located 3040 feet South and 1250 feet East from the Northwest corner of Section 29, and 3040 feet South and 2180 feet East from the Northwest corner of Section 29, being within the NW $\frac{1}{4}$ SW $\frac{1}{4}$ and NE $\frac{1}{4}$ SW $\frac{1}{4}$ of Section 29, Township 8 South, Range 39 East, W.M.

The applicants herein, owners of the lands above described, propose to irrigate these lands by means of the Coleman-Foltz ditch from a point of diversion to be located 1010 feet North and 897 feet West from the Southwest corner of NW $\frac{1}{4}$ SE $\frac{1}{4}$ of Section 29, being within the NE $\frac{1}{4}$ SW $\frac{1}{4}$ of Section 29, Township 8 South, Range 39 East, W.M.

Notice by publication as provided by ORS 540.520 was not given in connection with this application for the reason said section provides notice is not required on an application for a change in point of diversion of water of less than one-fourth mile where there is no intervening diversion.

Mr. V. Kent Searles, Watermaster of District No. 8, has filed a report to the effect that the proposed change in point of diversion of water may be made without injury to existing rights.

No objections having been filed and it appearing that the proposed change in point of diversion may be made without injury to existing rights, the application should be approved.

NOW, THEREFORE, it hereby is ORDERED that the change in point of diversion of water from Pine Creek, to wit:

From a point located 3040 feet South and 1250 feet East from the Northwest corner of Section 29, being within the NW $\frac{1}{4}$ SW $\frac{1}{4}$ of Section 29, Township 8 South, Range 39 East, W.M.

And from a point located 3040 feet South and 2180 feet East from the Northwest corner of Section 29, Township 8 South, Range 39 East, W.M.

To a point to be located 1010 feet North and 897 feet West from the Southwest corner of NW $\frac{1}{4}$ SE $\frac{1}{4}$ of Section 29, being within the NE $\frac{1}{4}$ SW $\frac{1}{4}$ of Section 29, Township 8 South, Range 39 East, W.M.

for the irrigation of 2.0 acres in SE $\frac{1}{4}$ NE $\frac{1}{4}$ of Section 29 with a date of priority of 1889, and 39.0 acres in NE $\frac{1}{4}$ SE $\frac{1}{4}$ and 31.0 acres in NW $\frac{1}{4}$ SE $\frac{1}{4}$ of Section 29, Township 8 South, Range 39 East, W.M., with a date of priority of 1869, is approved.

It is FURTHER ORDERED that the construction work shall be completed and the change in point of diversion of water made on or before October 1, 1977.

It is FURTHER ORDERED that the quantity of water diverted at the new point of diversion shall not exceed the quantity of water available at the old point of diversion, and shall not exceed 1/40 cubic foot per second of water per acre of land irrigated.

It is FURTHER ORDERED that the following provisions shall be carried out prior to the diverting of water at the new point of diversion as herein confirmed.

That the diversion works shall include an in line flow meter, a weir, or other suitable device for measuring the water to which the applicant is entitled.

That the type and plans of the measuring device be approved by the watermaster before the beginning of construction work and that the weir or measuring device be installed under the general supervision of said watermaster.

It is FURTHER ORDERED that the certificate of water right heretofore issued to C. O. and D. A. Jeffery and recorded at Page 4265, Volume 5, State Record of Water Right Certificates, is canceled, and in lieu thereof a new certificate be issued covering the balance of the lands not involved in this proceeding, and upon receipt of proof satisfactory to the Water Resources Director of completion of the authorized change in point of diversion, a certificate of water right shall be issued to James W. Coleman and R. G. Folts confirming the change in point of diversion.

Dated at Salem, Oregon, this 12th day of May, 1976.

/s/ JAMES E. SEXSON
Director

RECEIVED

JUL 24 1991

WATER RESOURCES DEPT.
SALEM, OREGON

Oregon

July 19, 1991

DEPARTMENT OF
VETERANS'
AFFAIRSOregon Department of Water Resources
3850 Portland Rd NE
Salem, OR 97310

The following accounts are now paid-in-full and the Oregon Department of Veterans' Affairs no longer has any interest in the status of the water rights.

<u>ODVA ACCOUNT#</u>	<u>APPLICATION #</u>	<u>PERMIT#</u>	<u>CERTIFICATE#</u>
C06544	953	571	
	3263	19628	26050
	1343	624	26051
	37241	27841	
	Decree	V16 P188	26508
			31410
			31412
L48319	237	408	10142
	9668	7400	
	45384	33883	53086
L59016	T3372		48927
	33514	26508	33794
	64088	63840	39116
	65547	64953	39117
L78585	66700	48106	65734
L85084	10762	7867	15719
	21304	46707	15808
	16497	29882	
L86726	31431	24764	65149
L93204	55748	43324	
M17051	G6945	G6460	56805


BARBARA ROBERTS
GovernorOregon Veterans' Building
700 Summer Street NE
Salem, OR 97310-1201

M31278	H162 13180 32641	V14 P332 23256 25991	29052
M66779	55856	42257	65294
M69429	G7419	G6922	57622
M70350	G7621	G7092	65925
M75656	7813 61811 17066	5003 45933 12800	6071 12278
P13309	30584 17704	24088 13405	41763 19999
P14154	G7609	G7360	53613
P27618	61672 59876 56597	45965 44995 42555	
P30097	38749 138 7404 G9908 Powder River Dec	28839 46 4686 G9058 V6 P386	38405 1015 3775 Cancelled 4155
P57127	57577	43328	65582
P57479	G2579 G7963 55574	G2414 G7797 48427	
P61541	52636 John Day River	37751 V10 P526	55361 25327

Ed Gabriel

ED GABRIEL, Manager
Appraisal Coordination Unit
373-2369

ab

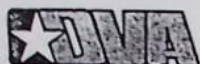

NOTICE OF INTEREST IN WATER RIGHT

To: Director of Water Resources 3850 Portland Road N.E. Salem, Oregon 97310		DATE SENT TO WATER RESOURCES 5-16-86	DATE REC'D BY WATER RESOURCES RECEIVED MAY 28 1986 WATER RESOURCES DEPT SALEM, OREGON	
		DATE RETURNED TO DVA		

This is to notify you of an interest in the following described water right:

LOAN NUMBER L59016	FIELD OFFICE ON	COUNTY BAKER	ACREAGE IRRIGATED: ORIGINAL APPRAISAL _____ ACTUAL _____
NAME OF BORROWER (LAST, FIRST, M.I.) Coleman, James W.			
MAILING ADDRESS			
COMMENTS			

PROPERTY AND WATER RIGHT INFORMATION

TOWNSHIP	8S		
RANGE	39E		
SECTION	29		

APPLICATION	NUMBER:	T3372	33514	64088	65547
PERMIT	NUMBER: ACRES: STATUS:		26508	63840	64953
CERTIFICATE	NUMBER: ACRES:	48927 39Ac Prim	33794 29Ac supp	39116 30.8Ac supp	39117 17Ac supp
IRRIGATION DISTRICT	NUMBER:				
DOMESTIC WATER	NUMBER:	Dome Strk.			
COMMENTS					
5-29-86 DM					

The State of Oregon, by and through the Director of Veterans' Affairs, has a security interest in the above-described property and hereby requests that no action be taken to diminish the water right without notifying the Department of Veterans' Affairs, 700 Summer Street, N.E., Salem, Oregon 97310 Attention: Butch Gehley, Operations Compliance Manager.

Attachments:

☒ Legal Descriptions
 ☒ Plat Maps
 ☐ Please return copy to ODVA
 ☐ IRRIGATION DISTRICT COPY

ASSESSMENT PURPOSE ONLY.


BAKER COUNTY

1" = 400'
SEE MAP 8 39 20


8S 39E
sec 29

CANCELLED NOS
104 105
1300 1301
1500 1501

SCALE 1:9500

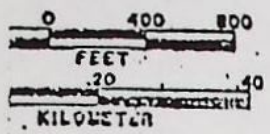

SCALE 1:9500

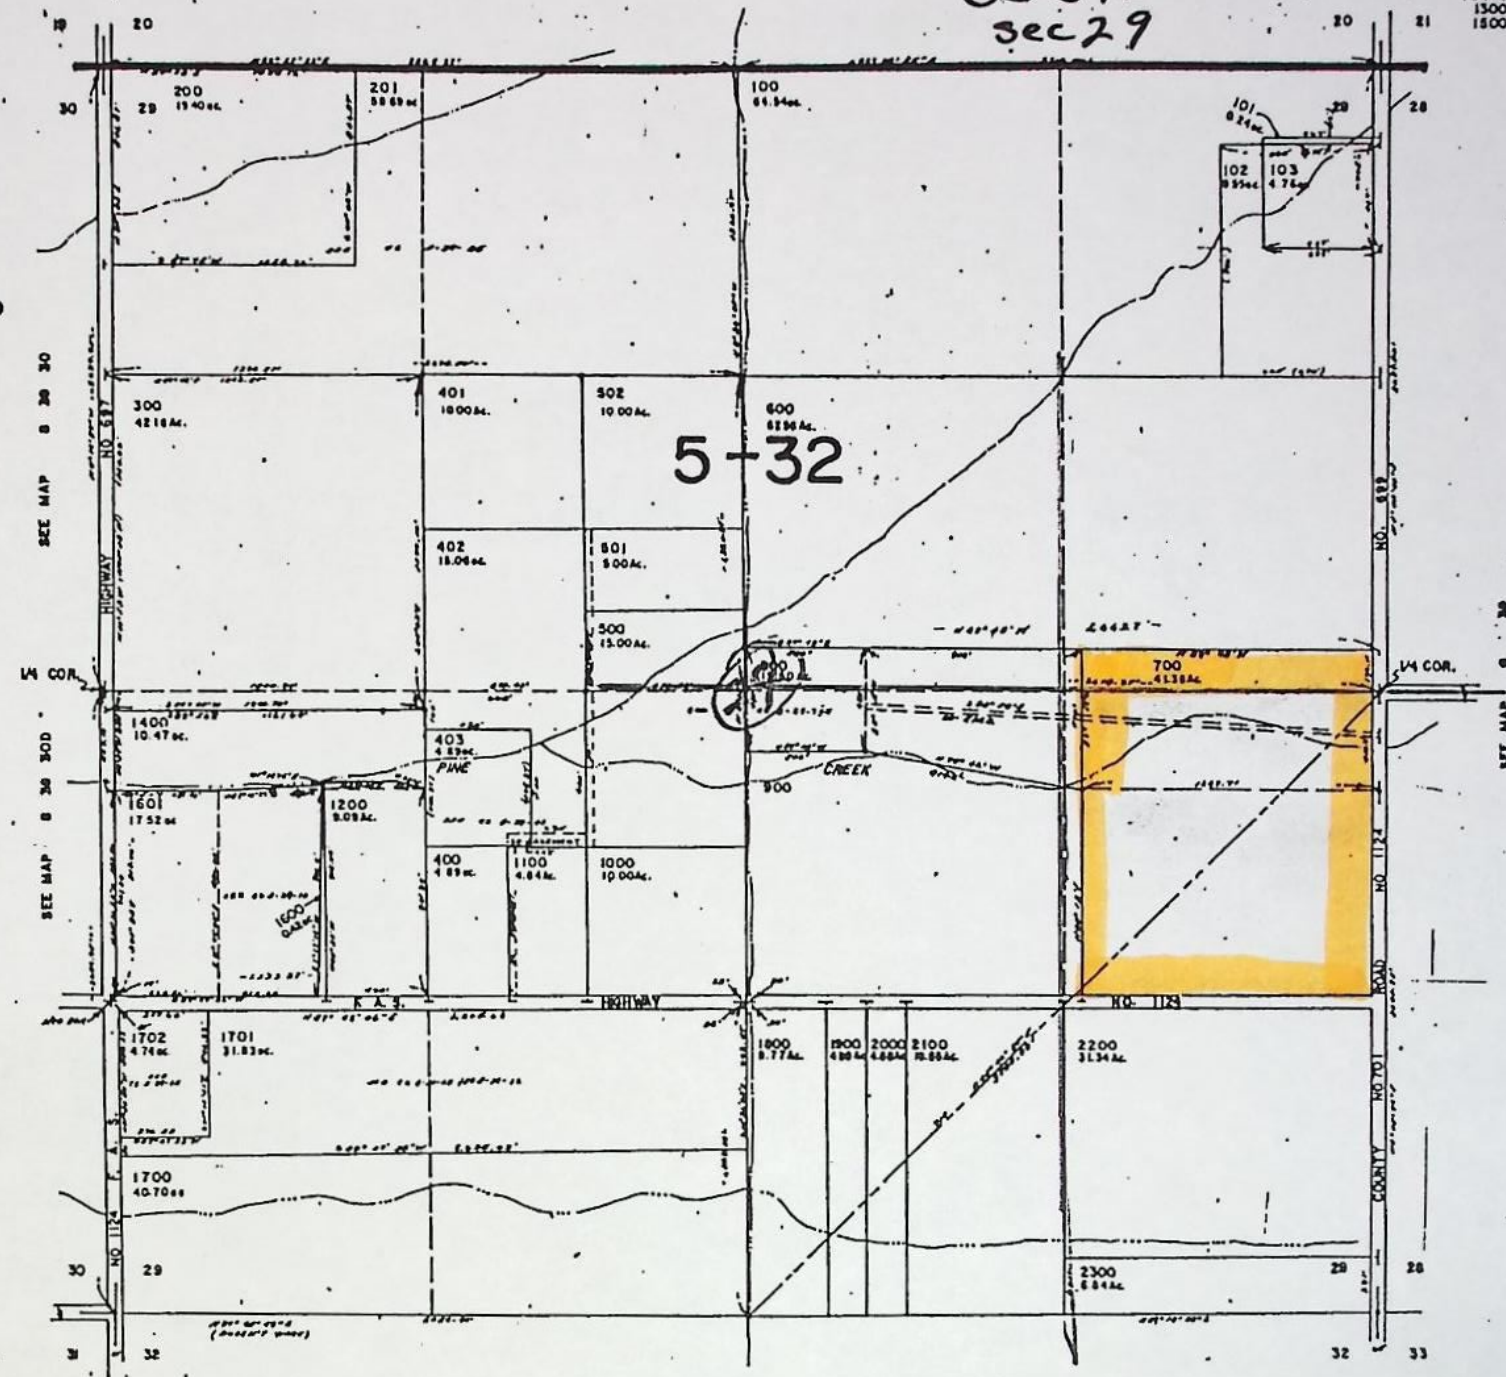

SEE MAP 8 39 32

BBB-4KK-236
10/26/77 RFB

REPORT ON INSPECTION UNDER
TRANSFER OF WATER RIGHT FOR

Transfer No. 3372 County Baker

1. Name James W. Coleman/R.G. Foltz Address Rt. 1, Box 141, Baker 97814
2. Source of Supply Pine Creek, Trib. of Powder River
3. Amount of Water 1/40th Priority Date 1869 and 1889
4. Use irrigation
5. Proposed Point of Diversion ¹⁰⁸⁰ 1010 ft. N. and 897 ft. W. from the SW corner of
NE 1/4 SW 1/4
NW 1/4 SE 1/4 of Sec. 29, being within the NE 1/4 SW 1/4, Sec. 29, T. 8 S., R. 39 E.


6. Place of Use DATE FOR APPLICATION of water: 10/1/77

Township	Range	Section	Forty Acre Tract	Use for Which Transfer Made	
8S	39E	29	SE 1/4 NE 1/4		2.0 acres (1889)
8S	39E	29	NE 1/4 SE 1/4		39.0 acres (1869)
8S	39E	29	NW 1/4 SE 1/4		31.0 acres (1869)

33514
G-5262
G-5547
G-8082
G-4088

INFO: CONTACTED JAMES COLEMAN. INSPECTED NEW
POINT OF DIVERSION FROM PINE CREEK.

THE DIVERSION POINT IS A 3' WIDE CONCRETE
HEAD GATE WHICH DIVERTS THE WATER INTO
A DITCH. THE DITCH SECTION IS:

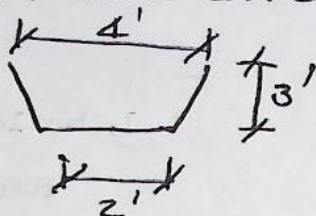

ALL 72 ACRES UNDER THIS PERMIT ARE
IRRIGATED BY FLOODING FROM THIS DITCH.

OCTOBER 24, 1977.

Robert J. Brown

FIELD ENGINEER

Jeffries-Ison Ditch

C. Jeffries
Mrs. Ison

Kennison Ditches

W.B. Kennison

Irving

Adella Irving

Lee Ditches

Miles Lee
Dave Lee

Masters Ditch

Vaughn

McEwen

Wm. McEwen

Osborn

M.S. Osborn

Payton Ditches

W.A. Payton

Payton-Osborne

W.A. Payton

M.S. Osborn

Porter Ditches

Porter

Okson Ditches

Chris Okson

Thomason

C.L. Thomason

Phillips

J.W. Phillips

Waltz

F. Waltz

Wess Ditches and

Lee Wess Ditch


Fred Wess

Miles Lee

Spellman

Katie Spellman

Chas. Haskell

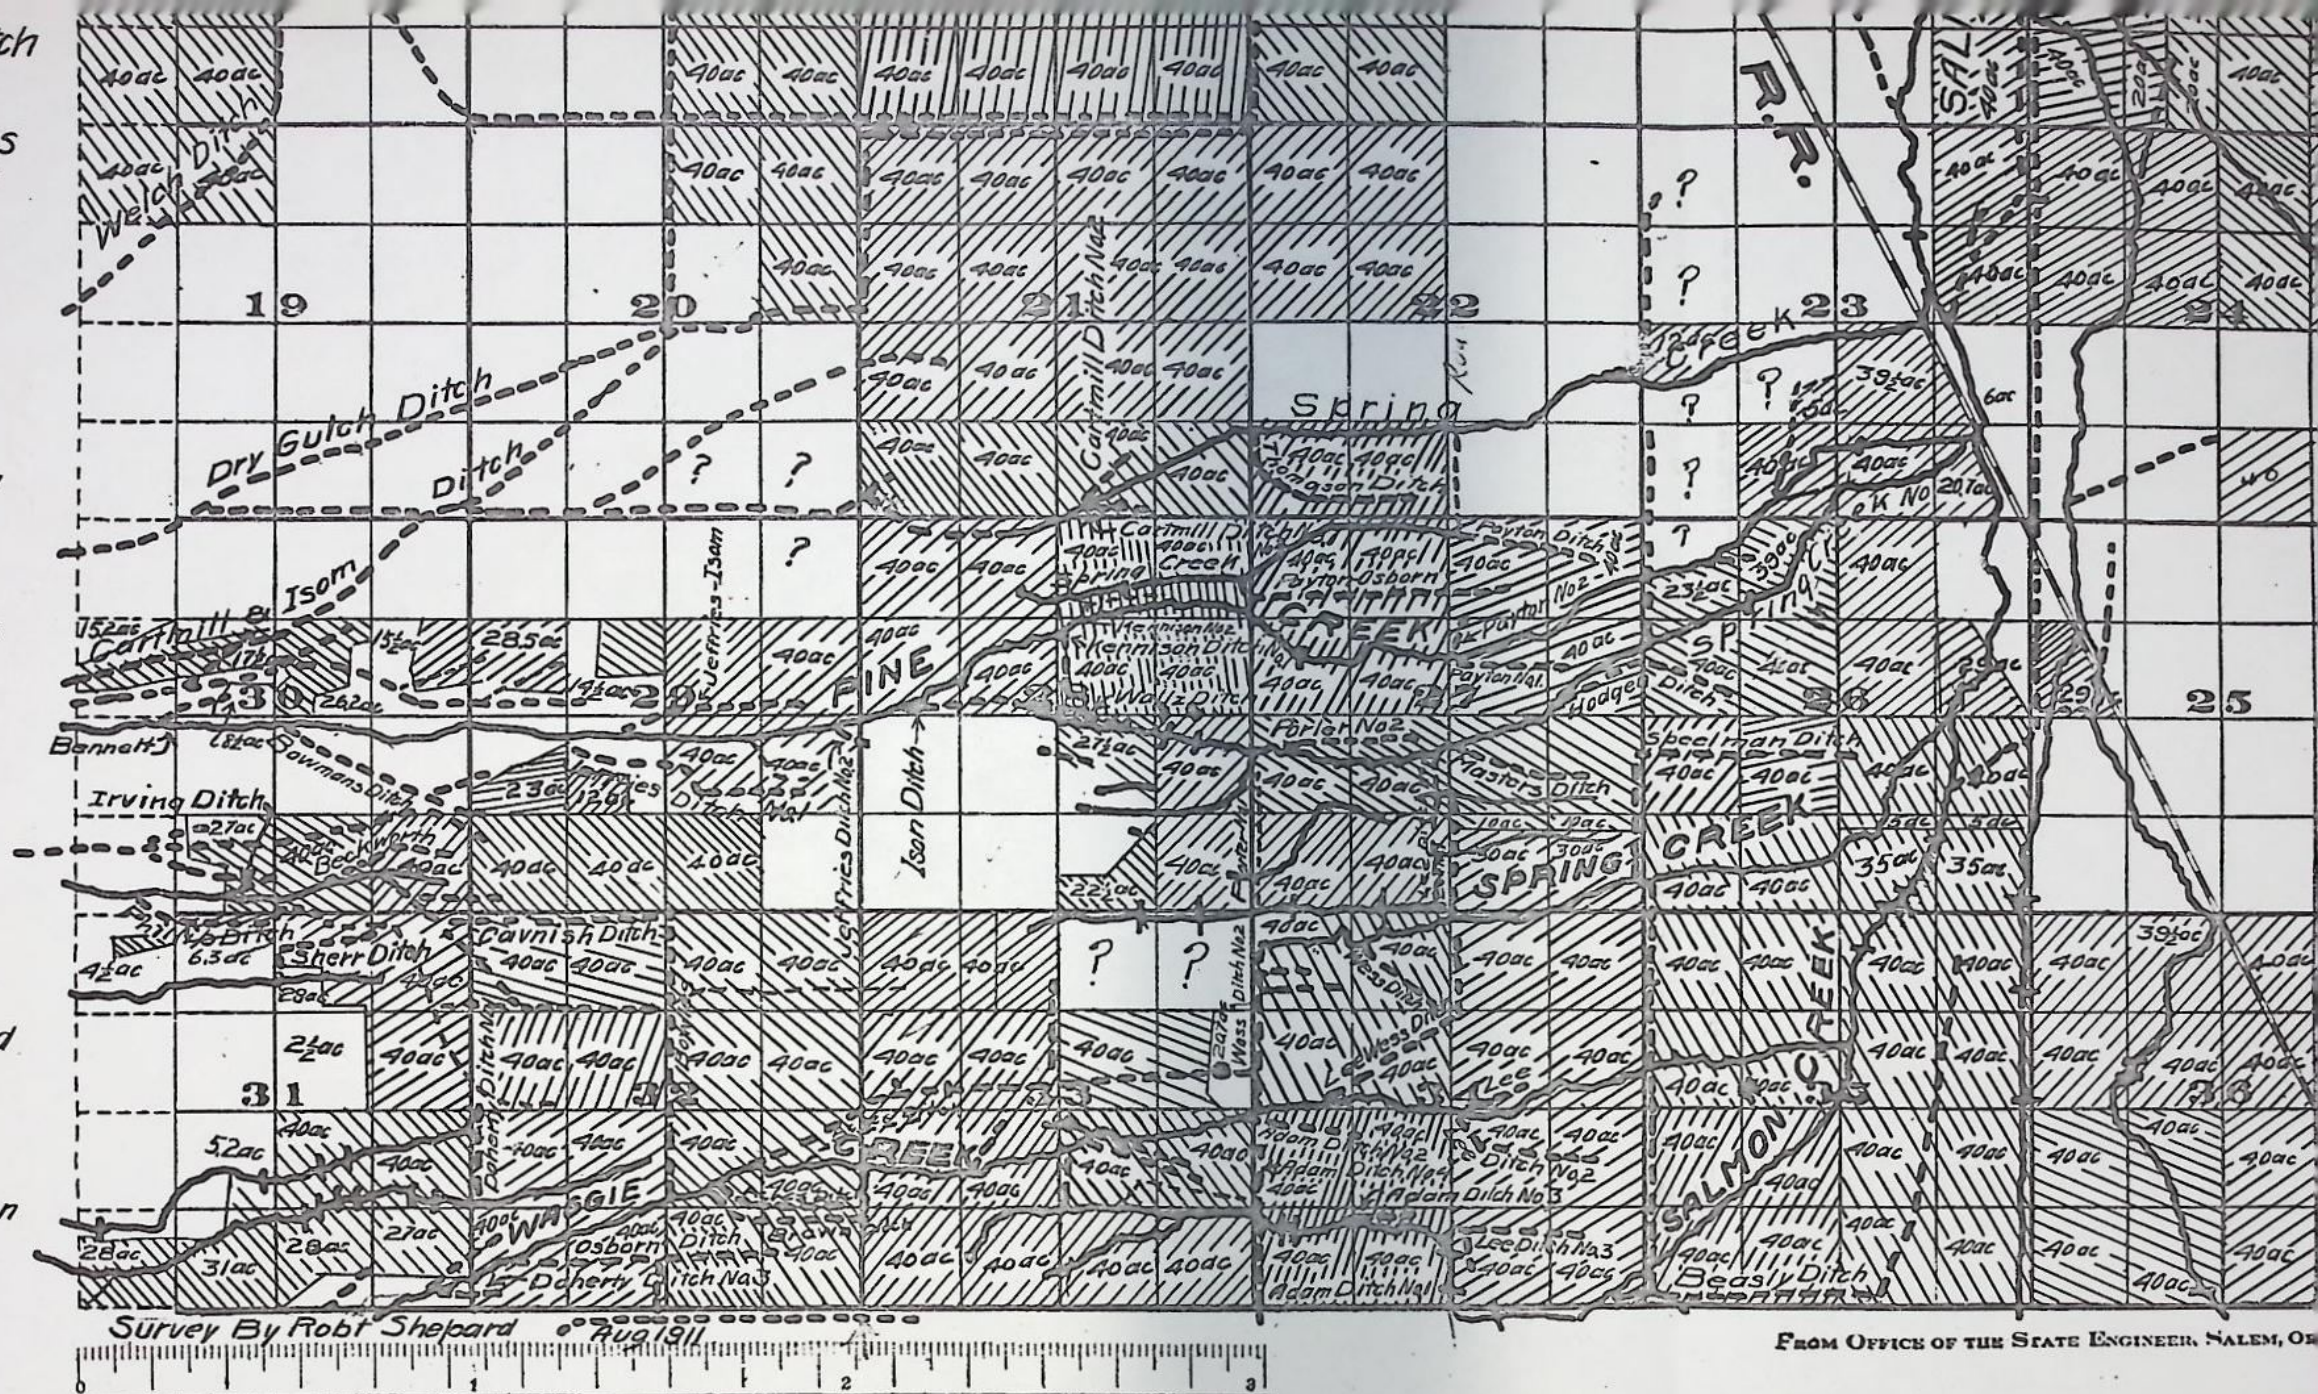

Irrigated land with area

Scale of Feet.

John H Lewis State Engineer

Powder River Adjudication

OR-AS-10
(Formerly OR-INTERA-1)
3/72
(File Code AS-12)

US DEPARTMENT OF AGRICULTURE
Soil Conservation Service
Oregon

LOCATION OF REAP PRACTICES

Program Year _____


Operator South Pine Creek Diversion Group
County BAKER

REAP Farm No. _____

Section 29 Township 8-S Range 39 E Aerial Photo No. BBB 2N-

Scale: 4" = 1 Mile

MAP DRAWN BY: SOIL CONSERVATION SERV

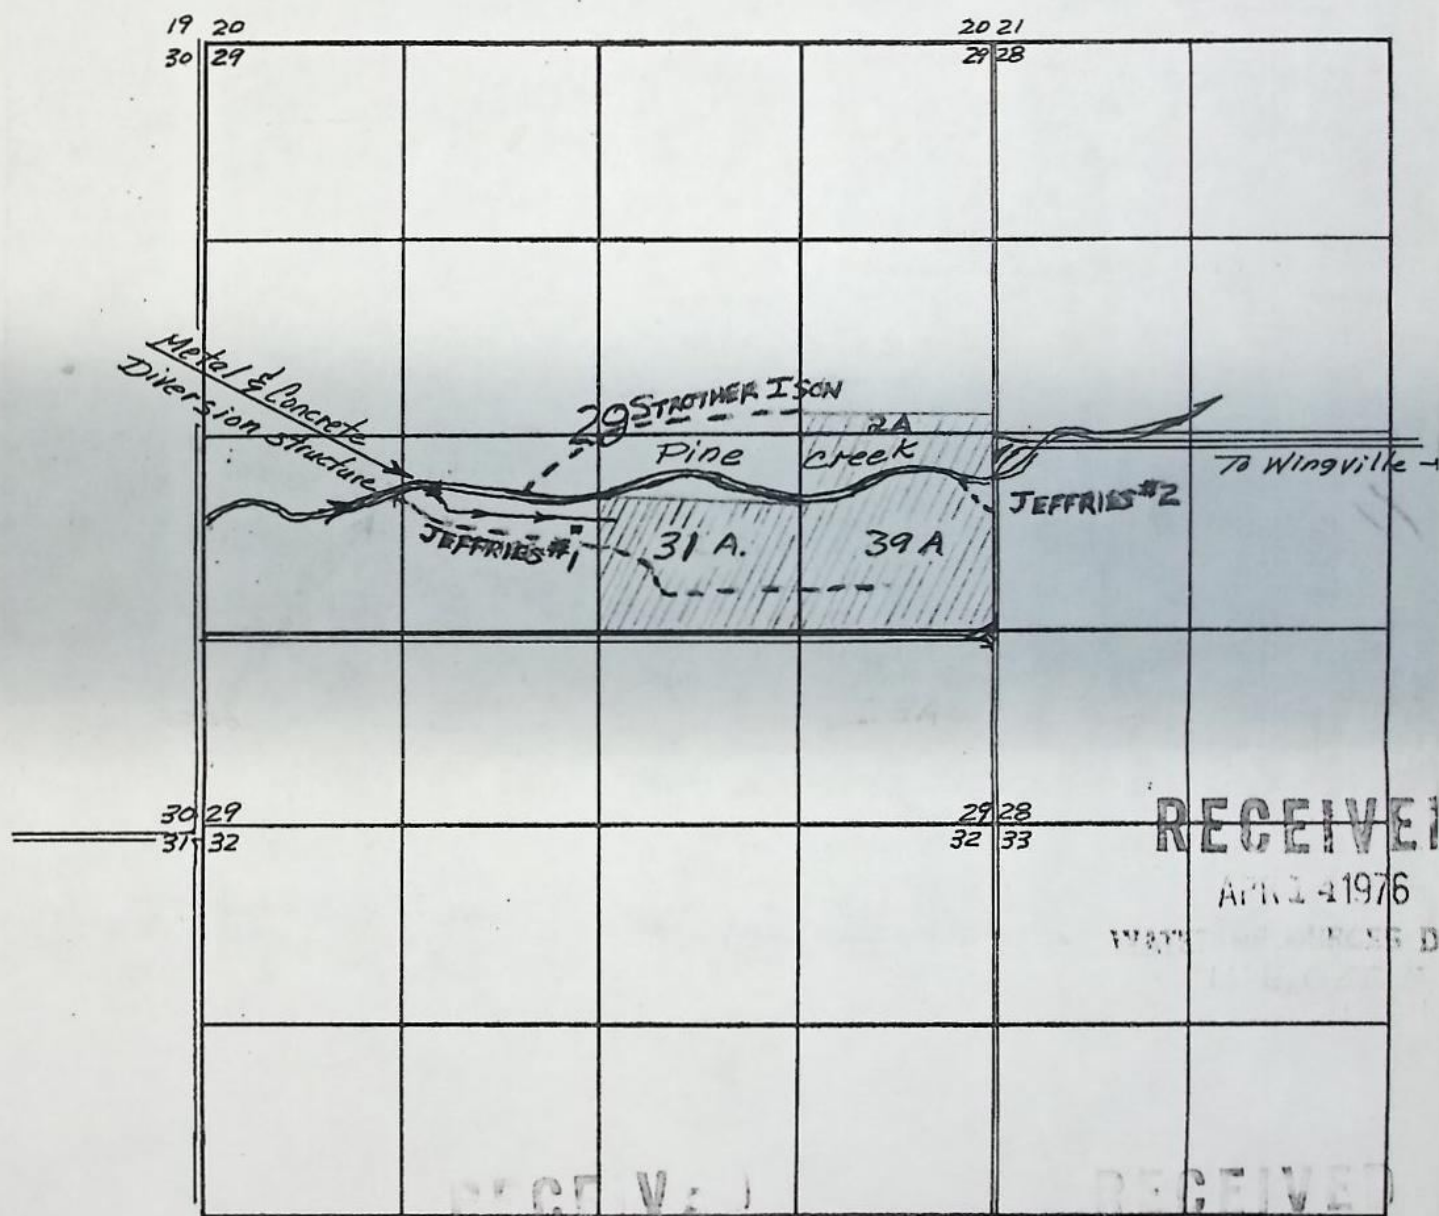

RECEIVED
MAY 1 1976
WATER RESOURCES DEPT.
SALEM, OREGON

RECEIVED
FEB 9 1976
WATER RESOURCES DEPT.
SALEM, OREGON

T-3372

RECEIVED

MAR 15 1976

WATER RESOURCES DEPT.
SALEM, OREGON

RECEIVED

APR 14 1976

WATER RESOURCES DEPT.
SALEM, OREGON

Application for Transfer of Water Right

To the STATE ENGINEER OF OREGON:

WE JAMES W. COLEMAN AND R.G. FOLTZ
(Name of applicant)of BAKER 97814, County of BAKER
(Postoffice)State of OREGON, do hereby make application for change IN POINTOF DIVERSION
(In point of diversion; place of use; use heretofore made of the water)1. The source of present water right is PINE CREEK TRIB. OF POWDER RIVER
(Name of stream)2. The use to which the water is applied is IRRIGATION
(Irrigation; Mining; Power; Manufacturing; etc.)3. The name of the ditch, canal or pipe line is JEFFREY #1; STROTHER TSON
J. #1 - 3040 1250
J. #2 - 2940 5080
S.I. - 30404. The point of diversion is located S ft. 2180 ft. E from the NW
(N. or S.) (E. or W.)corner of Sec. 29 being within the J. #1 - NW 1/4 SW 1/4 S.I. - NE 1/4 SW 1/4
(Section or subdivision)of Section 29 Tp. 8S. R. 39E. W. M., in the County of BAKER
(No. N. or S.) (No. E. or W.)

5. List the number of acres irrigated in each smallest legal subdivision (40-acre tract) involved in this transfer. If for any other use, indicate place of use.

Twp.	Range	Sec.	NE 1-4				NW 1-4				SW 1-4				SE 1-4			
			NE 1/4	NW 1/4	SW 1/4	SE 1/4	NE 1/4	NW 1/4	SW 1/4	SE 1/4	NE 1/4	NW 1/4	SW 1/4	SE 1/4	NE 1/4	NW 1/4	SW 1/4	SE 1/4
8S.	39E	29				2	(COLEMAN PROPERTY)								39			
"	"	"					(FOLTZ PROPERTY)								31			

NOTE: If you own less than 40-acre tracts, attach a description of your land as it appears in your deed.

(Attach separate sheet if necessary)

6. Are you the legal owner of the above described lands? YES
(If not owner, explain your interest)7. Has water been used beneficially for the purposes indicated herein during the past 5 years? YES8. What is the date of priority of your water right? N 1/2 SE 1/4 - 1889; SE 1/4 NE 1/4 18899. Was your water right acquired by State Engineer's Permit? NO If so, give number
(Yes or No)

of permit

10. Do you hold a water right certificate? YES If so, give number of certificate 4265
(Yes or No)

11. Was your water right determined by State Engineer's order of Determination or Decree of Court?
YES If so, give title of proceedings POWDER RIVER DECREE
(Yes or No)

12. Is the water right recorded in your name? NO, C.O. & D.A. JEFFERY
(If not, give name)

13. I propose to transfer the water right to the following described lands: (Do not answer if your application is for change in point of diversion only.)

Twp.	Range	Sec.	NE 1-4				NW 1-4				SW 1-4				SE 1-4			
			NE 1/4	NW 1/4	SW 1/4	SE 1/4	NE 1/4	NW 1/4	SW 1/4	SE 1/4	NE 1/4	NW 1/4	SW 1/4	SE 1/4	NE 1/4	NW 1/4	SW 1/4	SE 1/4

(Attach separate sheet if necessary)

NOTE: Answer questions 14, 15, 16 and 17, if the application is for change in point of diversion.

14. The proposed point of diversion is located 1010 ft. N. and 897 ft. W. from the SW corner of NW 1/4 SE 1/4 being within the NE 1/4 SW 1/4 of Section 29 Tp. 8 S. R. 39 E. W. M.,
(N. or S.) (E. or W.) (Smallest legal subdivision) (No. N. or S.) (No. E. or W.)
in the county of BAKER The name of the ditch to be used is COLEMAN - FOLTZ

15. Are you the owner of the land on which the proposed point of diversion is to be located? NO

16. If not the owner of the land on which the proposed point of diversion is to be located, give the name and address of owner and submit evidence of your right-of-way for your proposed ditch, canal, or pipe line.
R.N. GRANANDER; PINE CR. RD.; BAKER, ORE. 97814

17. Are there any diversions between your present point of diversion and the proposed point of diversion? NO

NOTE: Answer questions 18 and 19 if application is for change in use or place of use.

18. Are the lands from which you propose to transfer your water right free of all encumbrances, including taxes, mortgages, liens, etc.? NO
(Answer Yes or No)

19. If not, give below a description of existing encumbrances:

NATURE OF ENCUMBRANCE	HELD BY	AMOUNT
COLEMAN - STATE VET LOAN	DEPT OF VET. AFFAIRS	\$ 14,100
FOLTZ - CONTRACT - ESCROW	U.S. NAT'L BANK LILA E. SCHUETZ	3,580

20. Reasons for the proposed changes are

DOCUMENT EXISTING LOCATION

of 1868, for 25 inches of water from Pine Creek, and it appears from their state that they have also used water from Spring Creek, and the balance of the water necessary for the irrigation of their land shall be diverted from Spring Creek as of the same date.

That James W. Phillips has a water right for the $\frac{1}{2}$ of $\frac{1}{4}$ of Section 32, T. 8 S. R. 36 E. W. M., with a priority date of 1868, for 25 inches of water from Pine Creek, and the balance of water necessary to irrigate said tract of land shall be diverted from Spring Creek with the same date of priority. That 40 acres in the $\frac{1}{2}$ of $\frac{1}{4}$ and 40 acres in $\frac{1}{4}$ of $\frac{1}{4}$ Section 24, T. 8 S. R. 36 E. W. M., shall have a priority date of 1868, and 19.6 acres in $\frac{1}{2}$ of $\frac{1}{4}$ SE, and 31.8 acres in SE of SE, Section 23, T. 8 S. R. 36 E., shall have a priority date of 1871, and the balance of the land irrigated by said James W. Phillips as shown in the tabulation hereinafter contained shall have a priority date of 1907.

That the lands irrigated by C. O. Jeffrey as shown by the tabulation hereinafter contained shall have priority dates as follows: NE of SE, Section 29, T. 8 S. R. 39 E. W. M., shall have a priority date of 1869, and the SE of SE of some section shall have a priority date of 1889.

340

That the priorities of each and all of the other parties to said suit who have appeared in these proceedings, shall be as set forth in the tabulation hereinafter contained, and the amount of water necessary for the irrigation of their lands shall be governed by the general findings as to the duty of water, and the water master shall distribute said water in accordance with these dates and said duty of water.

92.

That a decree of the Circuit Court of the State of Oregon for Union County in a suit wherein Charles B. Mays was plaintiff and C. L. Scott was defendant, involving the waters of a spring situated in the SE of SE of Section 8 T. 5 S. R. 39 E. W. M., was filed in these proceedings. That by said decree each of the parties hereto have the right to the use of one-half of the water flowing from said spring. That the water master in the distribution of water shall so distribute the water from said spring, and the parties hereto shall put in the necessary headgates and other measuring devices for the measuring of water, as the water master in the distribution and division thereof may recommend, and the lands upon which said water is to be used is set forth in the tabulation hereinafter contained, under the names of the respective parties.

93.

That a decree of the Circuit Court of the State of Oregon for the County of Baker, in a suit wherein the Bunker Light & Water Company, a corporation, was plaintiff, and W. R. Harley, ^{W. R. Weaver} Moses Weaver, Anthony Mohr, and the St. Joe Gold Mining Company were defendants, involving the waters of O'Farrell's Gulch, were

AFFIDAVIT OF APPLICANT

STATE OF OREGON,

County of

Baker

ss.

We *R. M. Holt*, the applicant herein, being first duly sworn, depose and say that I have read the above and foregoing application for transfer of water right; that I know the contents thereof and that the statements therein made are true and correct to the best of my knowledge and belief.

In Witness Whereof, I have hereunto set my hand this *9th* day of *March*, 19*76*

Subscribed and sworn to before me this *9th* day of *March*, 19*76*

[Notarial Seal]

Robert A. Cunningham
NOTARY PUBLIC FOR OREGON

My commission expires *12/18/78*

Remarks

THE PRESENT POINT OF DIVERSION HAS BEEN EXISTING FOR AT LEAST THIRTY (30) YEARS.

This application does not include the one acre irrigated from the Jeffries #2 ditch which is also on the map.

Water to irrigate the land north of Pine Cr will be piped across the Creek.

THIS APPLICATION MUST BE ACCOMPANIED BY A MAP SHOWING THE LOCATION OF THE POINT OF DIVERSION, PLACE OF USE AND WORKS UTILIZED UNDER THE PRESENT WATER RIGHT. THE MAP SHOULD ALSO SHOW THE NEW POINT OF DIVERSION OR PLACE OF USE, AS THE CASE MAY BE.



WATER RESOURCES DEPARTMENT

BAKER COUNTY COURTHOUSE • BAKER, OR • 97814 • Phone 523-2322

File No. T - 3372

ROBERT W. STRAUB
GOVERNOR

JAMES E. SEXSON
Director

WATER POLICY REVIEW
BOARD

EMERY N. CASTLE
Chairman
Corvallis

CHAPIN D. CLARK
Vice Chairman
Eugene

GEORGE H. PROCTOR
Klamath Falls

ANN W. SQUIER
Portland

RICHARD ROY
Portland

JAMES HILL
Arch Cape

JEAN FROST
Portland

April 20, 1976

Mr. Trevor Jones
Water Rights Administrator
1178 Chemeketa St. N.E.
Salem, Oregon 97310

Dear Trevor:

Transfer application number T-3372 in the names of James W. Coleman and R.G. Foltz can be approved without injury to existing rights.

This transfer was initiated by my office to document the existing location of the diversion.

The installation of a lockable controllable headgate and an adequate measuring device should be required.

If we can be of any further help please contact us.

Sincerely,

V. Kent Searles
Watermaster Dist. #8
VKS/meh

CC

RECEIVED

APR 21 1976

WATER RESOURCES DEPT
SALEM, OREGON

Rt. 1, Box 141
Baker, Oregon 97814
April 13, 1976

Water Resources Department
1178 Chemeketa St. N.E.
Salem, Oregon 97310


Gentlemen:

Reference your 4/1 letter requesting additional information on the use of stock and domestic water.

Note that these have been deleted from the application. There is no domestic use of water from Pine Creek and stock drink directly from the creek itself.

The revised application and map is hereby returned.

Sincerely,

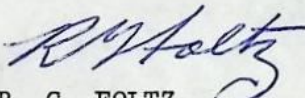
R. G. FOLTZ


RECEIVED
APR 14 1976
WATER RESOURCES DEPT.

RECEIVED

MAR 15 1976

WATER RESOURCES DEPT.
SALEM, OREGON

I hereby acknowledge the existence and grant James W. Coleman, R. G. Foltz, and V. H. Bailey the right to use and maintain the headgate structure as presently located on my property for the purpose of diverting Pine Creek irrigation water. The location of the existing headgate structure and point of diversion being 1010 feet north and 897 feet west from the SW corner of NW $\frac{1}{4}$ being within the SE $\frac{1}{4}$ of Section 29, T. 8S, R. 39E, W. M.

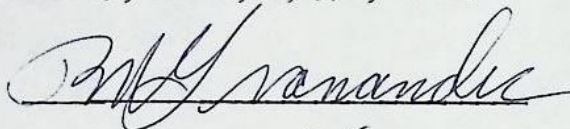
1-25-76
date

RECEIVED

FEB - 9 1976

WATER RESOURCES DEPT.
SALEM, OREGON

T-3372

OR-AS-10
(Formerly OR-INTERA-1)
3/72
(File Code AS-12)

US DEPARTMENT OF AGRICULTURE
Soil Conservation Service
Oregon

LOCATION OF REAP PRACTICES

Program Year _____

Operator South Pine Creek Diversion Group


REAP Farm No. _____

County BAKER

Section 29 Township 8-S Range 39 E Aerial Photo No. BBB 2N-193

Scale: 4" = 1 mile

MAP DRAWN BY: SOIL CONSERVATION SERVICE

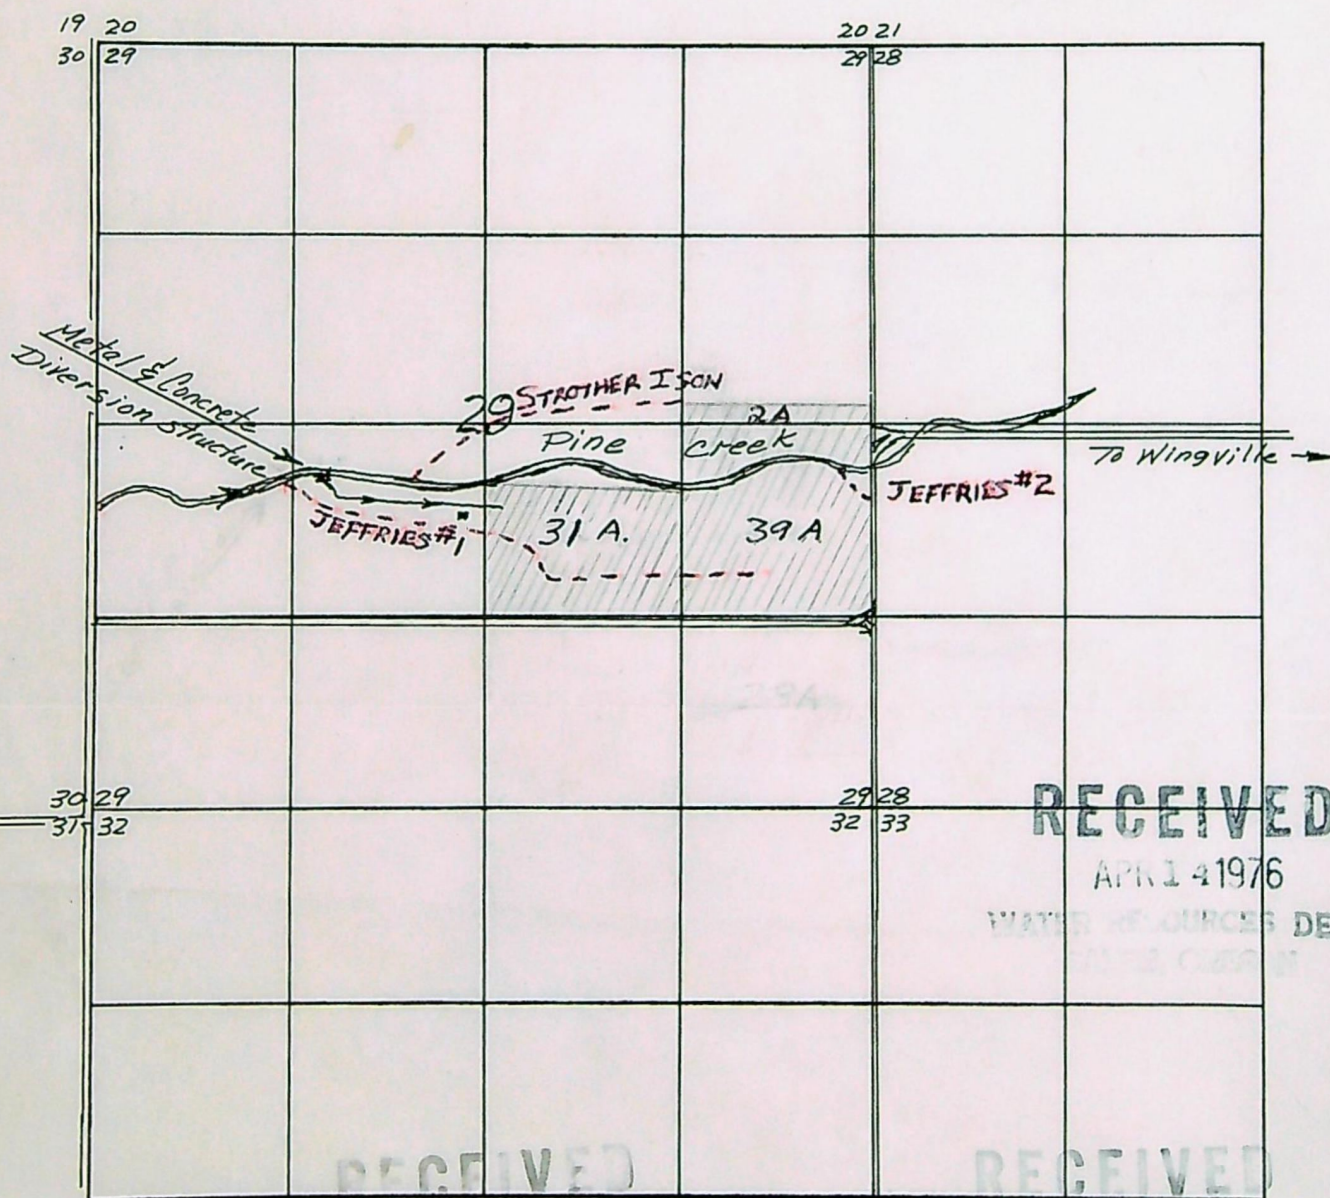

RECEIVED
MAR 15 1976
WATER RESOURCES DEPT.
SALEM, OREGON

RECEIVED
FEB - 9 1976
WATER RESOURCES DEPT.
SALEM, OREGON

T-3372

NOTICE OF COMPLETION OF CONSTRUCTION

We J. W. COLEMAN & R. G. FOLTZ hereby certify
that the construction work has been completed and the change in point
of diversion of water made as set forth in the order of the Water
Resources Director dated 5/12/76, approving an application
for a change in point of diversion of water from PINE CREEK
_____.

7/19/76

Dated

James Coleman

Name

R. G. Foltz

RECEIVED

JUL 20 1976

WATER RESOURCES DEPT
SALEM, OREGON