T-8826

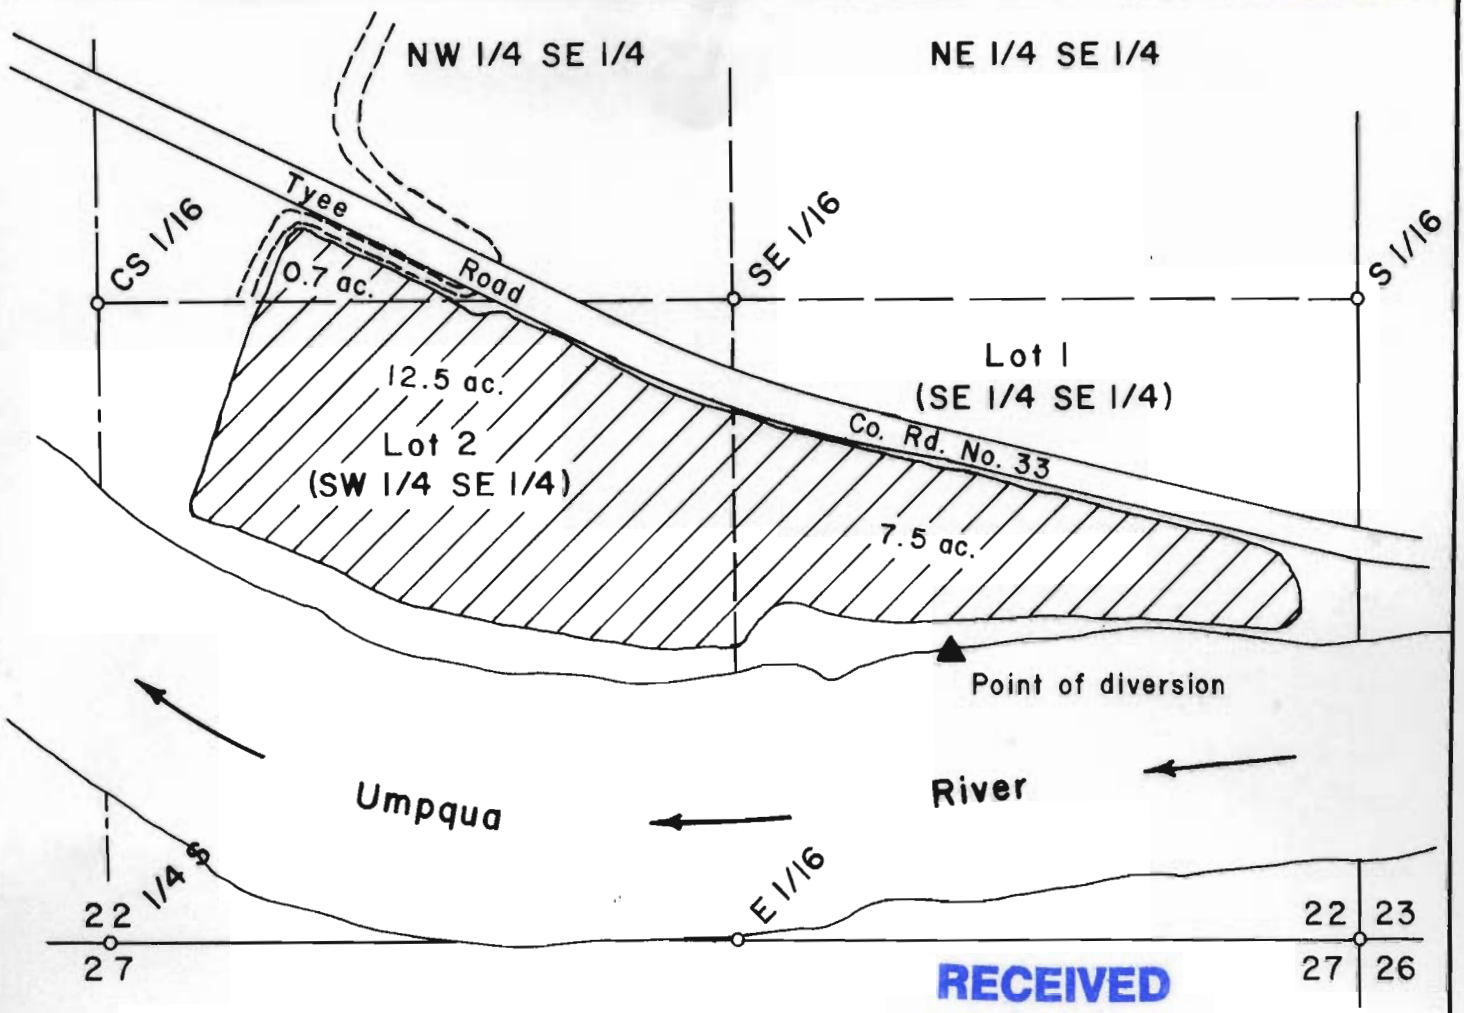

RECEIVED
JUN 0 4 2001
WATER RESOURCES DEPT.
SALEM, OREGON

POD is North, 600 ft. and West, 865 ft. from the SE corner of Section 22.

Scale: 1" = 400 ft.

Certified Water Right Examiner
#118 WRE
Bruce A Shaner
Bruce A. Shaner
Nov. 19, 1987
STATE OF OREGON

WATER RIGHT TRANSFER TO THE
SE 1/4 of Section 22, T25S, R7W, W.M.,
Douglas County, Oregon

Permit No. 21281 Transfer No. 8826
Application No. 27043
Water Right Cert. No. 22959

For: Sam Joe Henry II &
William Dean Henry II
1827 Tyee Road
Umpqua, Oregon 97486

By: Shaner Engineering, Inc.
P.O. Box 1430
Roseburg, Oregon 97470

May 29, 2001

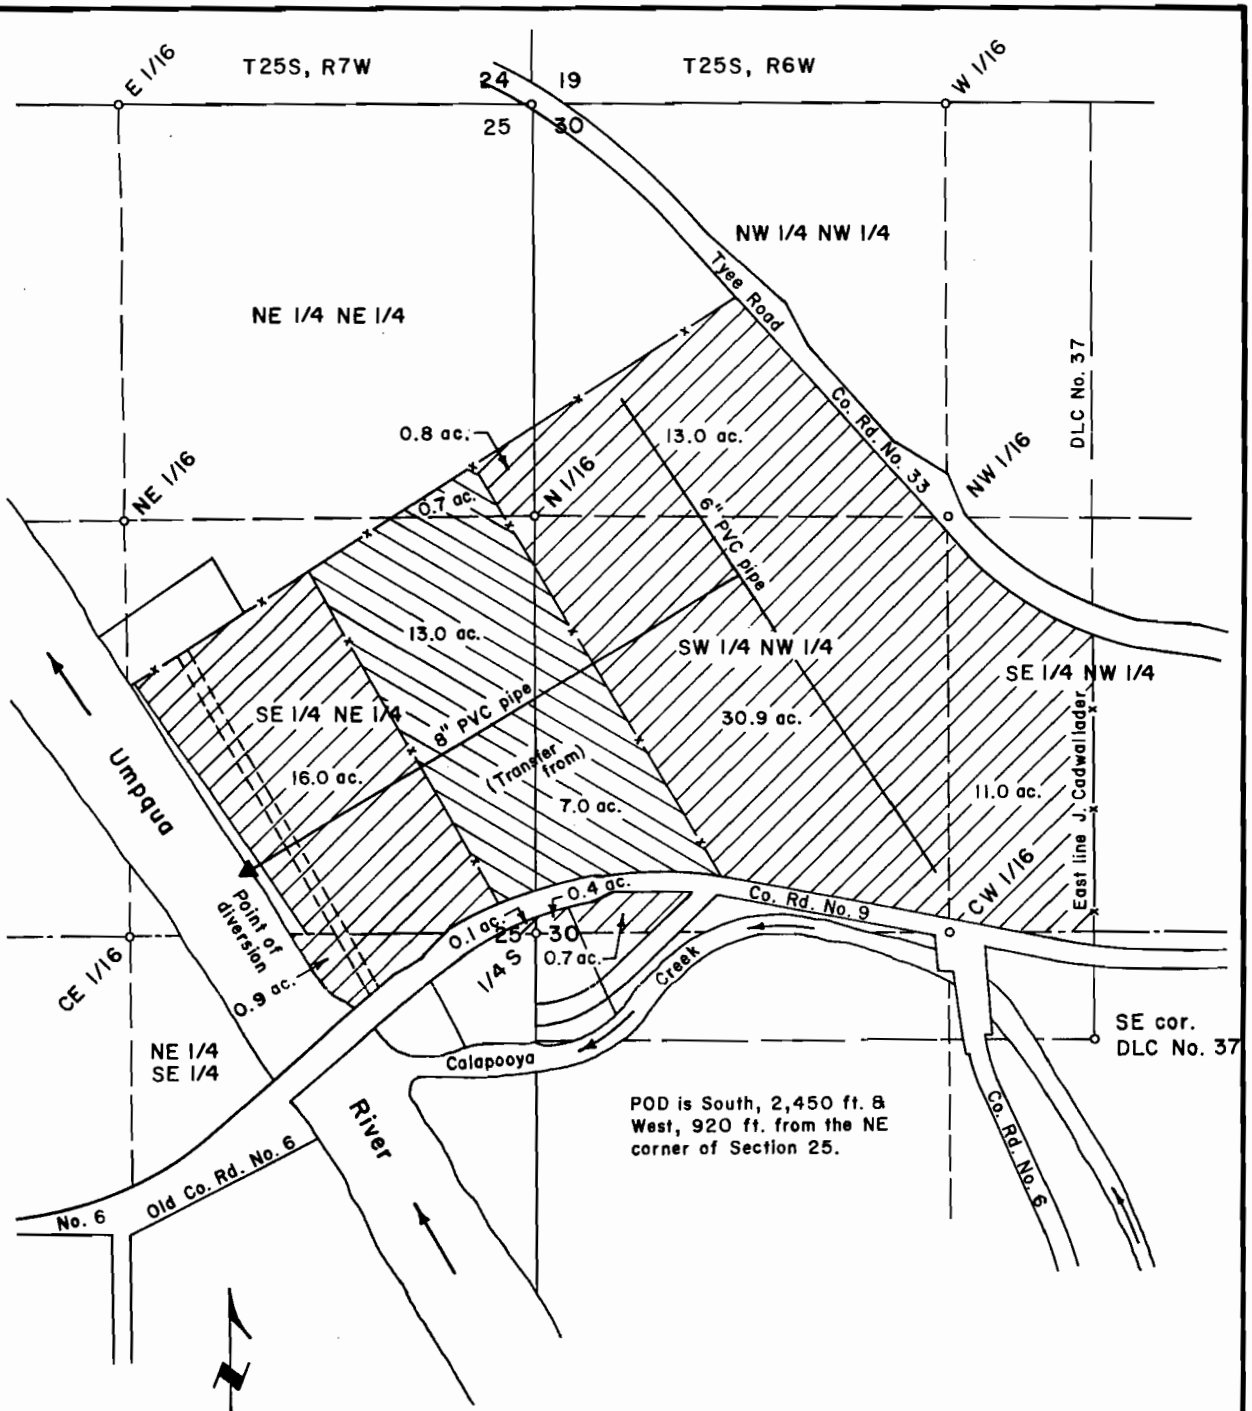

Scale: 1" = 400 ft.

WATER RIGHT TRANSFER FROM

the J. Cadwallader Donation Land Claim No. 37 in the NW 1/4 of Sec. 30, T25S, R6W & the E 1/2 of Sec. 25, T25S, R7W, W.M., Douglas County, Oregon

Permit No. 21281 Transfer No. 8826
Application No. 27043
Water Right Cert. No. 22959

For: Sam Joe Henry II &
William Dean Henry II
1827 Tyee Road
Umpqua, Oregon 97486

By: Shaner Engineering, Inc.
P.O. Box 1430
Roseburg, Oregon 97470

Certified Water Right Examiner
#118 WRE
Bruce A Shaner
Bruce A. Shaner
Nov. 19, 1987
STATE OF OREGON

RECEIVED
AUG 17 2001
WATER RESOURCES DEPT
SALEM, OREGON

May 29, 2001
Amended July 20, 2001

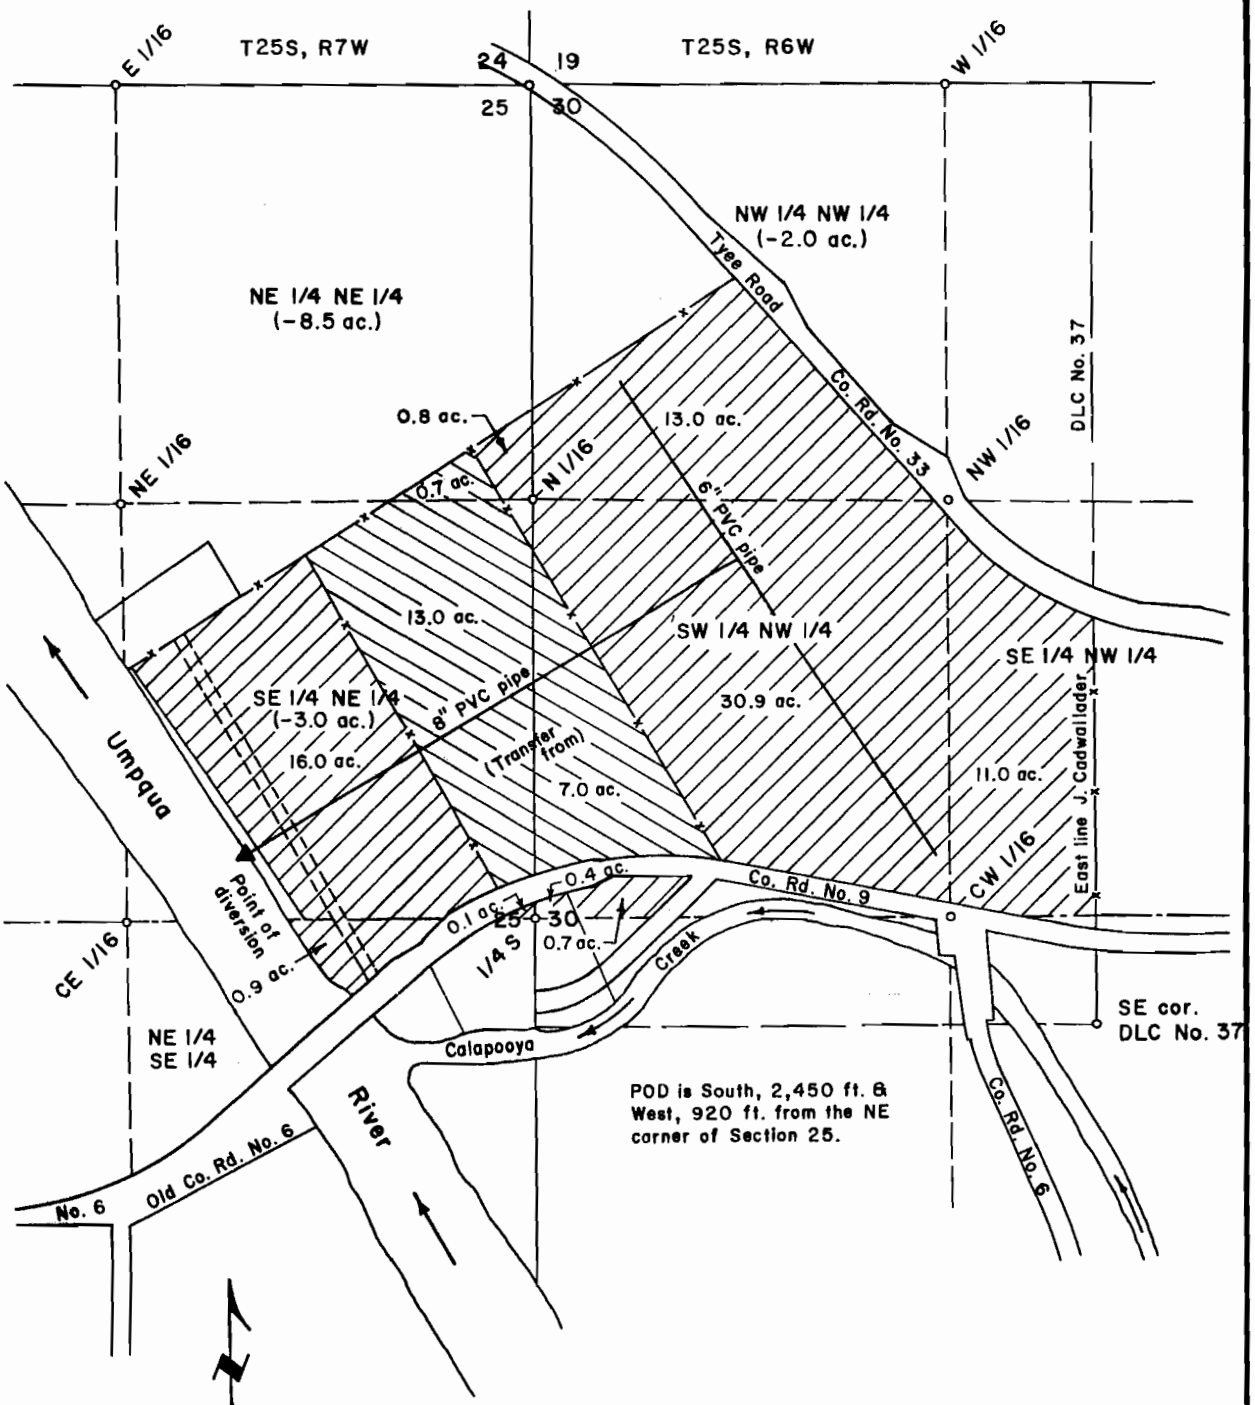

Scale: 1" = 400 ft.

PARTIAL CANCELLATION OF A WATER RIGHT CERTIFICATE IN

the J. Cadwallader Donation Land Claim No. 37 in the NW 1/4 of Sec. 30, T25S, R6W & the E 1/2 of Sec. 25, T25S, R7W, W.M., Douglas County, Oregon

Permit No. 21281 Transfer No. 8826
Application No. 27043
Water Right Cert. No. 22959

For: Sam Joe Henry II &
William Dean Henry II
1827 Tyee Road
Umpqua, Oregon 97486

By: Shaner Engineering, Inc.
P.O. Box 1430
Roseburg, Oregon 97470

Certified Water Right Examiner #118 WRE
Bruce A. Shaner
Bruce A. Shaner
Nov. 19, 1987
STATE OF OREGON

RECEIVED
AUG 17 2001
WATER RESOURCES DEPT
SALEM, OREGON

July 20, 2001