app # G-15857
Permit #

Avion Water Company Inc. Supplemental Groundwater Application Map T18S R11 & 12E W. M. September 2002

N

Avion Service Boundary

City of Bend Service Area

WAY

171234

181202

181201

181306

181206

181205

181204

181203

181207

181208

181209

181210

181211

181212

181307

181113

181218

181217

181216

181215

181214

181213

181

Well Site # 2
Parrell Well

181124

181123

181219

181220

181221

181222

181223

181224

181

BAKER RD

KNOTT RD

Well Site # 3 & 4
China Hat Wells

181126

181125

181230

181229

181227

181226

181225

181330

Well Site # 1
DRW Well

Avion Service Boundary

181336

97

1320 0 1320 2640 3960 5280 6600 7920 9240 10560 Feet

Avion Water Company Inc.
Map Legend

- Avion Service Territory Boundary
- Area Effected
- Deschutes River
- Roads
- Sectionline

Scale:1" =1320'

RECEIVED
OCT 02 2002
WATER RESOURCES DEPT
SALEM, OREGON

RECEIVED
OCT 02 2002
WATER RESOURCES DEPT
SALEM, OREGON

appl# G-15851
Permit #

181204
181203
181306
181305
181304
181303
181209
181210
181211
181212
181307
181308
181309
181310
181216
181215
181214
181213
181318
181317
181316
181315
181222
181223
181224
181319
181320
181321
181322
181221
Well Site #3 & 4
China Hat Wells
181227
181226
181225
181330
181329
181336
181332

WARD RD
JENNINGS RD
GROFF RD
RICKARD RD
20

Boundary
Avion Service Boundary

Avion Water Company Inc.
Map Legend

- Avion Service Territory Boundary
- Area Effected
- Deschutes River
- Roads
- Sectionline

Scale:1" =1320'

1320 0 1320 2640 3960 5280 6600 7920 9240 10560 Feet

N

Avion Water Company Inc.
Supplemental Groundwater
Application Map
T18S R12 & 13E W. M.
September 2002

RECEIVED
OCT 09 2002
WATER RESOURCES DEPT
SALEM, OREGON

RECEIVED
OCT 09 2002
WATER RESOURCES DEPT
SALEM, OREGON

app # G-15551
Permit #

Avion Water Company Inc. Supplemental Groundwater Application Map T17 & 18S R12 & 13E W. M. September 2002

Avion Servicer Boundary

1320 0 1320 2640 3960 5280 6600 7920 9240 10560 Feet

171216 171215 171214 171213 171318

171222 171223 171224 171319

Ctiy of Bend Service Territory

171226 171225 171330 171329 171328

171235 171236 171331 171332 171333 171334

171234

181202 181201 181306 181305 181304 181303

181204 181203

181209 181210 181211 181212 181307 181308 181309 181310

Avion Water Company Inc. Map Legend

- Avion Service Territory Boundary
- Area Effected
- Deschutes River
- Roads
- Sectionline

Scale:1" =1320'

N

RECEIVED
OCT 09 2002
WATER RESOURCES DEPT
SALEM, OREGON

RECEIVED
OCT 02 2002
WATER RESOURCES DEPT
SALEM, OREGON

G-12821

app # G 15851

Avion Water Company Inc.
Supplemental Groundwater
Application Map
T16 & 17S R12 & 13E W. M.
September 2002

161216

161316

161221

N

161220

97

161229

161228

161227

161226

161232

161233

161234

161235

161236

171205

171204

171203

171206

97

171202

Avion Service Boundary

171207

171208

171209

171211

171212

1" =1320'

Avion Water Company Inc.
Map Legend

Avion Service Territory Boundary

Area Effected

Deschutes River

Roads

Sectionline

RECEIVED
OCT 09 2002
WATER RESOURCES DEPT
SALEM, OREGON

RECEIVED
OCT 02 2002
WATER RESOURCES DEPT
SALEM, OREGON

1320 0 1320 2640 3960 5280 6600 7920 Feet


app# G-15851
Permit#

Avion Water Co. Inc.

Well Site #3 & #4 (CH1 and CH2)

60813 Parrell Rd.
Bend, OR 97702
Phone [541]382-5342
Fax [541]382-5390

Drawn By:DLR	DRAWN FOR: OWRD Water Rights	Scale 1"=200'	DATE: September 2002

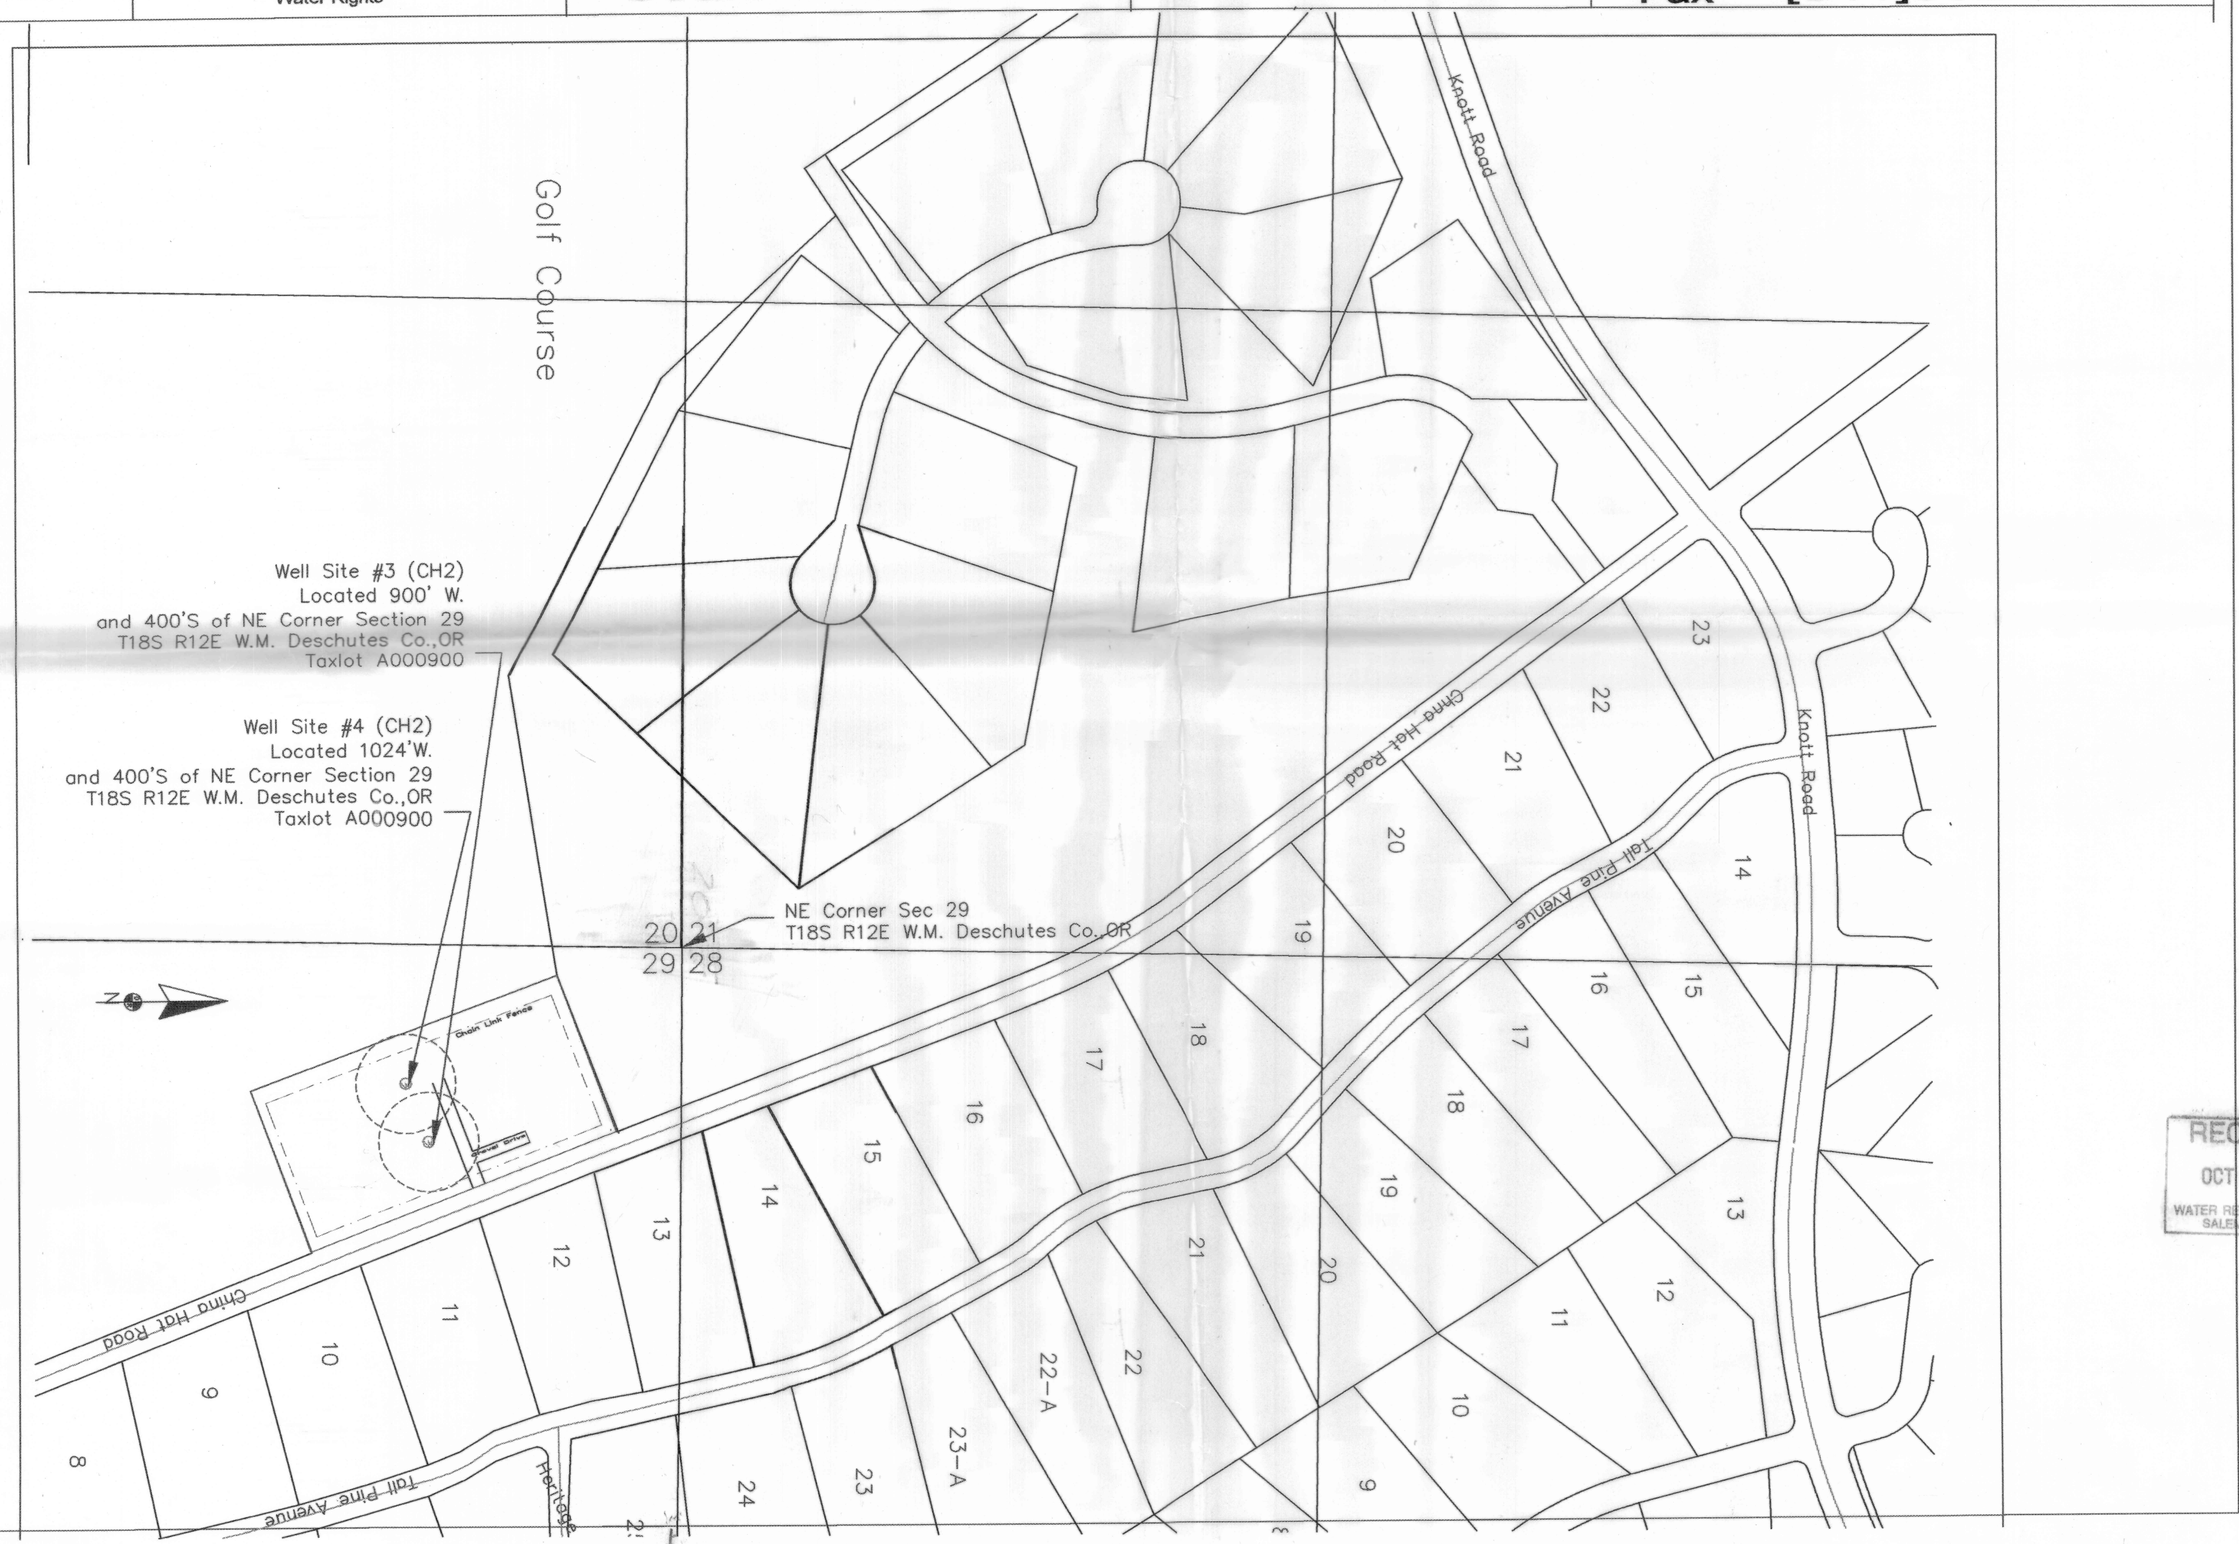


RECEIVED
OCT 09 2002
WATER RESOURCES DEPT
SALEM, OREGON

RECEIVED
OCT 02 2002
WATER RESOURCES DEPT
SALEM, OREGON

app# G-15851
Permit #

Avion Water Co. Inc.

Well Site # 2 (Parrell Road)				60813 Parrell Rd. Bend, OR 97702
Drawn By:DLR	DRAWN FOR: OWRD Water Rights	Scale 1"=200'	DATE: September 2002	Phone [541]382-5342 Fax [541]382-5390

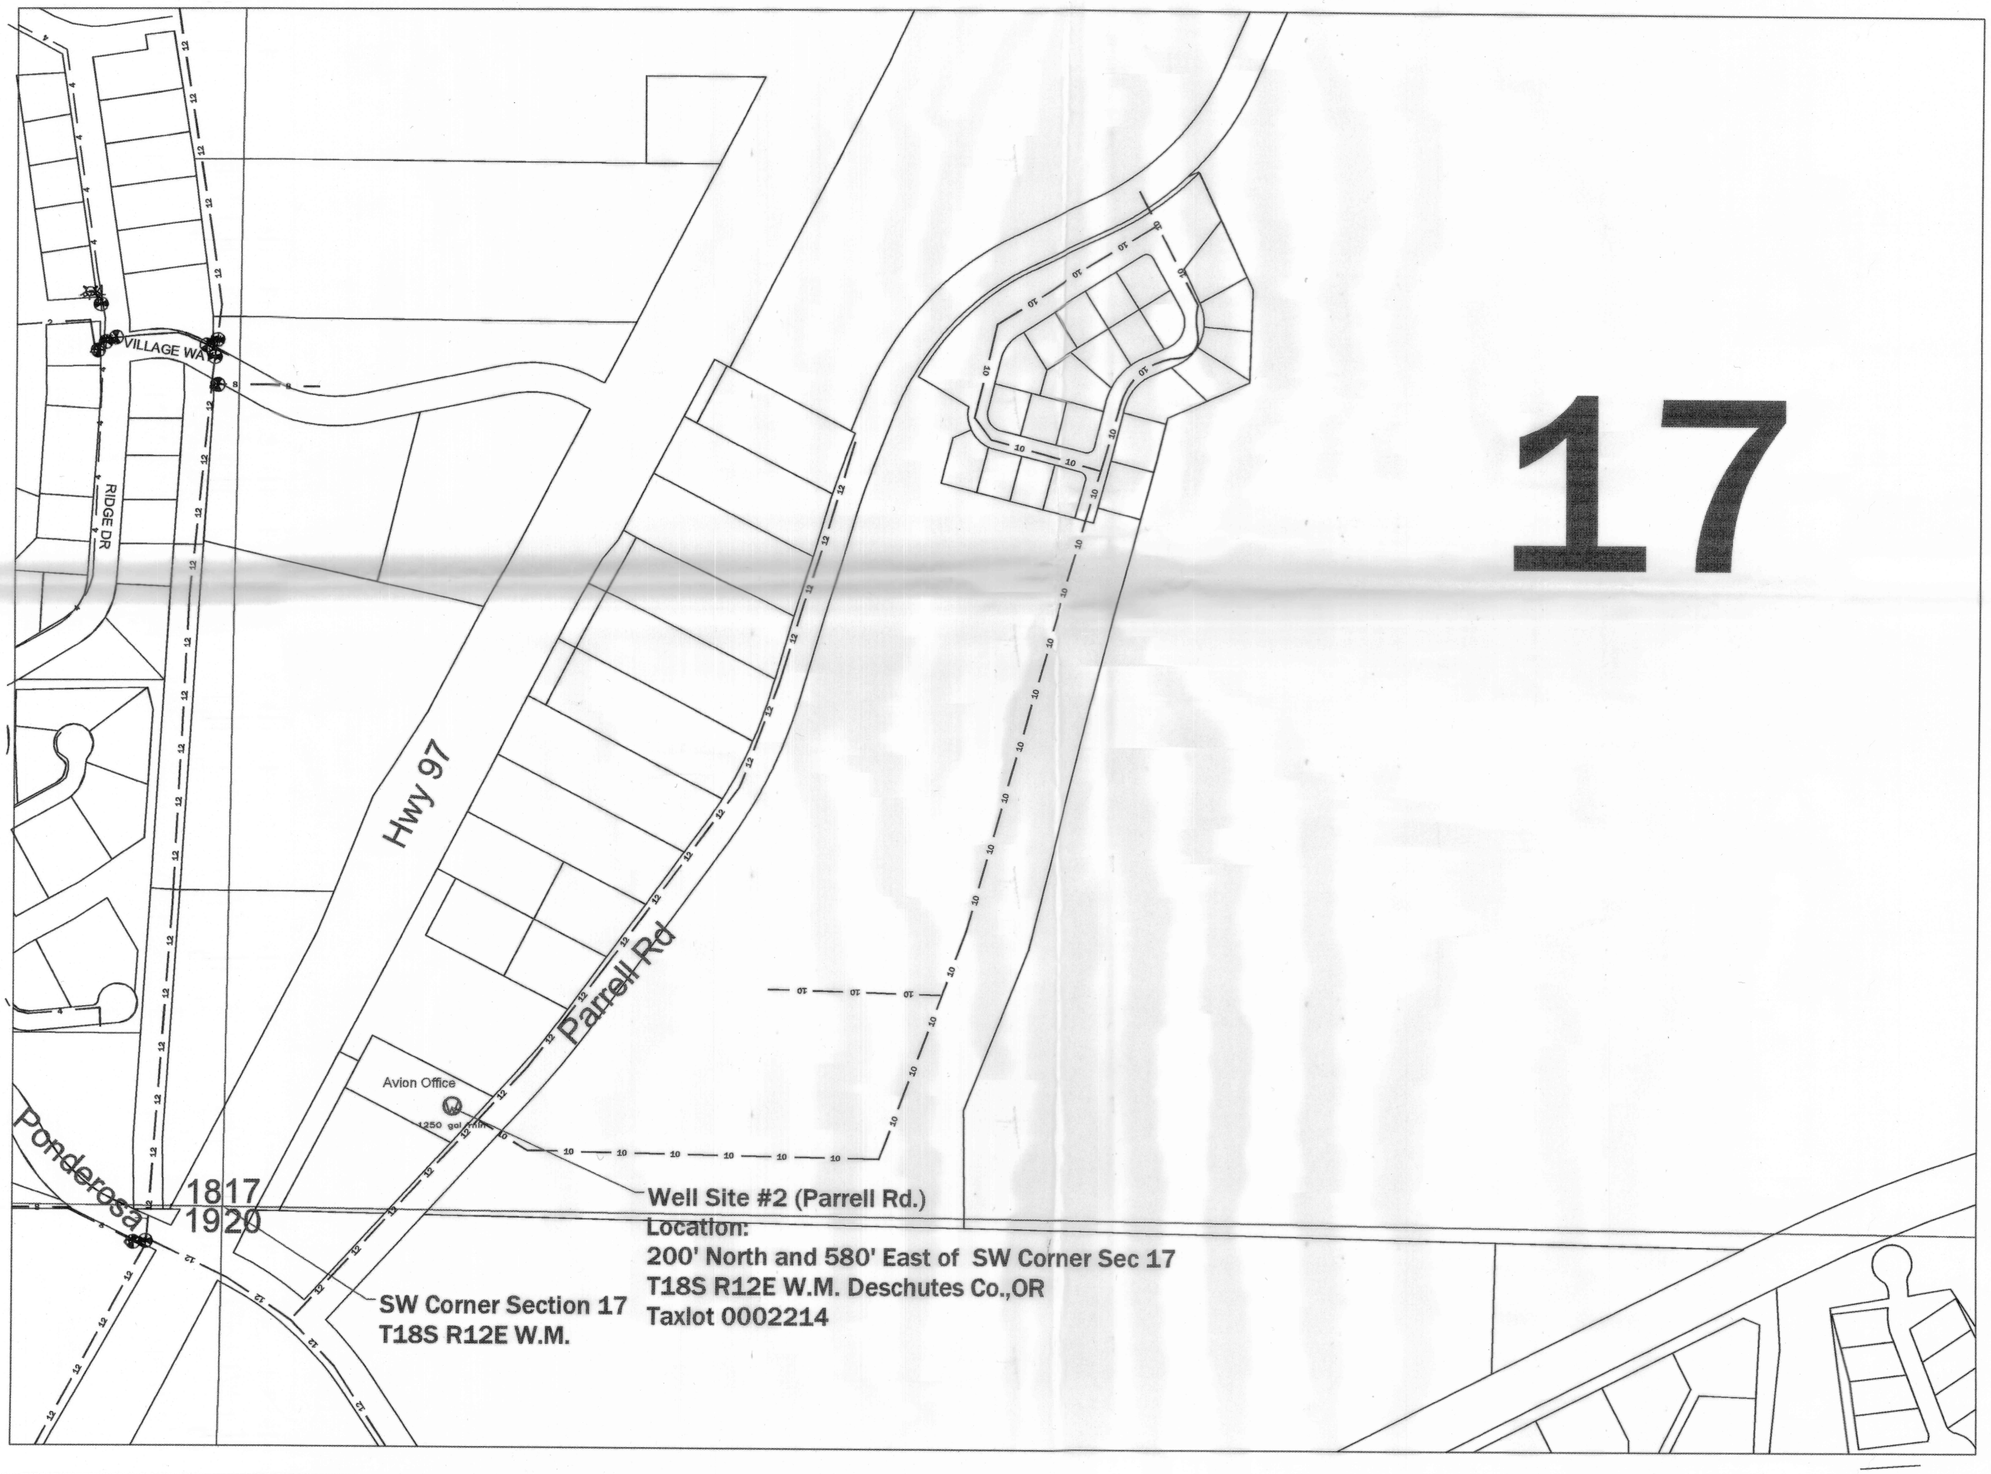

17

RECEIVED
OCT 09 2002
WATER RESOURCES DEPT
SALEM, OREGON

RECEIVED
OCT 02 2002
WATER RESOURCES DEPT
SALEM, OREGON


app # G-15851
Permit #

Avion Water Co. Inc.

Well Site # 1 (DRW)

60813 Parrell Rd.
Bend, OR 97702
Phone [541]382-5342
Fax [541]382-5390

Drawn By:DLR | DRAWN FOR: OWRD Water Rights | Scale 1"=200' | DATE: September 2002

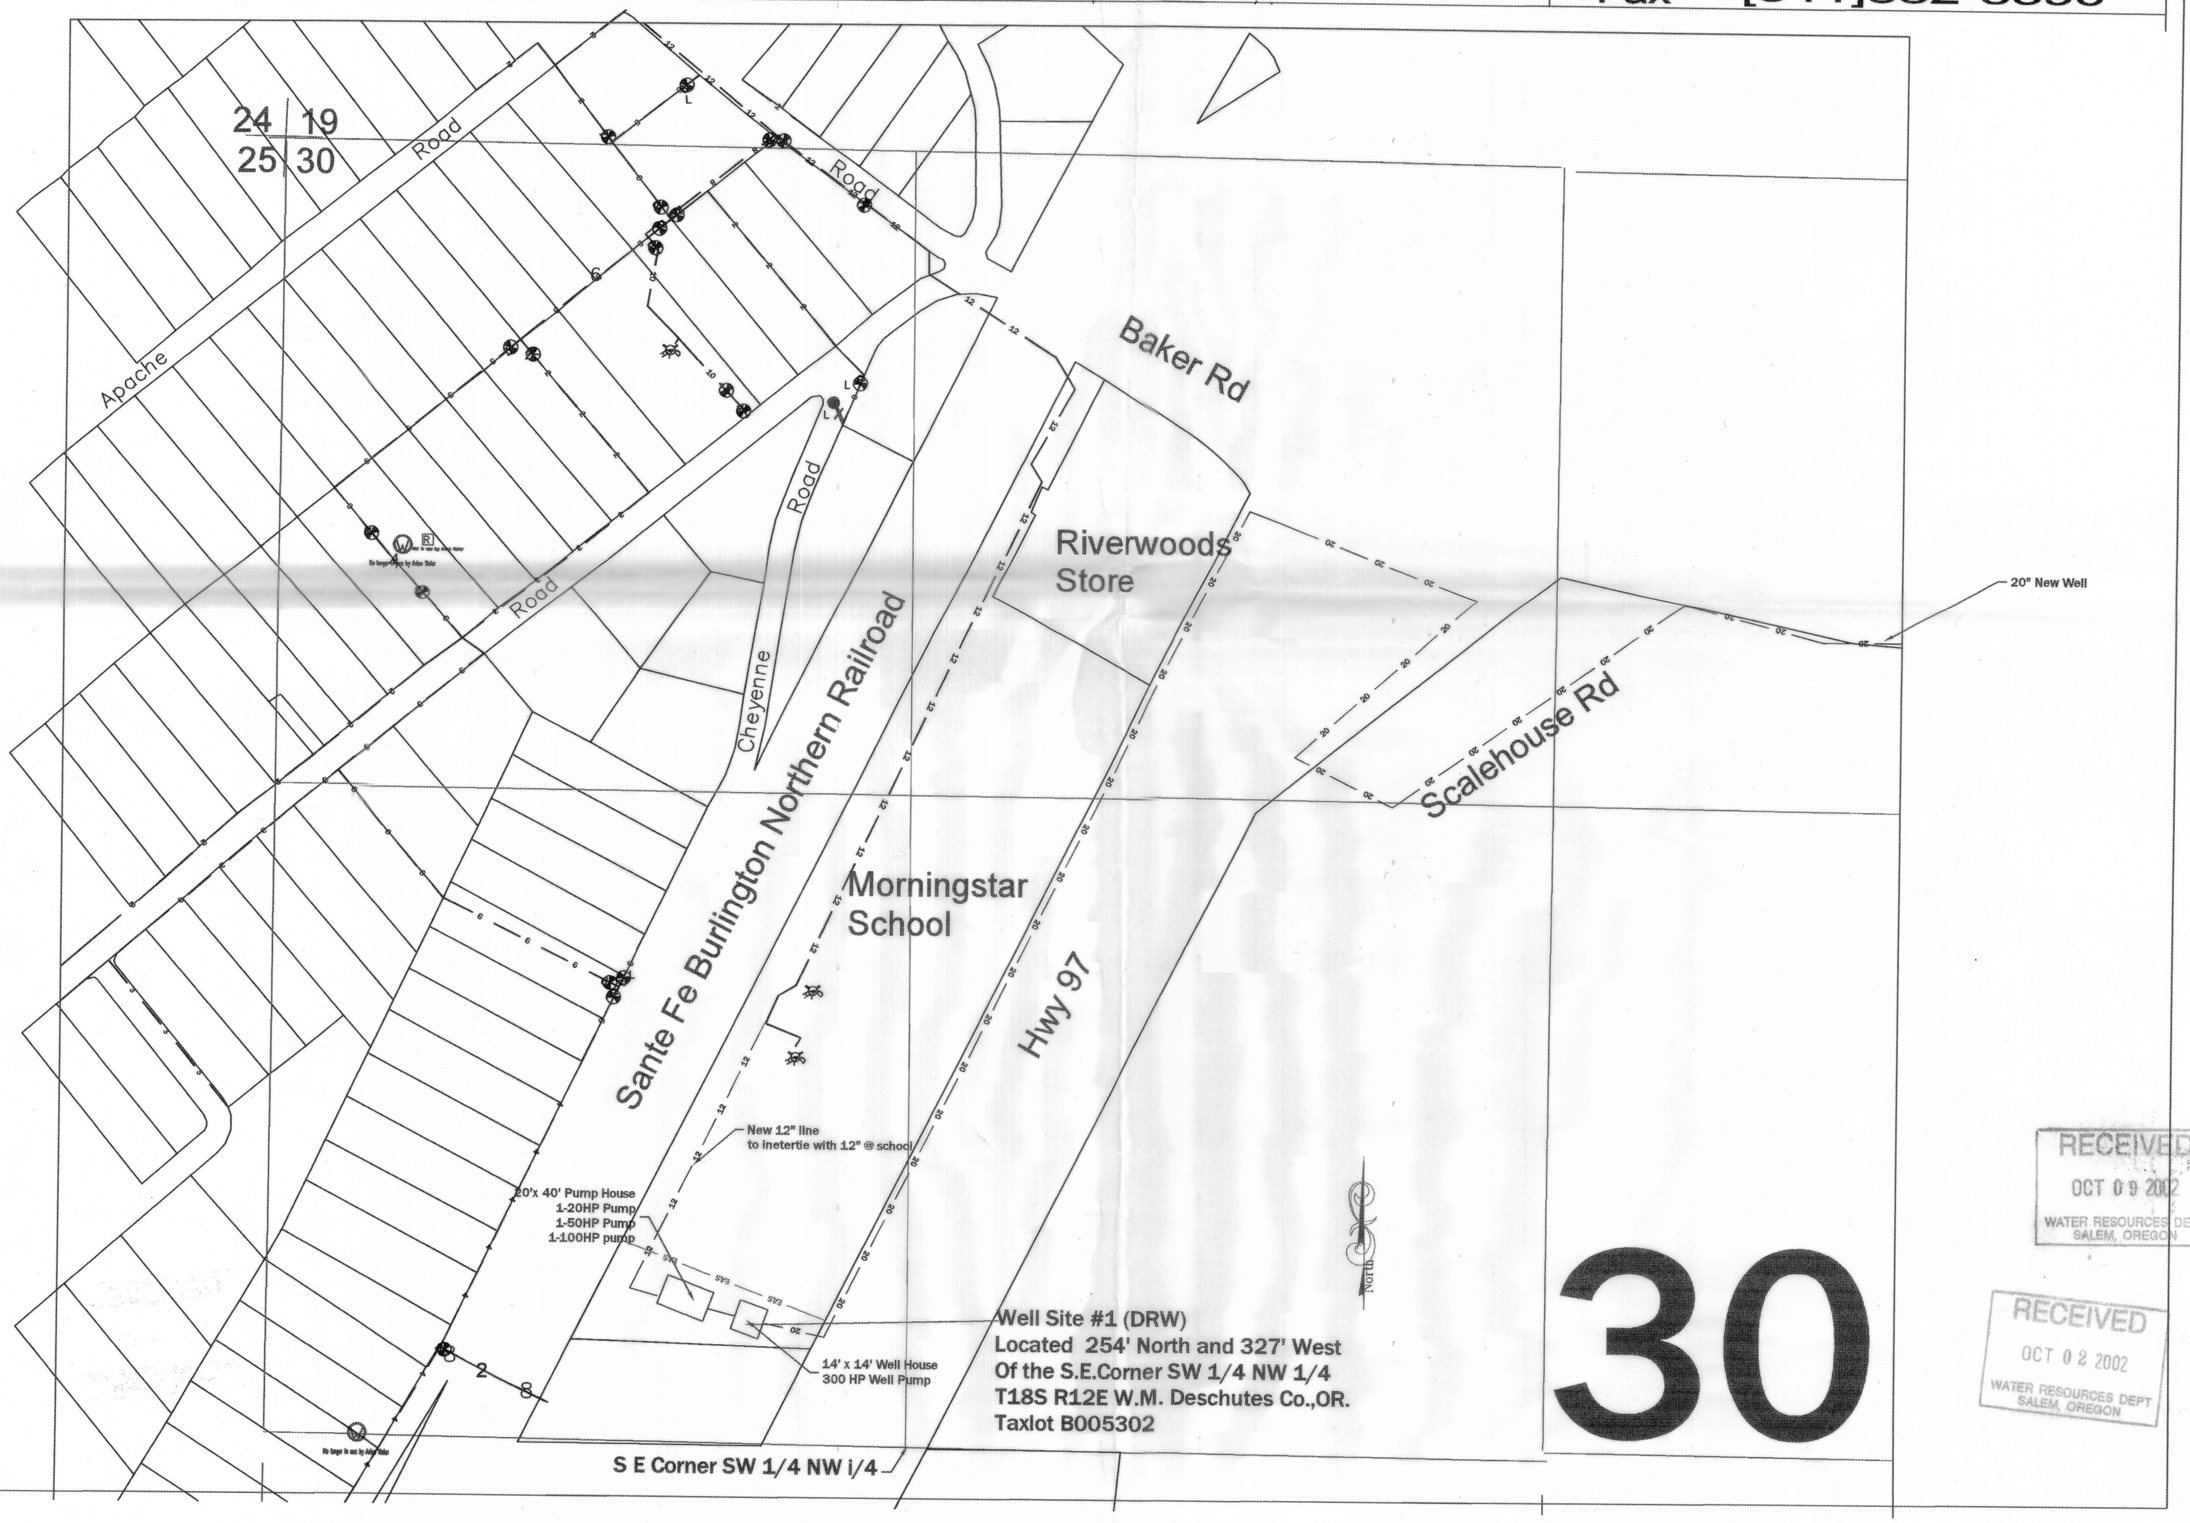

RECEIVED
OCT 09 2002
WATER RESOURCES DEPT
SALEM, OREGON

RECEIVED
OCT 02 2002
WATER RESOURCES DEPT
SALEM, OREGON


Avion Water Co. Inc.

Well Site # 2 (Parrell Road)

60813 Parrell Rd.
Bend, OR 97702
Phone [541]382-5342
Fax [541]382-5390

Drawn By:DLR	DRAWN FOR: OWRD Water Rights	Scale 1"=200'	DATE: September 2002

17

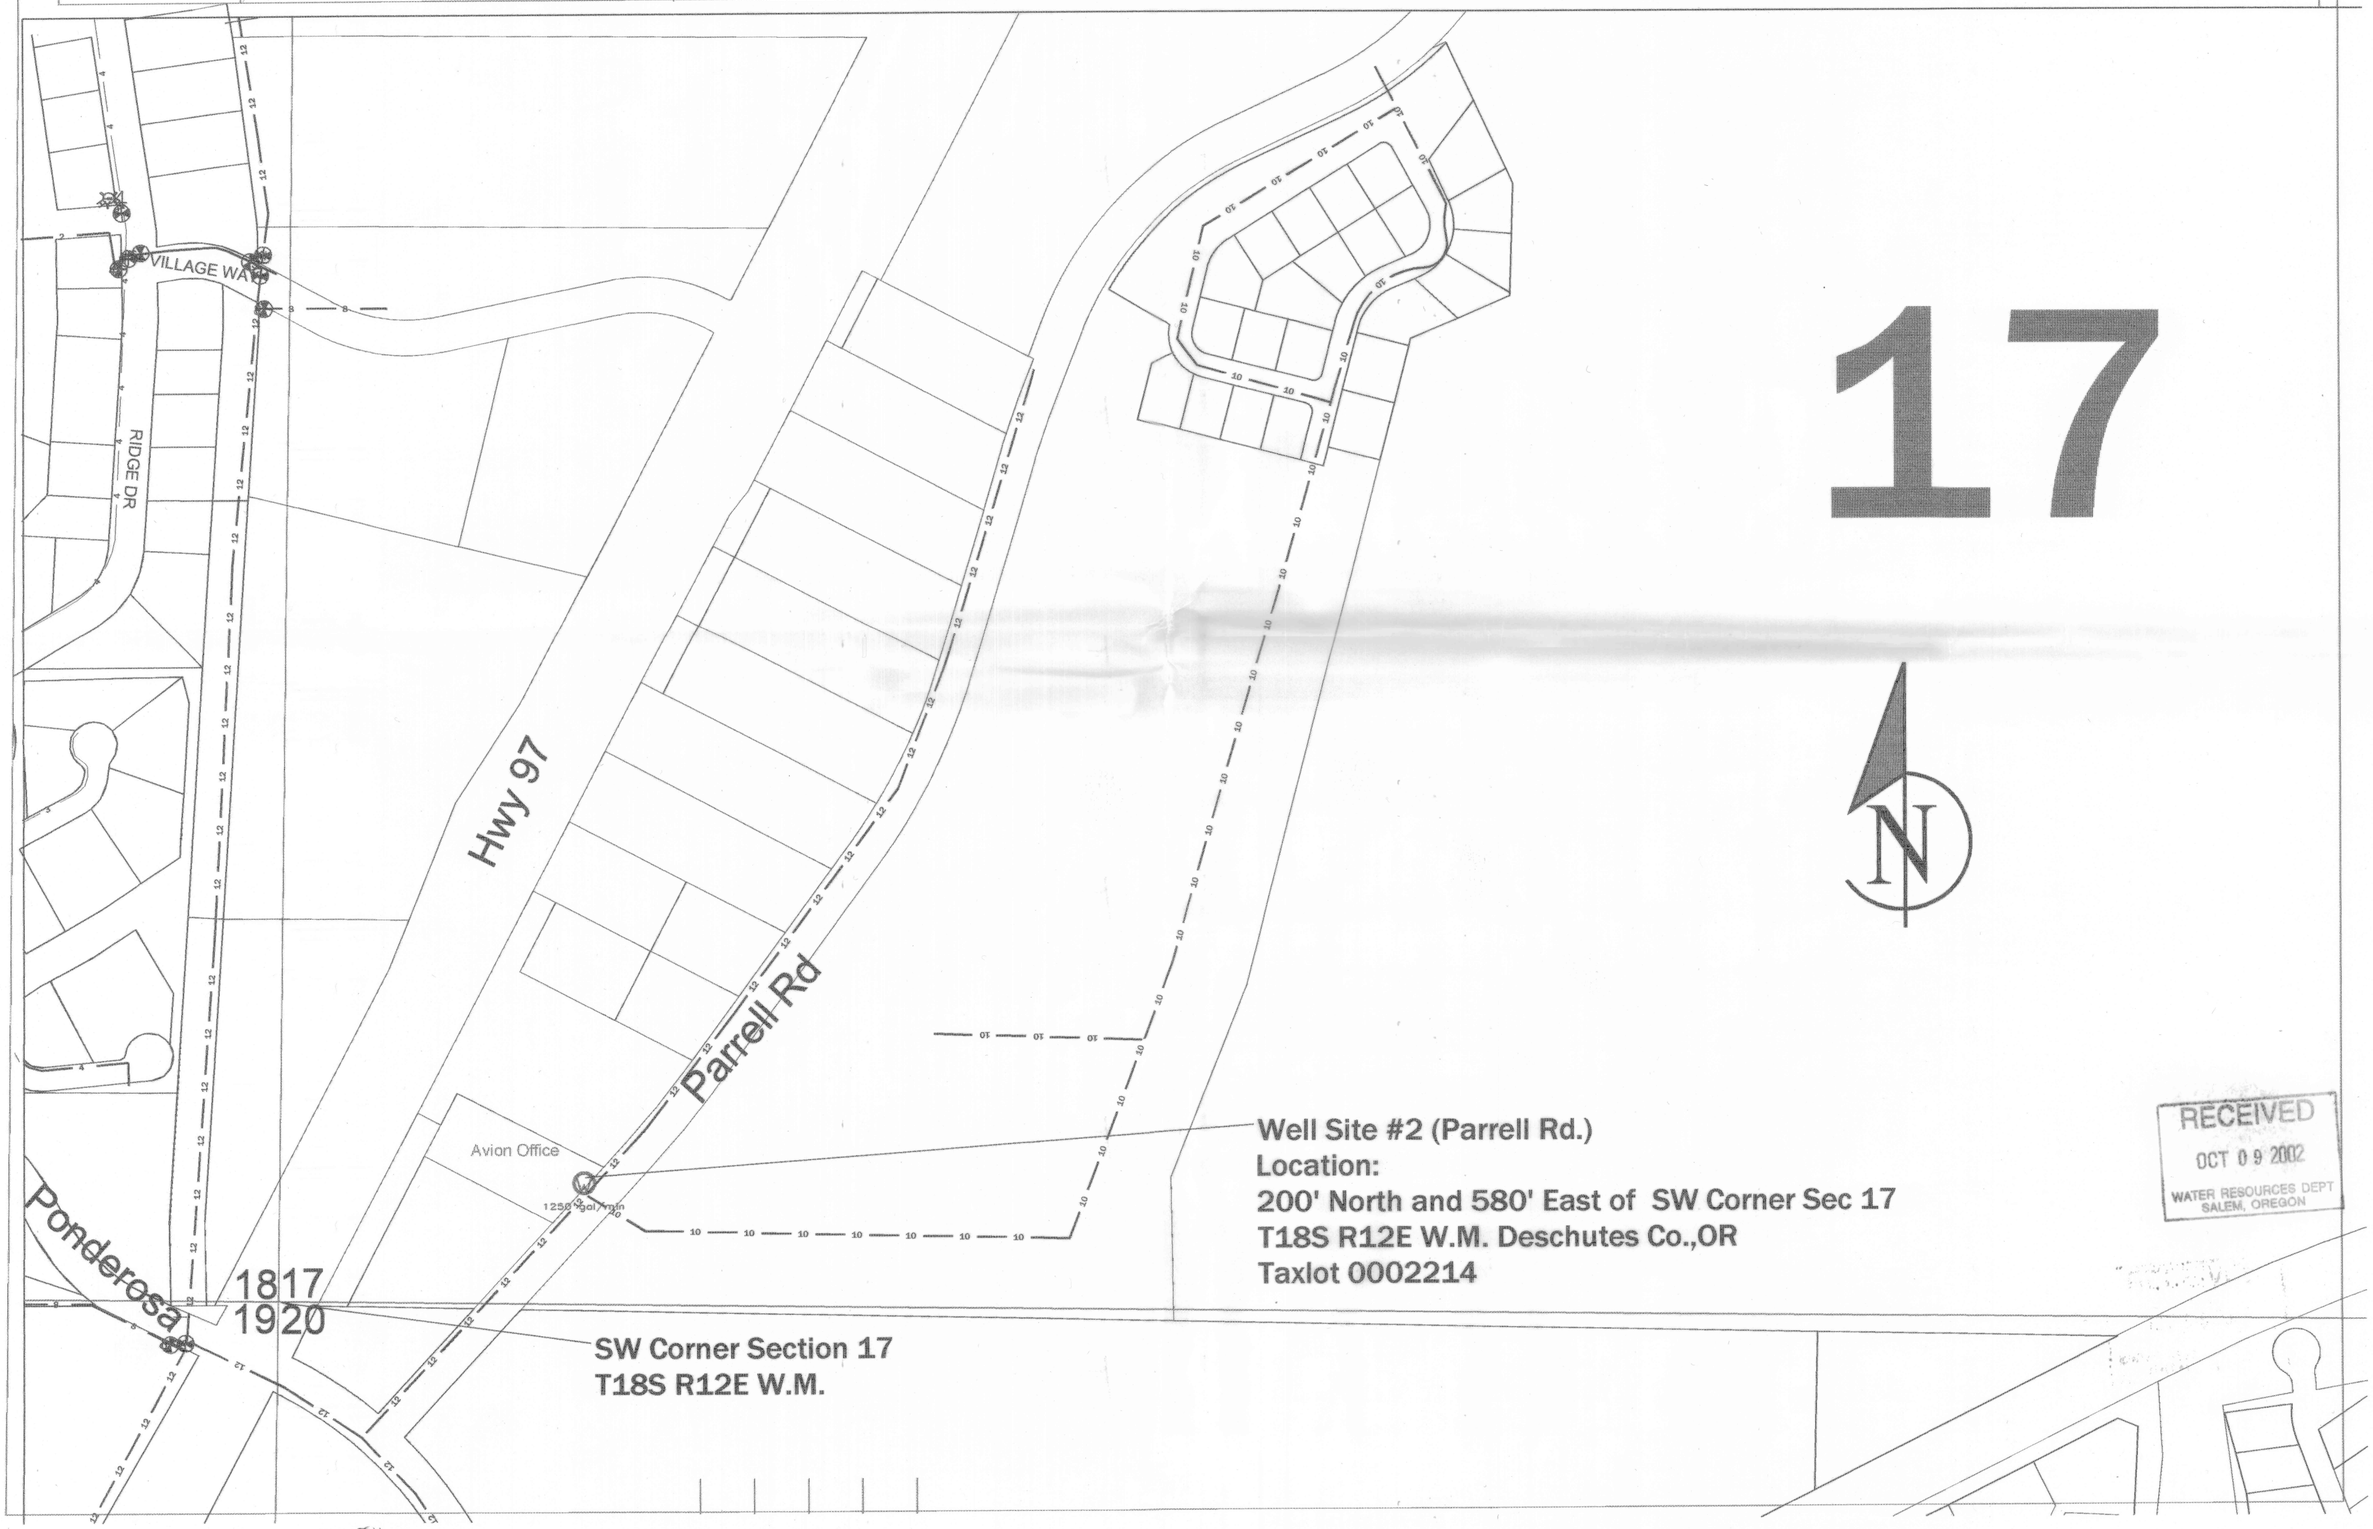

RECEIVED
OCT 09 2002
WATER RESOURCES DEPT
SALEM, OREGON

App # G-15551
Permit #

Avion Water Co. Inc.

Well Site # 1 (DRW)

60813 Parrell Rd.
Bend, OR 97702
Phone [541]382-5342
Fax [541]382-5390

Drawn By:DLR

DRAWN FOR: OWRD
Water Rights

Scale 1"=200'

DATE: October 2002

24 19
25 30

Apache Road
Road
Road
Road
Cheyenne
Baker Rd
Riverwoods Store
Sante Fe Burlington Northern Railroad
Morningstar School
Hwy 97
Scalehouse Rd
20" New Waterline
New 12" line to inetertie with 12" @ schoo
STATUS
STATUS
STATUS
North

Well Site #1 (DRW)
Located 254' North and 327' West
Of the S.E.Corner SW 1/4 NW 1/4
T18S R12E W.M. Deschutes Co.,OR.
Taxlot B005302

S E Corner SW 1/4 NW i/4

30

RECEIVED
OCT 09 2002
WATER RESOURCES DEPT
SALEM, OREGON

app # G-15851
Permit #

Avion Water Co. Inc.

Well Site #3 & #4 (CH1 & CH2)

60813 Parrell Rd.
Bend, OR 97702
Phone [541]382-5342
Fax [541]382-5390

n By:DLR | DRAWN FOR: OWRD Water Rights | Scale 1"=200' | DATE: October 2002



NE Corner Sec 29
T18S R12E W.M. Deschutes Co.,OR


Well Site #3 (CH2)
IOCATED 900' West
AND 400' South of NE Corner Section 29
T18S R12E W.M. Deschutes Co.,OR
taxlot A000900

Well Site #4 (CH@)
Located 1024' West
and 400' South of NE Corner Section 29
T18S R12E W.M. Deschutes Co.,OR
Taxlot A000900


RECEIVED
OCT 09 2002
WATER RESOURCES DEPT
SALEM, OREGON

app # G-15851
Permit #


Avion Water Company - DRW Well House Plan

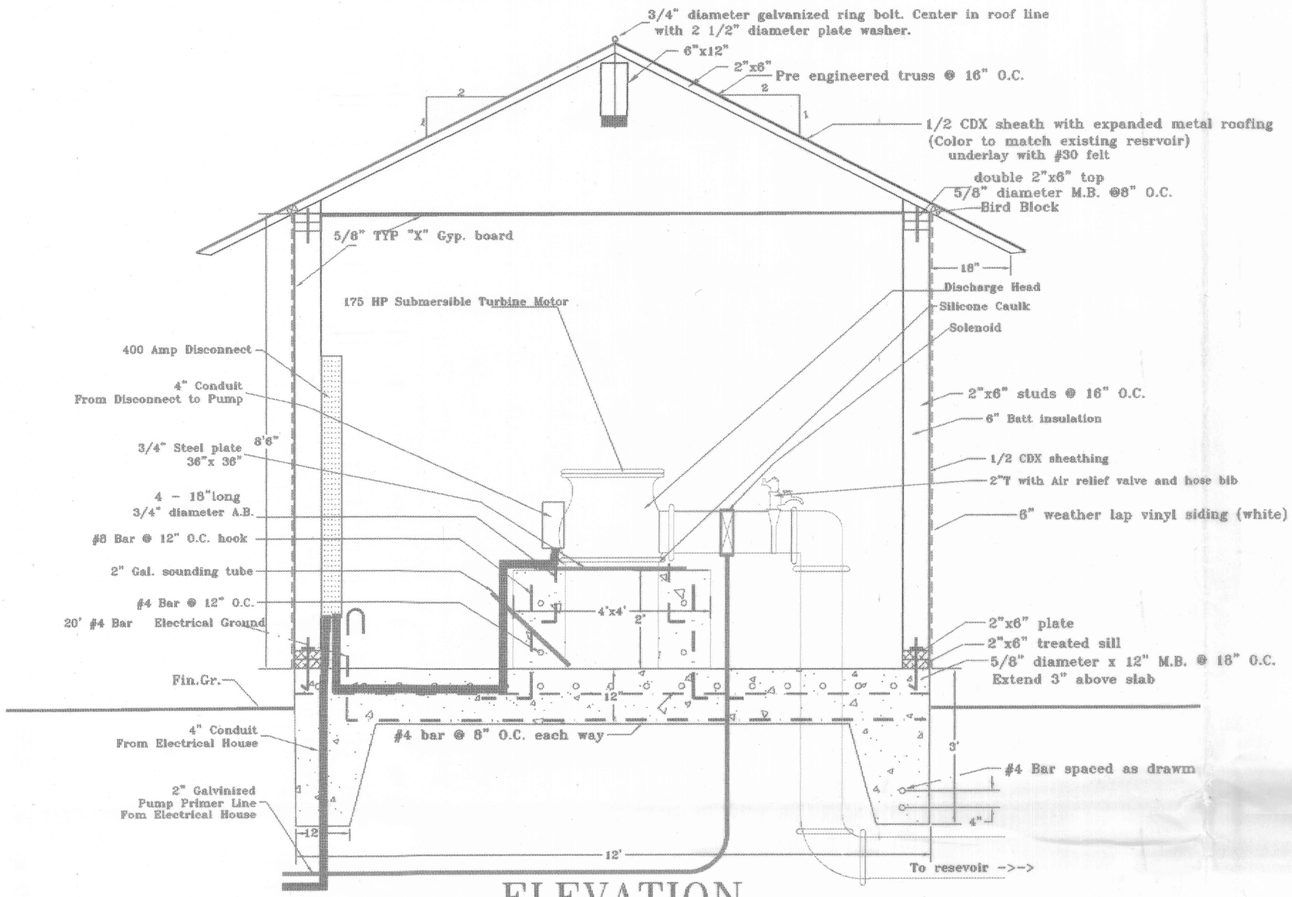

ELEVATION

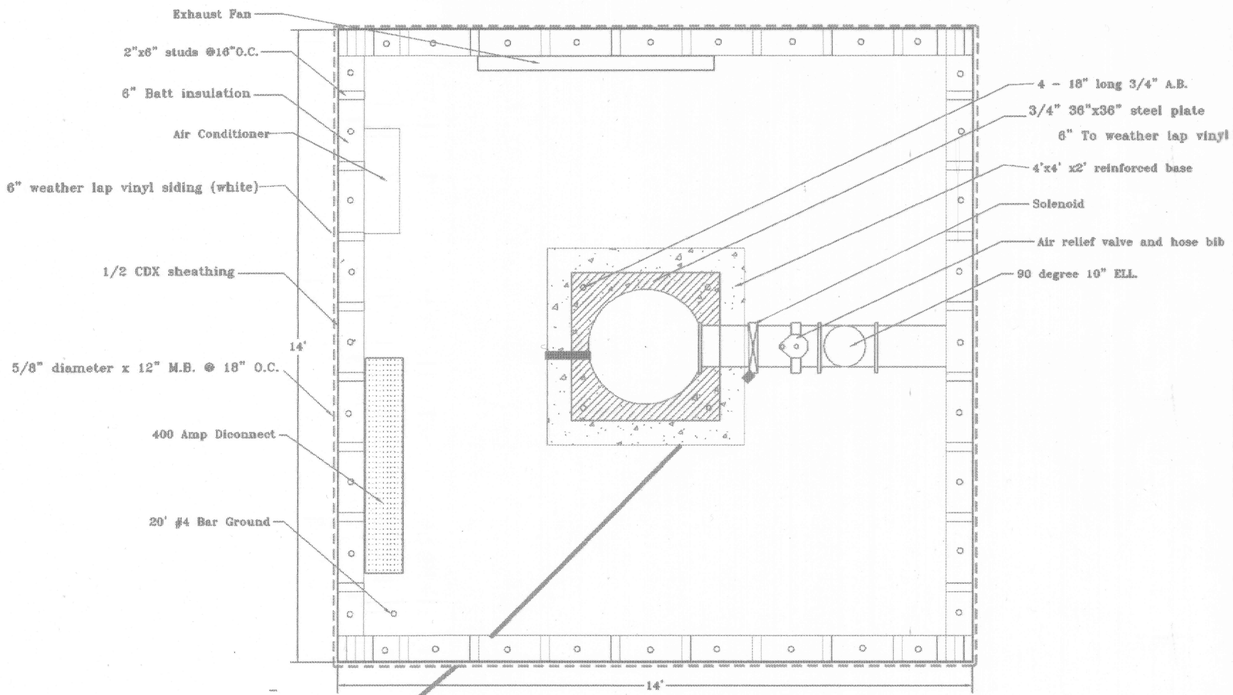

PLAN

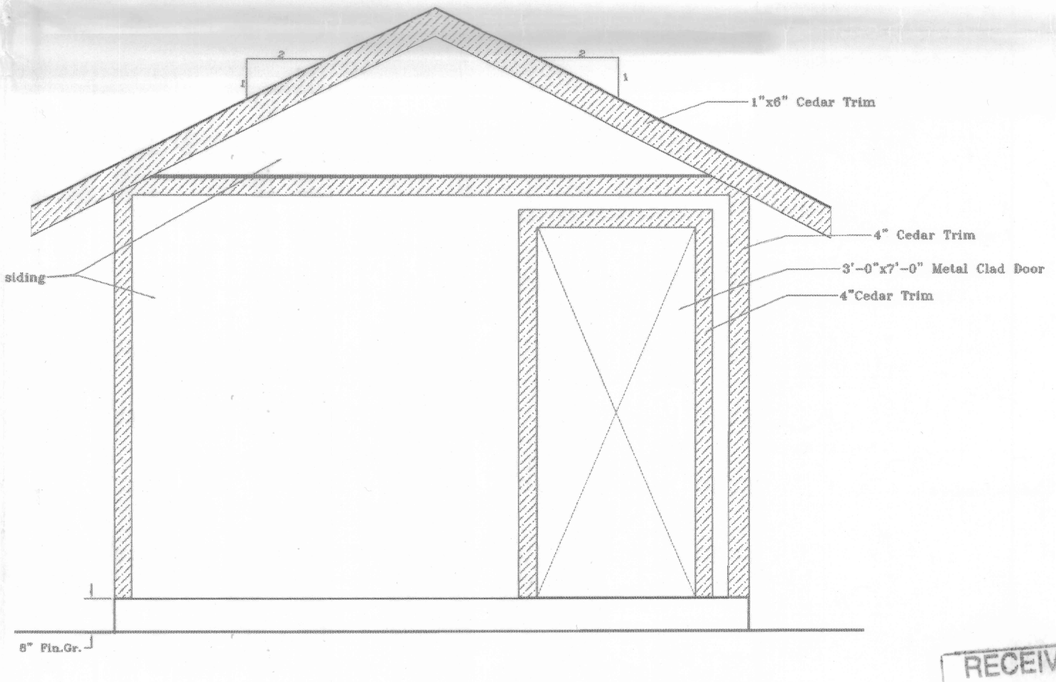

Construction Notes:

Concrete: 2500 psi.
No connection of structure to mudsill. Except 5/8" diameter A.B. To permit crane removal of building

RECEIVED
OCT 09 2002
WATER RESOURCES DEPT
SALEM, OREGON

Drawn by DLR
October 2002
Not to scale

app # G-15851
Permit #

Application # G-15857
Permit #

Avion Water Company Inc.
Service Territory Map
Prepared for WRD September 2002
Page 1 0f 4

171234
181202
181203
181204
181205
181206
181207
181208
181209
181210
181211
181214
181215
181216
181217
181218
181219
181220
181221
181222
181223
181226
181229
181230
181113
181122
181124
181125
181126
181127

N

Avion Service Boundary

Well Site # 2
Parrell Well

Well Site # 3 & 4
China Hat Wells

Well Site # 1
DRW Well


Avion Service Boundary

1000 0 1000 2000 3000 4000 5000 6000 7000 8000 Feet

RECEIVED
OCT 09 2002
WATER RESOURCES DEPT
SALEM, OREGON

RECEIVED
OCT 02 2002
WATER RESOURCES DEPT
SALEM, OREGON

RECEIVED
SEP 20 2002
WATER RESOURCES DEPT
SALEM, OREGON

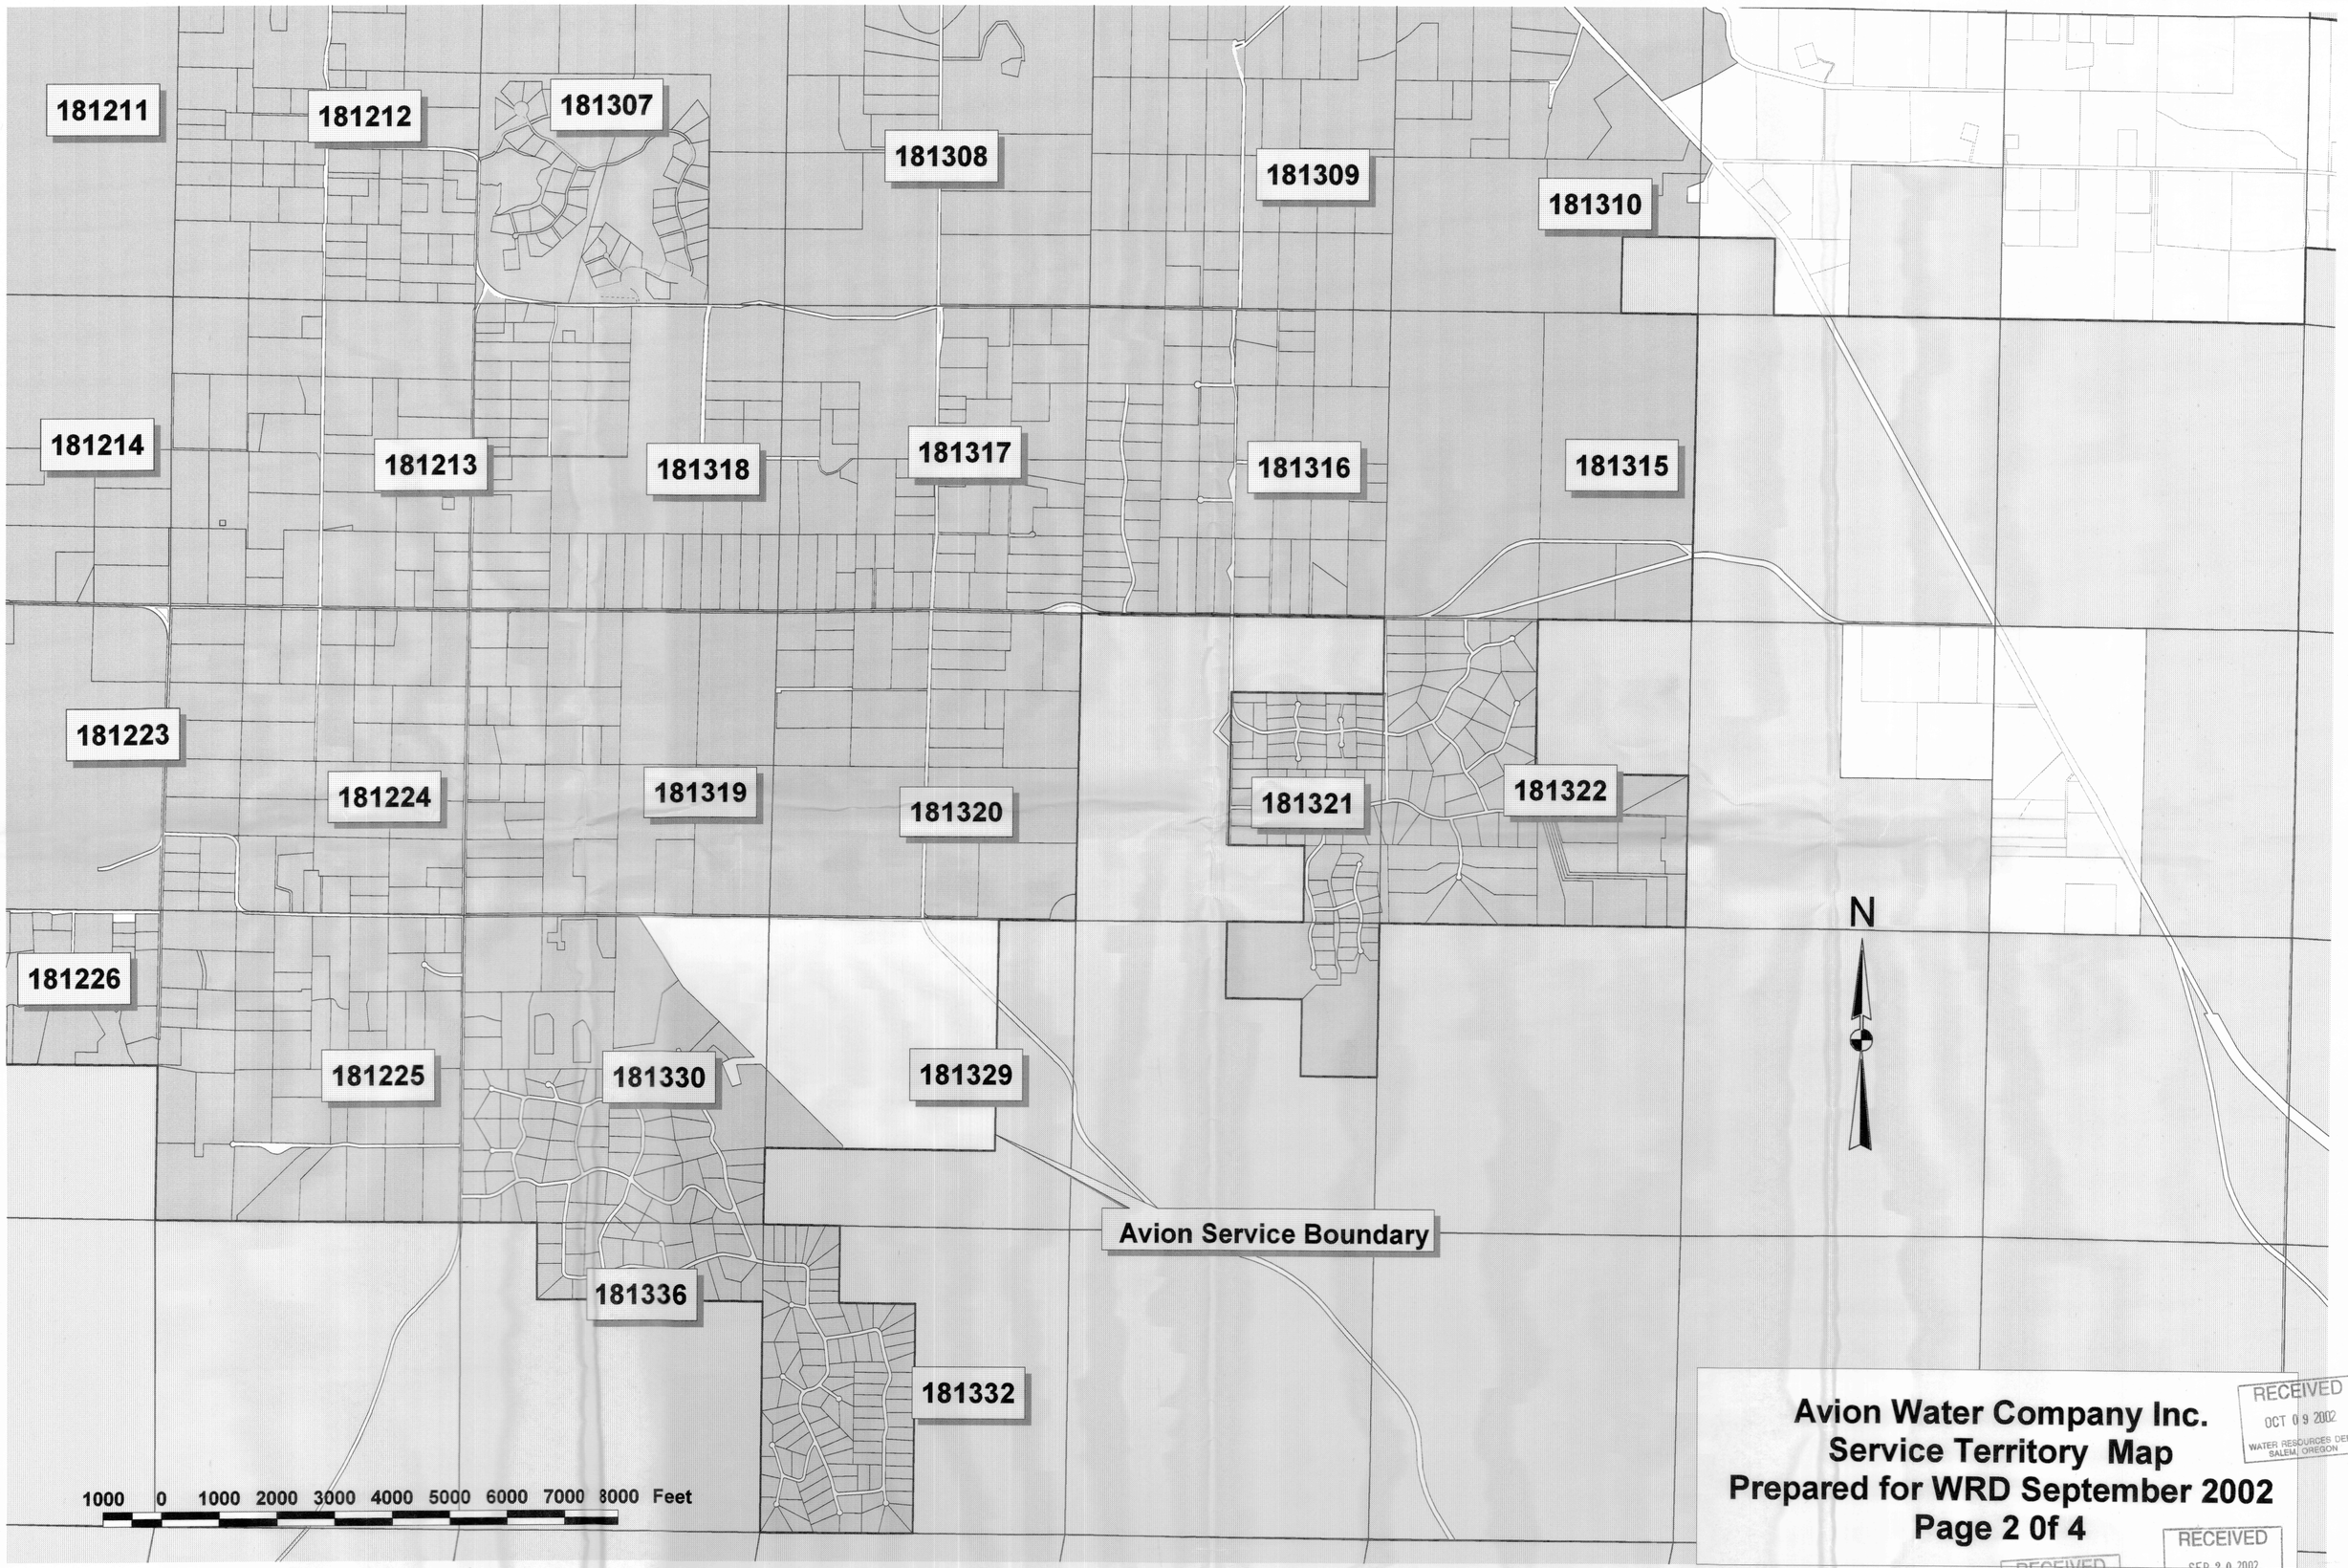

Avion Water Company Inc.
Service Territory Map
Prepared for WRD September 2002
Page 2 0f 4

RECEIVED
OCT 0 9 2002
WATER RESOURCES DEPT
SALEM, OREGON

RECEIVED
SEP 2 0 2002
WATER RESOURCES DEPT
SALEM, OREGON

RECEIVED
OCT 0 3 2002
WATER RESOURCES DEPT
SALEM, OREGON

Avion Water Company Inc.
Service Territory Map
Prepared for WRD September 2002
Page 3 0f 4


1000 0 1000 2000 3000 4000 5000 6000 7000 8000 Feet

171216
171215
171214
171213
171318
171222
171223
171224
171319
Avion Servicer Boundary
N
Ctiy of Bend
Service Territory
171226
171225
171330
171329
171328
171235
171236
171331
171332
171333
171334
171234
181202
181201
181306
181305
181304
181303
181204
181203

RECEIVED
OCT 09 2002
WATER RESOURCES DEPT
SALEM, OREGON

RECEIVED
OCT 02 2002
WATER RESOURCES DEPT
SALEM, OREGON

RECEIVED
SEP 20 2002
WATER RESOURCES DEPT
SALEM, OREGON

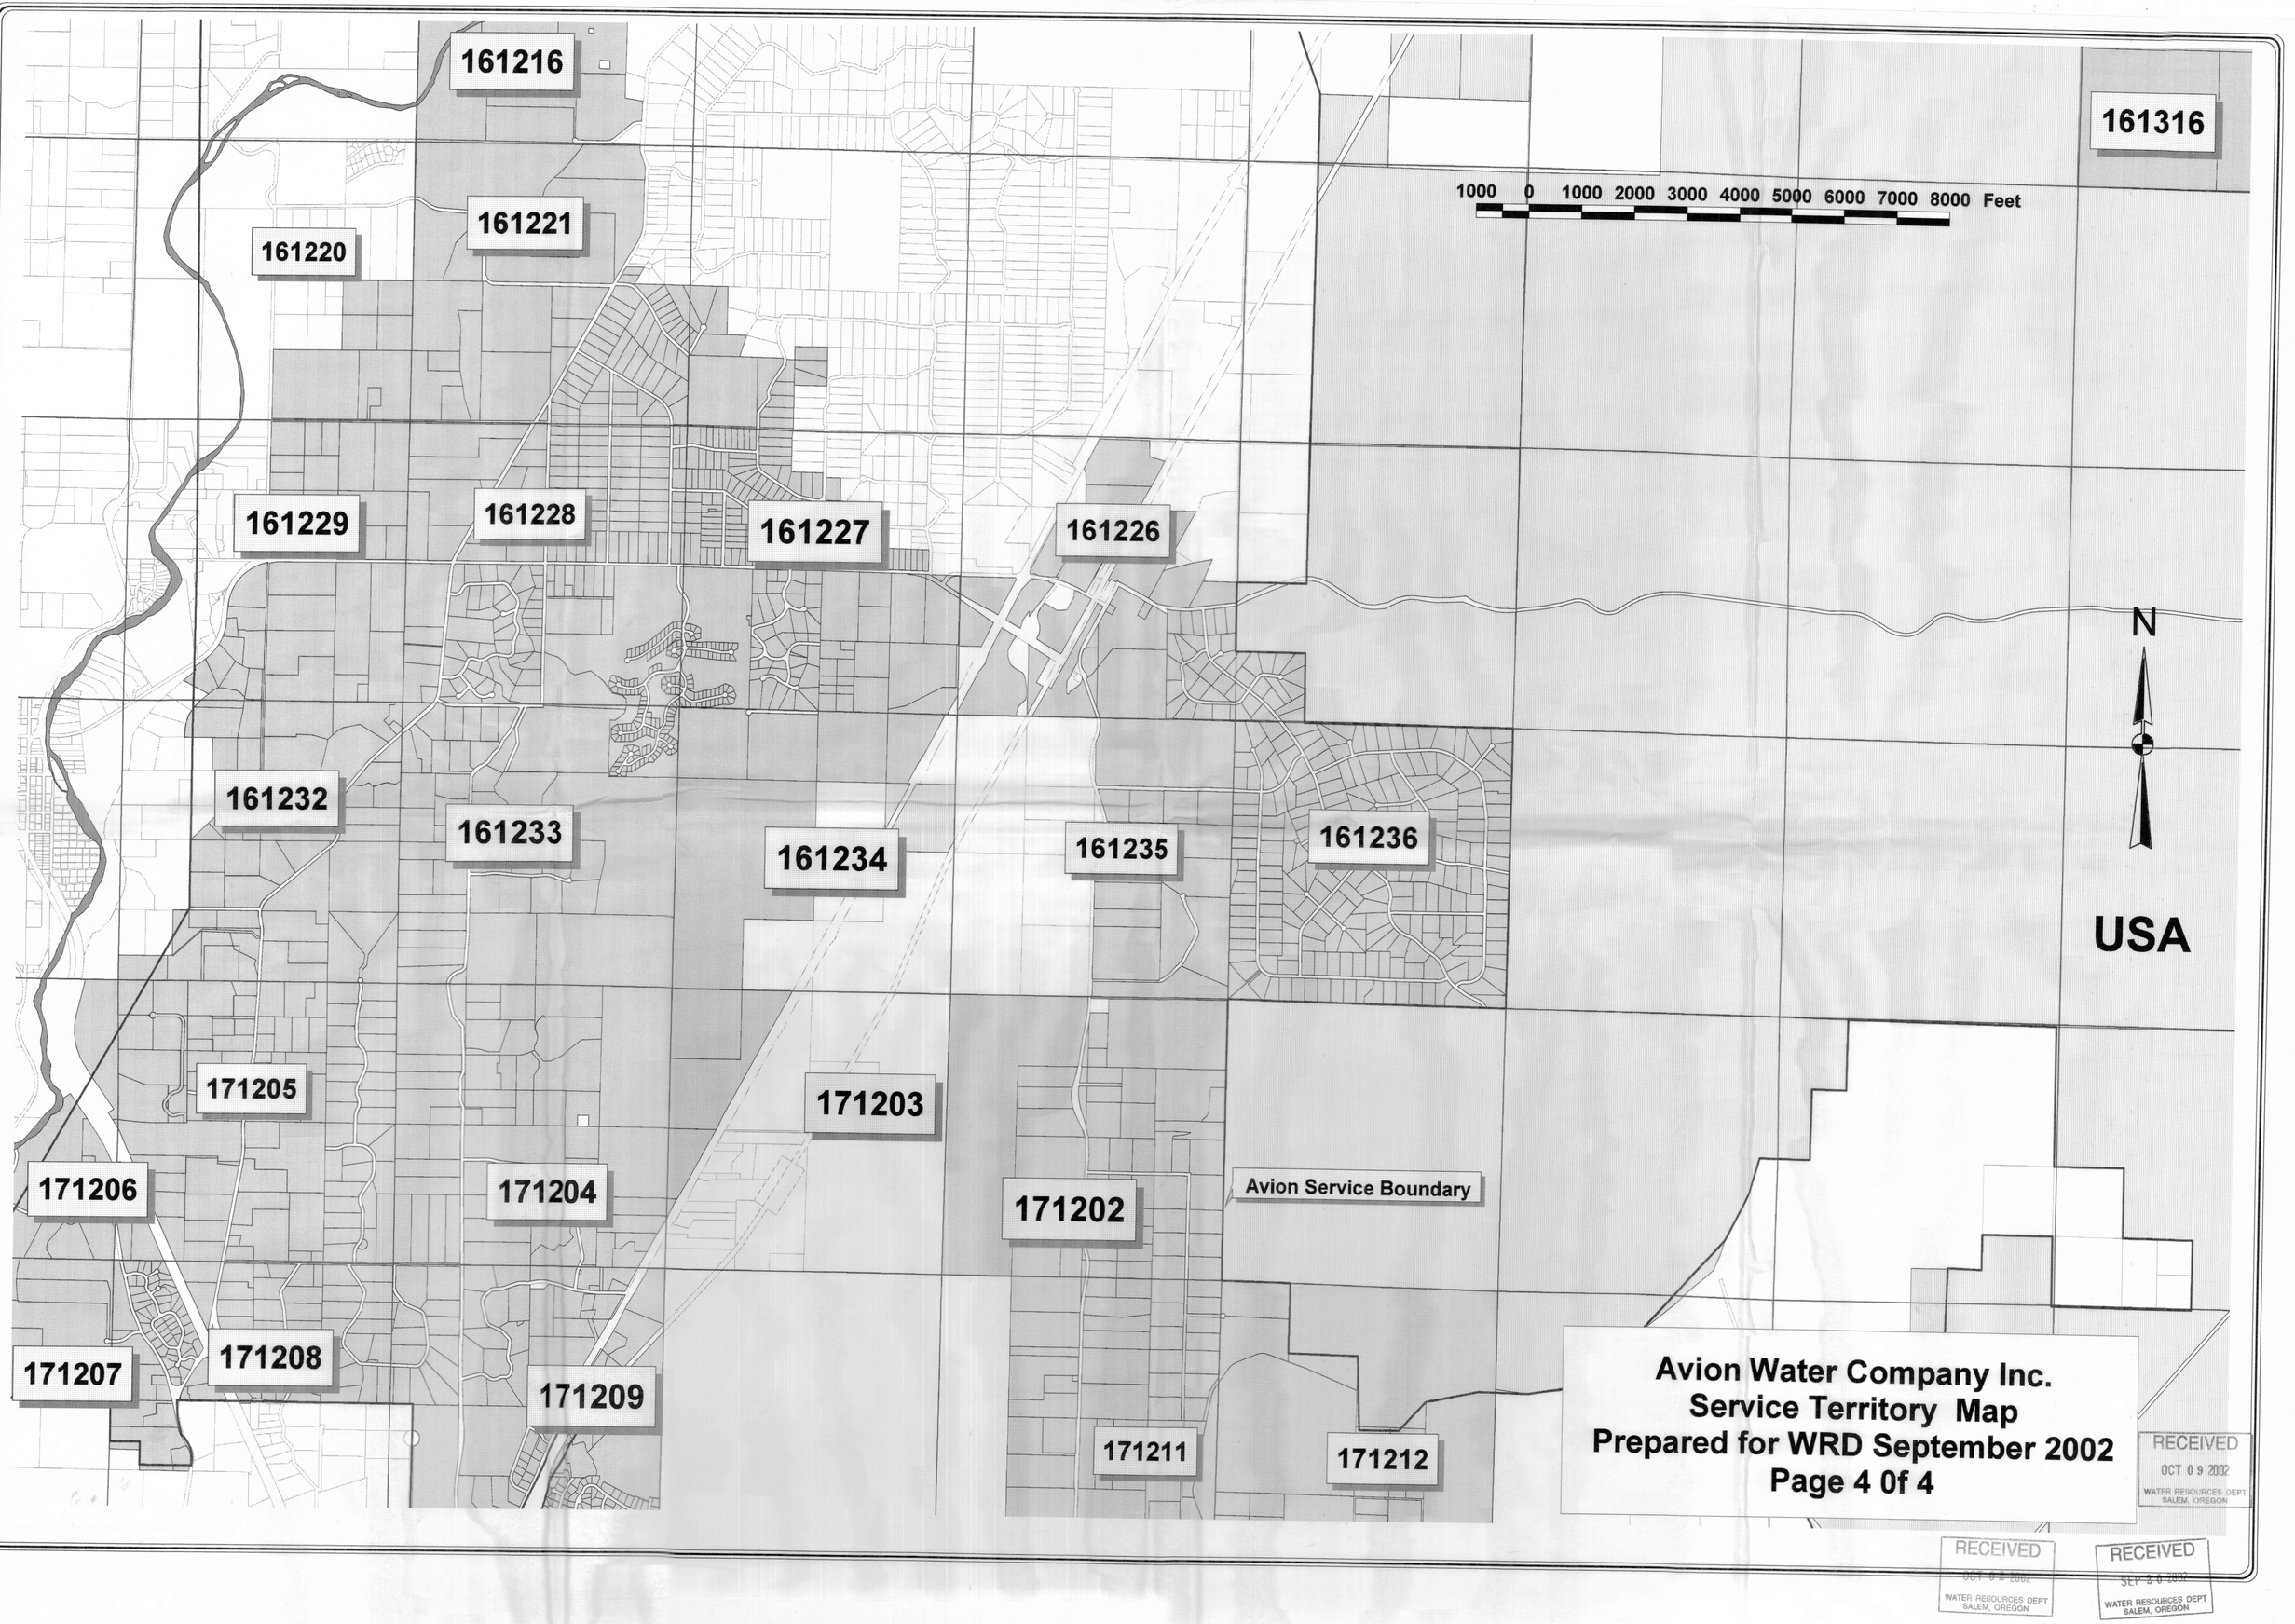

Avion Water Company Inc.
Service Territory Map
Prepared for WRD September 2002
Page 4 0f 4


RECEIVED
OCT 09 2002
WATER RESOURCES DEPT
SALEM, OREGON


RECEIVED
OCT 09 2002
WATER RESOURCES DEPT
SALEM, OREGON

RECEIVED
SEP 26 2002
WATER RESOURCES DEPT
SALEM, OREGON

app# G-15851


Avion Water Company – Powell Butte Well House Plan

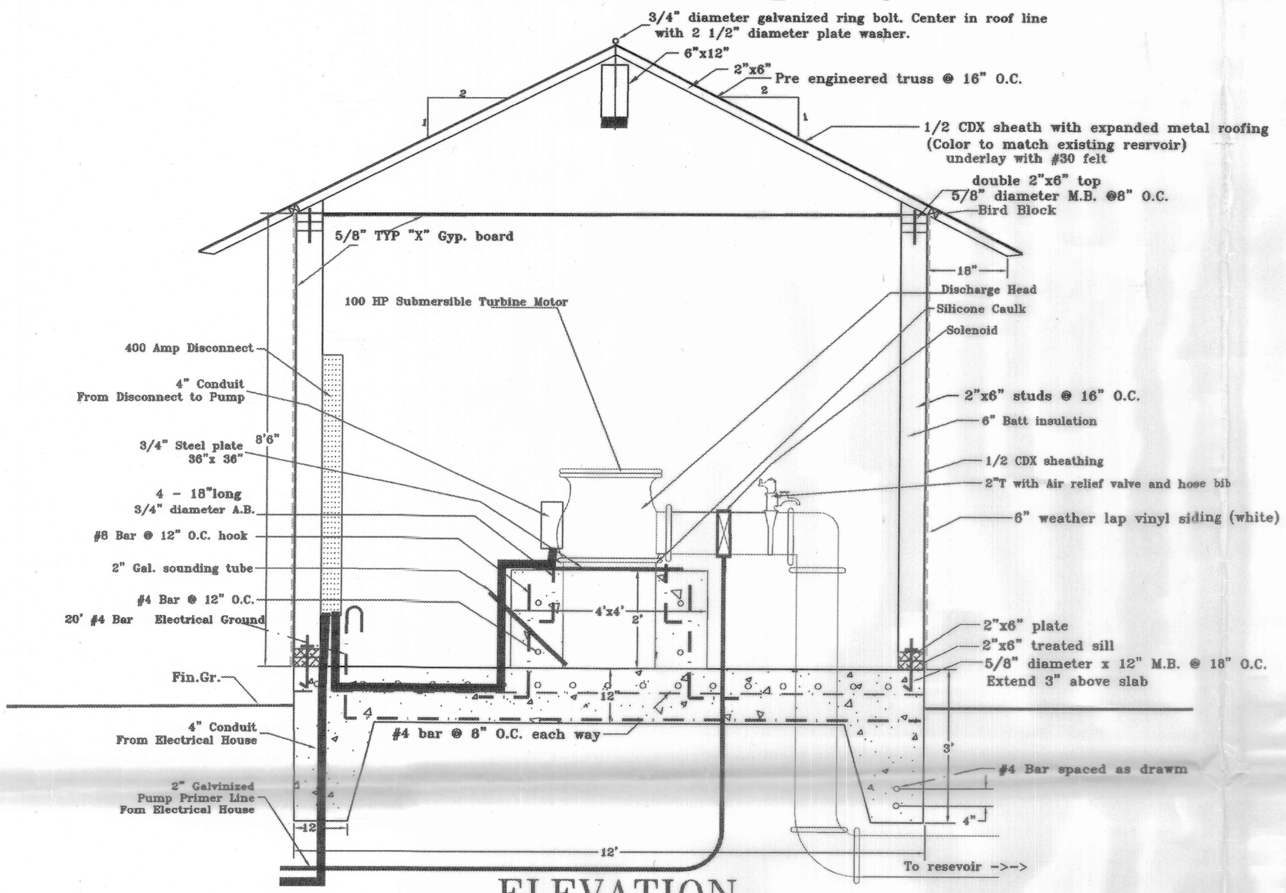

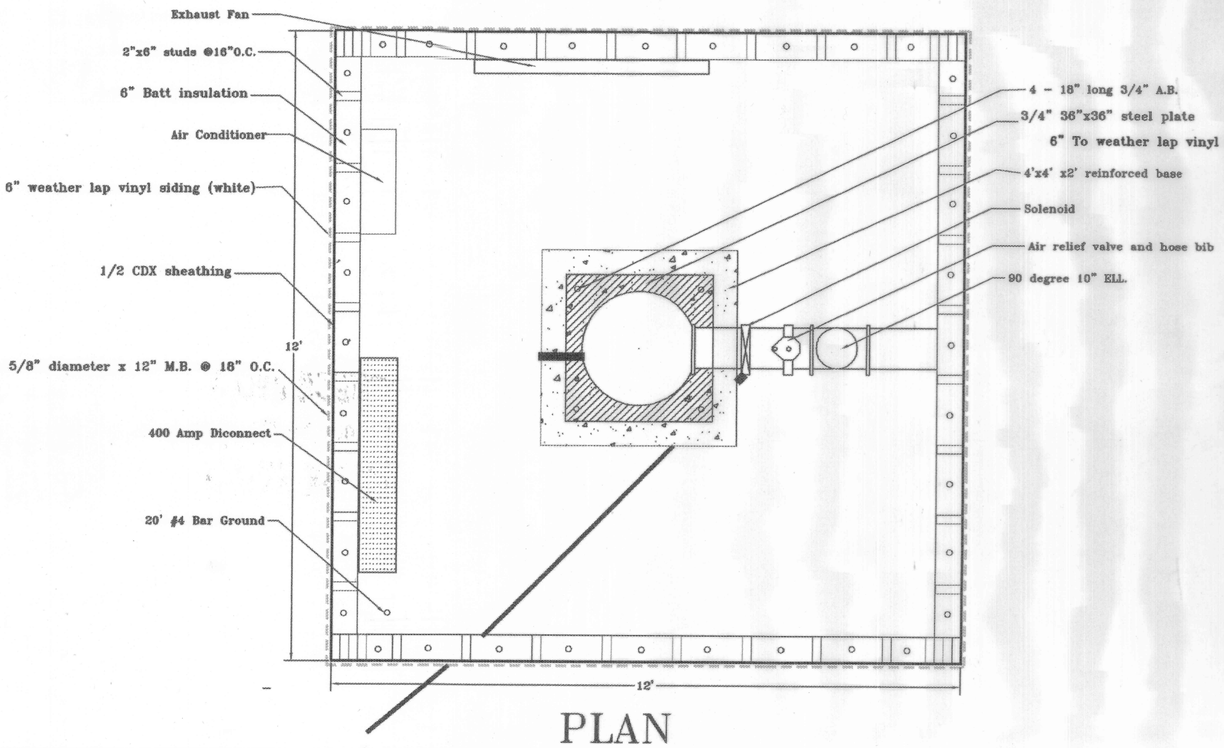

Construction Notes:

Concrete: 2500 psi.
No connection of structure to mudsill. Except 5/8" diameter A.B. To permit crane removal of building

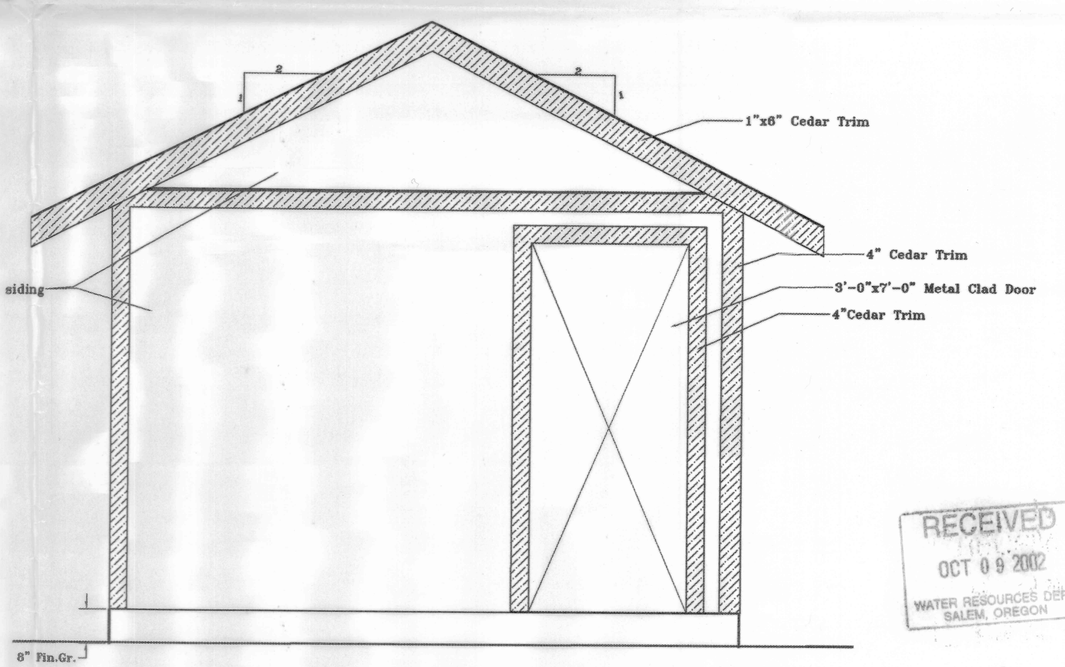

Scale: 1/2" = 1'

RECEIVED
OCT 09 2002
WATER RESOURCES DEPT
SALEM, OREGON

RECEIVED
OCT 02 2002
WATER RESOURCES DEPT
SALEM, OREGON