

Name Max S. & Betty J. Swahberg
 By 96925 Swade Lane
 Address Route 2, Box 380
Brookings, Oregon 97415

Date filed 14 January 1977
 Priority 14 Jan 1977
 Action suspended until OK Cert

Return to applicant
 Date of approval APR 4 1977

CONSTRUCTION

Date for beginning APR 4 1978
 Date for completion OCT 1 1978
 Extended to
 Date for application of water OCT 1 1979
 Extended to

PROSECUTION OF WORK

Form "A" filed started
 Form "B" filed 11-2-78
 Form "C" filed 11-2-78

FINAL PROOF

Blank mailed FEB 24 1986
 Proof received
 Date certificate issued JUN 8 1986

Application No. G G 7645
 Permit No. G G 7147
 Certificate No. 54473

Stream Index, Page No. 15-107

FEES PAID

Date	Amount	Receipt No.
11/14/77	\$ 20.00	52573
3/7/77	\$10.00	52820

Cert. Fee

FEES REFUNDED

Date	Amount	Check No.
------	--------	-----------

ASSIGNMENTS

Date	To Whom	Address	Volume	Page

REMARKS

CARD FOR B OCT 24 1978

Form C

IMPORTANT—This form is a notice to the State Engineer that permittee is ready to make final proof to the extent to which the water has actually been applied to the intended use under the terms of the permit. Permittee is cautioned that Certificate of Water Right will be issued based on the extent of the quantity and use as determined by the final proof inspection and survey which will be made in response to the filing of this Form C.

NOTE: In the case of an irrigation permit, this Form C should not be mailed to the State Engineer until all of the land described in the permit, which it is intended to irrigate under this permit at any time, has actually been irrigated. Fill out, detach and mail to the State Engineer, Salem, Oregon 97310, when all of the water has been applied.

Application No.

NOTICE OF COMPLETE APPLICATION OF WATER TO A BENEFICIAL USE

I, MAX S. & BETTY J. SWANBERG, the holder of Permit No. G 7147
to appropriate the public waters of the state of Oregon, completely applied the waters to a beneficial use in accordance with the terms of said permit, on the 1st day of MAY, 1977. OK LMT

Remarks:

IN WITNESS WHEREOF, I have hereunto set my hand this 30th day of October, 1978.

X Max S. Swanberg Betty J. Swanberg Box 380 Astoria, Ore
(Signature of Applicant) (Address)

Form B

Application No. G 7145

NOTICE OF COMPLETION OF CONSTRUCTION

I, MAX S. & BETTY J. SWANBERG, the holder of Permit No. G 7147
to appropriate the public waters of the state of Oregon, completed the construction of the works described herein on the 20th day of SEPTEMBER, 1976. OK LMT

Remarks:


If the works have less capacity than described in the permit, or you have definitely abandoned part of the proposed development, you

will so state in order that our records may not be unnecessarily encumbered.

IN WITNESS WHEREOF, I have hereunto set my hand this 30th day of October, 1978.

X Max S. Swanberg Betty J. Swanberg Box 380 Astoria, Ore
(Signature of Applicant) (Address)

Fill out, detach and mail to the State Engineer, Salem, Oregon 97310, when construction work is completed.

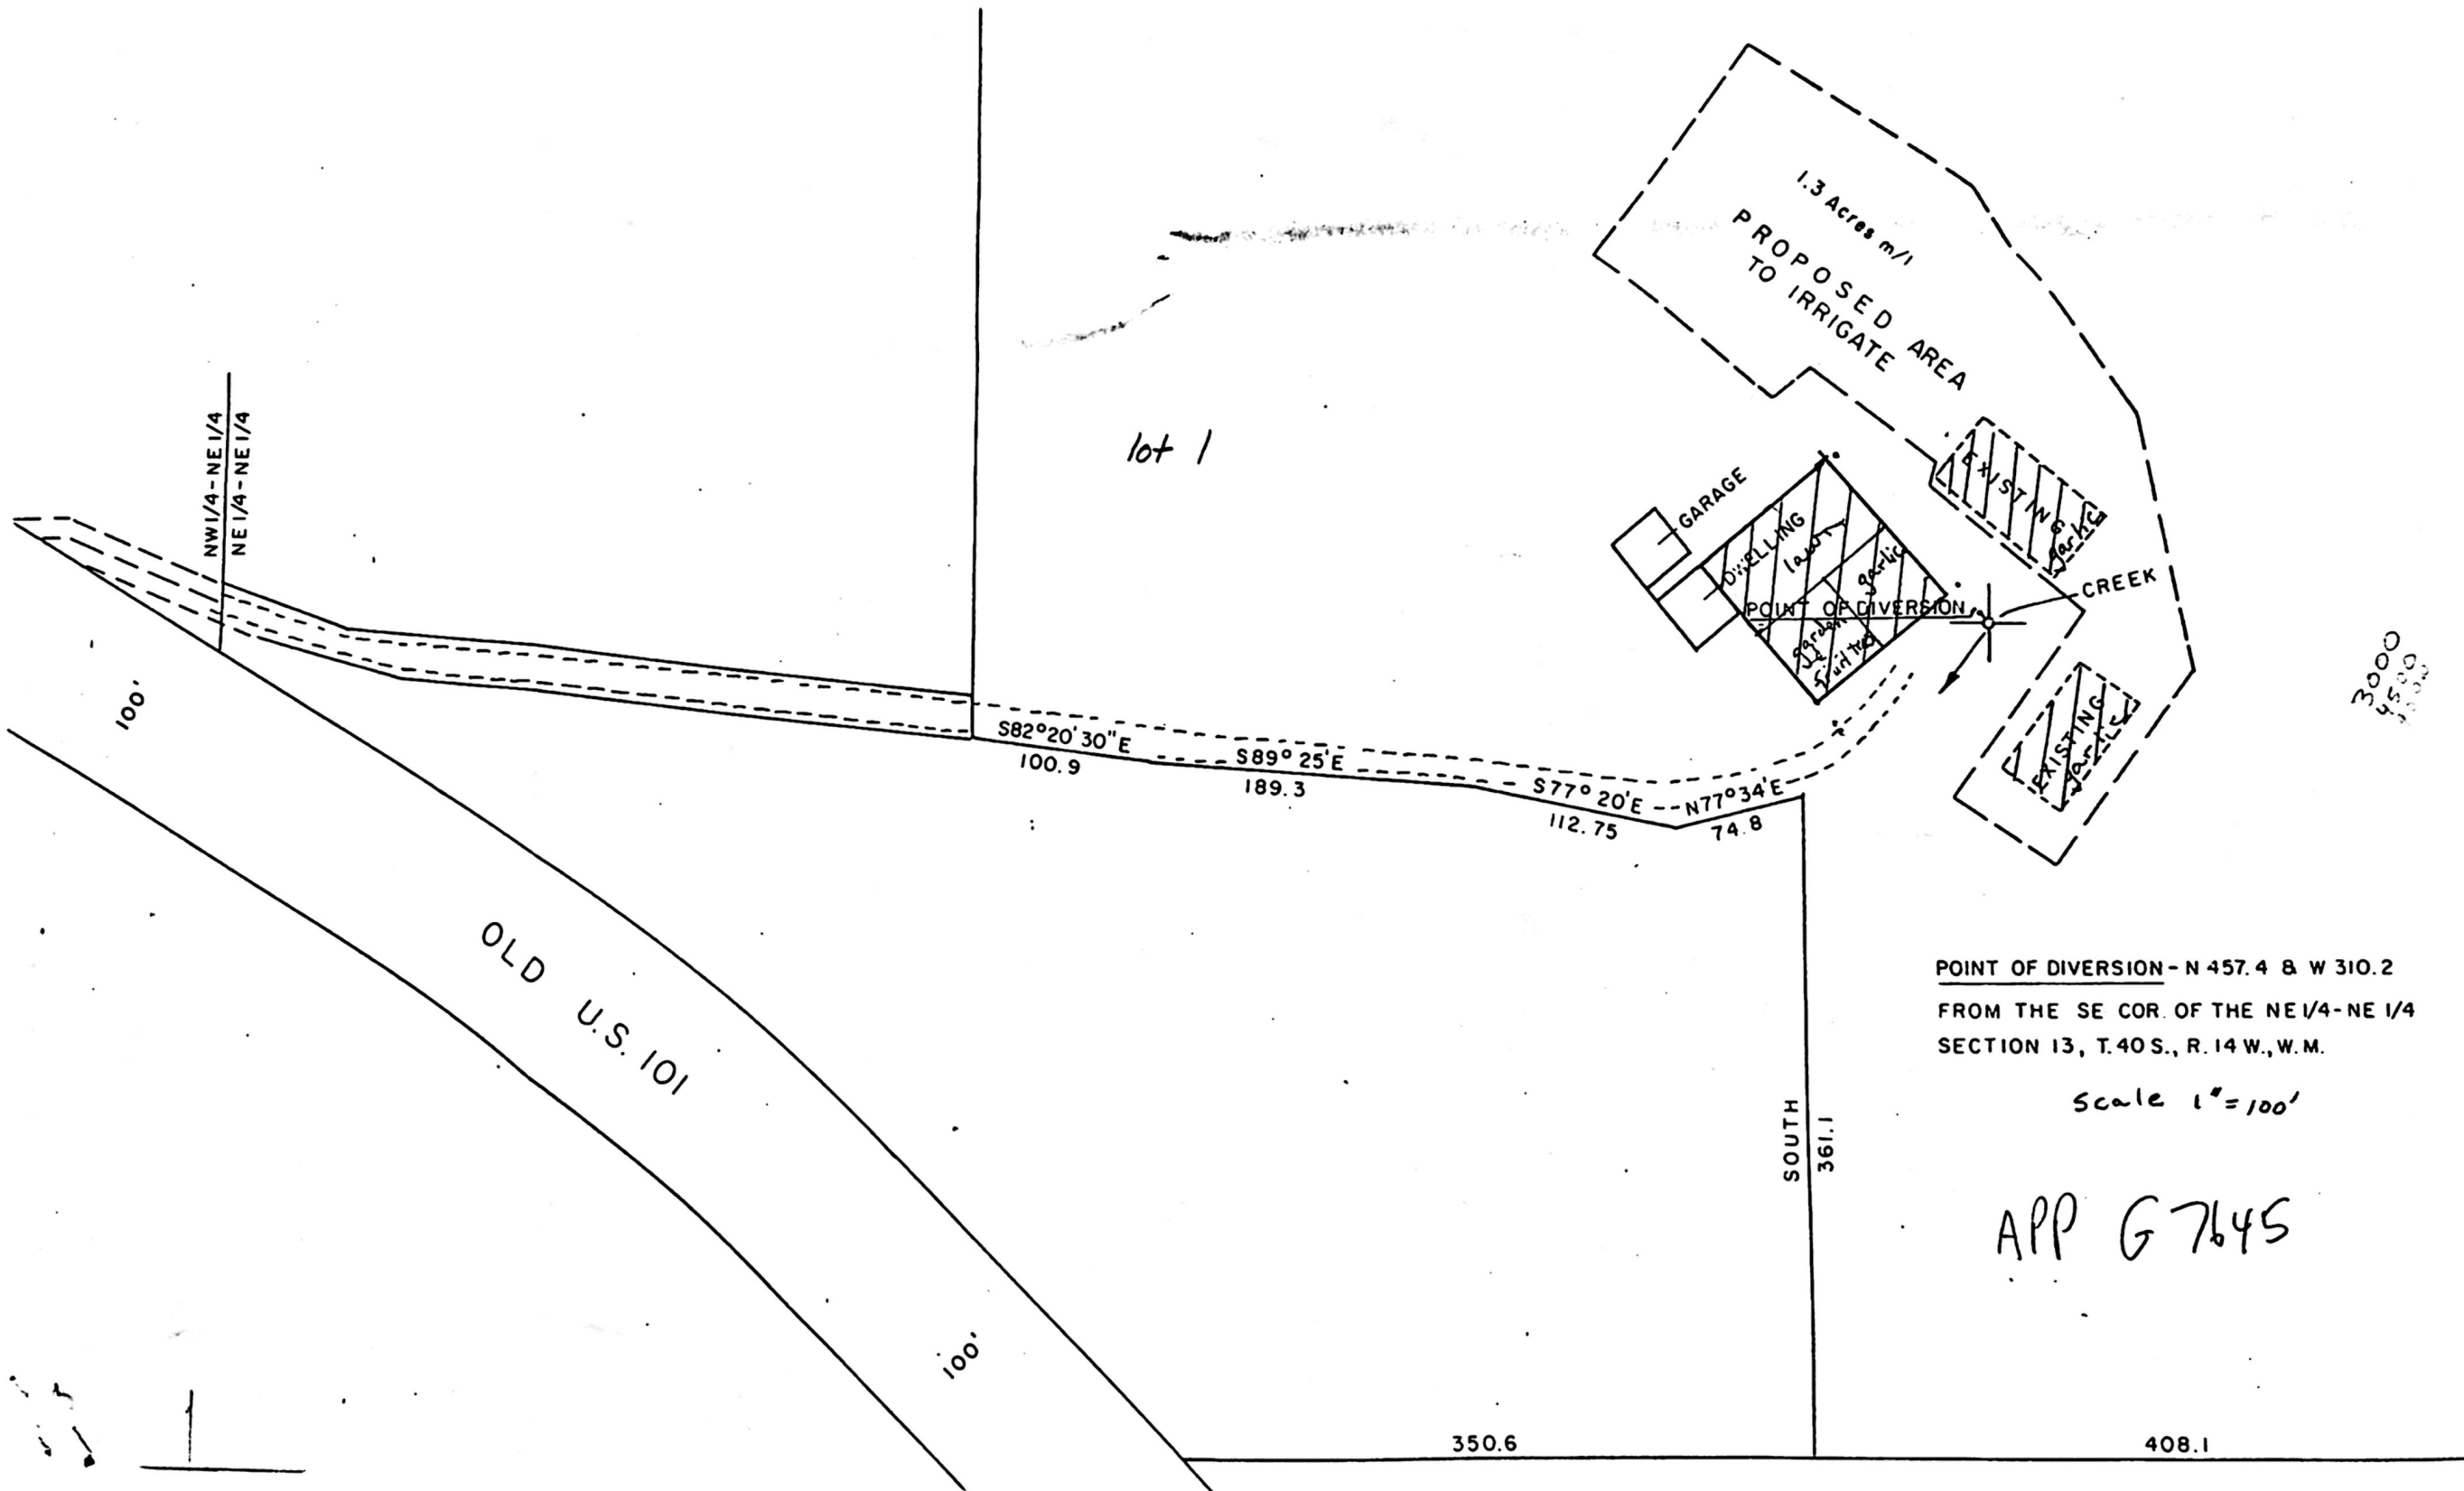

POINT OF DIVERSION - N 457.4 & W 310.2
FROM THE SE COR. OF THE NE 1/4 - NE 1/4
SECTION 13, T.40 S., R. 14 W., W.M.

Scale 1" = 100'

November 18, 1991

WATER
RESOURCES
DEPARTMENT

James Hasuike
15265 SW Beef Bend Road
Tigard OR 97223

USER-ID: 9866

Dear Mr. Hasuike,

With regard to the pump test requirements for the following well and its associated water right:

POD-ID	Well	Application	Permit	Certificate	Status
20661	A Well	G-5645	G-6363	57617	Approved
"	"	G-7654	G-7098	57618	"

The Water Resources Department has reviewed and accepted the pump test results you submitted. The Department requires no further testing of this well at this time. However, you will be required to submit a static water level measurement of the well on the ten-year anniversary of the test you conducted.

We appreciate your cooperation in this program. If you have any questions, please contact Sam Allison or Bill Ferber at the address below or by calling 378-8455.

Sincerely,



601 FRED LISSNER, Manager
Groundwater/Hydrology Section

cc: Water Rights Section



3850 Portland Rd NE
Salem, OR 97310
(503) 378-3739
FAX (503) 378-8130

223 ✓

Inspect & Chain Survey
8-16-79
JSD

Abstract of Permit No. G-7147

Application No. G-7645

Certificate No.

Name Max S. & Betty J. Swanberg 469-3733

Address Route 4, Box 380
Brookings, Oregon 97415

Source of water supply A well

Use Irrigation of 1.3 acres

Point of diversion 457.4' N & 310.2' W from SE cor., (NE 1/4 NE 1/4) sec. 13, being within (NE 1/4 NE 1/4)

Number of acres sec. 13, T. 40S., R. 14W., W.M.; Curry County
1.3

DESCRIPTION OF LAND TO BE IRRIGATED OR PLACE OF USE

Twp.	Range	Sec.	NE 1/4				NW 1/4				SW 1/4				SE 1/4			
			NE 1/4	NW 1/4	SW 1/4	SE 1/4	NE 1/4	NW 1/4	SW 1/4	SE 1/4	NE 1/4	NW 1/4	SW 1/4	SE 1/4	NE 1/4	NW 1/4	SW 1/4	SE 1/4
40S	14W	13	1.3															
40S	14W	13	NOT IN (NE 1/4 NE 1/4) 1.3 acres irrigation of garlic, lawn & garden.															

Priority date January 14, 1977

Amount of water 0.02 c.f.s.

Time limit to begin construction 4-4-78

Time limit to complete construction 10-1-78 extended to extended to

Time limit to completely apply water 10-1-79 extended to extended to

Remarks: Limitations: 1/80" c.f.s., 2 1/2 a.f.s.

5-9-79
6-2-80
JSD
not done

$$\frac{1.3}{80} = 0.016 \text{ c.f.s.}$$

Info: Max (Swede) Swanberg showed us all land that ^u
he has he has irrigated from well. He has
irrigated areas ~~near~~ labeled existing on application
map and ~~is~~ $\approx 90' \times 100'$ area by house.
He grows garlic which sells commercially.

Well: Depth 20'
Casing 6"
SWL 2'
well has inspection port

Pump & Motor: Jacuzzi;
 $\frac{1}{2}$ hp @ 3450
CDD $1\frac{1}{2} \times 1$

Pipe: runs garden hose from pump on well
to land irrigated
 $300' \frac{5}{8}"$ garden hose

Heads: 1 RB 29 $\frac{5}{32}"$ max

Lift: ~~5'~~ + 5'

use: Irrigation of garlic, lawn & garden
(see maps)

tie: Inspection & Chain Survey

$$\begin{aligned} & @ 40 \text{ psi} \\ & \frac{(1.5)(6.6)}{127.0 + 5} = 0.02 \text{ cfs.} \\ & \frac{(5.0)(1)}{450} = 0.012 \text{ cfs.} \end{aligned}$$

Steve Donaldson
8-16-79 FE

April 26, 1977

Max S. and Betty J. Swanberg
Route 2, Box 380
Brookings, OR 97415

G-7645

G-7147 with map.

Vestal R. Garner
Water Rights Engineer

VRG:lcj
encl: Receipt No. 58819

378-3066

G-7645

30 March 1977

Max S. and Betty J. Swanberg
Route 2, Box 380
Brookings, Oregon 97415

Dear Mr. and Mrs. Swanberg:

Thank you for the additional \$10.00 fee in support of
your application No. G-7645.

Your application is now satisfactory and a permit will
be issued in 30 to 60 days.

Sincerely,

Vestal R. Garner
Water Rights Engineer

VRG:lcj
encl: Receipt No. 58819

378-3066

February 23, 1977

G-7645

Max S. and Betty J. Swanberg
Rt. 2 Box 380
Brookings, OR 97415

Dear Mr. and Mrs. Swanberg:

We have received your map, legal description, fees of \$20.00, and application for a permit to appropriate 0.016 cubic foot of water per second from a well for the irrigation of 1.3 acres. For reference, your application has been filed as No. G-7645.

A \$20.00 examination fee is required along with with a \$10.00 recording fee. Therefore, an additional \$10.00 is required.

Upon receipt of the additional \$10.00, your application will be satisfactory and a permit will be issued.

Sincerely,

Vestal R. Garner
Water Rights Engineer

VG:db
Encl: Receipt No. 57573

SWEDE'S

GARLIC

**SWEDE & BETTY
SWANBERG**

**Phone 469-3733
Brookings, Ore. 97415**

SWEDE'S ELEPHANT GARLIC

RT. 4 BOX 380

BROOKINGS, OREGON 97415

PHONE: 469-3733

4A-17772

This Indenture, made this First day of September, 1964, between
MAX S. SWANBERG and BETTY J. SWANBERG, husband and wife

----- herein-
 after called "Mortgagor", and Western Bank, an Oregon banking corporation,
 hereinafter called "Mortgagee";

WITNESSETH:

For value received by the Mortgagor from the Mortgagee, the Mortgagor has bargained and sold and
 does hereby grant, bargain, sell and convey unto the Mortgagee, all the following described property situate in
Curry County, Oregon, to wit:

A tract of land lying in the East half (E½) of the Northeast quarter
 (NE¼) of Section Thirteen (13), Township Forty (40) South, Range Fourteen
 (14) West of the Willamette Meridian, Curry County, Oregon:

Beginning at the Northeast corner of said Section Thirteen (13); thence
 following the East line of Section Thirteen (13), South 1388.6 feet;
 thence West 809.7 feet to a point on the Easterly right of way line of
 the old U. S. Highway 101; thence following said highway line North-
 westerly to its intersection with the West line of the Northeast quarter
 (NE¼) of the Northeast quarter (NE¼) of Section Thirteen (13); thence
 following the said West line, North 950.0 feet, more or less, to the
 Northwest corner of said Northeast quarter (NE¼) of the Northeast quarter
 (NE¼); thence East 1320.0 feet to the point of beginning.

Application No. G-7645
Permit No.

RECEIVED
 JAN 14 1977
 WATER RESOURCES DEPT.
 SALEM, OREGON

together with the tenements, hereditaments and appurtenances now or hereafter thereunto belonging or in anywise
 appertaining; also all such apparatus, equipment and fixtures now or hereafter situate on said premises, as are ever
 furnished by landlords in letting unfurnished buildings similar to the one situated on the real property hereinabove
 described, including, but not exclusively, all fixtures and personal property used or intended for use for plumbing,
 lighting, heating, cooking, cooling, ventilating or irrigating, linoleum and other floor coverings attached to floors, and
 shelving, counters, and other store, office and trade fixtures; also the rents, issues and profits arising from or in con-
 nection with the said real and personal property or any part thereof.

To Have and To Hold the same unto the Mortgagee, its successors and assigns, forever.

And the Mortgagor does hereby covenant to and with the Mortgagee, that he is lawfully seized in fee simple
 of the said real property, that he is the absolute owner of the said

RECEIVED

MAR 20 1986

WATER RESOURCES DEPT
SALEM, OREGON

STATE OF OREGON

COUNTY OF

CURRY

PROOF OF APPROPRIATION OF WATER

MAX S. and BETTY J. SWANBERG

of Route 4, Box 380, Brookings
has applied beneficially the waters of
a well

, State of Oregon 97415,

a tributary of Duley Creek
irrigation of 1.3 acres

for the purpose of

under Permit No. G-7147 and that the use of said waters has been completed under the terms of said
permit; that the priority of the right dates from
January 14, 1977

that the amount of water for the purposes aforesaid, has been actually beneficially used in the amount of

0.02 cubic foot per second

or its equivalent in case of rotation, measured at the point of diversion from the well. The well is
located in the Lot 1 (NE 1/4 NE 1/4), Section 13, T40S,
R14W, WM; 457.4 feet North and 310.2 feet West from SE Corner, Lot 1 (NE 1/4
NE 1/4), Section 13.

The amount of water used for irrigation, together with the amount secured under any other right
existing for the same lands, shall be limited to one-eightieth of one cubic foot per second
per acre, or its equivalent for each acre irrigated and shall be
further limited to a diversion of not to exceed 2.5 acre-feet per acre for
each acre irrigated during the irrigation season of each year;

and shall
conform to such reasonable rotation system as may be ordered by the proper state officer.

A description of the place of use under the right, and to which such right is appurtenant, is as follows:

1.3 acres Lot 1 (NE 1/4 NE 1/4)
Section 13
Township 40 South, Range 14 West, WM



I have read the above and foregoing proof of appropriation of water; I know the contents thereof, and that
the facts therein stated are true.

IN WITNESS WHEREOF, I have hereunto set my hand this 13th day of March, 19 86

Max S. Swanberg
Betty J. Swanberg

RECEIVED
JAN 14 1977
WATER RESOURCES DEPT
SALEM, OREGON

MAP OF AREA
FOR
MR & MRS MAX SWANBERG
LOCATED WITHIN THE
NE 1/4 OF SECTION 13
T. 40 S., R. 14 W., W.M.
CURRY COUNTY, OREGON
DECEMBER, 1976 MPH

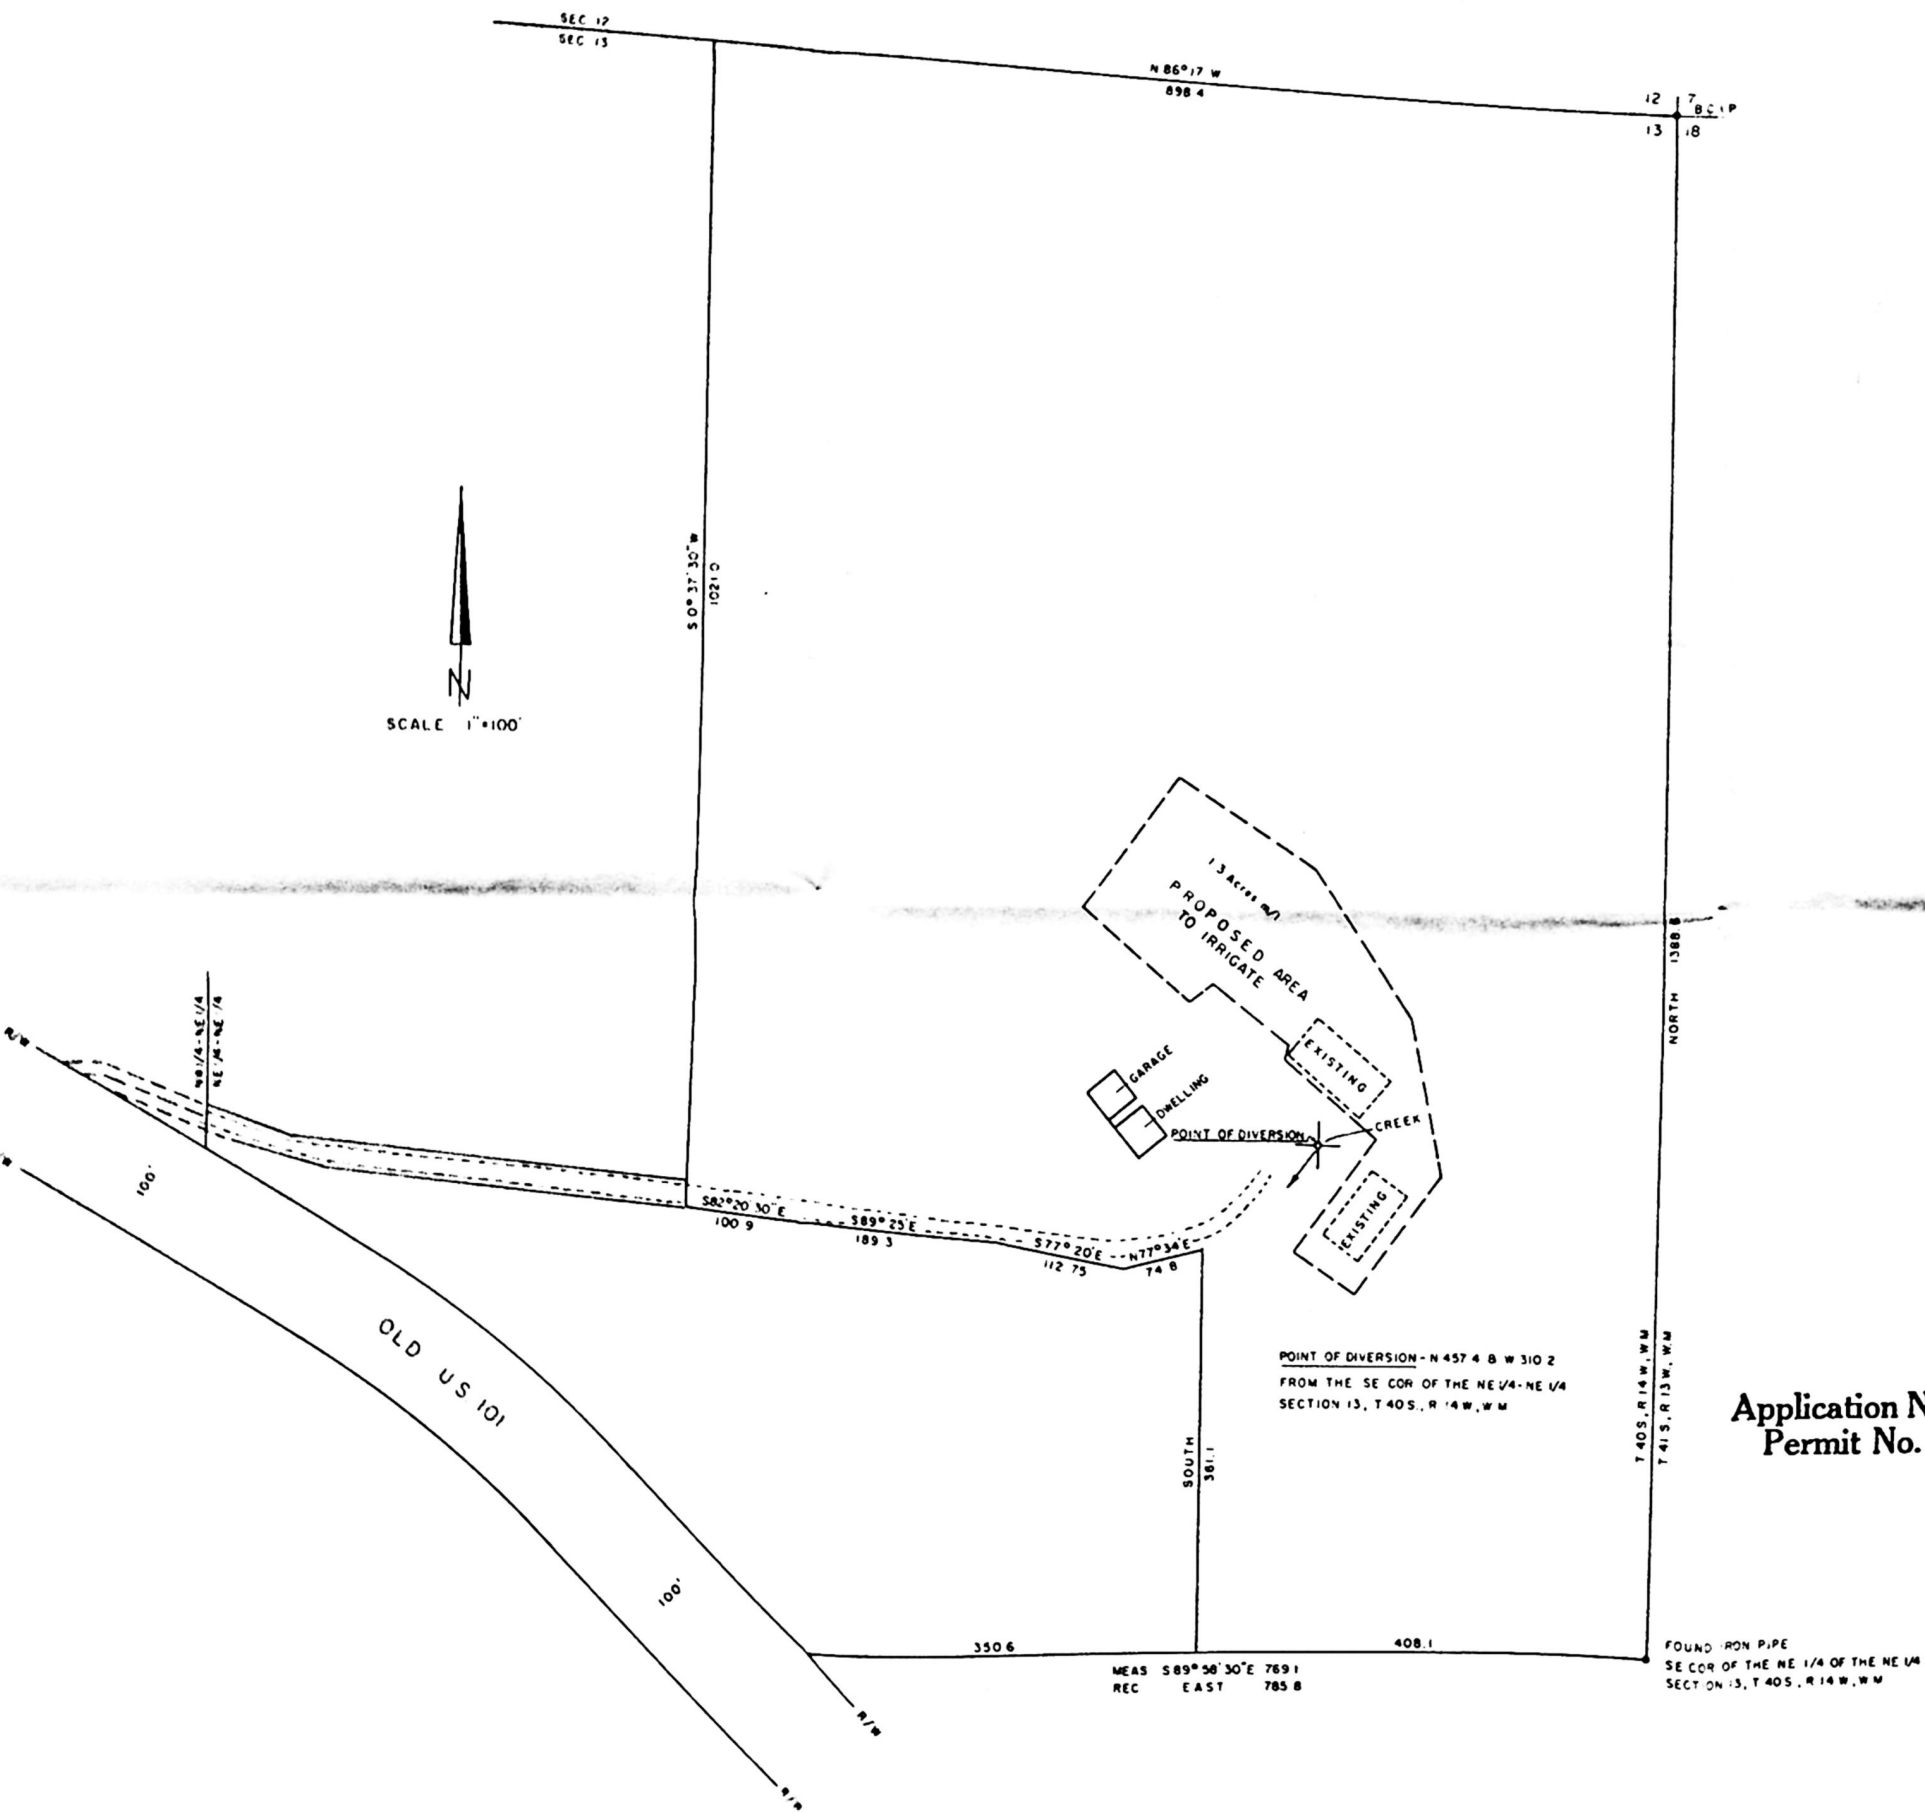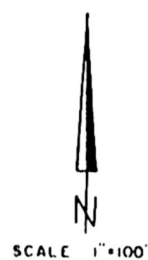

Application No. G-7645
Permit No. G 7147