

Estate of CARL L. JOHNSON

Name CARL E. JOHNSON
By _____
Address Box 332
Brookings, Oregon

Date filed September 22, 1964
Priority September 22, 1964
Action suspended until OK cert

Returned to applicant

Date of approval February 18, 1965

Date for beginning February 18, 1966
Date for completion October 1, 1966
Extended to _____

Date for application of water October 1, 1967
Extended to

Form "A" filed July 26, 1965
Form "B" filed September 22, 1965
Form "C" filed Sept. 13, 1966

Blank mailed JUNE 24 1970
 Proof received
 Date certificate issued AUGUST 3 1970

Stream Index, Page No. 15-2I

[illegible]

0.03 c.f.s., Taylor Creek (Pacific Ocean) for domestic use in a trailer park.

Date	Amount	Receipt No.
7-22-64	20 ⁰⁰ —	2642
7/17/70	\$1 Cert. Fee	20027

Date	Amount	Check No.
------	--------	-----------

Form A

Application No. 40299

NOTICE OF BEGINNING OF CONSTRUCTION

I, CARL L. JOHNSON, the holder of Permit No. 30057,
to appropriate the public waters of the state of Oregon, began the actual construction of the works described
therein on the 5th day of MAY, 1965.

Remarks: FAINT CREEK ROCK DUG WELL AT CREEK BED
The appropriator should state the manner of beginning construction work, number of men employed, the amount of work completed
AND INSTALLED 6 RINGS - CEMENT FORMS SET UP FOR TANK
up to the date of this statement, and any additional information which may tend to show the beginning of work in good faith.

IN WITNESS WHEREOF, I have hereunto set my hand this 20th day of JULY, 1965.
Carl L. Johnson P.O. Box 332 - Brookings, Oregon
(Signature of Applicant) (Address)

Fill out, detach and mail to the State Engineer, Salem, Oregon 97310, when construction work is begun.

SP-12928-119

Form B

Application No. 40299

NOTICE OF COMPLETION OF CONSTRUCTION

I, CARL L. JOHNSON, the holder of Permit No. 30057,
to appropriate the public waters of the state of Oregon, completed the construction of the works described
therein on the 20th day of SEPTEMBER, 1965.

Remarks: PUMP & WELL SYSTEM INSTALLED FOR
If the works have less capacity than described in the permit, or you have definitely abandoned part of the proposed development, you
HOUSE AND TRAILER SITES AS REQUESTED
should so state in order that our records may not be unnecessarily encumbered.

IN WITNESS WHEREOF, I have hereunto set my hand this 20th day of SEPT, 1965.
Carl L. Johnson Box 332 - Brookings, Oregon
(Signature of Applicant) (Address)

Fill out, detach and mail to the State Engineer, Salem, Oregon 97310, when construction work is completed.

Form C

IMPORTANT—This form is a notice to the State Engineer that permittee is ready to make final proof to the extent to which the water has actually been applied to the intended use under the terms of the permit. Permittee is cautioned that Certificate of Water Right will be issued based on the extent of the quantity and use as determined by the final proof inspection and survey which will be made in response to the filing of this Form C.

NOTE: In the case of an irrigation permit, this Form C should not be mailed to the State Engineer until all of the land described in the permit, which it is intended to irrigate under this permit at any time, has actually been irrigated.

Fill out, detach and mail to the State Engineer, Salem, Oregon 97310, when all of the water has been applied.

Application No. 40299

NOTICE OF COMPLETE APPLICATION OF WATER TO A BENEFICIAL USE

I, Carl L. Johnson, the holder of Permit No. 30057,
to appropriate the public waters of the state of Oregon, completely applied the waters to a beneficial use in
accordance with the terms of said permit, on the 11th day of September, 1966.

Remarks: _____

IN WITNESS WHEREOF, I have hereunto set my hand this 11th day of Sept, 1966.
Carl L. Johnson Box 332 Brookings Ore.
(Signature of Applicant) (Address)

STATE OF OREGON

COUNTY OF CURRY

Proof of Appropriation of Water

RECEIVED

JUL 17 1970

STATE ENGINEER
SALEM, OREGON

ESTATE OF CARL L. JOHNSON

of **Box 332, Brookings**
has applied beneficially the waters of
Taylor Creek

, State of **Oregon**

a tributary of **Pacific Ocean**
domestic use in two houses and 10 unit trailer park

for the purpose of

under Permit No. **30057** of the State Engineer, and that the use of said waters has been
completed under the terms of said permit; that the priority of the
right dates from **September 22, 1964**

that the amount of water for the purposes aforesaid, has been actually beneficially used in the
amount of
0.03 cubic foot per second

or its equivalent in case of rotation, measured at the point of diversion from the stream.
The point of diversion is located in the **SW 1/4 NW 1/4, Section 25, T. 40 S., R. 14 W., W. M.**
Diversion point located: 840 feet North and 390 feet East from NW Corner,
Section 25.

The amount of water used for irrigation, together with the amount secured under any other
right existing for the same lands, shall be limited to **-----** of one cubic foot per second
per acre,

and shall
conform to such reasonable rotation system as may be ordered by the proper state officer.

A description of the place of use under the right, and to which such right is appurtenant, is
as follows:

SW 1/4 NW 1/4
Section 25
T. 40 S., R. 14 W., W. M.

I have read the above and foregoing proof of appropriation of water; I know the contents
thereof, and that the facts therein stated are true.

IN WITNESS WHEREOF, I have hereunto set my hand this **14** day of **July**, **70**

19

Alma Johnson

Stepson

Nils Edén

341 Hilltop
Dr. Grants
— Pass

Estate

Carl L Johnson

P 30057

40299

240


33 Trailer

50 unit
10

40

Trailer unit

OCT 26 1964

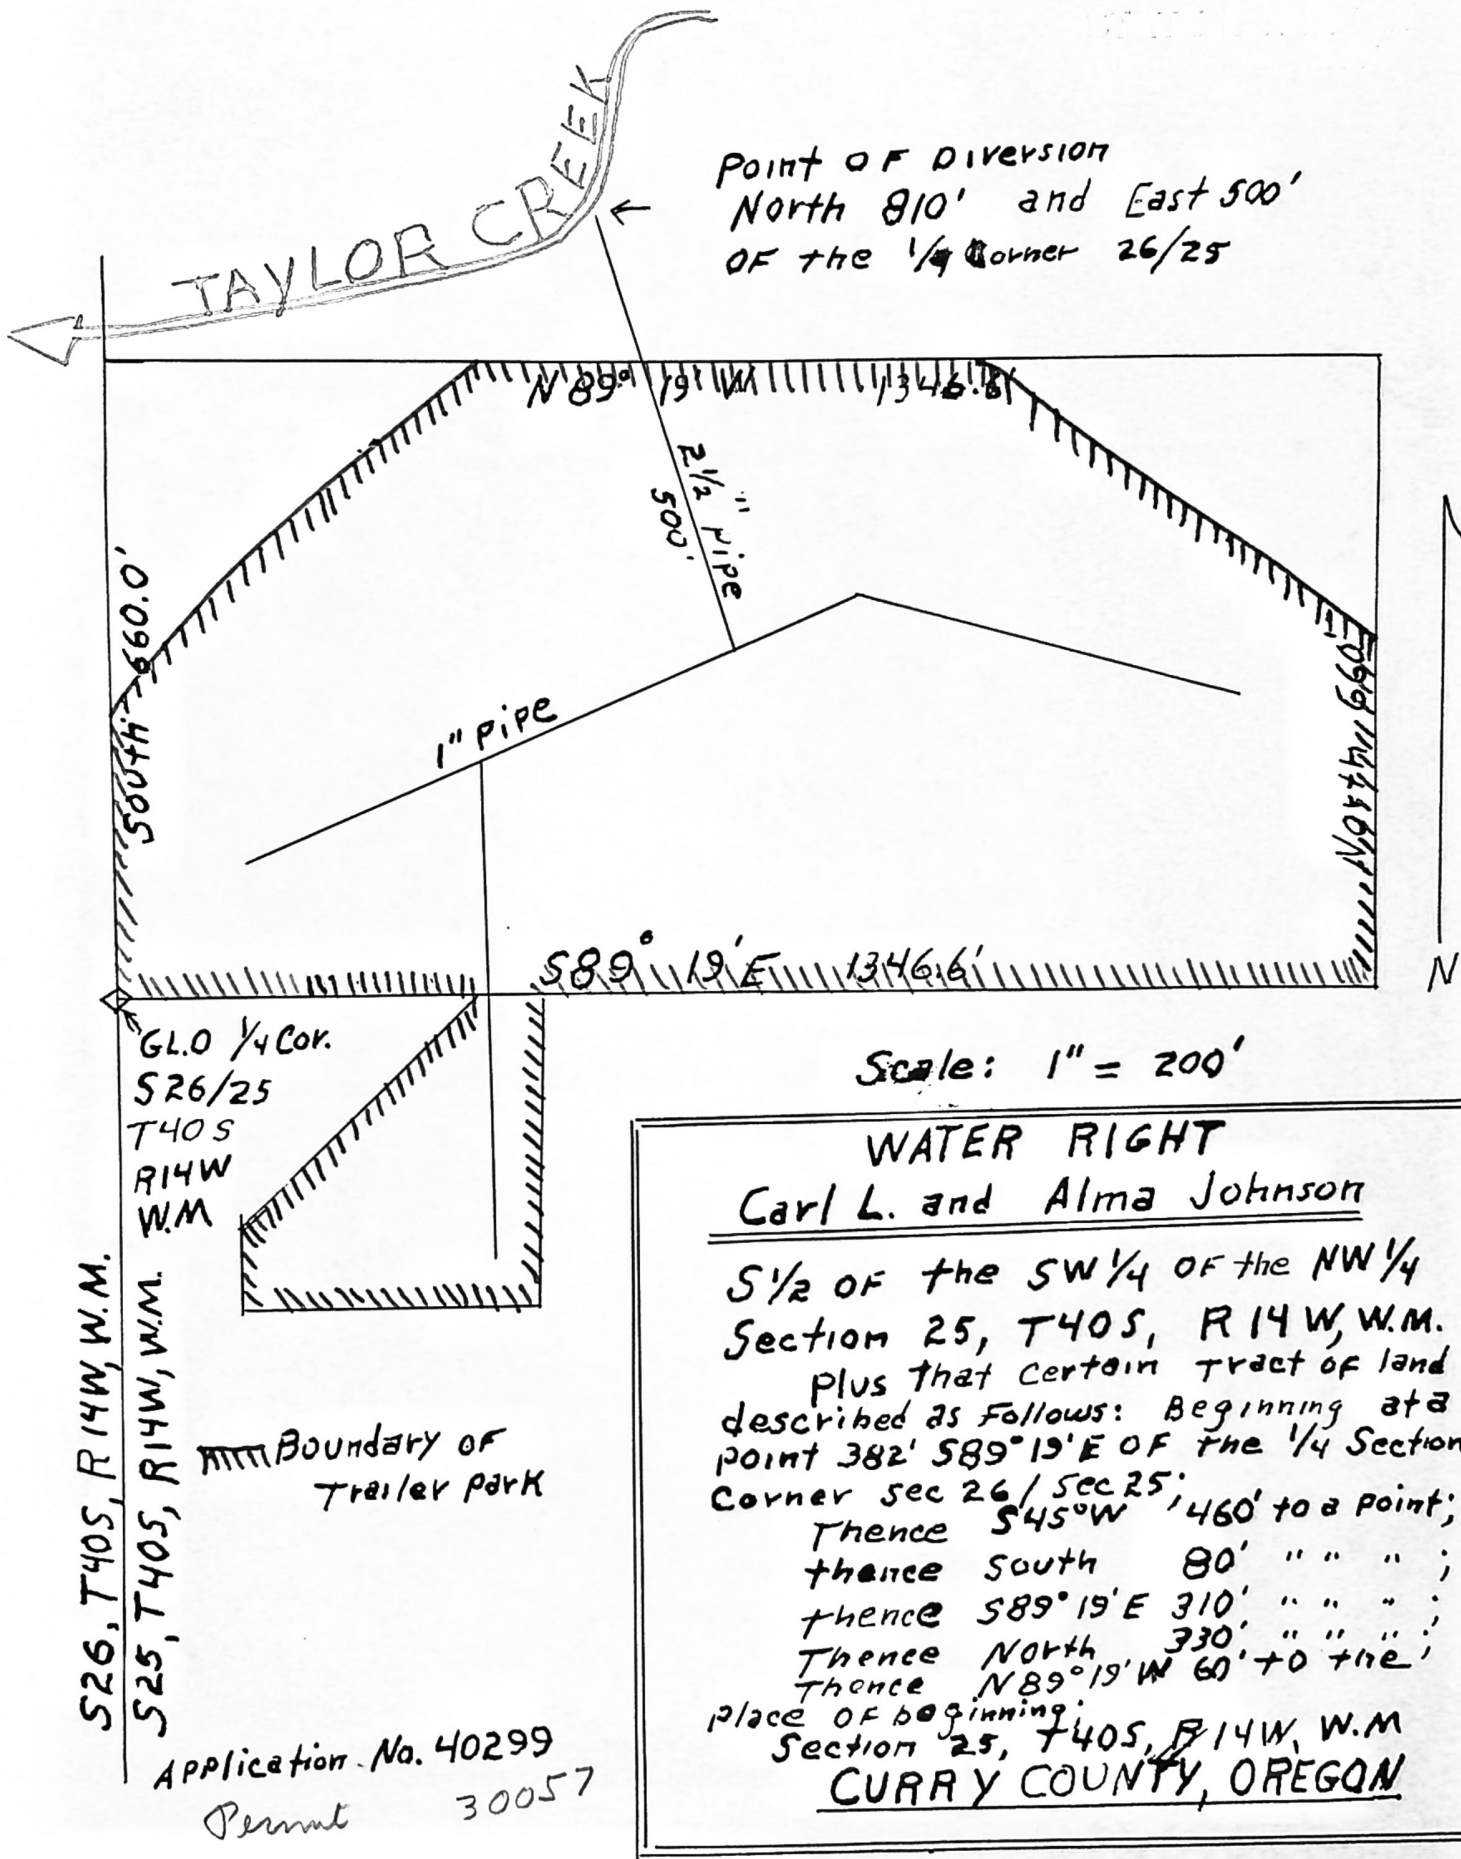


Point of Diversion
North 810' and East 500'
of the 1/4 Corner 26/25

Scale: 1" = 200'

WATER RIGHT
Carl L. and Alma Johnson
S 1/2 of the SW 1/4 of the NW 1/4
Section 25, T40S, R14W, W.M.
plus that certain tract of land
described as follows: Beginning at a
point 382' S89°19'E of the 1/4 Section
Corner Sec 26/Sec 25;
Thence S45°W 460' to a point;
thence South 80' " " " ;
thence S89°19'E 310' " " " ;
Thence North 330' " " " ;
Thence N89°19'W 60' to the
place of beginning.
Section 25, T40S, R14W, W.M.
CURRY COUNTY, OREGON

Application No. 40299
Permit 30057

SW $\frac{1}{4}$ of NW $\frac{1}{4}$ Sec 25 Township 40 South Range 14 West
 Clatsop Mercedon County State of Oregon

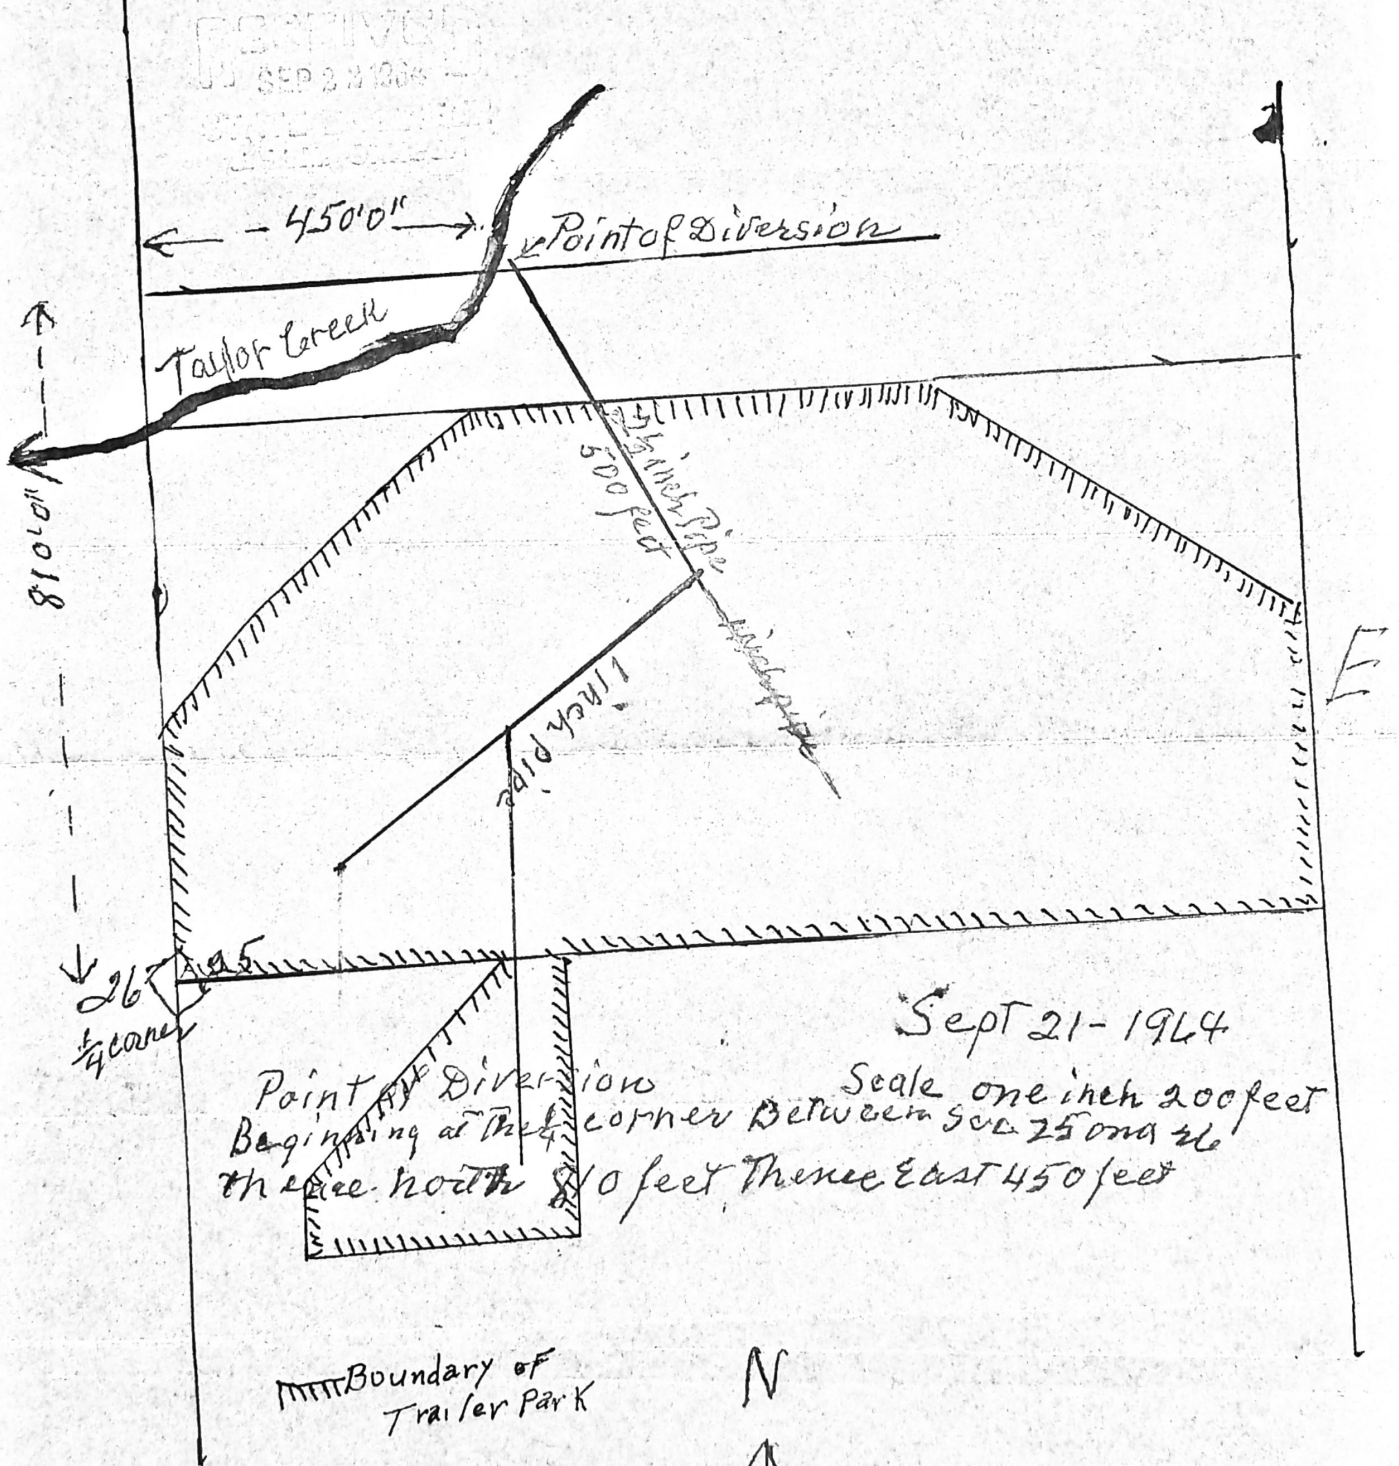

Application No. 40299
 Permit No. 30057

Abstract of Permit No. 38057

Application No. 40299

Certificate No.

Name

Estate of

Carl L. Johnson
Box 332
Brookings, Oregon

Address

Source of water supply

Taylor Creek, trib. Pacific Ocean

Use

use in 2 houses & 10 unit
mobile trailer park

Point of diversion

SW 1/4 NW 1/4 Sec. 25, T. 40 S., R. 14 W., N. 4., in the county of Curry

Number of acres

Div. Pt. located: 840 ft. N. & 390 ft. E. from W 1/4 cor. Sec. 25.

DESCRIPTION OF LAND TO BE IRRIGATED OR PLACE OF USE

Twp.	Range	Sec.	NE 1/4				NW 1/4				SW 1/4				SE 1/4			
			NE 1/4	NW 1/4	SW 1/4	SE 1/4	NE 1/4	NW 1/4	SW 1/4	SE 1/4	NE 1/4	NW 1/4	SW 1/4	SE 1/4	NE 1/4	NW 1/4	SW 1/4	SE 1/4
400	14W	25	✓						X			X						

Priority date

September 22, 1964

Amount of water

.03 c.f.s. measured at point of diversion

Time limit to begin construction

February 15, 1966

Time limit to complete construction

10-1-66

extended to

Time limit to completely apply water

10-1-67

extended to

Remarks:

P.T.S. - 1969 W
Sept. 16, 1969
L.E.G.

Section 15, Vol. 1

Info: L.V. Smith (Caretaker)

Tie: To W. $\frac{1}{4}$ Cor. Sec. 25 (I.R.B.C.)

Div. Pt.: 8 or 10 - 24" sections of 48" Concrete tile, on end, one above the other. Water seeps through gravel from Taylor Creek into sump. Pump takes water from sump. Sump is located at edge of Taylor Creek.

At
Div. Pt. Pumps: $\frac{3}{4}$ H.P. Wagner, 1 phase, 3450 R.P.M.
Dir. Dr. Jacuzzi Cent Mod. 75H S/C $1\frac{1}{2}$ " x 1"
Supp. $1\frac{1}{2}$ H.P. G.E., 1 phase, 3450 R.P.M. Dir. Dr. Jacuzzi Cent, Mod. 75JY5 S2/B
Pipe: 600' - $1\frac{1}{2}$ " Plastic (Pump To Res.) 1" x 1"
1000' 1" " (To Trailer Stalls)

Res: Concrete 3' x 9' x 5' Deep. 4' of water

At
Res. Pump: $1\frac{1}{2}$ H.P. Wagner, 1 phase, 3450 R.P.M.
Dir. Dr. Jacuzzi Cent, Mod. 15J-S2/4 SAF 4427 $1\frac{1}{2}$ " x 1"
100 gal. pressure tank on a 30 psi. offset 50 P.S.I.


Lift: 142' From Div. Pt. to Res. Suction 6'

Use: Domestic use for 2 Family Dwelling Houses
And Trailer Park containing 33 Trailer & Camper Stalls, 1 outlet each plus 1 Utility Bldg. with 3 outlets in each end, 3 automatic washers and 1 double laundry tub.

Note: Mr. Johnson is deceased. Mrs. Johnson runs the Park with the help of Mr. Smith. She said that on the "C" date there were only Ten Trailer spaces. She also stated that application would be made on the additional stalls, if required.

Sept. 16, 1969, L. E. Gould
Field Engineer

SW 1/4 of NW 1/4 Sec 25 Township 40S Range 10E
 Wisconsin Meridian Curry County State of Oregon

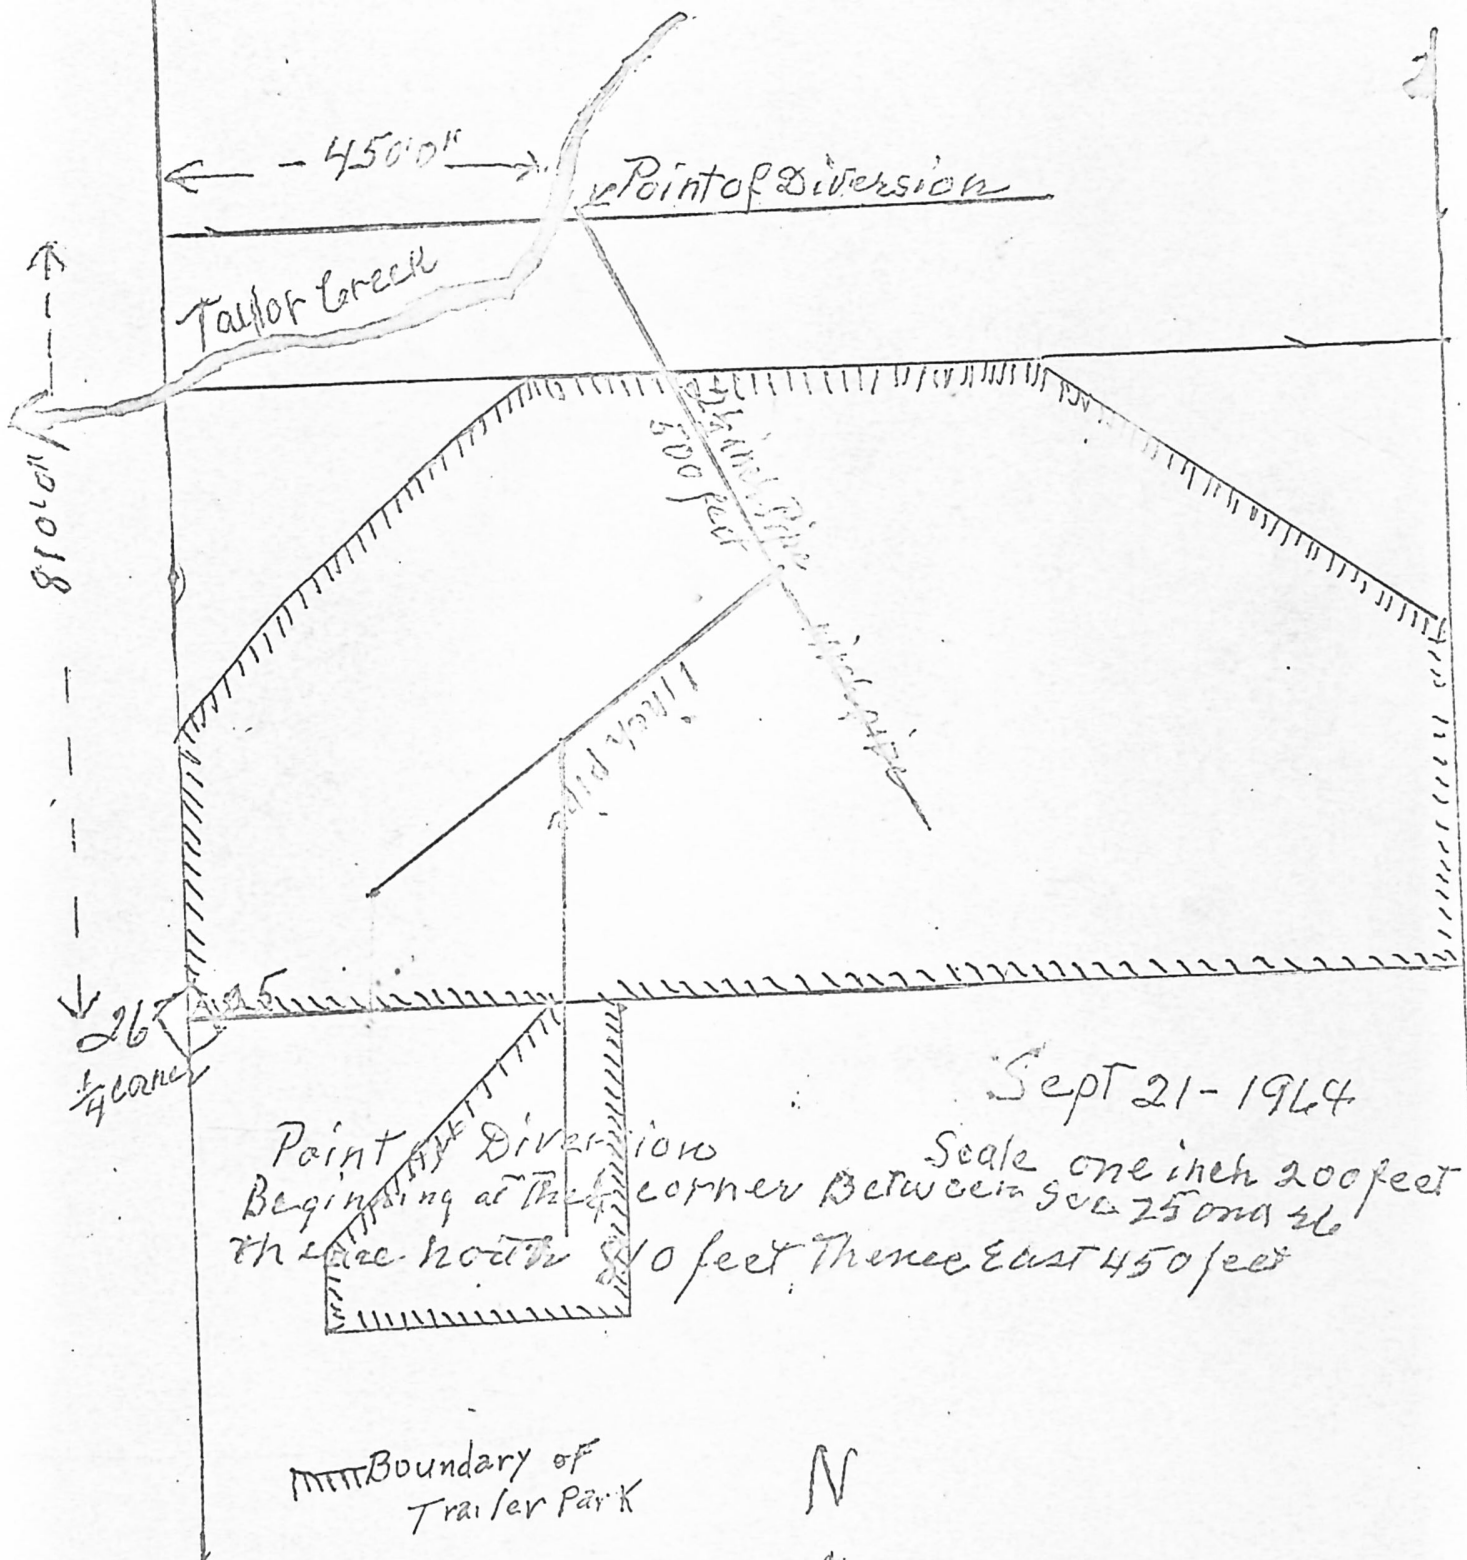

Application No. 40299
 Permit No. 30057



June 24, 1970

40299

Nils Edin
341 Hilltop Drive
Grants Pass, Oregon 97526

Dear Sir:

Pursuant to your telephone request June 23, 1970, enclosed is an application for a permit to appropriate the public waters in connection with the trailer park located near Brookings, Oregon.

You should check over the application and sign it near the middle of the third page and return it to this office with the filing fees of \$25.00.

A copy of the map should accompany the application and you may keep one copy of the map for your own records.

We are mailing the proof of appropriation of water for permit number 30057 to the Estate of Carl L. Johnson, and this proof is being made up for domestic use in two houses and a ten unit trailer park.

Very truly yours,

Myron V. Bish
Assistant

MVB:cjs
Enclosures

June 24, 1970

40299

Nils Edin
341 Hilltop Drive
Grants Pass, Oregon 97526

Dear Sir:

Pursuant to your telephone request June 23, 1970, enclosed is an application for a permit to appropriate the public waters in connection with the trailer park located near Brookings, Oregon.

You should check over the application and sign it near the middle of the third page and return it to this office with the filing fees of \$25.00.

A copy of the map should accompany the application and you may keep one copy of the map for your own records.

We are mailing the proof of appropriation of water for permit number 30057 to the Estate of Carl L. Johnson, and this proof is being made up for domestic use in two houses and a ten unit trailer park.

Very truly yours,

Myron V. Bish
Assistant

MVB:cjs
Enclosures

**STATE
ENGINEER**

WATER RESOURCES DEPARTMENT

516 PUBLIC SERVICE BUILDING • SALEM, OREGON • 97310 • Ph 364-2171

June 24, 1970

FILE NO. 40299

Estate of Carl L. Johnson
Box 332
Brookings, Oregon 97415


Dear Sir:

Enclosed is the final proof in connection with the incomplete water right represented by your permit No. 30057.

The data contained in the proof, which is based on an inspection and survey of your project made by a representative of this department, defines the extent to which your water right has been completed within the terms of your permit. The proof should be dated and signed by you and returned to this office.

Upon receipt of the proof, properly executed and accompanied by the statutory recording fee of \$1, a certificate of water right will be issued confirming the right thereunder and, after being recorded in the county records, will be forwarded to you.

Very truly yours,

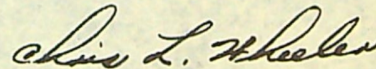

CHRIS L. WHEELER
State Engineer

Form 117

Enclosure

cjs

June 11, 1970

40299

Estate of Carl L. Johnson
Box 332
Brookings, Oregon 97415

Gentlemen:

Recently our field engineer made the final proof survey for your permit number 30057. His report indicates use of water is now being made for two houses and a 33 unit trailer park.

Since this use is considerably larger than applied for under the permit, you should make application for another permit for that use over and above the use of water as made for permit number 30057 on or before October 1, 1967.

Our field engineer also reports that according to the information from Mrs. Johnson, the use of water by the completion date for your permit was for two houses and 10 trailer spaces.

If you wish, we could assist you in filing a new application for this increased use. Please let us know.

Very truly yours,

Myron V. Bish
Assistant



STATE OF OREGON

STATE ENGINEER
516 PUBLIC SERVICE BUILDING

SALEM 10

REFER TO 40299
FILE NO.

September 14, 1966

Carl L. Johnson
Box 332
Brookings, Oregon

Gentlemen:

This will acknowledge receipt of your notice to the effect that complete application of water has been made under permit No. 30057.

Pursuant to your report and in line with the general practice of this office, a survey will be made at a later date.

After this survey, proof may be made and certificate issued covering the actual use of water as found by the engineer. In case of irrigation, any lands described in the permit that have not been irrigated will be automatically eliminated from the water right.

In the meantime, the permit which you hold will be valid evidence of the water right in question so long as you continue to use the water.

Very truly yours,

CHRIS L. WHEELER
State Engineer

Form 128

mgl

STATE OF OREGON
STATE ENGINEER
WATER RESOURCES DEPARTMENT
516 PUBLIC SERVICE BUILDING
SALEM 10

REFER TO
FILE NO. 40299

September 22, 1965

Mr. Carl L. Johnson
Box 332
Brookings, Oregon

Dear Sir:

This will acknowledge the notice of completion of construction under the terms of permit No. 30057.

Under the provisions of the permit, the time limit for completion of the appropriation by accomplishing the authorized beneficial use of water to the full extent intended will expire October 1, 1967. (In the case of irrigation completion of the appropriation means at least one beneficial irrigation of all the land to be irrigated under the subject permit.)

Very truly yours,



CHRIS L. WHEELER
State Engineer

Form 119

nsm

STATE OF OREGON

STATE ENGINEER
WATER RESOURCES DEPARTMENT
516 PUBLIC SERVICE BUILDING
SALEM 10

REFER TO
FILE NO. 40299


July 26, 1965

Mr. Carl L. Johnson
Box 332
Brookings, Oregon

This will acknowledge the notice of beginning
of construction under the terms of permit No. 30057.

Our records show the time limit for completion
of construction of the works and/or the purchase and
installation of all the facilities required for the
authorized beneficial use of water will expire on
October 1, 1966.

Very truly yours,

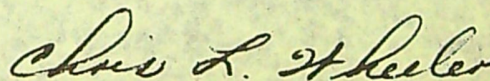

CHRIS L. WHEELER
State Engineer

Form 118

40299

March 4, 1965

Carl L. Johnson
Box 332
Brookings, Oregon

Dear Sir:

40299, permit No. 30057 with blue print.

40299

November 4, 1964

Mr. Carl L. Johnson
Box 332
Brookings, Oregon

Dear Sir:

This will acknowledge your letter of October 22, 1964, submitting a reproducible map and legal description to accompany your application numbered 40299.

Your application may now be considered for approval by issuance of a permit with the next group.

Very truly yours,

CHRIS L. WHEELER
State Engineer

By
Walter N. Perry, Assistant

kjc

Box 332
Brookings, Ore
Oct 22. 1964

State Engineer
Gentlemen:

Refer. 46299
water permit

Enclosed map as requested
in your letter of Oct. 8,
1964. Trust this is what
you need. We made a new
map and enclose the map
you returned.

Yours truly
Carl L. Johnson

RECEIVED
OCT 26 1964
STATE ENGINEER
SALEM, OREGON

October 8, 1964

Mr. Carl L. Johnson
Box 332
Brookings, Oregon

Dear Sir:

This will acknowledge your letter submitting an application for a permit to appropriate 0.20 cubic foot of water per second from Taylor Creek for domestic use in a trailer park, the accompanying tracing and fees in the sum of \$20 for which our receipt No. 2642 is enclosed.

Your application has been examined and filed under file No. 40299. Before your application is considered for approval by issuance of a permit, it is requested that you complete the map accompanying your application by showing the boundries of the trailer park to which you wish to supply domestic water. It is also requested that you submit a legal description of the property upon which the water is to be used. This should be copied word for word from your deed abstract, title insurance policy, or sales contract.

Your application map is returned for completion and your application will be held without action pending receipt of the legal description and map.

Very truly yours,

CHRIS L. WHEELER
State Engineer

By
Walter N. Perry, Assistant

WNP:kjc
Enclosures

Box 332

Brookings, Ore.

State Engineer
Water Office
Salem, Ore.

RECEIVED
SEP 28 1964
STATE ENGINEER
SALEM, OREGON

Gentlemen:

Enclosed is an application
for filing water rights for
domestic purposes and to be
used for a trailer park on
our farm.


The permit we now have is
for irrigation purposes— we
still need this water supply.
We now ask for rights for
this new need.

The number of our irrigation
permit is No. 21171. (Appl. 26946)

Yours truly,

Carl L. Johnson

T.40S.R.14W.W.M.

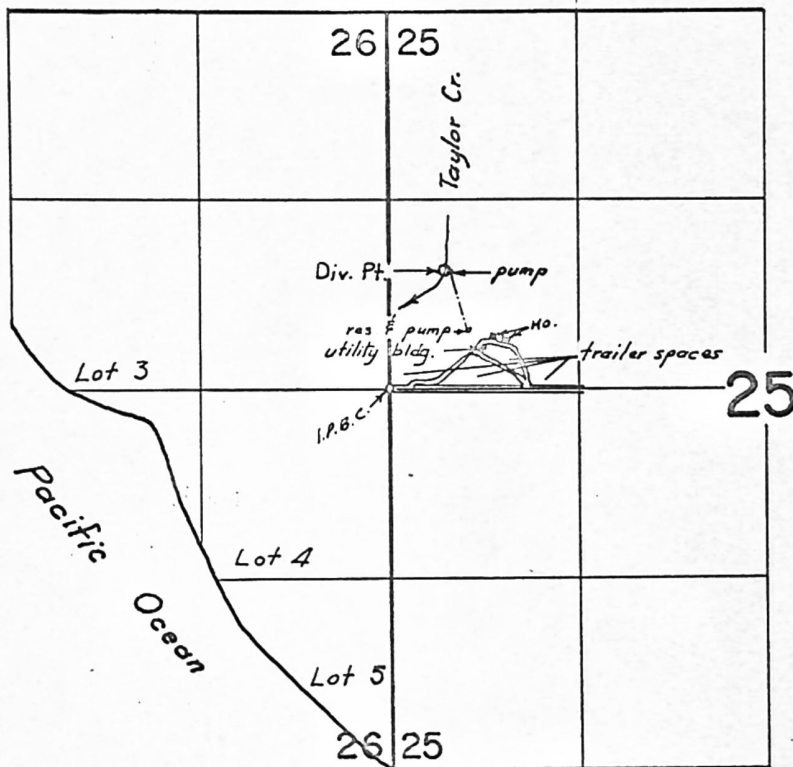

Div. Pt. located: 840 ft. N. & 390 ft. E. from W. $\frac{1}{4}$ cor. Sec. 25.

FINAL PROOF SURVEY
UNDER


47145

Application No. 40299 Permit No. 30057
IN NAME OF

CARL L. JOHNSON

Surveyed Sept. 16, 1969, by L. E. Gould

T.40S.R.14W.W.M.

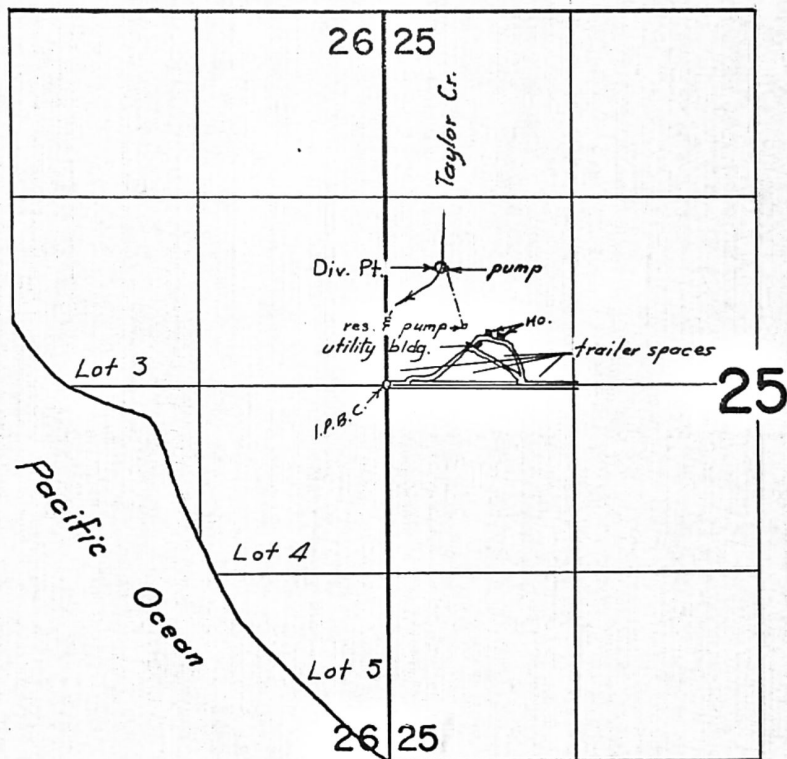

Div. Pt. located: 840 ft. N. & 390 ft. E. from W. $\frac{1}{4}$ cor. Sec. 25.

FINAL PROOF SURVEY
UNDER

Application No. 40299 Permit No. 30057
IN NAME OF

CARL L. JOHNSON

Surveyed Sept. 16, 1969, by L. E. Gould