

STATE OF OREGON
WATER RESOURCES DEPARTMENT

RECEIVED

SEP 14 1994

NOTICE OF EXEMPT RESERVOIR

WATER RESOURCES DEPT.
SALEM, OREGON

This notice is submitted pursuant to ORS 537.141, which provides that a water right is not needed for certain ponds/reservoirs which were in existence before January 1, 1993, are located off-channel and store less than 9.2 acre-feet of water or have a dam less than 10 feet in height.

Landowner: Urban, Janice - Schindeler Kristy

Authorized Agent: (if applicable) _____

Address: 25491 Crescent Hill Rd
Sweet Home OR 97386 367-6678
City State Zip Telephone No.

I/WE SUBMIT NOTICE OF THE FOLLOWING RESERVOIR(S):

NOTE: Multiple reservoirs may be included in a single notification, provided the reservoirs are within the same ownership, on contiguous property and within the same drainage basin. For items 1-6 below, attach extra sheets for additional reservoir descriptions.

1. The reservoir is located in Section 14, Township 1W, Range 22, in 1600/Linn County. (Enclose a US Geological Survey topographical map or a tax lot map showing the location of the reservoir(s). Copies of portions of the maps are acceptable, provided information on the copy verifies the correct legal description.)
2. Source of water: Underground springs - Overground flow 200' - Marshy area Alder bottom
3. Maximum height of the dam: 7'
4. Maximum water depth in the reservoir: 4'
5. Maximum storage capacity of reservoir: 0.5
6. Size, description and location of any outlet pipe: Lower Dam side Approx - center 10" round pipe 10' long Drains into Barrel (cuts down on erosion) Flows through 12" Culvert under Rock Road. Flows to Property main creek 30'
7. Enclose evidence that the reservoir(s) existed before January 1, 1993, such as one or more of the following:
- 7.1 A dated aerial photograph which shows the immediate area above, below and surrounding the reservoir(s);
 - 7.2 An affidavit signed by the landowner or other knowledgeable person (signature needs to be notarized);
 - 7.3 A dated map prepared by a local, state or federal agency showing the location of the reservoir; or
 - 7.4 Construction receipts or other forms of documentation.

should be:
12-01-22

Declaration by Owner/Authorized Agent:

Each of the reservoirs described herein was in existence before January 1, 1993, is located off-channel and stores less than 9.2 acre-feet of water or has a dam less than 10 feet in height.

I/We believe the reservoir(s) qualifies under ORS 537.141 and OAR 690-11-041 for exemption from Oregon's water right filing requirements.

Notice to Owners/Authorized Agent:

Reservoirs that qualify for exemption under ORS 537.141 and OAR 690-11-041 shall be subject to the following conditions:

1. The right to store or use water in the reservoir shall not have priority over any water right; and
2. The right to store and use water in the reservoir(s) shall be subordinate to all future permitted or certificated water rights.

THE UNDERSIGNED VERIFIES THAT TO THE BEST OF HIS/HER KNOWLEDGE AND BELIEF THE INFORMATION CONTAINED IN THIS NOTICE IS TRUE, CORRECT AND COMPLETE.

Landowner/agent signature: _____

(Print Name and Title) Kristy Schindeler - owner

Date: 9-6-94

FOR WATER RESOURCES DEPARTMENT USE ONLY

The foregoing Notice and accompanying data have been examined by authorized staff of the Water Resources Department. Based on review of the information submitted, this Notice is accepted on _____, 1994 and assigned FILE NUMBER _____.

cc: Watermaster District # _____
To Data Center (date) _____

14 IW 22
LINN

SCALE 1"=300'



See Map 14 IW 150

See Map 14 IW 15

See Map 14 IW 14

See Map 14 IW 23


R-74581

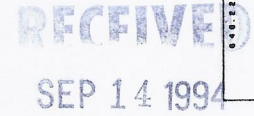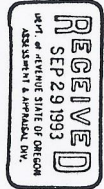

WATER RESOURCES DEP.
SALEM, OREGON

See Map 14 IW

17 1W 22 1600

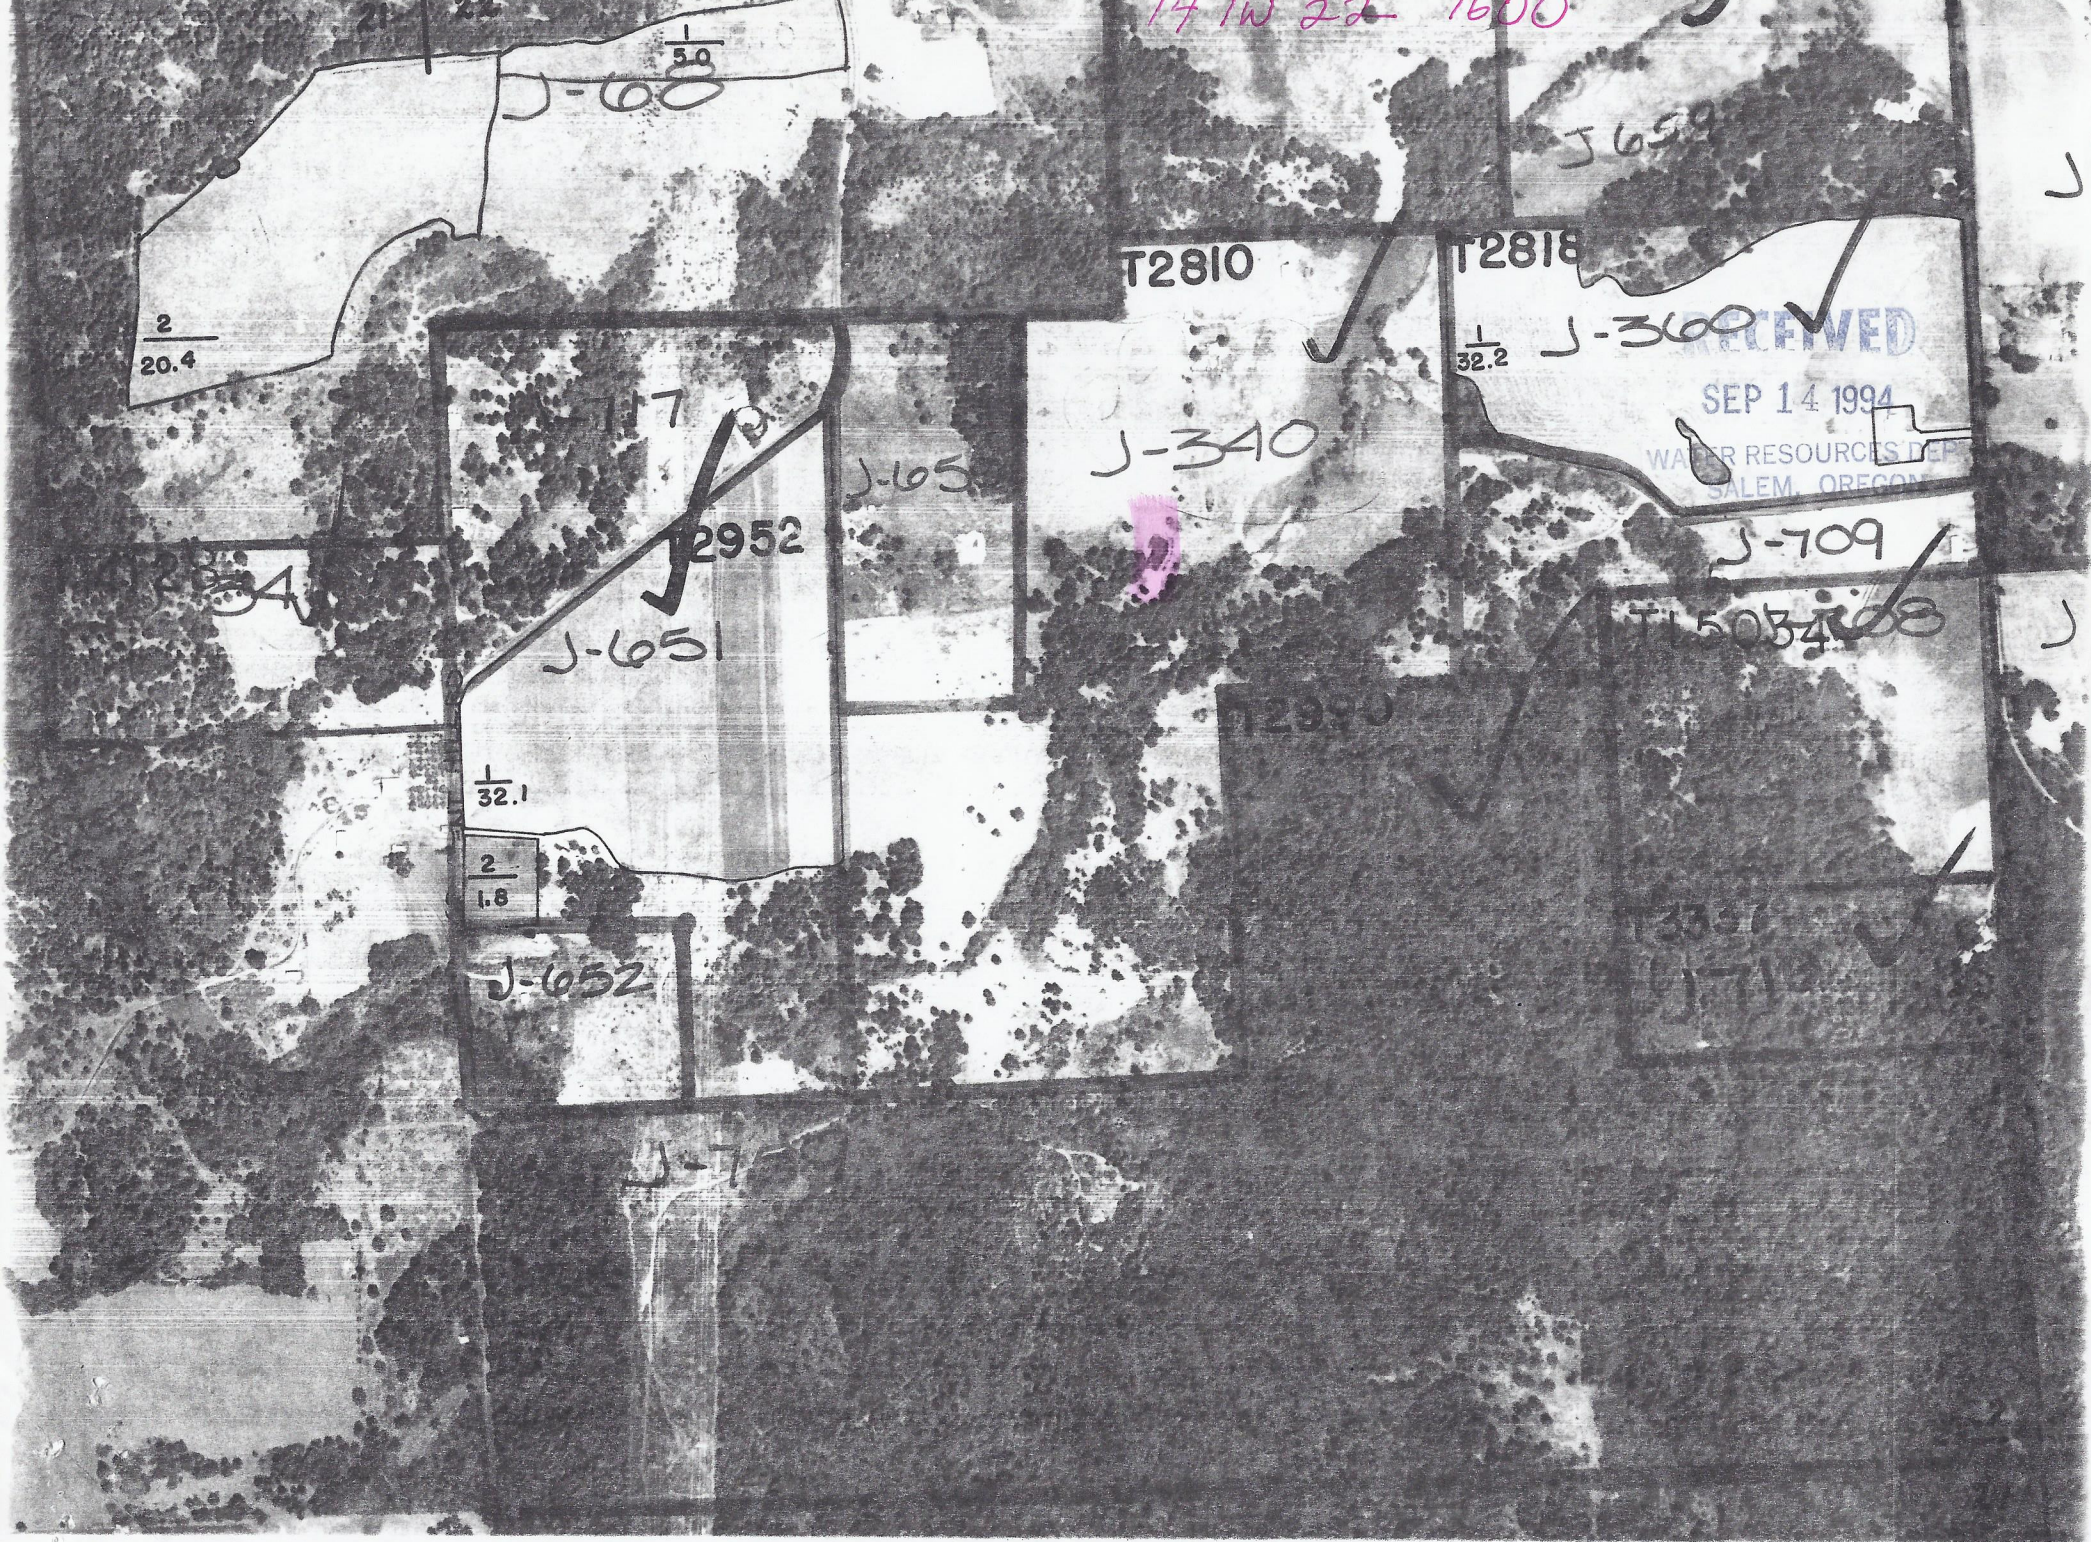

Map - 1959

Wm #2

Watermaster HB-2153
Check-List

September 19, 1994

JANICE URBEN
SCHINDELER, KRISTY
25491 CRESCENT HILL RD
SWEET HOME, OR 97386

REFERENCE: File(s) P-74501

☐ Reservoir qualifies as exempt
☒ Reservoir does not qualify as exempt

Reservoir is off channel

YES NO

Height of Dam

5-6 feet

Capacity of Reservoir

29.0 Acres Feet

Constructed before 1/1/1993

YES NO

I _____ examined the information included with the file P-74501.
My determination is based on review of the information and field visit to the site and/or
personal knowledge.

L. Gene McQuinn

Signature

October 13, 1994

Date