


**Application for Water Use Permit
City of Banks - East Springs PODs
T2N, R3W, Section 7 NW-SW**

Received
MAR 07 2024
OWRD

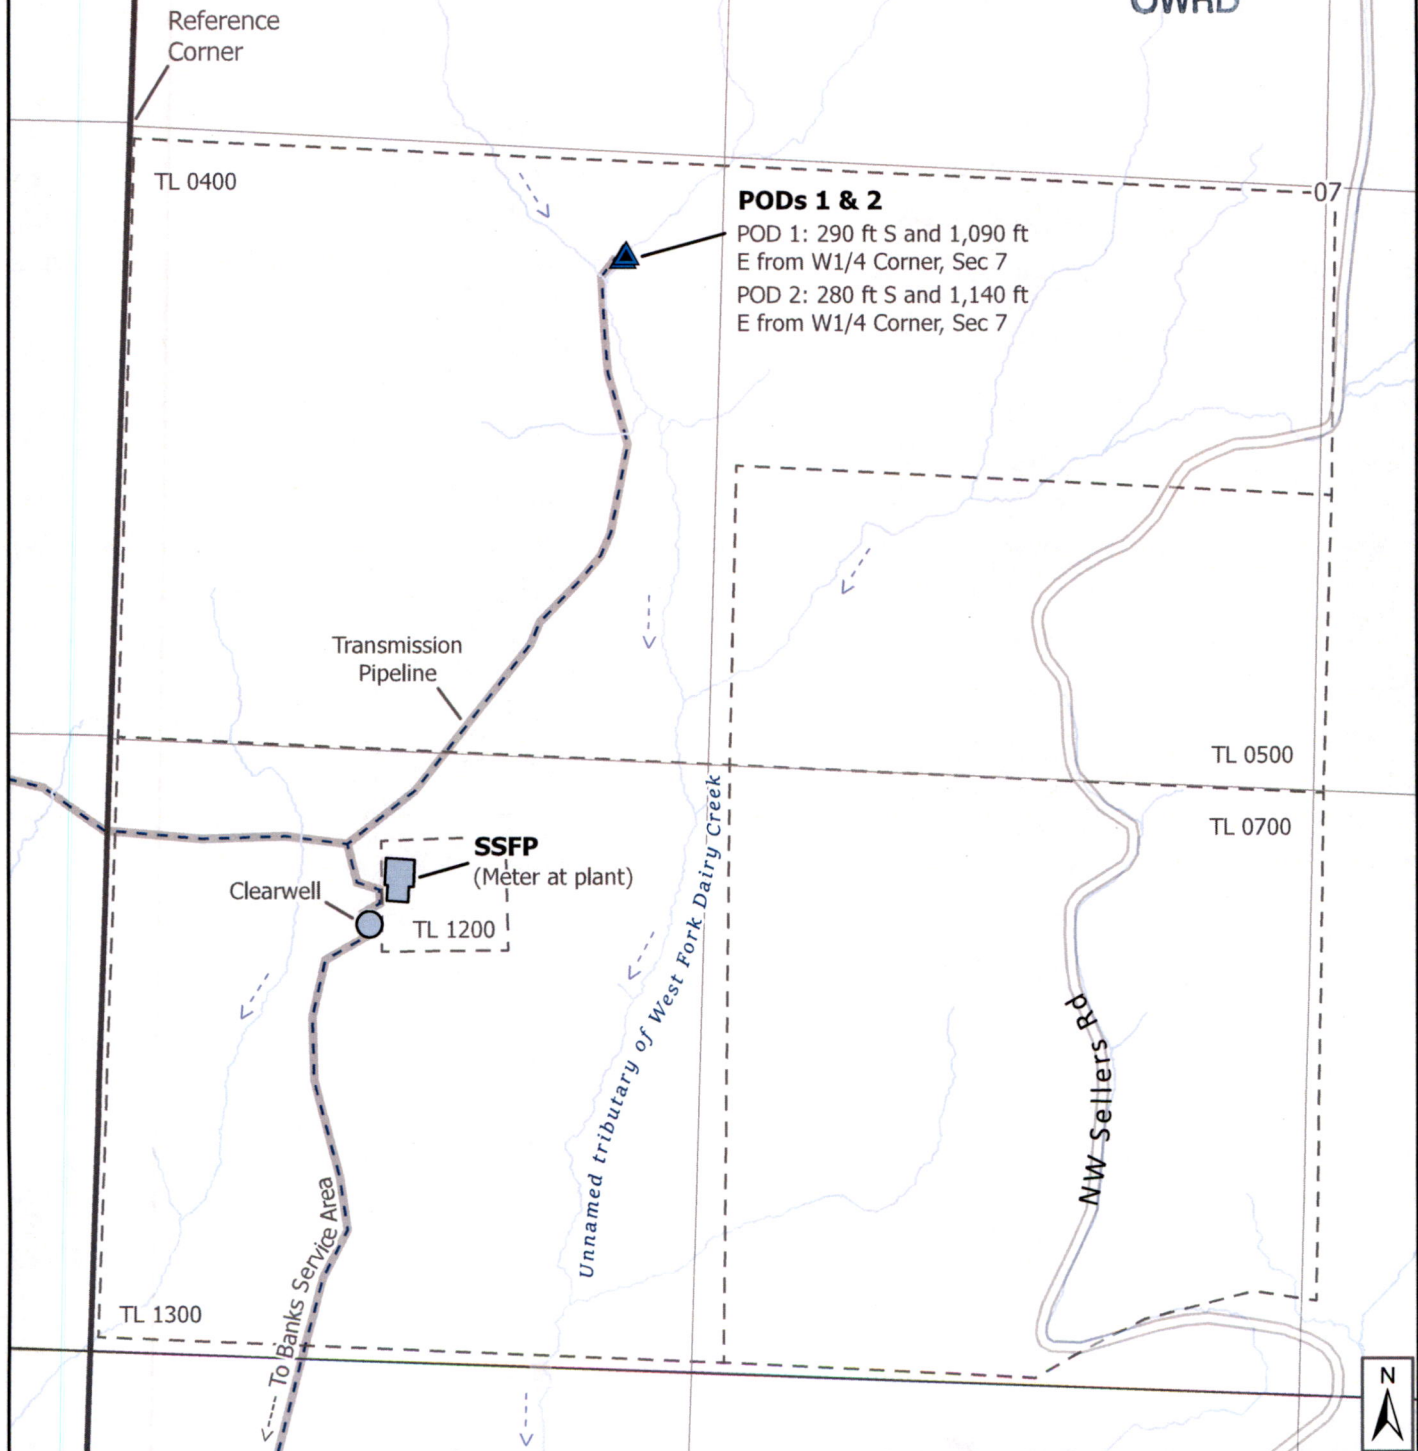

CWM-H2O
Complete Water Management

1319 SE MLK, Jr. Blvd, Suite 204
Portland, Oregon 97214
(503) 954-1326

POD locations match those on Certificate 83138.
Proposed POU is the entire City of Banks
service area (not shown on map).


No.	Date	By	Revisions
1	DATE	AUTH	DRAFT

0 200 400 800 ft
Scale: 1" = 400'

Proj#: 1501013
Banks Spring Assessment
City of Banks
13680 NW Main Street
Banks, OR 97106

**Application for Water Use Permit
City of Banks - East Springs PODs
T2N, R3W, Section 7 NW-SW**

Received
MAR 07 2024
OWRD

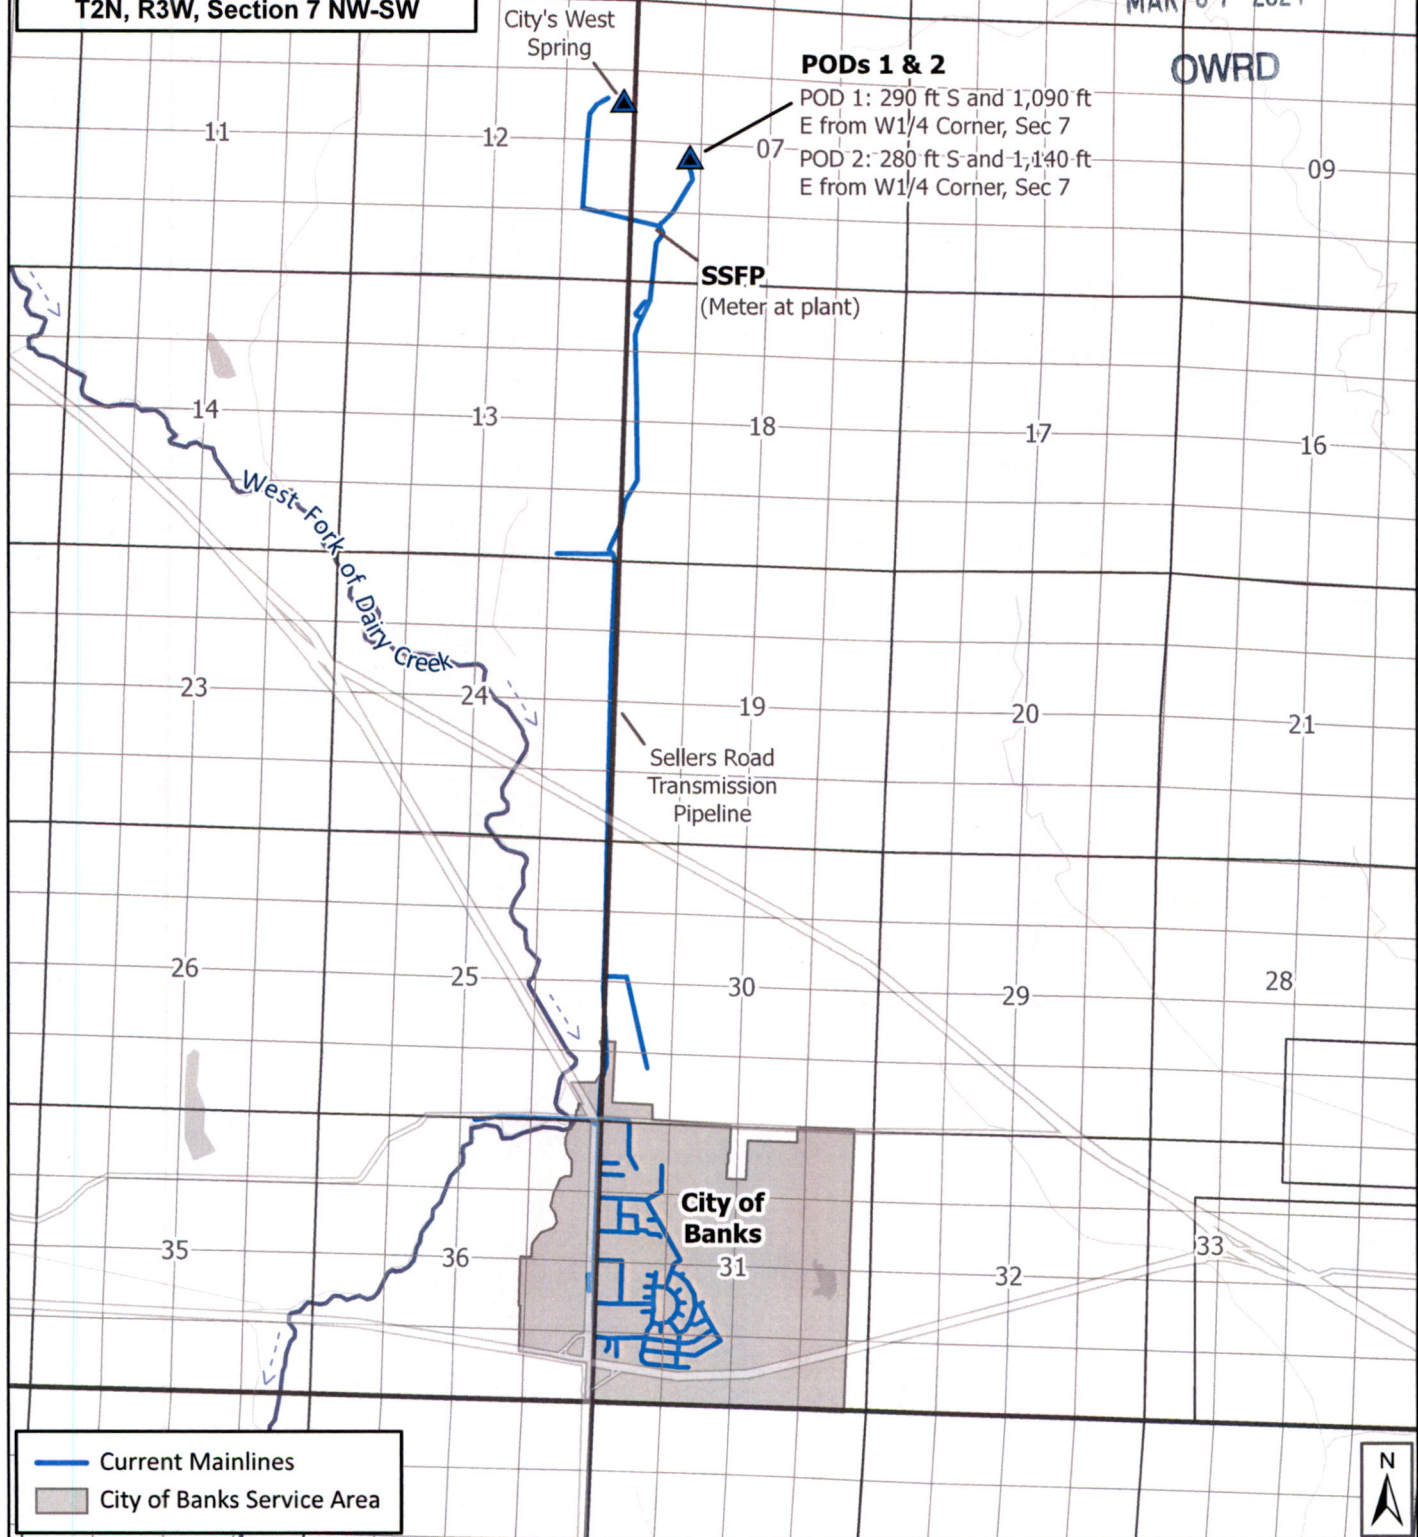

CWM-H2O
Complete Water Management

1319 SE MLK, Jr. Blvd, Suite 204
Portland, Oregon 97214
(503) 954-1326

POD locations match those on Certificate 83138.
Proposed POU is the entire City of Banks
service area (not shown on map).

1	DATE	AUTH	DRAFT
No.	Date	By	Revisions

0 1,500 3,000 6,000 ft
Scale: 1" = 400'

Proj#: 1501013
Banks Spring Assessment
City of Banks
13680 NW Main Street
Banks, OR 97106