

Name Rex Clemens
By _____
Address Diamond, Oregon 97722

Date filed 17 December 1975
Priority Dec. 17, 1975
Action suspended until OK cert

Return to applicant _____
Date of approval MAR 24 1976

CONSTRUCTION

Date for beginning MAR 24 1977
Date for completion OCT 1 1977
Extended to _____

Date for application of water OCT 1 1978
Extended to _____

PROSECUTION OF WORK

Form "A" filed Started
Form "B" filed July 26, 1976
Form "C" filed July 26, 1976

FINAL PROOF

Blank mailed JAN 27 1982
Proof received _____
Date certificate issued APR 2 1982

Application No. G 7184

Permit No. G G 6616

Certificate No. ~~50681~~

Stream Index, Page No. 12-36

See File No. G 7183

332/312-31

OK

87524
~~67642~~
~~7563587525~~
75634

FEES PAID

Date	Amount	Receipt No.
<u>12-17-75</u>	<u>217.20</u>	<u>50719</u>

Cert. Fee

FEES REFUNDED

Date	Amount	Check No.
------	--------	-----------

ASSIGNMENTS

Date	To Whom	Address	Volume	Page
------	---------	---------	--------	------

REMARKS

T-6550 Δ POW Sp Or v 46 P 379 8/3/92
T-7280 Δ POW V52 P492

Form C

IMPORTANT—This form is a notice to the State Engineer that permittee is ready to make **final proof** to the extent to which the water has actually been applied to the intended use under the terms of the permit. Permittee is cautioned that Certificate of Water Right will be issued based on the extent of the quantity and use as determined by the **final proof** inspection and survey which will be made in response to the filing of this Form C.

NOTE: In the case of an irrigation permit, this Form C should not be mailed to the State Engineer until all of the land described in the permit, which it is intended to irrigate under this permit at any time, has actually been irrigated.
Fill out, detach and mail to the State Engineer, Salem, Oregon 97310, when all of the water has been applied.

Application No. G-7184

NOTICE OF COMPLETE APPLICATION OF WATER TO A BENEFICIAL USE

REX CLEMENS

the holder of Permit No. G-6616

to appropriate the public waters of the state of Oregon, completely applied the waters to a beneficial use in accordance with the terms of said permit, on the 5th day of May, 1976.

Remarks:

IN WITNESS WHEREOF, I have hereunto set my hand this 23rd day of July, 1976.

(Signature of Applicant)

Diamond, Oregon 97722

(Address)

Form B

Application No. G-7184

NOTICE OF COMPLETION OF CONSTRUCTION

I, REX CLEMENS

the holder of Permit No. G-6616

to appropriate the public waters of the state of Oregon, completed the construction of the works described therein on the 5th day of May, 1976.

Remarks:

If the works have less capacity than described in the permit, or you have definitely abandoned part of the proposed development, you

should so state in order that our records may not be unnecessarily encumbered.

IN WITNESS WHEREOF, I have hereunto set my hand this 23rd day of July, 1976.

(Signature of Applicant)

Diamond, Oregon 97722

(Address)

Fill out, detach and mail to the State Engineer, Salem, Oregon 97310, when construction work is completed.

15-7184

STATE OF OREGON
COUNTY OF HARNEY
CERTIFICATE OF WATER RIGHT

THIS CERTIFICATE ISSUED TO

ROARING SPRINGS RANCH INC.
31434 HWY 205
FRENCHGLEN OR 97736

confirms the right to use the waters of CLEMENS WELL 2, a tributary of the CATLOW VALLEY BASIN for IRRIGATION of 20.7 ACRES.

This right was perfected under Permit G-6616. The date of priority is DECEMBER 17, 1975. The amount of water to which this right is entitled is limited to an amount actually used beneficially, and shall not exceed 0.25 CUBIC FOOT PER SECOND, or its equivalent in case of rotation, measured at the well.

The well is located as follows:

Twp	Rng	Mer	Sec	Q-Q	Measured Distances
33 S	31 E	WM	31	SE SE	248 FEET NORTH & 1182 FEET WEST FROM SE CORNER, SECTION 31

The amount of water used for irrigation, together with the amount secured under any other right existing for the same lands, is limited to a diversion of ONE-EIGHTIETH of one cubic foot per second, or its equivalent for each acre irrigated, and shall be further limited to a diversion of not to exceed 3 acre-feet per acre for each acre irrigated during the irrigation season of each year.

The use shall conform to such reasonable rotation system as may be ordered by the proper state officer.

A description of the place of use is as follows:

Twp	Rng	Mer	Sec	Q-Q	Acres
33 S	31 E	WM	32	NW SW	1.2
33 S	31 E	WM	32	SW SW	19.5


This certificate is issued to confirm a change in place of use approved by an order of the Water Resources Director entered May 18, 1998, at Special Order Volume 52, Page 492, approving Transfer Application 7280, and together with Certificate 75635, supersedes Certificate 67642, State record of Water Right Certificates.

NOTICE OF RIGHT TO RECONSIDERATION OR JUDICIAL REVIEW

This is an order in other than a contested case. This order is subject to judicial review under ORS 183.482. Any petition for judicial review must be filed within the 60-day time period specified by ORS 183.482. Pursuant to ORS 183.482, ORS 536.075 and OAR 137-003-0675, you may petition for judicial review and petition the Director for reconsideration of this order. A petition for reconsideration may be granted or denied by the Director, and if no action is taken within 60 days following the date the petition was filed, the petition shall be deemed denied.

The right to the use of the water for the above purpose is restricted to beneficial use on the lands or place of use described.

Issued JUL 13 2012

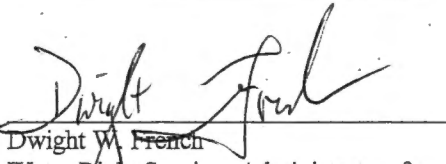
Dwight W. French
Water Right Services Administrator, for
Phillip C. Ward, Director

STATE OF OREGON

COUNTY OF HARNEY

CERTIFICATE OF WATER RIGHT

THIS CERTIFICATE ISSUED TO

ROARING SPRINGS RANCH INC.
31434 HWY 205
FRENCHGLEN OR 97736

confirms the right to use the waters of CLEMENS WELL 2, a tributary of the CATLOW VALLEY BASIN for IRRIGATION of 110.4 ACRES.

This right was perfected under Permit G-6616. The date of priority is DECEMBER 17, 1975. The amount of water to which this right is entitled is limited to an amount actually used beneficially, and shall not exceed 1.38 CUBIC FEET PER SECOND, or its equivalent in case of rotation, measured at the well.

The well is located as follows:

Twp	Rng	Mer	Sec	Q-Q	Measured Distances
33 S	31 E	WM	31	SE SE	248 FEET NORTH & 1182 FEET WEST FROM SE CORNER, SECTION 31

The amount of water used for irrigation, together with the amount secured under any other right existing for the same lands, is limited to a diversion of ONE-EIGHTIETH of one cubic foot per second, or its equivalent for each acre irrigated, and shall be further limited to a diversion of not to exceed 3 acre-feet per acre for each acre irrigated during the irrigation season of each year.

The use shall conform to such reasonable rotation system as may be ordered by the proper state officer.

A description of the place of use is as follows:

Twp	Rng	Mer	Sec	Q-Q	Acres
33 S	31 E	WM	31	SW SE	0.9
33 S	31 E	WM	31	SE SE	0.9
33 S	31 E	WM	32	SW NW	2.1
33 S	31 E	WM	32	SE NW	4.8
33 S	31 E	WM	32	NE SW	38.9
33 S	31 E	WM	32	NW SW	29.2
33 S	31 E	WM	32	SW SW	0.2
33 S	31 E	WM	32	SE SW	29.2
33 S	31 E	WM	32	NW SE	3.0
33 S	31 E	WM	32	SW SE	1.2


NOTICE OF RIGHT TO RECONSIDERATION OR JUDICIAL REVIEW

This is an order in other than a contested case. This order is subject to judicial review under ORS 183.482. Any petition for judicial review must be filed within the 60-day time period specified by ORS 183.482. Pursuant to ORS 183.482, ORS 536.075 and OAR 137-003-0675, you may petition for judicial review and petition the Director for reconsideration of this order. A petition for reconsideration may be granted or denied by the Director, and if no action is taken within 60 days following the date the petition was filed, the petition shall be deemed denied.


This certificate is issued to confirm a change in place of use approved by an order of the Water Resources Director entered May 18, 1998, at Special Order Volume 52, Page 492, approving Transfer Application 7280, and together with Certificate 75634, describes the right perfected under Special Order Volume 46, Page 379.

The right to the use of the water for the above purpose is restricted to beneficial use on the lands or place of use described.

Issued JUL 13 2012

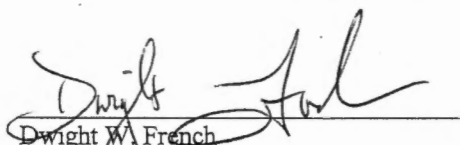
Dwight W. French
Water Right Services Administrator, for
Phillip C. Ward, Director

T.33&34S., R.31E., W.M.

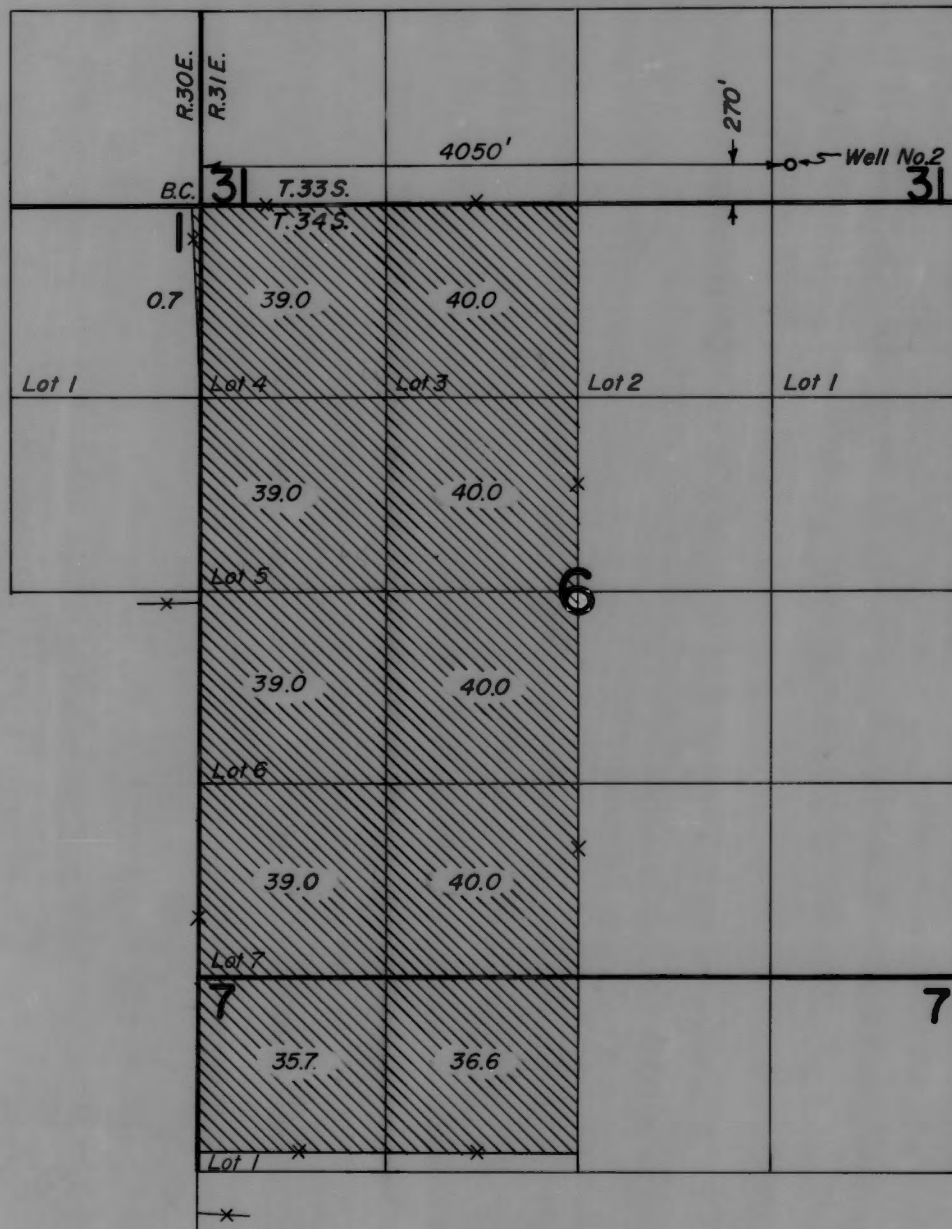

FINAL PROOF SURVEY UNDER

Application No. G-7184 Permit No. G-6616
IN NAME OF

REX CLEMENS

Surveyed AUG. 25, 1978, by R.G. MUCKEN

STATE OF OREGON

COUNTY OF

HARNEY

RECEIVED

FEB 8 1982

WATER RESOURCES DEPT
SALEM, OREGON

Proof of Appropriation of Water

REX CLEMENS

of Diamond
has applied beneficially the waters of
Clemens Well 2

, State of Oregon 97722 ,

a tributary of Catlow Valley
irrigation of 389.0 acres

for the purpose of

under Permit No. G-6616 and that the use of said waters has been completed under the
terms of said permit; that the priority of the right dates from
December 17, 1975
that the amount of water for the purposes aforesaid, has been actually beneficially used in the
amount of
4.67 cubic feet per second

or its equivalent in case of rotation, measured at the point of diversion from the well.
The well is located in the SE 1/4 SE 1/4, Section 31, T33S, R31E, WM; 270 feet
North and 4,050 feet East from the SW Corner, Section 31

The amount of water used for irrigation, together with the amount secured under any other
right existing for the same lands, shall be limited to one-eightieth of one cubic foot per second
per acre, or its equivalent for each acre irrigated and shall be further limited
to a diversion of not to exceed 3 acre-feet per acre for each acre irrigated
during the irrigation season of each year;

and shall
conform to such reasonable rotation system as may be ordered by the proper state officer.

A description of the place of use under the right, and to which such right is appurtenant, is
as follows:

SEE NEXT PAGE

I have read the above and foregoing proof of appropriation of water; I know the contents
thereof, and that the facts therein stated are true.

IN WITNESS WHEREOF, I have hereunto set my hand this 4th day of February,

19 82

Rex Clemens

0.7 acre Lot 1 (NE 1/4 NE 1/4)
Section 1
Township 34 South, Range 30 East, WM

40.0 acres Lot 3 (NE 1/4 NW 1/4)
39.0 acres Lot 4 (NW 1/4 NW 1/4)
39.0 acres Lot 5 (SW 1/4 NW 1/4)
40.0 acres SE 1/4 NW 1/4
40.0 acres NE 1/4 SW 1/4
39.0 acres Lot 6 (NW 1/4 SW 1/4)
39.0 acres Lot 7 (SW 1/4 SW 1/4)
40.0 acres SE 1/4 SW 1/4
Section 6

36.6 acres NE 1/4 NW 1/4
35.7 acres Lot 1 (NW 1/4 NW 1/4)
Section 7
Township 34 South, Range 31 East, WM

STATE OF OREGON
COUNTY OF HARNEY
CERTIFICATE OF WATER RIGHT

THIS CERTIFICATE ISSUED TO

REX CLEMENS RANCH, INC.
P.O. BOX 427
PHILOMATH, OR 97370

confirms the right to use the waters of CLEMENS WELL 2 in the CATLOW VALLEY BASIN for IRRIGATION OF 40.3 ACRES.

This right was perfected under Permit G-6616. The date of priority is DECEMBER 17, 1975. The amount of water to which this right is entitled is limited to an amount actually beneficially used and shall not exceed 0.48 CUBIC FEET PER SECOND or its equivalent in case of rotation, measured at the well.

The well is located as follows:

SE~~X~~ SE~~X~~, SECTION 31, T 33 S, R 31 E, WM; 248 FEET NORTH AND 1182 FEET WEST FROM THE SW CORNER SECTION 31.

The amount of water used for irrigation, together with the amount secured under any other right existing for the same lands, is limited to a diversion of ONE-EIGHTIETH of one cubic foot per second, or its equivalent for each acre irrigated and shall be further limited to a diversion of not to exceed THREE acre-feet per acre for each acre irrigated during the irrigation season of each year.

The use shall conform to such reasonable rotation system as may be ordered by the proper state officer.

A description of the place of use to which this right is appurtenant is as follows:

LOT 1 (NE~~X~~ NE~~X~~) 0.7 ACRES
SECTION 1
TOWNSHIP 34 SOUTH, RANGE 30 EAST, W.M.

NE~~X~~ NW~~X~~ 24.6 ACRES
LOT 1 (NW~~X~~ NW~~X~~) 15.0 ACRES
SECTION 7
TOWNSHIP 34 SOUTH, RANGE 31 EAST, W.M.

The well shall be maintained in accordance with the General Standards for the Construction and Maintenance of Water Wells in Oregon.

This certificate describes that portion of the water right confirmed by Certificate 67642, State Record of Water Right Certificates, NOT modified by the provisions of an order of the Water Resources Director entered MAY 18 1998, approving Transfer Application 7280.

The issuance of this superseding certificate does not confirm the status of the water right in regard to the provisions of ORS 540.610 pertaining to forfeiture or abandonment.

STATE OF OREGON
COUNTY OF HARNEY
CERTIFICATE OF WATER RIGHT

THIS CERTIFICATE ISSUED TO

REX CLEMENS RANCH, INC.
P.O. BOX 427
PHILOMATH, OR 97370

confirms the right to use the waters of CLEMENS WELL 2 in the CATLOW VALLEY BASIN for IRRIGATION OF 129.0 ACRES.

This right was perfected under Permit G-6616. The date of priority is DECEMBER 17, 1975. The amount of water to which this right is entitled is limited to an amount actually beneficially used and shall not exceed 1.61 CUBIC FEET PER SECOND or its equivalent in case of rotation, measured at the well.

The well is located as follows:

SE~~X~~SE~~X~~, SECTION 31, T 33 S, R 31 E, WM; 248 FEET NORTH AND 1182 FEET WEST FROM THE SW CORNER SECTION 31.

The amount of water used for irrigation, together with the amount secured under any other right existing for the same lands, is limited to a diversion of ONE-EIGHTIETH of one cubic foot per second, or its equivalent for each acre irrigated and shall be further limited to a diversion of not to exceed 3.0 acre-feet per acre for each acre irrigated during the irrigation season of each year.

The use shall conform to such reasonable rotation system as may be ordered by the proper state officer.

A description of the place of use to which this right is appurtenant is as follows:

SW X NE X	2.7	ACRES
SE X NE X	4.1	ACRES
NE X SE X	38.1	ACRES
NW X SE X	32.6	ACRES
SW X SE X	21.2	ACRES
SE X SE X	27.9	ACRES

SECTION 31

NW X SW X	2.0	ACRES
SW X SW X	0.4	ACRE

SECTION 32

TOWNSHIP 33 SOUTH, RANGE 31 EAST, W.M.

The well shall be maintained in accordance with the General Standards for the Construction and Maintenance of Water Wells in Oregon.

This certificate confirms the portion of the change in place of use approved by an order of the Water Resources Director entered at Special Order Volume 46, Page 379, approving Transfer Application 6550, NOT modified by the provisions of an order of the Water Resources Director entered MAY 18 1998, approving Transfer Application 7280, and together with Certificate 67642 supersedes Certificate 50681, State Record of Water Right Certificates..

The issuance of this superseding certificate does not confirm the status of the water right in regard to the provisions of ORS 540.610 pertaining to forfeiture or abandonment.

STATE OF OREGON
COUNTY OF HARNEY
CERTIFICATE OF WATER RIGHT

THIS CERTIFICATE ISSUED TO

REX CLEMENS RANCH, INC.
P.O. BOX 427
PHILOMATH, OR 97370

confirms the right to use the waters of CLEMENS WELL 2 in the CATLOW VALLEY BASIN for IRRIGATION OF 129.0 ACRES.

This right was perfected under Permit G-6616. The date of priority is DECEMBER 17, 1975. The amount of water to which this right is entitled is limited to an amount actually beneficially used and shall not exceed 1.61 CUBIC FEET PER SECOND or its equivalent in case of rotation, measured at the well.

The well is located as follows:

SE~~X~~SE~~X~~, SECTION 31, T 33 S, R 31 E, WM; 248 FEET NORTH AND 1182 FEET WEST FROM THE SW CORNER SECTION 31.

The amount of water used for irrigation, together with the amount secured under any other right existing for the same lands, is limited to a diversion of ONE-EIGHTIETH of one cubic foot per second, or its equivalent for each acre irrigated and shall be further limited to a diversion of not to exceed 3.0 acre-feet per acre for each acre irrigated during the irrigation season of each year.

The use shall conform to such reasonable rotation system as may be ordered by the proper state officer.

A description of the place of use to which this right is appurtenant is as follows:

SW X NE X	2.7	ACRES
SE X NE X	4.1	ACRES
NE X SE X	38.1	ACRES
NW X SE X	32.6	ACRES
SW X SE X	21.2	ACRES
SE X SE X	27.9	ACRES

SECTION 31

NW X SW X	2.0	ACRES
SW X SW X	0.4	ACRE

SECTION 32

TOWNSHIP 33 SOUTH, RANGE 31 EAST, W.M.

The well shall be maintained in accordance with the General Standards for the Construction and Maintenance of Water Wells in Oregon.

This certificate confirms the portion of the change in place of use approved by an order of the Water Resources Director entered at Special Order Volume 46, Page 379, approving Transfer Application 6550, NOT modified by the provisions of an order of the Water Resources Director entered MAY 18 1998, approving Transfer Application 7280, and together with Certificate 67642 supersedes Certificate 50681, State Record of Water Right Certificates..

The issuance of this superseding certificate does not confirm the status of the water right in regard to the provisions of ORS 540.610 pertaining to forfeiture or abandonment.

The right to the use of the water for the above purpose is restricted to beneficial use on the lands or place of use described.

WITNESS the signature of the Water Resources Director,
affixed 5/18/98.




Martha O. Pagel, Director

Recorded in State Record of Water Right Certificates numbered 75634.

T-7280.SLH

T. 33 S., R. 31 E., W.M.

THE PURPOSE OF THIS MAP IS TO IDENTIFY THE LOCATION OF THE WATER RIGHT. IT IS NOT INTENDED TO PROVIDE INFORMATION RELATIVE TO THE LOCATION OF PROPERTY OWNERSHIP.

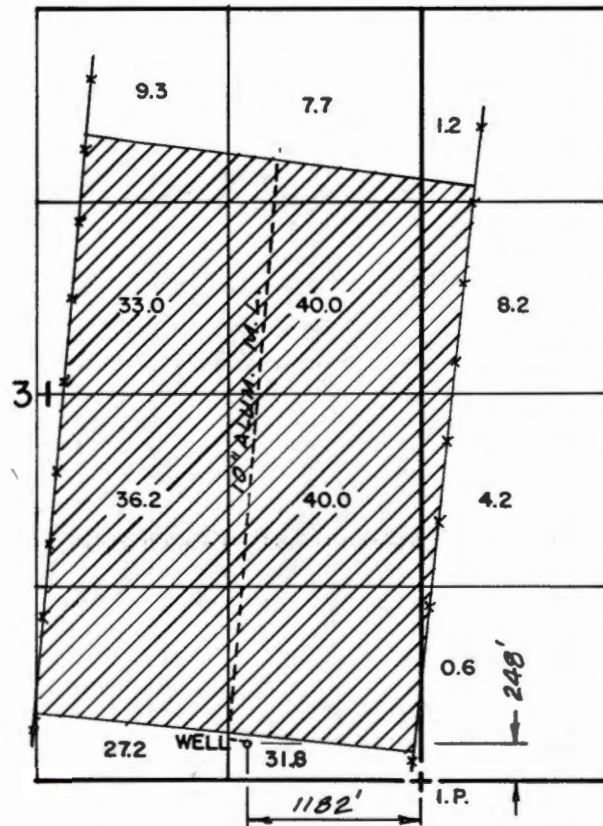

FINAL PROOF SURVEY

UNDER TRANSFER
NO. T-6550

IN THE NAME OF
REX CLEMENS RANCH INC

Scale: 4"=1 mile

Date: July 1993

Job: 1312

Dsn:

Drm: Chris


Ckd:



M. A. PALMER & SONS, INC.
ENGINEERING & SURVEYING
254 N. Alder - Box 61
Burns, Oregon 97720

Sht. No.

of 1

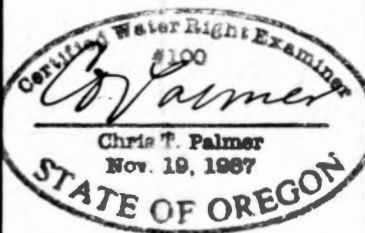



Shad Hattan 10:00 AM 3/16/98 , Transfers 6550 & 7280 Rex Cl

Oregon

Water Resources Department

Commerce Building

158 12th Street NE

Salem, OR 97310-0210

(503) 378-3739

FAX (503) 378-8130

From: Steve Brown <Stephen.C.BROWN@wrd.state.or.us>
To: John A. Kitzhaber, M.D., Governor
Subject: Transfers 6550 & 7280 - Rex Clemens Ranch, Inc.
Cc:
Bcc:
Attached:

Shad,

Proof to the satisfaction of the Director has been completed and approved for Transfer No. 6550. The amount of land is limited to 239.4 acres and amount of water limited to 2.99 cubic feet per second of water from a well.

The map and claim describes the location of the well differently than the remaining right, however, we can live with the different description.

Please advise when transfer no. 7280 is complete and I will recommend the issuance of a certificate for the portion of transfer no. 6550 not involved.

Thank you for your patience.

If there is any further information required please advise.

Steve B.

8407A

INFO: DEAN PETTYJOHN, HIRED HAND

ONLY APPROX $\frac{1}{2}$ AREA FILED ON IS IRR. THIS LAND
IS ALSO IRR. BY ANOTHER WELL LOCATED SOUTH of
LAND - WE DO NOT HAVE APPL. ON THIS.
BOTH TRIMATICS CAN BE RUN BY WELL ON THIS
APPL.

WELL -

PUMP - PEERLESS D.D. TURBINE 10" DISCH

MOTOR - G.E. 200 H.P. @ 1770 R.P.M.

PIPE - 9200' - 10" 8" ALUM. MAIN

2 - 7" TRIMATICS $\frac{1}{4}$ MILE LONG WITH TRAIL LINES

HEADS - 52 - RB 30'S $\frac{5}{32} \times 0$
468 - RB 30'S $\frac{9}{64} \times 0$

ALL MAX

CROP - ALFALFA

LIFT - 0

TIE - TOWNSHIP CORNER A CAPPED, MARKED PIPE

FROM LOG: 33 S / 31 E - 31

Depth: 610 FT

SWL: 70 FT

8-25-78

R.G. Mucken

Casing: 16" DIA to 610 FT
24" to 20 FT

Drilled Oct 9, 1973

2100 gpm w 40' dd after 10 hrs
(owners pump test)

pump @ 75%

$$\frac{(6.6)(200)}{115 + 70} = 7.2 \text{ cfs}$$

(Note says drilling mud in seal)

heads @ 45 psi.

$$\frac{(468)(3.7)}{450} = 3.85$$

$$\frac{(52)(4.7)}{450} = + 0.55$$
$$= 4.4 \text{ cfs}$$

RECEIVED
DEC 17 1975
WATER RESOURCES DEPT.
SALEM, OREGON

Application No. G-7184

Permit No. G 6616


TOWNSHIP 34 S., RANGE 31 E.W.

HARNEY COUNTY, OREGON

SCALE 2 IN. = 1 MILE

DATED 1955

To Frenchglen (135)

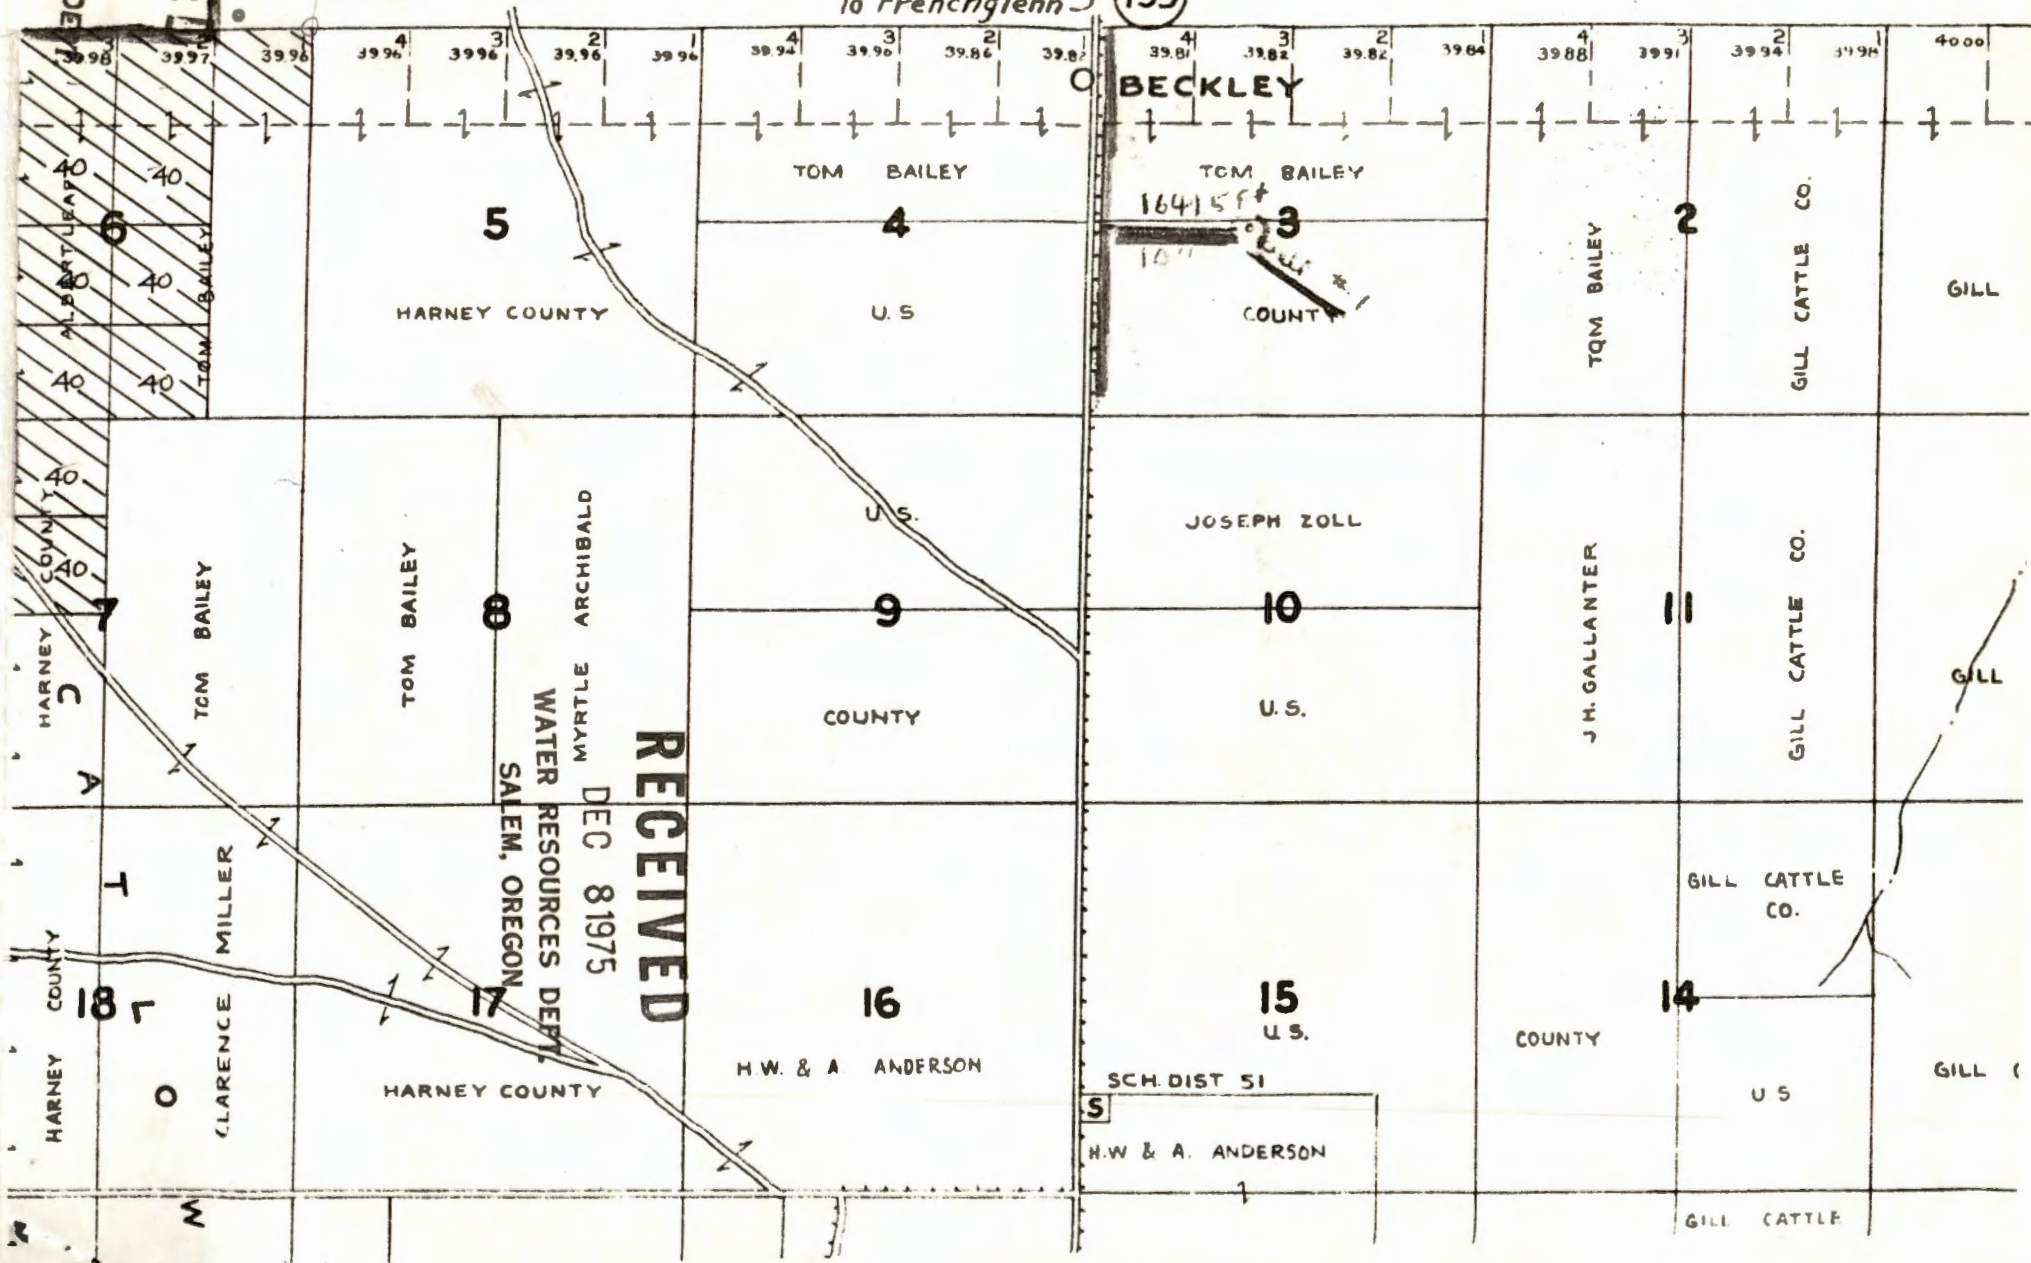

filed with the

STATE ENGINEER, SALEM, OREGON 97310
within 30 days from the date
of well completion.

STATE OF OREGON

(Please type or print)

(Do not write above this line)

RECEIVED

MAY 19 1975

State Well No. 335/31E-31

State Permit No.

STATE ENGINEER

(1) OWNER:

Name Ben Clements
Address DIAMOND 97722

(2) TYPE OF WORK (check):

New Well ☒ Deepening ☐ Reconditioning ☐ Abandon ☐

If abandonment, describe material and procedure in Item 12.

(3) TYPE OF WELL:

Rotary ☒ Driven ☐
Cable ☐ Jetted ☐
Dug ☐ Bored ☐

(4) PROPOSED USE (check):

Domestic ☐ Industrial ☐ Municipal ☐
Irrigation ☒ Test Well ☐ Other ☐

(5) CASING INSTALLED:

Threaded ☐ Welded ☒

16" Diam. from 0 ft. to 610 ft. Gage 1/4"
24" Diam. from 0 ft. to 20 ft. Gage 1/4"
" Diam. from ft. to ft. Gage

(6) PERFORATIONS:

Perforated? ☒ Yes ☐ No

Type of perforator used MILL CUT
Size of perforations 1/8 in. by 3 in.
4800 perforations from 300 ft. to 600 ft.
perforations from ft. to ft.
perforations from ft. to ft.

(7) SCREENS:

Well screen installed? ☐ Yes ☒ No

Manufacturer's Name
Type Model No.
Diam. Slot size Set from ft. to ft.
Diam. Slot size Set from ft. to ft.

(8) WELL TESTS:

Drawdown is amount water level is
lowered below static level

Was a pump test made? ☒ Yes ☐ No If yes, by whom? OWNER

Yield: gal./min. with ft. drawdown after hrs.
2100 " 70 " 10 "

Bailer test gal./min. with ft. drawdown after hrs.

Artesian flow g.p.m.

Temperature of water Depth artesian flow encountered ft.

(9) CONSTRUCTION:

Well seal—Material used BENTONITE
Well sealed from land surface to 20 ft.
Diameter of well bore to bottom of seal 24" in.
Diameter of well bore below seal 24" in.
Number of sacks of cement used in well seal NONE sacks
Number of sacks of bentonite used in well seal DRILLING M.D. sacks
Brand name of bentonite WYOMING
Number of pounds of bentonite per 100 gallons
of water 44 lbs./100 gals.
Was a drive shoe used? ☐ Yes ☒ No Plugs Size: location ft.
Did any strata contain unusable water? ☐ Yes ☒ No
Type of water? depth of strata
Method of sealing strata off
Was well gravel packed? ☒ Yes ☐ No Size of gravel: 3/4 IN. N.O.S.
Gravel placed from 0 ft. to 610 ft.

(10) LOCATION OF WELL: HARNEY COUNTY

County HARNEY Driller's well number 231
SE 1/4 SE 1/4 Section 31 T. 33S R. 31E W.M.

Bearing and distance from section or subdivision corner

600 ft. S. of North line + 500 ft. West of East line

(11) WATER LEVEL: Completed well.

Depth at which water was first found 70 ft.

Static level 70 ft. below land surface. Date Nov. 5, 1973

Artesian pressure lbs. per square inch. Date

(12) WELL LOG:

Diameter of well below casing

Depth drilled 1110 ft. Depth of completed well 610 ft.

Formation: Describe color, texture, grain size and structure of materials; and show thickness and nature of each stratum and aquifer penetrated, with at least one entry for each change of formation. Report each change in position of Static Water Level and indicate principal water-bearing strata.

MATERIAL	From	To	SWL
TOP SOIL	0	8	
SHALE BLUE	8	13	
SAND FINE	13	88	10
SHALE BLUE	73	106	"
SAND FINE	106	108	"
CLAY BLUE	108	232	"
SAND FINE	232	256	"
CLAY BLUE	256	287	"
SAND FINE	287	297	"
CLAY BL	297	380	"
GRAVEL FINE	380	388	"
CLAY BL	388	471	"
SAND FINE	471	488	"
CLAY BL	488	531	"
SAND FINE	531	544	"
CLAY BL	544	580	"
SAND MED	580	600	"
CLAY BL	600	610	"

Work started Oct 9 19 73 Completed Nov 5 19 73

Date well drilling machine moved off of well Nov 5 19 73

Drilling Machine Operator's Certification:

This well was constructed under my direct supervision. Materials used and information reported above are true to my best knowledge and belief.

[Signed] G. McGuire Date Nov 15, 1973
(Drilling Machine Operator)

Drilling Machine Operator's License No. 81

Water Well Contractor's Certification:

This well was drilled under my jurisdiction and this report is true to the best of my knowledge and belief.


Name McGUIRE DRILLING
(Person, firm or corporation) (Type or print)

Address RT 15 (Aldwell) IDAHO 83605

[Signed] G. McGuire
(Water Well Contractor)

Contractor's License No. 383 Date Nov 15, 19 73

T.33&34S.,R.31E., W.M.

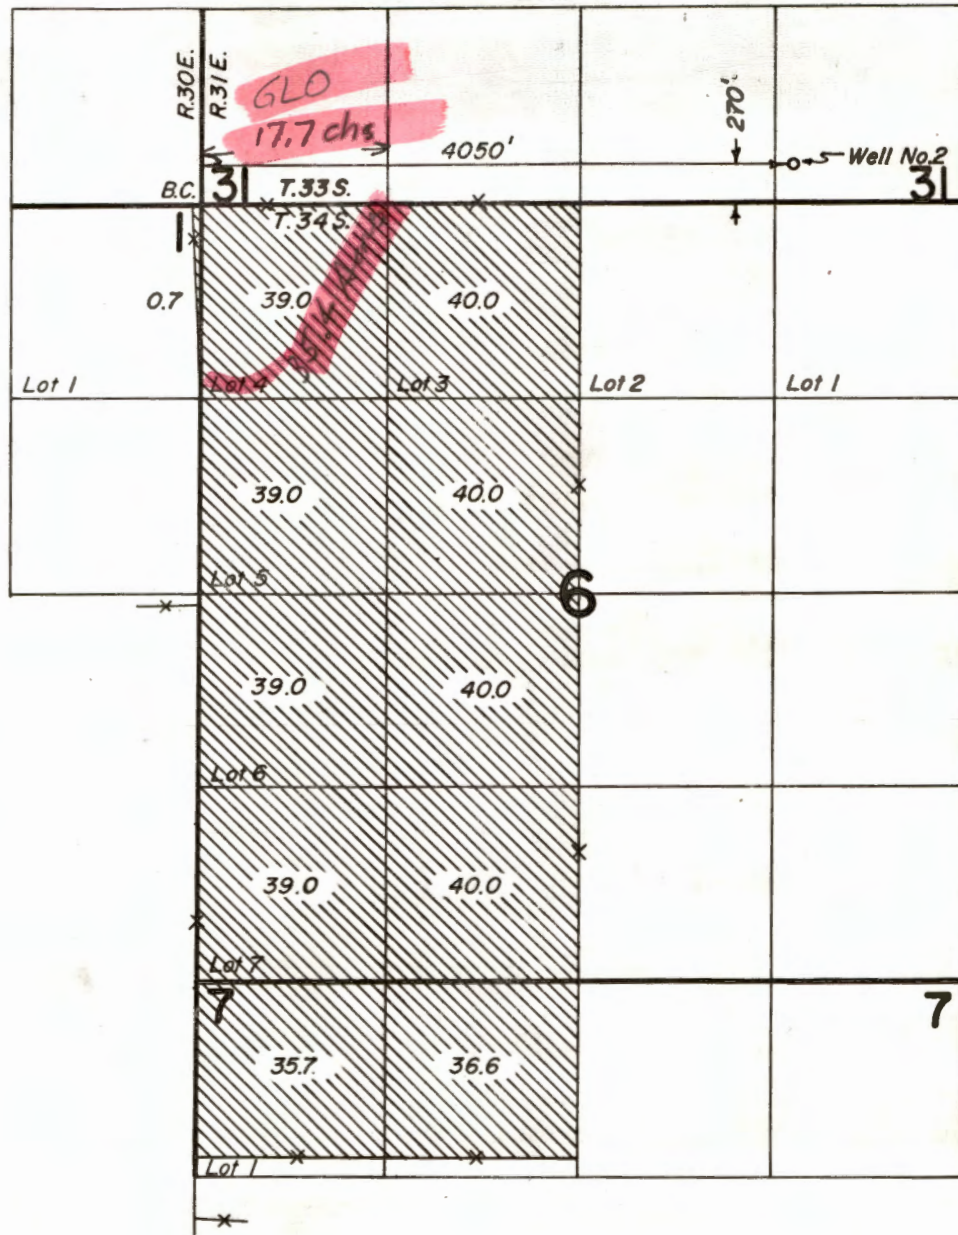

FINAL PROOF SURVEY
UNDER

Application No. G-7184 Permit No. G-6616
IN NAME OF
REX CLEMENS

Surveyed AUG. 25, 1978, by R. G. MUCKEN

REX CLEMENS

Proposed Well Location, SE $\frac{1}{4}$ of SE $\frac{1}{4}$, Section 31, T33S, R31E, W.M.

R. 31 E

S.E. $\frac{1}{4}$ S.E. $\frac{1}{4}$

Proposed
Well Location

N. 78° 09' W. 1210'

2" Iron Pipe

2" Iron Pipe

Power line

RECEIVED

DEC 8 1975

WATER RESOURCES DEPT.
SALEM, OREGON

Scale: 8" = 1 Mile

Application No. G-7184
Permit No. G 6616

RECEIVED

DEC 17 1975

WATER RESOURCES DEPT.
SALEM, OREGON

Application No. G-7184

Permit No. G 6616

TOWNSHIP 34 S., RANGE 31 E.W. N

HARNEY COUNTY, OREGON


SCALE 2 IN. = 1 MILE

DATED 1955

To Frenchglen (135)

RECEIVED
DEC 17 1975
WATER RESOURCES DEPT.
SALEM, OREGON

RECEIVED
DEC 8 1975
WATER RESOURCES DEPT.
SALEM, OREGON

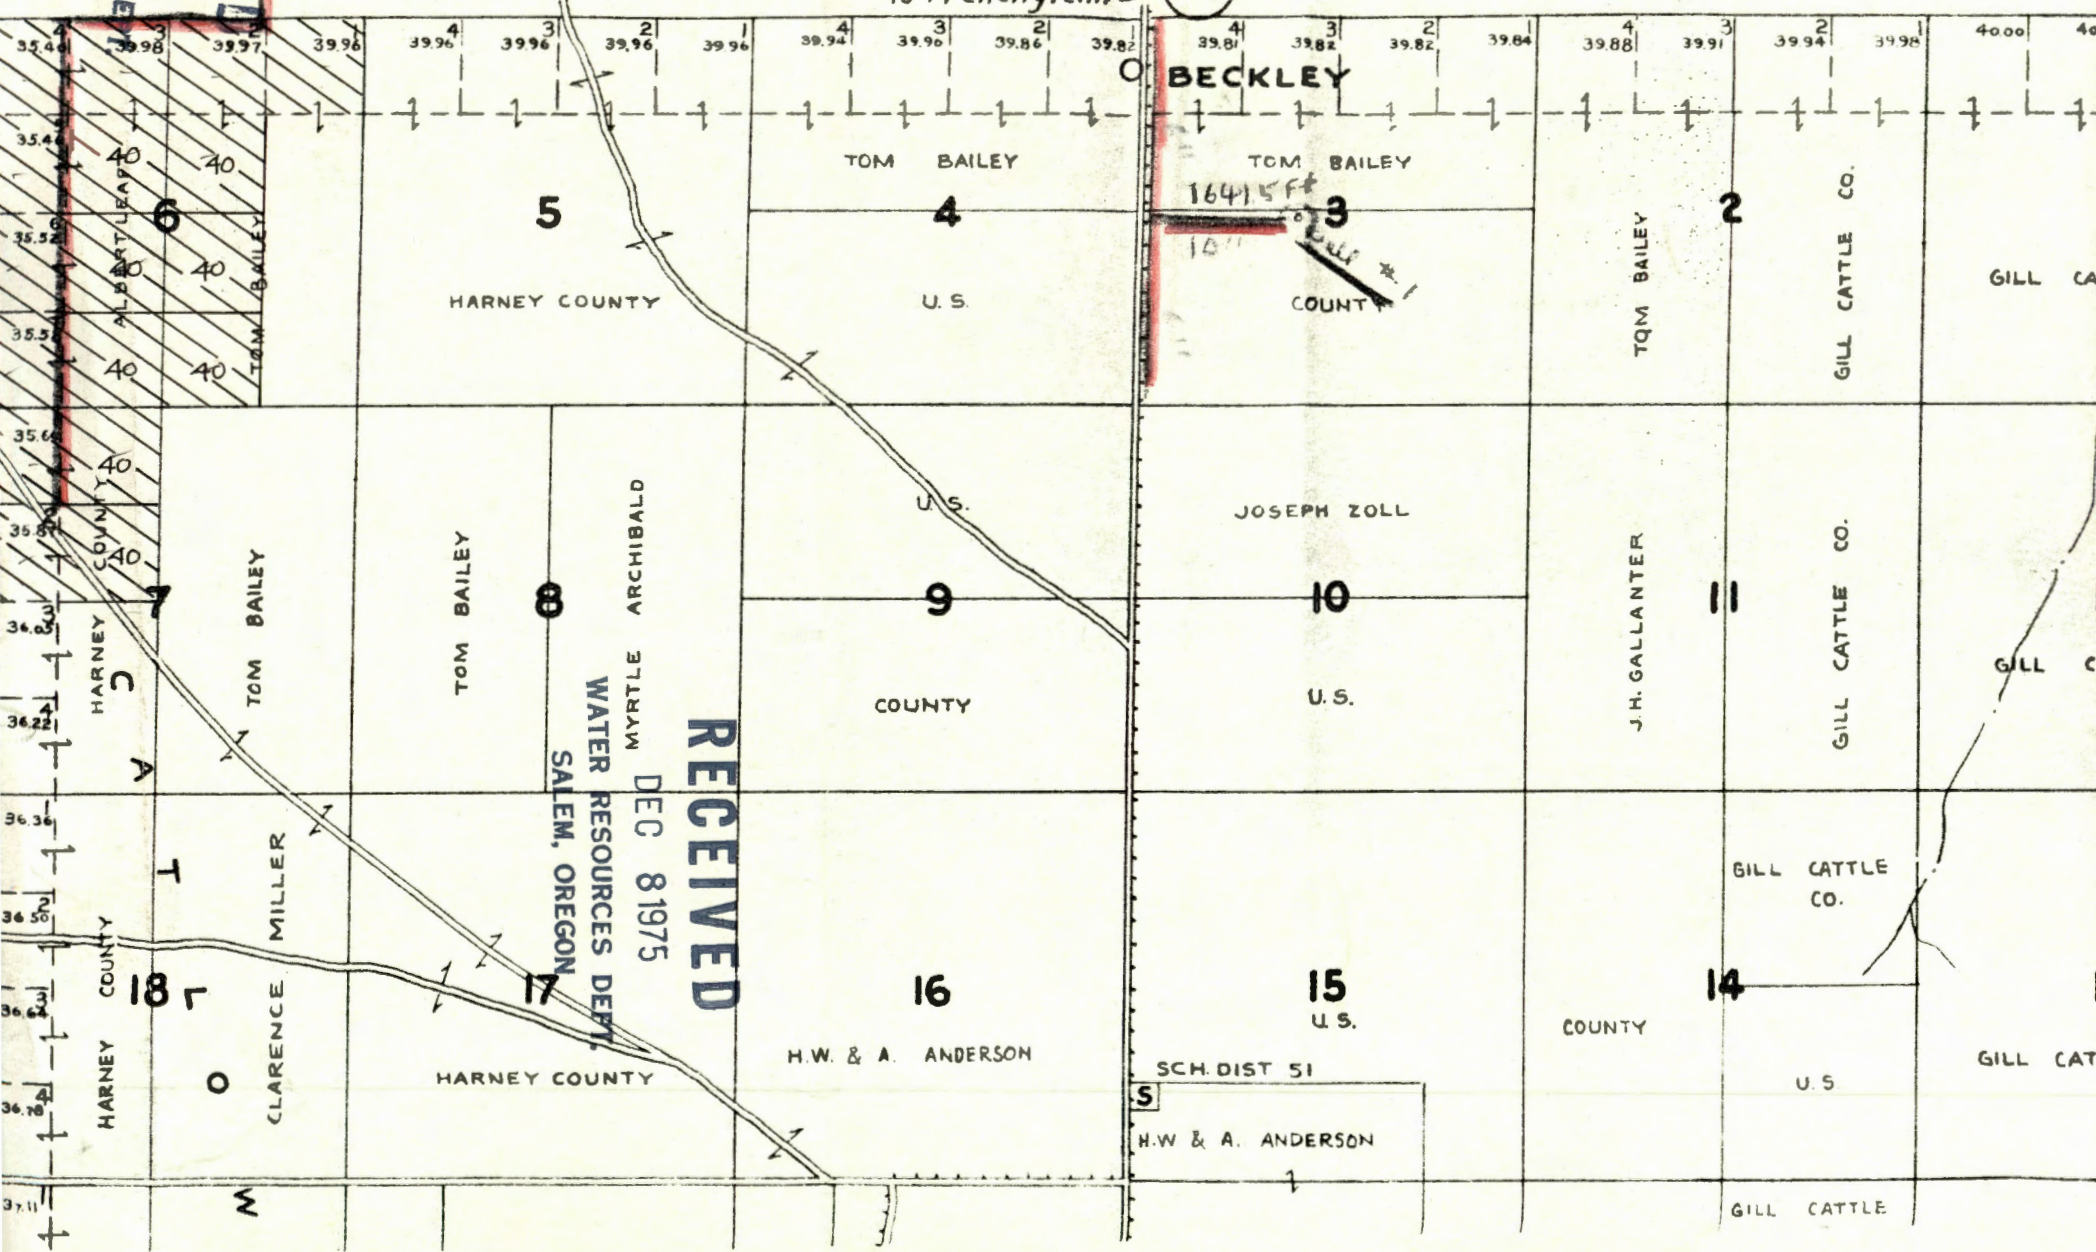

REX CLEMENS

Proposed Well Location, SE $\frac{1}{4}$ of SE $\frac{1}{4}$, Section 31, T33S, R31E, W.M.

R. 31 E

S.E. $\frac{1}{4}$ S.E. $\frac{1}{4}$

Proposed
Well Location

N. 78° 09' W. 1210'

2" Iron Pipe

2" Iron Pipe

Power line

RECEIVED

DEC 8 1975

WATER RESOURCES DEPT.
SALEM, OREGON

Scale; 8" = 1 Mile

Application No. G-7184
Permit No. G 6616

RECEIVED

DEC 17 1975

WATER RESOURCES DEPT.
SALEM, OREGON

REX CLEMENS

Proposed Well Location, SE $\frac{1}{4}$ of SE $\frac{1}{4}$, Section 31, T33S, R31E, W.M.

R. 31 E

S.E. $\frac{1}{4}$ S.E. $\frac{1}{4}$

Proposed
Well Location

N. 78° 09' W. 1210'

2" Iron Pipe

2" Iron Pipe

Power line

RECEIVED

DEC 8 1975

WATER RESOURCES DEPT.
SALEM, OREGON

Scale; 8" = 1 Mile

Application No. G-7184
Permit No. G 6616

RECEIVED

DEC 17 1975

WATER RESOURCES DEPT.
SALEM, OREGON

REX CLEMENS

Proposed Well Location, SE $\frac{1}{4}$ of SE $\frac{1}{4}$, Section 31, T33S, R31E, W.M.

R. 31 E

S.E. $\frac{1}{4}$ S.E. $\frac{1}{4}$

Proposed
Well Location

N. 78° 09' W. 1210'

2" Iron Pipe

2" Iron Pipe

Power line

RECEIVED

DEC 8 1975

WATER RESOURCES DEPT.
SALEM, OREGON

Scale; 8" = 1 Mile

Application No. G-7184
Permit No. G 6616


RECEIVED

DEC 17 1975


WATER RESOURCES DEPT.
SALEM, OREGON

RECEIVED
DEC 17 1975
MILE
55
ALTER RESOURCES BE
SALEM, OREGON

SCALE 1 INCH = 1 MILE
DATED 1955

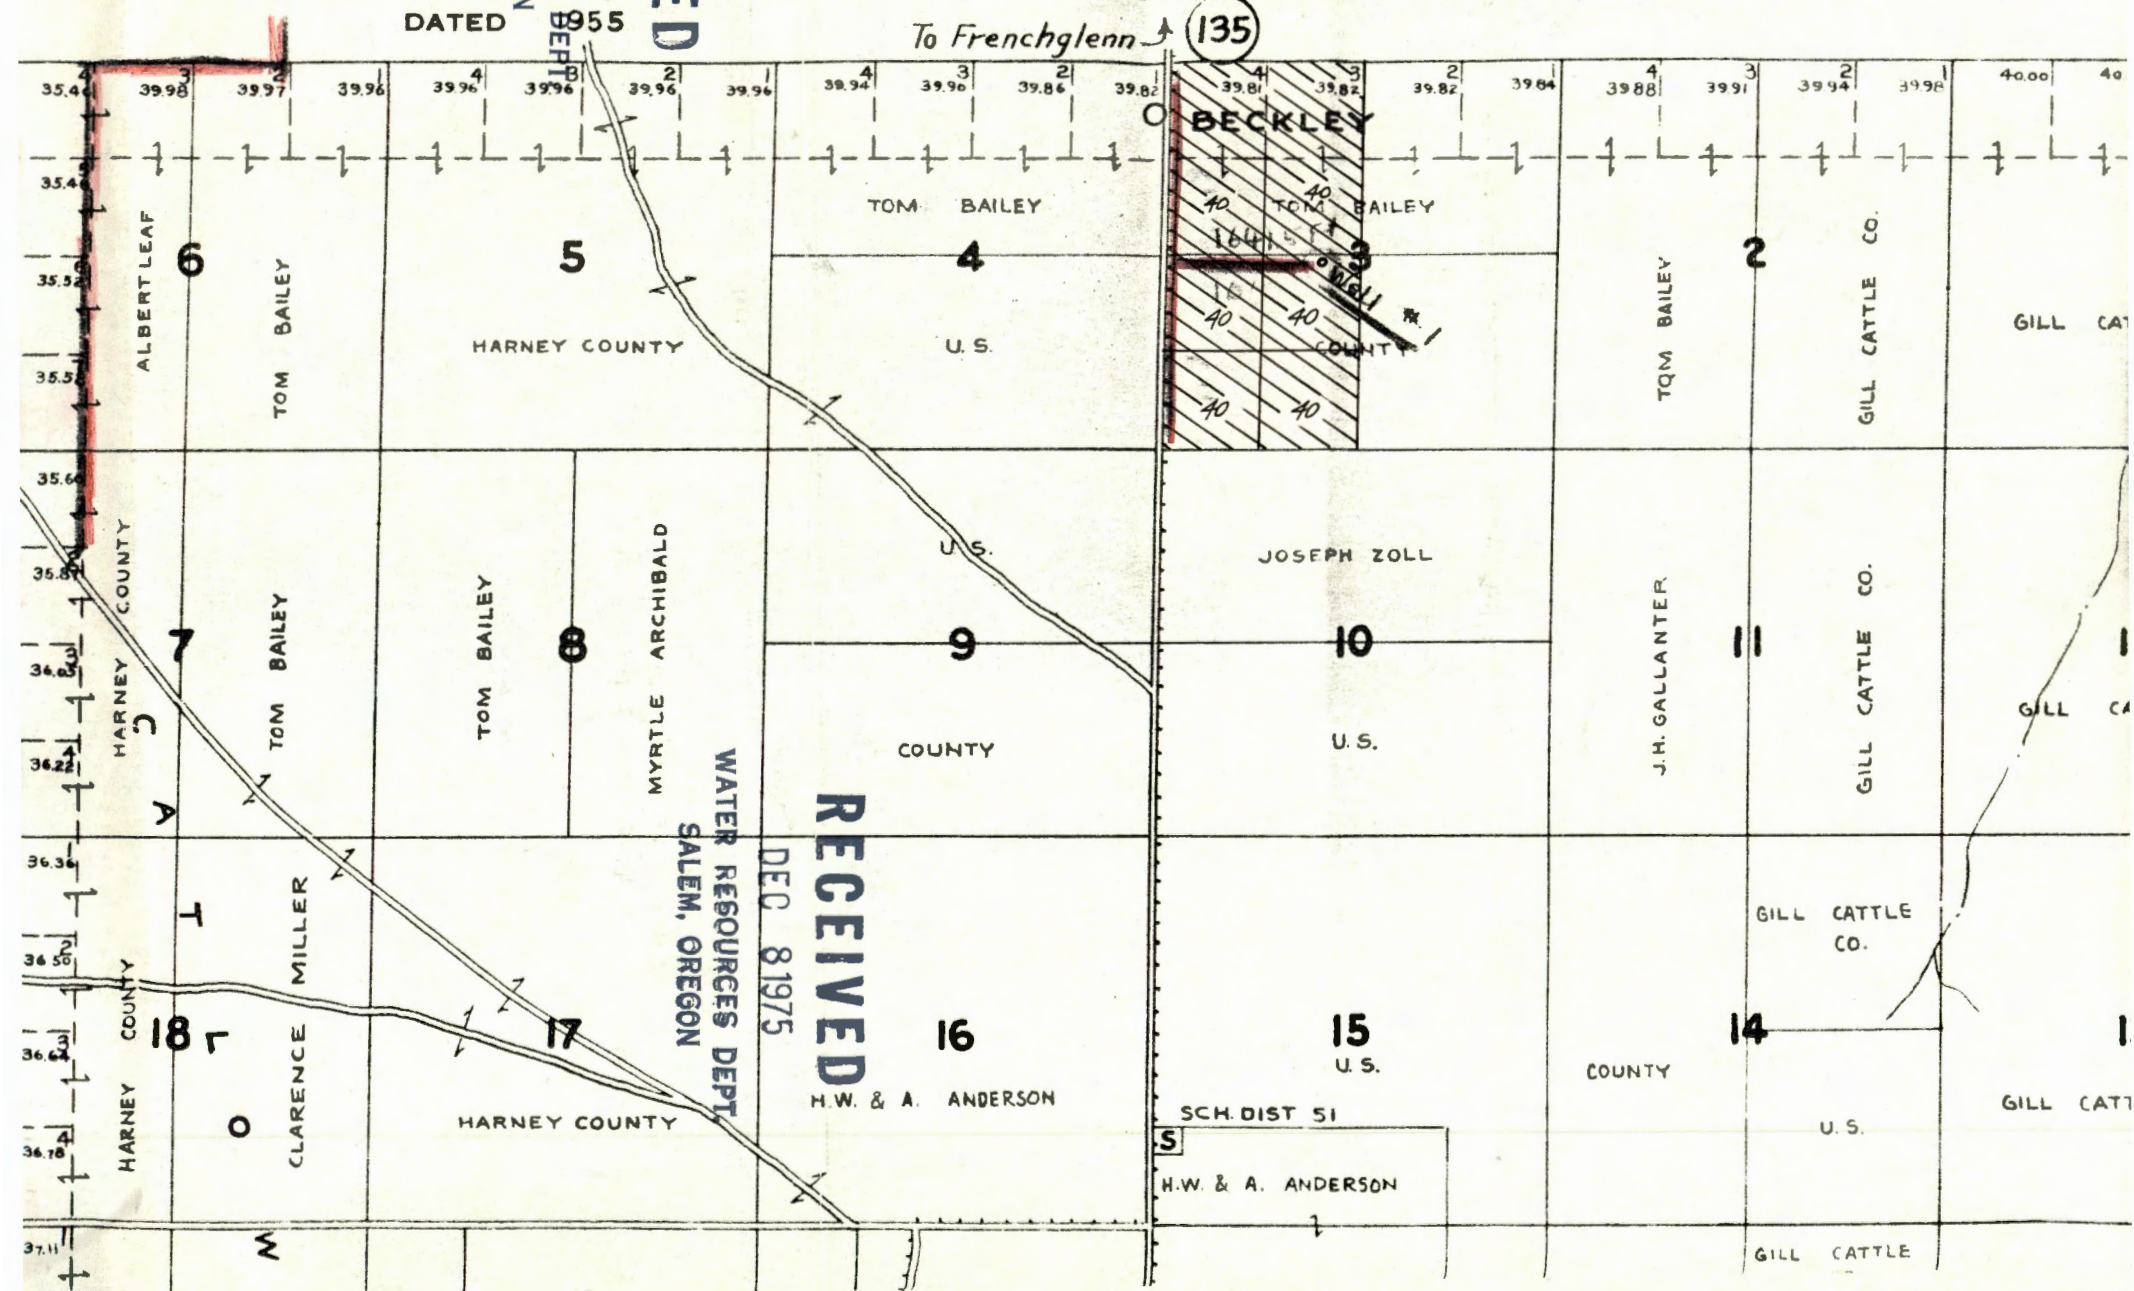

(31)

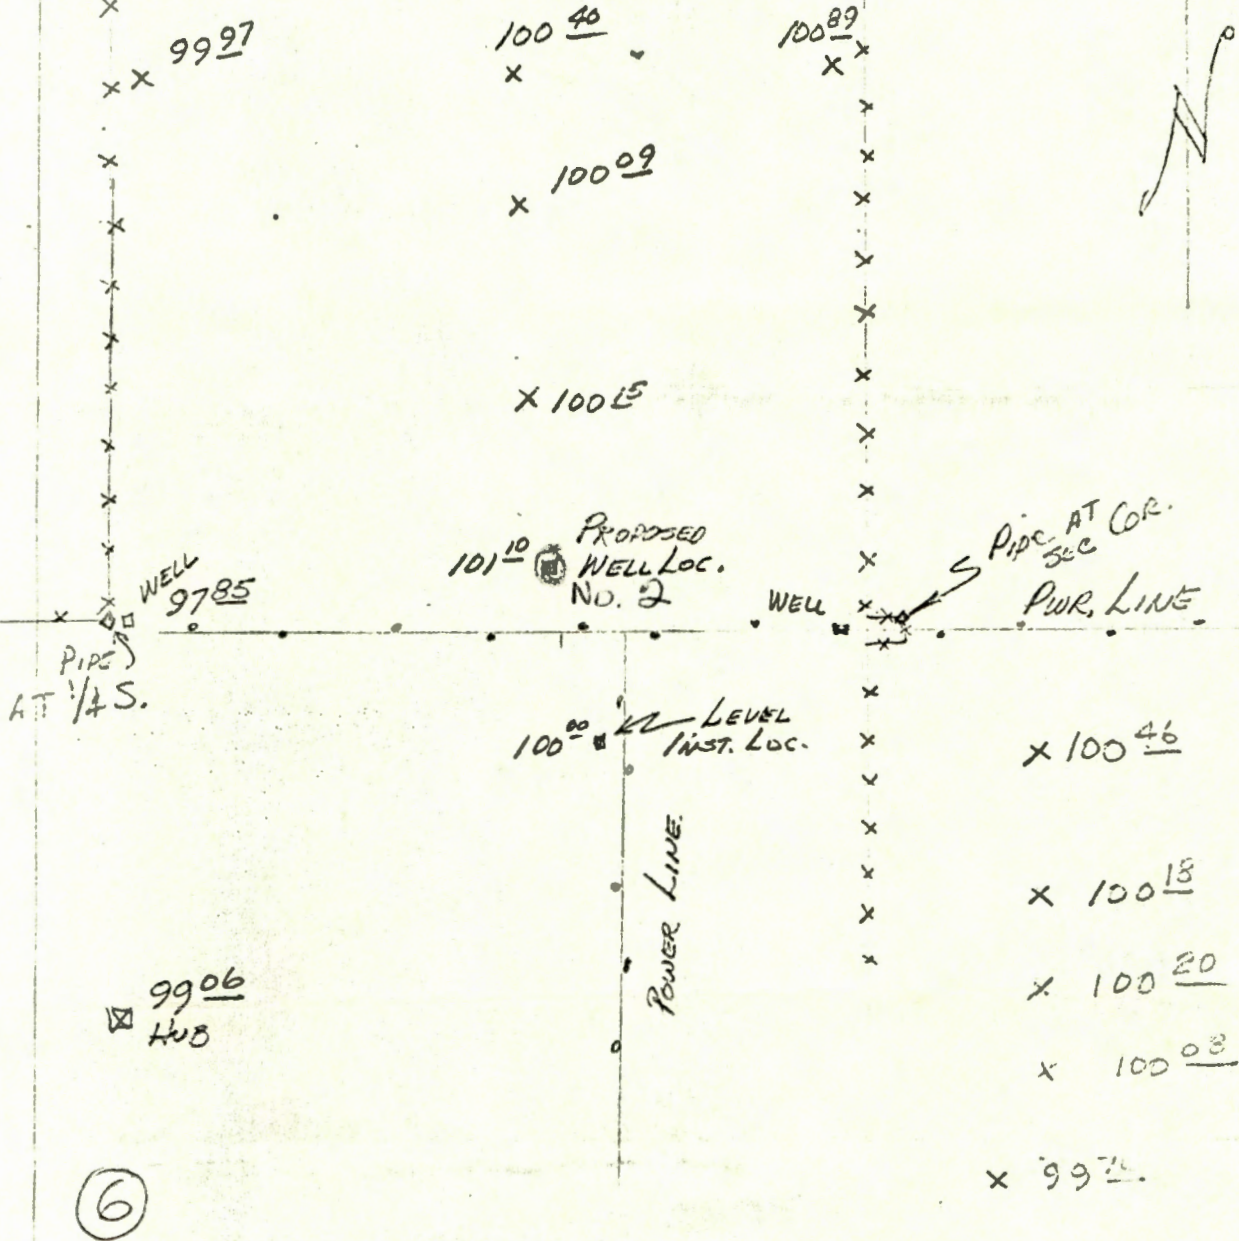

Not to Scale.

RECEIVED


DEC 17 1975

WATER RESOURCES DEPT.
SALEM, OREGON

Application No. G-7184
Permit No.

Application No. G-7184
Permit No.

RECEIVED
DEC 17 1975
WATER RESOURCES DEPT.
SALEM, OREGON

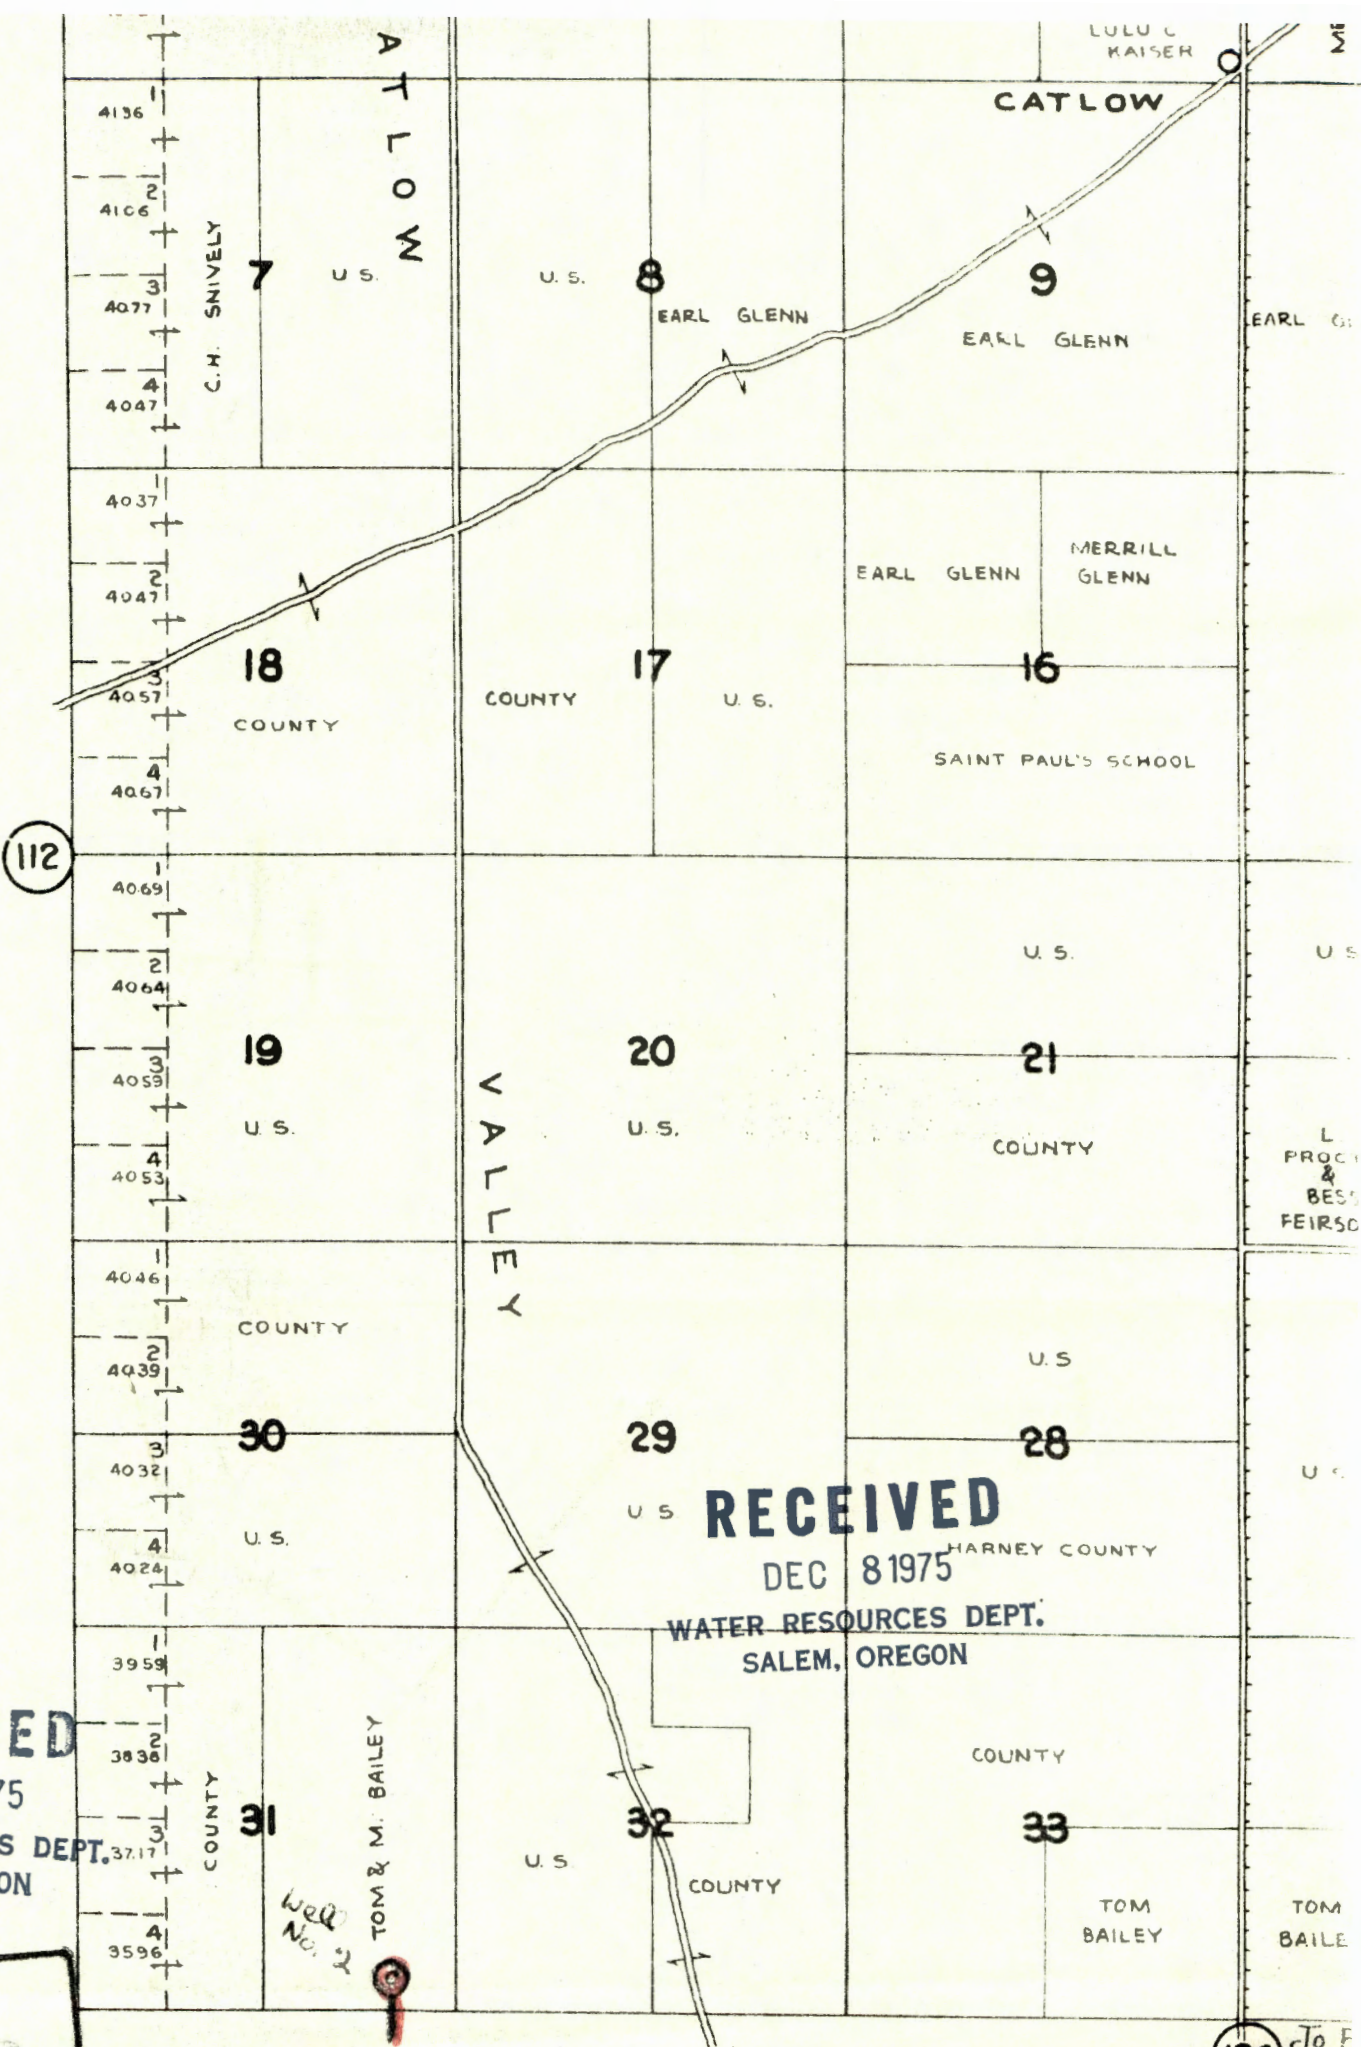

Rex Clemens
Diamond, OR 97722

April 9, 1976

G-7184

Dear Mr. Clemens:

G-6616 and map.

January 22, 1976

File G-7183
G-7184

Cramer & Pinkerton
Attorneys at Law
Burns, OR 97720

ATTENTION: William D. Cramer

Dear Sir:

The application submitted in behalf of Rex Clemens for a permit to appropriate 1,500 gallons of water per minute from Clemens Well No. 1 for the irrigation of 319.63 acres has been received along with two prints of maps.

We also have received an application for a permit to appropriate 2,100 gallons of water per minute from Clemens Well No. 2 for the irrigation of 653.34 acres along with 4 prints of maps and fees of \$334.20.

Your applications have been filed as numbers G-7183 and G-7184 respectively. Both applications are in satisfactory form for approval by the issuance of permits.

Sincerely,

Vestal R. Garner
Water Rights Engineer

VRG:cc

Encl. Receipts No. 50718 and 50719

cc: Rex Clemens

9 December 1975

Cramer & Pinkerton
Attorneys at Law
Burns, Oregon 97720

ATTENTION: William D. Cramer

Dear Mr Cramer:

This will acknowledge maps and applications for permits to appropriate 1500 gallons per minute of water from Clemens Well No. 1 for the irrigation of 319.63 acres. Also an application for a permit to appropriate 2100 gallons per minute of water from Clemens Well No. 2 for the irrigation of 653.34 acres.

The applications were not accompanied by the statutory examination fee of \$20.00 per application, therefore, could not be filed.

I am returning the applications to you to be submitted along with the proper fees.

A brief examination of the application to appropriate water from Well No. 1 indicates a probable error in Item No. 4 of the application. It appears that the well is actually 12 feet south, 1641.5 feet east from the west quarter corner of Section 3, rather than located as indicated presently in Item No. 4. I have also modified both maps showing the location of the land intended to be irrigated. I believe this helps clarify the intended use of water.

In addition to the \$20.00 examination fee, each application requires a permit recording fee based upon the number of acres intended to be irrigated. The permit recording fee for well No. 1 is \$97.00 and for well No. 2 is \$197.20. The total needed to file both applications is \$334.20.

Cramer & Pinkerton

9 December 1975

- 2 -

I am returning the applications and maps to you for resubmission. I also am enclosing our fee schedule. The applications will receive a priority as of the date they are properly received along with fees in this office.

If I can assist you further, please do not hesitate to call.

Sincerely,

Vestal R. Garner
Water Rights Engineer

VRG:lcm

WILLIAM D. CRAMER
A. DUANE PINKERTON II

CRAMER & PINKERTON

ATTORNEYS AT LAW
BURNS, OREGON 97720

P. O. BOX 646
PHONE 573-2066

December 5, 1975

RECEIVED

DEC 8 1975

**WATER RESOURCES DEPT.
SALEM, OREGON**

Mr. Chris Wheeler
State Engineer
1178 Chemeketa St. N. E.
Salem, Oregon 97310

Re: Rex Clemens, Diamond, Oregon


Dear Chris:

I am enclosing applications for two well permits for Mr. Clemens. I do not have a schedule of charges so will appreciate your advising the amount due on each of these applications. We will immediately advance the necessary funds.

You will note that these wells are both located in Catlow Valley. Please advise if there is any further information you need. Thank you.

Very truly yours,

CRAMER & PINKERTON

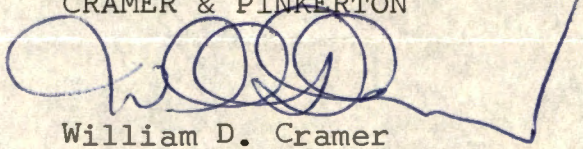
William D. Cramer

WDC/ag
Enc. 2 applications