

State Printing 85926

NOTICE OF BEGINNING OF CONSTRUCTION

I, Charles G. Dickinson, the holder of Permit No. 24336
to appropriate the public waters of the state of Oregon, began the actual construction of the works described
therein on the 1st day of Mar., 1957.

Remarks:

I purchased 2400 ft of aluminum irrigation pipe
40 sprinklers to be used in conjunction
with our permit # 24336. 1200' - 4", 1200' - 3"
The appropriator should state the manner of beginning construction work, number of men employed, the amount of work completed
up to the date of this statement, and any additional information which may tend to show the beginning of work in good faith.

IN WITNESS WHEREOF, I have hereunto set my hand this 7 day of Jun., 1957

Charles G. Dickinson At 2037 165 Springfield Ore.
(Signature of Applicant) (Address)

State Printing 92284

Fill out, detach, and mail to the State Engineer, Salem, Oregon, when construction work is begun.

3M-9-58

Form C

IMPORTANT—This form is a notice to the State Engineer that permittee is ready to make **final proof** to the extent to
which the water has actually been applied to the intended use under the terms of the permit. Permittee is cautioned that
Certificate of Water Right will be issued based on the extent of the quantity and use as determined by the **final proof** inspection
and survey which will be made in response to the filing of this Form C.

NOTE: In the case of an irrigation permit, this Form C should not be mailed to the State Engineer until all of the land de-
scribed in the permit, which it is intended to irrigate under this permit at any time, has actually been irrigated.

Fill out, detach and mail to the State Engineer, Salem, Oregon, when all of the water has been applied.

Application No. 2430918

NOTICE OF COMPLETE APPLICATION OF WATER TO A BENEFICIAL USE

I, Charles G. Dickinson, the holder of Permit No. 24336
to appropriate the public waters of the state of Oregon, completely applied the waters to a beneficial use in
accordance with the terms of said permit, on the 19 day of July, 1959.

Remarks:

IN WITNESS WHEREOF, I have hereunto set my hand this 10 day of Sept, 1959

Charles G. Dickinson
(Signature of Applicant) (Address)



Oregon Water Resources Department
725 Summer Street NE, Suite A
Salem, Oregon 97301
(503) 986-0900
www.oregon.gov/OWRD

Ownership Update for Certificated Rights Only

RECEIVED
MAR 16 2023
OWRD
SALEM, OREGON

NO FEES ARE REQUIRED TO SUBMIT THIS FORM

NOTICE: A certificate of water right typically stays with the land. To track water right ownership, the Department requests that this form be submitted to the Department. **To update multiple rights, a separate form is required for each right.** If you have any questions about this form, please contact your local watermaster, or call the Water Resources Department at (503) 986-0900.

Note: Use the assignment form to change ownership on pending applications, permits, transfers, groundwater registrations, or limited licenses.

Current Landowner Information					
Name:	Mark & Val Bloom				
Mailing Address:	39744 Deerhorn Rd				
City:	Springfield	State:	OR	Zip:	97478
Phone:	(541) 221-9818 (541) 726-8997		Email:	plants@bloomriver.com	
Property Information					
County:	Lane	Township:	17S	Range:	1W
Tax Lot #:	Lot 2 (sub-divided) (600, 602, 604, 605, 607)				
Street Address of Water Right:	39744 Deerhorn Rd				
Water Right Information					
Application:	530915				
Permit:	24336				
Certificate:	51866				
Are all the lands associated with this water right owned by the requestor?				☒	Yes
				☐	No
(If no, include a map showing the portion of the water right involved)					
Signature and Date					
Name of individual completing form:	Mark Bloom				
Phone or email:	(541) 221-9818	plants@bloomriver.com		Date:	3/10/23
Signature of requestor:	Mark J. Bloom				

The Department does not change names on water right certificates. This form will be placed in the file for future reference only. If mailed, the Department will not provide acknowledgment of receipt.

This form can be mailed to the address above or sent by email to wrd_dl_customerservice@water.oregon.gov

Part Canceled Sp. Or. V 37, page 682
Entered 11-18-83
Mark Records:

<u> </u> <u> </u> Index Cards	<u> </u> <u> </u> Str. Index map
<u> </u> <u> </u> Decree/Vault V <u> </u>	<u> </u> <u> </u> Str. Index list
<u> </u> <u> </u> Decree/safe P <u> </u>	<u> </u> <u> </u> Name Chainindex
<u>92t</u> <u> </u> <u>✓</u> Certificate	<u> </u> <u> </u> X Ref. Chainindex
<u>92b</u> <u> </u> <u>✓</u> Plat Cards	<u> </u> <u> </u> Permit File

Orders to:

<u> </u> <u> </u> Order Book	<u> </u> <u> </u> Adj. Folder
<u> </u> <u> </u> Watermaster <u>2</u>	<u> </u> <u> </u> Permit Folder
<u> </u> <u> </u> Party Submitting	<u> </u> <u> </u> Transfer File
<u> </u> <u> </u> Affidavit	<u> </u> <u> </u> Watermaster Div

BEFORE THE WATER RESOURCES DIRECTOR OF OREGON
LANE COUNTY

IN THE MATTER OF CANCELLATION)
OF A PORTION OF A WATER RIGHT)
IN THE NAME OF CHARLES A. DICKINSON)

O R D E R

On September 26, 1983, Karl M. and Muriel M. Byers submitted an affidavit that they are the owners of a certain water right and the lands to which the water right is appurtenant; that they have abandoned any and all interest in and to the said water right and request the same be canceled.


The water right in question is a portion of the right described by the certificate recorded at page 30788, Volume 22, State Record of Water Right Certificates, in the name of Charles A. Dickinson, and is for the use of not to exceed 0.06 cubic foot per second of water from Canyon Creek, with a date of priority of July 9, 1956, for irrigation of 3.1 acres in Lot 2 (NW 1/4 NE 1/4) and 1.5 acres in Lot 3 (NE 1/4 NW 1/4), and stock water in said Lot 3, Section 34, Township 17 South, Range 1 West, WM.

ORS 540.621 provides that: "Whenever the owner of a perfected and developed water right certifies under oath to the Water Resources Director that the water right has been abandoned by him and that he desires cancellation thereof, the Water Resources Director shall enter an order canceling the water right."

NOW, THEREFORE, it hereby is ORDERED that the said water right, being a portion of the right described by the certificate recorded at page 30788, Volume 22, State Record of Water Right Certificates, is canceled.

It is FURTHER ORDERED that the said certificate of water right is canceled, and in lieu thereof a new certificate be issued to describe the balance of water right NOT involved in this proceeding.

Dated at Salem, Oregon, this 18th day of November, 1983.

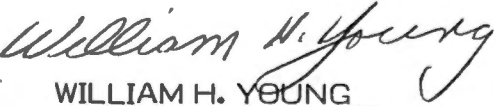
WILLIAM H. YOUNG
Director

9162B

65912/
AFFIDAVIT

RECEIVED

SEP 26 1983

**WATER RESOURCES DEPT!
SALEM, OREGON**

We, Karl M. and Muriel M. Byers, of 39720 Deerhorn Road, Springfield, Oregon 97477, being first duly sworn, depose and say that we are the owners of a water right and the land to which it is appurtenant, which is for the use of not to exceed 0.07 cubic foot per second of water from Canyon Creek for Irrigation of:

3.1 acres Lot 2 (NW 1/4 NE 1/4)
1.5 acres Lot 3 (NE 1/4 NW 1/4)
stockwater Lot 3 (NE 1/4 NW 1/4)
Section 34
Township 17 South, Range 1 West, WM.

SRB
1956

being 0.06 cfs for irrigation and 0.01 cfs for stock under a priority date of July 9, 1976, being a portion of the right described by the certificate recorded at page 30788, Volume 22, State Record of Water Right Certificates in the name of Charles A. Dickinson, that we have abandoned any and all interest in and to said water right and request the same be canceled.

IN WITNESS WHEREOF, we have hereunto set our hands this 22ND day of SEPT., 1983.

Karl Byers Jr.
Muriel M. Byers

Subscribed and sworn to before me this 23 day of Sept, 1983.

Dorothy M. Butts
Notary Public for Oregon

My Commission Expires: Oct. 7, 1987

TOWNSHIP 17S RANGE 1W W. M.SECTION 34

NE				NW				SW				SE				APPLICATION NUMBER	PERMIT NUMBER	CERTIFICATE NUMBER
LOT 1	LOT 2	LOT 7	LOT 8	LOT 3	LOT 4	LOT 5	LOT 6	LOT 11	LOT 12	LOT 13	LOT 14	LOT 9	LOT 10	LOT 15	LOT 16			
NE	NW	SW	SE	NE	NW	SW	SE	NE	NW	SW	SE	NE	NW	SW	SE			
ACREAGE IN LOT OR LEGAL SUBDIVISION AS SHOWN ON GOVERNMENT PLAT IF OTHER THAN 40 ACRES																		
41 ¹⁰	41 ¹⁰	41 ¹⁰	41 ¹⁰	41 ¹⁰	36 ⁰⁰	41 ¹⁰	41 ¹⁰	41 ¹⁰	41 ¹⁰	42 ⁵⁸	45 ⁰⁸	41 ¹⁰	41 ¹⁰	47 ⁵⁸	50 ⁰⁸			
25			x													12366	8738	11138
			x													18285	13933	
Fish Dam 5 100m																21972	17278	CANCELED
75																21978	17284	CANCELED
144				Stk 15												30915	24336	30788
Dec 75																30952	24376	CANCELED
54																32227	25425	30979
				Don												37103	27617	32314
26																65472		

(SEE BACK OF CARD FOR PLAT OF SECTION)

Dept. Water Resources
Dear Sirs;

7-29-81

Please send me a copy
of water right certificate #
30788, Permit # 24336, and
the map.

Enclosed is \$2.10 to cover
costs.

Thank you,

Mark F. Bloom

Mark F. Bloom
1294 'B' St.
Springfield, Ore.
97477

30915

RECEIVED

JUL 30 1981

WATER RESOURCES DEPT
SALEM, OREGON

30915

RECEIVED
FEB 27 1963
STATE ENGINEER
SALEM, OREGON

STATE OF OREGON

COUNTY OF **LANE**

Proof of Appropriation of Water

CHARLES A. DICKINSON

of **Route 2, Box 165, Springfield**
has applied beneficially the waters of

, State of **Oregon** ,**Canyon Creek**

a tributary of

McKenzie River

for the purpose of

irrigation of 15.9 acres and stock water

under Permit No. **24336** of the State Engineer, and that the use of said waters has been completed under the terms of said permit; that the priority of the right dates from

July 9, 1956,

that the amount of water for the purposes aforesaid, has been actually beneficially used in the amount of

0.21 cubic foot per second, being 0.20 c.f.s. for irrigation and 0.01 c.f.s. for stock use,

or its equivalent in case of rotation, measured at the point of diversion from the stream.

The point of diversion is located in the **Lot 15 (SW $\frac{1}{4}$ SE $\frac{1}{4}$), Section 34, T. 17 S., R. 1 W., W. M.**

The amount of water used for irrigation, together with the amount secured under any other right existing for the same lands, shall be limited to **one-eightieth** of one cubic foot per second per acre, or its equivalent for each acre irrigated and shall be further limited to a diversion of not to exceed **2 $\frac{1}{2}$ acre feet per acre for each acre irrigated during the irrigation season of each year,**

and shall

conform to such reasonable rotation system as may be ordered by the proper state officer.

A description of the place of use under the right, and to which such right is appurtenant, is as follows:


**14.4 acres Lot 2 (NW $\frac{1}{4}$ NE $\frac{1}{4}$)
1.5 acres and stock Lot 3 (NE $\frac{1}{4}$ NW $\frac{1}{4}$)
Section 34
T. 17 S., R. 1 W., W. M.**

I have read the above and foregoing proof of appropriation of water; I know the contents thereof, and that the facts therein stated are true.

IN WITNESS WHEREOF, I have hereunto set my hand this **25th** day of **Feb.**

19**62**

Charles A. Dickinson

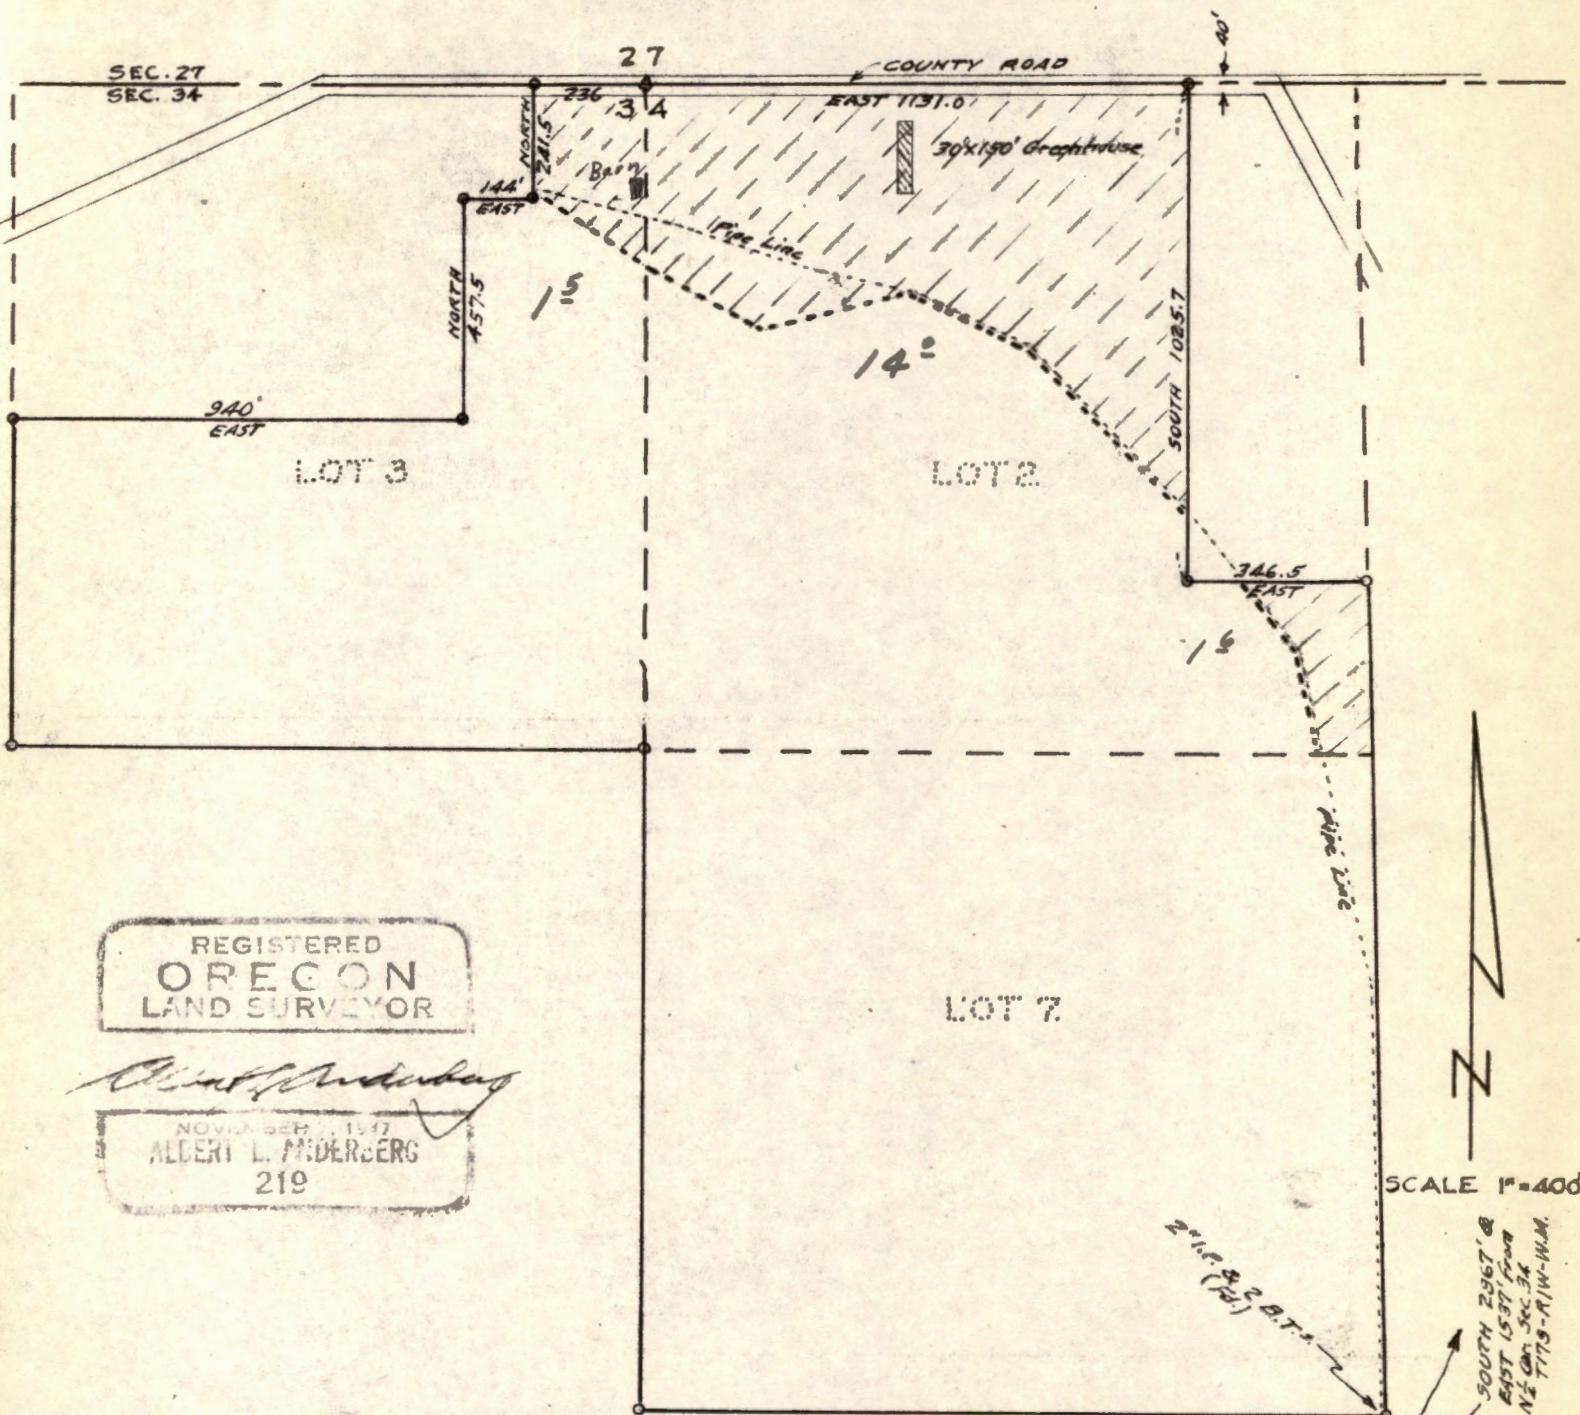

REGISTERED
OREGON
LAND SURVEYOR

Albert L. Miderberg


NOVEMBER 1, 1917
ALBERT L. MIDERBERG
219

SCALE 1"=400'

WATER RIGHT SURVEY FOR
CHAS. A. DICKINSON
SEC. 34. T17S-R1W-W.M.

Point of Diversion
1" x 36" 6 ft. Pipe
Creek
SOUTH 2367' @
EAST 1537' 1/2" @
N 1/2 ON SEC. 34
T17S-R1W-W.M.
BOOTH KELLY
LBR. CO.

Application No. 30915
Permit No. 24336

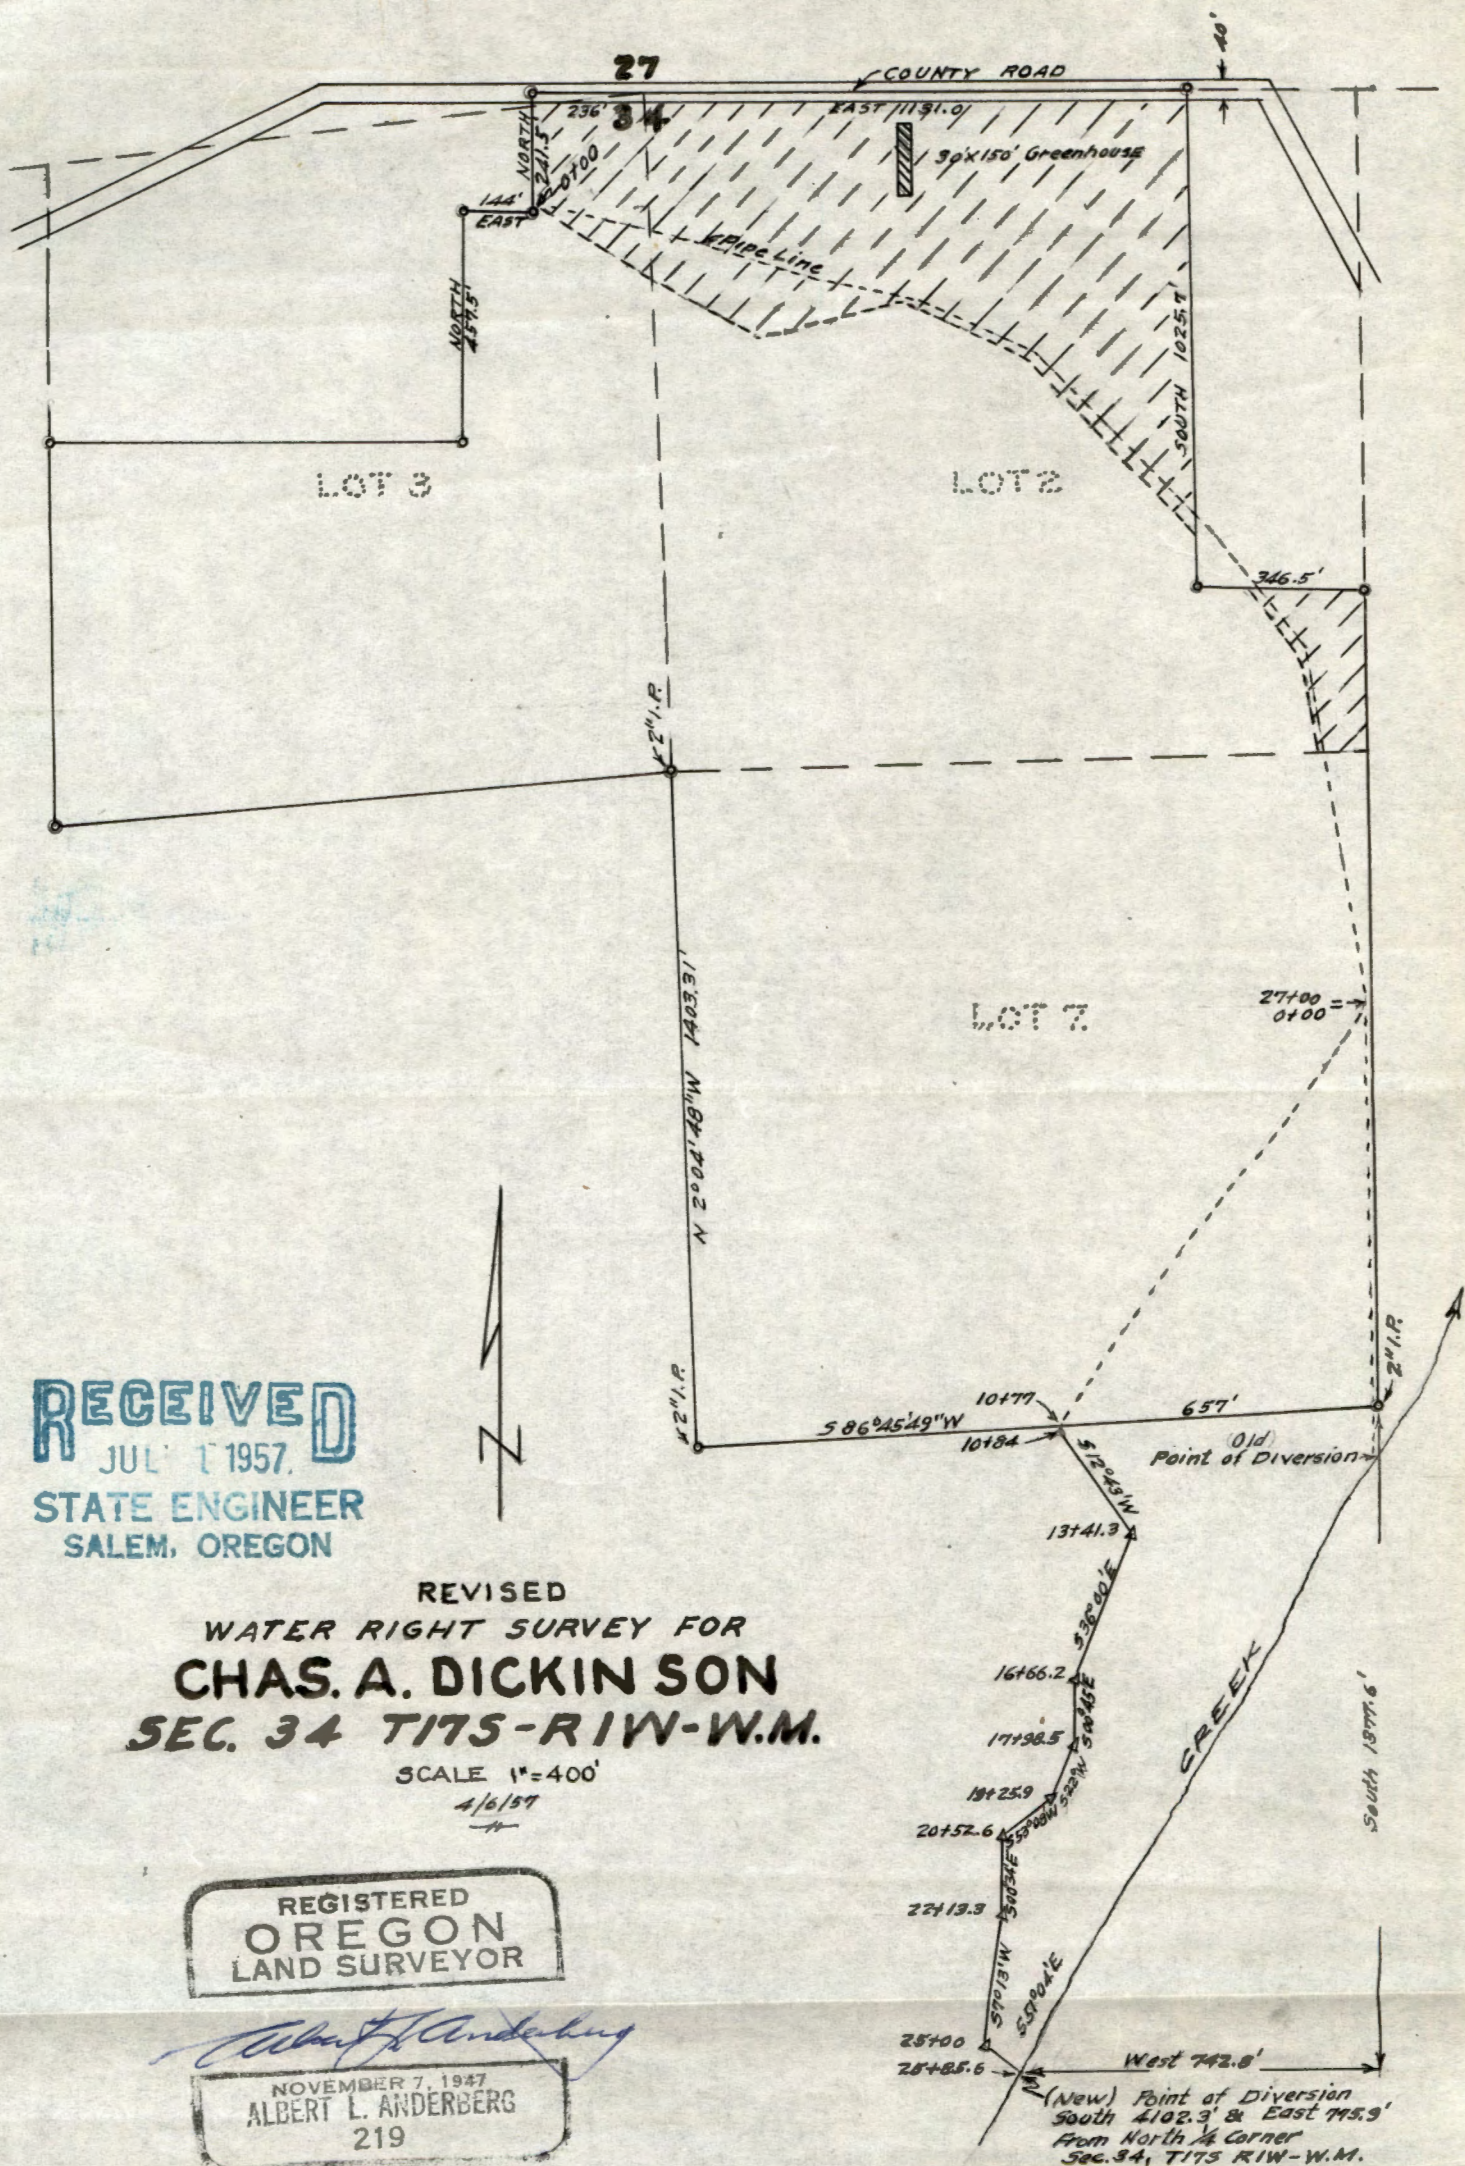



STATE OF OREGON

INTEROFFICE MEMO

TO: Files

DATE: Sept. 3, 1976

FROM: Gene Mc Ginnis
Watermaster

SUBJECT: Mr. Tom Benson, App.# 46435, Complaint

On Sept. 2, I responded to a complaint from Mr. Benson, who said that his upstream neighbor had an irrigation right, but was now using it as a "piggery" and using all the water from unnamed stream, trib. to McKenzie River.

I talked with Mr. Al Mikses, owner of the Charles Dickinsen right, Per.# 24336. He had bought the land about a year ago, and was now raising approx. 150 head of hogs. He was building additional hog pens and hoped to ultimately have 300 - 400 hogs.


They used water only from Canyon Creek, as specified in their permit - not from the unnamed stream that Mr. Benson complained about. I walked up the stream approx. 1/4 mile and found no diversions from it. Maximum flow was approximately 5 GPM, which sank into the ground.

The hog farm used automatic watering devices, and Mr. Mikses said they washed down the pens twice a day, all of which was emptied into a 1,500 gallon septic tank, and pumped twice a day into a settling pond. When the pond got full, they planned to pump the fluid from it back onto the land as fertilizer.

Permit 24336 allows 0.01 CFS for stock use - I told Mr. Mikses that at the present time, I didn't think he was using more than this. I advised him to transfer or refile for additional water if he should use more than this amount, in the future.

Gene Mc Ginnis

Watermaster

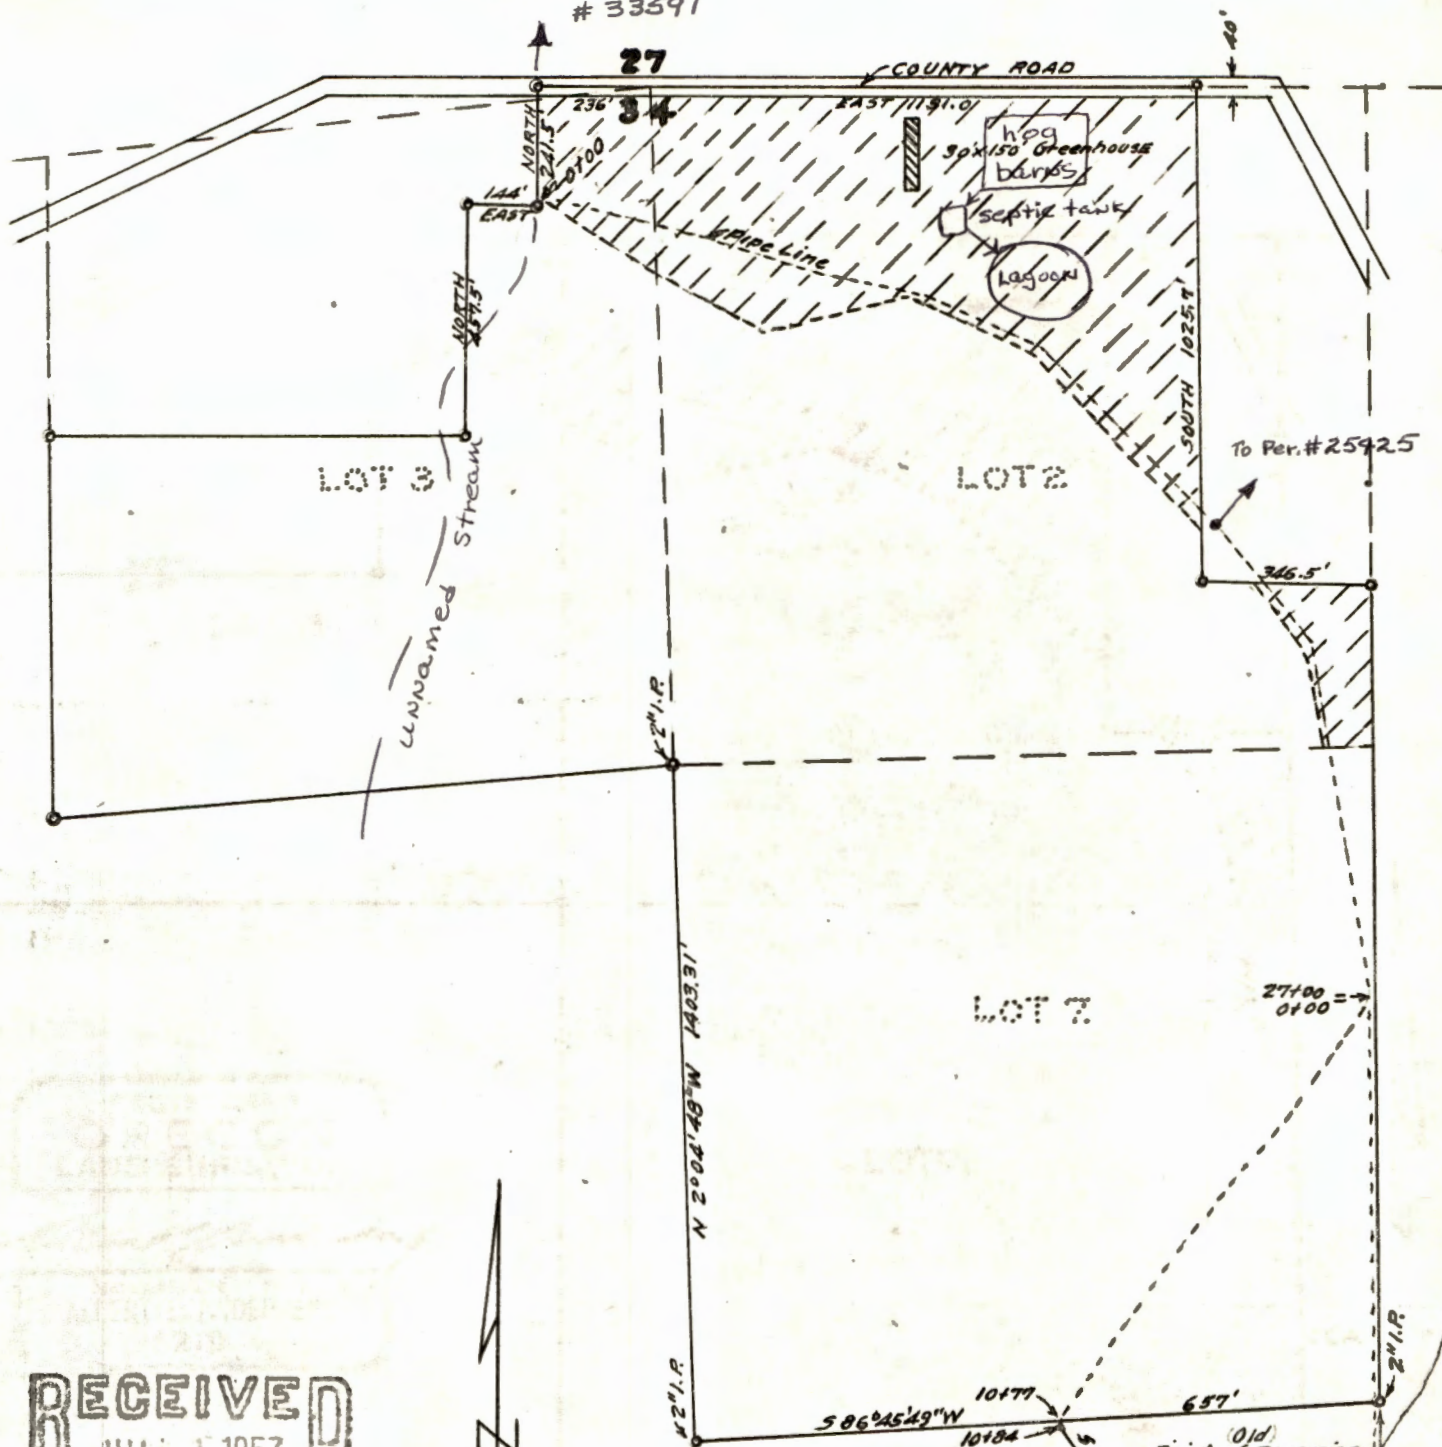

RECEIVED
JUN 11 1957

STATE ENGINEER
SALEM, OREGON


REVISED
WATER RIGHT SURVEY FOR
CHAS. A. DICKINSON
SEC. 34 T17S-R1W-W.M.

SCALE 1"=400'

4/6/57

REGISTERED
OREGON
LAND SURVEYOR

NOVEMBER 7, 1947
ALBERT L. ANDERBERG
219

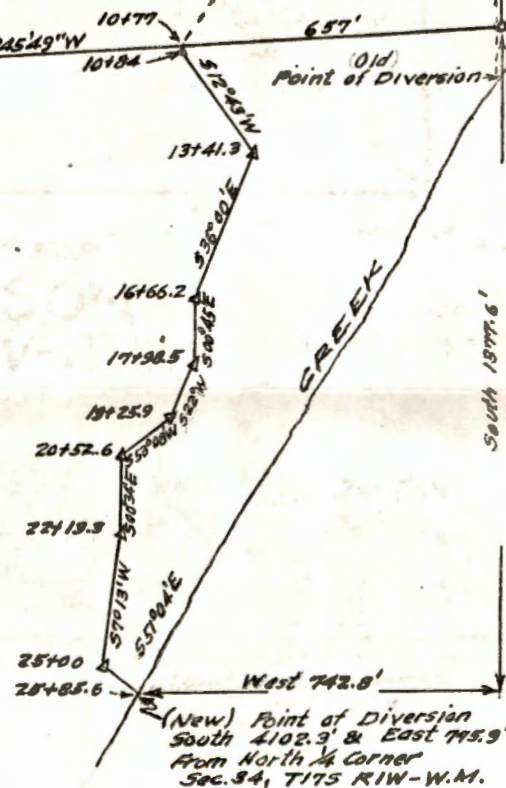

2H-33

Permit No. 24336

Application No. 30915

County Lane

Proof of Appropriation of Water

1. Name Charles A. Dickinson 2. Address Rt. 2, Box 165, Springfield, Oregon
3. Source of supply Canyon Creek
- Tributary of McKenzie River
4. Amount of water 0.21 cfs. 6-10-1-59
of 15.9a
5. Priority date July 9, 1956
6. Use irrigation & stock water (being 0.20 cfs for irrigation & 0.01 cfs for stock
15 (SW 1/4 Sec 34) 1/80th & 2 1/2 a.f.
7. Location of point of diversion Lot 10 (SW 1/4 Sec 34) Sec. 34, Twp. 17 S., Range 1 W., W. M.
(Legal Subdivision)
8. The description of land given below corresponds to that found in your permit covering land to be irrigated, or, if for other purposes, the place of use.

[illegible]

I have read the above and foregoing proof of appropriation of water; I know the contents thereof, and that the facts therein stated are true.

IN WITNESS WHEREOF, I have hereunto set my hand this day of

19.....

5/22/62
Tombasen

5/24/52

Hold —	Do with Kirkpatrick job Div. Pt. & main line used together	Not home	8
	M.B.		
	May 5, 1969		

REPORT OF PERSON MAKING INSPECTION

Description of works:

Dir. Pt Buried Can not see it Creek flows thru culvert & then

Probably take out of Culvert

No Pump or motor

This system is a free fall system. It starts in hills & flows thru buried Pipe (3")

pipe: 1200' - 3" - Al

1 mile - buried & mainline

Spec: 31 RD #40 5/32 x 7/32

Griff: minus 1500-200'

Crop: Pasture

Info Mrs. Dickinson

I,, do hereby certify that I have made an inspection of the works described herein and in Permit No., on the day of, 19....., and found the foregoing statements and descriptions of works to be accurate. In my opinion the appropriation has been completed to the extent of and I recommend the issuance of water right certificate for this amount.


(Quantity of water in second-feet or acre-feet)

NOTICE TO INSPECTORS

If conditions do not justify the above report by you, please return this form without your signature, with a full report by letter.

(Name)

(Title)

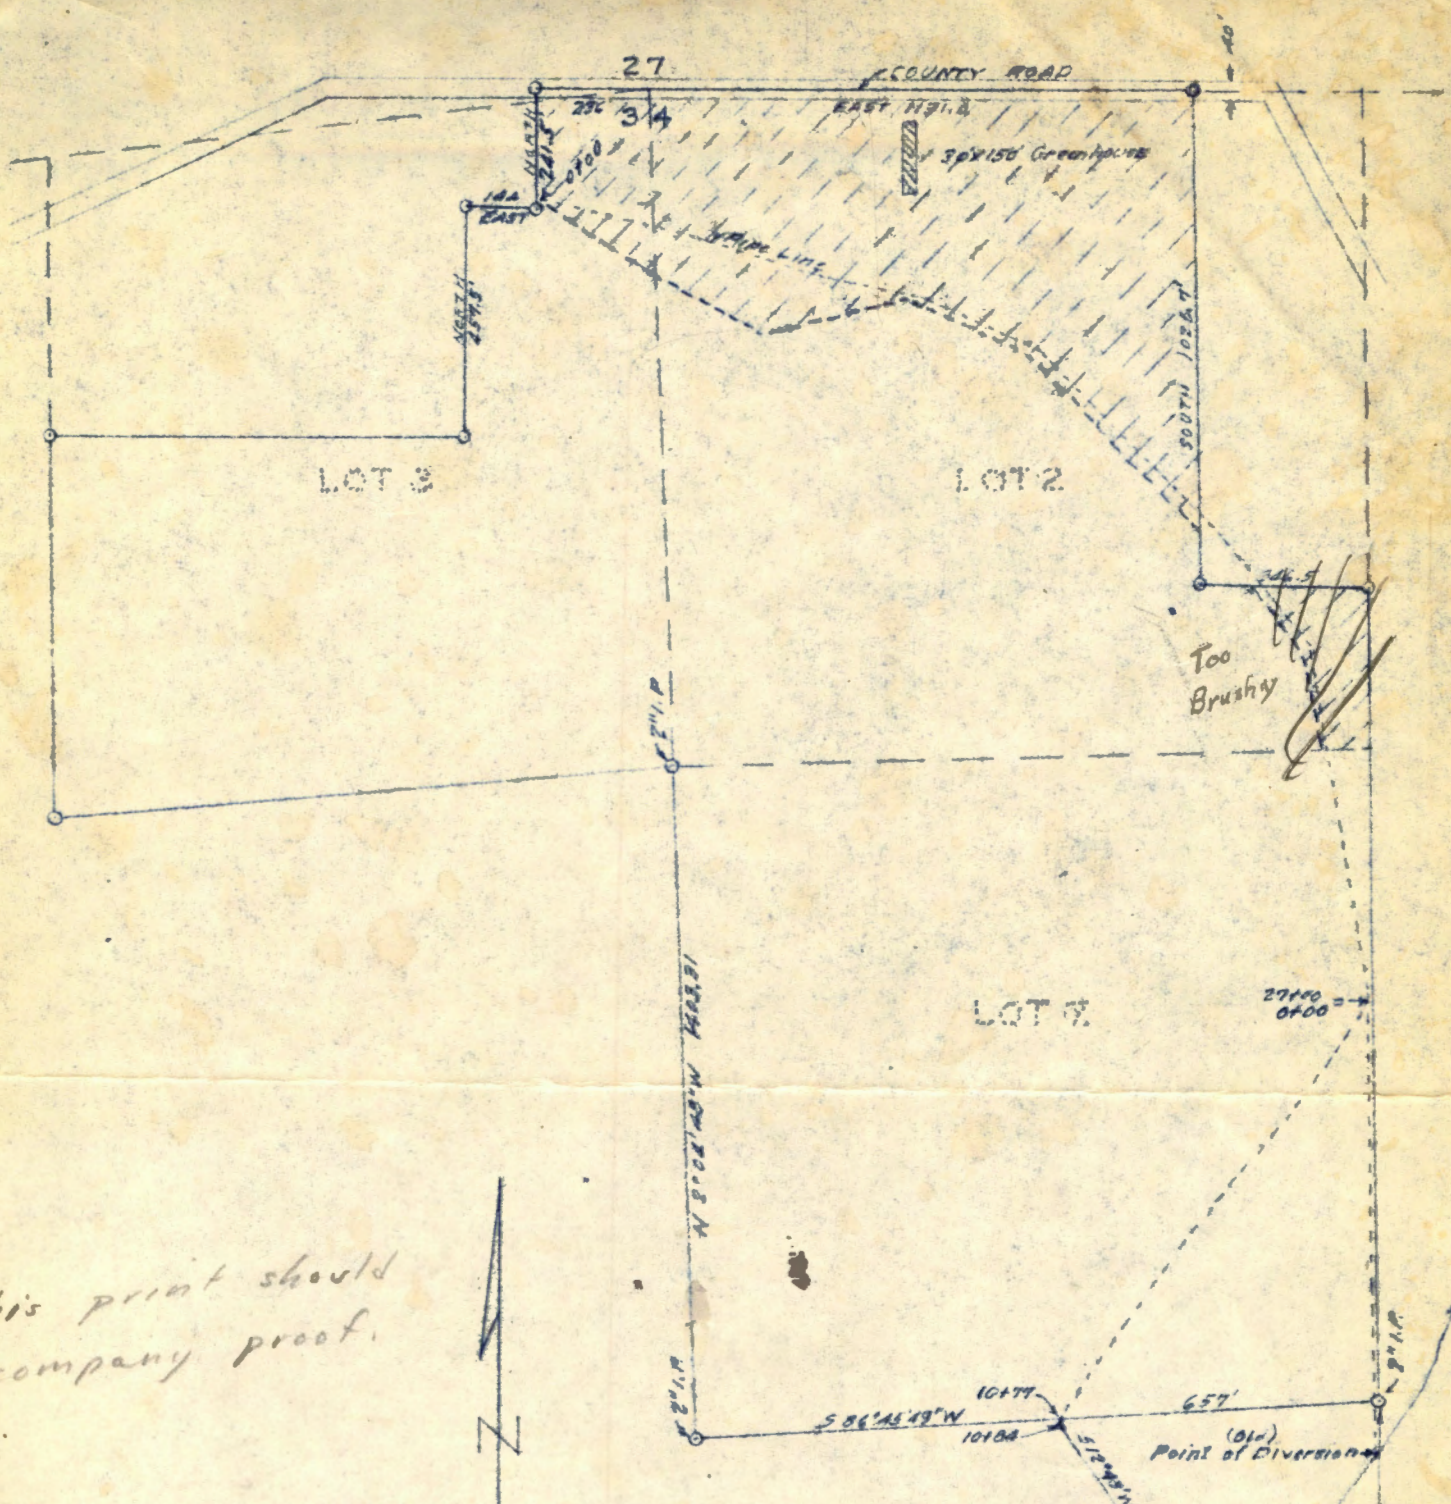

This print should accompany proof.


REVISED
WATER RIGHT SURVEY FOR
CHAS. A. DICKINSON
SEC. 34 T17S-R1W-W.M.

SCALE 1"=400'
4/6/07

REGISTERED
OREGON
LAND SURVEYOR

NOV 11 1907
ALBERT E. ANDERSON
219

APP. # 30915
PER. # 24336

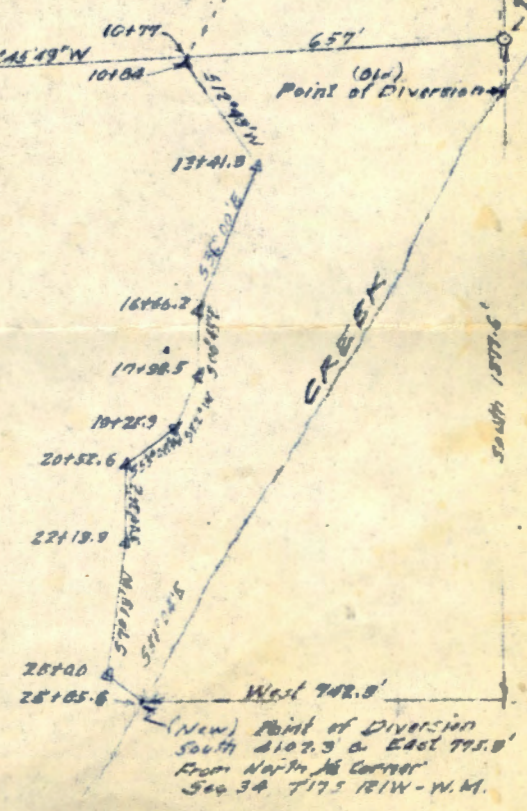

BERT McCOY
SCOTT LAWLOR

McCOY AND LAWLOR
ATTORNEYS AT LAW
338 WEST 11TH AVENUE
EUGENE, OREGON 97401
January 24, 1975

RECEIVED

JAN 28 1975

PHONE 342-5541

STATE ENGINEER
SALEM, OREGON

State Engineer
State Office Building
Salem, Oregon 97310

Re: Permit TO APPROPRIATE THE PUBLIC WATERS OF THE
STATE OF OREGON
Permit Approved: August 24, 1956
Recorded in Book 67, Permits, on Page 24336
by Lewis A. Stanley, State Engineer

Dear Sirs:

Please be advised that I represent Mr. Alfonse Miksis who purchased the property on which the above permit applies from the Federal Government.

The permit, as far as I am aware of, is in the name of Charles A. Dickinson. A Clyde T. Parker and Cloydene M. Parker, husband and wife, purchased the property from Mr. Dickinson and Mr. Dickinson assigned his water right to the Parkers. Thereafter, the Federal Government foreclosed on the above described property prior to its sale to Mr. Miksis.

My question to you is whether you could advise this office as to whether the assignments have been filed with your office according to the provisions of ORS 537.220. From my research I doubt that the proper assignments have been filed.

In view of the fact that the Government foreclosed against Mr. Parker and obtained the property, could you advise as to the procedure by which we could have the permit TO APPROPRIATE THE PUBLIC WATERS OF THE STATE OF OREGON in the name of Mr. Alfonse Miksis, the present owner.

Please advise.

Sincerely,

McCOY & LAWLOR



E. Scott Lawlor

ESL:as

cc: Mr. Alfonse Miksis

30915

January 31, 1975

Mr. E. Scott Lawlor
McCoy & Lawlor
338 West 11th Avenue
Eugene, Oregon 97401

Dear Mr. Lawlor:

A perfected right evidenced by a certificate is appurtenant to the land on which water is used as described in the certificate and there is no statutory provision for reissuing a certificate to show subsequent owners of the land. Because a perfected right is specifically appurtenant to the land (ORS 540.510) we do not consider an assignment necessary for each change of ownership.

The certificate recorded at page 30788, State Record of Water Right Certificates, was issued to Charles A. Dickinson confirming the use of water under permit No. 24336. If the present owner only has a copy of the permit he can get a copy of the certificate from us on payment of the statutory copying fee of \$1.00.

Very truly yours,

Trevor Jones
Assistant

TJ:whh

July 1, 1964

Mr. William Huey
Attorney at Law
Tiffany Building
Eugene, Oregon

Dear Mr. Huey:

Pursuant to your request, I am returning the copy of agreements concerning the pipe line used under permits 24336 and 25425. Also enclosed is our Check No. 10505 in the amount of \$2.50, refunding recording fees submitted.

Very truly yours,

CHRIS L. WHEELER
STATE ENGINEER

By
Trevor Jones,
Assistant

TJ/gc

Enc:

mc

WILLIAM HUEY
ATTORNEY AT LAW
TIFFANY BUILDING
EUGENE, OREGON
DIAMOND 5-3377

June 25, 1964

RECEIVED
JUN 26 1964
STATE ENGINEER
SALEM, OREGON


State Engineer
Water Resources Department
516 Public Service Building
Salem, Oregon

Re: Your File No. 39015

Gentlemen:

Thank you for your letter of June 24, 1964. I feel you are correct in that the documents should be recorded in the deed records here in Lane County, so you may send them to the County Clerk or return them to me and I will then insist that they be recorded in the deed records.

Very truly yours,

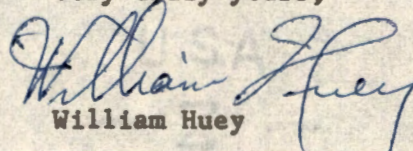
William Huey

WH:al

39015
32227

June 24, 1964

William Huey
Attorney at Law
Tiffany Building
Eugene, Oregon

Dear Mr. Huey:

We will record the documents you submitted in connection with the applications for water rights of Charles Dickinson and M. E. Kirkpatrick, but think that the proper course of action was your first one in asking the Lane County Clerk to record them in her records. Both of the rights have been completed and certificates in evidence of this been issued. I think the maintenance of the pipe line is between the parties involved and the State Engineer is only concerned with the appropriation of water for beneficial use to the extent that rights exist.

If you prefer we will refund the recording fee or will record the documents and will take the appropriate action on advice from you.

Very truly yours,

CHRIS L. WHEELER
State Engineer

By
Trevor Jones
Assistant

TJ:jb

WILLIAM HUEY

ATTORNEY AT LAW
TIFFANY BUILDING
EUGENE, OREGON
DIAMOND 5-5272

June 11, 1964

Mr. Lewis A. Stanley, Engineer
State of Oregon
Salem, Oregon

RECEIVED
JUN 12 1964
STATE ENGINEER
SALEM, OREGON

Dear Sir:

Upon directions from the Lane County Clerk, I am enclosing these papers to be recorded and returned to me.

Enclosed please find my check in the amount of \$2.50 to cover costs of recording.

Very truly yours,

William Huey
William Huey

WH:rm1
Encl: 2

231 FINANCE BUILDING
170 12TH STREET, S.E.

STATE OF OREGON
STATE ENGINEER
WATER RESOURCES DEPARTMENT
SALEM

REFER TO
FILE NO. 30915

September 15, 1959

Charles A. Dickinson
Route 2, Box 165
Springfield, Oregon


Dear Sir:

This will acknowledge receipt of your notice to the effect that complete application of water has been made under Permit No. 24336.

Pursuant to your report and in line with the general practice of this office a survey will be made at a later date. After this survey, proof may be made and certificate issued covering the actual use of water as found by the engineer. In case of irrigation, any lands described in the permit that have not been irrigated will be automatically eliminated from the water right.

In the meantime, the permit which you hold will be valid evidence of the water right in question so long as you continue to use the water.

Very truly yours,

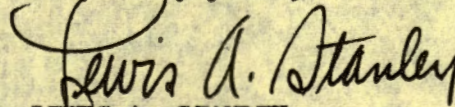

LEWIS A. STANLEY
State Engineer

Form 128

bks

UNITED STATES
DEPARTMENT OF AGRICULTURE
SOIL CONSERVATION SERVICE

826 Park Street
Eugene, Oregon
January 11, 1957

Mr. C. W. Dickinson
Route 2 Box 165
Springfield, Oregon

Dear Mr. Dickinson:

At the request of John Meade, Work Unit Conservationist for the Upper Willamette Soil Conservation District, I have reviewed your plan for obtaining irrigation water from the creek south and east of your home and have looked over the creek and terrain at and above the point where you proposed to set an engine and pump. The following observations and suggestions seem worthy of mention:

Plan I - Engine and Pump

This plan is undoubtedly workable.

Advantages:

1. Ease of engineering
2. Ease of obtaining equipment
3. Ease of avoiding water waste

Disadvantages:

1. Manual starting required
2. Continuing high operating costs
3. Difficulty of hauling and pouring fuel
4. Considerable maintenance required
5. Reservoir essential
6. Initial cost high
7. Fire hazard considerable
8. Vandalism could be serious

Plan II - Hydraulic Ram

Disadvantages:

1. Difficulty of automatic control to prevent waste of water
2. Difficulty of obtaining properly designed equipment
3. Storage reservoir essential
4. Requires high strength (steel pipe) in estimated amounts as follows:
 - a. 300' of 7" drive pipe
 - b. 900' of 4" delivery pipe
5. About three times as much water would have to be cleaned of trash
(no more would be used)

Mr. C. W. Dickinson

Page 2

January 11, 1957

Advantages:

1. No fuel
2. Little servicing
3. Moderate first cost
4. 300' of the 1,200' of pipe could be placed near or over the stream
5. Equipment is long-lived
6. Equipment not easily damaged by fire or vandalism

Plan III - Gravity System

Disadvantages:

1. Pipe line would be long (1,500 to 1,700 feet) and needs to be layed on fairly even grade
2. Needs float chamber and float valve
3. Low cost pipe might be destroyed by fire

Advantages:

1. No fuel
2. Least servicing
3. Low (probably least) first cost
4. Low strength pipe can be used
5. No reservoir required
6. Lends itself to automatic control
7. Long (probably longest) lived
8. Least fire hazard (hazard to forest)
9. Low hazard from vandalism

Of the three plans, the gravity system would in my opinion be the best choice. More accurate surveys would be required before such a system could be fully designed and the diversion point more accurately located. The pipe line contemplated would be of 4" Orangeberg or Transite and could be installed above ground with little disturbance of growing timber. The hazard from falling trees would be appreciable but would be little or no greater than the root hazard below ground.

It would be necessary to make an inlet structure in the creek for either the ram or the gravity system. The structure contemplated would be of the "blind inlet" type with an observation box and would not obstruct the stream.

Mr. C. W. Dickinson

Page 3

January 11, 1957

We understand that the diversion points considered are not on your land. If you can make the necessary arrangements with the owners, we will plan to follow through with engineering service to help you work out the best system available for obtaining that all important water.

If you want clarification of any of the points mentioned above, we will be glad to have you get in touch with us at 826 West Park Street, Eugene, or phone Diamond 3-3559.

Very truly yours,

Henry P. Clay
Henry P. Clay
SCS Engineer

HPC:cd

30915

October 14, 1958

Charles A. Dickinson
Route 2 Box 165
Springfield, Oregon

Dear Sir:

This acknowledges receipt of your application for an extension of time for the completion of construction under Permit No. 24336.

The application indicates that reasonable diligence has been shown in the prosecution of work under this project, and the time limit for completion of construction is being extended to October 1, 19 59.

Very truly yours,

Lewis A. Stanley

LEWIS A. STANLEY
State Engineer

Form 120
Dlf.

Enclosure - Receipt # 20214.

Application No. 30916

RECEIVED
OCT 8 1958
STATE ENGINEER

Permit No. 24326

Application for Extension of Time

To the State Engineer of Oregon:

I, Charles G. Dickinson, of Springfield, state of Oregon, am the owner and holder of Permit No. 24336, to appropriate the public waters of the state of Oregon.

Under the terms and conditions of said permit, construction work is required to be completed on or before October 1st, 1958 and complete application of water is required to be made on or before October 1st, 1959.

I have heretofore done the following work described under said permit during the past year:

Installed Dam - Blind inlet - settling tank Cleared.
2500 ft of right of way Sub-graded. Same. have dug
2500 foot ditch (except for 100 feet of rock.) laid 1400
feet of 6 inch pipe this much of the pipe is all 18" or better under
ground. we completed a ditch Bridge 100 feet long, 50 feet wide at
bottom 8 ft wide on top all part of pipe line. we have purchased
all paid for 1700 feet of 6" main line also 1200 feet 4"
aluminum mainline and 1200 feet 3" laterals 22 sprinklers
costing \$3000, and I estimate the cost of completion to be \$6000 approximately

I have heretofore used water under said permit to the following extent: none -

I am unable to {complete construction work
make complete application of water} within the required time, for the following
(Strike out phrase not applicable)

reasons, to wit: last year when we were able to work the governor shut the
Woods down on west dryness the same this year and at present time
we need additional pipe for main line which at this
time for lack of funds we are not able to order for we have
been on a cash basis we have had many delays
with Caterpillar tracks

(The fee provided by law in the amount of \$2.00 for filing an application for an extension of time should accompany the application for extension.)

(OVER)

\$2.00 FEE PAID 20214

Extend to 59 (corr.)

Application for Extension of Time

I, Charles A. Dickinson, of the County of Lane, State of Oregon, do hereby certify that the following work described under said permit during the past year:

Complete application of water

has been completed.

WHEREFORE, I ask that the State Engineer extend the time for the

{ completion of construction work }
{ complete application of water } under said permit to October 1, 1959.
(Strike out phrase not applicable)

AFFIDAVIT OF APPLICANT

STATE OF OREGON }
County of LANE } ss.

I, CHARLES A. DICKINSON, being first duly sworn, depose and say that I have read the above and foregoing application for extension of time; that I know the contents thereof, and the facts stated therein are true.

IN WITNESS WHEREOF, I have hereunto set my hand this 7th day of October, 1958.

Charles A. Dickinson

Subscribed and sworn to before me this 7th day of October, 1958.

[Notarial Seal]

Betha C. Horner
Notary Public for Oregon

My commission expires 10-18-61.

RECEIVED
OCT 8 1958
STATE ENGINEER
SALEM, OREGON

October 7, 1958

Mr. Lewis Stanley
Office of the State Engineer
Salem, Oregon

Dear Mr. Stanley:

We have had many obstacles to overcome - the ruggedness of terrain, over 50% of it on steep canyonsides necessitating slow work with great care. There are many tree roots to tunnel under and springs unforeseen. Mainly, Mr. Stanley, the project is just much bigger than I realized. We are trying very hard to do this job right and strictly to the plan laid out for us by the Soil Conservation Service, who have been most wonderful in their co-operation; by the time we have this line completed I will have spent \$6,000.00, \$3,000.00 of which has already been spent. This whole line will be below the plow line and in emergency in case of fire be a wonderful asset in this vicinity. I have taken several pictures, each one a different shot on the line, which I am sending as additional evidence of our diligence. Sure would like to have the pictures back if possible.

You will notice that Mr. Kirkpatrick has a permit also from same point of diversion.

It should take us another year to put all this pipe mainline underground, but after the low pressure pipe is in, 2500 feet 6" Orangeburg, we can hook up temporarily with aluminum and run overground, but S.C.S. has designed the main line all under ground to avoid freezing, so that I might have winter water for the green houses.

Hoping this meets with your requirements for an extension of time, I will greatly appreciate this favor. All but six acres of the ground is now in crop, waiting for late spring water.

Sincerely yours,

Charles A. Dickinson
Charles A. Dickinson,
Route 2, Box 165,
Springfield, Oregon.

October 2, 1958

Charles A. Dickinson
Route 2 Box 165
Springfield, Oregon


Dear Sir:

Pursuant to your request, I am enclosing a form for use in making application for an extension of time under Permit No. 24336.

Please be advised that the State Engineer is permitted by law to extend the time for completion of a project only upon a showing of due diligence by the permittee. Therefore you should execute the application carefully and completely so that this office may determine from your sworn statement whether due diligence has been shown.

The application must be executed before a notary public and submitted to this office with the statutory filing fee in the amount of \$2 for each permit. Upon its receipt, the matter of extending the time under the appropriation will be given further consideration, and you will be advised of our action.

Very truly yours,

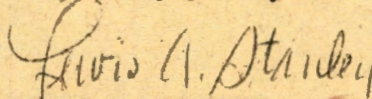

LEWIS A. STANLEY
State Engineer

Form 115
Enclosure
Dlf:

RECEIVED
SEP 26 1958
STATE ENGINEER
SALEM, OREGON

30915

9-24-58

Springfield Ore.

Mr Stanley

State Engineer

Dear Mr Stanley

In Reference to Water Right
Permit Number. 24336
I am at this time asking for one
year.. Extension of time for the
Completion of Our System.
We have the Dam and Settling
tank, Blind inlet all Complete
we have. 1200 hundred feet
of pipe in place. With 18"
Cores. we have another 3,000
feet to go. 1200 feet of that
is open ready to receive pipe
but we have run into solid
rock. in the ditch line it is
going to take some doing to
open up & specially when most
of this work is being done by
the two of us on your off.
duty knows the 1st 1200 feet
was all dug and laid by.

land. It has been much
more difficult than was
first anticipated by the
L.C.E. Engineers but
will be most worthwhile
and worth working for.

We do hope this explains
our case and merits your
approval for an Extension
of one year.

Yours Truly -

Clark A. Dickinson

Pt 2 Box 145 -

Springfield -

We have the Irrigation System complete
and all but 8 or 10 feet of pipe remaining.
Thank you -
C A D.

Mrs. Wheeler

Sorry to be so long in getting this out
but had to wait on Mr. Cederberg.

Thank you.

Chas. A. Dickinson

30915

RECEIVED
JUL 1 1957
STATE ENGINEER
SALEM, OREGON

M E M O

June 7, 1957

30915

Mr. Charles A. Dickinson was in the office this date in regard to changing his proposed point of diversion under Permit No. 24336 approximately 1/4 of a mile upstream. He submitted a letter from the Soil Conservation Service recommending this change and a print showing the new point
In
of diversion. ~~For~~ making this change he obtained sufficient fall to operate the system by gravity which he believes is more economical despite the higher first cost. He stated that he would submit a transparency showing the change in the near future. He also submitted Form A being notice of beginning of construction under the permit.

By

Chris L. Wheeler, Assistant

ld

August 24, 1956

Charles A. Dickinson
Route 2, Box 165
Springfield, Oregon

Dear Mr. Dickinson:

Enclosed find Application No. 30915, Permit No. 24336, with
blueprint. PLEASE READ CAREFULLY THE FOLLOWING INSTRUCTIONS

Your permit has been recorded in this office but you should hold the original permit as evidence of your water right. If the land is sold an assignment to the new owner should be recorded in this office. Assignment blanks will be furnished upon request.

The permit, which appears on the last page of the application, limits the time within which you may begin and complete construction of your project. According to the law you must begin actual construction work within one year from the date of issuance of the permit or your right will be lost. The State Engineer is authorized to extend the time for completion of the project on proper showing but has no authority to extend the time limit for beginning of construction work.

Forms are attached to the permit for your convenience in submitting notice when construction begins, when it is completed and when the water has been completely applied to the proposed use, unless you have already submitted such information.

If your use of water is for irrigation, proof can be made and certificate issued only after you have actually irrigated ALL of the land described in the permit which you intend to irrigate at any time.

Whenever a measuring device becomes necessary for the proper distribution of water, the permittee will be required to install one to the satisfaction of the State Engineer as provided by ORS 540.310 and 540.330.

In connection with your proposed appropriation, please be advised that the late summer flow in most of the streams is required to satisfy existing rights and your permit as provided by law, grants a right to use water only when there is a surplus in the source involved over and above that required to satisfy prior rights.

Very truly yours,

Lewis A. Stanley
LEWIS A. STANLEY
State Engineer

July 27, 1956

Mr. Charles A. Dickinson
Rt. 2 Box 165
Springfield, Oregon

Dear Mr. Dickinson:

This will acknowledge receipt of your application for a permit to appropriate 0.225 cubic feet of water per second from Canyon Creek for the irrigation of 17.10 acres and stock use, the accompanying map, legal description, and fees in the amount of \$25, for which our receipt No. 7714 was handed to you when you were in this office.

The application has been examined, given file No. 30915, and appears to be in satisfactory form.

Very truly yours,

LEWIS A. STANLEY
State Engineer

By
Chris L. Wheeler
Assistant

6W

Beginning at the quarter corner on the north line of Section 34, Township 17 South, Range 1 West, of the Willamette Meridian; thence East 1131.00 feet; thence South 1025.7 feet; thence east 346.50 feet to the east line of Lot 2 of said Section; thence South along the east line of Lot 2 and Lot 7 to the southeast corner of Lot 7; thence West along the South line of Lot 7 to the Southwest corner of Lot 7; thence North along the West line of Lot 7 to the Southeast corner of Lot 3; thence West along the South line of Lot 3 to the Southwest corner of Lot 3; thence North along the West line of Lot 3 to a point 699.00 feet South of the Northwest corner of Lot 3; thence East 940.00 feet; thence North 457.5 feet; thence East 144.00 feet; thence North 241.50 feet to the North line of said Section; thence East 236.00 feet along the North line of said Section to the point of beginning in Lane County, Oregon.

17.2 Acres More or Less.

RECEIVED
JUL 9 1956
STATE ENGINEER
SALEM, OREGON

378-8407
1-800-452-7813

August 5, 1981

Mark F. Bloom
1294 "B" Street
Springfield, OR 97477

Dear Mr. Bloom:

REFERENCE: File 30915

Enclosed is a copy of Water Right Certificate 30788 which you requested. Also enclosed is a copy of the applicant's map and Water Resources Department Receipt 26093 for the \$2.10 in copying fees which you submitted.

While in most cases the right will be valid as described by the certificate, you are cautioned that the right or any part thereof may be forfeited by five successive years of nonuse. Our records will not show that a right has been lost until a cancellation proceeding has been initiated.

Sincerely,

W.A. CARR
Office Engineer
Water Rights Division

WACwpc
enclosures
0449A
6244A

378-3066

November 28, 1983

Karl and Muriel Byers
39720 Deer Horn Road
Springfield, OR 97477

REFERENCE: File 30915

Enclosed is a copy of the order entered November 18, 1983, canceling a part of the water right evidenced by Certificate 30788, as authorized by your affidavit.

Our records have been changed and the water right evidenced by the certificate will be of no further force or effect.

Sincerely,


SAMUEL R. ALLISON
Supervisor
Transfer Section

SR Arwpc

cc: L. Gene McGinnis, Watermaster

enclosure

0056/1
9452B

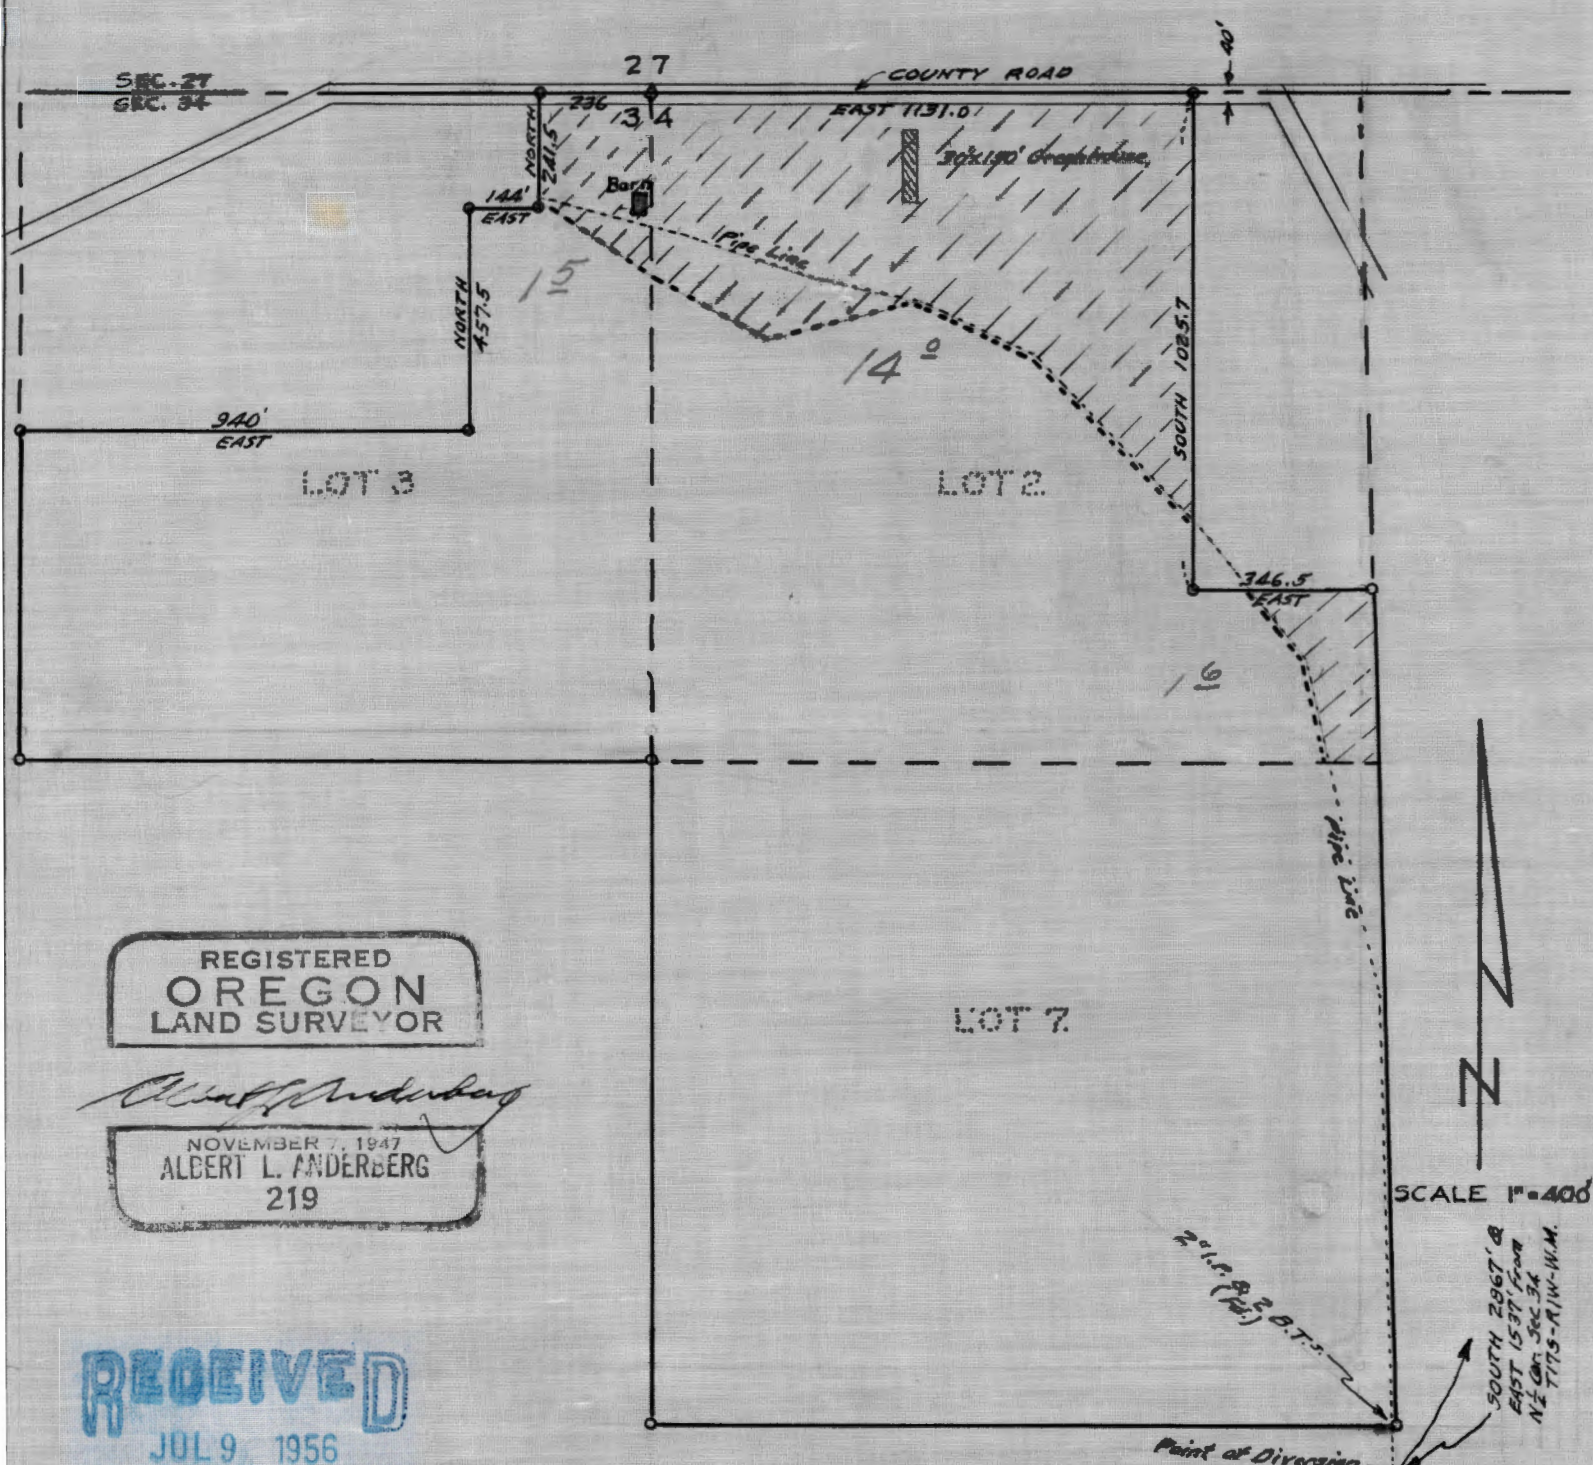

REGISTERED
OREGON
LAND SURVEYOR

Albert L. Anderberg
NOVEMBER 7, 1947
ALBERT L. ANDERBERG
219

RECEIVED
JUL 9 1956
STATE ENGINEER
SALEM, OREGON

WATER RIGHT SURVEY FOR
CHAS. A. DICKINSON
SEC. 34. T17S-R1W-W.M.

SCALE 1"=400'

Point of Diversion
Creek
1" x 36" Galv. Pipe
BOOTH KELLY
LBR. CO.
SOUTH 2967' 8"
EAST 1537' 6" 600
N.E. 1/4 SEC. 34
T17S-R1W-W.M.

Application No 30915
Permit No 24336

STATE OF OREGON
COUNTY OF LAINE
CERTIFICATE OF WATER RIGHT

This Is to Certify, That CHARLES A. DICKINSON

of Route 2, Box 165, Springfield, State of Oregon, has made proof to the satisfaction of the STATE ENGINEER of Oregon, of a right to the use of the waters of

Canyon Creek

a tributary of McKenzie River

for the purpose of

irrigation of 11.3 acres and stock water

under Permit No. 21336 of the State Engineer, and that said right to the use of said waters has been perfected in accordance with the laws of Oregon; that the priority of the right hereby confirmed dates from July 9, 1956,

that the amount of water to which such right is entitled and hereby confirmed, for the purposes aforesaid, is limited to an amount actually beneficially used for said purposes, and shall not exceed 0.14 cubic feet per second, being 0.20 c.f.s. for irrigation and 0.01 c.f.s. for stock use,

or its equivalent in case of rotation, measured at the point of diversion from the stream.

The point of diversion is located in the Lot 15 (SW 1/4 SE 1/4), Section 34, T. 17 S., R. 1 W., W. M.

The amount of water used for irrigation, together with the amount secured under any other right existing for the same lands, shall be limited to one-eightieth of one cubic foot per second per acre, or its equivalent for each acre irrigated and shall be further limited to a diversion of not to exceed 2 1/2 acre feet per acre for each acre irrigated during the irrigation season of each year,

and shall conform to such reasonable rotation system as may be ordered by the proper state officer.

A description of the place of use under the right hereby confirmed, and to which such right is appurtenant, is as follows:

11.3 ~~that acres Lot 2 (NW 1/4 NE 1/4)~~
~~2.5 acres and stock Lot 3 (NW 1/4 NE 1/4)~~
Section 34
T. 17 S., R. 1 W., W. M.

This certificate describes that portion of the water right confirmed by the prior certificate recorded at page 30788, Volume 22, State Record of Water Right Certificates, NOT canceled by the provisions of an order of the Water Resources Director entered on Nov 18, 1983.

The issuance of this superseding certificate does not confirm the status of the water right in regard to the provisions of ORS 540.610 pertaining to

this date. APRIL 1 1983

CHARLES A. DICKINSON

State Engineer

Recorded in State Record of Water Right Certificates, Volume 2, page 30788

51866