

June 11
May 26, 1993

JUN 11 1993
WATER RESOURCES DEPT.
SALEM, OREGON

HOWARD J. NEWHOUSE
PO BOX 360
WEDDERBURN OR 97491

RE: File# SWR-78

DEAR HOWARD J. NEWHOUSE,

The Water Resources Department (WRD) received a little over 500 surface water registration statements in December, 1992. All of the files have been set up and receipts for the fees have been sent. The next step is to insure the maps received in support of the claims are acceptable based on Oregon Revised Statutes (ORS) and Oregon Administrative Rules (OAR).

I am returning the map you prepared for E.G. Walter Dubbs. You will find the item which requires completion or correction shown below. I have the description followed by the ORS or OAR site and paraphrased statute or rule.

place of use (¼ ¼)	ORS 539.240 (2) (d) (B) "The location of place of use by quarter-quarter section..."
1/10 acre	OAR 690-28-025-(4)-(d) "The number of acres irrigated in each quarter quarter shall be shown to the nearest tenth of an acre."

I am enclosing a copy of the checklist and claim to beneficial use report information used by the adjudication section. You may find it useful in preparing the required map and information. Many Certified Water Right Examiners have seen these and are using them.



3850 Portland Rd NE
Salem, OR 97310
(503) 378-3739
FAX (503) 378-8130


JUN 10 1993

WATER RESOURCES DIVISION
SALT LAKE CITY, UT 84143

You must return the map before the claim can be processed. If you cannot have the map to the WRD within 60 days, please inform me as to when it can be expected. Please mark all correspondence with the file number.

As always, if you have any questions, please give me a call.

Sincerely,

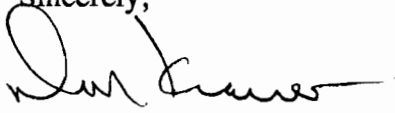

Don Knauer
Adjudication Specialist

Enclosures

J:\WP51\SWR\CLAIMANT\0\SWR-078.00M

May 26, 1993

WATER
RESOURCES
DEPARTMENT

HOWARD J. NEWHOUSE
PO BOX 360
WEDDERBURN OR 97491

RE: File# SWR-78

DEAR HOWARD J. NEWHOUSE,

The Water Resources Department (WRD) received a little over 500 surface water registration statements in December, 1992. All of the files have been set up and receipts for the fees have been sent. The next step is to insure the maps received in support of the claims are acceptable based on Oregon Revised Statutes (ORS) and Oregon Administrative Rules (OAR).

I am returning the map you prepared for E.G. Walter Dubbs. You will find the item which requires completion or correction shown below. I have the description followed by the ORS or OAR site and paraphrased statute or rule.

place of use ($\frac{1}{4}$ $\frac{1}{4}$)

ORS 539.240 (2) (d) (B) "The location of place of use by quarter-quarter section..."

$\frac{1}{10}$ acre

OAR 690-28-025-(4)-(d) "The number of acres irrigated in each quarter quarter shall be shown to the nearest tenth of an acre."

I am enclosing a copy of the checklist and claim to beneficial use report information used by the adjudication section. You may find it useful in preparing the required map and information. Many Certified Water Right Examiners have seen these and are using them.




3850 Portland Rd NE
Salem, OR 97310
(503) 378-3739
FAX (503) 378-8130

You must return the map before the claim can be processed. If you cannot have the map to the WRD within 60 days, please inform me as to when it can be expected. Please mark all correspondence with the file number.

As always, if you have any questions, please give me a call.

Sincerely,

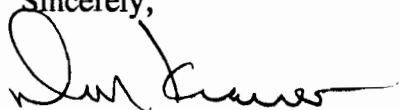A handwritten signature in black ink, appearing to read "Don Knauer", with a long horizontal flourish extending to the right.

Don Knauer
Adjudication Specialist

Enclosures

J:\WP51\SWR\CLAIMANT\0\SWR-078.00M

SURFACE WATER REGISTRATION CHECKLIST

(received after July 18, 1990)

RECEIPT # 88484

CHECK ENCLOSURES DWF

CHECK BASIN MAP #17; South Coast

UNADJUDICATED AREA ? DWF

SURFACE WATER REGISTRATION NUMBER 78

PRELIMINARY DATA BASE ENTRY DWF

ACKNOWLEDGEMENT LETTER DWF

ENTER ON STREAM INDEX h - in Basin 15
on stream In.

PUBLIC NOTICE PUBLICATION h

WATERMASTER CHECKLIST h - #19

CHECK QUADRANGLE MAP h

CHECK GLO PLATS h

FORM REVIEW

- ☒ blanks filled in
- ☒ signed
- ☒ date received stamped

MAP REVIEW

- ☒ source and trib WHERE IS SPRING? WHERE IS CHANNEL?
- ☒ diversion point location
- ☒ conveyances (pipes, ditch, etc.)
- 4 ☒ place of use IR. use?
- ☒ scale
- ☒ township, range, section
- ☒ north arrow
- ☒ CWRE stamp
- ☒ disclaimer "Proposed water right..."
- ☒ date survey was performed
- ☒ P.O.B. of survey ?
- ☒ dimensions and capacity of diversion system
- ☒ "beneficial use" type title "WATER FILING APPLICATION"
- 15 ☒ "permanent-quality" paper

WATER RIGHT RECORD CHECK NO PLAT
CARD
THIS SECTION

ENTER ON PLAT CARDS _____

FIELD INSPECTION _____

FINAL FILE REVIEW _____

FINAL DATA BASE ENTRY _____

A:SWRCHECK

12-24-91

RECEIVED

JUL 16 1992

INTERDEPARTMENT MEMO

TO: Watermaster District # 19
FROM: Adjudication Section
RE: Surface Water Registration

WATER RESOURCES DEPT.
SALEM, OREGON

Enclosed is a copy of a Registration Statement and accompanying map that has been filed in your district. It has been numbered

SWR #18 - E.G. Walter Dubois

We are gathering information about this claim to a pre-1909 water use and would like you to assist us by filing out the checklist below and including any comments that you think might be of significance.

(Yes or No)

1. Do you know anything about this water use? YES
2. Have there been any distribution problems relating to this claim? N
3. Do you have reason to believe that the claimed priority date is not accurate? N
4. Does the quantity of water claimed look unreasonable for the uses named? N
5. Does the place of use look to be accurately depicted by the CWRE map enclosed? Y
6. Do you know if there has been a period of more than a five years of non-use? N
7. Should someone in our section contact you concerning this claim? N

If you answered yes to any of the above questions, please explain below on an additional sheet of paper.

Attach any memo's or correspondence that deal with this water use and return to the Adjudication Section at the address below.

Thank you for your assistance.

Sincerely,


Pauline Castle
Adjudication Section

Enclosures

07-14-92

Map on file for PRC and for
PAC will be completed and filed
in the file for the claimant's
claimant's claimant's claimant's
claimant's claimant's claimant's

T. 37 S., R. 15 W. W.M.

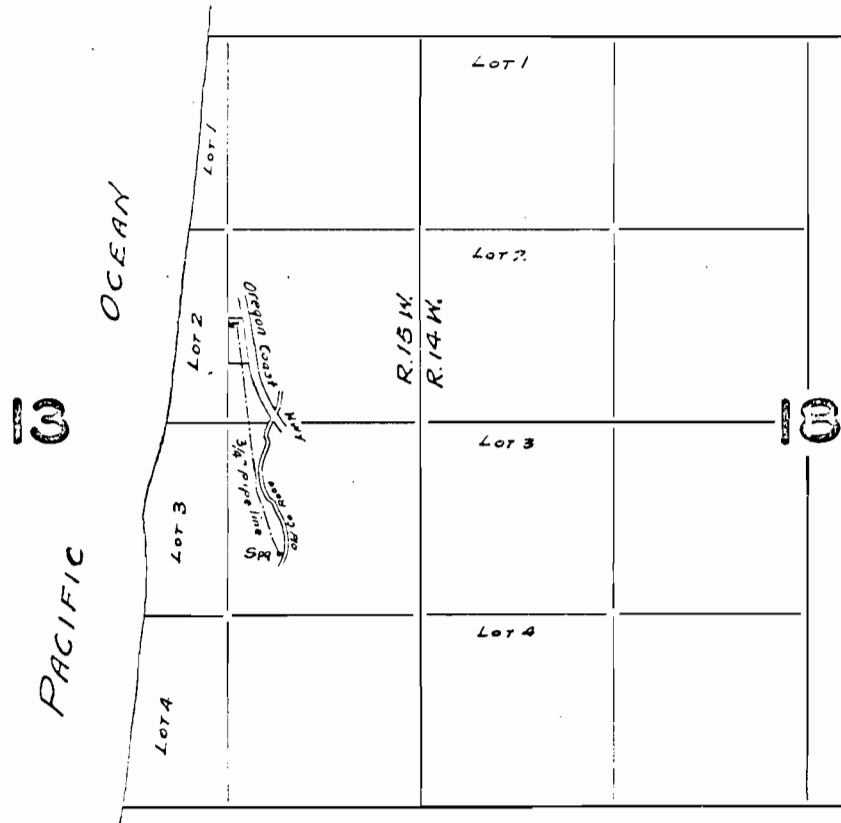

FINAL PROOF SURVEY
UNDER

Application No. 19746 Permit No. 15332

IN NAME OF

Walter Aberwald

Surveyed Sept. 2, 1943, by Geo. W. Erdman

Assigned to Mr. Ruth Campbell
and recorded in the previous Records of the
State Engineer at Pega. 501, Vol. 3
on 12-18-50

Abstract of Permit No. 15332

Application No. 19746

Certificate No. 14734

Name

Walter Abernald - Assigned to G.R. Atkins 9/15/44
Edward Abernald

Address

Gold Beach, Oregon

Source of water supply

Small Spring

Use

Domestic

Point of diversion

1660 ft. N. and 960 ft. W. from the SE cor. of Sec. 13,
being within the NE 1/4 Sec. 13, T. 37 S., R. 15 W., N.M.

Number of acres

CUNY County

DESCRIPTION OF LAND TO BE IRRIGATED OR PLACE OF USE

Twp.	Range	Sec.	NE 1/4				NW 1/4				SW 1/4				SE 1/4			
			NE 1/4	NW 1/4	SW 1/4	SE 1/4	NE 1/4	NW 1/4	SW 1/4	SE 1/4	NE 1/4	NW 1/4	SW 1/4	SE 1/4	NE 1/4	NW 1/4	SW 1/4	SE 1/4
37S	15W	13				Dom.												

Priority date

July 15, 1942

Amount of water

0.01 c.f.s. measured at the point of diversion from the
stream.

Time limit to begin construction

Nov. 7, 1943

Time limit to complete construction

10-1-44

extended to

extended to

Time limit to completely apply water

10-1-45

extended to

extended to

Remarks:




34

35

36

37

Z
 A
 E
 C
 D
 C
 F
 I
 C

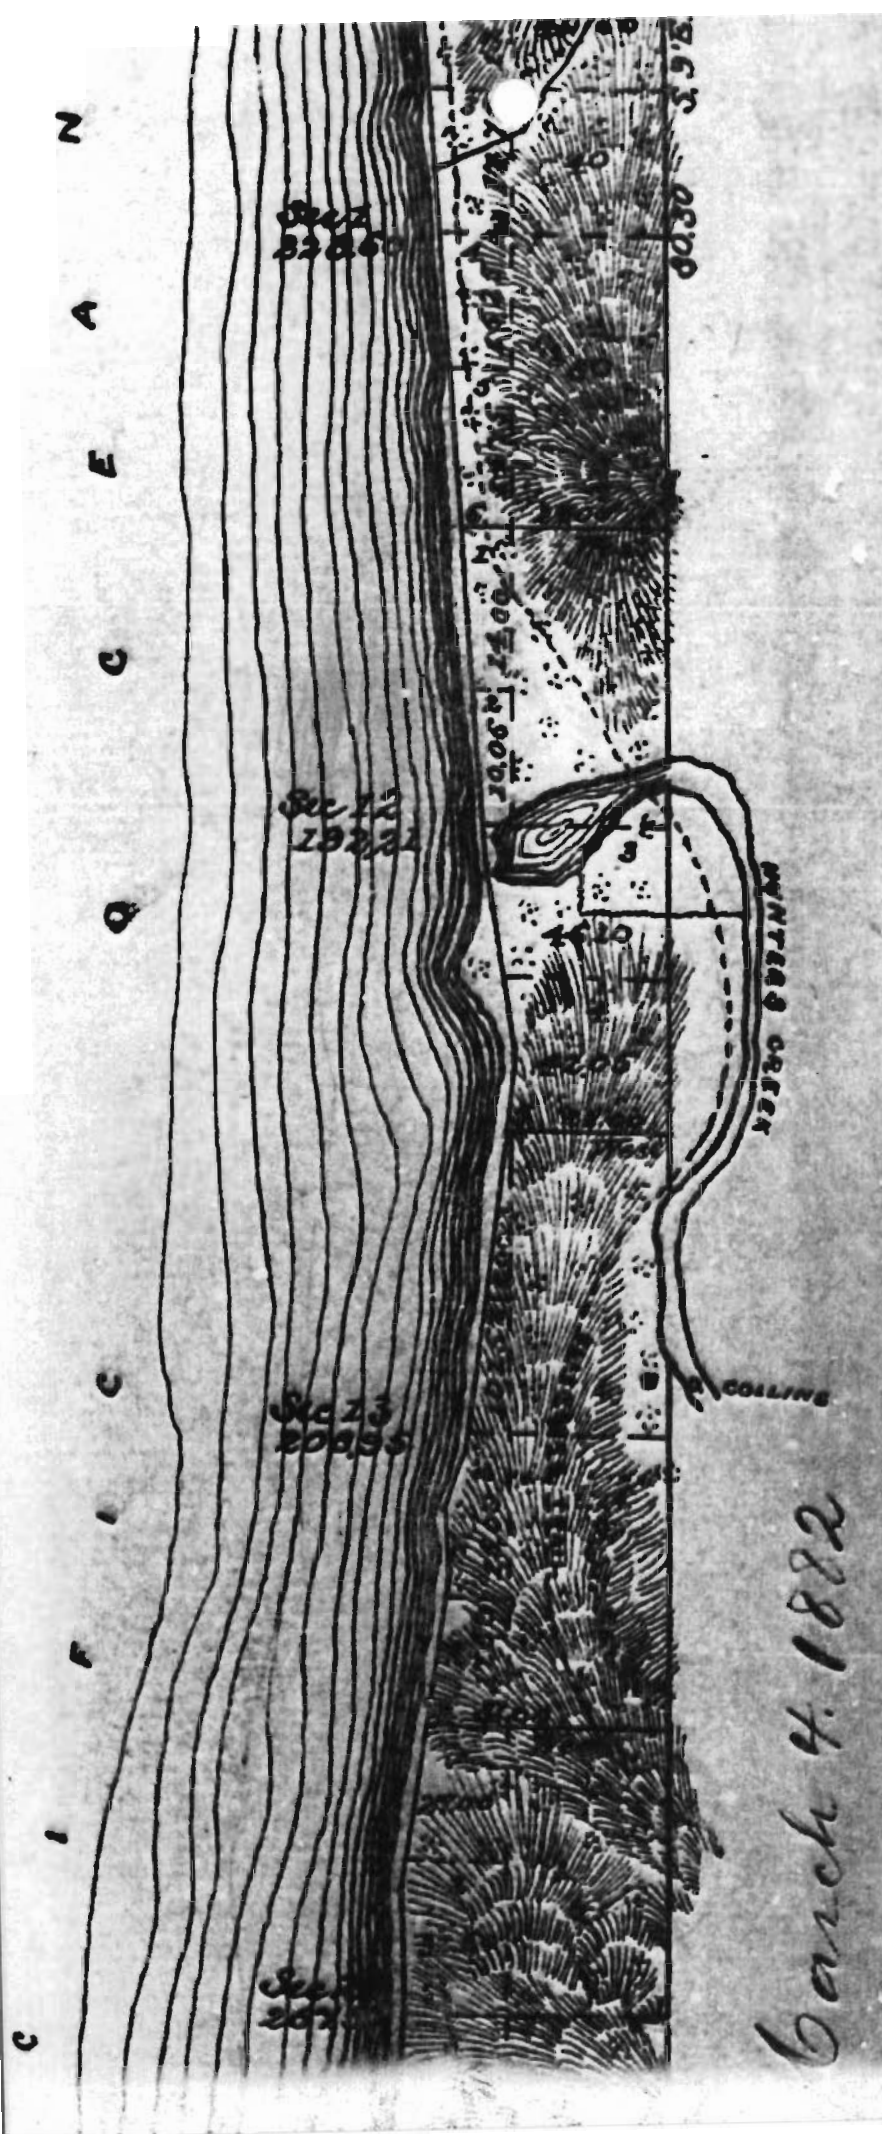

Barth 4. 1882

the Pacific Ocean		
Post	Course	Chs
Sec. 36		
1	N. 05° 00' E.	20.00
	N. 23° 00' E.	17.00
	N. 20° 00' E.	20.00
	N. 11° 00' E.	21.25
2	N. 01° 30' N.	25.00
Sec. 25		
2	N. 12° 00' E.	13.30
	N. 02° 00' E.	26.60
	N. 07° 00' E.	33.00
3	N. 06° 15' E.	9.00
Sec. 24		
3	N. 06° 00' E.	20.00
	N. 03° 30' N.	17.00
	N. 10° 00' E.	11.00
	N. 06° 00' E.	10.00
4	N. 12° 00' E.	3.00
Sec. 13		
4	N. 10° 00' E.	18.00
	N. 06° 00' N.	11.00
	N. 16° 00' E.	8.00
	N. 04° 00' E.	10.00
	N. 07° 00' E.	9.00
5	N. 03° 30' E.	25.25
Sec. 12		

OREGON

Gold Beach

Sewage Treatment Plant

Curry County Fairgrounds

Collier H. Buffington Memorial Park

Big Prairie

Creek

Creek

Creek

Creek

Creek

Creek

Creek

Creek

Creek

Creek

Creek

Creek

Creek

* Rock

Rock*

SCALE 1:24 000

INTERIOR—GEOLOGICAL SURVEY, RESTON, VIRGINIA—1986



QUADRANGLE LOCATION

CONTOUR INTERVAL 40 FEET

CONTROL ELEVATIONS SHOWN TO THE NEAREST 0.1 FOOT
OTHER ELEVATIONS SHOWN TO THE NEAREST FOOT

To convert meters to feet multiply by 3.2808

To convert feet to meters multiply by 0.3048

SHORELINE SHOWN REPRESENTS THE APPROXIMATE LINE OF MEAN HIGH WATER
THE MEAN RANGE OF TIDE IS APPROXIMATELY 5 FEET

1	2	3	1
4		5	2 Ophir
6	7	8	3 Brushy Bald Mtn.
			4
			5 Signal Buttes
			6
			7 Cape Sebastian
			8 Sundown Mtn.

ADJOINING 7.5' QUADRANGLE NAMES

P
inal
for-
of
1

THIS MAP COMPLIES WITH NATIONAL MAP ACCURACY STANDARDS
FOR SALE BY U. S. GEOLOGICAL SURVEY, DENVER, COLORADO 80225, OR RESTON, VIRGINIA 22092

Impro
Unim
Trail..

h



June 30, 1992

E.G. Walter Dubbs
28340 Highway 101
Gold Beach OR 97444

RE: Surface Water Registration


Dear Mr. Dubbs:

This will acknowledge that your Surface Water Registration Statement in the name of E.G. Walter Dubbs has been received by our office. The fees in the amount of \$200.00 have been received and our receipt # 88484 is enclosed. It has been numbered SWR-78.

Our office will review your form and map in the near future. If necessary we will schedule a meeting with you that will include a site inspection. If there are problems with your form we are usually able to take care of them during our visit. We will be able to answer any questions you might have about the adjudication process at that time.

Please feel free to contact this office if you have any questions.

Sincerely,

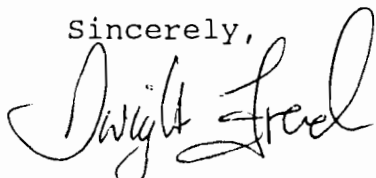

Dwight French
Adjudication Section

enc

(C:\W\S\C\SWR-0078.001)



3850 Portland Rd NE
Salem, OR 97310
(503) 378-3739
FAX (503) 378-8130

**STATE OF OREGON
WATER RESOURCES DEPARTMENT**

RECEIPT #

3850 PORTLAND ROAD NE
SALEM, OR 97310
378-8455/378-8130 (FAX)

RECEIVED FROM: <u>E.G. Walter Dubbs</u>	APPLICATION
BY: <u>G. Maxine Dubbs</u>	PERMIT
	TRANSFER

CASH: ☐	CHECK: # <u>X 96-749</u>	OTHER: (IDENTIFY) ☐	TOTAL REC'D <u>\$200.00</u>
--------------------------------	--------------------------	--	-----------------------------

01-00-0 WRD MISC CASH ACCT

842.010	ADJUDICATIONS	\$ <u>200.00</u>
831.087	PUBLICATIONS/MAPS	\$
830.650	PARKING FEES Name/month	\$
	OTHER: (IDENTIFY)	\$

02-00-0 FEDERAL FUNDS

OTHER: (IDENTIFY)	\$
-------------------	----

03-00-0 WRD OPERATING ACCT

MISCELLANEOUS:		
840.001	COPY FEES	\$
850.200	RESEARCH FEES	\$
880.109	MISC REVENUE: (IDENTIFY)	\$
520.000	OTHER (P-6): (IDENTIFY)	\$
WATER RIGHTS:		
842.001	SURFACE WATER	EXAM FEE \$ 842.002 \$
842.003	GROUND WATER	EXAM FEE \$ 842.004 \$
842.005	TRANSFER	EXAM FEE \$ 842.006 \$
WELL CONSTRUCTION		
842.022	WELL DRILL CONSTRUCTOR	EXAM FEE \$ 842.023 \$
842.016	WELL DRILL OPERATOR	EXAM FEE \$ 842.019 \$
	LANDOWNER'S PERMIT	EXAM FEE \$ 842.024 \$

06-00-0 WELL CONST START FEE

842.013	WELL CONST START FEE	\$	CARD #	
	MONITORING WELLS	\$	CARD #	

45-00-0 LOTTERY PROCEEDS

864.000	LOTTERY PROCEEDS	\$
---------	------------------	----

07-00-0 HYDRO ACTIVITY

		LIC NUMBER	
842.011	POWER LICENSE FEE(FW/WRD)		\$
842.115	HYDRO LICENSE FEE(FW/WRD)		\$
	HYDRO APPLICATION		\$

RECEIPT #

DATED: 6-29-92 BY: [Signature]

Distribution—White Copy-Customer, Yellow Copy-Fiscal, Brown Copy-Fiscal

WATER FILING APPLICATION for E.G. WALTER DUBBS


Located in the SE 1/4, NE 1/4,
Section 13, T 37 S, R 15 W, W.M.,
Curry County, Oregon

Scale - 1" = 400'


June, 1992

E.G. Walter Dubbs
28340 Hwy 101
Gold Beach, Oregon
97444

WATER RESOURCES DIVISION
SALEM, OREGON

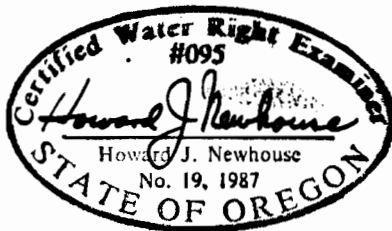

H.J. Newhouse - Land Surveying
P.O. Box 360
Wedderburn, Oregon 97491
(503) 247-6923
C.W.R. # 095

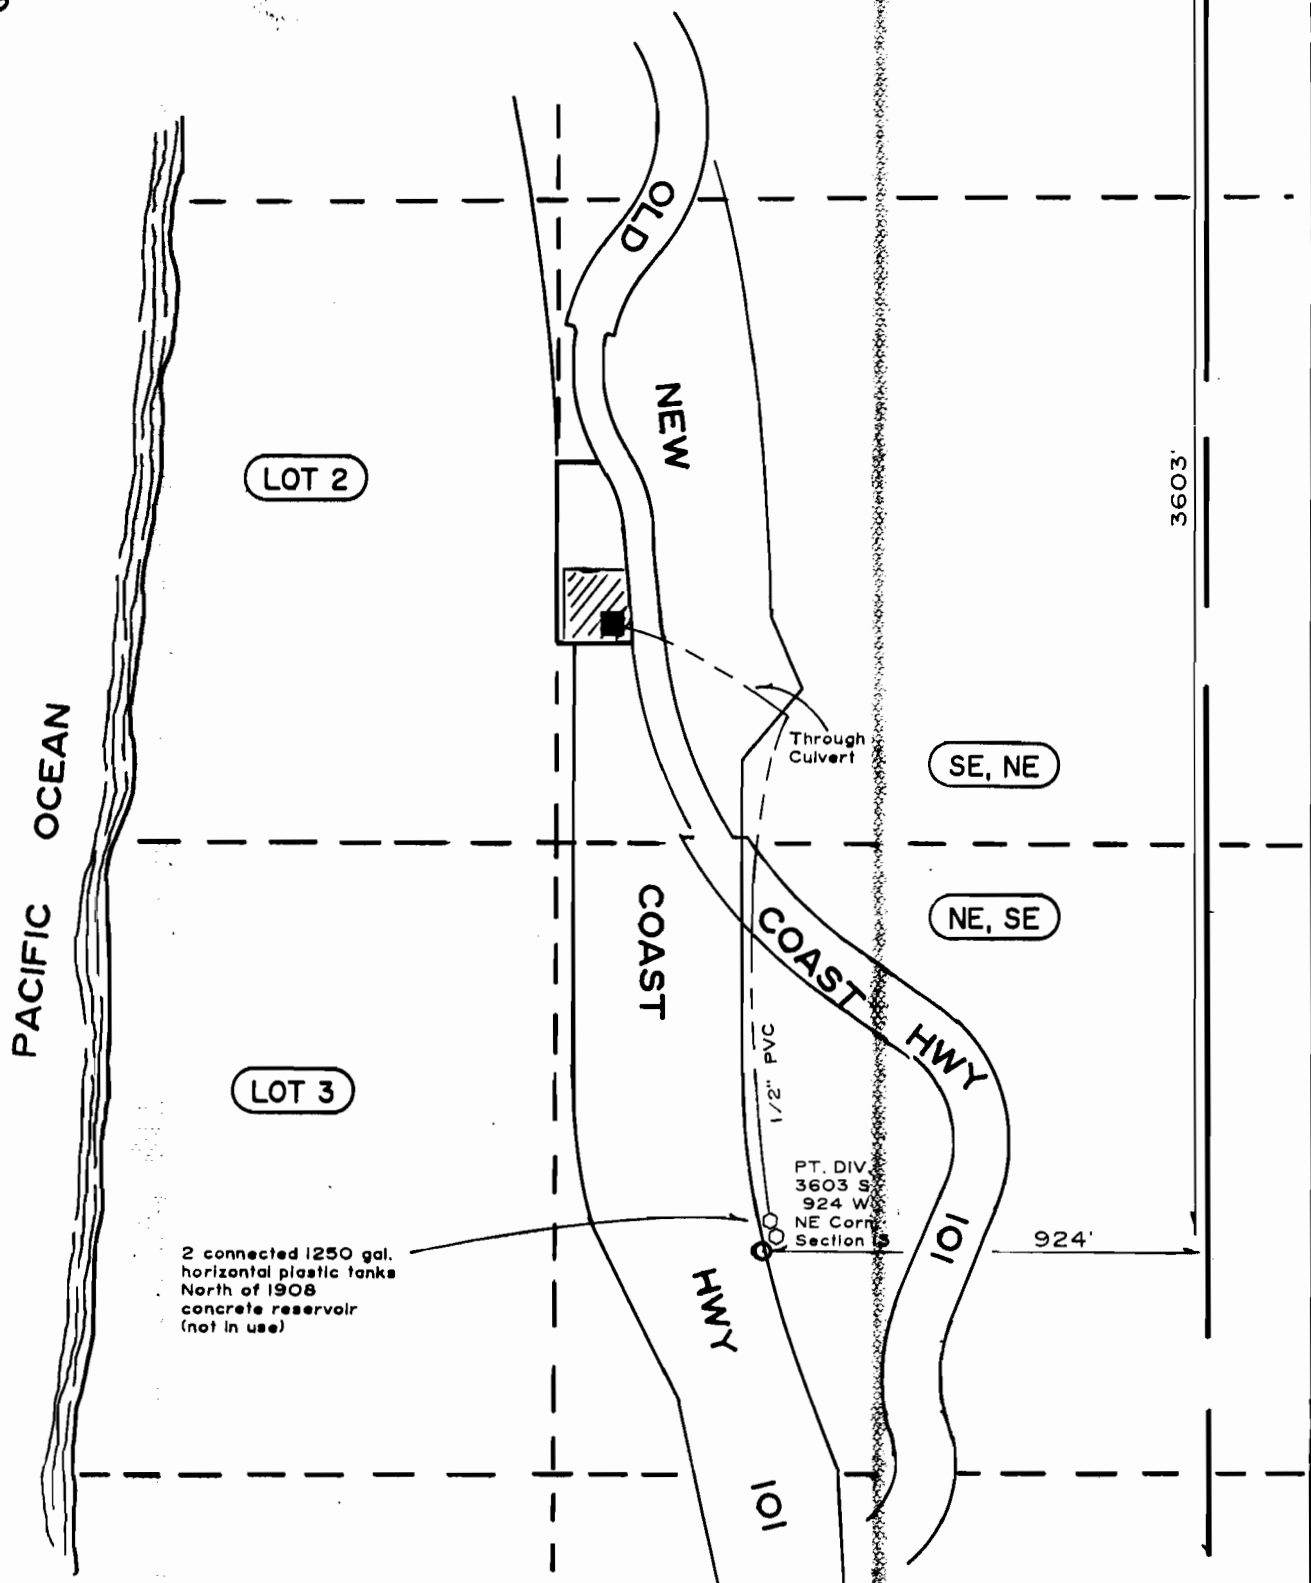

The preparation of this map was for the purpose of identifying the location of the proposed water right and has no intent to provide dimensions or location of property lines.



WATER FILING APPLICATION for E.G. WALTER DUBBS

Located in the SE 1/4, NE 1/4,
Section 13, T 37°S, R 15 W, W.M.,
Curry County, Oregon

Scale - 1" = 400' June, 1992

E.G. Walter Dubbs
28340 Hwy 101
Gold Beach, Oregon
97444

H.J. Newhouse - Land Surveying
P.O. Box 360
Wedderburn, Oregon 97491
(503) 247-6923
C.W.R. # 095

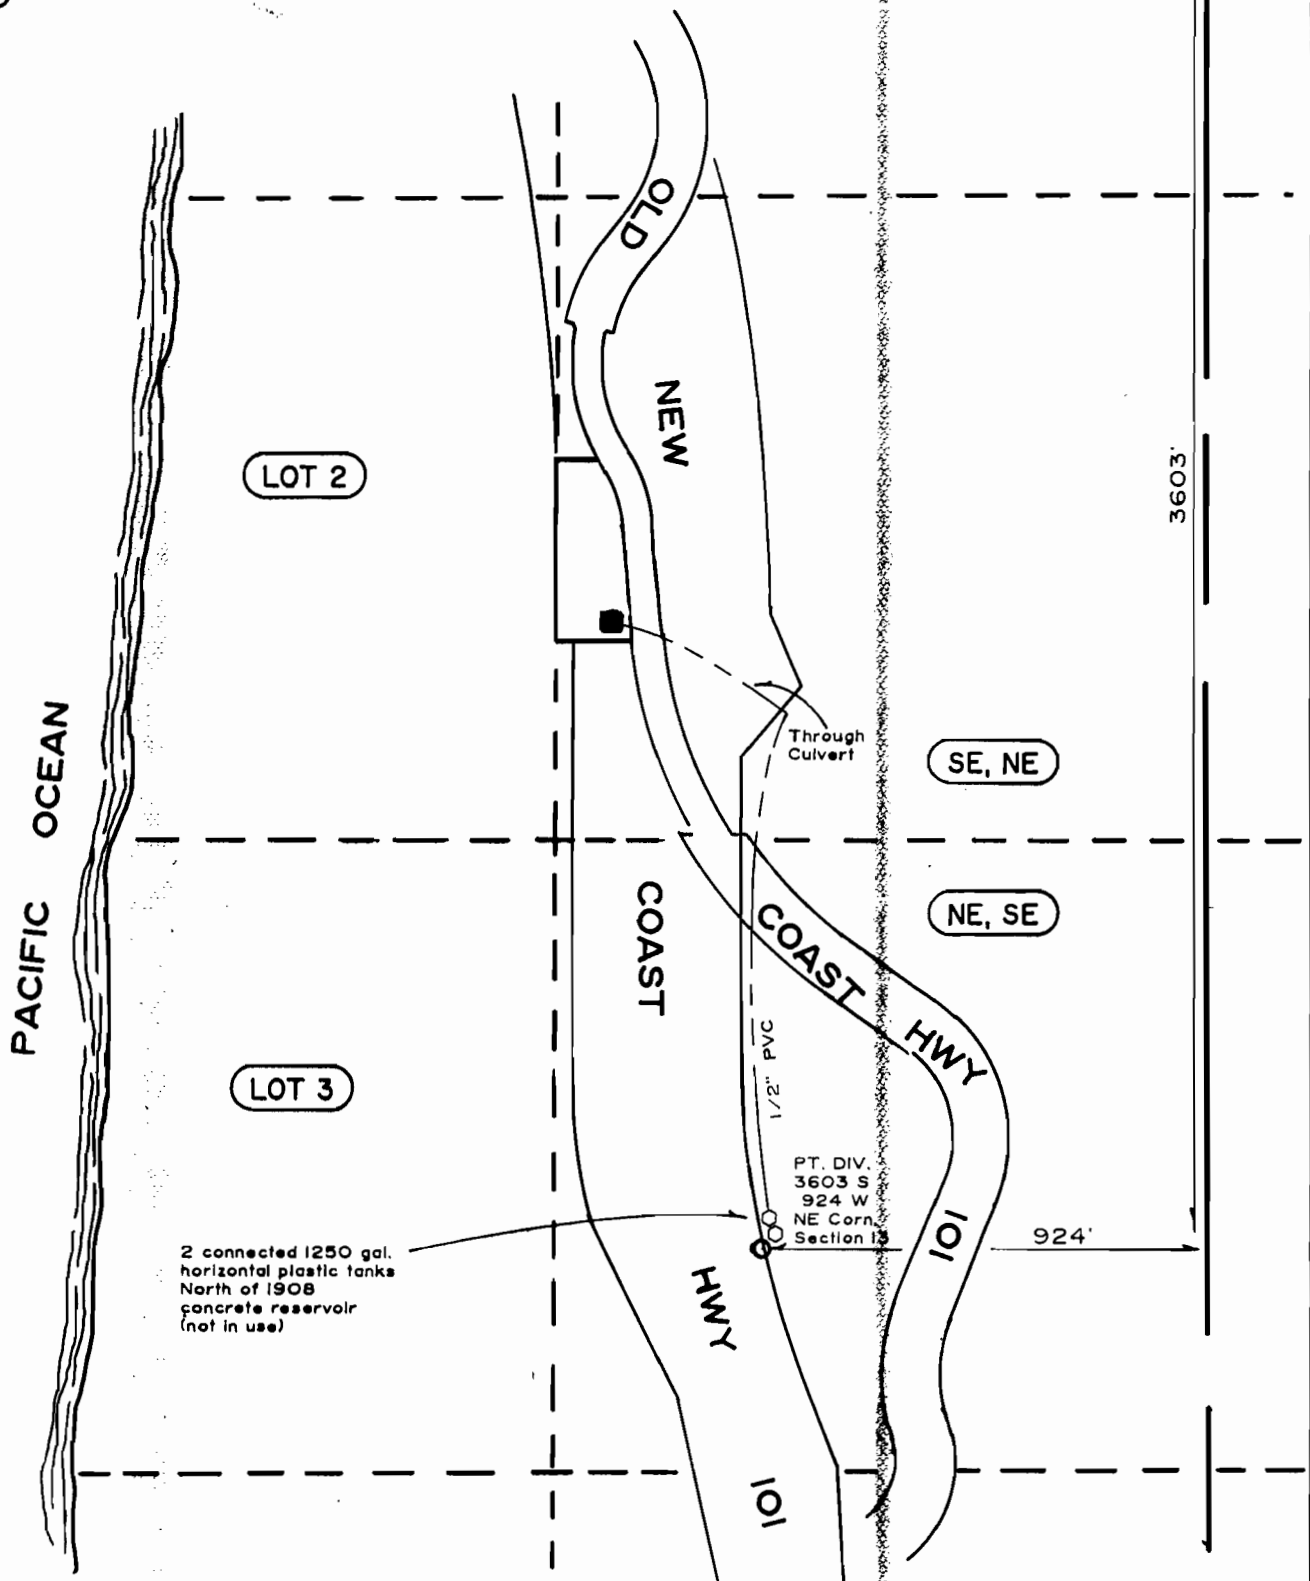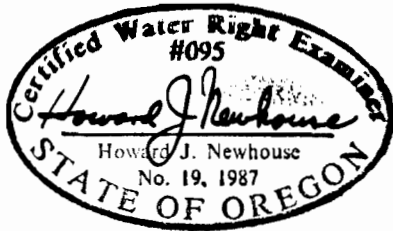

The preparation of this map was for the purpose of identifying the location of the proposed water right and has no intent to provide dimensions or location of property lines.

H.J. NEWHOUSE

June 17, 1992

LAND SURVEYOR • OR 402 • CA 3605

POST OFFICE BOX 360
WEDDERBURN, OREGON 97491
TELEPHONE (503) 247-6923

To who it may concern:

Re. Dubbs pre 1909 vested water
right claim.

The system has extensive history. Collins undoubtedly developed the water system between 1885 and 1906, for it was the only source available for the location of the previous and present dwelling. A chain of title is provided. I can remember the older house back to 1945 when I worked for my father, County Surveyor. We made frequent trips to Brookings and the old house and water system were plainly visible from Old Highway 101. Ezra and Lottie Turner sold to the State of Oregon a tract for Buena Vista Wayside Park, October 22, 1930. No mention is made of the water system. I doubt that it had any significance at that period of time. Highway 101 was relocated on or about March 1959. Drg No. 8B-14-2. The Dubbs tract is shown as well as the location of the old house. The State has never interfered with the system and allows the pipeline to be buried along its right of way and cross through its culvert from the Eastside of present grade to the Westside. I submit the system has been in continous, undisturbed, use since before 1908 which date is plainly visible on top of the unused concrete reservoir adjacent to the present system.

Respectfully,

H.J. Newhouse



CERTIFIED WATERS RIGHTS EXAMINER, ORE. NO. 95

JUL 29 1952

GRANTORGRANTEEDATE

WAY

INST. NO.

USA	Collins	12-5-85	DV4p453
Collins	Collins	1-29-84	DV4p84
Collins	Wilson	2-15-06	DV11p474
Wilson	Turner	11-7-07	DV13p473
Turner	Smith	1-6-39	DV25p209
Smith	Turner	1-7-39	DV25p212
Turner	Aberwald	5-26-42	DV27p74
Aberwald	Aikens	8-21-44	DV28p425
Aikens	Clyde	5-5-47	DV32p82
Clyde	Campbell	1-8-51	DV 36p217
Campbell	Irvine	7-14-52	DV 38p447
Irvine	Dubbs	8-20-69	BR 12p18

KNOW ALL MEN BY THESE PRESENTS, That FLORENCE IRVINE, a single woman,

hereinafter called the grantor, for the consideration hereinafter stated to the grantor paid by E. G. WALTER DUBBS and GERTRUDE E. DUBBS, hereinafter called the grantees, does hereby grant, bargain, sell and convey unto the grantees, as tenants by the entirety, the heirs of the survivor and their assigns, that certain real property, with the tenements, hereditaments and appurtenances thereunto belonging or appertaining, situated in the County of Curry, State of Oregon, described as follows, to-wit:

Real property as described in Exhibit "A" attached hereto and made a part hereof.

To Have and to Hold the above described and granted premises unto the said grantees, as tenants by the entirety, their heirs and assigns forever.

And grantor hereby covenants to and with grantees and the heirs of the survivor and their assigns, that grantor is lawfully seized in fee simple of the above granted premises, free from all encumbrances

and that grantor will warrant and forever defend the above granted premises and every part and parcel thereof against the lawful claims and demands of all persons whomsoever, except those claiming under the above described encumbrances.

The true and actual consideration paid for this transfer, stated in terms of dollars, is \$15,000.00

consideration (that is to-wit) \$15,000.00

In construing this deed where the context so requires, the singular includes the plural, the masculine includes the feminine and the neuter and, generally, all grammatical changes shall be made, assumed and implied to make the provisions hereof apply equally to corporations and to individuals.

IN WITNESS WHEREOF, the grantor has executed this instrument on the 20th day of August, 1969; if the grantor is a corporation, it has caused its corporate name to be signed and its corporate seal to be affixed hereunto by its officers duly authorized thereunto by order of its board of directors.

Florence Irvine

(If executed by a corporation, affix corporate seal)

STATE OF OREGON,

County of Curry, August 20, 1969

Personally appeared the above named Florence Irvine, a single woman,

and she acknowledged the foregoing instrument to be her voluntary act and deed.

NOTARY PUBLIC
Before me
My commission expires: 11/27/71

STATE OF OREGON, County of Curry, 1969

Personally appeared _____ and _____ who, being duly sworn, each for himself and not one for the other, did say that the former is the president and that the latter is the secretary of _____, a corporation,

and that the seal affixed to the foregoing instrument is the corporate seal of said corporation and that said instrument was signed and sealed in behalf of said corporation by authority of its board of directors; and each of them acknowledged said instrument to be its voluntary act and deed.

Before me:
Notary Public for Oregon
My commission expires:

(OFFICIAL SEAL)

NOTE—The space between the symbols () If not applicable, should be deleted. See Chapter 462, Oregon Laws 1967, as amended by the 1967 Special Session.

WARRANTY DEED

TO

AFTER RECORDING RETURN TO

STATE OF OREGON,

County of Curry,

I certify that the within instrument was received for record on the _____ day of _____, 19____ at _____ o'clock _____ M., and recorded in Book _____ on page _____ Record of Deeds of said County. Witness my hand and seal of _____ County affixed

(DON'T USE THIS SPACE; RESERVED FOR RECORDING LABEL IN COUNTIES WHERE USED.)

EXHIBIT "A"

Description for Warranty Deed wherein Florence Irvine, a single woman, is grantor and E. G. Walter Dubbs and Gertrude E. Dubbs, husband and wife, are grantees.

That certain tract of land lying in the Southeast Quarter of the Northeast Quarter (SE $\frac{1}{4}$ NE $\frac{1}{4}$) of Section 13, Township 37 South, Range 15 West, Willamette Meridian, Curry County, Oregon, described as follows:

Beginning at a point on the West boundary of the Southeast Quarter of the Northeast Quarter (SE $\frac{1}{4}$ NE $\frac{1}{4}$) of said Section 13, North 0°7' East 1727.0 feet from the Southeast Corner of Lot 3 of said Section 13; thence East 142.0 feet to the West boundary of the Oregon Coast Highway; thence following said highway boundary, North 2°53' West 266.0 feet; thence on a 256.5 foot radius curve to the left (the long chord of which bears North 16°41' West 121.2 feet) a distance of 122.3 feet; thence leaving said highway boundary, West 92.9 feet to the West boundary of the Southeast Quarter of the Northeast Quarter (SE $\frac{1}{4}$ NE $\frac{1}{4}$) of said Section 13; thence South 0°7' West 381.8 feet to the place of beginning.

Indexed in Deeds

State of Oregon } ss.
County of Curry }


I hereby certify that the within instrument was filed for record *Aug. 20, 1969*

at *4:20* o'clock *P* M. and recorded in Book of Records Vol. *12* Page *18-19*

BERNARD L. MATHER, County Clerk

Deputy

Rhyme Johnson
For Rec'd. *300*

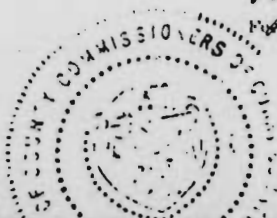

JUN 29 1992

WAT. RESOURCES DEPT.

H. L. Cooper

LOT 2

Deed RW 19296
B.53
P.563

RA

155

155

Florence Irvine
38-44718



N. 282,885.82
E. 940,814.57

OSP
Mon. (rd.)

159+25.02 P.S.C.

150' S.P.
S=0°33'45"
a=0.5

160+00 160+75.02 P.T.

RA

160 150'

+00

S. 3° 16' 30" W.

Sec 13, T37S R15W
Curry Co. OR
St. Hwy Drg No 8B-14-2
Mar. 1959

State
20-6



LOT 3

Oleta A. Walker
36-454

Land Use Information Form: Permits, Hydroelectric Licenses, Water Uses in Addition to Classified Uses

This information is needed to determine compatibility with local comprehensive plans as required by ORS 197.180. The Water Resources Department will use this and other information to evaluate the water use application. DO NOT FILL OUT THIS FORM IF water is to be diverted, conveyed, and/or used only on federal lands.

JUN 29 1992

Applicant's Name: E. G. Walter Dubbs
Address: 28340 Highway 101, Gold Beach, OR 97444
City: Gold Beach State: OR Zip: 97444 Day Phone: 247-7534

Please provide information as requested below for all tax lots on or through which water will be diverted or used. (Attach extra sheets as necessary.) Applicants for municipal use, or irrigation uses within irrigation districts, may substitute existing and proposed service area boundaries for the tax lot information requested below.

Tax Lot or Local I.D.#	Plan Designation/Zoning (e.g. Rural Residential/RR-5)	Check All That Apply		
		Water Diverted	Water Conveyed	Water Use
<u>37-15-13</u>	<u>FORESTRY GRAZING (FG)</u>			
<u>T.L. 500</u>			☒	☒

Please list all counties and cities within which water is proposed to be diverted, conveyed, and/or used. Curry

The following section must be completed by a planning official from each county and city listed unless your project will be located entirely within city limits. In this case, only the city planning agency must complete this form. Please request extra forms as needed.

For Local Government Use Only

Local government planning officials are to complete the remainder of this form. If this form can not be completed while the applicant waits, please sign and detach the receipt as instructed below. Please mail the completed form directly to the Water Resources Department (3850 Portland Rd. NE, Salem, OR, 97310) within 60 days of the date of receipt as shown below. If the form is not completed within 60 days, the Department may take action to approve the water use.

a) Check the appropriate box below and provide requested information.

☒ Land uses to be served by proposed water uses (including proposed construction) are allowed outright or are not regulated by your comprehensive plan. Cite applicable ordinance section(s): SEE COMMENTS. Go to section b) on reverse side.

☐ Land uses to be served by proposed water uses (including proposed construction) involve discretionary land use approvals as listed in the table below. **Note: Please attach documentation of applicable local land use approvals which have already been obtained. (Record of Action plus any accompanying findings is sufficient.)**

Type of Land Use Approvals Needed (e.g.: plan amendments, rezones, conditional use permits, etc.)	Cite Most Significant, Applicable Plan Policies & Ordinance Section References	Please check the box that applies:		
		Already Obtained	Already Denied	Being Pursued Satisfactorily

(over)

Receipt for Request for Land Use Information

WRD Applicant Name: _____

This receipt must be signed by a local government representative and returned to the applicant for inclusion in the WRD application IF the local government can not provide the above requested land use information while the applicant waits.

City or County: _____

Staff Contact: _____ Phone: _____

Signature: _____ Date of Information Request: _____

Description of Water Use

Note to Applicant: This sheet will provide local planning staff with a basic description of your proposed water use. Please fill out this sheet before bringing the attached land use form to your local planning office. It will help local planning offices complete your land use information form quickly.

Note to Local Planning Officials: Please initial this sheet. Do not separate it from the land use information form. If needed, please make a separate copy for your records.

Applicant Name: E. G. Walter Dubbs
 Address: 28340 Highway 101
Gold Beach, Oregon 97444
 Phone: 247-7534

JUN 20 1992

WAT. 97-0287

Please indicate what you will use the water for. Check all boxes that apply and fill in the blanks with key characteristics of the project

- ☐ Irrigation (crop type, golf course, nursery or greenhouse): _____
- ☐ Livestock (type of livestock, feedlot, slaughterhouse): _____
- ☒ Residential (# units, single or multi-family, # lots if partition or subdivision): One single family
+ 1/2 irrigation and yard
- ☐ Commercial (i.e., retail, office, restaurant, gas station, hotel, service, etc.): _____
- ☐ Industrial (i.e., factory, pulp mill, research and development, processing, etc.): _____
- ☐ Institutional (i.e., school, library, etc.): _____
- ☐ Mining (aggregate, metal, open pit, placer, etc.): _____
- ☐ Recreation (park, campsite, pond, etc.): _____
- ☐ Fish and Wildlife (pond, hatchery, etc.): _____
- ☐ Hydropower (dam, reservoir, power generating or transmitting facilities): _____
- ☐ Other (Name and list key characteristics): _____

Indicate sources for the proposed water use below:	Indicate the estimated quantity of water the use will require.
☐ Surface Water Name sources: <u>Unnamed spring branch</u> <u>of Pacific Ocean</u>	<u>0.01</u> Cubic feet per second. _____ Gallons per minute. _____ Acre-Feet
☐ Reservoir or pond	
☐ Ground Water	

JUN 20 1892

LITHOGRAPHED MAPS

Prepared By

Frank E. Alley, Abstractor and Land Attorney

ROSEBURG, OREGON

Compiled from the official records of the U. S. Land Office at Roseburg, Oregon, showing all entries upon which final proof has been submitted.



Explanatory Notes


H. E.—Homestead Entry
F. H. E.—Final Homestead Entry
F. Ct.—Final Certificate
T. C. E.—Timber Cash Entry
P. E.—Pre-emption Entry
Ind. Allot.—Indian Allotment

T. App.—Timber Application Filed
O & C.—Ore. and Cal. R. R. Lands
N. P. R. R.—North Pac. R. R. Lands
S.—State or School Lands
F. L. S.—Forest Lieu Selections
W. R. Co.—Wagon Road Grant

31.24



Township No. 37 South, Range No. 14 West, of the Willamette Meridian.

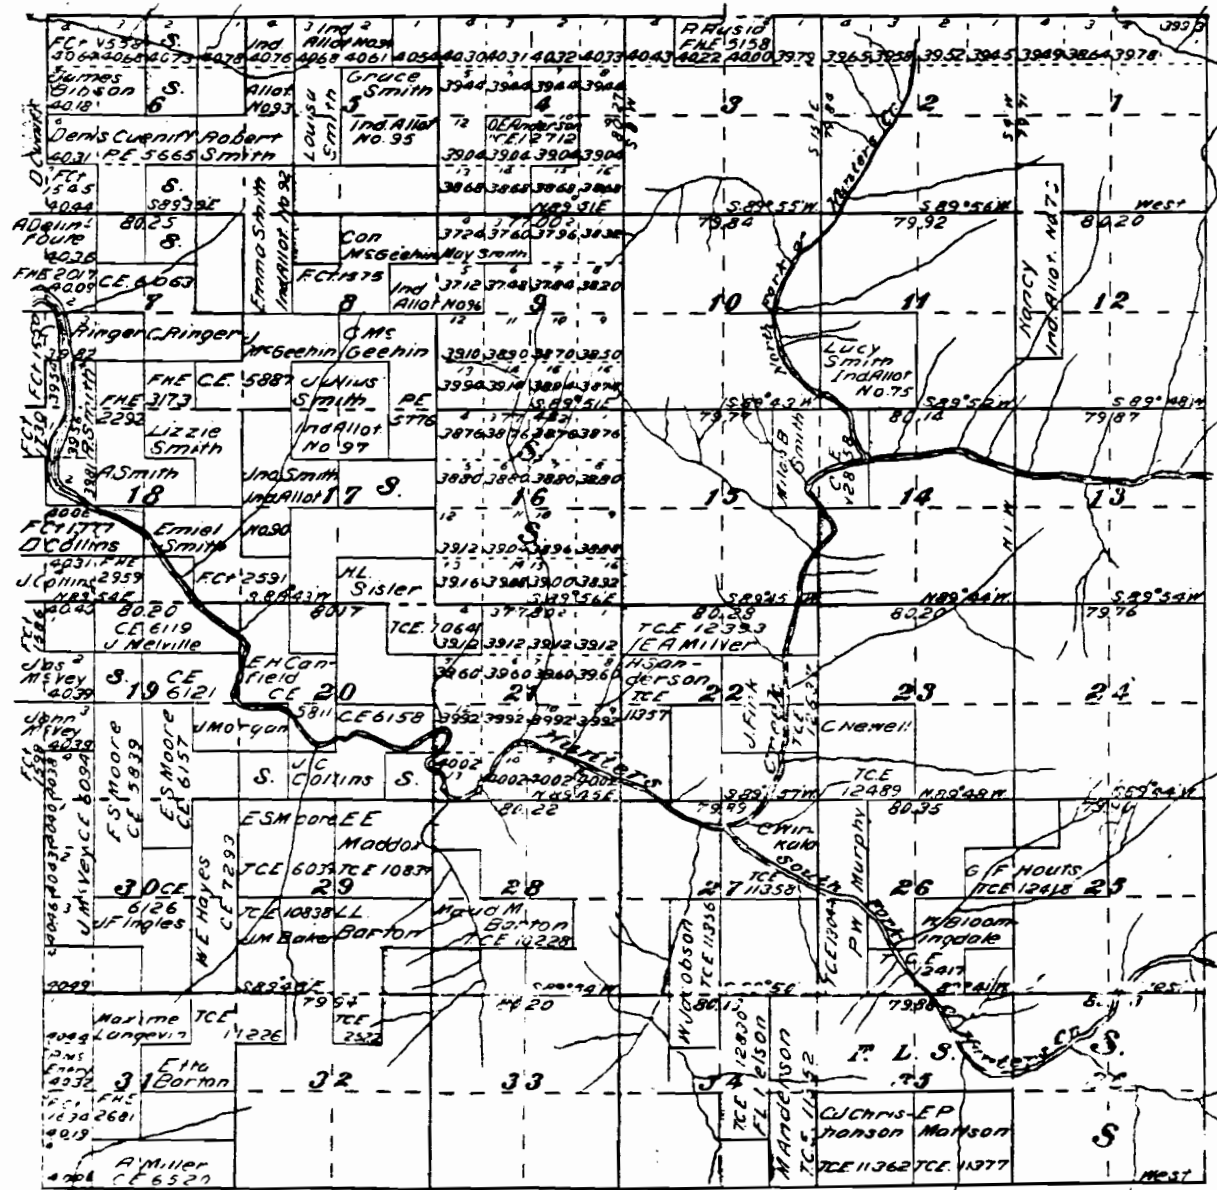

Prepared by Frank E. Alley, Abstracter and Land Attorney, Roseburg, Or.

JUL 29 1902

WAT.

Township No. 37 South, Range No. 15 West, of the Willamette Meridian.

Prepared by Frank E. Wiley, Abstractor and Land Attorney, Roseburg, Or.

