

SURFACE WATER REGISTRATION CHECKLIST

(received after July 18, 1990)

CHECK BASIN MAP See NAME MID # 18 UNADJUDICATED AREA ? yes
RECEIPT # 95315 COAST S W R NUMBER 165
CHECK ENCLOSURES See PRELIMINARY DATA BASE ENTRY See
ACKNOWLEDGEMENT LETTER See ENTER ON STREAM INDEX _____
CHECK QUADRANGLE MAP See CHECK GLO PLATS _____
WATERMASTER CHECKLIST See PUBLIC NOTICE PUBLICATION See

FORM REVIEW

_____ blanks filled in
_____ signed
_____ date received stamped

MAP REVIEW

☒ source and trib
☒ diversion point location
☒ conveyances (pipes, ditch, etc.)
☒ place of use
☒ scale
☒ township, range, section
☒ north arrow
☒ CWRE stamp
☒ disclaimer
☒ date survey was performed
☒ P.O.B. of survey
☒ dimensions and capacity of diversion system
☒ "beneficial use" type title
☒ "permanent-quality" paper

#14 1/10 ACRES
#15 WATER RIGHT RECORD CHECK _____ FIELD INSPECTION _____

FINAL FILE REVIEW _____ FINAL DATA BASE ENTRY _____

ENTER ON PLAT CARDS _____

August 3, 1993

WATER
RESOURCES
DEPARTMENT

DENNIS O BRYANT
C/O OLSON - GOEBEL
207 Q STREET
SPRINGFIELD OR 97477

RE: SWR-165

Dear Mr Bryant,

This will acknowledge the receipt of the map and beneficial use report you prepared to support the pre-1909 vested water right claim in the name of BENNINGER FARM CORP. by Mr & Mrs Norman May. Thank you for your prompt attention to my request. The map and report now appear to be in satisfactory form. I will add them to the file.

Sincerely,



Don Knauer
Adjudication Specialist

J:\WP51\SWR\CLAIMANT\SWR-0165.002



3850 Portland Rd NE
Salem, OR 97310
(503) 378-3739
FAX (503) 378-8130

July 21, 1993

DENNIS O. BRYANT
1555 COBURG RD #27
EUGENE OR 97401

RE: File# **SWR-165**

DEAR DENNIS O. BRYANT,

The Water Resources Department (WRD) received a little over 500 surface water registration statements in December, 1992. All of the files have been set up and receipts for the fees have been sent. The next step is to insure the maps received in support of the claims are acceptable based on Oregon Revised Statutes (ORS) and Oregon Administrative Rules (OAR).

I am returning the map you prepared for Benninger Farm Corp., in the name of Mr & Mrs Norman May. You will find the item which requires completion or correction shown below. I have the description followed by the ORS or OAR site and paraphrased statute or rule.

paper	OAR 690-14-170-1 "...in ink on permanent-quality linen or 0.003-inch mylar..."
$\frac{1}{10}$ acre	OAR 690-28-025-(4)-(d) "The number of acres irrigated in each quarter quarter shall be shown to the nearest tenth of an acre."

I have put a couple of notes on the copy of your map and your beneficial use report. If you have any questions about the notes, please give me a call. I am returning the copies of the map that you sent. I only need the permanent quality map.



3850 Portland Rd NE
Salem, OR 97310
(503) 378-3739
FAX (503) 378-8130

I am enclosing a copy of the checklist and claim to beneficial use report information used by the adjudication section. You may find it useful in preparing the required map and information. Many Certified Water Right Examiners have seen these and are using them.

You must return the map before the claim can be processed. If you cannot have the map to the WRD within 60 days, please inform me as to when it can be expected. Please mark all correspondence with the file number.

As always, if you have any questions, please give me a call.

Sincerely,

A handwritten signature in black ink, appearing to read "Don Knauer", with a long, sweeping horizontal stroke extending to the right.

Don Knauer
Adjudication Specialist

Enclosures

IMPORTANT MESSAGE

FOR Don K.
 DATE 6/16 TIME 3:58 A.M. P.M.
 M. Benager Farms
 OF Norman man
 PHONE _____
 AREA CODE _____ NUMBER _____ EXTENSION _____

TELEPHONED	☒	PLEASE CALL	☐
CAME TO SEE YOU	☐	WILL CALL AGAIN	☐
WANTS TO SEE YOU	☐	RUSH	☐
RETURNED YOUR CALL	☐	SPECIAL ATTENTION	☐

MESSAGE Registration
Statement SWR165

Keep in touch with
right examiner

SIGNED Ky

TOPS FORM 4005

LITHO IN U.S.A.

SWR-165

6-17-93

MESSAGE FROM Norman
 May - Hero Dennis
 Bryant, Luke -

6-17-93

Caused Bryant who
 SAID HE EXPECTED TO
 HAVE THE MAP TO US
 By July 1993, Wait

March 24, 1993

CURRENT LISTING OF CERTIFIED WATER RIGHT EXAMINERS

The map or maps that are to accompany an application for permit or transfer shall be prepared by a Certified Water Right Examiner (ORS 537.140, amended 1987), effective November 30, 1987.

The permittee/transferee is required to hire a Certified Water Right Examiner to Survey the extent of use of water perfected under the terms of a permit. Within one year of application of water to beneficial use or the date to make complete application of water allowed in the permit or transfer, whichever comes first, the permittee/transferee shall submit a Claim of Beneficial Use prepared by a Certified Water Right Examiner (ORS 537.230 and 537.630, amended 1987), effective July 7, 1987.

City	Last name	First name	Business name	Street address	ST	Zip	Lic#	Phone
ALBANY	BURRELL	JACK	K & D ENGINEERING	PO BOX 725	OR	97321	209	928-2583
ALBANY	CASWELL	MATTHEW	VC	33773 VIEWCREST DRIVE	OR	97321	149	378-2626
ALBANY	HENRICKS		S, INC.	PO BOX 907	OR	97321	170	926-7771
ALBANY	MAGNUS		S, INC.	PO BOX 907	OR	97321	177	926-7771
ALBANY				20430 SW DELINE STREET	OR	97007	11	
ALBANY				6195 SW CROSS CREEK DRIVE	OR	97007	226	248-3600
ALBANY				970 WALKER AVENUE	OR	97520	3	
ALBANY				CITY HALL, 20 E MAIN ST	OR	97520	283	482-3211
ALBANY				359 HARRISON STREET	OR	97520	254	378-6271
ALBANY				1305 CHURCH ST	OR	97814	315	523-3803
ALBANY				PO BOX 701	OR	97814	168	523-3803
ALBANY				PO BOX 701	OR	97814	241	523-3803
ALBANY				2721 TRACY STREET	OR	97814	172	523-6391
ALBANY				1045 BALTIMORE AVE. #1	OR	97411	107	347-9517
ALBANY				PO BOX 441	OR	97004	55	
ALBANY				11080 SW ALLEN BLVD 100	OR	97005	148	643-9410
ALBANY				1495 SW 132ND AVENUE	OR	97005	158	226-8063
ALBANY				8345 SW CONNEMARA TERR	OR	97005	63	653-0753
ALBANY				6890 SW JUNIPER TERRACE	OR	97005	245	231-6145
ALBANY				12920 SW MORRISON	OR	97005	81	
ALBANY				PO BOX 4755	OR	97076	247	526-2455
ALBANY				7180 SW SORRENTO RD	OR	97005	288	695-1385
ALBANY				7555 SW HALL BLVD. #45	OR	97005	293	526-2434
ALBANY				64385 CROSSWINDS RD	OR	97701	310	389-9351
ALBANY				709 NW WALL, SUITE 102	OR	97701	12	389-7614
ALBANY				1304 NW NEWPORT	OR	97701	15	382-2217
ALBANY				155 NE REVERE	OR	97701	264	388-4255
ALBANY				61245 PAULINA	OR	97702	268	289-5766
ALBANY				63885 N. HWY 97	OR	97701	33	382-4192
ALBANY				61550 ALSTRUPP RD #72	OR	97702	317	383-5621
ALBANY				61500 SW TANYA DRIVE	OR	97702	199	389-7614
ALBANY				PO BOX 1174	OR	97709	61	388-3500
ALBANY				20370 EMPIRE AVENUE	OR	97701	273	389-7417
ALBANY				PO BOX 1174	OR	97709	257	388-3500
ALBANY				23011 OXBOW LANE	OR	97701	173	388-6591
ALBANY				25 NW MINNESOTA AVE, SUITE	OR	97701	260	389-9060
ALBANY				PO BOX 1174	OR	97709	84	388-3500
ALBANY				12823 EMILY COURT	OR	97701	179	388-5621
ALBANY				804 NE CARSON WAY	OR	97701	327	447-9519
ALBANY				1898 RIDGE DRIVE	OR	97702	98	389-4672
ALBANY				19 NW WALL STREET	OR	97701	181	389-7614
ALBANY				1333 NE 11TH STREET	OR	97701	219	388-6188
ALBANY				477 NE GREENWOOD SUITE A	OR	97701	108	
ALBANY				1900 NE DIVISION ST. 109	OR	97701	120	382-3365
ALBANY				60346 ARNOLD MARKET ROAD	OR	97702	287	388-1192
ALBANY				61555 PARRELL ROAD	OR	97702	189	382-8882
ALBANY				61555 PARRELL ROAD	OR	97702	190	382-8882
ALBANY				112 NW GREELY ST	OR	97701	191	389-6959

WATER RESOURCES DEPARTMENT
OF OREGON

3850 PORTLAND RD. N.E.
SALEM, OR 97310

HERE'S THE
MATERIAL YOU
REQUESTED ---

In response to your recent request, we are

Oregon

WATER RESOURCES
DEPARTMENT

Donald E. Knauer
Adjudication Specialist
Adjudication Section

Field Operations
3850 Portland Road N.E.
Salem, Oregon 97310
(503) 378-8455 Ext. 255




ENGINEERING
SCOPE, INC.

JAMES R. SUN COUNTRY ENGINEERING
MICHAEL W. SUN COUNTRY ENGINEERING
WILLIAM R. TYE ENGINEERING

TYE
TYE

4-6-93

MR. BENNINGER CALLED AND SAID HE NEEDED A COPY OF THE
CURE LIST - I TOLD HIM TO LET US KNOW AS SOON AS
POSSIBLE WHAT HIS PLANS ARE JCK

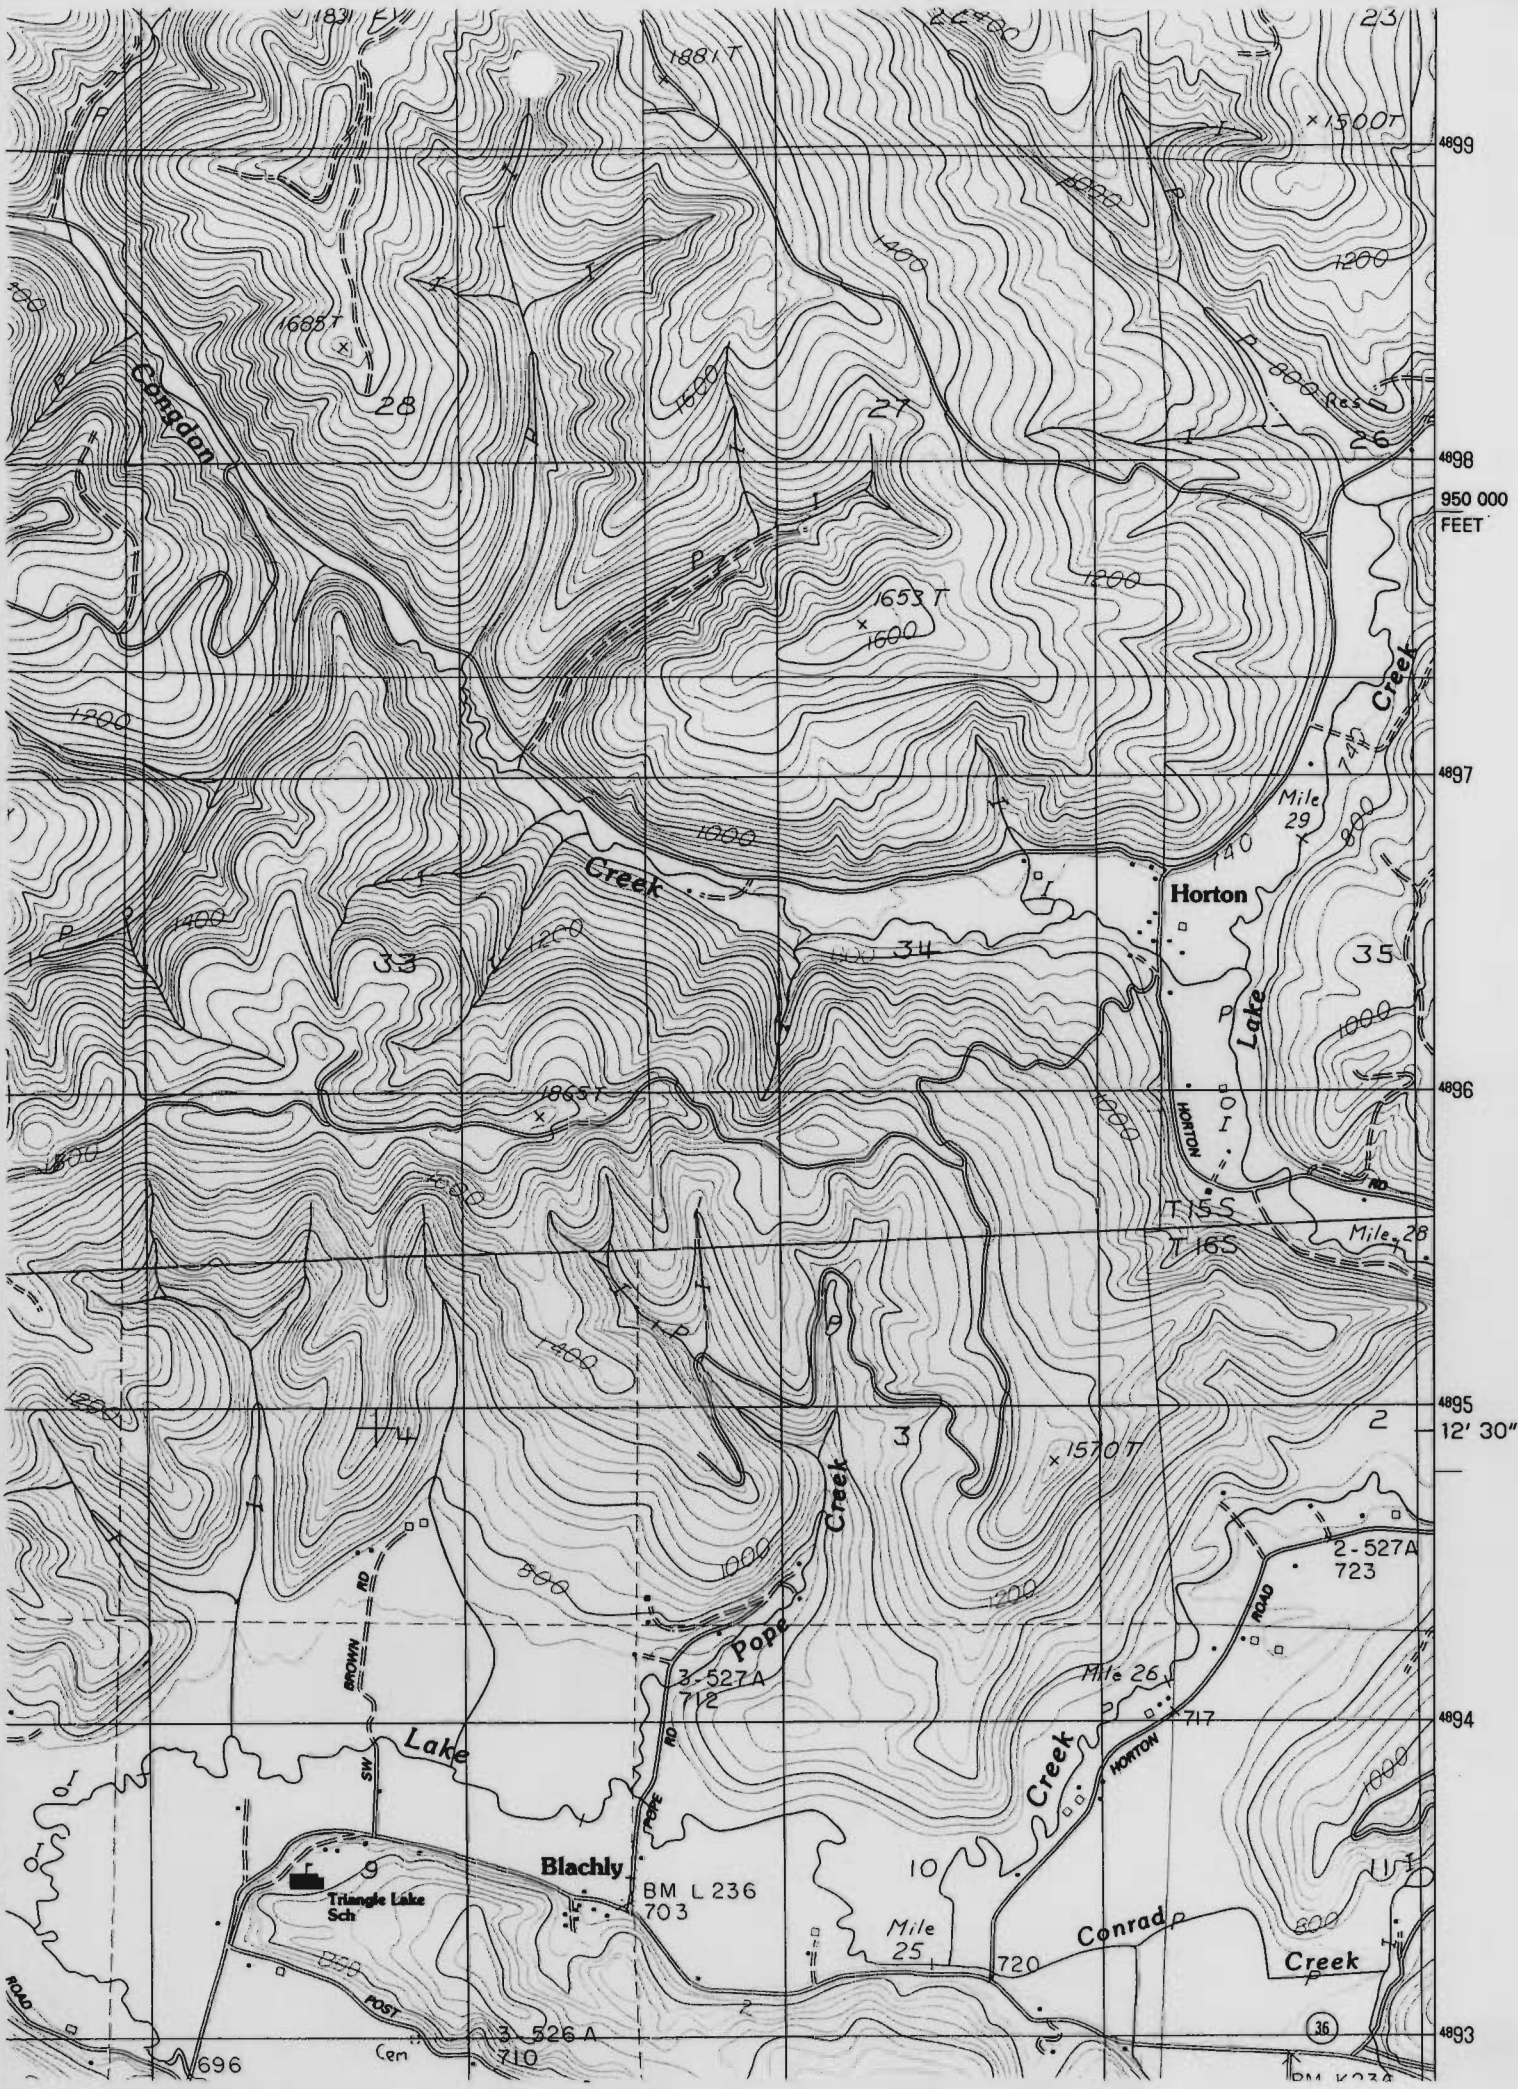

January 21, 1993

WATER
RESOURCES
DEPARTMENT

BENNINGER FARM CORP
94549 HORTON RD
HORTON OR 97412

Dear MS MAY,

This will acknowledge that your Surface Water Registration Statement in the name of BENNINGER FARM CORP has been received by our office. The fees in the amount of \$500.00 have been received and our receipt #95315 is enclosed. Your registration statement has been numbered SWR-165.

You failed to submit a map prepared by a Certified Water Right Examiner (CWRE). ORS 539.240 (2) (d) requires the map be prepared by a CWRE. Within 60 days of this letter you must send a letter to this address indicating you have contracted with a CWRE to prepare your map. You should send your letter to my attention. In your letter you must identify the name of the CWRE who will prepare your registration statement map. We will contact the CWRE to arrange a map submittal deadline.

We will not be able to process your claim until we have received your map. If you have any questions regarding this process, please do not hesitate to give me a call.

Please feel free to contact this office if you have any questions.

Sincerely,



Don Knauer
Adjudication Specialist

Enclosure

C:\WP51\SWR\CLAIMANT\SWR-0165.001



3850 Portland Rd NE
Salem, OR 97310
(503) 378-3739
FAX (503) 378-8130

STATE OF OREGON
WATER RESOURCES DEPARTMENT
RECEIPT # 95315 3850 PORTLAND ROAD NE
SALEM, OR 97310
378-8455/378-8130 (FAX)

RECEIVED FROM: <u>Benninger Farm Corp.</u>	APPLICATION
BY: _____	PERMIT
	TRANSFER

CASH: ☐	CHECK: # ☒ 96749	OTHER: (IDENTIFY) ☐	TOTAL REC'D \$ 500.
--------------------------------	--	--	---------------------

01-00-0 WRD MISC CASH ACCT	
842.010 ADJUDICATIONS	\$ 500.
831.087 PUBLICATIONS/MAPS	\$
830.650 PARKING FEES Name/month	\$
OTHER: (IDENTIFY)	\$

02-00-0 FEDERAL FUNDS	
OTHER: (IDENTIFY)	\$

03-00-0 WRD OPERATING ACCT		
MISCELLANEOUS:		
840.001 COPY FEES	\$	
850.200 RESEARCH FEES	\$	
880.109 MISC REVENUE: (IDENTIFY)	\$	
520.000 OTHER (P-6): (IDENTIFY)	\$	
WATER RIGHTS:		
842.001 SURFACE WATER	EXAM FEE \$	842.002 RECORD FEE \$
842.003 GROUND WATER	\$	842.004 \$
842.005 TRANSFER	\$	842.006 \$
WELL CONSTRUCTION		
842.022 WELL DRILL CONSTRUCTOR	EXAM FEE \$	842.023 LICENSE FEE \$
842.016 WELL DRILL OPERATOR	\$	842.019 \$
LANDOWNER'S PERMIT		842.024 \$

06-00-0 WELL CONST START FEE		
842.013 WELL CONST START FEE	\$	CARD #
MONITORING WELLS	\$	CARD #

45-00-0 LOTTERY PROCEEDS	
864.000 LOTTERY PROCEEDS	\$

07-00-0 HYDRO ACTIVITY	LIC NUMBER	
842.011 POWER LICENSE FEE(FW/WRD)		\$
842.115 HYDRO LICENSE FEE(FW/WRD)		\$
HYDRO APPLICATION		\$

RECEIPT # 95315 DATED: 12-22-92 BY: D. Bushnell

Distribution—White Copy-Customer, Yellow Copy-Fiscal, Copy-Fiscal

July 30, 1993

RECEIVED
AUG - 2 1993
WATER RESOURCES DEPT.
SALEM, OREGON

Oregon Water Resources Department
Mr. Donald Knauer
Adjudication Specialist
3850 Portland Road N.E.
Salem, OR 97310

Subject: Surface Water Registration for Benninger Farm
Corporation SWR-165

Dear Mr. Knauer:

We have made the corrections and additions to the map for SWR-165 as noted in your letter dated July 21, 1993. I have enclosed the map and the report which has also been amended to reflect the changes on the map.

If there are any additional problems, please contact me at this office and we will expedite them as soon as possible.

Thank you for your assistance.

Very truly yours,

Dennis O. Bryant
Dennis Bryant
CWRE No. 311

lsh

Enclosures

REGISTRATION STATEMENT
CLAIM OF BENEFICIAL USE

RECEIVED

Information: Mr. and Mrs. Norman May
94549 Horton Road
Horton, Oregon 97412
Telephone 925-3501

AUG - 2 1993

WATER RESOURCES DEPT.
SALEM, OREGON

Sources: Lake Creek has been used for stock watering since the farm was established in 1892. Presently there are 46 head of cattle and 2 horses using Lake Creek for water. Congdon Creek has been the source of irrigation water since the establishment of the farm. Presently there are two diversion points with pump locations at each. The source for the domestic water is a small unnamed creek flowing into Lake Creek from the East side of the stream.

Diversion Points: Domestic

The domestic diversion point is located South 65° East 1280 feet from the Brass Cap marking the one quarter corner between Sections 34 and 35, Township 15 south, Range 7 West, Willamette Meridian, Lane County, Oregon. It has a 5 foot high by 12 foot long Cedar slab trash rack located above a 2.5 foot by 1.25 foot tank located in a stream below a spring which feeds a 1 1/2 inch plastic pipe. This site is about 40 feet in elevation above the two home sites, which it serves.

Lawn and Garden Diversion

This diversion point is located on Congdon Creek and is South 12°15' East 280 feet from the Brass Cap marking the aforementioned one quarter corner between Sections 34 and 35. This is the site of a 3/4 horsepower pump which feeds a one inch by 120 foot buried plastic pipe to provide 1 acre of lawn and garden irrigation for the two northern homes. The pump was not in place on June 25, 1993; however, the wiring and buried pipe were in evidence and the pump was visited in their equipment shed.

Agricultural Irrigation Diversion Point

This diversion point is also located on Congdon Creek and is South 22°07' East 537 feet from the one quarter corner between Sections 34 and 35 as previously described. This is the site of a 2 horsepower pump which feeds a 3 inch by 800 foot buried plastic pipe used to irrigate the fields that are used for grazing and hay production.

Livestock Diversion

Their are presently 46 head of cattle and 2 horses, which take water directly from Lake Creek along its entire length through this property.

Pumps: Yard Irrigation

A small 3/4 horsepower pump with 6" pulley is used to feed a one inch by 120 foot buried plastic pipe to irrigate the lawn and garden sprinklers for the 2 northern residences.

Agricultural Irrigation

- a. The primary pump is a 2 horsepower F and W Water systems Model SPJ 201-7803 with a 2" intake pipe and 1 1/2 " discharge pipe. This pump is rated at 42 gallons/minute at 40 lbs. pressure and 3450 r.p.m.'s. The pump has an 8" impeller rotor.
- b. A 1 1/2 horsepower reserve pump is used as a standby for the primary pump. It is a Sears and Roebuck Model 390 Serial Number C53L2B18 Code No. F60. The pump has a 6" impeller rotor, a 1 1/2" line into the pump and a 1 1/4 inch line out. It is rated at 3450 r.p.m.'s.

Pipe: Buried Pipe

120' - 1" lawn irrigation pipe
800' - 3" PVC Schedule 40 Field and Pasture irrigation pipe

Portable Pipe

600' - 3" aluminum pipe
270' - 2" aluminum pipe

Sprinkler Heads

17 - Rainbird No. 20 5/32"
2 - Rainbird No. 30 5/32"
1 - Rainbird No. 40 5/32"

Head: Domestic diversion point is about 40 feet above the home sites.

Field irrigation averages 12 feet above the creek at the diversion point.

The lawn irrigation averages 6 feet above the creek at the diversion point.

Calculation: Lawn and Garden 1.0 acre 0.07 c.f.s.

$$30 \text{ psi } \frac{0.75 \text{ HP} \times 7.04}{b + 30(2.31)} = 0.07 \text{ c.f.s.}$$

Domestic	2 Residences	0.01 c.f.s.
Livestock	46 cows	0.0024 c.f.s.
	2 horses	
46 head cattle at 35 gallons/day	1610 gallons	
2 horses at 12 gallons/day	<u>24</u> gallons	
Total	1634 gallons	
<u>1634 gallons</u> = 68.08 gal/min = 1.0911 gal/min = 0.0024		
24		


Irrigation	47.79 acres	0.1693 c.f.s.
30 psi $\frac{2}{12} \text{ hp} \times 7.04 =$	0.1732 c.f.s.	
12 + 30(2.31)		

30 psi 20 - 5/32 heads at 3.8 gallons/min.
76 gal/min - 0.1693 cfs.

Summary:

<u>SW 1/4, NW 1/4, Section 35</u>		
Lawn and garden	0.3 acres	0.07 c.f.s.
Livestock	46 cows	0.0024 c.f.s.
	2 horses	
Irrigation	24.9 acres	<u>0.1693 c.f.s.</u>
		0.2417 c.f.s.
<u>N.W. 1/4, S.W. 1/4, Section 35</u>		
Lawn and garden	0.7 acres	0.07 c.f.s.
Domestic	2 residences	0.01 c.f.s.
Livestock	46 cows	0.0024 c.f.s.
	2 horses	
Irrigation	20.9 acres	<u>0.1693 c.f.s.</u>
		0.2517 c.f.s.


Survey: This survey was done by using the July 15, 1990 aerial photographs obtained from the Lane County Surveyors Office, which were taken for the Bureau of Land Management and are Photo No.s 18-16-43 and 18-16-44. These photos are at a scale of 1" = 1000' and were used in conjunction with the Lane County assessor's Map No.15-07-35 at a scale of 1" = 400' and the 1974 survey in Section 35, Township 15 South, Range 7 West, Willamette Meridian by the Eugene District of the Bureau of Land Management and shown in the Lane County Surveyor's Office Files as C.S. File No. 18996. The diversion points were located on the photo's and verified by hand compass and pacing. the areas were calculated on the photo and on the Assessor's Map using C.S. No. 18996 for further clarification.

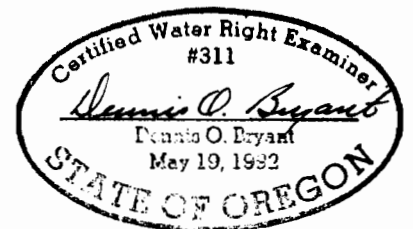

RECEIVED

JUL 19 1993

WATER RESOURCE
SALEM, OREGON

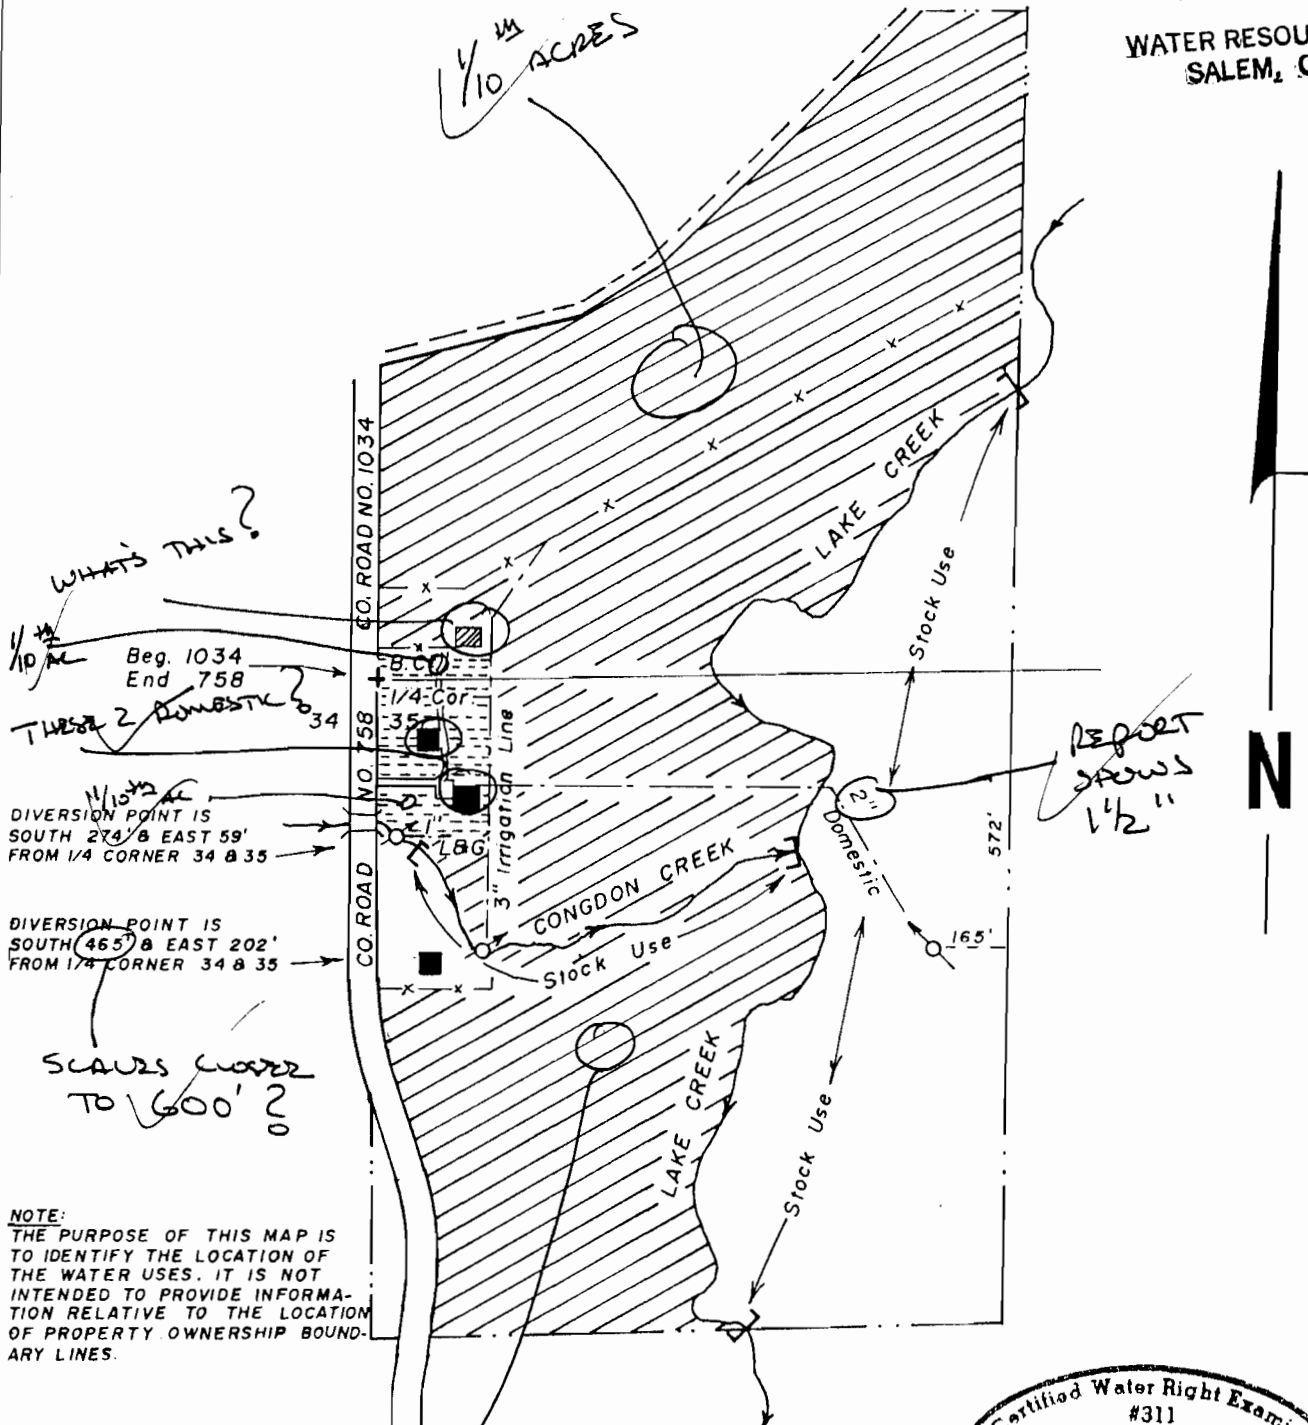

NOTE:
THE PURPOSE OF THIS MAP IS
TO IDENTIFY THE LOCATION OF
THE WATER USES. IT IS NOT
INTENDED TO PROVIDE INFORMAT-
ION RELATIVE TO THE LOCATION
OF PROPERTY OWNERSHIP BOUND-
ARY LINES.

MR. & MRS. NORMAN MAY
SWR-165

WATER USE MAP
for
SURFACE WATER REGISTRATION
in

N.W. 1/4, S.W. 1/4, & S.W. 1/4, N.W. 1/4, SECTION 35,
T.15 S., R.7 W., W.M.



HAY & PASTURE IRRIGATION (45.8 ac.)



LAWN & GARDEN IRRIGATION (1.0 ac.)

SCALE 1" = 400' DATE 7-15-93 DRAWN D. Bryant JOB NO 1525

OLSON & GOEBEL, P.C. 207 'Q' ST. SPRINGFIELD, OR 97477 (503)726-5104

RECEIVED

JUL 19 1993

WATER RESOURCES DEPT.
SALEM, OREGON

REGISTRATION STATEMENT
CLAIM OF BENEFICIAL USE

Information: Mr. and Mrs. Norman May
94549 Horton Road
Horton, Oregon 97412
Telephone 925-3501

Sources: Lake Creek has been used for stock watering since the farm was established in 1892. Presently there are 46 head of cattle and 2 horses using Lake Creek for water. Congdon Creek has been the source of irrigation water since the establishment of the farm. Presently there are two diversion points with pump locations at each. The source for the domestic water is a small unnamed creek flowing into Lake Creek from the East side of the stream.

Diversion Points: Domestic

The domestic diversion point is located South 65° East 1280 feet from the Brass Cap marking the one quarter corner between Sections 34 and 35, Township 15 south, Range 7 West, Willamette Meridian, Lane County, Oregon. It has a 5 foot high by 12 foot long Cedar slab trash rack located above a 2.5 foot by 1.25 foot tank located in a stream below a spring which feeds a 1 1/2 inch plastic pipe. This site is about 40 feet in elevation above the two northern home sites, which it serves.

MAP
SHOWS
2" ?

Lawn and Garden Diversion

This diversion point is located on Congdon Creek and is South 12°15' East 280 feet from the Brass Cap marking the aforementioned one quarter corner between Sections 34 and 35. This is the site of a 3/4 horsepower pump which feeds a one inch by 120 foot buried plastic pipe to provide 1 acre of lawn and garden irrigation for the two northern homes. The pump was not in place on June 25, 1993; however, the wiring and buried pipe were in evidence and the pump was visited in their equipment shed.

Agricultural Irrigation Diversion Point

This diversion point is also located on Congdon Creek and is South 23°30' East 507 feet from the one quarter corner between Sections 34 and 35 as previously described. This is the site of a 2 horsepower pump which feeds a 3 inch by 800 foot buried plastic pipe used to irrigate the fields that are used for grazing and hay production.

SLABS
MORE
on map

Livestock Diversion

Their are presently 46 head of cattle and 2 horses, which take water directly from Lake Creek along its entire length through this property.

Pumps: Yard Irrigation

A small 3/4 horsepower pump with 6" pulley is used to feed a one inch by 120 foot buried plastic pipe to irrigate the lawn and garden sprinklers for the 2 northern residences.

Agricultural Irrigation

- a. The primary pump is a 2 horsepower F and W Water systems Model SPJ 201-7803 with a 2" intake pipe and 1 1/2 " discharge pipe. This pump is rated at 42 gallons/minute at 40 lbs. pressure and 3450 r.p.m.'s. The pump has an 8" impeller rotor.
- b. A 1 1/2 horsepower reserve pump is used as a standby for the primary pump. It is a Sears and Roebuck Model 390 Serial Number C53L2B18 Code No. F60. The pump has a 6" impeller rotor, a 1 1/2" line into the pump and a 1 1/4 inch line out. It is rated at 3450 r.p.m.'s.

Pipe: Buried Pipe

120' - 1" lawn irrigation pipe
800' - 3" PVC Schedule 40 Field and Pasture irrigation pipe

Portable Pipe

600' - 3" aluminum pipe
270' - 2" aluminum pipe

Sprinkler Heads

17 - Rainbird No. 20 5/32"
2 - Rainbird No. 30 5/32"
1 - Rainbird No. 40 5/32"

Head: Domestic diversion point is about 40 feet above the home sites.

Field irrigation averages 12 feet above the creek at the diversion point.

The lawn irrigation averages 6 feet above the creek at the diversion point.

Calculation: Lawn and Garden 1.0 acre 0.07 c.f.s.

$$30 \text{ psi } \frac{0.75 \text{ HP} \times 7.04}{b + 30(2.31)} = 0.07 \text{ c.f.s.}$$


Domestic	2 Residences	0.01 c.f.s.
Livestock	46 cows	0.0024 c.f.s.
	2 horses	
46 head cattle at 35 gallons/day	1610 gallons	
2 horses at 12 gallons/day	24 gallons	
Total	1634 gallons	
$\frac{1634 \text{ gallons}}{24} = 68.08 \text{ gal/min} = 1.0911 \text{ gal/min} = 0.0024$		

Irrigation	47.79 acres	0.1693 c.f.s.
30 psi $\frac{2 \text{ hp} \times 7.04}{12 + 30(2.31)} =$	0.1732 c.f.s.	

30 psi 20 - 5/32 heads at 3.8 gallons/min.
76 gal/min - 0.1693 cfs.

<u>1/4 acres / 1/4 1/4</u>	Summary:		
<u>NW SW only?</u>	Lawn and garden	1.0 acre	0.07 c.f.s.
	Domestic	2 residences	0.10 c.f.s.
	Livestock	46 cows	0.0024 c.f.s.
		2 horses	
<u>1/4 acres / 1/4 1/4</u>	Irrigation	45.79 acres	0.1693 c.f.s.
	Totals	46.79	0.2517 c.f.s.

Survey: This survey was done by using the July 15, 1990 aerial photographs obtained from the Lane County Surveyors Office, which were taken for the Bureau of Land Management and are Photo No.s 18-16-43 and 18-16-44. These photos's are at a scale of 1" = 1000' and were used in conjunction with the Lane County assessor's Map No.15-07-35 at a scale of 1" = 400' and the 1974 survey in Section 35, Township 15 South, Range 7 West, Willamette Meridian by the Eugene District of the Bureau of Land Management and shown in the Lane County Surveyor's Office Files as C.S. File No. 18996. The diversion points were located on the photo's and verified by hand compass and pacing. the areas were calculated on the photo and on the Assessor's Map using C.S. No. 18996 for further clarification.

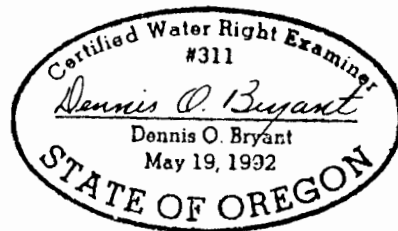

1/3
RECEIVED

JUL 19 1993

WATER RESOURCES DEPT.
SALEM, OREGON

REGISTRATION STATEMENT
CLAIM OF BENEFICIAL USE

Information: Mr. and Mrs. Norman May
94549 Horton Road
Horton, Oregon 97412
Telephone 925-3501

Sources: Lake Creek has been used for stock watering since the farm was established in 1892. Presently there are 46 head of cattle and 2 horses useing Lake Creek for water. Congdon Creek has been the source of irrigation water since the establishment of the farm. Presently there are two diversion points with pump locations at each. The source for the domestic water is a small unnamed creek flowing into Lake Creek from the East side of the stream.

Diversion Points: Domestic

The domestic diversion point is located South 65° East 1280 feet from the Brass Cap marking the one quarter corner between Sections 34 and 35, Township 15 south, Range 7 West, Willamette Meridian, Lane County, Oregon. It has a 5 foot high by 12 foot long Cedar slab trash rack located above a 2.5 foot by 1.25 foot tank located in a stream below a spring which feeds a 1 1/2 inch plastic pipe. This site is about 40 feet in elevation above the two northern home sites, which it serves.

Lawn and Garden Diversion

This diversion point is located on Congdon Creek and is South 12°15' East 280 feet from the Brass Cap marking the aforementioned one quarter corner between Sections 34 and 35. This is the site of a 3/4 horsepower pump which feeds a one inch by 120 foot buried plastic pipe to provide 1 acre of lawn and garden irrigation for the two northern homes. The pump was not in place on June 25, 1993; however, the wiring and buried pipe were in evidence and the pump was visited in their equipment shed.

Agricultural Irrigation Diversion Point

This diversion point is also located on Congdon Creek and is South 23°30' East 507 feet from the one quarter corner between Sections 34 and 35 as previously described. This is the site of a 2 horsepower pump which feeds a 3 inch by 800 foot buried plastic pipe used to irrigate the fields that are used for grazing and hay production.

Livestock Diversion

There are presently 46 head of cattle and 2 horses, which take water directly from Lake Creek along its entire length through this property.

Pumps: Yard Irrigation

A small 3/4 horsepower pump with 6" pulley is used to feed a one inch by 120 foot buried plastic pipe to irrigate the lawn and garden sprinklers for the 2 northern residences.

Agricultural Irrigation

- a. The primary pump is a 2 horsepower F and W Water systems Model SPJ 201-7803 with a 2" intake pipe and 1 1/2 " discharge pipe. This pump is rated at 42 gallons/minute at 40 lbs. pressure and 3450 r.p.m.'s. The pump has an 8" impeller rotor.
- b. A 1 1/2 horsepower reserve pump is used as a standby for the primary pump. It is a Sears and Roebuck Model 390 Serial Number C53L2B18 Code No. F60. The pump has a 6" impeller rotor, a 1 1/2" line into the pump and a 1 1/4 inch line out. It is rated at 3450 r.p.m.'s.

Pipe: Buried Pipe

120' - 1" lawn irrigation pipe
800' - 3" PVC Schedule 40 Field and Pasture irrigation pipe

Portable Pipe

600' - 3" aluminum pipe
270' - 2" aluminum pipe

Sprinkler Heads

17 - Rainbird No. 20 5/32"
2 - Rainbird No. 30 5/32"
1 - Rainbird No. 40 5/32"

Head: Domestic diversion point is about 40 feet above the home sites.

Field irrigation averages 12 feet above the creek at the diversion point.

The lawn irrigation averages 6 feet above the creek at the diversion point.

Calculation: Lawn and Garden 1.0 acre 0.07 c.f.s.

$$30 \text{ psi } \frac{0.75 \text{ HP} \times 7.04}{b + 30(2.31)} = 0.07 \text{ c.f.s.}$$


Domestic	2 Residences	0.01 c.f.s.
Livestock	46 cows	0.0024 c.f.s.
	2 horses	
46 head cattle at 35 gallons/day	1610 gallons	
2 horses at 12 gallons/day	<u>24</u> gallons	
Total	1634 gallons	
<u>1634 gallons</u> = 68.08 gal/min = 1.0911 gal/min = 0.0024		
24		

Irrigation	47.79 acres	0.1693 c.f.s.
30 psi $\frac{2 \text{ hp} \times 7.04}{12 + 30(2.31)}$ =	0.1732 c.f.s.	

30 psi 20 - 5/32 heads at 3.8 gallons/min.
76 gal/min - 0.1693 cfs.

Summary:		
Lawn and garden	1.0 acre	0.07 c.f.s.
Domestic	2 residences	0.10 c.f.s.
Livestock	46 cows	0.0024 c.f.s.
	2 horses	
Irrigation	<u>45.79 acres</u>	<u>0.1693 c.f.s.</u>
Totals	46.79	0.2517 c.f.s.

Survey: This survey was done by using the July 15, 1990 aerial photographs obtained from the Lane County Surveyors Office, which were taken for the Bureau of Land Management and are Photo No.s 18-16-43 and 18-16-44. These photos's are at a scale of 1" = 1000' and were used in conjunction with the Lane County assessor's Map No.15-07-35 at a scale of 1" = 400' and the 1974 survey in Section 35, Township 15 South, Range 7 West, Willamette Meridian by the Eugene District of the Bureau of Land Management and shown in the Lane County Surveyor's Office Files as C.S. File No. 18996. The diversion points were located on the photo's and verified by hand compass and pacing. the areas were calculated on the photo and on the Assessor's Map using C.S. No. 18996 for further clarification.

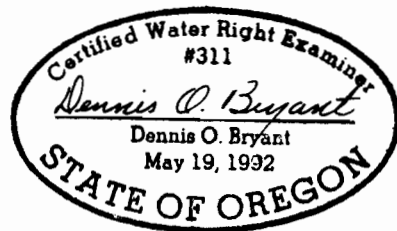

207 Q STREET
SPRINGFIELD, OR 97477
PHONE (503) 726-5104
FAX (503) 726-3895

RECEIVED

JUL 19 1993

**WATER RESOURCES DEPT.
SALEM, OREGON**

Mr. Donald Knauer
Adjudication Specialist
Oregon Water Resources Department
3850 Portland Road N.E.
Salem, OR 97310

RE: Surface Water Registration Map
for Mr. and Mrs. Norman May
SWR-165

Dear Mr. Knauer:

Enclosed are an original and 6 copies of the Water Use Map for Mr. and Mrs. May. Additionally there is a Registration Statement which I have prepared.

CLAIM OF BENEFICIAL
USE?

If there are any additions or corrections kindly contact this office regarding them. Thank you!

Very truly yours,

Dennis O. Bryant
Dennis O. Bryant
CWRE No. 311

lsh

RECEIVED

DEC 22 1992c 24

Quit Claim Deed No. 3403

Issued for Contract No. 5233 WATER RESOURCES DEPT.
SALEM, OREGON**This Indenture,** Made this

-second- day of

March

A. D. 1903

Between the Oregon and California Railroad Company, a corporation duly incorporated under the laws of the State of Oregon, party of the first part, the Union Trust Company of New York, a corporation created and existing under and by virtue of the laws of the State of New York, party of the second part, and ---Edward Haberland----- hereinafter called the purchaser, party of the third part;

Witnesseth: That in consideration of the sum of -----

----- Dollars paid to the party of the first part, and the sum of One hundred and twenty (120.00)-----

-----Dollars,

paid to the party of the second part by direction of the party of the first part, as per terms of Deed of Trust by party of the first part to party of the second part, of date July 1, 1887, the Oregon and California Railroad Company doth hereby remise, release and quitclaim unto said purchaser, his heirs and assigns, all of the right, title and interest which it, the said Oregon and California Railroad Company, now has or owns, or may hereafter obtain or acquire, in and to the hereinafter described lands; and the said Union Trust Company of New York doth hereby release and confirm unto said purchaser, his heirs and assigns, the said lands, which are described as follows, to wit:

The North West quarter of the South West quarter of Section thirty - five (35), Township fifteen (15) South, Range seven (7) West, Willamette Meridian.

containing, according to the United States survey thereof Forty (40)-----

----- acres, be the same more or less, being understood to be part of the land granted by the United States to the said Oregon and California Railroad Company, and embraced within the terms of, and conveyed by a certain Deed of Trust, executed by the party of the first part to the party of the second part, as Trustee, and bearing date July 1st, A. D. 1887.


To Hold the said premises, with the appurtenances thereto, unto the said purchaser, his heirs and assigns, forever freed and discharged from the lien, powers and trusts of said Deed of Trust or Mortgage of July 1, 1887.

In Witness Whereof, The said parties of the first and second parts have caused these presents to be sealed with their respective seals, and executed by their respective Presidents and Secretaries, the day and year first above written.

In presence of

David Louie

L. V. Naegge

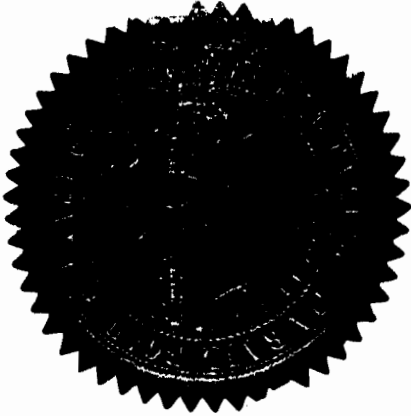

J. A. Shaugnessy
E. R. Rawlins

Oregon and California Railroad Company,

By

R. Koehler
Second Vice-President.

Oregon and California Railroad Company,

By

Geo. H. Andrews
Secretary.

Union Trust Company of New York,

By

W. B. Hager
President.

Union Trust Company of New York,

By


E. L. Hager
and Secretary.

State of Oregon, }
COUNTY OF MULTNOMAH. } ss.

Be it Remembered, That on this 2nd day of March A. D. 1903, before me, the undersigned, a Notary Public in and for the said County, and State, duly commissioned and qualified, personally came R. Koehler Second Vice-President of the Oregon and California Railroad Company, and Geo. H. Andrews, Secretary of said Company, whose names are subscribed to the foregoing instrument as Second Vice-President and Secretary of said Company, both personally known to me to be the said individuals named and described in, and who executed the said instrument, and they severally acknowledged to me that he, the said R. Koehler as Second Vice-President, and he, the said Geo. H. Andrews as Secretary of the said Oregon and California Railroad Company, executed the foregoing instrument as and for the act and deed of said Corporation, for the uses and purposes therein mentioned; and he, the said Geo. H. Andrews, being by me duly sworn, did depose and say that he is the Secretary of the Oregon and California Railroad Company, and resides at Portland, Multnomah County, Oregon; that he is the

legal custodian of, and is acquainted with, and has in his possession, the corporate seal of said Company; that the seal affixed to the foregoing instrument as the seal of said Company is such corporate seal; that the same was so affixed by him as Secretary of said Company on the second day of March, A. D. 1903 by order of the Board of Directors of said Company, and that he signed his name thereto by the like order of the Board of Directors of said Company.

In Witness Whereof, I have hereunto set my hand and affixed my official seal the day and year in this certificate first above written.

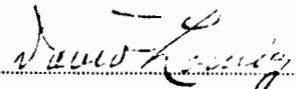
Notary Public for Oregon.

State of New York, } ss.
CITY AND COUNTY OF NEW YORK.

Be it Remembered, That on this 21st day of May, A. D. one thousand nine hundred & three, before me, a Commissioner of the State of Oregon in the State of New York, residing in said City of New York, personally came J. V. B. Thayer, Vice., President of the Union Trust Company of New York, the corporation described in the foregoing instrument as the party of the second part thereto, and who is personally known to me; and he, being by me duly sworn, did depose and say that he is, and at the time of the execution of said instrument was, the Vice. President, and that E. R. Merritt, is, and then was, the Assistant Secretary of said Company; that he knows the corporate seal of said Company, and that the seal affixed to the foregoing instrument as such is said corporate seal; that the said seal was affixed by authority of the Board of Trustees of said Company; and that he J. V. B. Thayer, as Vice. President aforesaid, signed, and the said E. R. Merritt, as Secretary aforesaid, attested the said instrument by like authority; and the said J. V. B. Thayer, Vice. President as aforesaid, acknowledged the execution of said instrument as the act and deed of said Union Trust Company of New York for the purposes therein expressed.

In Witness Whereof, I have hereunto subscribed my name and affixed my official seal, at my office in the said City of New York, the day and year in this certificate first above written.


Commissioner for the State of Oregon,
in the State of New York.

RECEIVED

DEC 22 1992

WATER RESOURCES DEPT.
SALEM, OREGON

✓
Oregon and California Railroad Co.

Deed for Land

TO

✓
56

Dated _____

4:30 P.

56 491

Land County, Deeds _____

_____ E. E. S. _____
Deputy

Per _____ Deputy

Albert Hakalaud
Blackley Jr
S.

RECEIVED

DEC 22 1992 C 24

Quit Claim Deed No. 3404

Issued for Contract No. 5831 WATER RESOURCES DEPT.
SALEM, OREGON

This Indenture,

Alade this -second- day of
March A. D. 1903

Between *the Oregon and California Railroad Company, a corporation duly incorporated under the laws of the State of Oregon, party of the first part, the Union Trust Company of New York, a corporation created and existing under and by virtue of the laws of the State of New York, party of the second part, and ----- Edward Haterland-----*
----- hereinafter called the purchaser, party of the third part;

Witnesseth: *That in consideration of the sum of -----*
----- Dollars paid to the party of the first part,
and the sum of One hundred and eighty (180.00) -----
----- Dollars,
paid to the party of the second part by direction of the party of the first part, as per terms of Deed of Trust by party of the first part to party of the second part, of date July 1, 1887, the Oregon and California Railroad Company doth hereby remise, release and quitclaim unto said purchaser, his heirs and assigns, all of the right, title and interest which it, the said Oregon and California Railroad Company, now has or owns, or may hereafter obtain or acquire, in and to the hereinafter described lands; and the said Union Trust Company of New York doth hereby release and confirm unto said purchaser, his heirs and assigns, the said lands, which are described as follows, to wit:

The South West quarter of the North West quarter of Section thirty-five (35), Township fifteen (15) South, Range seven (7) West, Willamette Meridian.

containing, according to the United States survey thereof Forty (40.00) -----
----- acres, be the same more or less, being understood to be part of the land granted by the United States to the said Oregon and California Railroad Company, and embraced within the terms of, and conveyed by a certain Deed of Trust, executed by the party of the first part to the party of the second part, as Trustee, and bearing date July 1st, A. D. 1887.

To Hold the said premises, with the appurtenances thereto, unto the said purchaser, his heirs and assigns, forever freed and discharged from the lien, powers and trusts of said Deed of Trust or Mortgage of July 1, 1887.

In Witness Whereof, The said parties of the first and second parts have caused these presents to be sealed with their respective seals, and executed by their respective Presidents and Secretaries, the day and year first above written.

In presence of



J. A. Shamples
E. R. Williams

Oregon and California Railroad Company,

By

R. Koehler

Second Vice-President.

Oregon and California Railroad Company,

By

Geo. H. Andrews

Secretary.

Union Trust Company of New York,

By

W. B. May

President.

Union Trust Company of New York,

By

E. R. Williams

Secretary.

State of Oregon, }
COUNTY OF MULTNOMAH. } ss.

Be it Remembered, That on this second day of March A. D. 1903, before me, the undersigned, a Notary Public in and for the said County, and State, duly commissioned and qualified, personally came R. Koehler Second Vice-President of the Oregon and California Railroad Company, and Geo. H. Andrews, Secretary of said Company, whose names are subscribed to the foregoing instrument as Second Vice-President and Secretary of said Company, both personally known to me to be the said individuals named and described in, and who executed the said instrument, and they severally acknowledged to me that he, the said R. Koehler as Second Vice-President, and he, the said Geo. H. Andrews as Secretary of the said Oregon and California Railroad Company, executed the foregoing instrument as and for the act and deed of said Corporation, for the uses and purposes therein mentioned; and he, the said Geo. H. Andrews, being by me duly sworn, did depose and say that he is the Secretary of the Oregon and California Railroad Company, and resides at Portland, Multnomah County, Oregon; that he is the

legal custodian of, and is acquainted with, and has in his possession, the corporate seal of said Company; that the seal affixed to the foregoing instrument as the seal of said Company is such corporate seal; that the same was so affixed by him as Secretary of said Company on the second day of March, A. D. 1903 by order of the Board of Directors of said Company, and that he signed his name thereto by the like order of the Board of Directors of said Company.

In Witness Whereof, I have hereunto set my hand and affixed my official seal the day and year in this certificate first above written.

Notary Public for Oregon.

State of New York, }
CITY AND COUNTY OF NEW YORK. } ss.

Be it Remembered, That on this 31st day of May, A. D. one thousand nine hundred & three, before me, a Commissioner of the State of Oregon in the State of New York, residing in said City of New York, personally came J. V. B. Thayer, Vice, President of the Union Trust Company of New York, the corporation described in the foregoing instrument as the party of the second part thereto, and who is personally known to me; and he, being by me duly sworn, did depose and say that he is, and at the time of the execution of said instrument was, the Vice President, and that E. R. Merritt is, and then was, the Assistant Secretary of said Company; that he knows the corporate seal of said Company, and that the seal affixed to the foregoing instrument as such is said corporate seal; that the said seal was affixed by authority of the Board of Trustees of said Company; and that he J. V. B. Thayer as President aforesaid, signed, and the said Secretary aforesaid, attested the said instrument by like authority; and the said J. V. B. Thayer Vice President as aforesaid, acknowledged the execution of said instrument as the act and deed of said Union Trust Company of New York for the purposes therein expressed.

In Witness Whereof, I have hereunto subscribed my name and affixed my official seal the day and year in this certificate first above written.

RECEIVED

DEC 22 1992

WATER RESOURCES DEPT.
SALEM, OREGON

RECEIVED

DEC 22 1992

WARRANTY DEED

WATER RESOURCES DEPT.
SALEM, OREGON

This Indenture Witnesseth, That, I Edward Haberland
(a single man)

his wife, for and in consideration of the sum of \$300.00
Three Hundred DOLLARS

to _____ paid, do hereby Bargain, Sell and Convey unto _____

William J. Benninger

the following described premises, to-wit:

N. W 1/4 of S. W 1/4 and the S. W 1/4 of N. W 1/4
of Sec 35 T. 15-South Range 7 West being 80
acres more or less, according to Gov Survey.

TO HAVE AND TO HOLD the said premises, with their appurtenances,
unto the said William J. Benninger heirs and assigns forever.

And the said Edward Haberland
does hereby covenant to and with the said William
J. Benninger heirs and assigns, that he is
the owner in fee simple of said premises, and they are free from all
encumbrances,

and that he will WARRANT AND DEFEND the same from all lawful claims
whatsoever

IN WITNESS WHEREOF, I have hereunto set my hand and
seal this 2nd day of February A. D. 1906

Edward J. Haberland

(SEAL)

Done in Presence of

W. P. Drugg

(SEAL)

E. Barlow

(SEAL)

(SEAL)

STATE OF OREGON, }
COUNTY OF LANE, } ss.

On this, the 2nd day of February.

A. D., 1906 personally came before me, a Notary Public
in and for said county, the within named Edward Haberland
and (a single man) his
wife, to me personally known to be the identical persons described in,
and who executed the within instrument, and acknowledged to me that
he executed the same freely and voluntarily for the purposes therein
named.

Witness my hand and seal this 2nd day of February 1906.

W. H. Dancy
Notary Public

WARRANTY DEED

FROM

644 H.

TO

645 J. M. J. Cunningham
Beachley

STATE OF OREGON, }
COUNTY OF LANE, } ss.

I certify the within instrument was received for
record the 5th day of February
1906 and recorded in Book 69 of
Deeds, page 351

E. L. L.
County Clerk

Deputy.

PRINTED AND FOR SALE BY THE GUARD, EUGENE.

609
Ret 15¢

RECEIVED

DEC 22 1992

STATE OF OREGON,


COUNTY OF Multnomah

ss.

WATER RESOURCES DEPT.
SALEM, OREGON

Be it Remembered, That on this 22nd day of February A. D. 1992,
before me, the undersigned, a Notary Public
in and for said County and State, personally appeared the within named
Edward Haberland
who is known
to me to be the identical individual described in and who executed the within instrument, and
acknowledged to me that he executed the same.

In Testimony Whereof, I have hereunto set my hand and seal the day and year last above written.

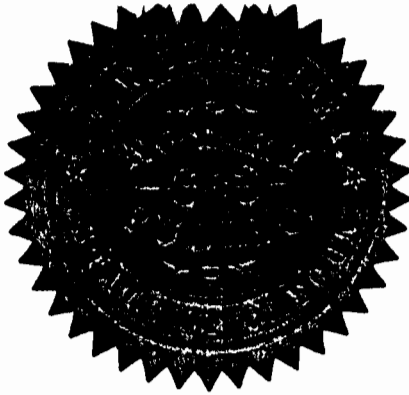

Notary Public
Edward Haberland

Bond for Deed.

Edward Haberland

TO

1-13-92

STATE OF OREGON,

County of Multnomah ss.

I certify that the within instrument
was received for record on the 22nd
day of February A. D. 1992
at 9:30 o'clock, A. M., and recorded in
Book 66 on Page 44 Records of Deeds
of said County.

Witness my hand and seal of County
affixed.

Record of Conveyances

By Deputy.

FROM THE OFFICE OF

NOTARY PUBLIC
Edward Haberland

Know all Men by these Presents, That Edward Habeland
unmarried of the County of Lane State of Oregon
 held and firmly bound unto Wm. Beninger
 in the sum of Three Hundred and no/100 Dollars,
 to be paid to the said Wm. Beninger
 his executors, administrators or assigns, for which payment well and truly to be made bind
 heirs, executors and administrators firmly by these presents. Sealed with my seal and dated the
1st day of February A. D. 1901.

The Conditions of this obligation are such that if the above bounden obligor shall, on
 the 3rd day of February A. D. 1901, make, execute and deliver
 unto the said Wm. Beninger
 provided that the said Wm. Beninger
 shall or that day have paid to the said obligor the sum of Three Hundred
and interest of per annum Dollars, gold coin of the United States of America,
 in accordance with his certain promissory note of even
 date, hereunto to said Edward Habeland given in full
 payable in the of general warranty
 a good and sufficient deed of general warranty

of all the certain lot, piece or parcel of land, situate
 in the County of Lane and State of Oregon
 bounded and described as follows, to-wit:

all of the S. 1/4 of the T. 12 N. and the S. 1/4 of
The S. 1/4 of Section 35 in Township 10 N
South Range to wit according to
the United States Survey Eighty acres,
the same more or less.

It is understood and agreed that he, as another
person shall not cut any of the timber on said land
for milling purposes nor in any other way cut or
dispose of said timber without the consent in
writing of the said Edward Habeland
and shall thereby convey the title in fee of said premises, free and clear of all incumbrances,
except the taxes from this time forward which said
Beninger shall pay
 to the said Wm. Beninger
 then this obligation shall be void; otherwise to remain in full force and virtue.

Signed, sealed and delivered in the presence of

Wm. Beninger
Ed. Habeland

Edward Habeland [SEAL]

[SEAL]

legal custodian of, and is acquainted with, and has in his possession, the corporate seal of said Company; that the seal affixed to the foregoing instrument as the seal of said Company is such corporate seal; that the same was so affixed by him as Secretary of said Company on the second day of March, A. D. 1903 by order of the Board of Directors of said Company, and that he signed his name thereto by the like order of the Board of Directors of said Company.

In Witness Whereof, I have hereunto set my hand and affixed my official seal the day and year in this certificate first above written.

Notary Public for Oregon.

State of New York, } ss.
CITY AND COUNTY OF NEW YORK.

Be it Remembered, That on this 21st day of May, A. D. one thousand nine hundred and three, before me, a Commissioner of the State of Oregon in the State of New York, residing in said City of New York, personally came J. V. B. Thayer, Vice, President of the Union Trust Company of New York, the corporation described in the foregoing instrument as the party of the second part thereto, and who is personally known to me; and he, being by me duly sworn, did depose and say that he is, and at the time of the execution of said instrument was, the Vice President, and that E. R. Merrill is, and then was, the Assistant Secretary of said Company; that he knows the corporate seal of said Company, and that the seal affixed to the foregoing instrument as such is said corporate seal; that the said seal was affixed by authority of the Board of Trustees of said Company; and that he J. V. B. Thayer as President aforesaid, signed, and the said Secretary aforesaid, attested the said instrument by like authority; and the said J. V. B. Thayer Vice President as aforesaid, acknowledged the execution of said instrument as the act and deed of said Union Trust Company of New York for the purposes therein expressed.

In Witness Whereof, I have hereunto subscribed my name and affixed my official seal, at my office in the said City of New York, the day and year in this certificate first above written.

Commissioner for the State of Oregon,
in the State of New York.

RECEIVED

DEC 22 1992

WATER RESOURCES DEPT.
SALEM, OREGON

✓
Oregon and California Railroad Co.

Deed for Land

TO

✓

Dated

4:30

P.

5/1/94

E. W. S.

Robert H. H. H. H. H.
Black 14/10

5/1/95 for E. W. S.