

Name William F. & Barbara B. Martin
 By _____
 Address 14550 SE Vista Lane Milwaukie OR
97203

Date filed December 10, 1980
 Priority December 10, 1980
 Action suspended until OK cert

Return to applicant _____
 Date of approval APR 19 1982

CONSTRUCTION

APR 19 1983
 Date for beginning _____
 Date for completion OCT 1 1983
 Extended to _____

OCT 1 1984
 Date for application of water _____
 Extended to _____

PROSECUTION OF WORK

Form "A" filed _____
 Form "B" filed _____
 Form "C" filed Completed

FINAL PROOF

Blank mailed JAN 12 1989
 Proof received _____
 Date certificate issued MAR 23 1989

Application No. G G10048
 Permit No. G G 9559
 Certificate No. 60446

Stream Index, Page No. 5-55

See G-8393
 G-7891

*duplicate
card*

FEES PAID

Date	Amount	Receipt No.
<u>12-10-80</u>	<u>62.10</u>	<u>21893</u>

Cert. Fee

FEES REFUNDED

Date	Amount	Check No.

ASSIGNMENTS

Date	To Whom	Address	Volume	Page

REMARKS

group of certif.
60411 - 60567


1st - find certificates
in vault -

- make a list of
corresponding
Applicat. on #'s

2nd check files for
missing field
form & map.

156 certif.

T. 2N., R. 16 & 17E., W.M.

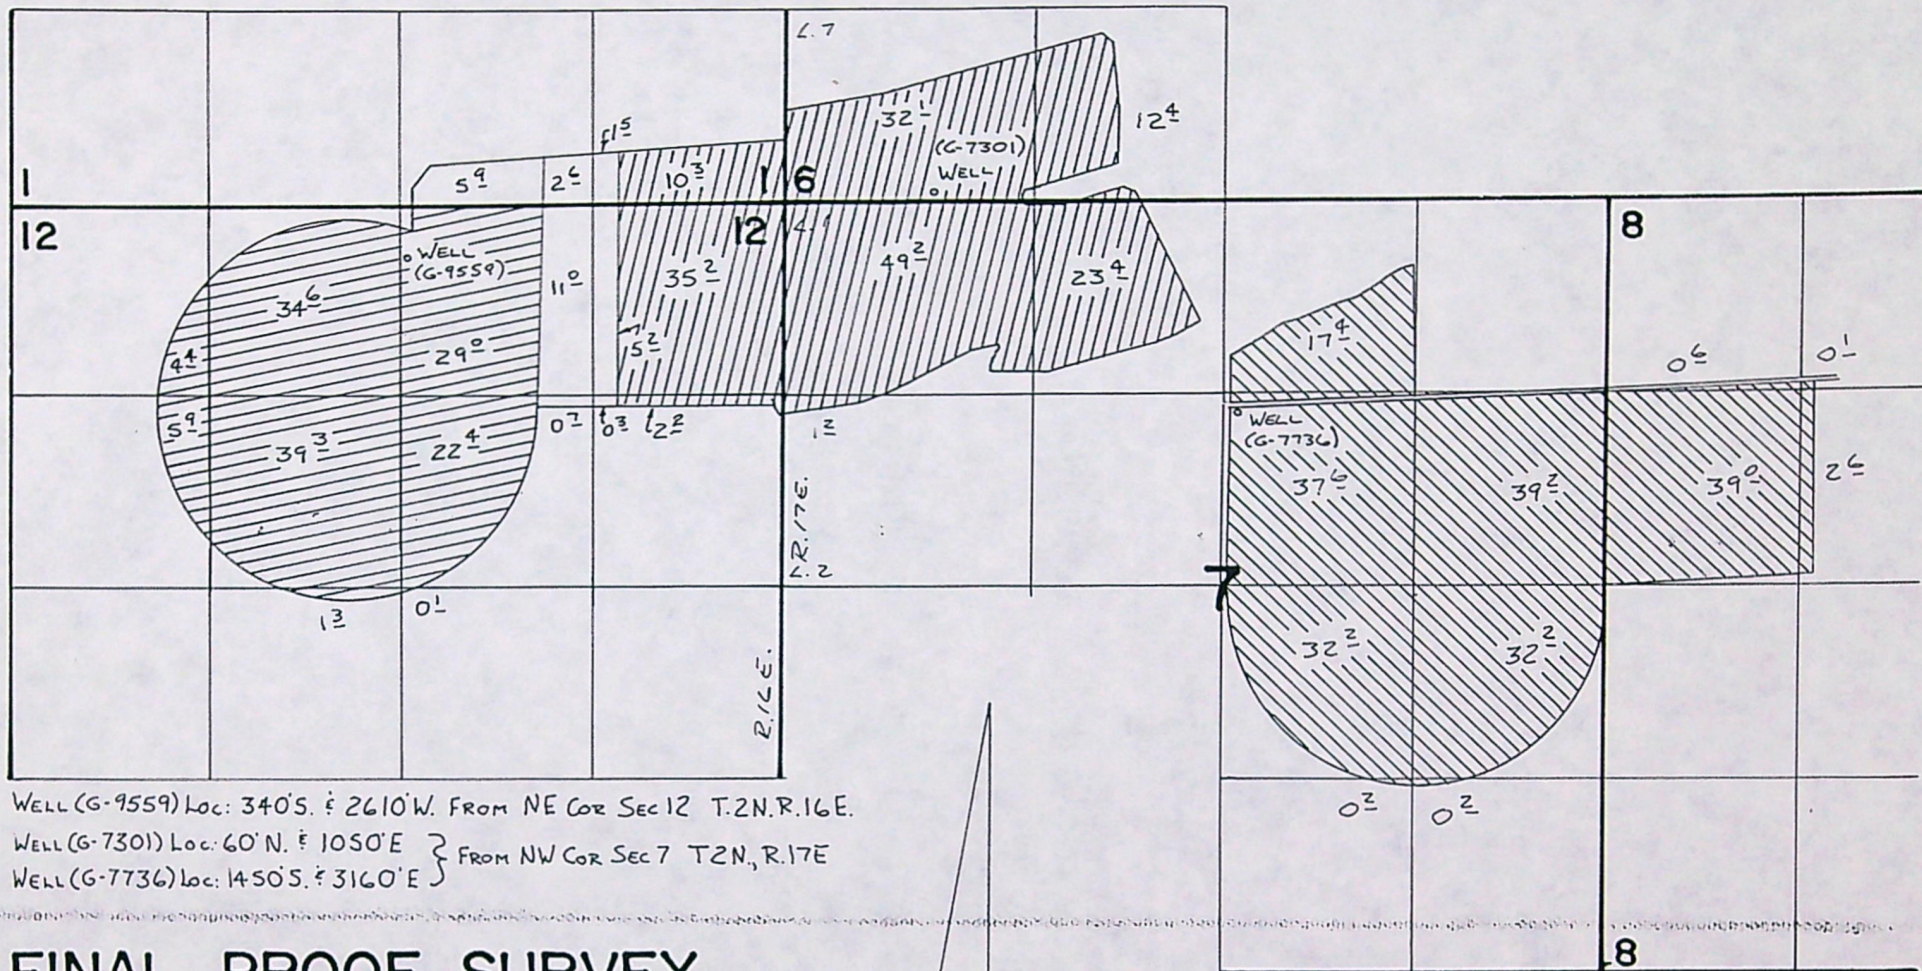

FINAL PROOF SURVEY
UNDER

APPL. G-8393
G-7891
G-10048

PER. G-7736
G-7301
G-9559

IN NAME OF

WILLIM F. & BARBARA B. MARTIN

SURVEYED 5-6 1985, by V.L. Church

SCALE 1" = 1320'

 PER. G-7736
 PER. G-9559
 PER. G-7301

STATE OF OREGON
COUNTY OF SHERMAN
CERTIFICATE OF WATER RIGHT

THIS CERTIFICATE ISSUED TO

WILLIAM F. AND BARBARA B. MARTIN
21410 HIGHWAY 224
CLACKAMAS, OREGON 97015

confirms the right to use the waters of A WELL in the COLUMBIA RIVER BASIN for the purpose of IRRIGATING 137.0 ACRES.

The right has been perfected under Permit G-9559. The date of priority is DECEMBER 10, 1980. The right is limited to not more than 0.89 CUBIC FOOT PER SECOND or its equivalent in case of rotation, measured at the well.

The well is located as follows:

NW 1/4 NE 1/4, SECTION 12, T 2 N, R 16 E, W.M.; 340 FEET SOUTH AND 2610 FEET WEST FROM NE CORNER SECTION 12.

The amount of water used for irrigation, together with the amount secured under any other right existing for the same lands, shall be limited to ONE-EIGHTIETH of one cubic foot per second per acre, or its equivalent for each acre irrigated and shall be further limited to a diversion of not to exceed 3.0 acre-feet per acre for each acre irrigated during the irrigation season of each year.

The right shall conform to such reasonable rotation system as may be ordered by the proper state officer.

A description of the place of use under the right, and to which such right is appurtenant, is as follows:

NW 1/4 NE 1/4	29.0 ACRES
SW 1/4 NE 1/4	22.4 ACRES
NE 1/4 NW 1/4	34.6 ACRES
NW 1/4 NW 1/4	4.4 ACRES
SW 1/4 NW 1/4	5.9 ACRES
SE 1/4 NW 1/4	39.3 ACRES
NE 1/4 SW 1/4	1.3 ACRES
NW 1/4 SE 1/4	0.1 ACRE

SECTION 12
TOWNSHIP 2 NORTH, RANGE 16 EAST, W.M.

The right to the use of the water for the above purpose is restricted to beneficial use on the lands or place of use described.

WITNESS the signature of the Water Resources Director, affixed this date MARCH 23, 1989.

/s/ WILLIAM H. YOUNG

Water Resources Director

Recorded in State Record of Water Right Certificates numbered 60446

G-10048.VC

Abstract of Permit

This is to certify that I have examined APPLICATION G-10048 and do hereby grant the same SUBJECT TO EXISTING RIGHTS and the following limitations and conditions:

This permit is issued to William F. and Barbara B. Martin of 14550 SE Vista Lane, Milwaukie, Oregon 97222, phone 654-3943, for the use of the waters of a well, for the PURPOSE of irrigation; that the PRIORITY OF THE RIGHT dates from December 10, 1980, and is limited to the amount of water which can be applied to beneficial use and shall not exceed 0.89 cubic foot per second measured at the point of diversion from the well, or its equivalent in case of rotation with other water users.

The well is to be LOCATED: 340 feet South and 100 feet East from the Northwest Corner of NW 1/4 NE 1/4 of Section 12, being within the NW 1/4 NE 1/4 of Section 12, Township 2 North, Range 16 East, WM, in the County of Sherman.

A description of the PLACE OF USE under the permit, and to which such right is appurtenant, is as follows:

					FD	Allowed
Township 2 North	Range 16 East, WM	Section 1	SW 1/4	SE 1/4	10.0 acres	5.9
		Section 12	NW 1/4	NE 1/4	32.0 acres	29.0
			SW 1/4	NE 1/4	25.0 acres	22.4
			SE 1/4	NW 1/4	35.0 acres	39.3
			NE 1/4	NW 1/4	35.0 acres	34.6
			NW	NW	4.4	4.4
			SW	NW	5.9	5.9
			NE	SW	1.3	1.3
			NW	SE	0.1	0.1
						137.0

The AMOUNT OF WATER used for irrigation, together with the amount secured under any other right existing for the same lands, shall be limited to 1/80 of one cubic foot per second per acre, and shall be further limited to a diversion of not to exceed 3.0 acre-feet per acre for each acre irrigated during the irrigation season of each year, and shall conform to such reasonable rotation system as may be ordered by the proper state officer.

The well shall be constructed in accordance with the General Standards for the Construction and Maintenance of Water Wells in Oregon.

The works constructed shall include an air line and pressure gauge or an access port for measuring line, adequate to determine water level elevation in the well at all times.

The permittee shall install and maintain a weir, meter, or other suitable measuring device, and shall keep a complete record of the amount of ground water withdrawn.

Actual construction work shall begin on or before April 19, 1983 and shall thereafter be prosecuted with reasonable diligence and be completed on or before October 1, 1983.

Complete application of the water to the proposed use shall be made on or before October 1, 1984.

WITNESS my hand this 19th day of April, 1982.

APPLICATION G-10048

WATER RESOURCES DIRECTOR

PERMIT G 9559

SOHP HP. tied together 4" Alum.
CDD 130 6" 1870 PVC
500-CP Booster Marathon SOHP 3500
600-CP
DC 500?
PUMP 180 CP 133 1000ms. GWDs

$$Q_{ACRES} \frac{137.0}{80} = 1.71$$


$$Q_{PUMP} \frac{7.04(50)}{165 \times 1.1(65)(2.31)} = 1.06$$

$$Q_{HEAD} 450 gpm = 1.0$$

$$Q_{ALLOW} \underline{0.89 cfs}$$

Scale 1" = 660'
Application # G10048

WATER RESOURCES DEPT
SALEM, OREGON

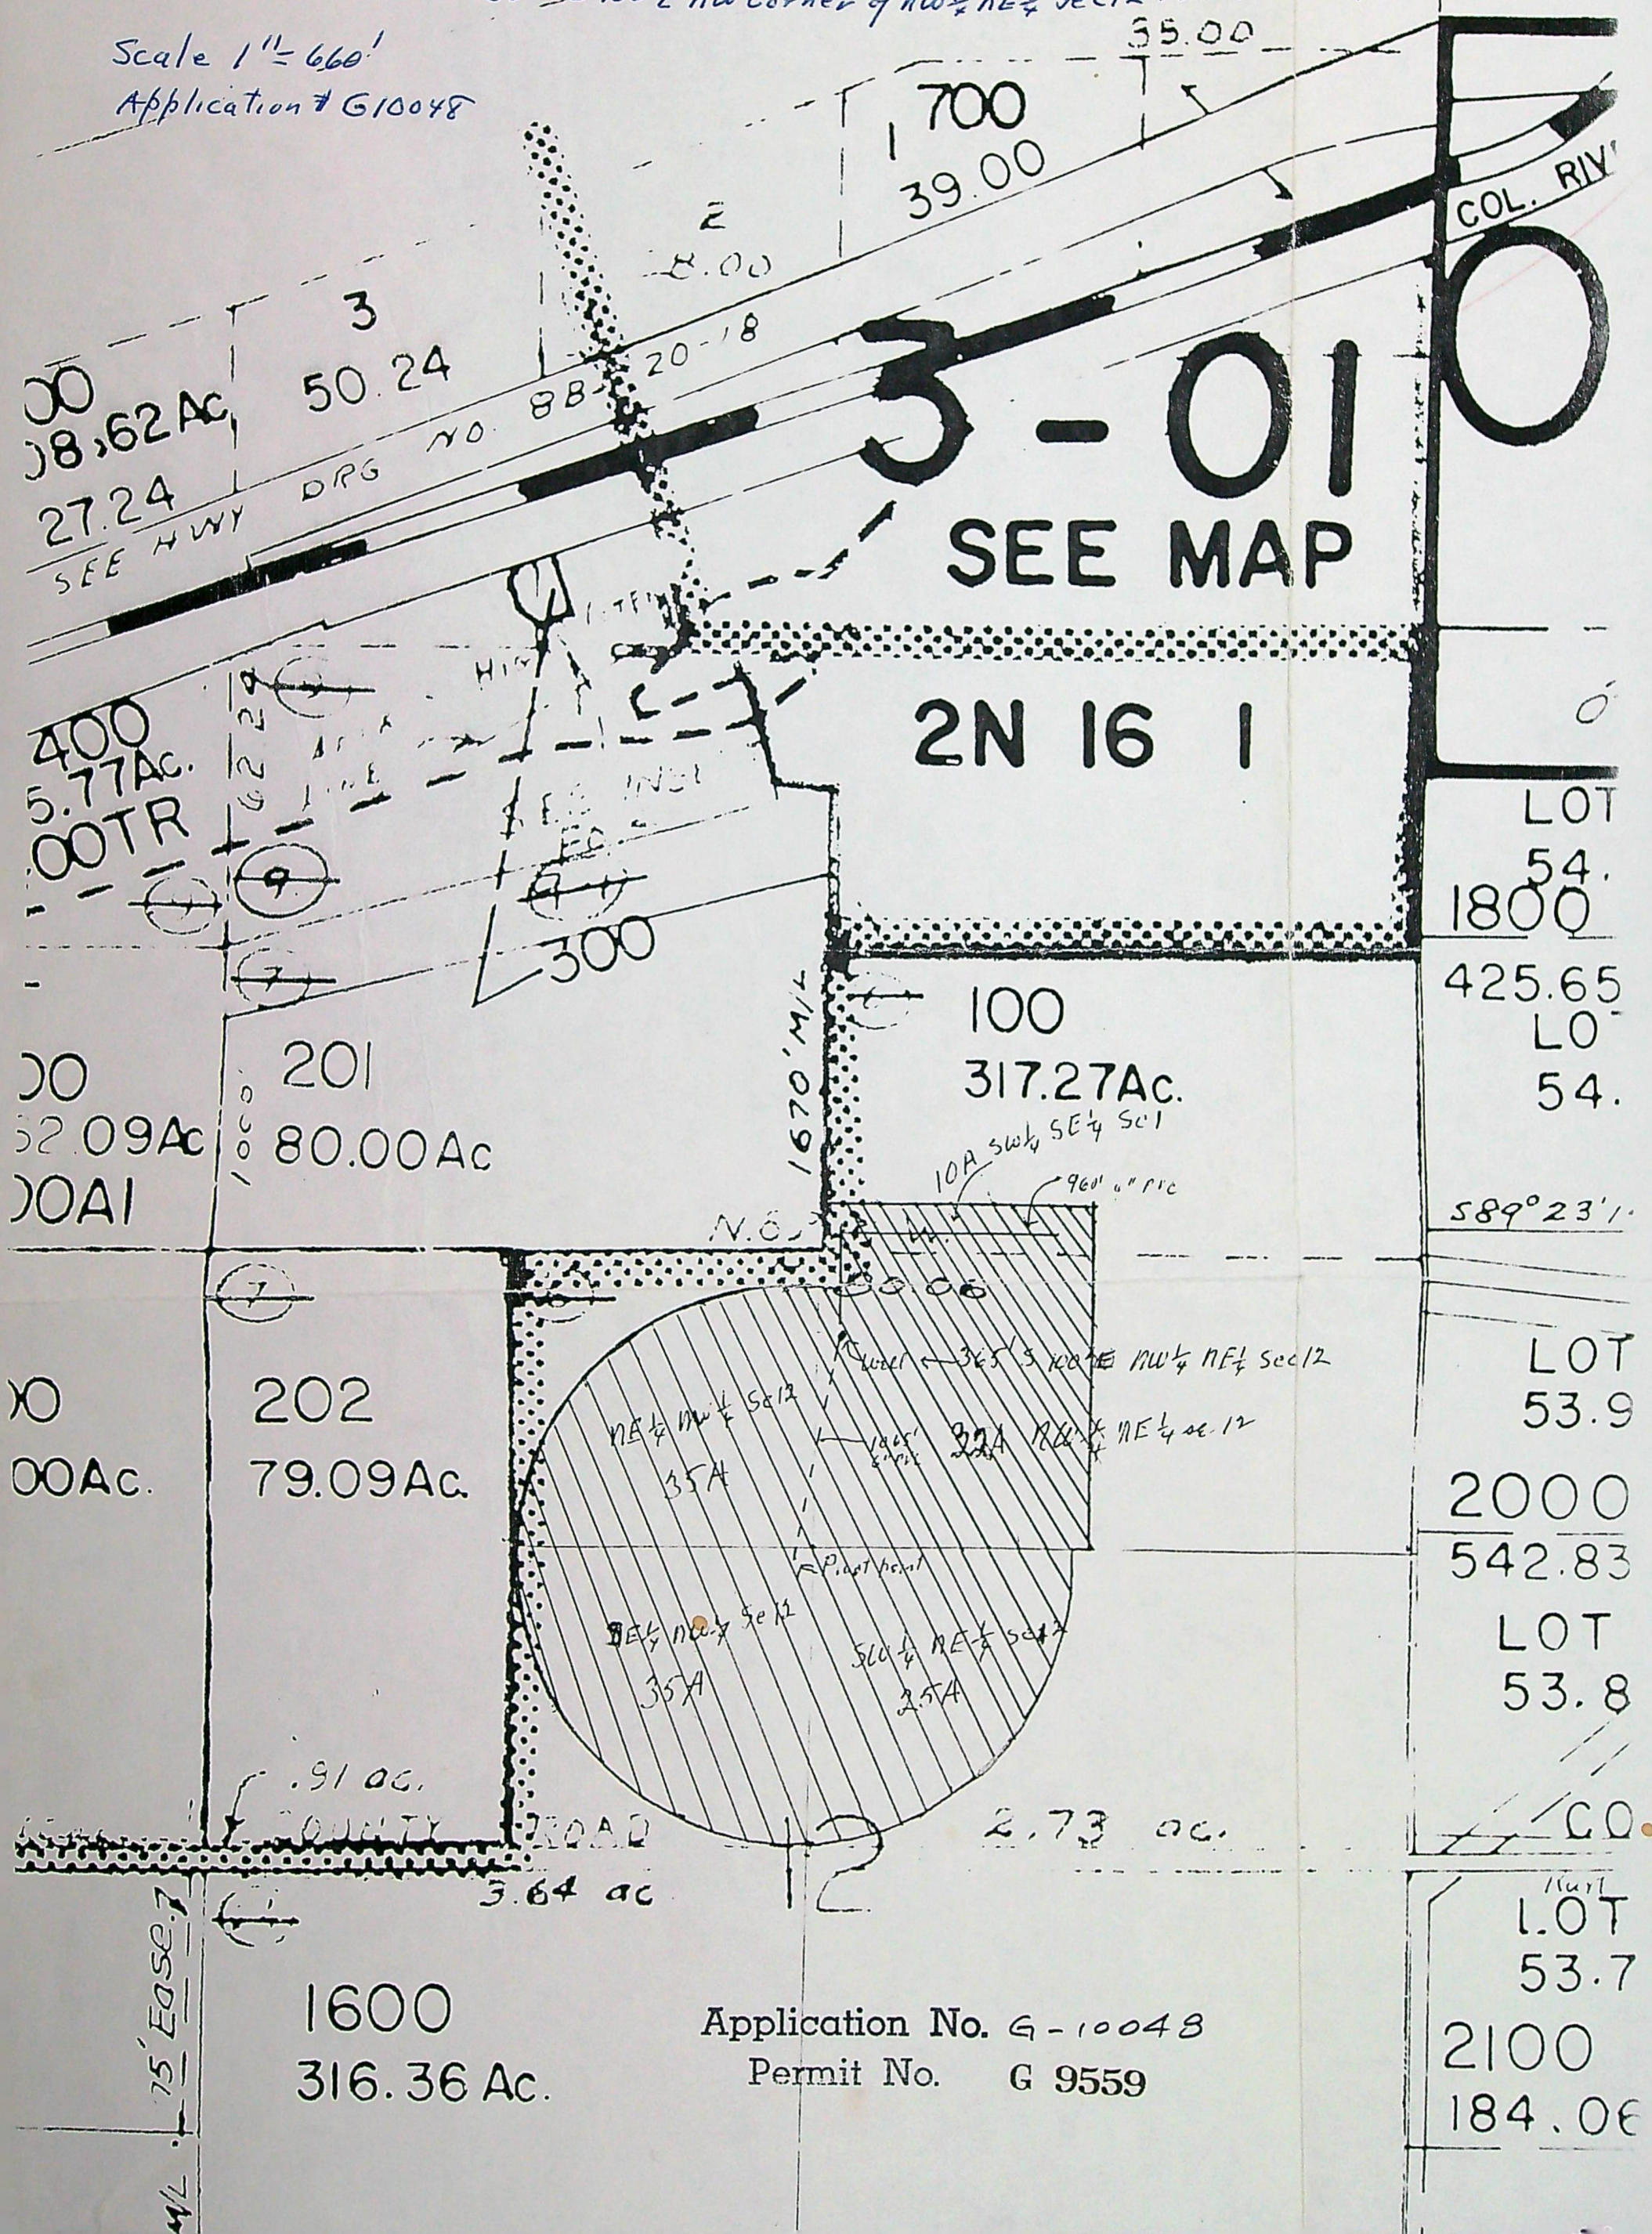

per. G-9559

Info: William F. & Barbara B. Martin 21410 Hwy 224 Clarkamas Oregon 97015

Talked to Tom Martin phone

Mr Martin claims three different wells that are a system each but can be tied together if they have to. Some of the land is only irrigated once a year.

The well under per. G-9559 c=12" D= Airline Mr Martin claims 450 gpm
DD: 125' 50HP subm. low pressure claiming approx. 119.6 acres for CP. 16 acres
for handline, 8" discharge

1650' 6" PVC buried mainline

1320' 3" handline

2680' CP.

Heads: CP. 450 gpm 33 RB 30's $\frac{1}{8}" \times 0"$ CP. Max

The well under per. G-7301 c=12" DD 250' flow 400 gpm Gage 120 psi

40HP subm. 5" discharge Booster Century 20HP @ 3500 RPM

Mainline buried PVC 6000' 4" PVC

5280' 4" wheel line

132 RB 30's $\frac{1}{8}" \times 0"$ 80 Max @ 40 psi.

The well under per. G-7736: c=12" D=500' flow 600 gpm DD: 180' 130 psi @ pump

Under this well they are irrigating north of the road. But are not irrigating SW quarter
of section 8. Turb GE. Goulds 8" discharge
50HP subm. Booster Marathon 50HP @ 3500 RPM Goulds 4x3 CPD

High pressure

Mainline buried PVC 8"-1870' CP. 1340' ~~Max~~ Max

Alum 6" 1300 33 RB 30's $\frac{1}{8}" \times 0"$

handline 3" 1320'

Tie: SSC SCR CROP: wheat Alfalfa well G-7736 + 30 well G-9559 + 40

G-7301 + 50 S-C-85 Van & Clark

Application No. 9-10048

Permit No.

STATE OF OREGON WATER RESOURCES DEPARTMENT

Application for a Permit to Appropriate Ground Water

RECEIVED
DEC 10 1980
WATER RESOURCES DEP
SALEM, OREGONI, William F. Martin and Barbara B. Martin husband and wife

(Name of Applicant)

of 14550 S.E. Vista Lane

(Mailing Address)

Milwaukie

(City)

State of Oregon

(Zip Code)

Phone No. 654-3943

do hereby

make application for a permit to appropriate the following described ground waters of the State of Oregon:

1. The development will consist of one well

(Give number of wells, tile lines, infiltration galleries, etc.)

having a diameter of 10" and an estimated depth of 525 feet.2. The well or other source is to be located 365 ft. South and 100 ft. East

(N. or S.)

(E. or W.)

from the NW corner of NW $\frac{1}{4}$, NE $\frac{1}{4}$ Sec 12 Tsp 2 N R 16E

(Public Land Survey Corner)

(If there is more than one well, each must be described)

See attached map being within the NW $\frac{1}{4}$ of the NE $\frac{1}{4}$ ofSec. 12 Tp. 2 R. 16 E, W. M., in the county of Sherman

3. Location of area to be irrigated, or place of use if use other than irrigation.

Township	Range	Section	List $\frac{1}{4}$ $\frac{1}{4}$ of Section	List use and/or number of acres to be irrigated
2N	16E	1	SW $\frac{1}{4}$, SE $\frac{1}{4}$	10
2N	16E	12	NW $\frac{1}{4}$, NE $\frac{1}{4}$	32
2N	16E	12	SW $\frac{1}{4}$, NE $\frac{1}{4}$	25
2N	16E	12	SE $\frac{1}{4}$, NW $\frac{1}{4}$	35
2N	16E	12	NE $\frac{1}{4}$, NW $\frac{1}{4}$	35
				137

4. It is estimated that 40 feet of the well will require 12" ID steel casing.

(Kind)

5. Depth to water table is estimated 120' Well drilled by Murray Well Drilling The Dalles

(Feet)

6. The amount of water which the applicant intends to apply to beneficial use is cubic feet per second or 400 gallons per minute.

7. The use to which the water is to be applied is Irrigation Grain, Hay, and etc.

8. If the flow to be utilized is artesian, the works to be used for the control and conservation of the supply when not in use must be described.

..... not applicable

9. If the location of the well, or other development work is less than one-fourth mile from a natural stream channel, give the distance to the channel and the difference in elevation between the stream bed and the ground surface at the source of development.

..... not applicable

10.

DESCRIPTION OF WORKS

Include length and dimensions of supply ditch or pipeline, size and type of pump and motor, type of irrigation system to adequately describe the proposed distribution system.

...50 HP submersible discharging into 6" PVC pipe SW 1065' to pivot point and by

6" PVC running N 450' and E 960' with 60' between valves for
sprinkler lines. Total length 1270'

11. Construction work will begin on or before June 1, 1979

12. Construction work will be completed on or before work is completed

13. The water will be completely applied to the proposed use on or before water applied during 1980
growing season

14. If the ground water supply is supplemental to an existing supply, identify the supply and existing water right. not applicable

Application No. M - 10048

Permit No.

Remarks:

All the above work has been completed, lines and pipe installed and water applied to the land described in # 3 above

In attached map

This permit, when issued, is for the beneficial use of water. By law, the land use associated with this water use must be in compliance with statewide land-use goals and any local acknowledged land-use plan. It is possible that the land use you propose may not be allowed if it is not in keeping with the goals and the acknowledged plan. Your city or county planning agency can advise you about the land-use plan in your area.

Martin Pett Co

By William F. Martin

Signature of Applicant

By Barbara B. Martin

This is to certify that I have examined the foregoing application, together with the accompanying maps and data, and return the same for..... correction and completion

In order to retain its priority, this application must be returned to the Water Resources Director with corrections on or before..... February 3....., 19..82

WITNESS my hand this 1st day of December, 19..81

James E. Sexson

Water Resources Director

By

Chris L. Hughes

Chris L. Hughes

RECEIVED

JAN 20 1982

WATER RESOURCES DEPT
SALEM, OREGON

This instrument was first received in the office of the Water Resources Director at Salem, Oregon, on the

10

day of

December

19..80

at

11:00

o'clock

A.M.

Application No.

M-10048

Permit No.

Application No. 4-10048

Permit No.

Permit to appropriate the Public Waters of the State of Oregon

This is to certify that I have examined the foregoing application and do hereby grant the same, SUBJECT TO EXISTING RIGHTS INCLUDING THE EXISTING MINIMUM FLOW POLICIES ESTABLISHED BY THE WATER POLICY REVIEW BOARD and the following limitations and conditions:

The right herein granted is limited to the amount of water which can be applied to beneficial use and shall not exceed cubic feet per second measured at the point of diversion from the well or source of appropriation, or its equivalent in case of rotation with other water users, from.....

The use to which this water is to be applied is.....

If for irrigation, this appropriation shall be limited to of one cubic foot per second or its equivalent for each acre irrigated and shall be further limited to a diversion of not to exceed acre feet per acre for each acre irrigated during the irrigation season of each year;

and shall be subject to such reasonable rotation system as may be ordered by the proper state officer.

The well shall be constructed in accordance with the General Standards for the Construction and Maintenance of Water Wells in Oregon.

The works constructed shall include an air line and pressure gauge or an access port for measuring line, adequate to determine water level elevation in the well at all times.

The permittee shall install and maintain a weir, meter, or other suitable measuring device, and shall keep a complete record of the amount of ground water withdrawn.

The priority date of this permit is.....

Actual construction work shall begin on or before and shall thereafter be prosecuted with reasonable diligence and be completed on or before October 1, 19.....

Complete application of the water to the proposed use shall be made on or before October 1, 19.....

WITNESS my hand this day of....., 19.....

Water Resources Director

STATE OF OREGON
COUNTY OF SHERMAN
CERTIFICATE OF WATER RIGHT

THIS CERTIFICATE ISSUED TO

WILLIAM F. AND BARBARA B. MARTIN
21410 HIGHWAY 224
CLACKAMAS, OREGON 97015

confirms the right to use the waters of A WELL in the COLUMBIA RIVER BASIN for the purpose of IRRIGATING 137.0 ACRES.

The right has been perfected under Permit G-9559. The date of priority is DECEMBER 10, 1980. The right is limited to not more than 0.89 CUBIC FOOT PER SECOND or its equivalent in case of rotation, measured at the well.

The well is located as follows:

NW 1/4 NE 1/4, SECTION 12, T 2 N, R 16 E, W.M.; 340 FEET SOUTH AND 2610 FEET WEST FROM NE CORNER SECTION 12.

The amount of water used for irrigation, together with the amount secured under any other right existing for the same lands, shall be limited to ONE-EIGHTIETH of one cubic foot per second per acre, or its equivalent for each acre irrigated and shall be further limited to a diversion of not to exceed 3.0 acre-feet per acre for each acre irrigated during the irrigation season of each year.

The right shall conform to such reasonable rotation system as may be ordered by the proper state officer.

A description of the place of use under the right, and to which such right is appurtenant, is as follows:

NW 1/4 NE 1/4	29.0 ACRES
SW 1/4 NE 1/4	22.4 ACRES
NE 1/4 NW 1/4	34.6 ACRES
NW 1/4 NW 1/4	4.4 ACRES
SW 1/4 NW 1/4	5.9 ACRES
SE 1/4 NW 1/4	39.3 ACRES
NE 1/4 SW 1/4	1.3 ACRES
NW 1/4 SE 1/4	0.1 ACRE

SECTION 12

TOWNSHIP 2 NORTH, RANGE 16 EAST, W.M.

The right to the use of the water for the above purpose is restricted to beneficial use on the lands or place of use described.

WITNESS the signature of the Water Resources Director, affixed this date MARCH 23, 1989.

/s/ WILLIAM H. YOUNG

Water Resources Director

Recorded in State Record of Water Right Certificates numbered 60446

G-10048.VC

STATE OF OREGON
COUNTY OF SHERMAN
PROPOSED CERTIFICATE OF WATER RIGHT

THIS CERTIFICATE ISSUED TO

WILLIAM F. AND BARBARA B. MARTIN
21410 HIGHWAY 224
CLACKAMAS, OREGON 97015 658-8237

confirms the right to use the waters of A WELL in the COLUMBIA RIVER BASIN for the purpose of IRRIGATING 137.0 ACRES.

The right has been perfected under Permit G-9559. The date of priority is DECEMBER 10, 1980. The right is limited to not more than 0.89 CUBIC FOOT PER SECOND or its equivalent in case of rotation, measured at the well.

The well is located as follows:

NW 1/4 NE 1/4, SECTION 12, T 2 N, R 16 E, W.M.; 340 FEET SOUTH AND 2610 FEET WEST FROM NE CORNER SECTION 12.

The amount of water used for irrigation, together with the amount secured under any other right existing for the same lands, shall be limited to ONE-EIGHTIETH of one cubic foot per second per acre, or its equivalent for each acre irrigated and shall be further limited to a diversion of not to exceed 3.0 acre-feet per acre for each acre irrigated during the irrigation season of each year.

The right shall conform to such reasonable rotation system as may be ordered by the proper state officer.

A description of the place of use under the right, and to which such right is appurtenant, is as follows:

NW 1/4 NE 1/4	29.0 ACRES
SW 1/4 NE 1/4	22.4 ACRES
NE 1/4 NW 1/4	34.6 ACRES
NW 1/4 NW 1/4	4.4 ACRES
SW 1/4 NW 1/4	5.9 ACRES
SE 1/4 NW 1/4	39.3 ACRES
NE 1/4 SW 1/4	1.3 ACRES
NW 1/4 SE 1/4	0.1 ACRE

SECTION 12
TOWNSHIP 2 NORTH, RANGE 16 EAST, W.M.

The right to the use of the water for the above purpose is restricted to beneficial use on the lands or place of use described.

G-10048.VC

11a

May 3, 1982

William F. and Barbara B. Martin
14550 SE Vista Lane
Milwaukie, OR 97208

G-10048

G-9559



VICTOR ATIYEH
GOVERNOR

Water Resources Department

MILL CREEK OFFICE PARK

555 13th STREET N.E., SALEM, OREGON 97310

PHONE 378-3066 or
1-800-452-7813
(message line)

February 2, 1982

William F. and Barbara B. Martin
14550 SE Vista Lane
Milwaukie, OR 97222

Dear Mr. and Mrs. Martin:

REFERENCE: File G-10048

Thank you for returning Application G-10048 and the accompanying maps and legal description.

Your application is now in satisfactory form and will be considered for issuance of a permit with the next group to be processed.

Sincerely,

Chris L. Hughes
Senior Water Rights Examiner

CLH:tw

COPY

Martin Cattle Co.

14550 SE Vista Ln.
Milwaukie, OR 97222
503/654-3943

RECEIVED
JAN 29 1982
WATER RESOURCES DEPT
SALEM, OREGON

January 25, 1982

Mr. Chris L. Hughes
Senior Water Rights Examiner
Water Resources Department
Mill Creek Office Park
555 15th Street N. E.
Salem, Oregon 97310

Reference: File G-10048


Dear Mr. Hughes:

Enclosed please find,

1. Ground Water Application completed and returned.
2. Four (4) maps to scale and completed as requested.
3. A copy of the legal description of the ranch involved.

We hope these now meet with your satisfaction and apologize for the original incomplete material.

Yours very truly,

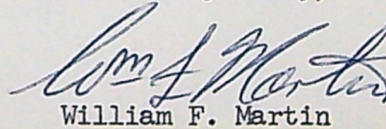
William F. Martin

WFM/bb



Water Resources Department
MILL CREEK OFFICE PARK

555 13th STREET N.E., SALEM, OREGON 97310

PHONE 378-3066
1-800-452-7813
(message line)

December 1, 1981

William F. & Barbara B. Martin
14550 SE Vista Lane
Milwaukie, OR 97222

Dear Mr. & Mrs. Martin:

Reference: File G-10048

Your Application G-10048 describing the proposed use of 400 gallons per minute of water from a well for irrigation of 137.0 acres; together with the map, has been reviewed.

Please state in Item 2 of your application the township, range, section, quarter-quarter section, and county of the location of the well. According to your map, the proper quarter-quarter section of the location of the well is the NW $\frac{1}{4}$ NE $\frac{1}{4}$ of Section 12.

In Item 3 of your application, the proper quarter-quarter section of the location of the 10 acres to be irrigated in Section 1 is the SW $\frac{1}{4}$ SE $\frac{1}{4}$. Please amend Item 3 to state the correct quarter-quarter section of the 10.0 acres to be irrigated in Section 1.

The map is unacceptable and is being returned. Needed is a map to a standard, even scale showing the land to be irrigated and the location of the well. If the map is larger than 11 x 17, then four copies are required. The land to be irrigated must be crosshatched and in ink with the number of acres to be irrigated in each quarter-quarter section written on the map. The dimensions of the location of the well from the section corner must be on the map. Please be certain that you have accurately shown the acreage to be irrigated and correctly list the number of acres to be irrigated in each quarter-quarter section.

The legal description of the property where the water is to be used is needed to verify the place of use. This can be copied from your deed, title insurance policy, or sales contract.


Page Two
December 1, 1981
G-10048

I am returning your application for correction and completion. The application is endorsed and in order to retain its priority date, it must be received in this office on or before February 3, 1982.

Sincerely,

Chris L. Hughes
Senior Water Rights Examiner

CLH:slm
Enclosures

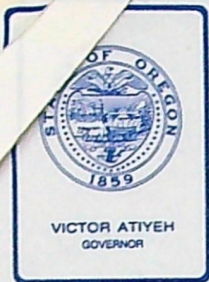

Water Resources Department
MILL CREEK OFFICE PARK

555 13th STREET N.E., SALEM, OREGON 97310

PHONE 378-3066 or
1-800-452-7813

December 19, 1980

William F. and Barbara B. Martin
14550 Southeast Vista Lane
Milwaukie, OR

REFERENCE: File G-10048

We have received your application for use of water for irrigation along with the supporting data and fees. Our Receipt 21893 is enclosed. Your application has been filed and assigned number G-10048.

Because of the many applications which have been filed in recent months, we are temporarily behind in our processing. Your application will be examined in detail as soon as possible. We will contact you if we need any additional information. If a permit is required to satisfy the conditions of a loan or land sale or if other emergency conditions exist, please let us know and we will attempt to process your application in the shortest possible time.

The permit approving your application will be issued without further correspondence if no additional information is required. The proposed appropriation will be subject to existing minimum flows and demands of prior rights during periods of low water.

Thank you for your patience.

Sincerely,

RALPH H. JACKSON
Supervisor, Application/Permit Section
Water Rights Division

RHJ:wpc
enclosure
0427A
3297A

C O P Y

3,500

RECEIVED

JAN 29 1982

WATER RESOURCES DEPT
SALEM, OREGON

EXHIBIT A

RUFUS RANCH

Legal Description

Owners *Wm. F. & Barbara B Martin*
14550 Visto Lane
Milwaukie, Ore 97222

TOWNSHIP 2 NORTH, RANGE 16 E.W.M. Sherman County, Oregon

Section 1: The South half of the Southeast quarter ($S\frac{1}{2}SE\frac{1}{4}$); the South half of the Southwest quarter ($S\frac{1}{2}SW\frac{1}{4}$), and a triangular piece following the bluff in the North half of the Southwest quarter ($NE\frac{1}{2}SW\frac{1}{4}$), excepting therefrom that certain property conveyed by Charles A. Tom and Lorraine V. Tom, husband and wife, husband, grantors, unto Tom Farms, Inc., an Oregon corporation, by a warranty deed dated June 26, 1974, and recorded in Book 42, page 79, Sherman County Deed Records.

Section 2: The Southeast quarter of the Southeast quarter ($SE\frac{1}{4}SE\frac{1}{4}$).

Section 11: The Southwest quarter ($SW\frac{1}{4}$); the West 70 acres of the West half of the Northeast quarter ($W\frac{1}{2}NE\frac{1}{4}$); the East half of the Northwest quarter ($E\frac{1}{2}NW\frac{1}{4}$); and the East 20 acres of the West half of the Northwest quarter ($W\frac{1}{2}NW\frac{1}{4}$).

Section 12: The Northwest quarter ($NW\frac{1}{4}$) and the Northeast quarter ($NE\frac{1}{4}$).

TOWNSHIP 2 NORTH, RANGE 17 E.W.M.

Section 5: The Southwest quarter ($SW\frac{1}{4}$).

Section 6: The Southeast quarter ($SE\frac{1}{4}$); the South half of the Northwest quarter of the Southwest quarter ($S\frac{1}{2}NW\frac{1}{4}SW\frac{1}{4}$); the South half of the Southwest quarter ($S\frac{1}{2}SW\frac{1}{4}$) and the Northeast quarter of the Southwest quarter ($NE\frac{1}{4}SW\frac{1}{4}$).

Section 7: The Northwest quarter ($NW\frac{1}{4}$); the Northeast quarter ($NE\frac{1}{4}$) and the Southeast quarter ($SE\frac{1}{4}$).

Section 8: ^{*North west quarter*} The Northwest quarter ($NW\frac{1}{4}$); the Southwest quarter ($SW\frac{1}{4}$) and the ^{*West half*} West half of the East half ($W\frac{1}{2}E\frac{1}{2}$) ^{*East half*} lying West of the county road.

Application No. G-10048

Permit No. G 9559

EXHIBIT A

RECEIVED

JAN 29 1982

WATER RESOURCES DEPT.
SALEM, OREGON

Section 17: All.

Section 18: The Northeast quarter (NE $\frac{1}{4}$).

ALSO, the Southerly 1,485 feet, more or less, of the Southeast quarter of Section 11, Township 2 North, Range 16 E.W.M., containing 90 acres, more or less, and also an easement for ingress and egress over the Easterly 75 feet of that portion of the Southeast quarter of Section 11, Township 2 North, Range 16 E.W.M. not herein conveyed.

EXCEPTING therefrom, a parcel of land being a portion of Sections 6 and 7, Township 2 North, Range 17 E.W.M., Sherman County, Oregon, described as follows with reference to the Oregon State Coordinate System, North Zone:

Beginning at a point which is South $89^{\circ} 23' 14''$ East 2390.0 feet from the corner of Sections 1, 6, 7 and 12, Twp. 2 North, Ranges 16 and 17 E.W.M.; (Y=733,694.1, and X=1,936,325.8 U.S. Engineers) from the initial corner of metes and bounds North $56^{\circ} 30' 30''$ East 1856.1 feet to the Northerly corner, South $0^{\circ} 22' 50''$ East 1678.0 feet to the easterly corner, South $61^{\circ} 08' 40''$ 1050.00 feet to Southerly corner, North $28^{\circ} 51' 20''$ West 1325.00 feet to Westerly corner and point of beginning.

ALSO excepting therefrom, a parcel of land in the Southwest quarter of Section 6, Township 2 North, Range 17 E.W.M., Sherman County, Oregon, containing 0.06 of an acre, more or less, and described as follows:

Beginning at a point which is North $52^{\circ} 17' 00''$ East, 2110.3 feet from the Southwest corner of Section 6, Twp. 2 North, Range 17 E.W.M.; thence North $10^{\circ} 41' 20''$ West 50 feet; thence North $79^{\circ} 18' 40''$ East 50 feet; thence South $10^{\circ} 41' 20''$ East 50 feet; thence South $79^{\circ} 18' 40''$ West, 50 feet to the point of beginning. The bearings refer to the Oregon Coordinate System, North Zone. The Survey is shown on B.P.A. Drawing 1-11358, dated September 15, 1970.

Application No. G-10048
Permit No. G 9559