

LEE ENGINEERING, INC.

F. DUANE LEE, P.E.
DAVID A. LEE, P.E., P.L.S.
JAMES G. SMITH, P.E.

October 13, 1993

Project No. 1024.10

Mr. Don Knauer
Adjudication Specialist
Oregon Water Resources Dept.
3850 Portland Rd. NE
Salem, OR 97310

Re: File No. SWR-181

Dear Mr. Knauer:

We have revised the map for the Charles W. Dougherty Water Right Application, WRD File No. SWR-181. The map contains revisions as outlined in your August 2, 1993 letter. We trust that the enclosed revised drawing addresses all of your concerns. If there are some additional corrections that need to be made, please let us know.

Sincerely,

LEE ENGINEERING, INC.



F. Duane Lee, P.E., W.R.E.

FDL:nj

Enclosure


cc: Charles W. Dougherty

RECEIVED
OCT 14 1993
WATER RESOURCES DEPT.
SALEM, OREGON



RECEIVED RECEIVED

DEC 23 1992

WATER RESOURCES DEPT. SALEM, OREGON
S. HERMAN ROAD

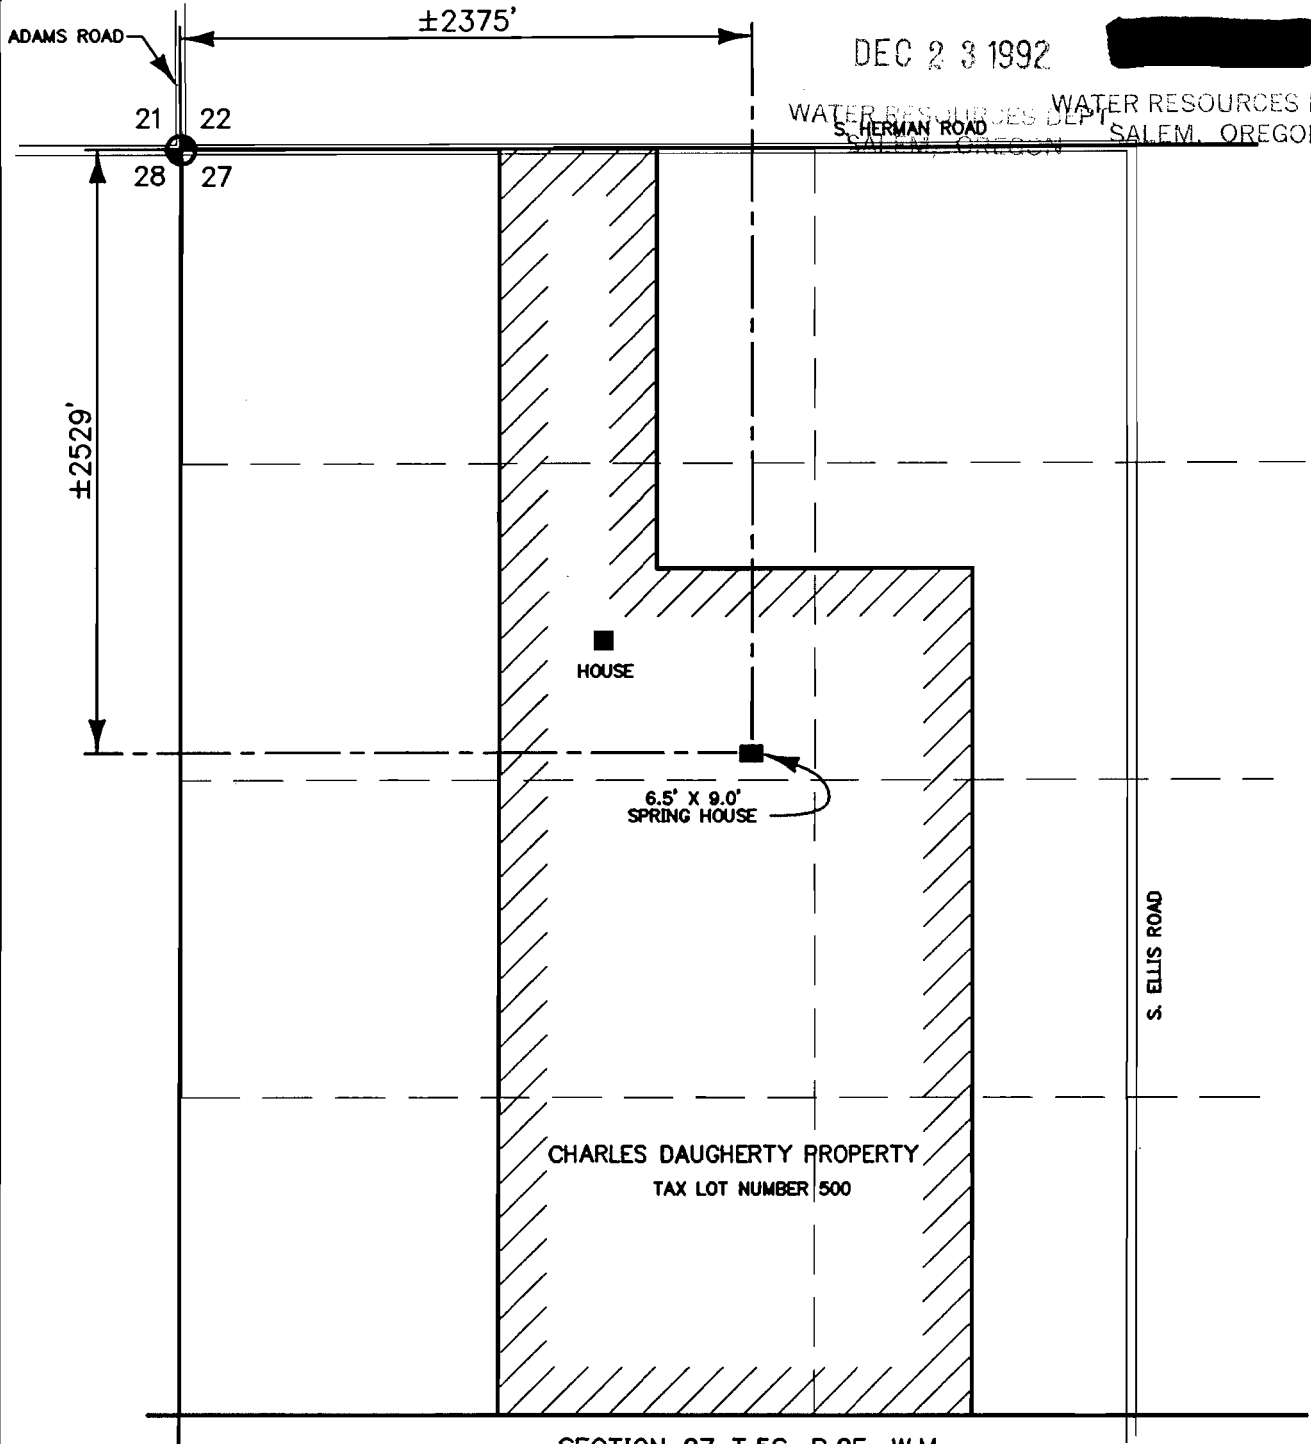

SECTION 27 T.5S. R.2E. W.M.

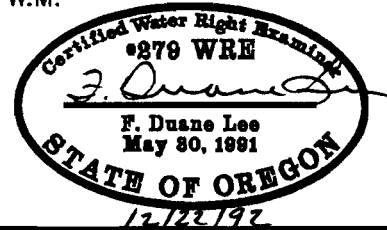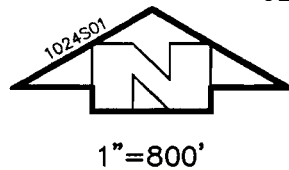

OWNER:

CHARLES W. DAUGHERTY

LEE ENGINEERING, INC.

1300 JOHN ADAMS ST.
OREGON CITY, OR, 97045

DWG TITLE:

SPRING HOUSE LOCATION

DATE:
12/17/92
FILE NO:
1024

REVISED:

DWG NO. 1

RECEIVED

DEC 23 1992

LEE ENGINEERING, INC.

F. DUANE LEE, P.E.
DAVID A. LEE, P.E., P.L.S.
JAMES G. SMITH, P.E.

WATER RESOURCES DEPT.
SALEM, OREGON

December 22, 1992

Water Rights Division
Water Resources Department
3850 Portland Road N.E.
Salem, OR 97310

RECEIVED

WATER RESOURCES DEPT.
SALEM, OREGON

Attention: Donal Knauer

Re: Charles W. Daugherty - Surface Water Registration Statement
Pre-1909 Vested Water Right Claim

Gentlemen:

Transmitted herewith is the Pre-1909 Vested Water Right Claim for Charles W. Daugherty. The required map, Summary of Record of Property Transfers, and a \$300 check accompany the application.

The determination of the available flow at the spring box was measured using a 90° V-notch weir and a continuous ISCO flow recorder which was set up at the spring site over a period of approximately 24 hours through December 17, 1992. Spring flow was measured at 5.0 gallons per minute. The location of the spring was measured from the Northwest corner of Section 27, Township 5 South, Range 2 East, Willamette Meridian, using electronic distance measuring equipment.

Mr. Daugherty currently uses his water for household use, watering of stock, including 30 cattle and 200 sheep, and summertime irrigation of his lawn and garden in the vicinity of the house. Mr. Daugherty holds separate water rights certificates for storage of excess water from the spring and secondary use of stored water for additional irrigation.

Although the uses to which Mr. Daugherty wishes the water right are covered under "exempted uses," he nonetheless wishes to make formal application to preserve his rights and those of his heirs to use the water of the spring in questions.

If you should need further information, please call.

Sincerely,

LEE ENGINEERING, INC.

F. Duane Lee

F. Duane Lee, P.E., WRE

FDL:nj

Enclosures

cc: Mr. Charles Daugherty

RECEIVED

DEC 23 1992

WATER RESOURCES DEPT.
SALEM, OREGON

RECEIVED

WATER RESOURCES DEPT.
SALEM, OREGON

CHARLES W. DAUGHERTY

Surface Water Registration Statement
Pre-1909 Vested Water Right Claim

RECORD OF PROPERTY TRANSFER

Property Transfer		Date	Docket and Page (Clackamas County)
From	To		
Robert Hull	Giles Daugherty	Dated June 9, 1864 Filed June 29, 1864	Vol. "D" of Deeds, Pg. 638
Lydia Daugherty (Wife of Giles)	Charley Daugherty	Warranty Deed Filed April 19, 1897	Vol. 62 of Deeds, Pg. 180
Mary E. Daugherty (Wife of Charley Daugherty)	Fred G. Daugherty	Quitclaim Deed Filed October 5, 1923	Vol. 173 of Deeds, Pg. 24
Agnes A Graves (Former Agnes A. Daugherty and widow of Fred G. Daugherty) and Elmer A. Graves (Agnes' Husband)	Charles William Daugherty and Wanda L. Daugherty	Warranty Deed Dated January 16, 1951 Recorded January 22, 1951	Book 440, Pg. 535

SURFACE WATER REGISTRATION CHECKLIST

(received after July 18, 1990)

CHECK BASIN MAP _____ NAME Lower # 2C UNADJUDICATED AREA ? yes
RECEIPT # 95345 Willamette S W R NUMBER 181
CHECK ENCLOSURES Per PRELIMINARY DATA BASE ENTRY DWF
ACKNOWLEDGEMENT LETTER Done ENTER ON STREAM INDEX _____
CHECK QUADRANGLE MAP 1/1 CHECK GLO PLATS _____
WATERMASTER CHECKLIST _____ PUBLIC NOTICE PUBLICATION Yes

FORM REVIEW

_____ blanks filled in
_____ signed
_____ date received stamped

MAP REVIEW

#3 ✓ source and trib
✓ diversion point location
_____ conveyances (pipes, ditch, etc.)
_____ place of use 1/4 1/4 E 1221
#4 ✓ scale W2W2G!
_____ township, range, section
#5 ✓ north arrow
✓ CWRE stamp
_____ disclaimer
_____ date survey was performed
_____ P.O.B. of survey
#12 ✓ dimensions and capacity of diversion system
_____ "beneficial use" type title
#14 ✓ "permanent-quality" paper
#15 10 ACER

WATER RIGHT RECORD CHECK _____ FIELD INSPECTION _____
FINAL FILE REVIEW _____ FINAL DATA BASE ENTRY _____
ENTER ON PLAT CARDS _____

October 15, 1993

WATER
RESOURCES
DEPARTMENT

F DUANE LEE
1300 JOHN ADAMS ST
OREGON CITY OR 97045

RE: SWR-181

Dear Mr Lee,

This will acknowledge the receipt of map to support the pre-1909 vested water right claim in the name of CHARLES W DAUGHERTY you returned with corrections and completions. I have added the map to the file. Thank you for your attention to this matter. If you have any questions, please give me a call.

Sincerely,



Don Knauer
Adjudication Specialist

J:\WIS\CV1\SWR-0181.003



3850 Portland Rd NE
Salem, OR 97310
(503) 378-3739
FAX (503) 378-8130

August 2, 1993

F. DUANE LEE
1300 JOHN ADAMS ST
OREGON CITY OR 97045

RE: File# SWR-181

DEAR F. DUANE LEE,

The Water Resources Department (WRD) received a little over 500 surface water registration statements in December, 1992. All of the files have been set up and receipts for the fees have been sent. The next step is to insure the maps received in support of the claims are acceptable based on Oregon Revised Statutes (ORS) and Oregon Administrative Rules (OAR).

I am returning the map you prepared for Charles W. Daugherty. You will find the item which requires completion or correction shown below. I have the description followed by the ORS or OAR site and paraphrased statute or rule.

✓ conveyance

ORS 539.120 "...the location of and each ditch, canal, pipeline or other means of conveying the water..."

✓ place of use (1/4 1/4)

ORS 539.240 (2) (d) (B) "The location of place of use by quarter-quarter section..." You must identify the 1/4 1/4's on the map. You wrote that the claimant irrigates lawn and garden, you must identify the boundaries of the irrigation and show the area to the 1/10th acre.

✓ scale

OAR 690-14-170-1 "The map scale shall be 1" = 1320', 1" = 400', or the scale of the county assessor map..."

✓ diversion point size

OAR 690-28-025-(4)-(c) "The dimensions and capacity of any existing diversion systems."



✓ paper

OAR 690-14-170-1 "...in ink on permanent-quality linen or 0.003-inch mylar..."

✓ 1/10 acre

OAR 690-28-025-(4)-(d) "The number of acres irrigated in each quarter quarter shall be shown to the nearest tenth of an acre."

I am enclosing a copy of the checklist and claim to beneficial use report information used by the adjudication section. You may find it useful in preparing the required map and information. Many Certified Water Right Examiners have seen these and are using them.

You must return the map before the claim can be processed. If you cannot have the map to the WRD within 60 days, please inform me as to when it can be expected. Please mark all correspondence with the file number.

As always, if you have any questions, please give me a call.

Sincerely,




Don Knauer
Adjudication Specialist

Enclosures

J:\WP51\SWR\CLAIMANT\1\SWR-0181.00M



WILHOIT QU, OREG
.5 MINUTE SERIES

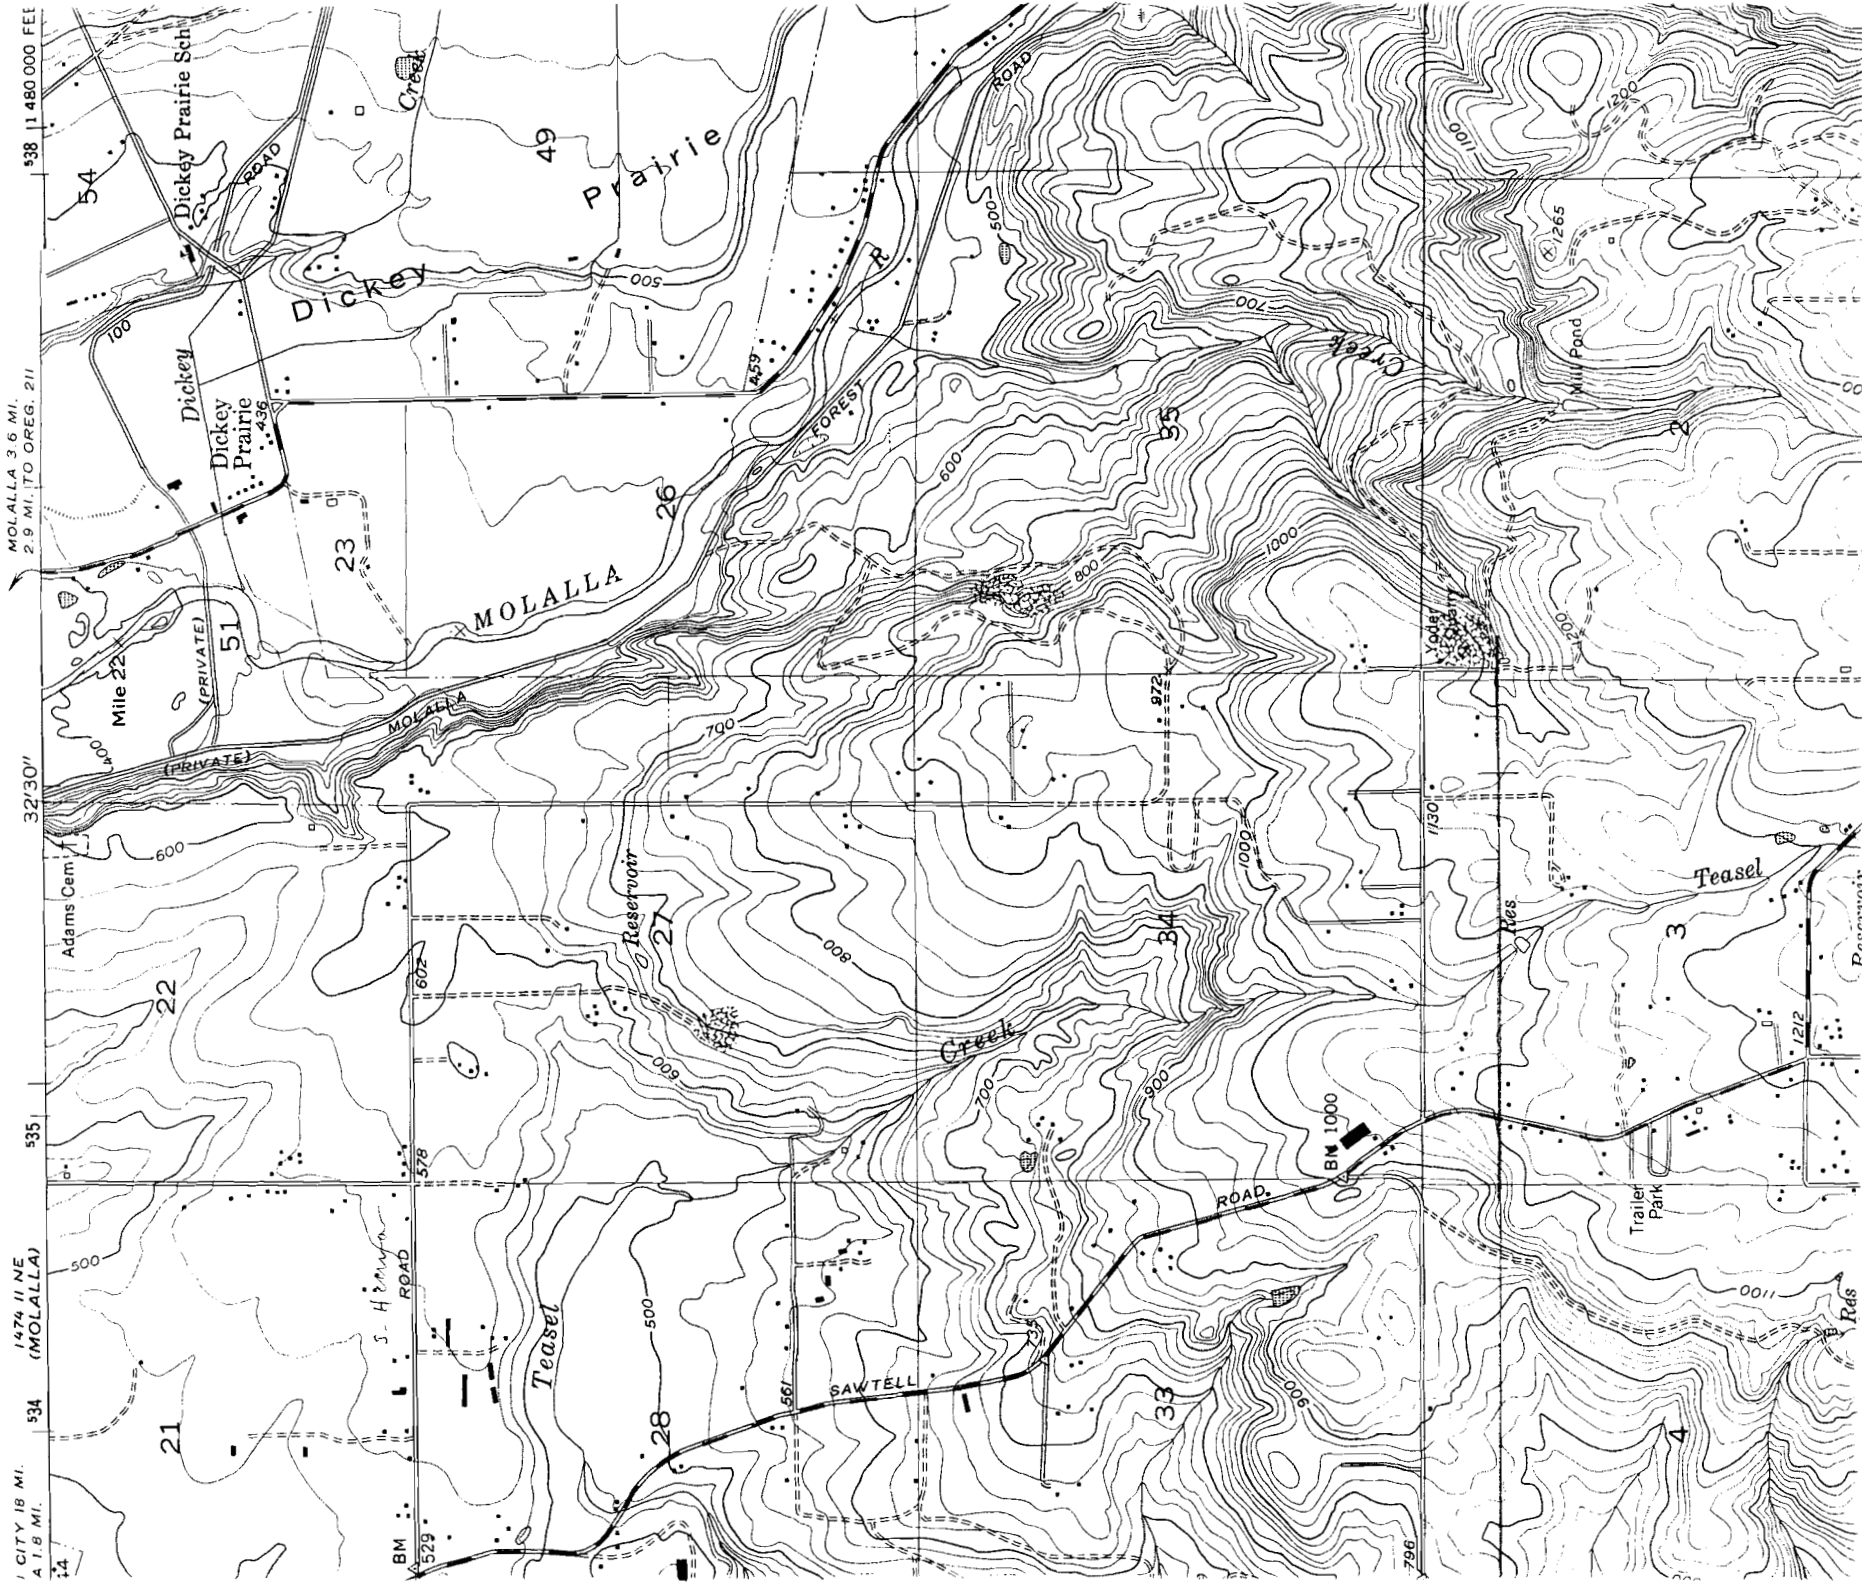

February 10, 1993

CHARLES W DAUGHERTY
15368 S HERMAN ROAD
MOLALLA OR 97038

Dear MR DAUGHERTY,

This will acknowledge that your Surface Water Registration Statement in the name of CHARLES W DAUGHERTY has been received by our office. The fees in the amount of \$100.00 have been received and our receipt #96951 is enclosed. Your registration statement has been numbered SWR-181.

Our office will review your form and map in the near future. If necessary we will schedule a meeting with you that will include a site inspection. If there are problems with your form we are usually able to take care of them during our visit. We will be able to answer any questions you might have about the adjudication process at that time.

Please feel free to contact this office if you have any questions.

Sincerely,



Don Knauer
Adjudication Specialist

Enclosure

C:\WP51\SWR\CLAIMANT\SWR-0181.002



3850 Portland Rd NE
Salem, OR 97310
(503) 378-3739
FAX (503) 378-8130

RECEIPT # **96951**

STATE OF OREGON
WATER RESOURCES DEPARTMENT

3850 PORTLAND ROAD NE

SALEM, OR 97310

378-8455/378-8130 (FAX)

RECEIVED FROM:

BY:

APPLICATION

PERMIT

TRANSFER

CASH:

CHECK: #

OTHER: (IDENTIFY)

☐
☒
☐

TOTAL REC'D

\$ 240.00

01-00-0 WRD MISC CASH ACCT

842.010 ADJUDICATIONS
831.087 PUBLICATIONS/MAPS
830.650 PARKING FEES Name/month
OTHER: (IDENTIFY)

\$ 140.00
\$
\$
\$

REDUCTION OF EXPENSE

CASH ACCT.

COST CENTER AND OBJECT CLASS

VOUCHER #

\$

03-00-0 WRD OPERATING ACCT

MISCELLANEOUS:

840.001 COPY FEES
850.200 RESEARCH FEES
880.109 MISC REVENUE: (IDENTIFY)
520.000 OTHER (P-6): (IDENTIFY)

\$
\$
\$
\$

WATER RIGHTS:

842.001 SURFACE WATER
842.003 GROUND WATER
842.005 TRANSFER

EXAM FEE

\$
\$
\$

RECORD FEE

\$
\$
\$

WELL CONSTRUCTION

842.022 WELL DRILL CONSTRUCTOR
842.016 WELL DRILL OPERATOR
LANDOWNER'S PERMIT

EXAM FEE

\$
\$

LICENSE FEE

\$
\$
\$

06-00-0 WELL CONST START FEE

842.013 WELL CONST START FEE
MONITORING WELLS

\$
\$

CARD #

CARD #

45-00-0 LOTTERY PROCEEDS

864.000 LOTTERY PROCEEDS

\$

07-00-0 HYDRO ACTIVITY

LIC NUMBER

842.011 POWER LICENSE FEE(FW/WRD)
842.115 HYDRO LICENSE FEE(FW/WRD)

\$
\$

\$
\$

HYDRO APPLICATION

\$

RECEIPT #

96951

DATED:

BY:

Distribution—White Copy-Customer, Yellow Copy-Fiscal, Blue Copy-File, Buff Copy-Fiscal

February 3, 1993

CHARLES W DAUGHERTY
15368 S HERMAN ROAD
MOLALLA OR 97038

Dear MR DAUGHERTY,

You failed to submit enough fees with your Surface Water Registration Statement as required under ORS 539.081.

You sent \$300.00 and your receipt #95345 is enclosed. You should have sent a total of \$400.00. The amount now due is \$100.00. Your claim will not be processed until these remaining fees are received. Your claim has been numbered SWR-181.

Please feel free to contact this office if you have any questions.

Sincerely,



Don Knauer
Adjudication Specialist

Enclosure

C:\WP51\SWR\CLAIMANT\SWR-0181.001

*We were told by
Fee Engineering that we
should send 300.00.
Please find enclosed
Check # 3068 in the
amount of 100.00*

C. W. D.



3850 Portland Rd NE
Salem, OR 97310
(503) 378-3739
FAX (503) 378-8130

February 3, 1993

CHARLES W DAUGHERTY
15368 S HERMAN ROAD
MOLALLA OR 97038

Dear MR DAUGHERTY,

You failed to submit enough fees with your Surface Water Registration Statement as required under ORS 539.081.

You sent \$300.00 and your receipt #95345 is enclosed. You should have sent a total of \$400.00. The amount now due is \$100.00. Your claim will not be processed until these remaining fees are received. Your claim has been numbered SWR-181.

Please feel free to contact this office if you have any questions.

Sincerely,



Don Knauer
Adjudication Specialist

Enclosure

C:\WP51\SWR\CLAIMANT\SWR-0181.001



3850 Portland Rd NE
Salem, OR 97310
(503) 378-3739
FAX (503) 378-8130

STATE OF OREGON
WATER RESOURCES DEPARTMENT
3850 PORTLAND ROAD
SALEM, OR 97310
378-8455/378-8130 (FAX)

RECEIVED
OVER THE COUNTER

RECEIPT # 95345

RECEIVED FROM:
BY:

Charles Daugherty

APPLICATION	
PERMIT	
TRANSFER	

CASH: ☐ CHECK: # ☒ 24-12 OTHER: (IDENTIFY) ☐

TOTAL REC'D \$300.00

01-00-0 WRD MISC CASH ACCT

842.010	ADJUDICATIONS	\$300.00
831.087	PUBLICATIONS/MAPS	\$
830.650	PARKING FEES Name/month	\$
	OTHER: (IDENTIFY)	\$

02-00-0 FEDERAL FUNDS

	OTHER: (IDENTIFY)	\$
--	-------------------	----

03-00-0 WRD OPERATING ACCT

MISCELLANEOUS:

840.001	COPY FEES	\$
850.200	RESEARCH FEES	\$
880.109	MISC REVENUE: (IDENTIFY)	\$
520.000	OTHER (P-6): (IDENTIFY)	\$

WATER RIGHTS:

842.001	SURFACE WATER	EXAM FEE	842.002	RECORD FEE
842.003	GROUND WATER	\$	842.004	\$
842.005	TRANSFER	\$	842.006	\$

WELL CONSTRUCTION

842.022	WELL DRILL CONSTRUCTOR	EXAM FEE	842.023	LICENSE FEE
842.016	WELL DRILL OPERATOR	\$	842.019	\$
	LANDOWNER'S PERMIT	\$	842.024	\$

06-00-0 WELL CONST START FEE

842.013	WELL CONST START FEE	\$	CARD #	
	MONITORING WELLS	\$	CARD #	

45-00-0 LOTTERY PROCEEDS

864.000	LOTTERY PROCEEDS	\$
---------	------------------	----

07-00-0 HYDRO ACTIVITY

842.011	POWER LICENSE FEE(FW/WRD)	LIC NUMBER	\$
842.115	HYDRO LICENSE FEE(FW/WRD)		\$

	HYDRO APPLICATION	\$
--	-------------------	----

RECEIPT # 95345

DATED: 12-23-92

BY: *P. Smith*

Distribution—White Copy-Customer, Yellow Copy-Fiscal,

Copy-Fiscal