

Name James R. Methvin
 By _____
 Address Vida, Oregon 97488

Application No. 38526
 Permit No. 28719
 Certificate No. 35007

Stream Index, Page No. 2 - 24 B

Date filed March 20, 1963
 Priority March 20, 1963
 Action suspended until OK next

Returned to applicant _____
 Date of approval June 24, 1963

CONSTRUCTION

Date for beginning June 24, 1964
 Date for completion October 1, 1965
 Extended to _____
 Date for application of water October 1, 1966
 Extended to _____

PROSECUTION OF WORK

Form "A" filed July 6, 1964
 Form "B" filed July 6, 1964
 Form "C" filed July 6, 1964

FINAL PROOF

Blank mailed MAY 22 1968
 Proof received _____
 Date certificate issued JUNE 20 1968

FEES PAID

Date	Amount	Receipt No.
<u>3/20/63</u>	<u>\$20.00</u>	<u>37751</u>
<u>6-12-68</u>	<u>\$1 Cert. Fee</u>	<u>9627</u>

FEES REFUNDED

Date	Amount	Check No.

ASSIGNMENTS

Date	To Whom	Address	Volume	Page

REMARKS

0.01 c.f.s. from McKenzie River (Willamette River) for the domestic use of one family,
including irrigation of not to exceed 1/2 acre lawn and garden.

JUN 30 1967 CARD FOR 1

Form A

Application No. 38526

NOTICE OF BEGINNING OF CONSTRUCTION

I, James R Methvin, the holder of Permit No. 28719do appropriate the public waters of the state of Oregon, began the actual construction of the works described therein on the 16th day of January, 191964

Remarks:

Self labor small pump house 3/4 pumps
 The appropriator should state the manner of beginning construction work, number of men employed, the amount of work completed up to the date of this statement, and any additional information which may tend to show the beginning of work in good faith.
everything completed

IN WITNESS WHEREOF, I have hereunto set my hand this 2nd day of July, 191964

James R Methvin
 (Signature of Applicant)

Vida Ore Sun Del
 (Address)

Fill out, detach, and mail to the State Engineer, Salem, Oregon, when construction work is begun.

State Printing 37516

Form C

IMPORTANT—This form is a notice to the State Engineer that permittee is ready to make final proof to extent to which the water has actually been applied to the intended use under the terms of the permit. Permittee is ioned that Certificate of Water Right will be issued based on the extent of the quantity and use as determined by the final pr inspection and survey which will be made in response to the filing of this Form C.

NOTE: In the case of an irrigation permit, this Form C should not be mailed to the State Engineer until all of the land described in the permit, which it is intended to irrigate under this permit at any time, has actually been irrigated. Fill out, detach and mail to the State Engineer, Salem, Oregon, when all of the water has been applied.

Application No. 38526

NOTICE OF COMPLETE APPLICATION OF WATER TO A BENEFICIAL USE

I, James R. Methvin, the holder of Permit No. 28719to appropriate the public waters of the state of Oregon, completely applied the waters to a beneficial use in accordance with the terms of said permit, on the 16th day of May, 191964

Remarks:

Started using water on this date.
for use.

IN WITNESS WHEREOF, I have hereunto set my hand this 2nd day of July, 191964

James R Methvin
 (Signature of Applicant)

Vida Ore Sun Del
 (Address)

Form B

Application No. 38526

NOTICE OF COMPLETION OF CONSTRUCTION

I, James Methvin, the holder of Permit No. 28719to appropriate the public waters of the state of Oregon, completed the construction of the works described therein on the 16th day of January, 191964

Remarks:

If the works have less capacity than described in the permit, or you have definitely abandoned part of the proposed development, you should so state in order that our records may not be unnecessarily encumbered.


IN WITNESS WHEREOF, I have hereunto set my hand this 2nd day of July, 191964

James R. Methvin
 (Signature of Applicant)

Vida Ore Sun Del
 (Address)

Fill out, detach, and mail to the State Engineer, Salem, Oregon, when construction work is completed.

T.17S.R.3E.W.M.

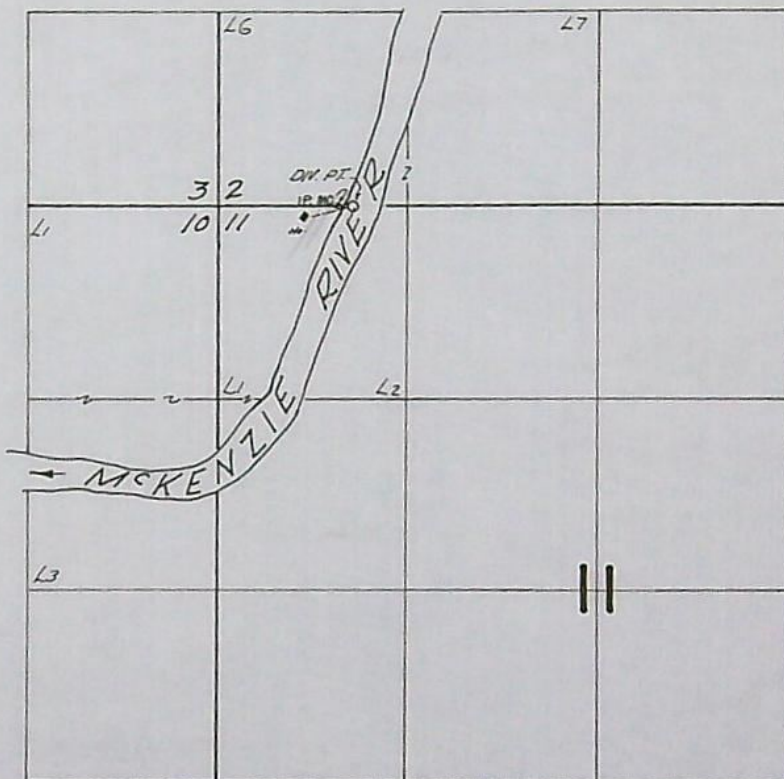

Div. pt. located 5 ft. S. and 100 ft. E from
the meander cor. between Sec. 2 and Sec. 11

FINAL PROOF SURVEY

UNDER

Application No. 38526 Permit No. 25719
IN NAME OF

JAMES R. METHVIN

Surveyed June 14, 1967, by V. Garner.....

STATE OF OREGON
COUNTY OF LANE

Proof of Appropriation of Water

38526
RECEIVED
JUN 12 1968
STATE ENGINEER
SALEM OREGON

JAMES R. METHVIN

of Vida, State of Oregon,
has applied beneficially the waters of
McKenzie River

a tributary of Willamette River for the purpose of
domestic, including irrigation of not to exceed one-half acre lawn and garden

under Permit No. 28719 of the State Engineer, and that the use of said waters has been
completed under the terms of said permit; that the priority of the
right dates from March 20, 1963

that the amount of water for the purposes aforesaid, has been actually beneficially used in the
amount of
0.01 cubic foot per second

or its equivalent in case of rotation, measured at the point of diversion from the stream.
The point of diversion is located in the Lot 1 (NW $\frac{1}{4}$ NW $\frac{1}{4}$), Section 11, T. 17 S., R. 3 E.,
W. M. Diversion point located 5 feet South and 100 feet East from the West Meander
Corner between Section 2 and Section 11.

The amount of water used for irrigation, together with the amount secured under any other
right existing for the same lands, shall be limited to ----- of one cubic foot per second
per acre,

and shall
conform to such reasonable rotation system as may be ordered by the proper state officer.

A description of the place of use under the right, and to which such right is appurtenant, is
as follows:

Lot 1 (NW $\frac{1}{4}$ NW $\frac{1}{4}$)
Section 11
T. 17 S., R. 3 E., W. M.

I have read the above and foregoing proof of appropriation of water; I know the contents
thereof, and that the facts therein stated are true.

IN WITNESS WHEREOF, I have hereunto set my hand this 11 day of 6/1968,


19.....

James R. Methvin

RECEIVED
MAR 20 1963
STATE ENGINEER
DALLAS, TEXAS

Meander corner between Secs. 2 and 11, Township 17 South
Range 3 East. Corner an iron pipe set in concrete on the
north bank of the McKenzie River witnessed by two existing
fir trees.

Pump location 1 feet east and thence feet south of
meander corner.

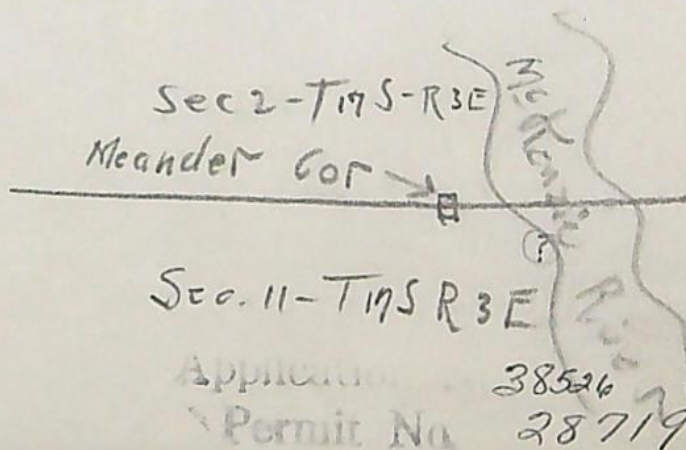

Application 38526
Permit No 28719



STATE OF OREGON
STATE ENGINEER
WATER RESOURCES DEPARTMENT
516 PUBLIC SERVICE BUILDING
SALEM 97310

REFER TO
FILE NO. 38526

May 22, 1968

James R. Methvin
Vida,
Oregon 97488

Dear Sir:

Enclosed is the final proof in connection with the incomplete water right represented by your permit No. 28719.

The data contained in the proof, which is based on an inspection and survey of your project made by a representative of this department, defines the extent to which your water right has been completed within the terms of your permit. The proof should be dated and signed by you and returned to this office.

Upon receipt of the proof, properly executed and accompanied by the statutory recording fee of \$1, a certificate of water right will be issued confirming the right thereunder and, after being recorded in the county records, will be forwarded to you.

Very truly yours,

CHRIS L. WHEELER
State Engineer

Form 117

Enclosure

kmh

June 12, 1963

Johnson, Johnson & Harrang
Attorneys at Law
641 Pearl Street
Eugene, Oregon

Attention Mr. Harrang

Gentlemen:

With reference to your letter of June 5, application No. 38526 in the name of Mr. James R. Methvin is being processed in the group which should be ready for the State Engineer's consideration by the 20th of this month.

Very truly yours,

CHRIS L. WHEELER
State Engineer

By
James W. Carver, Jr., Assistant

JWC:eh

JOHNSON, JOHNSON & HARRANG

ATTORNEYS AND COUNSELORS AT LAW
641 PEARL STREET
EUGENE, OREGON

TELEPHONE
DIAMOND 3-3341

H. V. JOHNSON
HAROLD V. JOHNSON
JAMES P. HARRANG
ARTHUR C. JOHNSON
KENDRICK M. MERCER

June 5, 1963

RECEIVED
JUN 7 1963
STATE ENGINEER
SALEM, OREGON

State Engineer
State of Oregon
516 Public Service Building
Salem 10, Oregon

Re: Application No. 38526
James R. Methvin Application


Gentlemen:

Thank you for your letter of May 8, 1963, indicating that Mr. Methvin's application would be considered with the next group.

I will appreciate it if you can let me know approximately when this will be. I would also like to know the result of the action taken upon Mr. Methvin's application.

Thank you.


Sincerely yours,

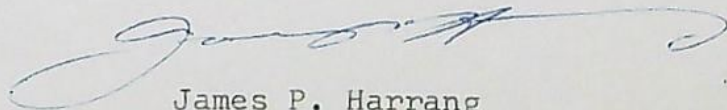

James P. Harrang

JPH:jc

DOMESTIC WATER RIGHT
 JAMES METHVIN
 T17S R3E SEC 11
 March 17, 1963

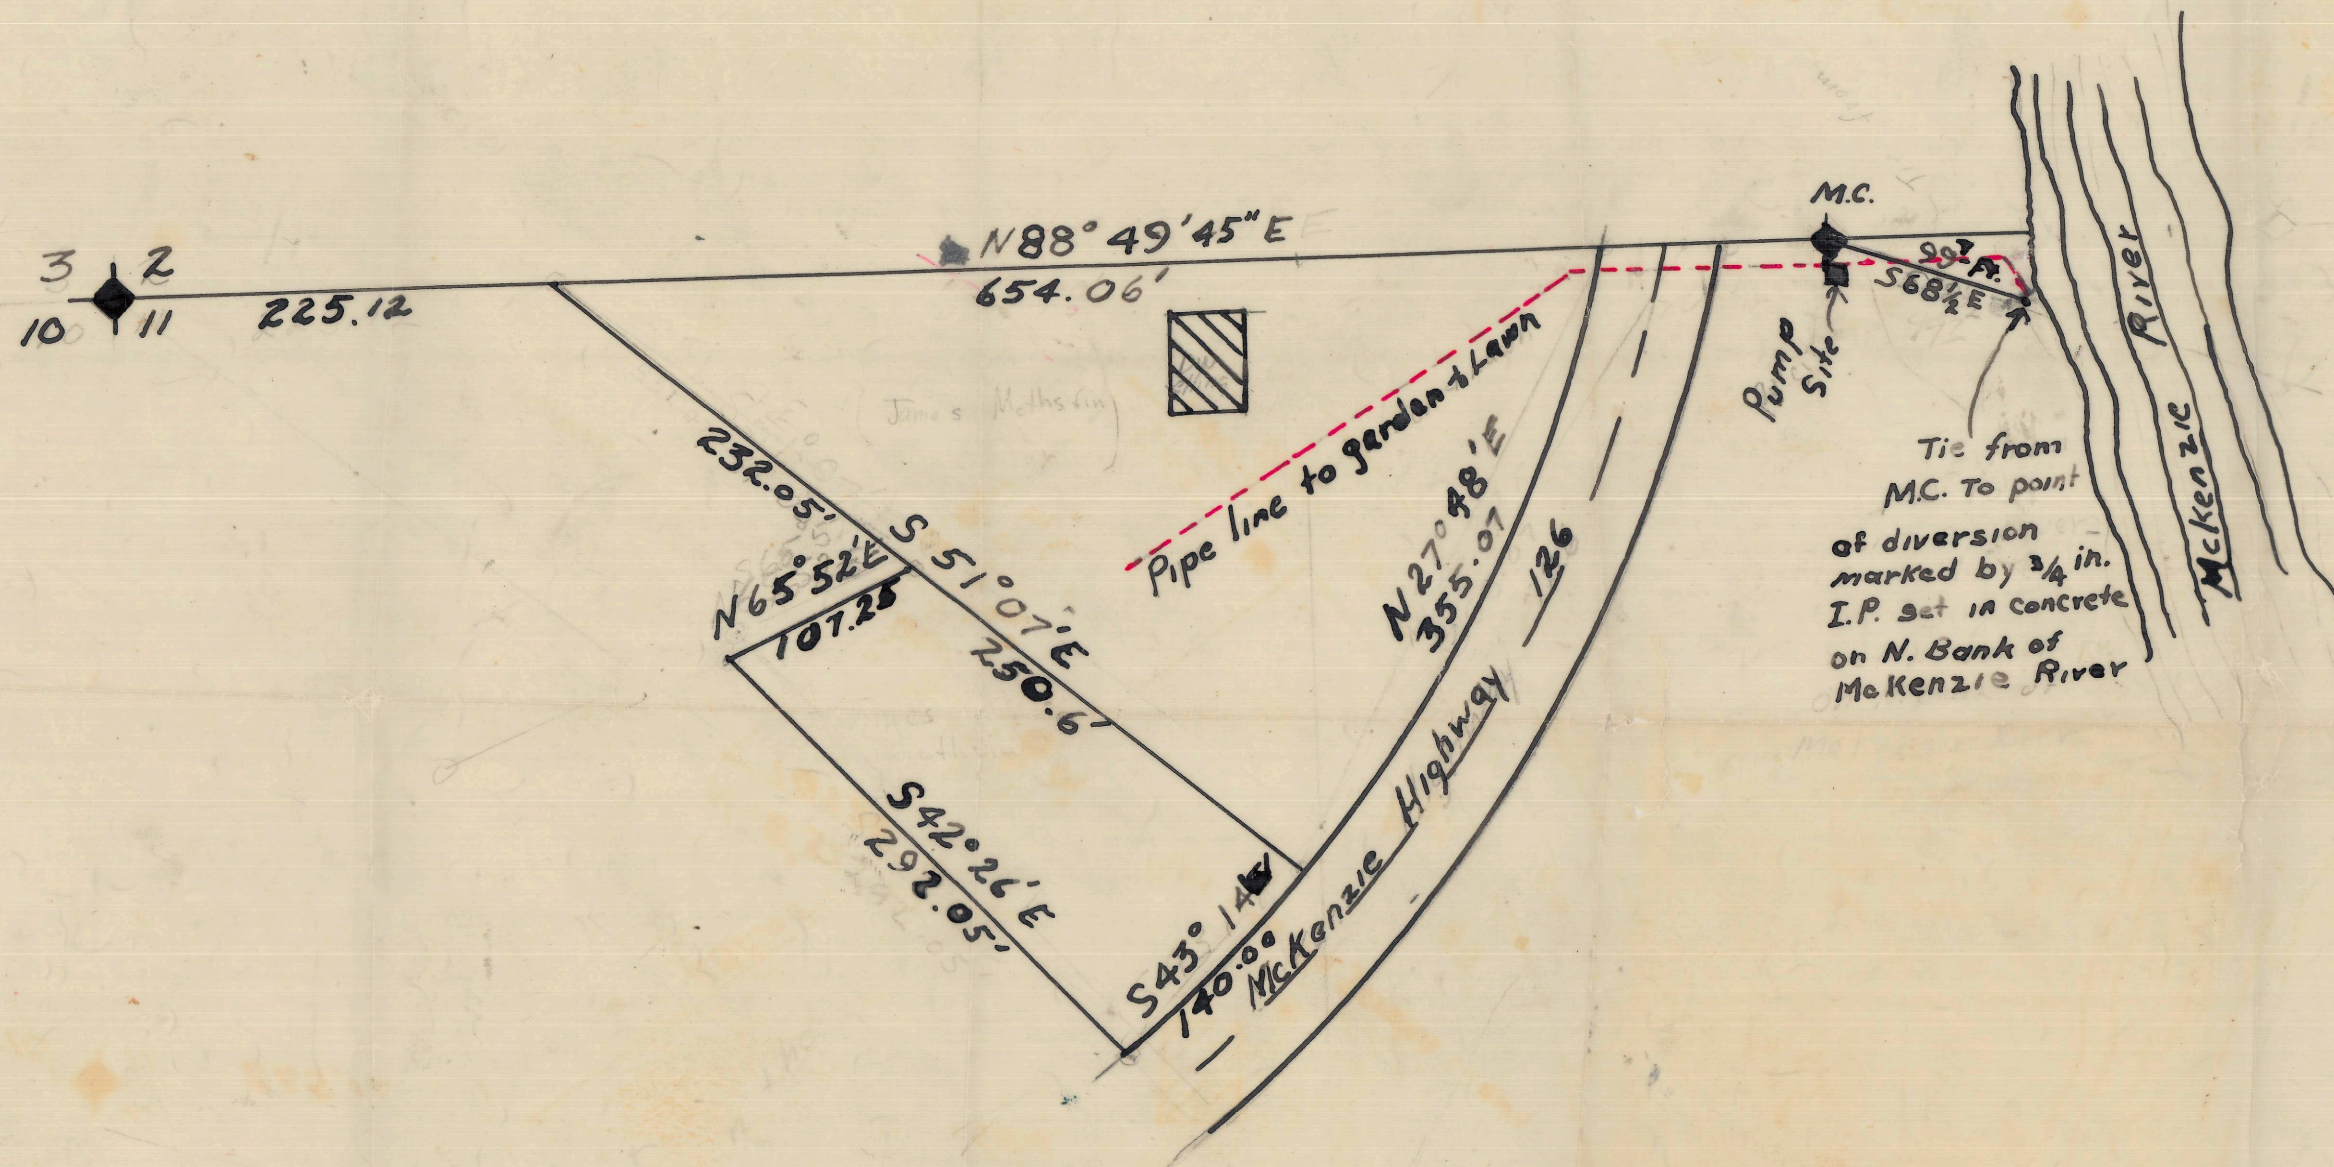

LEGEND:
 Meander Corner
 Section Corner
 Pipeline (Proposed)
 Dwelling

RECEIVED
 MAY 3 1963
 STATE ENGINEER
 SALEM, OREGON

RECEIVED
 MAR 20 1963
 STATE ENGINEER
 SALEM, OREGON

Application No. 38526
 Permit No. 28719

Application No. 38526

STATE OF OREGON
OFFICE OF THE STATE ENGINEER
SALEM 10, OREGON

You are required by the terms of your Water Right Permit No. 28719
to accomplish on or before June 24, 1964 a
beginning of actual construction of the works and/or the purchase and installa-
tion of the pumping machinery and other equipment necessary to your proposed
appropriation of water. I note that you have not filed notice of beginning
construction, a blank (Form A) for which was attached to your permit. If you
have begun such work, you should promptly fill out, sign and forward the
notice to this office.

In case you have failed to begin construction work, your right has been
lost. In order that the records of this office may be complete, notification of
this fact, together with a statement authorizing the cancelation of the permit,
will be greatly appreciated.

Very truly yours,

CHRIS L. WHEELER, State Engineer



Mr. James R. Methvin

Vida

Oregon



STATE OF OREGON

STATE ENGINEER
516 PUBLIC SERVICE BUILDING

SALEM 10

REFER TO
FILE NO. 38526

July 6, 1964

Mr. James R. Methvin
Vida,
Oregon

Gentlemen:

This will acknowledge receipt of your notice to the effect that complete application of water has been made under permit No. 28719.

Pursuant to your report and in line with the general practice of this office, a survey will be made at a later date.

After this survey, proof may be made and certificate issued covering the actual use of water as found by the engineer. In case of irrigation, any lands described in the permit that have not been irrigated will be automatically eliminated from the water right.

In the meantime, the permit which you hold will be valid evidence of the water right in question so long as you continue to use the water.

Very truly yours,

CHRIS L. WHEELER
State Engineer

Form 128

jb

ED
6 1964
ENGINEER
ALMA OREGON

July - 2 - 1964

Dear Sirs

Sorry to ~~forget~~ forget to send
in form The work was completed
January 16th 1964.

I'm send the slip in with
this letter.

Sincerely,
Yours.

James R. McArthur

38526

July 12, 1963

Mr. James R. Methvin
Vida
Oregon

38526, permit No. 28719 with blueprint.

May 8, 1963

James P. Harrang
Attorney at Law
641 Pearl Street
Eugene, Oregon

Dear Mr. Harrang:

This will acknowledge your letter of May 2, 1963
returning application numbered 38526 filed in the name of
James R. Methvin and the accompanying tracing.

The application has been re-examined and now appears
to be in satisfactory form to be considered for approval by
issuance of a permit with the next group.

Very truly yours,

CHRIS L. WHEELER
State Engineer

By
Walter N. Perry, Assistant

gcc

JOHNSON, JOHNSON & HARRANG

ATTORNEYS AND COUNSELORS AT LAW

641 PEARL STREET

EUGENE, OREGON

May 2, 1963

H. V. JOHNSON
HAROLD V. JOHNSON
JAMES P. HARRANG
ARTHUR C. JOHNSON
KENDRICK M. MERCER

TELEPHONE
DIAMOND 3-3341

RECEIVED
MAY 8 1963
STATE ENGINEER
SALEM, OREGON

State Engineer
State of Oregon
516 Public Service Building
Salem 10, Oregon

Re: Application No. 38526
James R. Methvin Application

Gentlemen:

Thank you for your letter of April 11, 1963.

Mr. Methvin's permit is returned to you with the requested information, I believe, added. The plat is also returned with the location of the point of diversion shown.

If you require anything further, please advise.

Sincerely yours,

James P. Harrang

James P. Harrang

JPH:jl
Enclosure

April 11, 1963

Johnson, Johnson and Harrang
Attorneys and Counselors at Law
641 Pearl Street
Eugene, Oregon

Attention: James P. Harrang

Gentlemen:

This will acknowledge your letter submitting an application in the name of James R. Methvin for a permit to appropriate 0.01 cubic foot of water per second from the McKenzie River for the domestic use of 1 family, a map, legal description and fees in the sum of \$20 for which our receipt numbered 37451 is enclosed.

The application has been examined and filed under file number 38526. Before the application is considered for approval by issuance of a permit it should be completed as follows:

Item One: The McKenzie River should be identified as a tributary of the Willamette River.

Item Three: It is not clear whether the water is to be appropriated for household use including the irrigation of not to exceed $\frac{1}{2}$ acre of lawn and garden or whether the appropriation is for the irrigation only of $\frac{1}{2}$ acre of lawn and garden.

Item Four: The point at which the water is to be diverted from the McKenzie River must be located by co-ordinate distances or by distance and bearing in reference from an established identified Government Survey Corner. It appears that the point of diversion will be within the NW $\frac{1}{4}$ of the NW $\frac{1}{4}$ of Sec. 11, T.17 S., R.3 E., of the Willamette Meridian in the County of Lane. Pencil notations to this effect have been made in the application to assist you and if correct, the entries should be made with a typewriter.

April 11, 1963

Item Six: The means by which the water will be diverted must be described.

Item Eight: The quarter quarter section within which the water will be used must be identified. A reference to a legal description attached does not meet the requirements of the application.

Item Ten-B: If the water is for household domestic use, Item 10-B must be completed.

Items Twelve thru Fourteen: These items must be completed with dates or a definite statement of completion. The information is required by statute,

Map: The tie from the Government Survey Corner to the point of diversion should be shown on the application map.

Application numbered 38526 and the accompanying map are returned for completion, the application being endorsed so that in order to retain its date of priority it must be returned to this office on or before June 11, 1963.

Very truly yours,

CHRIS L. WHEELER
State Engineer

By
Walter N. Perry, Assistant

WNP/gcc

Enc: Receipt #37451
Application #38526
Application Map

JOHNSON, JOHNSON & HARRANG

ATTORNEYS AND COUNSELORS AT LAW

641 PEARL STREET

EUGENE, OREGON

H. V. JOHNSON
HAROLD V. JOHNSON
JAMES P. HARRANG
ARTHUR C. JOHNSON
KENDRICK M. MERCER

RECEIVED
MAR 20 1963
STATE ENGINEER
SALEM, OREGON
TELEPHONE
DIAMOND 3-3341

March 19, 1963

Mr. Chris L. Wheeler,
State Engineer
516 Public Service Building
Salem 10, Oregon

Re: Application of James R. Methvin
for Water Permit

Dear Mr. Wheeler:

Enclosed please find the following documents in connection with the above application for a water permit, which you requested.

1. Completed application form.
2. Photostat copy of Warranty Deed containing legal description of property upon which the water is to be used.
3. Mr. Methvin's check No. 548 in the sum of \$20.00 in payment of the statutory fees.
4. Map of the proposed project.

Thank you.

Sincerely yours,

James P. Harrang
James P. Harrang J.C.

JPH:jc
Enclosures

WARRANTY DEED

RECEIVED
MAR 20 1968
STATE ENGINEER
SALEM, OREGON

For Value Received HARRY ERIKSSON & PEARL GOSSET ERIKSSON, husband & wife,

the grantor s, do hereby grant, bargain, sell and convey unto JAMES R. KEITHVIN and
SHIRLEY KEITHVIN, husband and wife,

the grantee s, the following described premises, to wit:

Parcel 1: Beginning at a point on the South line of Section 11, Township 17 South, Range 3 East, Willamette Meridian, North $88^{\circ}49'3/4''$ East 225.12 feet from the northwest corner of said Section; thence South $51^{\circ}07'$ East 482.65 feet to the northwesterly line of McKenzie Highway; thence along said northwesterly line along the arc of a curve having a radius of 924.93 feet, the long cord of which bears North $27^{\circ}48'$ East 355.07 feet to a point on the North line of Section 11, said last point being South $88^{\circ}49'3/4''$ West 112.66 feet from the meander corner on the right bank of the McKenzie River; thence along the North line of Section 11 South $88^{\circ}49'3/4''$ West 541.4 feet to the point of beginning.

Parcel 2: Beginning at the Northwest corner of Section 11, Township 17 South, Range 3 East of the Willamette Meridian; thence along the North line of Section 11 North $88^{\circ}49'3/4''$ East 225.12 feet; thence South $51^{\circ}07'$ East 232.05 feet to the true point of beginning; thence South $51^{\circ}07'$ East 250.60 feet to the northwesterly line of the McKenzie Highway; thence along the said northwesterly line along the arc of a curve having a radius of 924.93 feet, the long cord of which bears South $43^{\circ}14'$ West 140.00 feet; thence North $42^{\circ}25'$ West 292.05 feet; thence North $65^{\circ}52'$ East 107.25 feet to the true point of beginning in Lane County, Oregon.

TO HAVE AND TO HOLD the said premises, with their appurtenances unto the said Grantee s,
their heirs and assigns forever. And the said Grantors do hereby covenant to and
with the said Grantee s, that they are the owners in fee simple of said premises; that they are
free from all incumbrances

and that they will warrant and defend the same from all lawful claims whatsoever.

Dated: May 1, 1957

(SEAL)

Harry Eriksson

(SEAL)

(SEAL)

Pearl Gosset Eriksson

(SEAL)

STATE OF OREGON, COUNTY OF LANE, ss:

On this day of May 19 57,
personally came before me, a Notary Public in and for said
county, the within named Harry Eriksson and
Pearl Gosset Eriksson, husband and wife,

Subscribed and sworn to before me this 1st day of May 1957.

Application No. 38526
Permit No. 28719

PT-1967-C
6-14-67
V.6

Application No. 38526

Certificate No.

Name _____

James R. Methvin

Address

Vida

Oregon

Source of water supply

McKensie River, trib. Willamette River

Use

Domestic, including irrigation of not to exceed $\frac{1}{2}$ ac. lawn & garden.

Point of diversion

~~S. 68° 30' E. 99.7' from meander cor. located on the N. bank of the McKenzie River on the Sec. line between Toss. 2 and 11, monumented by a 3/4" iron pin set in a concrete block, being within NW 1/4, Sec. 11, T. 17 S., R. 12 E.~~

Number of acres

DESCRIPTION OF LAND TO BE IRRIGATED AND PLACE OF USE

Twp.	Range	Sec.	NE $\frac{1}{4}$				NW $\frac{1}{4}$				SW $\frac{1}{4}$				SE $\frac{1}{4}$			
			NE $\frac{1}{4}$	NW $\frac{1}{4}$	SW $\frac{1}{4}$	SE $\frac{1}{4}$	NE $\frac{1}{4}$	NW $\frac{1}{4}$	SW $\frac{1}{4}$	SE $\frac{1}{4}$	NE $\frac{1}{4}$	NW $\frac{1}{4}$	SW $\frac{1}{4}$	SE $\frac{1}{4}$	NE $\frac{1}{4}$	NW $\frac{1}{4}$	SW $\frac{1}{4}$	SE $\frac{1}{4}$
17S	3E	11					Dom.											
			Lot 1 (NW$\frac{1}{4}$ NW$\frac{1}{4}$) containing including only a part of Irrigation will be for the purpose of a domestic lawn and garden not exceeding one-half acre in area upon the property contained in the legal description. The water diverted will be used within the limits of Section 11, Township 17 South, Range 3 East of the Willamette Meridian in Lane County, Oregon															

Priority date

March 20, 1963

Amount of water

~~0.01 c.f.s. measured at point of diversion~~

Time limit to begin construction

~~June 24, 1964~~

Time limit to complete construction

~~10/1/65~~

extended to

extended to

Time limit to completely apply water

~~10/1/66~~

extended to

extended to

Remarks:

No one home, but system was apparent.

MOTOR :- GE $\frac{1}{2}$ hp @ 3450 rpm

Pump :- Montgomery Ward Mod # 89AP 3667

$\frac{3}{4}$ " disch. turbine 55 psi @ Pump

60 gal. press. tank

$\frac{3}{4}$ " pipe (from pump to house)

By checking around the house

we found no other source of water.

House is plumbed.


Large lawn and garden area.

Domestic Use of one family
Irrigation of lawn and garden
less than $\frac{1}{2}$ acre.

PT Tie to meander corner on section
line. Corner is on N Bank of McKenzie
River on Sec line between 2 and 18

Walter R. Garner
Field Engineer
June, 14, 1967

DOMESTIC WATER RIGHT
JAMES METHVIN
T17S R3E SEC 11
March 17, 1963

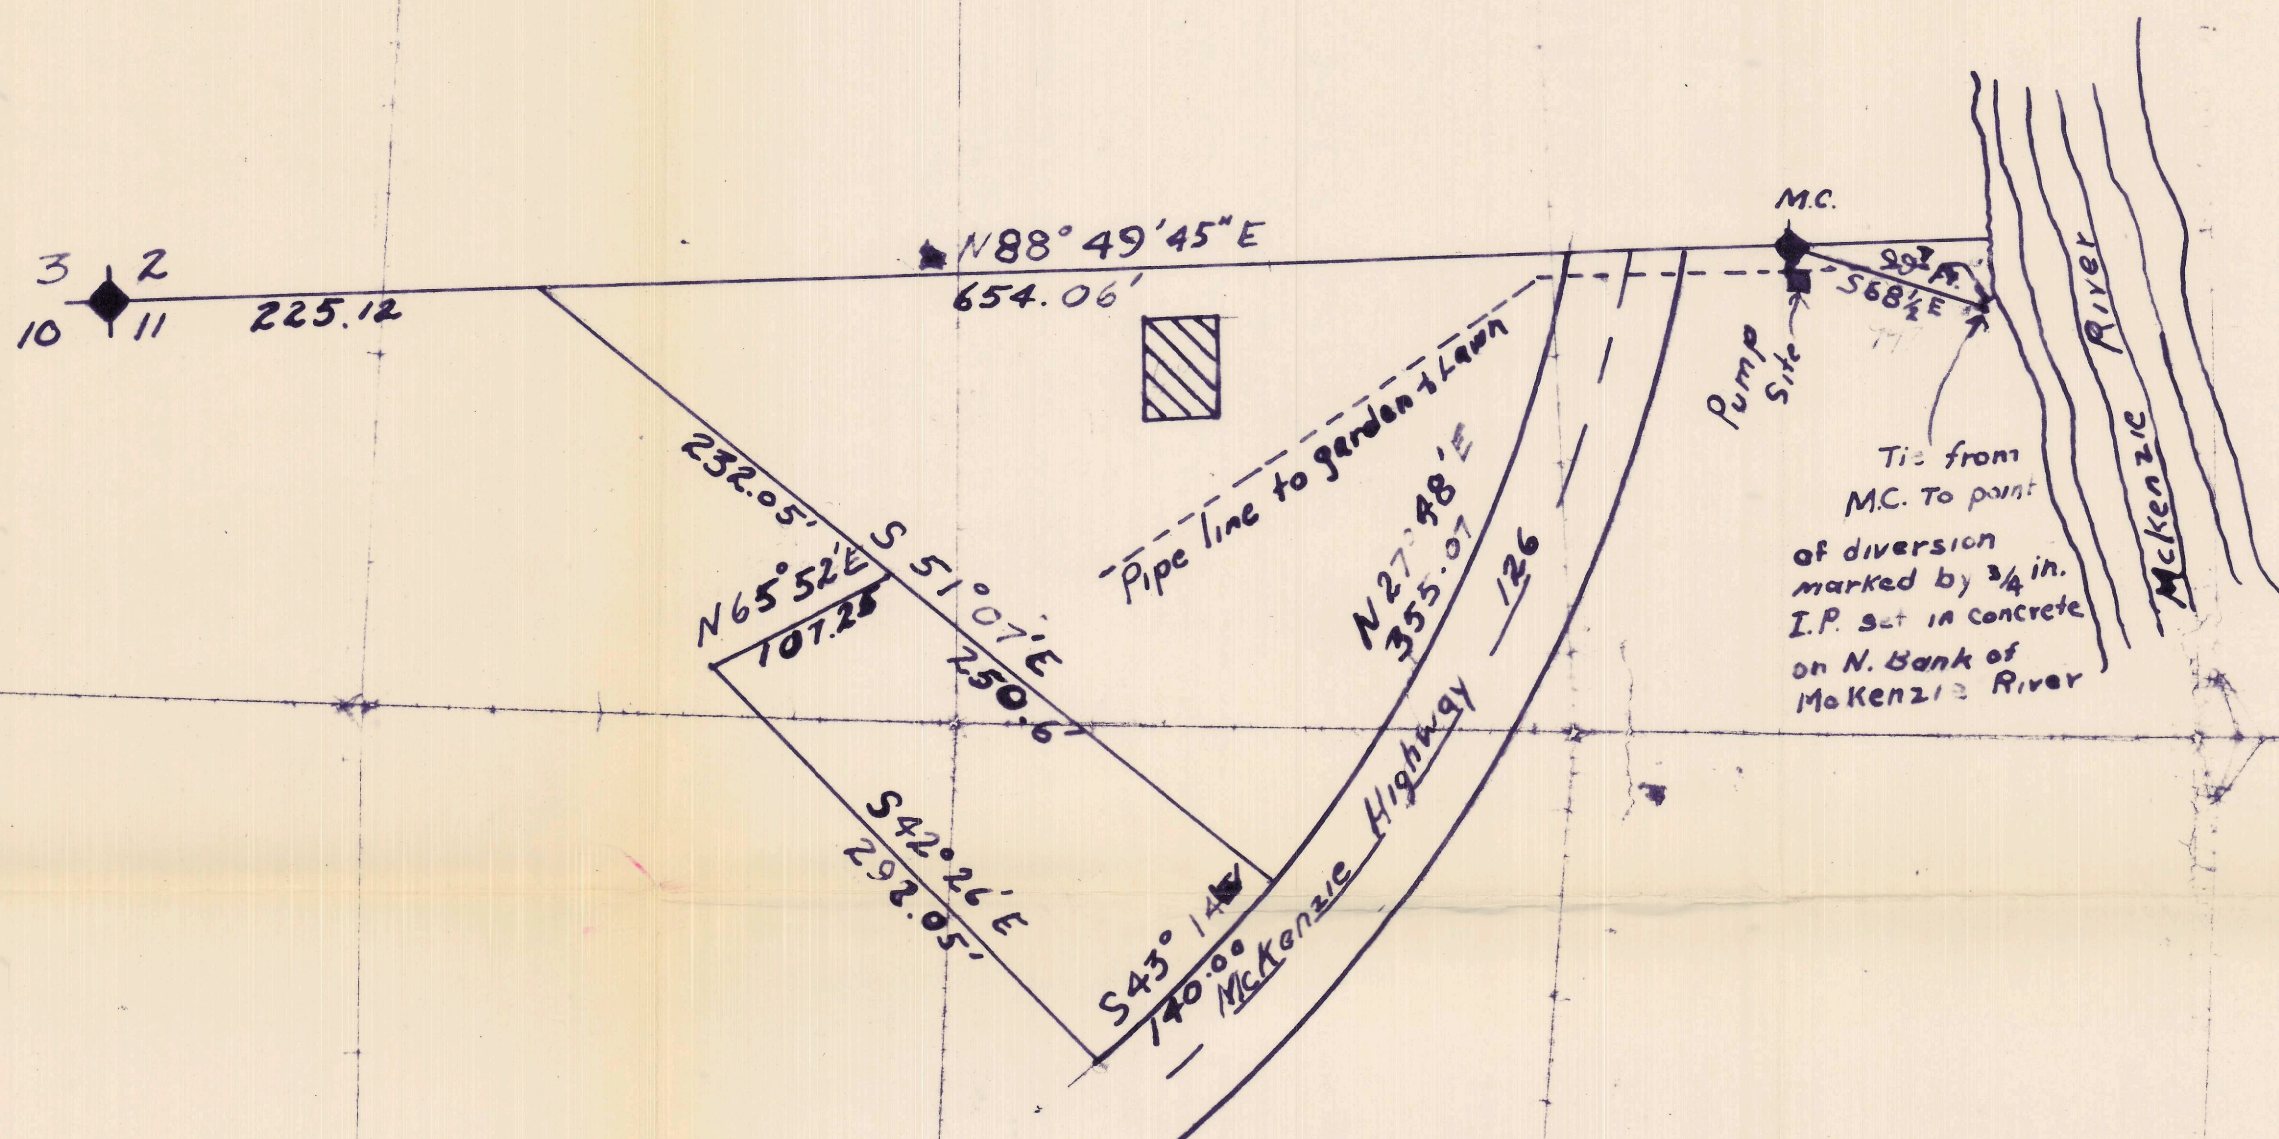

Scale: 1" = 100'

LEGEND:

- Meander Corner ◆
- Section Corner ◆
- Pipeline (Proposed) - - -
- Dwelling

Application No. 38526
Order No. 28719