


T29S. R.14W. W.M.-

MAP TO ACCOMPANY A SURFACE WATER REGISTRATION STATEMENT
PRE 1909 VESTED WATER RIGHT CLAIM

PREPARED FOR: BETTY JO AUSTIN
RT. 2, BOX 775
BANDON, OREGON 97411

PREPARED BY: PRAHAR SURVEYING
1045 BALTIMORE #1
BANDON, OREGON 97411
(503)347-9517

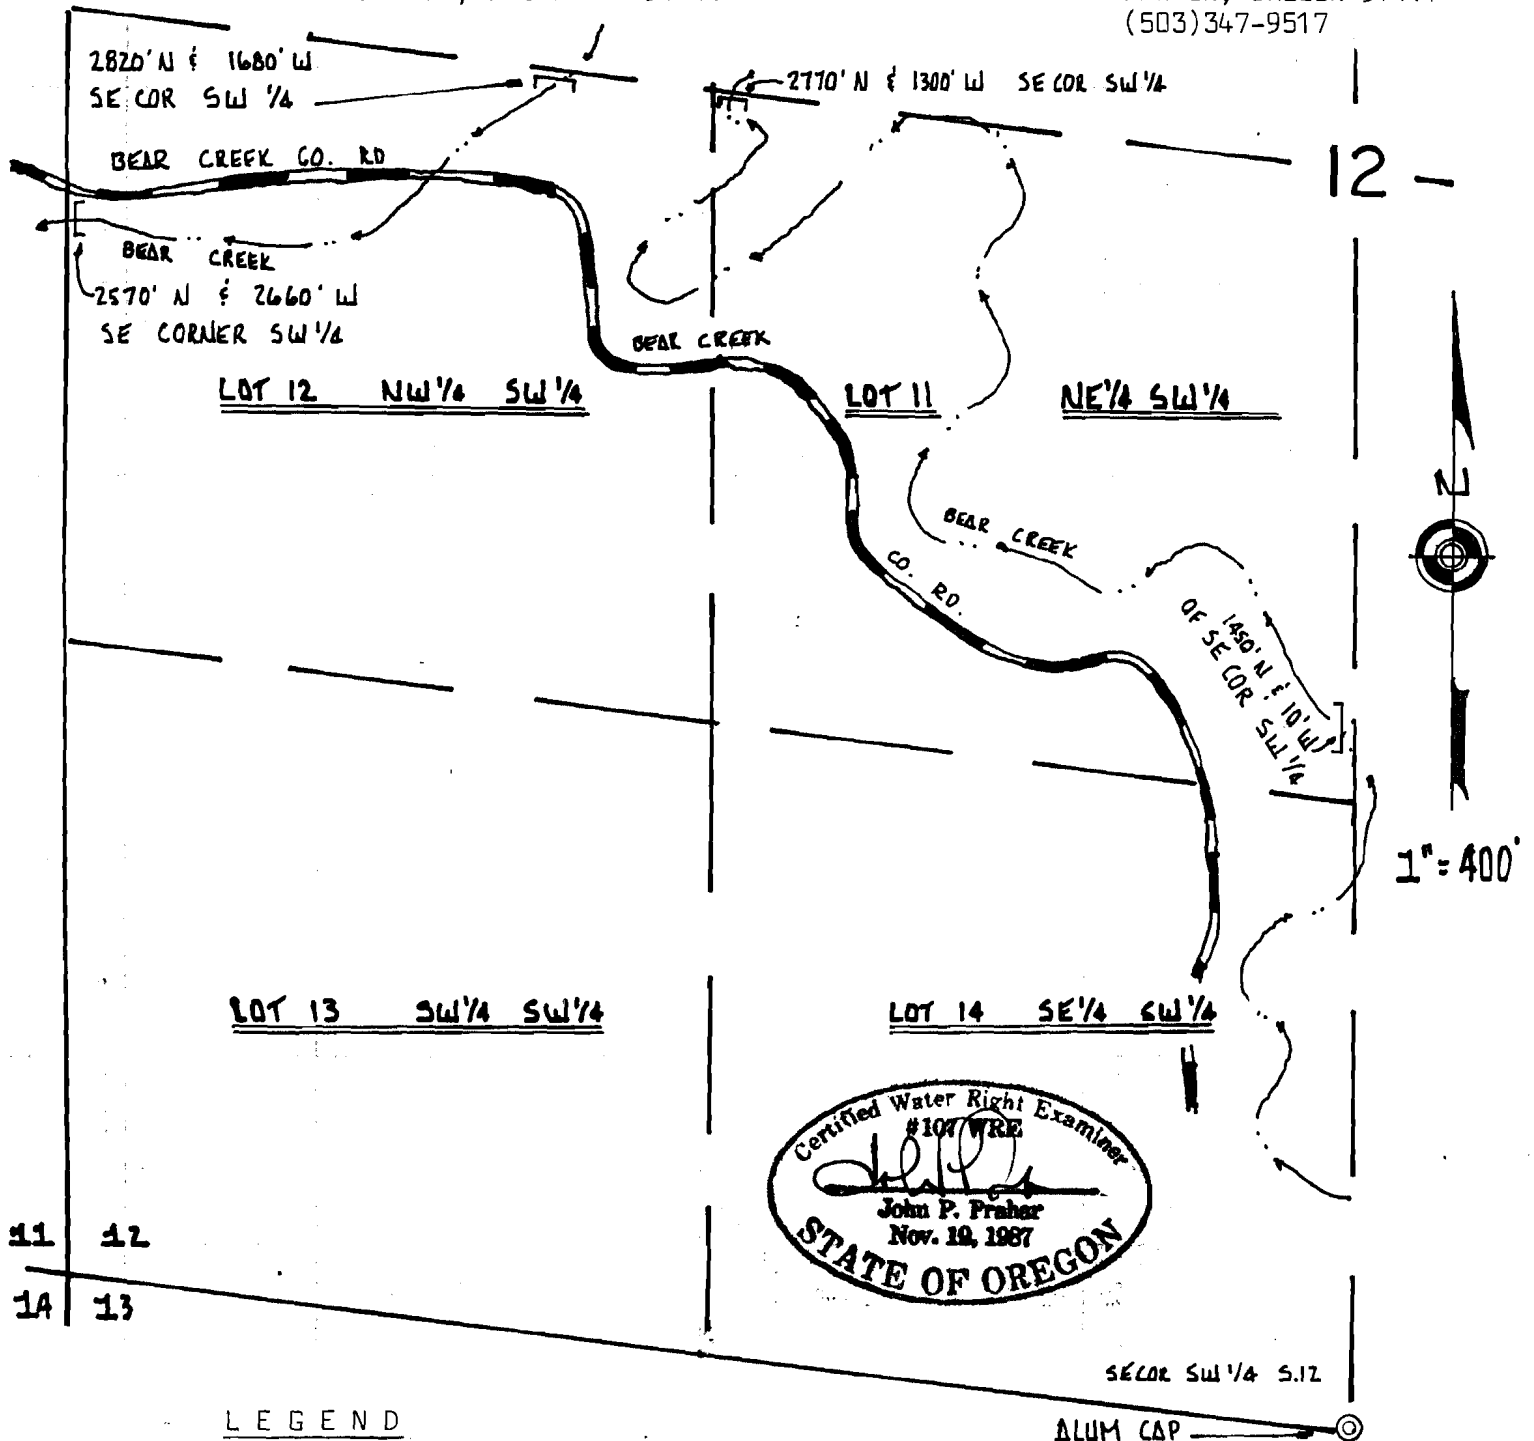

LEGEND

- Limits of stockwatering
- Section Lines
- 1/4 and Govt Lot lines
- ⊙ Monument used for reference
- Bear Creek
- Bear Creek Rd.

Disclaimer Statement: This map was prepared for the sole purpose of locating a water right and is not intended to give legal dimensions or show property ownership lines.

MAR 26 1993

WATER RESOURCES DEPT.
SALEM, OREGON

SURFACE WATER REGISTRATION CHECKLIST

(received after July 18, 1990)

CHECK BASIN MAP EX NAME S. WAST # 17 UNADJUDICATED AREA ? yes
RECEIPT # 95766 (Copper) S W R NUMBER 319
CHECK ENCLOSURES EX PRELIMINARY DATA BASE ENTRY EX
ACKNOWLEDGEMENT LETTER EX ENTER ON STREAM INDEX _____
CHECK QUADRANGLE MAP _____ CHECK GLO PLATS _____
WATERMASTER CHECKLIST _____ PUBLIC NOTICE PUBLICATION EX

FORM REVIEW

_____ blanks filled in
_____ signed
_____ date received stamped

MAP REVIEW

☒ source and trib
_____ diversion point location
_____ conveyances (pipes, ditch, etc.)
☒ place of use
☒ scale
☒ township, range, section
☒ north arrow
☒ CWRE stamp
☒ disclaimer
_____ date survey was performed
_____ P.O.B. of survey
_____ dimensions and capacity of diversion system
☒ "beneficial use" type title
☒ "permanent-quality" paper

WATER RIGHT RECORD CHECK _____ FIELD INSPECTION _____
FINAL FILE REVIEW _____ FINAL DATA BASE ENTRY _____
ENTER ON PLAT CARDS _____

March 26, 1993

WATER
RESOURCES
DEPARTMENT

John P. Prahar
1045 Baltimore Ave #1
Bandon OR 97411

RE: SWR-319

Dear Mr Prahar,

This will acknowledge the receipt of the map to support the surface water registration statement submitted by BETTY JO AUSTIN. The map will be added to the file and all the data will be reviewed in the future.

Sincerely,



Don Knauer
Adjudication Specialist

cc: BETTY JO AUSTIN

M:\WS\C\SWR-0319.002



3850 Portland Rd NE
Salem, OR 97310
(503) 378-3739
FAX (503) 378-8130

March 3, 1993

BETTY JO AUSTIN
RT 2 BOX 775
BANDON OR 97411

Dear MS AUSTIN,

This will acknowledge that your Surface Water Registration Statement in the name of BETTY JO AUSTIN has been received by our office. The fees in the amount of \$200.00 have been received and our receipt #95766 is enclosed. Your registration statement has been numbered SWR-319.

The map you submitted with your claim is not acceptable. ORS 539.240 (2) (d) requires the map be prepared by a Certified Water Right Examiner (CWRE). Within 60 days of this letter you must send a letter to this address indicating you have contracted with a CWRE to prepare your map. You should send your letter to my attention. In your letter you must identify the name of the CWRE who will prepare your registration statement map. We will contact the CWRE to arrange a map submittal deadline.

We will not be able to process your claim until we have received your map. If you have any questions regarding this process, please do not hesitate to give me a call.

Please feel free to contact this office if you have any questions.

Sincerely,



Don Knauer
Adjudication Specialist

Enclosure

C:\WP51\SWR\CLAIMANT\SWR-0319.001



3850 Portland Rd NE
Salem, OR 97310
(503) 378-3739
FAX (503) 378-8130

STATE OF OREGON
WATER RESOURCES DEPARTMENT
RECEIPT # **95766**
850 PORTLAND ROAD NE
SALEM, OR 97310
378-8455/378-8130 (FAX)

RECEIVED FROM: <u>L. A. Greene</u>	APPLICATION
BY: _____	PERMIT
	TRANSFER

CASH: ☐	CHECK: # ☒ <u>96292</u>	OTHER: (IDENTIFY) ☐	TOTAL REC'D	\$ <u>200.00</u>
--------------------------------	---	--	-------------	------------------

01-00-0 WRD MISC CASH ACCT

842.010	ADJUDICATIONS	\$ <u>200.00</u>
831.087	PUBLICATIONS/MAPS	\$
830.650	PARKING FEES Name/month	\$
OTHER: (IDENTIFY)		\$

REDUCTION OF EXPENSE

CASH ACCT.	\$
COST CENTER AND OBJECT CLASS	VOUCHER #

03-00-0 WRD OPERATING ACCT

MISCELLANEOUS:

840.001	COPY FEES	\$
850.200		\$
880.		\$
520		\$
842.002	EXAM FEE	RECORD FEE
842.004		
842.006		
842.022	EXAM FEE	LICENSE FEE
842.016		
LANDOWNER'S PERMIT		

06-00-0 WELL CONST START FEE

842.013	WELL CONST START FEE	\$	CARD #
	MONITORING WELLS	\$	CARD #

45-00-0 LOTTERY PROCEEDS

864.000	LOTTERY PROCEEDS	\$
---------	------------------	----

07-00-0 HYDRO ACTIVITY

842.011	POWER LICENSE FEE(FW/WRD)	LIC NUMBER	\$
842.115	HYDRO LICENSE FEE(FW/WRD)		\$
	HYDRO APPLICATION		\$

RECEIPT # **95766** DATED: 12/31/92 BY: [Signature]
Distribution—White Copy-Customer, Yellow Copy-Fiscal, Blue Copy-File, Buff Copy-Fiscal

THIS MAP WAS PREPARED FOR
ASSESSMENT PURPOSE ONLY.

SECTION 12 T.29S. R.14W. W.M.
COOS COUNTY


1"=400'

29 14 12

RECEIVED

DEC 30 1992

WATER RESOURCES DEPT.
SALEM, OREGON

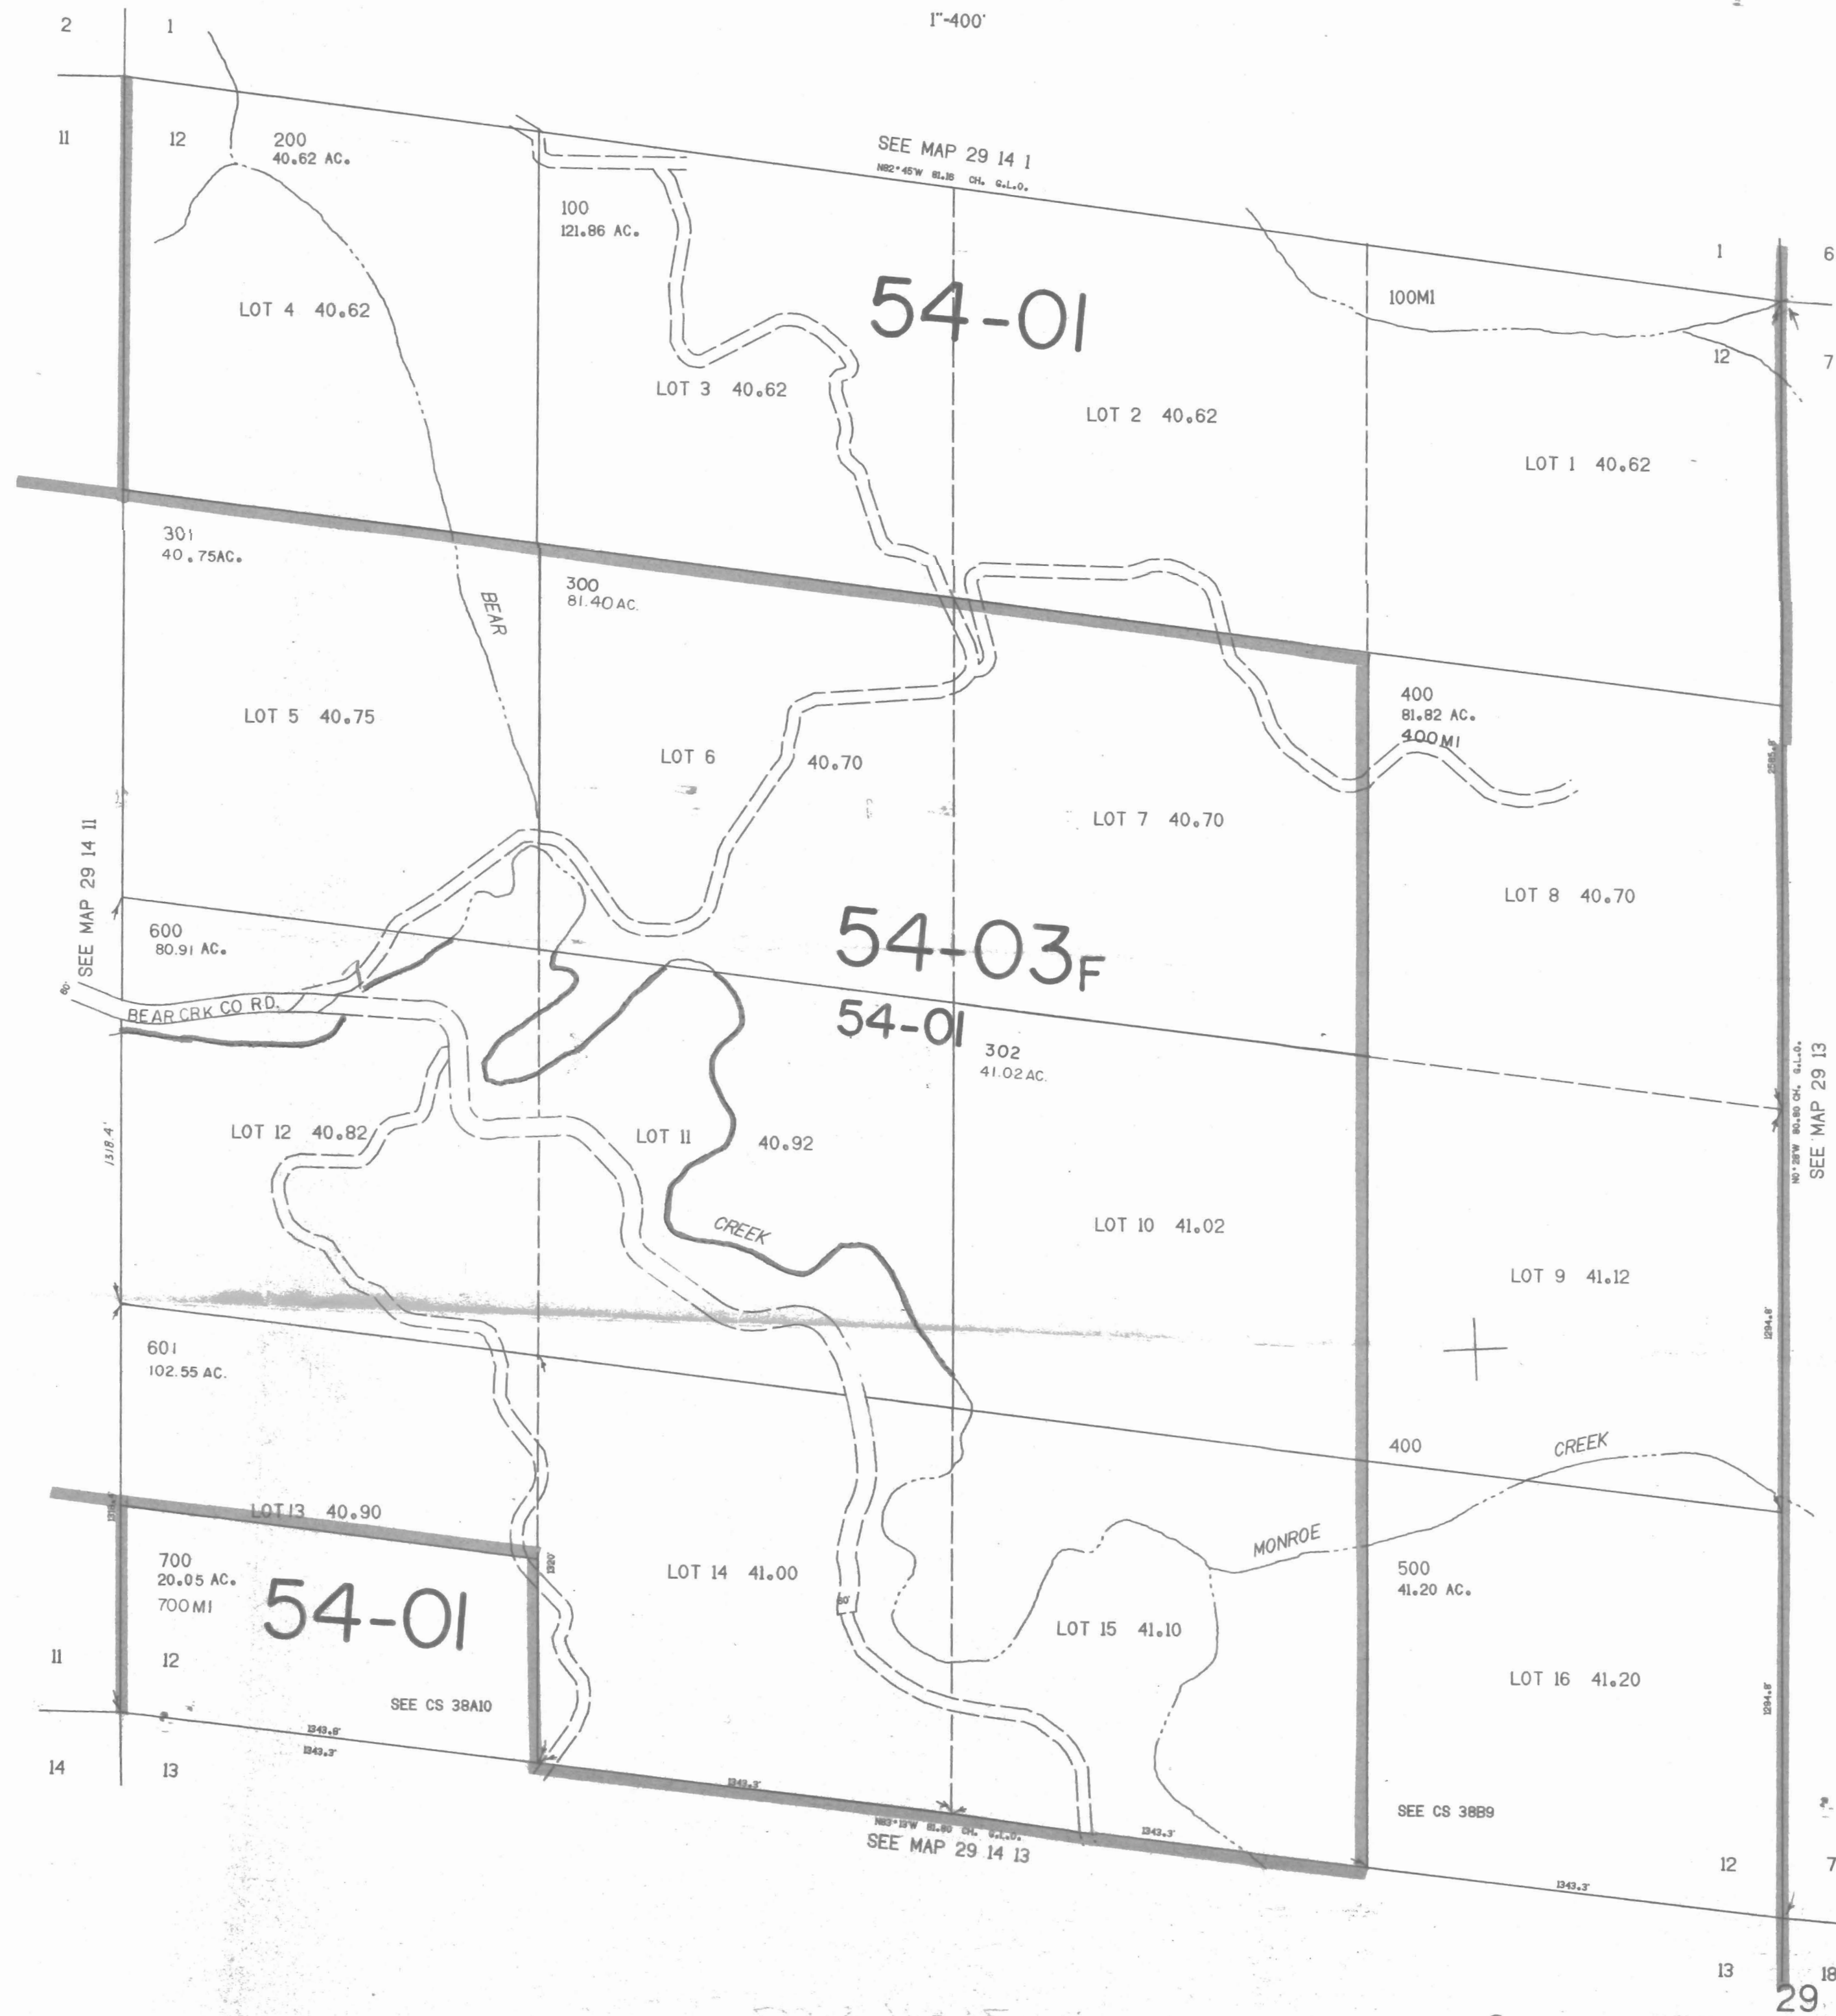

CONTROL 11-78 LAYOUT 11-78 TRACED 11-78 CHECKED 11-78