

Name Clarence R. Wagner
By St. Helens
Address Oregon

Application No. 25917
Permit No. 20329
Certificate No. 22695

Stream Index, Page No. 3 + C

FEES PAID

Date	Amount	Receipt No.
<u>5/16/51</u>	<u>10.00</u>	<u>12219</u>
<u>6/25/51</u>	<u>10.00</u>	<u>12452</u>
	B. P. Fee	
<u>4/2/57</u>	\$1 Cert. Fee	<u>11124</u>

FEES REFUNDED

Date	Amount	Check No.
------	--------	-----------

Date filed May 9, 1951
Priority May 9, 1951
Action suspended until

Returned to applicant
Date of approval November 16, 1951

CONSTRUCTION

Date for beginning November 16, 1952
Date for completion October 1, 1953
Extended to

Date for application of water October 1, 1954
Extended to

PROSECUTION OF WORK

Form "A" filed December 24, 1951
Form "B" filed December 24, 1951
Form "C" filed December 24, 1951

FINAL PROOF

Blank mailed MAY 12 1953 MAR 25 1957
Proof received
Date certificate issued MAR 25 1957
JUN 12 1957

ASSIGNMENTS

Date	To Whom	Address	Volume	Page

REMARKS

0.01 cfs from Milton Creek (Columbia River) for domestic.

Form C

IMPORTANT—This form is a notice to the State Engineer that permittee is ready to make **final proof** to the extent to which the water has actually been applied to the intended use under the terms of the permit. Permittee is cautioned that Certificate of Water Right will be issued based on the extent of the quantity and use as determined by the **final proof** inspection and survey which will be made in response to the filing of this Form C.

NOTE: In the case of an irrigation permit, this Form C should not be mailed to the State Engineer until all of the land described in the permit, which it is intended to irrigate under this permit at any time, has actually been irrigated.
Fill out, detach, and mail to the State Engineer, Salem, Oregon, when all of the water has been applied.

Application No. 20329

NOTICE OF COMPLETE APPLICATION OF WATER TO A BENEFICIAL USE

Clarence R. Wagner, the holder of Permit No. 20329
to appropriate the public waters of the state of Oregon, completely applied the waters to a beneficial use in accordance with the terms of said permit, on the 16 day of December, 1951.

Remarks: Water is for domestic use only - during high water on the creek the pump is taken in but the pipe line is left in place.

IN WITNESS WHEREOF, I have hereunto set my hand this 22nd day of December, 1951.

Clarence R. Wagner
(Signature of Applicant)

Box 975, St. Helens, Ore.
(Address)

Form B

Application No. 20329

NOTICE OF COMPLETION OF CONSTRUCTION

I, Clarence R. Wagner, the holder of Permit No. 20329
to appropriate the public waters of the state of Oregon, completed the construction of the works described therein on the 26th day of December, 1951.

Remarks: Work Completed
If the works have less capacity than described in the permit, or you have definitely abandoned part of the proposed development, you

should so state in order that our records may not be unnecessarily encumbered.

IN WITNESS WHEREOF, I have hereunto set my hand this 22 day of December, 1951.

Clarence R. Wagner
(Signature of Applicant)

Box 975 St. Helens, Ore.
(Address)

Fill out, detach, and mail to the State Engineer, Salem, Oregon, when construction work is completed.

Form A

Application No. 20329

NOTICE OF BEGINNING OF CONSTRUCTION

I, Clarence R. Wagner, the holder of Permit No. 20329
to appropriate the public waters of the state of Oregon, began the actual construction of the works described therein on the 16th day of December, 1951.

Remarks: Pipe line in place and pump + Motor hooked up.
The appropriator should state the manner of beginning construction work, number of men employed, the amount of work completed up to the date of this statement, and any additional information which may tend to show the beginning of work in good faith.

IN WITNESS WHEREOF, I have hereunto set my hand this 22nd day of December, 1951.

Clarence R. Wagner
(Signature of Applicant)


Box 975 St. Helens, Ore.
(Address)

Fill out, detach, and mail to the State Engineer, Salem, Oregon, when construction work is begun.

0 25 50 100 Feet

1" = 100'


CANCELLED: _____

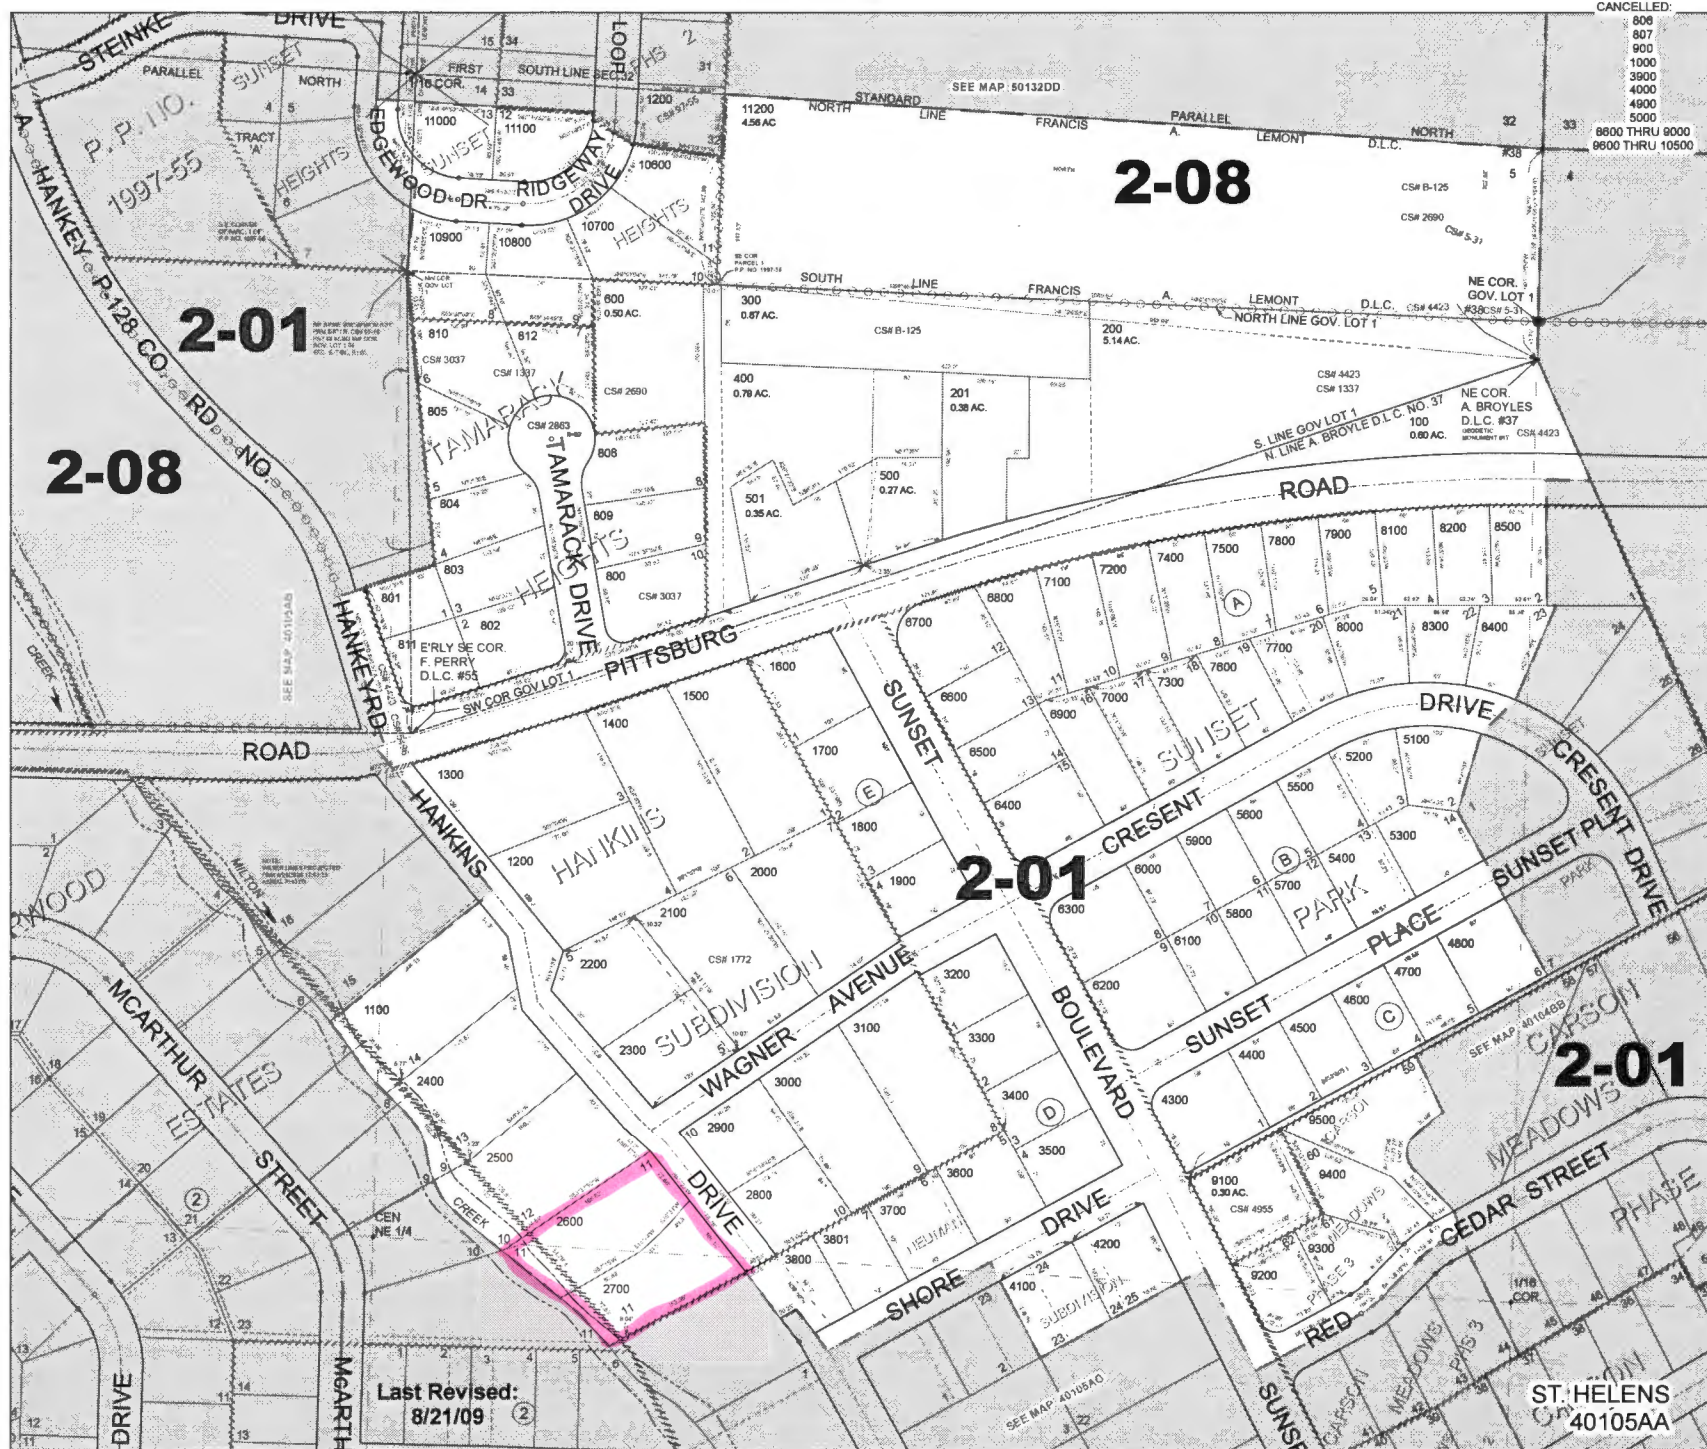

209.2
162.2
40.18
207.43
32.27
659.00

No blueprint

Tracing can't be sent out

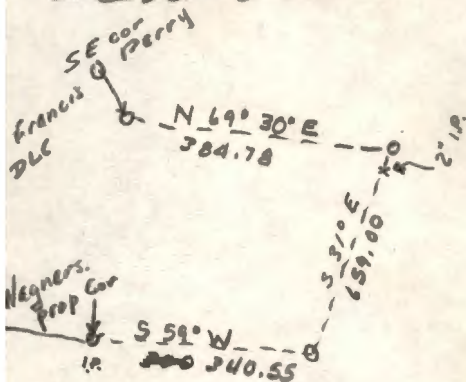

Permit No. 20329

Application No. 25917

County **Col**

RECEIVED

APR 2 1957

STATE ENGINEER
SALEM, OREGON

Proof of Appropriation of Water

- SALEM, OREGON
1. Name Clarence R. Wagner 2. Address St. Helens, Oregon
3. Source of supply Milton Creek
- Tributary of Columbia River
4. Amount of water 0.01cfs 5. Priority date May 9, 1951
6. Use domestic use 1 family
7. Location of point of diversion NE $\frac{1}{4}$ NE $\frac{1}{4}$ Sec. 5, Twp. 4 N, Range 1 W, W. M.
(Legal Subdivision)
8. The description of land given below corresponds to that found in your permit covering land to be irrigated, or, if for other purposes, the place of use.

[illegible]

I have read the above and foregoing proof of appropriation of water; I know the contents thereof, and that the facts therein stated are true.

IN WITNESS WHEREOF, I have hereunto set my hand this 28th day of March,

19-57

Charles F. Wigner

Permit No. **20329**.....

Application No. 25917

County COLUMBIA

Preliminary Data for Proof of Appropriation of Water

1. Name Clarence R. Wagner 2. Address St. Helens, Oregon
3. Source of supply Milton Creek
Tributary of Columbia River
4. Amount of water 0.01 c.f.s. 5. Priority date May 9, 1951
6. Use domestic use 1 family
7. Location of point of diversion NE $\frac{1}{4}$ NE $\frac{1}{4}$ Sec. 5 Tp. 4 N Rg. 1 W, W.M.
(Legal Subdivision)
8. The description of land given below corresponds to that shown in the permit covering land to be irrigated, or, if for other purposes, the place of use.

[illegible]

Land on which water is to be used is part of the property described by appropriator as follows:

Lot 11, Hankins Addition, to City of St. Helens.

REPORT OF PERSON MAKING INSPECTION

Description of works:

Div. Pt. Lt. Bank Milton Cr.

Pump: DEMING, Fig 39U5, Size $1\frac{1}{2}$, $1\frac{1}{2} \times 1\frac{1}{2}$ ", cent.
1" V belt, on $7\frac{1}{4} \times 8$ ", at 11" ϕ - 4

Motor: WESTINGHOUSE, $\frac{1}{2}$ HP, 1 ϕ , 1725 RPM, Frame 186

Pipe Approx $400' \times 1$ " galv. St. (buried) with 4 stand pipes (faucets)
 $200' \times \frac{1}{2}$ " garden hose

Heads: 4 CRICKET Lawn sprinklers
 $50' \times \frac{1}{2}$ " perforated garden hose
1 MELNOR Oscillating sprinkler

Crop: lawn, flower & vegetable garden only - Not used
in house

Lift: $7'$ max total

Type: $\frac{1}{2}$ " IP (prop. car.)

N $69^{\circ} 30' E$ - 384.78
S.E. cor. Francis Perry D.C.
Prop. Car. $\frac{1}{2}$ " IP - S $59^{\circ} 00' W$ - 340.55

From County Court
plates & records -
checked 10 July - 57
RHW

I, R. H. Whitby

, do hereby certify that I have made
an inspection of the works described herein and in Permit No. 20329, on the 10 day
of July, 1956, and found the foregoing statements and descriptions of works to
be accurate. In my opinion the appropriation has been completed to the extent of
and I recommend the issuance of water right certificate for this amount.

NOTICE TO INSPECTORS

If conditions do not justify the above report by you, please return this form without your signature, with a full report by letter.

R. H. Whitby
Field Eng.
(Name)
(Title)

(Quantity of water in
second-feet or acre-feet)

Application No. 25917

January 3, 1952

MEMORANDUM

Permittee has reported complete application of water under this permit but proof survey should not be made until permittee has had time to make complete application of water after November 16, 1951, being the date on which permit was issued.

A copy of this memorandum should be attached to the proof.

Ed K. Humphrey

25917

March 22, 1957

Mr. Clarence R. Wagner
St. Helens
Oregon

Dear Mr. Wagner:

We are enclosing herewith for completion, final proof in connection with the incomplete water right represented by your Permit No 20329 granting a right to the use of 0.01 cfs of the waters of Milton Creek for domestic use for 1 family.

The data contained in the proof, which is based on an inspection and survey of your project made by a representative of this department, defines the extent to which your water right has been completed within the terms of your Permit. The proof should be dated and signed by you on the second sheet under the Affidavit of Appropriator and returned to this office.

Upon receipt of the proof, properly executed and accompanied by the statutory fee of \$1, a Certificate of Water Right will be issued confirming the rights thereunder and, after being recorded in the records of Columbia County, will be forwarded to you.

In the interest of economy and due to the fact that your completed project was examined by a representative of this department, it is not necessary that your signature be made before a Notary Public, nor that the signatures of witnesses be affixed to the proof.

Yours very truly,

Lewis A. Stanley
LEWIS A. STANLEY
State Engineer

Form 117

1d
Enclosure

May 6, 1952

Mr. Clarence R. Wagner
St. Helens, Oregon

Dear Mr. Wagner:

This acknowledges receipt of forms A, B and C, being notices of Beginning of Construction, Completion of Construction and Complete application of Water under your Permit No. 20329.

Pursuant to your reports and in line with the general practice of this office, a survey will be made at a later date for the purpose of checking the amount of water used as described in the permit. After this survey, proof may be made by you and certificate issued covering the actual use of water as found by the engineer.

In the meantime, the permit which you hold will be valid evidence of your water right.

Very truly yours,

CHAS. E. STRICKLIN
State Engineer

By

Ed K. Humphrey, Assistant

EKH:fw

Application No. 25917

January 3, 1952

MEMORANDUM

Permittee has reported complete application of water under this permit but proof survey should not be made until permittee has had time to make complete application of water after November 16, 1951, being the date on which permit was issued.

A copy of this memorandum should be attached to the proof.

Ed K. Humphrey

25917

November 16, 1951

Mr. Clarence R. Wagner
St. Helens, Oregon

Dear Mr. Wagner:

Herewith you will find Application No. 25917, Permit
No. 20329.

25917

July 3, 1951

Mr. Clarence B. Wagner
St. Helens
Oregon

Dear Mr. Wagner:

This will acknowledge receipt of your letter of June 23 submitting the balance due in fees of \$10 for which our receipt No. 12452 is enclosed.

Your application appears to be in proper form and is being placed in line for approval by issuance of a permit when the next group of permits is issued.

As per your request in your letter, you will find enclosed approximately 15 Secondary Applications, 5 Reservoir Applications, and 5 Blue-line specifications sheets.

Very truly yours,

CHAS. E. STRICKLIN
State Engineer

By
Robert D. Conklin, Assistant

RDC:mb

Enc.

COLUMBIA COUNTY, OREGON

OFFICE OF
COUNTY SURVEYOR
BASEMENT OF COURT HOUSE
ST. HELENS, OREGON

June 23, 1951

Mr. Chas. E. Stricklin
State Engineer
Salem, Oregon

RECEIVED
JUN 25 1951
STATE ENGINEER
SALEM. OREGON

Dear Sir;

Very glad to see the application went through in good shape. Here is my check for the balande to cover the water right No. 25917.

Would like to get the form for application of water rights - my supply has run out and by the way they are applications are coming in will need quite a few. Have enough of the pamphlets covering the regulations.

Yours sincerely,

Conrad R. Wagner

25917

May 28, 1951

Mr. Clarence R. Wagner
St. Helens
Oregon

Dear Mr. Wagner:

This will acknowledge receipt of your application for a permit to appropriate 0.01 cubic foot of water per second from Milton Creek for domestic use of one family, together with a print and check for \$10.00 for which our Receipt No. 12219 is enclosed.

This application has been filed and given No. 25917.

The application and map have been checked over and appear in proper form and can be placed in line for approval by issuance of a permit upon receipt of the \$10.00 balance due in fees.


Very truly yours,

CHAS. E. STRICKLIN
State Engineer

By
Robert D. Conklin, Assistant

RDC:dec
Enc.

Application No. 25917
Permit No. 20329

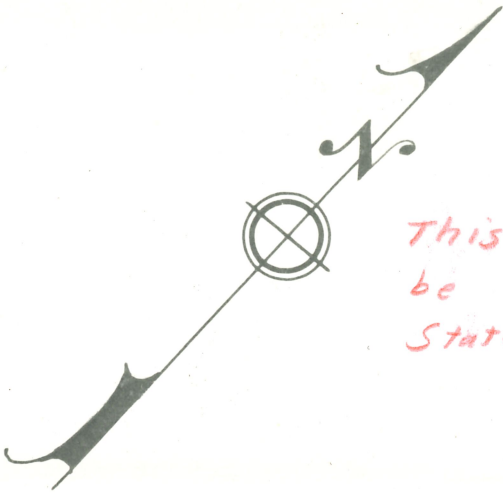

This map not to
be sent out of
State Engr Office



HANKINS ADDITION TO ST HELENS
Columbia County - Oregon

SCALE 1" = 100'

Application No. 25917
Permit No. 20329

RECEIVED

MAY 9 1951
STATE ENGINEER
SALEM, OREGON

STATE OF OREGON,