

44100

ASSIGNED
Name ALLIED PROPERTIES
By 420 Taylor Street
Address San Francisco, California

Application No. 44100
Permit No. 32914
Certificate No. 49778

Stream Index, Page No. 12-25

FEES PAID

Date	Amount	Receipt No.
9-25-67	51.60	6032
	\$1 Cert. Fee	

FEES REFUNDED

Date	Amount	Check No.
5-13-68	\$11.00	2321

Date filed September 25, 1967
Priority September 25, 1967
Action suspended until 8/25/68
Returned to applicant
Date of approval May 6, 1968

ASSIGNMENTS

Date	To Whom	Address	Volume	Page
5-25-76	<u>Assigned</u> <u>Roaring Sprg. Assoc.</u>	<u>P.O.B. 9449, Owyhee Plaza, Boise, ID 83702</u>	<u>6</u>	<u>48</u>
4-30-79	<u>Mr. Roberto Floriani</u>	<u>30 Trail Lane, Woodside, CA 94062</u>	<u>6</u>	<u>543</u>

REMARKS

3.40 cfs from Skull Creek and reservoir (Catlow Valley) for the irrigation and supplemental irrigation of 301.2 acres

Form 130 sent JAN 16 1979

Assignment form sent March 14, 1979

Date for beginning May 6, 1969
Date for completion October 1, 1970
Extended to
Date for application of water October 1, 1971
Extended to

PROSECUTION OF WORK

Form "A" filed
Form "B" filed Complete
Form "C" filed May 20, 1968

FINAL PROOF

Blank mailed DEC 12 1978 OCT 20 1980
Proof received
Date certificate issued JAN 19 1981

Form C

IMPORTANT—This form is a notice to the State Engineer that permittee is ready to make final proof to the extent to which the water has actually been applied to the intended use under the terms of the permit. Permittee is cautioned that Certificate of Water Right will be issued based on the extent of the quantity and use as determined by the final proof inspection and survey which will be made in response to the filing of this Form C.

NOTE: In the case of an irrigation permit, this Form C should not be mailed to the State Engineer until all of the land described in the permit, which it is intended to irrigate under this permit at any time, has actually been irrigated. Fill out, detach and mail to the State Engineer, Salem, Oregon 97310, when all of the water has been applied.

Application No. 44100

NOTICE OF COMPLETE APPLICATION OF WATER TO A BENEFICIAL USE

I, Allied Properties, the holder of Permit No. 32944, to appropriate the public waters of the state of Oregon, completely applied the waters to a beneficial use in accordance with the terms of said permit, on the 15 day of May, 1968.


Remarks: _____

IN WITNESS WHEREOF, I have hereunto set my hand this 15 day of May, 1968.

Allied Properties by L.B. Stafford Coast V.P. 420 Taylor St, San Francisco
(Signature of Applicant) (Address)

RECEIVED
MAY 20 1968
STATE ENGINEER
SALEM, OREGON

T.36S.R.32 $\frac{3}{4}$ E.W.M.

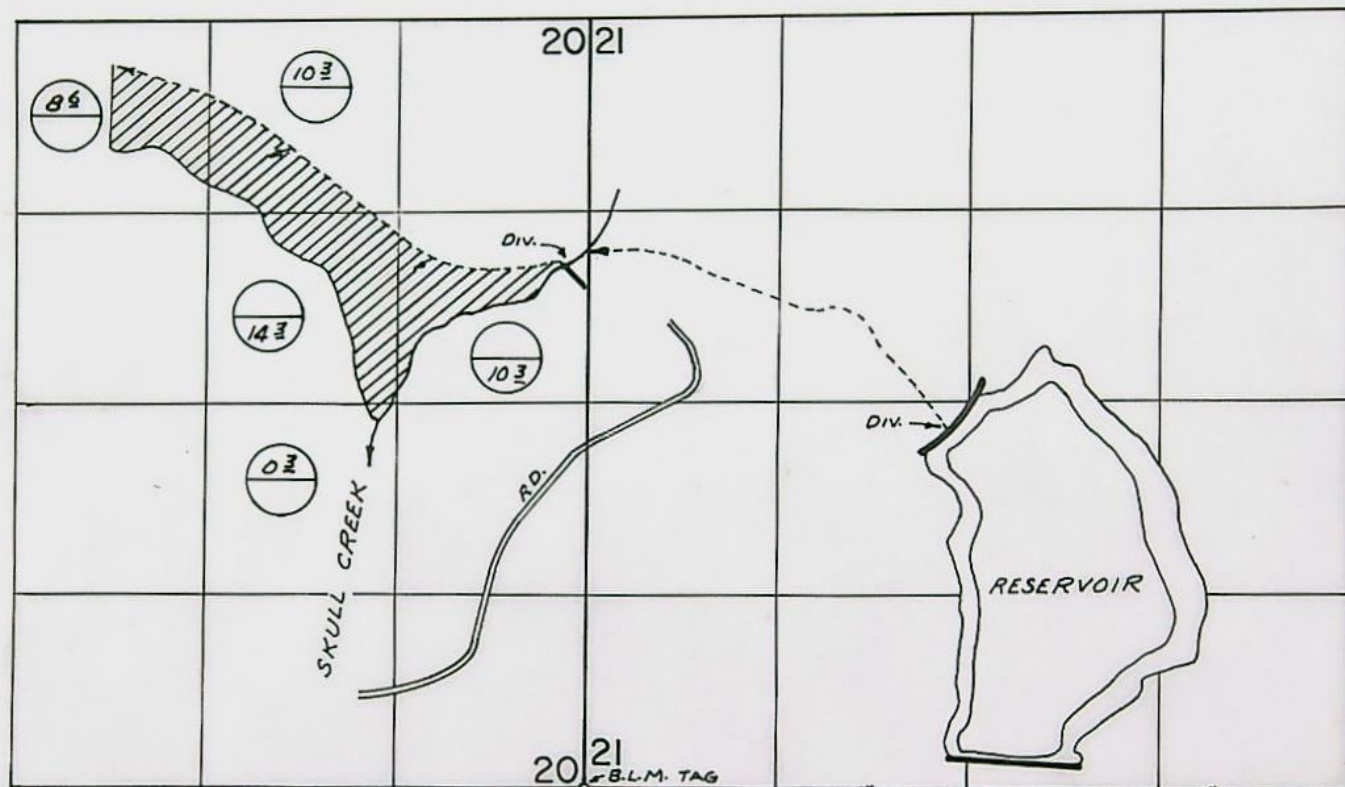

DIV. PTS. LOC: CREEK - 3580' N. & 150' W.,
RES. - 2450' N. & 2500' E., BOTH FROM S.E. COR. SEC. 20

○ PRIMARY
○ SUPPLEMENTAL

FINAL PROOF SURVEY UNDER

Application No. 44100 Permit No. 32944
IN NAME OF

MR. ROBERTO FLORIANI

Surveyed JUNE 22, 1976, by R. MUCKEN

Note:-

Streams, except in the vicinity of irrigated land, are sketched in approximate location from government plats.

Old diversion point

17

16

Surveyed Sept. 20-21, 1929.

Henry Stevens

Warren Stevens

20

21

158

92

25

33

42

Dry
Med. Jon.
26

Sage

Sage

Dry

LITTLE SKULL CREEK

BIG SKULL CREEK

UNDER


APPLICATION NO. R-20294 , PERMIT NO. R-796
20295 15832

IN NAME OF

ALLIED LAND & LIVESTOCK CO.

SURVEYED SEP. 11, 1963, BY T. LAUER
OCT. 20, 1965, BY R. JACKSON

(P)
S COPY

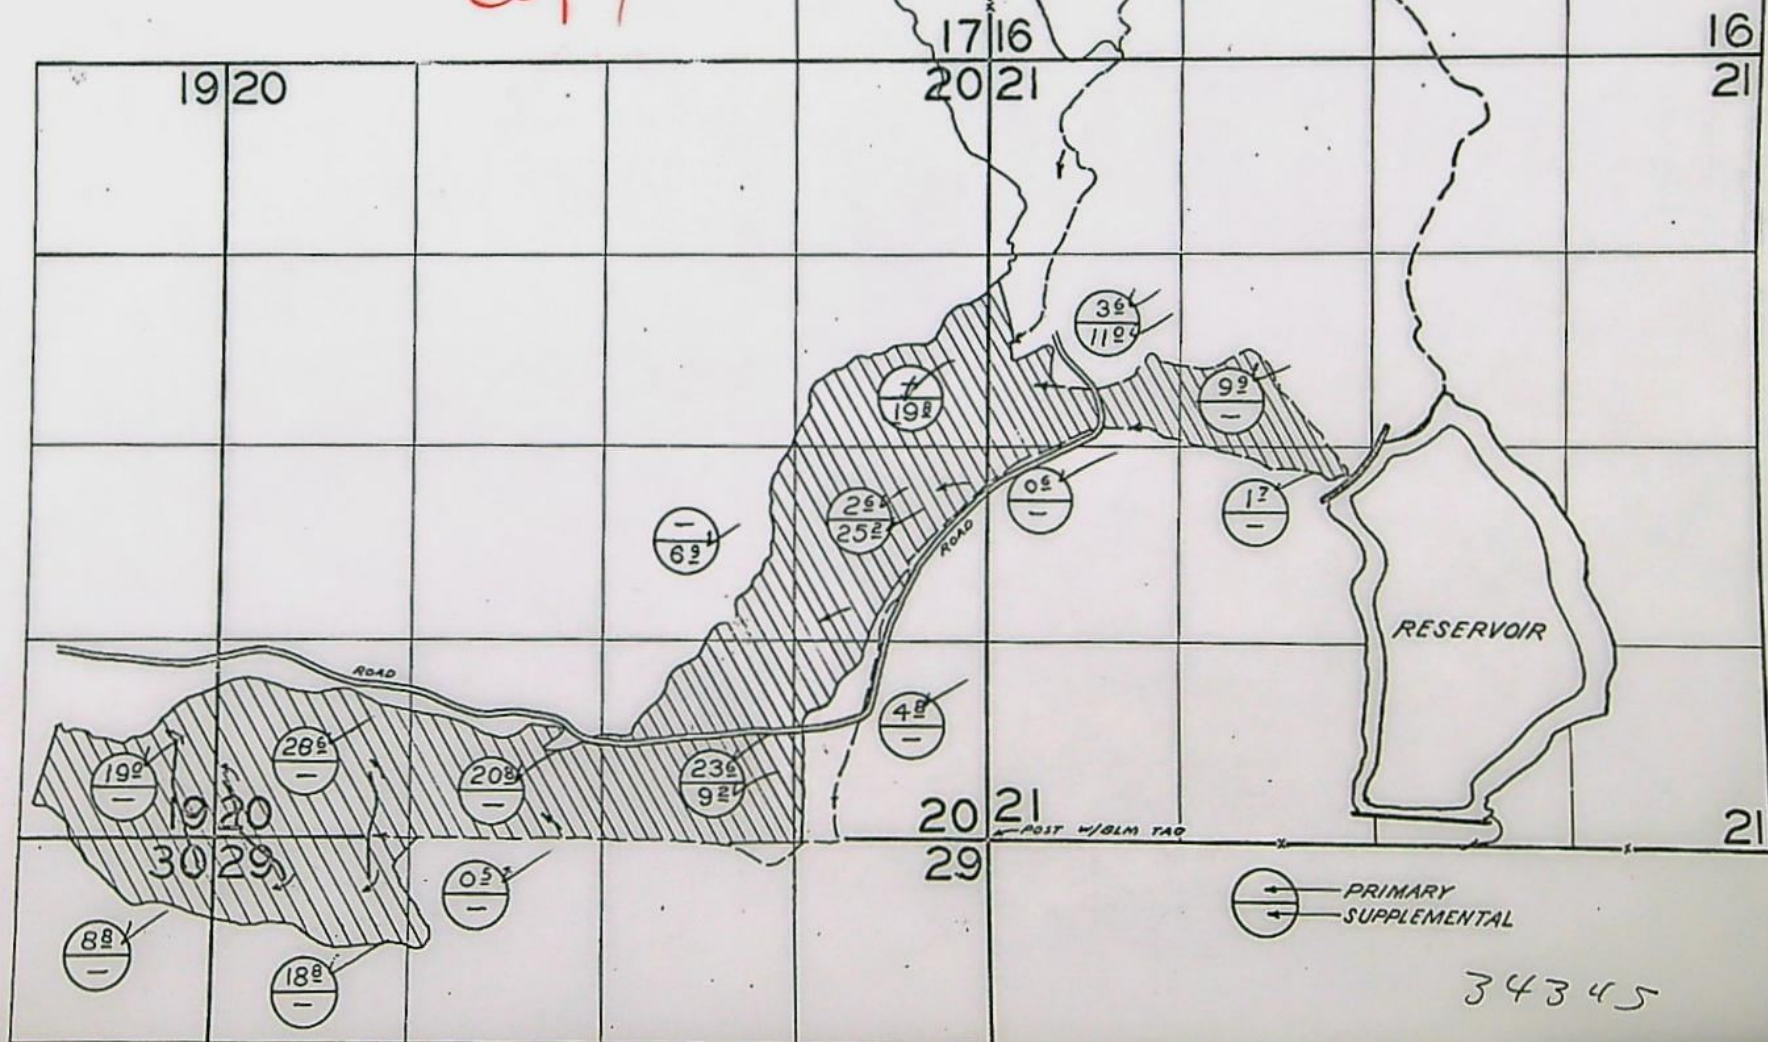


APPLICATION NO. R-20294 , PERMIT NO. R-796
20295 15832

ALLIED LAND & LIVESTOCK CO.

SURVEYED SEP. 11, 1963, BY T. LAUER
OCT. 20, 1965, BY R. JACKSON

$\frac{P}{S}$

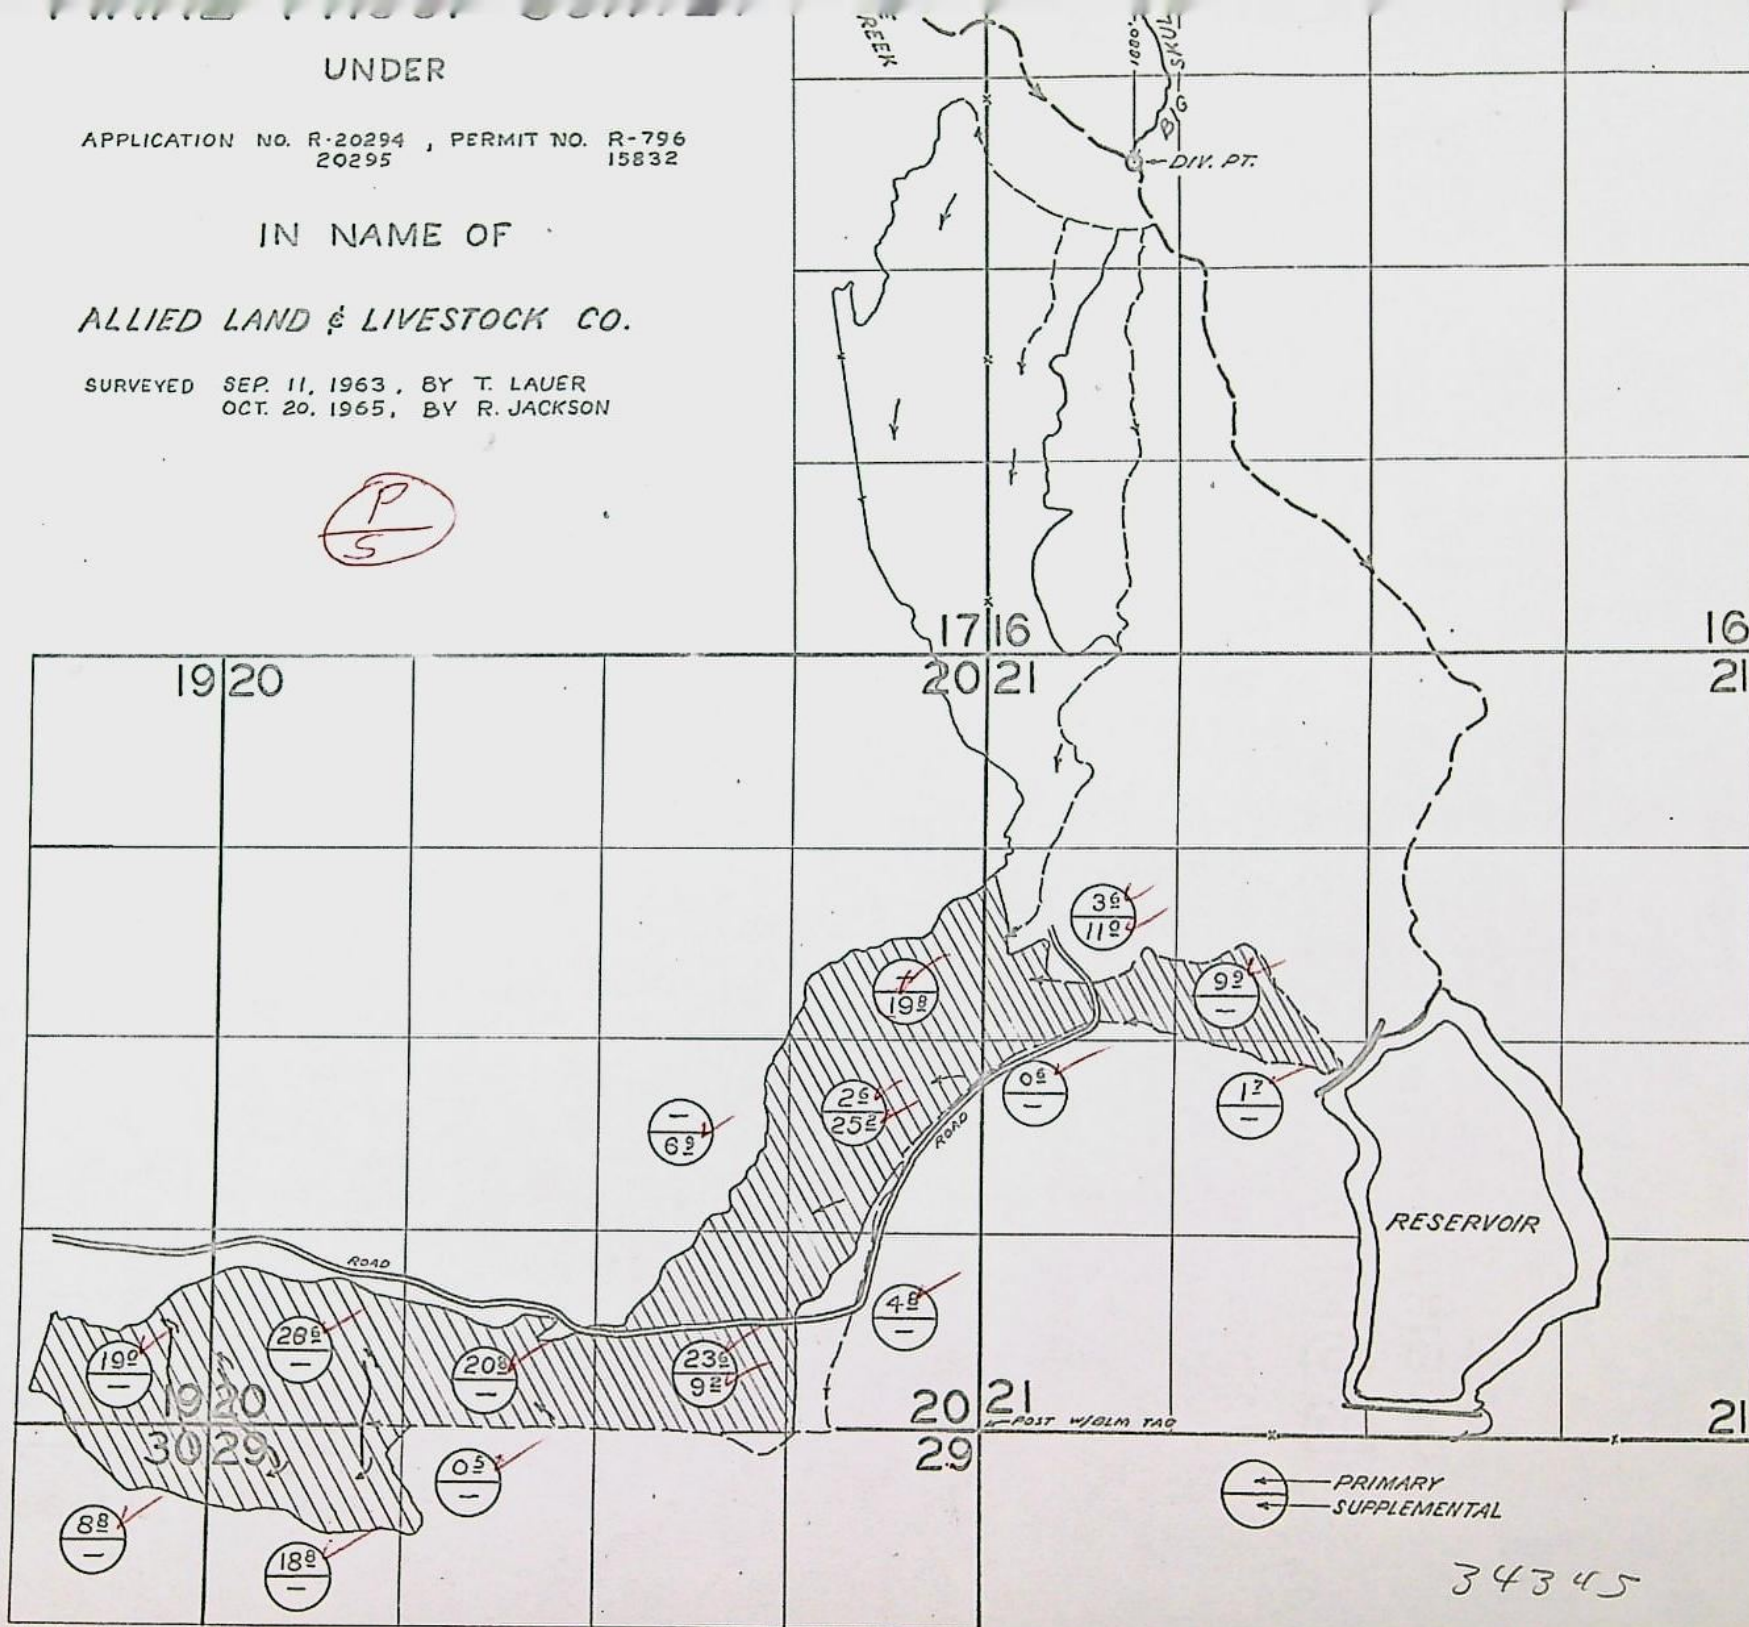

STATE OF OREGON

COUNTY OF

HARNEY

Proof of Appropriation of Water

RECEIVED
NOV 10 1980
WATER RESOURCES DEPT
SALEM, OREGON

ROBERTO FLORIANI

of 30 Trail Lane, Woodside, State of California 94062,
has applied beneficially the waters of
Skull Creek and reservoir constructed under Permit No. R-796

a tributary of Catlow Valley for the purpose of
irrigation of 19.2 acres and supplemental irrigation of 24.6 acres

under Permit No. 32944 and that the use of said waters has been completed under the
terms of said permit; that the priority of the right dates from
September 25, 1967
that the amount of water for the purposes aforesaid, has been actually beneficially used in the
amount of
0.48 cubic foot per second

or its equivalent in case of rotation, measured at the point of diversion from the stream.
The point of diversion is located in the SE 1/4 NE 1/4, Section 20, NE 1/4 SW 1/4,
Section 21, T36S, R32 3/4E, W.M.; Creek - 3580 feet North and 150 feet West;
Reservoir - 2450 feet North and 2500 feet East, both from SE Corner, Section
20.

The amount of water used for irrigation, together with the amount secured under any other
right existing for the same lands, shall be limited to one-fortieth of one cubic foot per second
per acre, or its equivalent for each acre irrigated from direct flow and shall
be further limited to a diversion of not to exceed 3 acre feet per acre for
each acre irrigated during the irrigation season of each year from direct flow
and storage from reservoir constructed under Permit No. R-796

and shall
conform to such reasonable rotation system as may be ordered by the proper state officer.


A description of the place of use under the right, and to which such right is appurtenant, is
as follows:

SEE NEXT PAGE

I have read the above and foregoing proof of appropriation of water; I know the contents
thereof, and that the facts therein stated are true.

IN WITNESS WHEREOF, I have hereunto set my hand this 15th day of November,

1980

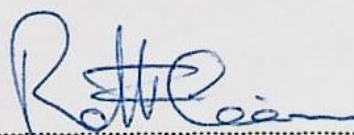

Primary

10.3 acres NW 1/4 NE 1/4
8.6 acres NE 1/4 NW 1/4
0.3 acre NW 1/4 SE 1/4
Section 20

Supplemental

14.3 acres SW 1/4 NE 1/4
10.3 acres SE 1/4 NE 1/4
Section 20

Township 36 South, Range 32 3/4 East, W.M.

In processing the application towards issuance of the permit, it appears that a clerical error was inadvertently made in limiting the duty of water to not exceed one-eightieth of one cubic foot per second per acre and 3 acre feet per acre. In the issuance of this certificate, the duty of water has been raised to one-fortieth cubic foot per second per acre and 3 acre feet per acre for each acre irrigated during the irrigation season of each year, in keeping with the customary policy and determination of this office of the proper maximum limits.

ASSIGNMENT

Roaring Springs Associates, a partnership, P.O. Box 9449, Owyhee Plaza, Boise, Idaho 83702, does hereby assign all its interest in and to the following water right application and permit Nos.:

*5-7522 was canceled 1967
3-3254 and not related*

<u>Application No.</u>	<u>Permit No.</u>
G3331 ✓	G3169
G3331	-- 3878
G3348	x 6-3848 G3624
G3936 x	G3691
G5072 ✓	G4789
28563 ✓	22338
32251 ✓	25441 ✓
44100 Tom? \	32944
38815	28862 c. + 34142
R-41832 Tom \	R-4758

as filed in the office of the Water Resources Director, to Catlow Valley Ranches, Inc., 4370 Alpine Road, Suite 208C, Portola Valley, California 94025.

WITNESS my hand this 8 day of July, 1977.

Permittee

ROARING SPRINGS ASSOCIATES, an
Idaho general partnership

BY: HALLMAN, INCORPORATED, a
Delaware corporation,
general partner

By: [Signature]
Robert W. Halliday, President

By: [Signature]
R. M. Turnbow, Secretary

RECEIVED
MAY 08 1979
WATER RESOURCES DEPT.
SALEM, OREGON

BY: ALTA LIPIDS, LTD., a Nevada
Corporation, general partner

By: [Signature]
Robert W. Halliday, President

By: [Signature]
R. M. Turnbow, Secretary

The completed assignment must be submitted to the Water Resources Director, 1178 Chemeketa St., N.E., Salem, Oregon 97310, together with a recording fee of \$2.00.

GROUND WATER ASSIGNMENT

Roaring Springs Associates, a partnership, P.O. Box 9449, Owyhee Plaza, Boise, Idaho 83702, does hereby assign all its right, title and interest, if any, in and to ground waters acquired through the following Oregon State Record of Water Right Certificates of record in the office of the State Engineer of Oregon to Catlow Valley Ranches, Inc., a corporation, to the extent said Certificates relate to that certain real property transferred by Roaring Springs Associates to Catlow Valley Ranches, Inc. on July 8, 1977:

<u>Volume</u>	<u>Page</u>	<u>Permit Number</u>
3	1989	
15	20919	
16	23494	
16	23495	
16	23496	
16	23497	
16	23498	
17	23500	
17	23501	
17	23505	
17	23506	
17	23507	
17	23511	
24	32300	17419
24	32555	24495
25	33413	17420
25	33512	R-838
25	33513	16911
25	33514	17418
26	34142	28862
26	34344	R-796

RECEIVED
MAY 08 1979
WATER RESOURCES DEPT.
SALEM, OREGON

<u>Volume</u>	<u>Page</u>	<u>Permit Number</u>
26	34345	15832
29	36999	R 766
29	37000	15008

DATED: As of July 8, 1977.

Assignor
ROARING SPRINGS ASSOCIATES, an
Idaho general partnership

BY: HALLMAN, INCORPORATED, a
Delaware corporation,
general partner

By: *Robert W. Halliday*
Robert W. Halliday, President

By: *R. M. Turnbow*
R. M. Turnbow, Secretary

BY: ALTA LIPIDS, LTD., a Nevada
Corporation, general partner

By: *Robert W. Halliday*
Robert W. Halliday, President

By: *R. M. Turnbow*
R. M. Turnbow, Secretary

The completed assignment must be submitted to the State
Engineer, 1178 Chemeketa Street, N.E., Salem, Oregon
97310, together with a recording fee of \$2.00.

RECEIVED
MAY 08 1979
WATER RESOURCES DEPT.
SALEM, OREGON

STATE OF CALIFORNIA

COUNTY OF Alameda

)
) SS
)

On this 8th day of July, in the year 1977, before me personally appeared Robert W. Halliday, known to me to be the President, and R.M. Turnbow, known to me to be the Secretary, of Hallman, Incorporated, a Delaware Corporation the corporation that executed the within instrument and known to me to be the person who executed the within instrument on behalf of said corporation said corporation being known to me to be one of the partners of Roaring Springs Associates, the partnership that executed the within instrument, and acknowledged to me that such corporation executed the same as such partner and that such partnership executed the same.

Michael J. Schroeder



STATE OF CALIFORNIA

COUNTY OF Alameda

)
) SS
)

On this 8th day of July, in the year 1977, before me personally appeared Robert W. Halliday, known to me to be the President, and R.M. Turnbow, known to me to be the Secretary, of Alta Lipids, Ltd., a Nevada corporation the corporation that executed the within instrument and known to me to be the person who executed the within instrument on behalf of said corporation said corporation being known to me to be one of the partners of Roaring Springs Associates, the partnership that executed the within instrument, and acknowledged to me that such corporation executed the same as such partner and that such partnership executed the same.

Michael J. Schroeder



RECEIVED

MAY 08 1979

**WATER RESOURCES DEPT.
SALEM, OREGON**

GROUND WATER ASSIGNMENT

Roaring Springs Associates, a partnership, P.O. Box 9449, Owyhee Plaza, Boise, Idaho 83702, does hereby assign all its right, title and interest in and to ground waters acquired through the following Statement Nos. and Certificate of Registration Nos.:

<u>Statement No.</u>	<u>Certificate No.</u>
17419	122677
24495	123337
17420	126818
16911	127056
16911	127057
17418	127058
28862	128725
15832	129247
15832	129248
15008	138290
15008	138291

of record in the office of the State Engineer of Oregon to Catlow Valley Ranches, Inc., 4370 Alpine Road, Suite 208C, Portola Valley, California 94025.

WITNESS my hand this 8 day of July 1977.

Assignor

ROARING SPRINGS ASSOCIATES, an
Idaho general partnership

BY: HALLMAN, INCORPORATED, a
Delaware corporation,
general partner

By: [Signature]
Robert W. Halliday, President

By: [Signature]
R. M. Turnbow, Secretary

RECEIVED

MAY 08 1979

**WATER RESOURCES DEPT:
SALEM, OREGON**

BY: ALTA LIPIDS, LTD., a Nevada
Corporation, general partner

By: [Signature]
Robert W. Halliday, President

By: [Signature]
R. M. Turnbow, Secretary

The completed assignment must be submitted to the State Engineer, 1178 Chemeketa Street, N.E., Salem, Oregon 97310, together with a recording fee of \$2.00

STATE OF CALIFORNIA

COUNTY OF Alameda

)
) SS
)

On this 8th day of July, in the year 1977, before me personally appeared Robert W. Halliday, known to me to be the President, and R.M. Turnbow, known to me to be the Secretary, of Hallman, Incorporated, a Delaware Corporation the corporation that executed the within instrument and known to me to be the person who executed the within instrument on behalf of said corporation said corporation being known to me to be one of the partners of

Roaring Springs Associates, the partnership that executed the within instrument, and acknowledged to me that such corporation executed the same as such partner and that such partnership executed the same.

Michael J. Schroeder



STATE OF CALIFORNIA


COUNTY OF Alameda

)
) SS
)

On this 8th day of July, in the year 1977, before me personally appeared Robert W. Halliday, known to me to be the President, and R.M. Turnbow, known to me to be the Secretary, of Alta Lipids, Ltd., a Nevada corporation the corporation that executed the within instrument and known to me to be the person who executed the within instrument on behalf of said corporation said corporation being known to me to be one of the partners of

Roaring Springs Associates, the partnership that executed the within instrument, and acknowledged to me that such corporation executed the same as such partner and that such partnership executed the same.

RECEIVED
MAY 08 1979
WATER RESOURCES DEPT.
SALEM, OREGON

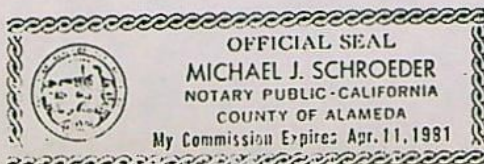

Michael J. Schroeder

ORE. W. CHRON
The completed assignment must be submitted to the Water Resources Director,
555 13th St., N.E., Salem, Oregon 97310, together with a recording
fee of \$2.00.

\$2.00

TD613

4-30-79



Water Resources Department

MILL CREEK OFFICE PARK

555 13th STREET N.E., SALEM, OREGON 97310

PHONE 378-8508

August 7, 1979

Mr. Roberto Floriani
30 Trail Lane
Woodside, CA 94062

RE: File Nos. R-41832 and 44100

Dear Mr. Floriani,

The assignments of permit Nos. R-4758 and 32944 from Roaring Springs Associates to you have been recorded in the records of the Water Resources Department. Our records have been changed accordingly, and the original assignments are enclosed.

Our receipt Nos. 10613 and 10614 covering the \$4.00 assignment recording fees along with a copy of this letter are being sent to Roaring Springs Associates.

Sincerely,

Thomas E. Shook
Water Rights Engineer

TES/dw

cc: Roaring Springs Associates
P.O. Box 9449
Boise, ID 83707

William H. Beal, Watermaster
Harney County Courthouse
Burns, OR 97720

Graham & James, Attorneys At Law
Attention: Roger D. MacKenzie
One Maritime Plaza
San Francisco, CA 94111



Water Resources Department
MILL CREEK OFFICE PARK

555 13th STREET N.E., SALEM, OREGON 97310

PHONE 378-3066

R-41832
44100

May 30, 1979

Graham & James, Attorneys at Law
One Maritime Plaza
San Francisco, CA 94111

ATTN: Roger D. MacKenzie

Dear Mr. MacKenzie:

During our telephone discussion earlier this month, I advised you that our records had already been changed to show Roberto Floriani as holder of permits No. R-4758 and No. 32944 when your request to assign the permits to Catlow-Steens Corporation was received.

It was my understanding that you were going to request Roaring Springs Associates withdraw their assignment to Mr. Floriani in favor of Catlow-Steens Corporation. To date, we have not received any correspondence regarding a change.

Will you please bring us up to date?

Sincerely,

THOMAS E. SHOOK
Water Rights Engineer

TES:tld
cc: Roaring Springs Associates
Roberto Floriani

COPY

OTHER OFFICES
LOS ANGELES, CALIFORNIA
LONG BEACH, CALIFORNIA
IRVINE, CALIFORNIA
WASHINGTON, D. C.
ANCHORAGE, ALASKA
LONDON
ROME
MILAN

GRAHAM & JAMES
ONE MARITIME PLAZA
SAN FRANCISCO, CALIFORNIA 94111
TELEPHONE (415) 986-2171

CABLE ADDRESS ALL OFFICES
"CHALGRAY"

I. T. T. 470042
R. C. A. 278399
W. U. 340143

May 4, 1979

RECEIVED
MAY 08 1979
WATER RESOURCES DEPT.
SALEM, OREGON

Mr. Bruce A. Estes
Supervisor
Water Resources Department
Mill Creek Office Park
555 13th Street, N.E.
Salem, Oregon 97310


Re: Catlow-Steens Corporation
Your File: 28563
Our File: RSRC 1.1

Dear Mr. Estes:

At the request of Mr. Uhland, I am enclosing copies of the Assignment from Roaring Springs Associates to Catlow-Steens Corporation for all water rights. If you need any further documents, please contact me directly.

Very truly yours,

GRAHAM & JAMES

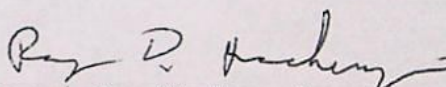By 
Roger D. Mackenzie

RM/sam
Enclosures
cc: Mr. Delbert Uhland

Roaring Springs Associates

March 1, 1979

RECEIVED
MAR 5 1979
WATER RESOURCES DEPT.
SALEM, OREGON


Thomas E. Shook
Water Rights Engineer
WATER RESOURCES DEPARTMENT
Mill Creek Office Park
555 13th Street N.E.
Salem, Oregon 97310

RE: FILE NO. 44100

Dear Mr. Shook,

Regarding permit No. 32944, I am contacting the new owner of our ranch to find out if he wants assignment made. Will you please furnish us with the necessary form.

Yours very truly,

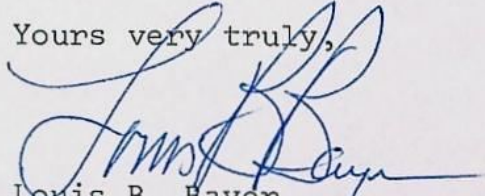
Louis B. Bayer
ROARING SPRINGS ASSOCIATES

LBB/sb



Water Resources Department

MILL CREEK OFFICE PARK

555 13th STREET N.E., SALEM, OREGON 97310

PHONE 1-800-452-7813
Toll Free

February 21, 1979

File No. 44100

Roaring Springs Association
Owyhee Plaza
P. O. Box 9449
Boise, ID 83702

Gentlemen:

We have not received the completed proof of appropriation form in connection with Permit numbered 32944, which was mailed to you on December 12, 1978. Unless it is received in this office along with the \$2.00 certificate recording fee, the law requires the cancellation of the permit.

In the event that you no longer own the property and have no further interest in the permit, you could assign it to the new owner. We will furnish the necessary form upon request.

Sincerely,

THOMAS E. SHOOK,
Water Rights Engineer.

TES:cm

File G-3331

September 20, 1976

Roaring Springs Associates
P.O. Box 9449 Owyhee Plaza
Boise, ID 83702

Gentlemen,

We have applied your check in the amount of \$11.00 to assignment and copying fees. The \$4.00 previously submitted has been used as a filing fee for the certificates listed on the ground water assignment sheet.

The assignment of the following permits from Allied Properties to you have been recorded in the records of the Water Resources Department.

G-3169 G-3624
G-3691 G-4789
32944 22338
25441

Our records have been changed accordingly, and the original is enclosed.

Any perfected right evidenced by a certificate of water right is appurtenant to the land upon which the right was established and travels with the land through change of ownership. The law does not provide for making a change of ownership of such a right a matter of record in our office, but we have shown Roaring Springs Associates as "Present Owner" on the files.

Sincerely,

Thomas E. Shook
Water Rights Engineer

Enc. Receipt 55521, 52746

TES:jt

cc: Allied Properties
340 Mason St.
San Francisco, CA

Cooper, White & Cooper
44 Montgomery St.-Suite 3300
San Francisco, CA 94104

378-3066

G 3848
G 3331
G 5072
G 3936
32251
28563
44100

June 24, 1976

Cooper White & Cooper
44 Montgomery Street, Suite 3300
San Francisco, California 94104

Attn: Alan Freeland

Dear Mr. Freeland:

The only assignments needed from Allied Properties to be submitted to this office for recording are those for:

<u>Application</u>	<u>Permit</u>
G 3848	G 3624
G 3331	G 3169
G 5072	G 4789
G 3936	G 3691
32251	25441
28563	22338
44100	32944

You sent copies of these except for Permit No. G 4789 and I am enclosing a copy of this.

All the other rights appurtenant to the lands are perfected rights evidenced by certificates and are appurtenant to the lands described. There is no statutory provision for reissuing certificates to show subsequent owners of the land. They remain appurtenant to the lands regardless of ownership, but the owner of the lands can make application for approval of a change of place of use. The rights are subject to forfeiture for failure to use the water for five successive years.

The permits require further action. Notices of completion of use of water have been submitted but the usual final proof surveys for determination of extent of use have not been made. The permits are valid to the extent of use within the terms of the permits.

I have gone through the document copies you submitted and have stapled together those pertaining to a single right. You included some proof of appropriation copies, permits for which were issued and one I didn't find in the description but may have been mistaken. I am returning all of the copies rather than detailing which documents go together.

In addition to the permit copy, I am enclosing copies of 21 certificates. These include lands in the description furnished but may include adjoining lands not in the description. To meet your time request I am sending these prior to receipt of copying fees. The 33 pages require a fee of \$9.00.

If you need to refer to certificates the reference should be the page number at the bottom with reference to State Record of Water Right Certificates. The numbering is not repeated by volume so this number isn't necessary.

Sincerely,

Trevor Jones

TJ:whh
Enclosures



STATE OF OREGON
STATE ENGINEER
WATER RESOURCES DEPARTMENT
516 PUBLIC SERVICE BUILDING
SALEM 97310

REFER TO 44100
FILE NO.

May 23, 1968

Allied Properties
420 Taylor Street
San Francisco, California

Gentlemen:

This will acknowledge receipt of your notice to the effect that complete application of water has been made under permit No. 32944.

Pursuant to your report and in line with the general practice of this office, a survey will be made at a later date.

After this survey, proof may be made and certificate issued covering the actual use of water as found by the engineer. In case of irrigation, any lands described in the permit that have not been irrigated will be automatically eliminated from the water right.

In the meantime, the permit which you hold will be valid evidence of the water right in question so long as you continue to use the water.

Very truly yours,

CHRIS L. WHEELER
State Engineer

Form 128
ks

44100

May 14, 1968

Allied Properties
420 Taylor Street
San Francisco, California

Gentlemen:

44100, permit No. 32944 with a
blueprint and our refund check No. 2321 in the amount of \$11.00.

44100

October 31, 1967

Allied Properties
420 Taylor Street
San Francisco, California

Gentlemen:

This will acknowledge receipt of your application for a permit to appropriate 6.85 cubic feet of water per second, being 3.425 cubic feet of water per second from Skull Creek and 3.425 cubic feet of water per second from Skull Creek Reservoir for the irrigation of 301.2 acres, map, and two prints, and the fee of \$51.60 for which our receipt No. 6032 is enclosed.

This application has been filed and numbered 44100, and is in satisfactory form for approval by issuance of a permit.

Very truly yours,

CHRIS L. WHEELER
State Engineer

By
Larry W. Jebousek, Assistant

LWJ:dlw

Enclosure

cc: Clarence Young
County Surveyor
298 Birch St.
Burns, Oregon 97720

ALLIED PROPERTIES

PROPERTY MANAGEMENT AND INVESTMENTS

FOUR TWENTY TAYLOR STREET
SAN FRANCISCO, CALIFORNIA 94102
415-775-6226

RECEIVED
SEP 25 1967
STATE ENGINEER
SALEM OREGON

September 20, 1967

Mr. Chris L. Wheeler
State Engineer
Water Resources Department
516 Public Service Building
Salem, Oregon 97310

Dear Mr. Wheeler:

Enclosed is our check for \$51.60 to cover filing fee for the enclosed Water Application on Skull Creek and Skull Creek Reservoir in Harney County.

I understand that C. N. Young, Harney County Surveyor, has gone over this matter with your assistant, Mr. Jones.

Very truly yours,

ALLIED PROPERTIES

Leonard B. Stafford

Leonard B. Stafford
Assistant Vice President
Farms and Ranches

LBS:sl
Encls.

28

Mr. Roberto Fiorani

Certificate No.

ROARING SPRINGS ASSOC.
Box 9449 Sawtooth Plaza
Boise IDAHO 83702

Address

Source of water supply

Use

Point of diversion

Number of acres

Skull Creek & reservoir, constructed under Permit No. R-796"

Irrigation and supplemental irrigation of 246 AC.
of 197 AC.

~~Cr. 1720' S. 0° 46' W.; Res. 3630' S. 41° 31' E. from NE
cor. Sec. 20, being within SE NE, Sec. 20; NE & SW, Sec.
21, T. 36 S., R. 32 3/4 E., W. M., county of Harney~~

DESCRIPTION OF LAND TO BE IRRIGATED OR PLACE OF USE

Twp.	Range	Sec.	NE 1/4				NW 1/4				SW 1/4				SE 1/4			
			NE 1/4	NW 1/4	SW 1/4	SE 1/4	NE 1/4	NW 1/4	SW 1/4	SE 1/4	NE 1/4	NW 1/4	SW 1/4	SE 1/4	NE 1/4	NW 1/4	SW 1/4	SE 1/4
			PRIMARY															
36S	32 3/4 E	20		9.2	22.2		20.8			5.6			8			29.2	5.6	8
		29	20	40	26	2.6	39	15.6	12.8									
			SUPPLEMENTAL															
			C-7351 BIG & LITTLE SKULL CR. SKULL CR., ETC.															
36S	32 3/4 E	20		15.8	13.2											PRIM.	SUPP.	
	32 3/4 E	20	NW	NE												10	3	
			SW	NE					15	0								14
			SE	NE					33	0								10
			NE	NW												8	6	
			NW	SE												0	1	

Priority date

September 25, 1967

Amount of water

0.48
~~3.40~~ c.f.s.

Time limit to begin construction

~~May 6, 1969~~

Time limit to complete construction

~~10-1-70~~ extended to

extended to

Time limit to completely apply water

~~10-1-71~~ extended to

extended to

Remarks: This appropriation shall be limited to $1\frac{1}{2}$ ft of one cubic foot per second or its equivalent for each acre irrigated from direct flow and shall be further limited to a diversion of not to exceed 3 acre feet per acre for each acre irrigated during the irrigation season of each year from direct flow and storage from reservoir constructed under Permit No. R-796 provided further that the right allowed herein shall be limited to any deficiency in the available supply of any prior right existing for the same land and shall not exceed the limitation allowed herein and further limited to the use of stored water only on the lands described as supplemental, and shall be subject to such reasonable rotation system as may be ordered by the proper state officer.

T. 36 S., R. $32\frac{3}{4}$ E., W. 4 (14)

Add under place of use

In processing the application toward, insurance

if the permit, it appears that a clerical error was inadvertently made in limiting the duty of water to not exceed 1/80th of one cubic foot per second per acre feed per acre. In the issuance of this certificate, the duty of water has been 1/80th cubic foot per second per acre and 3 acre feet per acre for each acre irrigated during irrigation season of each year, in keeping with the customary policy of determining office of the proper maximum limits.

EX-22-76

EX-24V-82

BASIN 12, VOL. 1.
37 p. 1919
13470 (1930)
1/20
C. Hammond
5289
1/20 (1916)

INFO: Bob Howard, irrigator

A large ditch is built around S. field described by this permit, but does not carry any water to that field. Not enough water to irr. S. field. Land is in soy & is not cleared.

N. ditch from Res. only irr. the N. side of area filed on. Water runs only to a gully down the center of the draw. Land S. & W. of draw is irr. only by water coming down the draw, & not by Res. water.

DIV. - Dam on Skull Cr. & Skull Cr. Res. dam.

DITCH - on N. side of draw, 3' Bottom, 8' Top, 1° slope

USE - irr. of pasture

TIE - EF1-24V -82

DUTY -

22
6-20-76

R. G. Muehlen

Rate & Duty?

What's your pleasure, Larry?
Thy asked for 6.85 cfs from creek &
& from reservoir.

Dune



THOMAS E. SHOOK

Water Rights Engineer

Water Resources Department

1178 Chomeketa Street N.E.

Salem 97310


Phone 378-3066

3

Skull CPB
 small deer basin
 Tuesday
 May
 1977

8:00 File 5289 (1916) cottonwood cr
 8:30 $\frac{1}{80}th$
 9:00
 9:30 File 13470 (1930) spring
 10:00 $\frac{1}{80}th$
 10:30
 11:00
 11:30 File ²⁰²⁹⁴ 20295 (1944) Big skull cr.
 12:00 $\frac{1}{40}/3$
 1:00
 1:30
 2:00 Wildhorse Cr - skull cr
 2:30 not tributary
 3:00 $\frac{1}{60}/2\frac{1}{2}$
 3:30
 4:00 Dinner of Blitman - skull cr
 4:30 not a tributary
 5:00 $\frac{1}{40}/3$ use with error wording

123/242 ~~Repeated~~ Since 1944 right is 5/3/77
 same res., we should go $\frac{1}{40}/3$

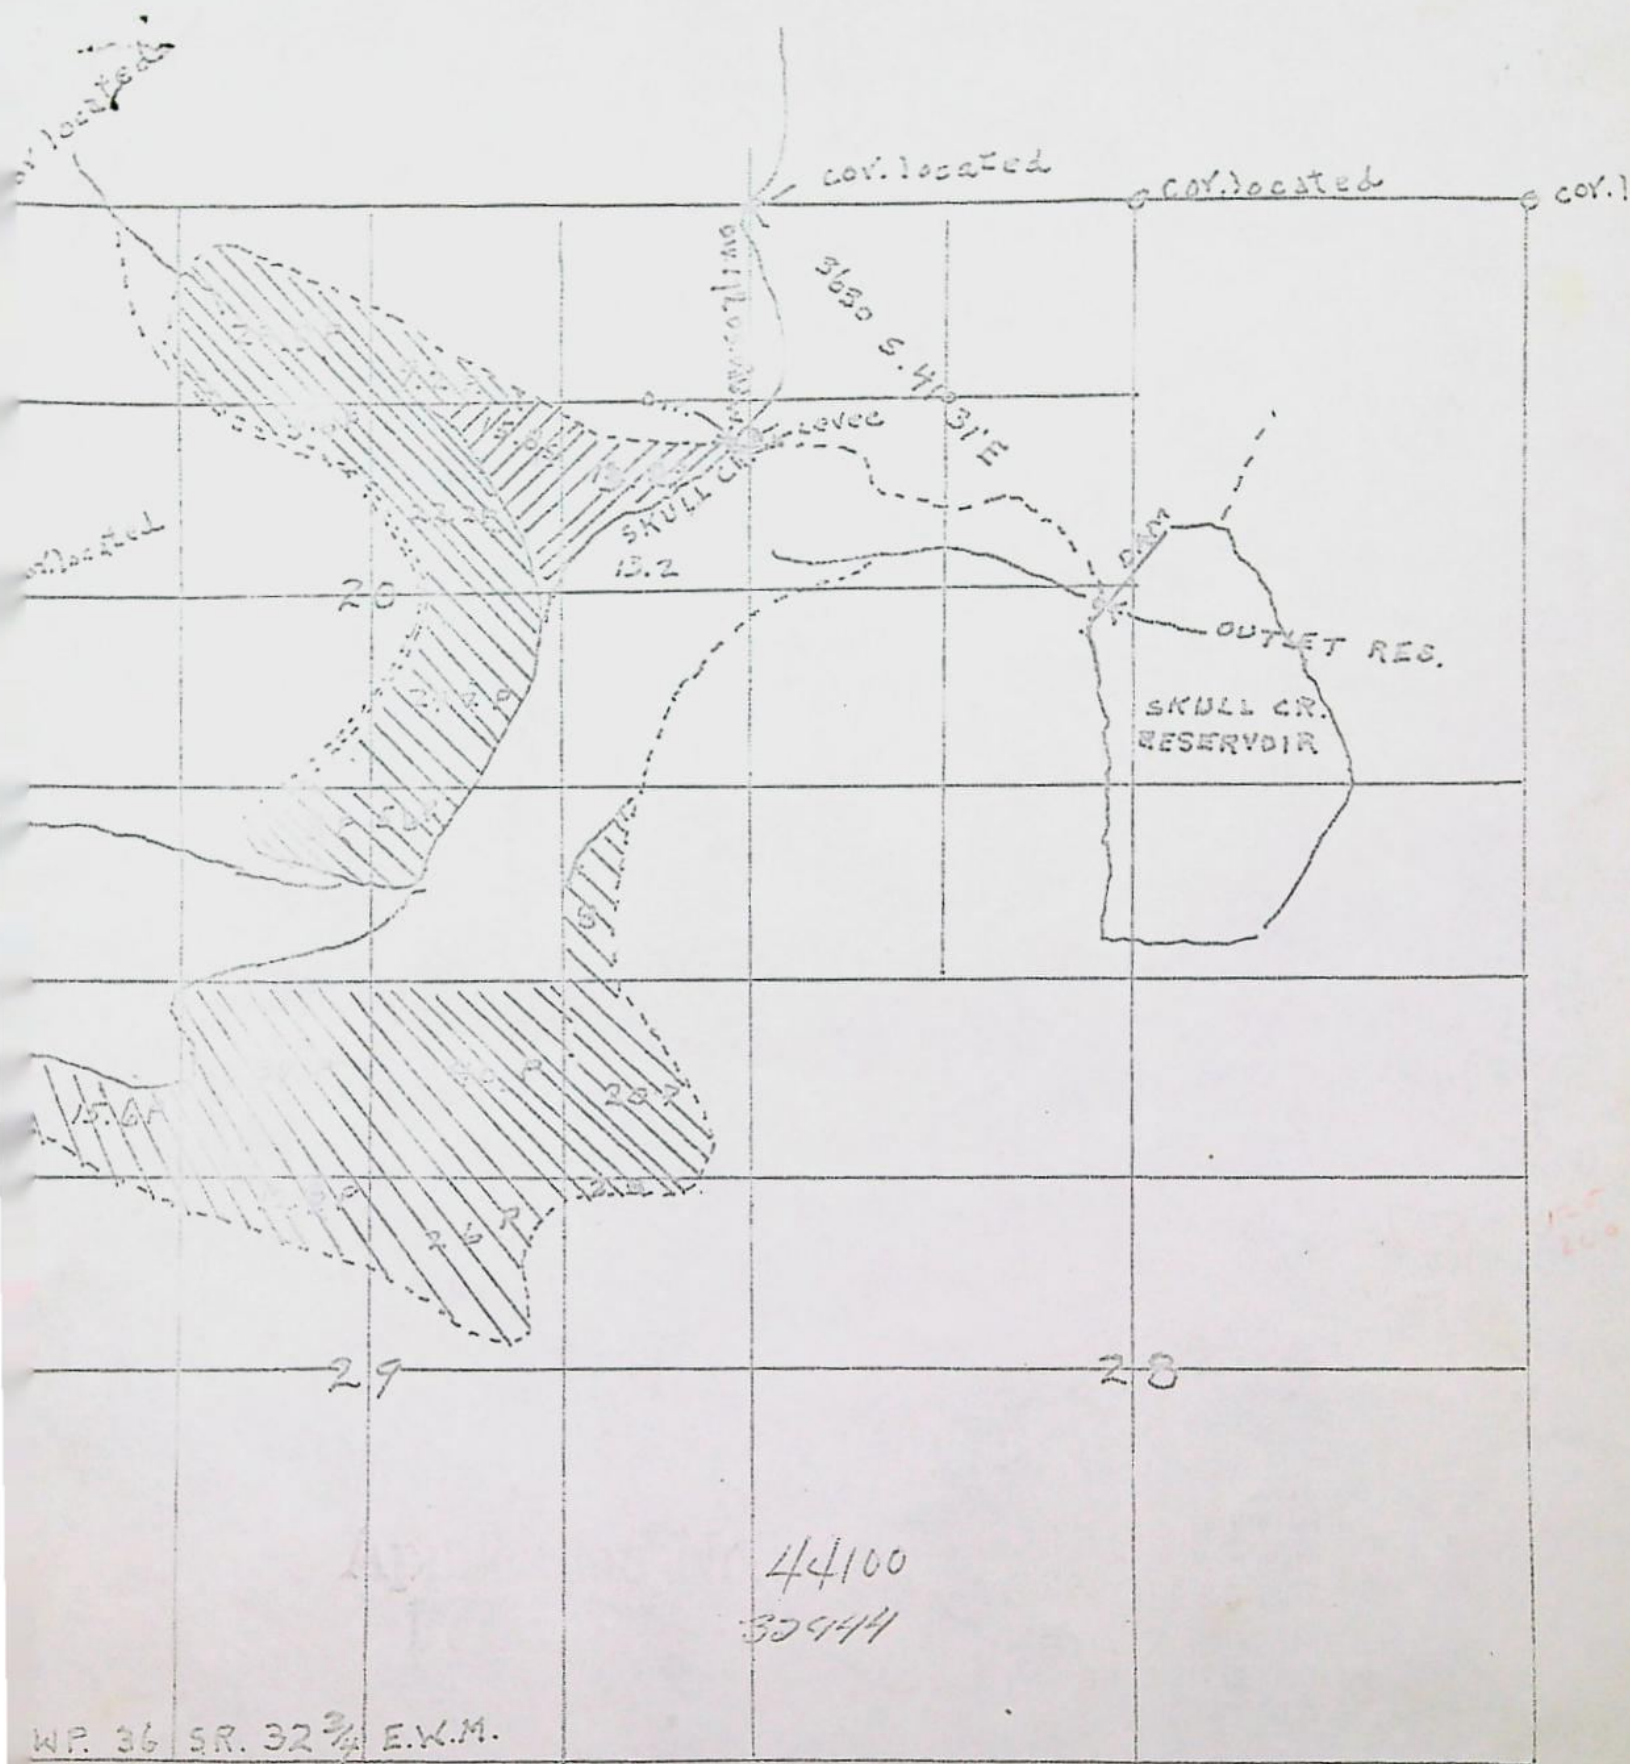

SCALE 4 IN. = 1 MI.
 MAP WAS MADE FROM AERIAL PHOTO, ADJUDICATION MAP
 AND AN ACTUAL SURVEY MADE BY ME IN THE FIELD
 DATED THIS 11 DAY OF AUGUST 1967

C.N. Young, COUNTY SURVEYOR

ALLIED PROPERTIES
 APPLICATION

OREGON LICENCE #3, JULY 7, 1944

DATE	CODE	REF.	GROSS	DISCOUNT	BALANCE	
SEP 21'67	259	205.72	51.60		51.60 *	APPLICATION FEE FOR OREGON WATER PERMIT

10 CLIFT HOTEL

11 PLAZA HOTEL

12 SANTA BARBARA BILTMORE HOTEL

13 CORAL CASINO

32-99 ALLIED PROPERTIES


20-27 ALLIED LAND & LIVESTOCK

15 WILSHIRE MEDICAL PROPERTIES

420 TAYLOR ST.

PLEASE DETACH BEFORE DEPOSITING CHECK
REMITTANCE ADVICE

SAN FRANCISCO, CALIFORNIA 94102

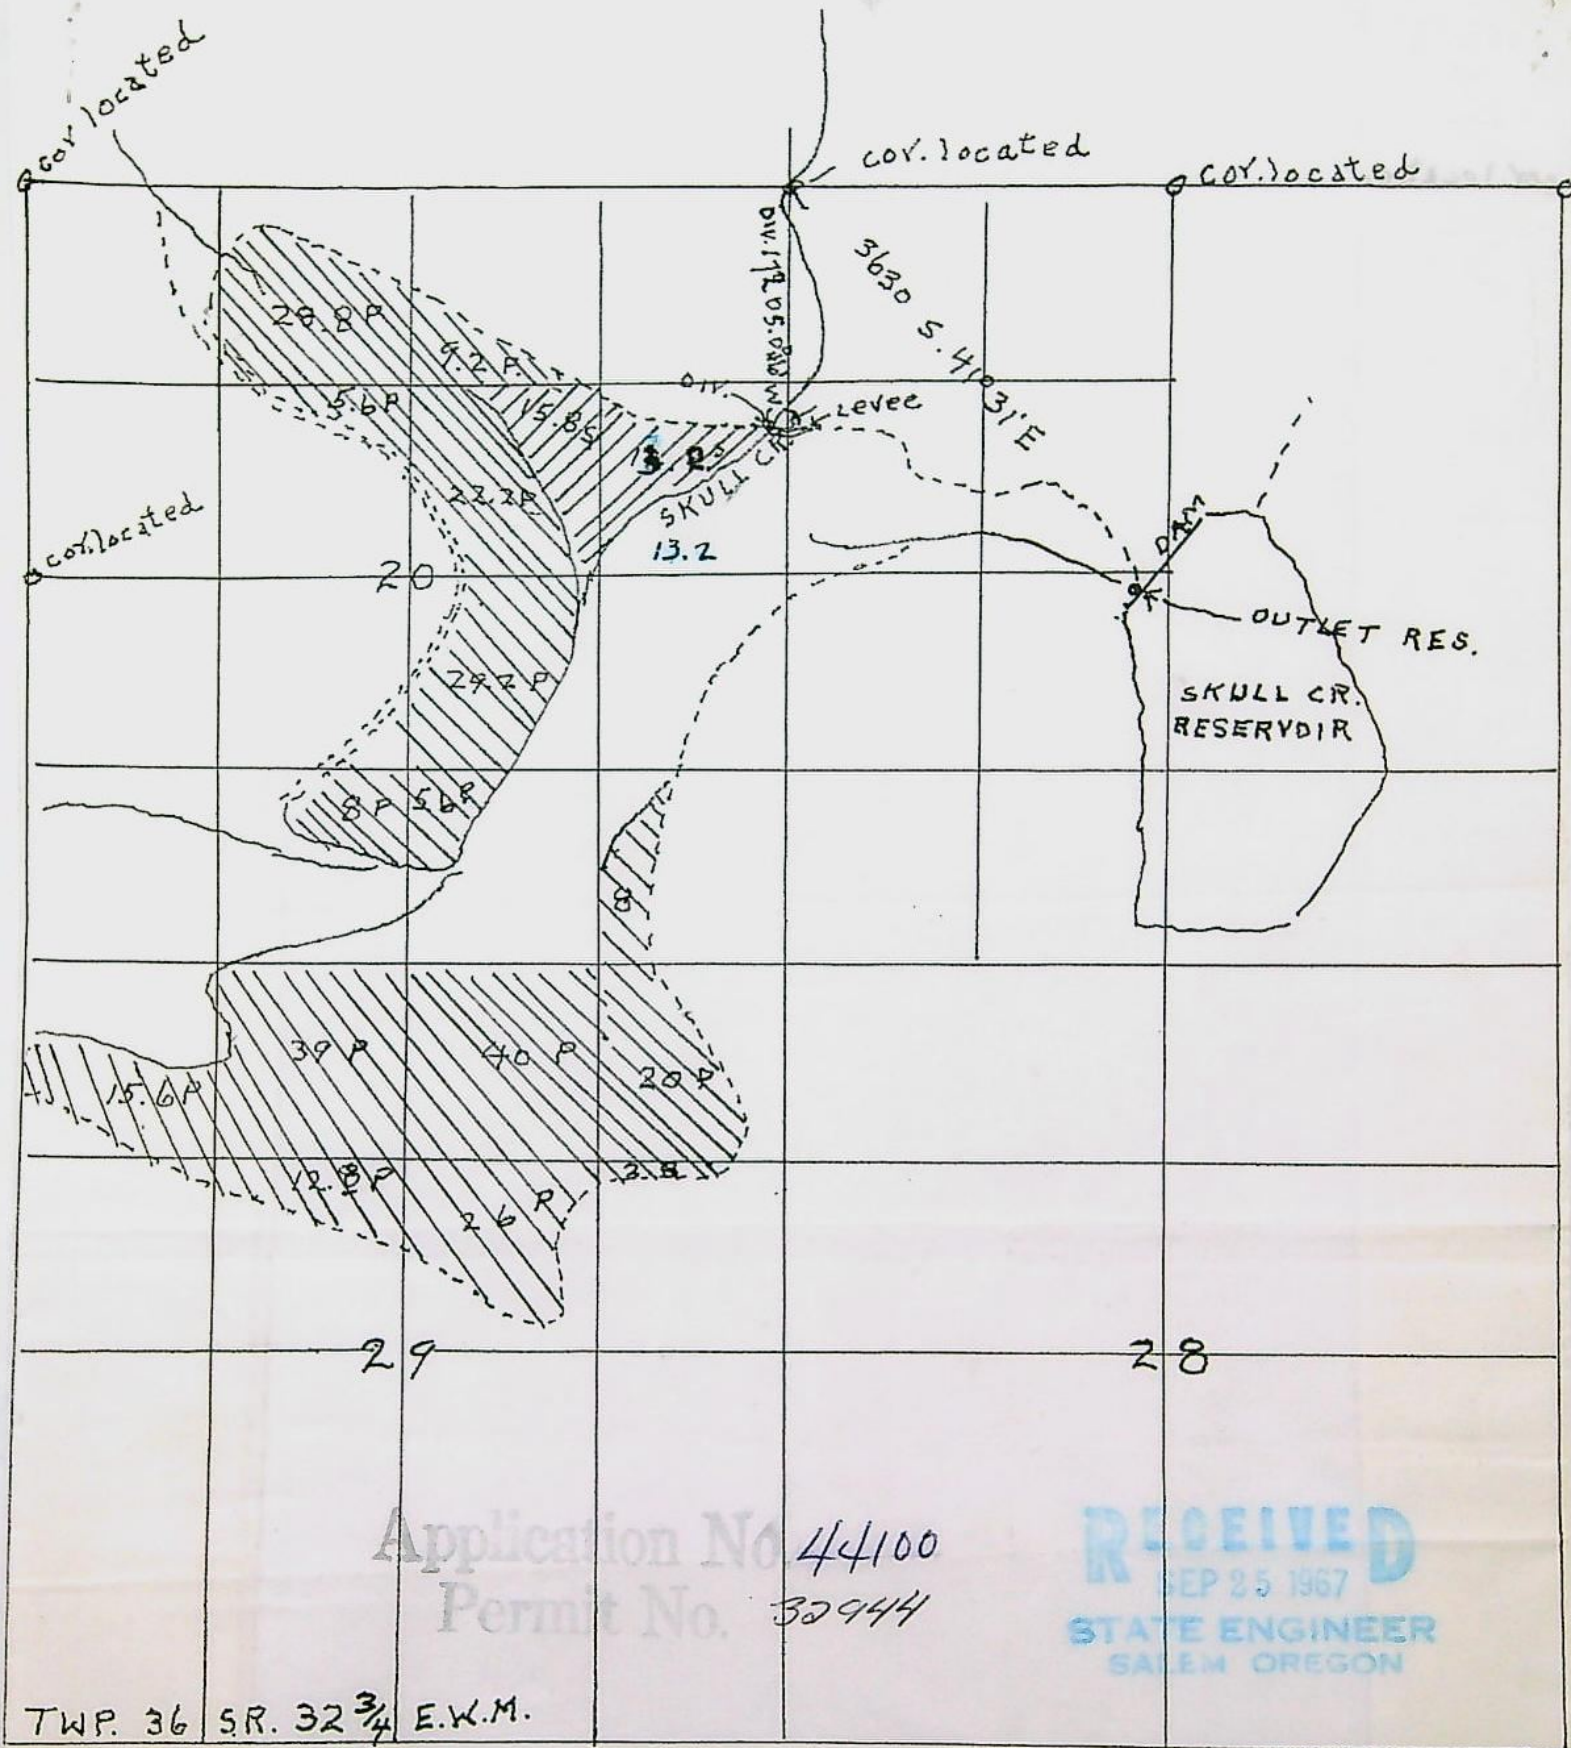

SCALE 4 IN. = 1 MI.


MAP WAS MADE FROM AERIAL PHOTO, ADJUDICATION MAP
AND AN ACTUAL SURVEY MADE BY ME IN THE FIELD
DATED THIS 11 DAY OF AUGUST 1967

B.N. Young COUNTY SURVEYOR

OREGON LICENCE #3, JULY 7, 1944

ALLIED PROPERTIES
APPLICATION

T.36S.R.32 $\frac{3}{4}$ E.W.M.

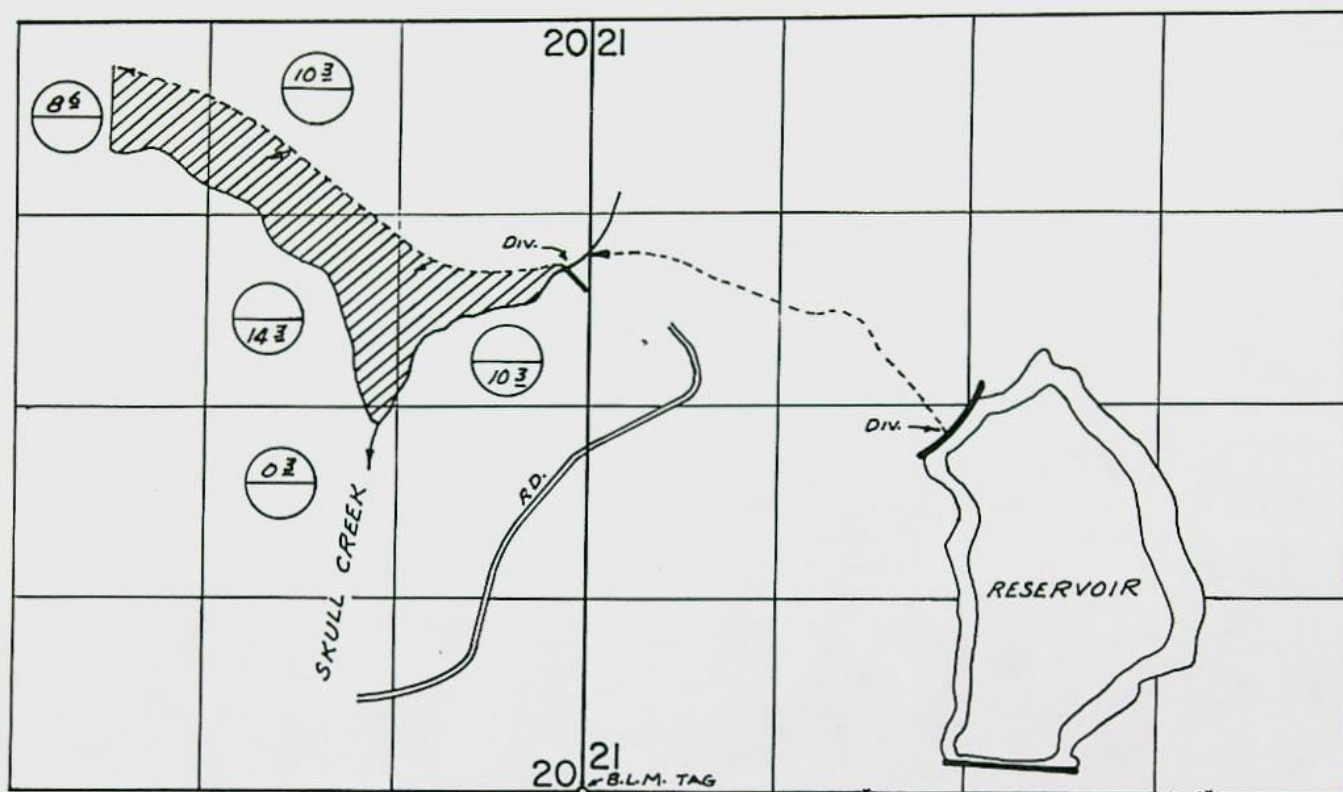

DIV. PTS. LOC: CREEK - 3580'N. & 150'W.,
RES. - 2450'N. & 2500'E., BOTH FROM S.E. COR. SEC. 20

○ PRIMARY
○ SUPPLEMENTAL

FINAL PROOF SURVEY UNDER

Application No. 44100 Permit No. 32944
IN NAME OF

MR. ROBERTO FLORIANI

Surveyed JUNE 22, 1976, by R. MUCKEN