

Partial

ASSIGNED

Name CHESTER H. RUCKLIDGEBy 1311 S. E. Yukon StreetAddress Portland, Oregon 97202Date filed September 27, 1967Priority September 27, 1967Action suspended until OK Cert

Returned to applicant

Date of approval May 6, 1968

CONSTRUCTION

Date for beginning May 6, 1969Date for completion October 1, 1970

Extended to

Date for application of water October 1, 1971

Extended to

PROSECUTION OF WORK

Form "A" filed July 31, 1968Form "B" filed July 31, 1968Form "C" filed September 1, 1971

FINAL PROOF

Blank mailed MAY 21 1976Proof received AUG 30 1976

Date certificate issued

Application No. 44112Permit No. 32951Certificate No. 43444Stream Index, Page No. 2-38213

FEES PAID

Date	Amount	Receipt No.
9-27-67	23.00	6076
6-2-76	\$2 Cert. Fee	5-2898

FEES REFUNDED

Date	Amount	Check No.
------	--------	-----------

ASSIGNMENTS

Date	To Whom	Address	Volume	Page
3-9-73	Duane & Mary E. Denning	Rt. ³ X Box ³³⁰ X Aurora, OR 97002	5	190

REMARKS

0.45 cfs from Zeigler-Barlow-Lilly Drainage Ditch (Pudding River) for the irrigation of 50.0 acres

Form A

Application No. 44112

NOTICE OF BEGINNING OF CONSTRUCTION

I, CHESTER H. ROCKWIDGE, the holder of Permit No. 32951
to appropriate the public waters of the state of Oregon, began the actual construction of the works described
therein on the 18TH day of SEPTEMBER, 1967.

Remarks: PORTABLE PUMPS AND SECTIONS AND DISTRIBUTION
The appropriator should state the manner of beginning construction work, number of men employed, the amount of work completed

UPPER HAVE BEEN PROCURED
up to the date of this statement, and any additional information which may tend to show the beginning of work in good faith.

IN WITNESS WHEREOF, I have hereunto set my hand this 15TH day of JULY, 1968

Chester H. Rockwidge
(Signature of Applicant)

1311 SE YUKON ST. PORTLAND OREGON
(Address)

Fill out, detach and mail to the State Engineer, Salem, Oregon 97310, when construction work is begun.

SP*44006-119

Form B

Application No. 44112

NOTICE OF COMPLETION OF CONSTRUCTION

I, CHESTER H. ROCKWIDGE, the holder of Permit No. 32951
to appropriate the public waters of the state of Oregon, completed the construction of the works described
therein on the 15TH day of JULY, 1968.

Remarks: TEST RUNS WITH EQUIPMENT HAVE BEEN MADE - VERY
If the works have less capacity than described in the permit, or you have definitely abandoned part of the proposed development, you

SA TISFACTORY - INTEND TO IRRIGATE 30 ACRES THIS YEAR -
should so state in order that our records may not be unnecessarily encumbered.

ALL NEXT - YOU SHOULD SEE THE OLD SUDAN GRASS WITH A LITTLE WATER

IN WITNESS WHEREOF, I have hereunto set my hand this 15TH day of JULY, 1968

Chester H. Rockwidge
(Signature of Applicant)

1311 SE YUKON ST. PORTLAND OREGON
(Address)

Fill out, detach and mail to the State Engineer, Salem, Oregon 97310, when construction work is completed.

3M-8-64

Form C

IMPORTANT—This form is a notice to the State Engineer that permittee is ready to make final proof to the extent to which the water has actually been applied to the intended use under the terms of the permit. Permittee is cautioned that Certificate of Water Right will be issued based on the extent of the quantity and use as determined by the final proof inspection and survey which will be made in response to the filing of this Form C.

NOTE: In the case of an irrigation permit, this Form C should not be mailed to the State Engineer until all of the land described in the permit, which it is intended to irrigate under this permit at any time, has actually been irrigated.
Fill out, detach and mail to the State Engineer, Salem, Oregon 97310, when all of the water has been applied.

Application No. 44112

NOTICE OF COMPLETE APPLICATION OF WATER TO A BENEFICIAL USE

I, Chester H. Rockwidge, the holder of Permit No. 32951
to appropriate the public waters of the state of Oregon, completely applied the waters to a beneficial use in
accordance with the terms of said permit, on the SIXTH day of JULY, 1971.

Remarks: HAVE IRRIGATED 44 ACRES OF THIS TRACT
UNDER ABOVE PERMIT NUMBER. ABOUT SIX
ACRES IN NE PORTION WILL NOT BE IRRIGATED

IN WITNESS WHEREOF, I have hereunto set my hand this FIRST day of SEPTEMBER, 1971.

Chester H. Rockwidge
(Signature of Applicant)

1311 SE YUKON ST.
PORTLAND OREGON
(Address)

97202

STATE OF OREGON

COUNTY OF

CLACKAMAS

CERTIFICATE OF WATER RIGHT

This Is to Certify, That

DUANE AND MARY E. DENNING
AND CHESTER H. ROOKLIDGE

of Rt. 3 Box 330, Aurora, State of Oregon, 97002, has made
proof to the satisfaction of the Water Resources Director, of a right to the use of the waters of
Zeigler-Barlow-Lilly Drainage Ditch

a tributary of Pudding River
irrigation of 50.0 acres

for the purpose of

under Permit No. 32951 and that said right to the use of said waters has been perfected in
accordance with the laws of Oregon; that the priority of the right hereby confirmed dates from
September 27, 1967
that the amount of water to which such right is entitled and hereby confirmed, for the purposes
aforesaid, is limited to an amount actually beneficially used for said purposes, and shall not exceed
0.45 cubic foot per second

or its equivalent in case of rotation, measured at the point of diversion from the stream.
The point of diversion is located in the NE $\frac{1}{4}$ NW $\frac{1}{4}$, Section 7, T. 4 S., R. 1 E., W. M.,
630 feet South and 3430 feet West; 460 feet South and 3500 feet West; both from
the NE Corner, Section 7.

The amount of water used for irrigation, together with the amount secured under any other
right existing for the same lands, shall be limited to ~~one-eightieth~~ of one cubic foot per second
per acre, or its equivalent for each acre irrigated and shall be further limited to
a diversion of not to exceed 2 $\frac{1}{2}$ acre feet per acre for each acre irrigated during
the irrigation season of each year;

and shall
conform to such reasonable rotation system as may be ordered by the proper state officer.

A description of the place of use under the right hereby confirmed, and to which such right
is appurtenant, is as follows:

16.3 acres SE $\frac{1}{4}$ SW $\frac{1}{4}$
12.2 acres SW $\frac{1}{4}$ SE $\frac{1}{4}$
Section 6

3.7 acres NW $\frac{1}{4}$ NE $\frac{1}{4}$
17.8 acres NE $\frac{1}{4}$ NW $\frac{1}{4}$
Section 7
T. 4 S., R. 1 E., W. M.

The right to the use of the water for the purposes aforesaid is restricted to the lands or place
of use herein described, and is subject to the existing minimum flow policies
established by the Water Policy Review Board.

WITNESS the signature of the Water Resources Director, affixed

this date. August 30, 1976

James E. Sexson
Water Resources Director

STATE OF OREGON

COUNTY OF

CLACKAMAS

CERTIFICATE OF WATER RIGHT

This Is to Certify, That

DUANE AND MARY E. DENNING
AND CHESTER H. ROOKLIDGE

of Rt. 3 Box 330, Aurora, State of Oregon, 97002, has made
proof to the satisfaction of the Water Resources Director, of a right to the use of the waters of
Zeigler-Barlow-Lilly Drainage Ditch

a tributary of Pudding River
irrigation of 50.0 acres

for the purpose of

under Permit No. 32951 and that said right to the use of said waters has been perfected in
accordance with the laws of Oregon; that the priority of the right hereby confirmed dates from
September 27, 1967

that the amount of water to which such right is entitled and hereby confirmed, for the purposes
aforesaid, is limited to an amount actually beneficially used for said purposes, and shall not exceed
0.45 cubic foot per second

or its equivalent in case of rotation, measured at the point of diversion from the stream.
The point of diversion is located in the NE $\frac{1}{4}$ NW $\frac{1}{4}$, Section 7, T. 4 S., R. 1 E., W. M.,
630 feet South and 3430 feet West; 460 feet South and 3500 feet West; both from
the NE Corner, Section 7.

The amount of water used for irrigation, together with the amount secured under any other
right existing for the same lands, shall be limited to ~~one-eightieth~~ of one cubic foot per second
per acre, or its equivalent for each acre irrigated and shall be further limited to
a diversion of not to exceed 2 $\frac{1}{2}$ acre feet per acre for each acre irrigated during
the irrigation season of each year;

and shall
conform to such reasonable rotation system as may be ordered by the proper state officer.

A description of the place of use under the right hereby confirmed, and to which such right
is appurtenant, is as follows:

16.3 acres SE $\frac{1}{4}$ SW $\frac{1}{4}$
12.2 acres SW $\frac{1}{4}$ SE $\frac{1}{4}$
Section 6

3.7 acres NW $\frac{1}{4}$ NE $\frac{1}{4}$
17.8 acres NE $\frac{1}{4}$ NW $\frac{1}{4}$
Section 7
T. 4 S., R. 1 E., W. M.

The right to the use of the water for the purposes aforesaid is restricted to the lands or place
of use herein described, and is subject to the existing minimum flow policies
established by the Water Policy Review Board.

WITNESS the signature of the Water Resources Director, affixed

this date. August 30, 1976

James E. Sexson
Water Resources Director

STATE OF OREGON

COUNTY OF

CLACKAMAS

CERTIFICATE OF WATER RIGHT

This Is to Certify, That**DUANE AND MARY E. DENNING
AND CHESTER H. ROOKLIDGE**

of Rt. 3 Box 330, Aurora, State of Oregon, 97002, has made
proof to the satisfaction of the Water Resources Director, of a right to the use of the waters of
Zeigler-Barlow-Lilly Drainage Ditch

a tributary of Pudding River for the purpose of
irrigation of 50.0 acres

under Permit No. 32951 and that said right to the use of said waters has been perfected in
accordance with the laws of Oregon; that the priority of the right hereby confirmed dates from
September 27, 1967

that the amount of water to which such right is entitled and hereby confirmed, for the purposes
aforesaid, is limited to an amount actually beneficially used for said purposes, and shall not exceed
0.45 cubic foot per second

or its equivalent in case of rotation, measured at the point of diversion from the stream.
The point of diversion is located in the NE $\frac{1}{4}$ NW $\frac{1}{4}$, Section 7, T. 4 S., R. 1 E., W. M.,
630 feet South and 3430 feet West; 460 feet South and 3500 feet West; both from
the NE Corner, Section 7.

The amount of water used for irrigation, together with the amount secured under any other
right existing for the same lands, shall be limited to one-eightieth of one cubic foot per second
per acre, or its equivalent for each acre irrigated and shall be further limited to
a diversion of not to exceed 2 $\frac{1}{2}$ acre feet per acre for each acre irrigated during
the irrigation season of each year;

and shall
conform to such reasonable rotation system as may be ordered by the proper state officer.

A description of the place of use under the right hereby confirmed, and to which such right
is appurtenant, is as follows:

16.3 acres SE $\frac{1}{4}$ SW $\frac{1}{4}$
12.2 acres SW $\frac{1}{4}$ SE $\frac{1}{4}$
Section 6

3.7 acres NW $\frac{1}{4}$ NE $\frac{1}{4}$
17.8 acres NE $\frac{1}{4}$ NW $\frac{1}{4}$
Section 7
T. 4 S., R. 1 E., W. M.


The right to the use of the water for the purposes aforesaid is restricted to the lands or place
of use herein described, and is subject to the existing minimum flow policies
established by the Water Policy Review Board.

WITNESS the signature of the Water Resources Director, affixed

this date. August 30, 1976

.....James E. Sexson.....
Water Resources Director

T. 4 S. R. 1 E. W. M.

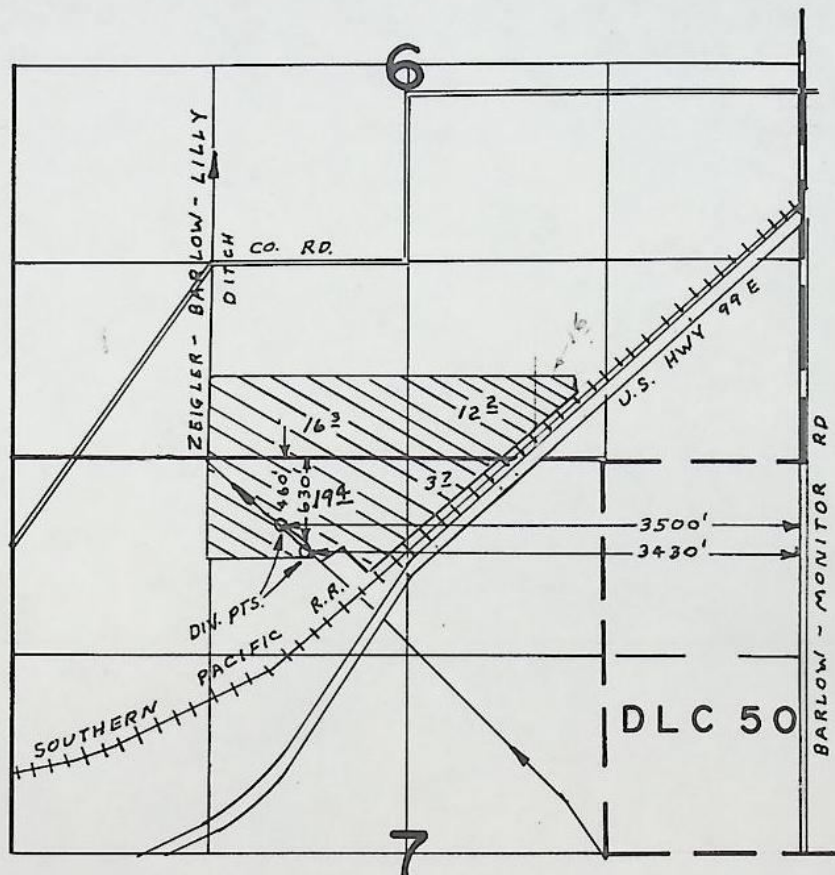


FINAL PROOF SURVEY UNDER

Application No. 44112 Permit No. 32951
IN NAME OF

CHESTER H. ROOKLIDGE -8- DUANE & MARY E. DENNING

Surveyed NOV. 8, 1974, by L.H. NUNN

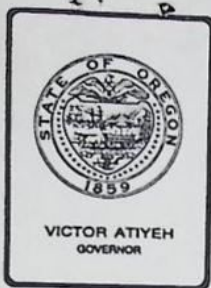

Water Resources Department
MILL CREEK OFFICE PARK

555 13th STREET N.E., SALEM, OREGON 97310

PHONE 378-8453

September 10, 1980

Tim Troutman
Route 3, Box 325
Aurora, OR 97002

REFERENCE: File No. 44112

Dear Mr. Troutman:

In response to your request for information regarding the water rights appurtenant to the land for which you submitted a plat and a description: Water Right Certificate No. 43444 was issued confirming the use of 0.45 cubic foot-per second from the Ziegler-Barlow-Lilly Drainage Ditch for the irrigation of 50.0 acres with a date of priority of September 27, 1967, in the name of Duane and Mary Denning and Chester H. Rooklidge defining:

16.3 acres in SE $\frac{1}{4}$ SW $\frac{1}{4}$
12.2 acres in SW $\frac{1}{4}$ SE $\frac{1}{4}$
Section 6

3.7 acres in NW $\frac{1}{4}$ NE $\frac{1}{4}$
17.8 acres in NE $\frac{1}{4}$ NW $\frac{1}{4}$
Section 7
T. 4 S., R. 1 E., W. M.

Copies of this water right certificate and the final proof map are available from this office upon receipt of copying fees in the amount of \$1.10.

Sincerely,

W.A. Carr
Office Engineer
Water Rights Division

WAC:lrs

Could you please send me a description
of the water rights for the property described.

Send to:

Tim Troutman
Rt. 3 Box 325
Aurora OR 97002

RECEIVED

AUG 29 1980

WATER RESOURCES DEPT
SALEM, OREGON

Thank you very much

Order No. 105551

RECEIVED

AUG 29 1980

WATER RESOURCES DEPT
SALEM, OREGON

EXHIBIT "A"

A tract of land located in Sections 6 and 7, Township 4 South, Range 1 East of the Willamette Meridian, in the County of Clackamas and State of Oregon, more particularly described as follows:

BEGINNING at a point 762.49 feet South of the Northwest corner of the Southeast quarter of the Southwest quarter of Section 6, Township 4 South, Range 1 East of the Willamette Meridian, said point being identical with the Southwest corner of the tract conveyed to C. E. Livesay by Deed recorded in Book 125, Page 405, Deed Records of Clackamas County, from said beginning point running thence South 1204.9 feet to an iron pipe; thence East 687.22 feet to an iron pipe in the center of a drainage ditch; thence South 47°50' East, along said drainage ditch 356.6 feet to an iron pipe in the Northwestern right-of-way line of the Southern Pacific Railway Company; thence North 47°58' East, along said right-of-way line, 2201.2 feet to the Southeast corner of the Livesay Tract above mentioned; thence West, along the South line of said Tract 2548.9 feet, more or less, to the place of beginning.


RECEIVED
AUG 29 1980
WATER RESOURCES DEPT
STATE OF OREGON

Lawyers Title


COMPANY OF OREGON

Order #105551

The sketch below is made solely for the purpose of assisting in locating said premises and the Company assumes no liability for variations, if any, in dimensions and location ascertained by actual survey.

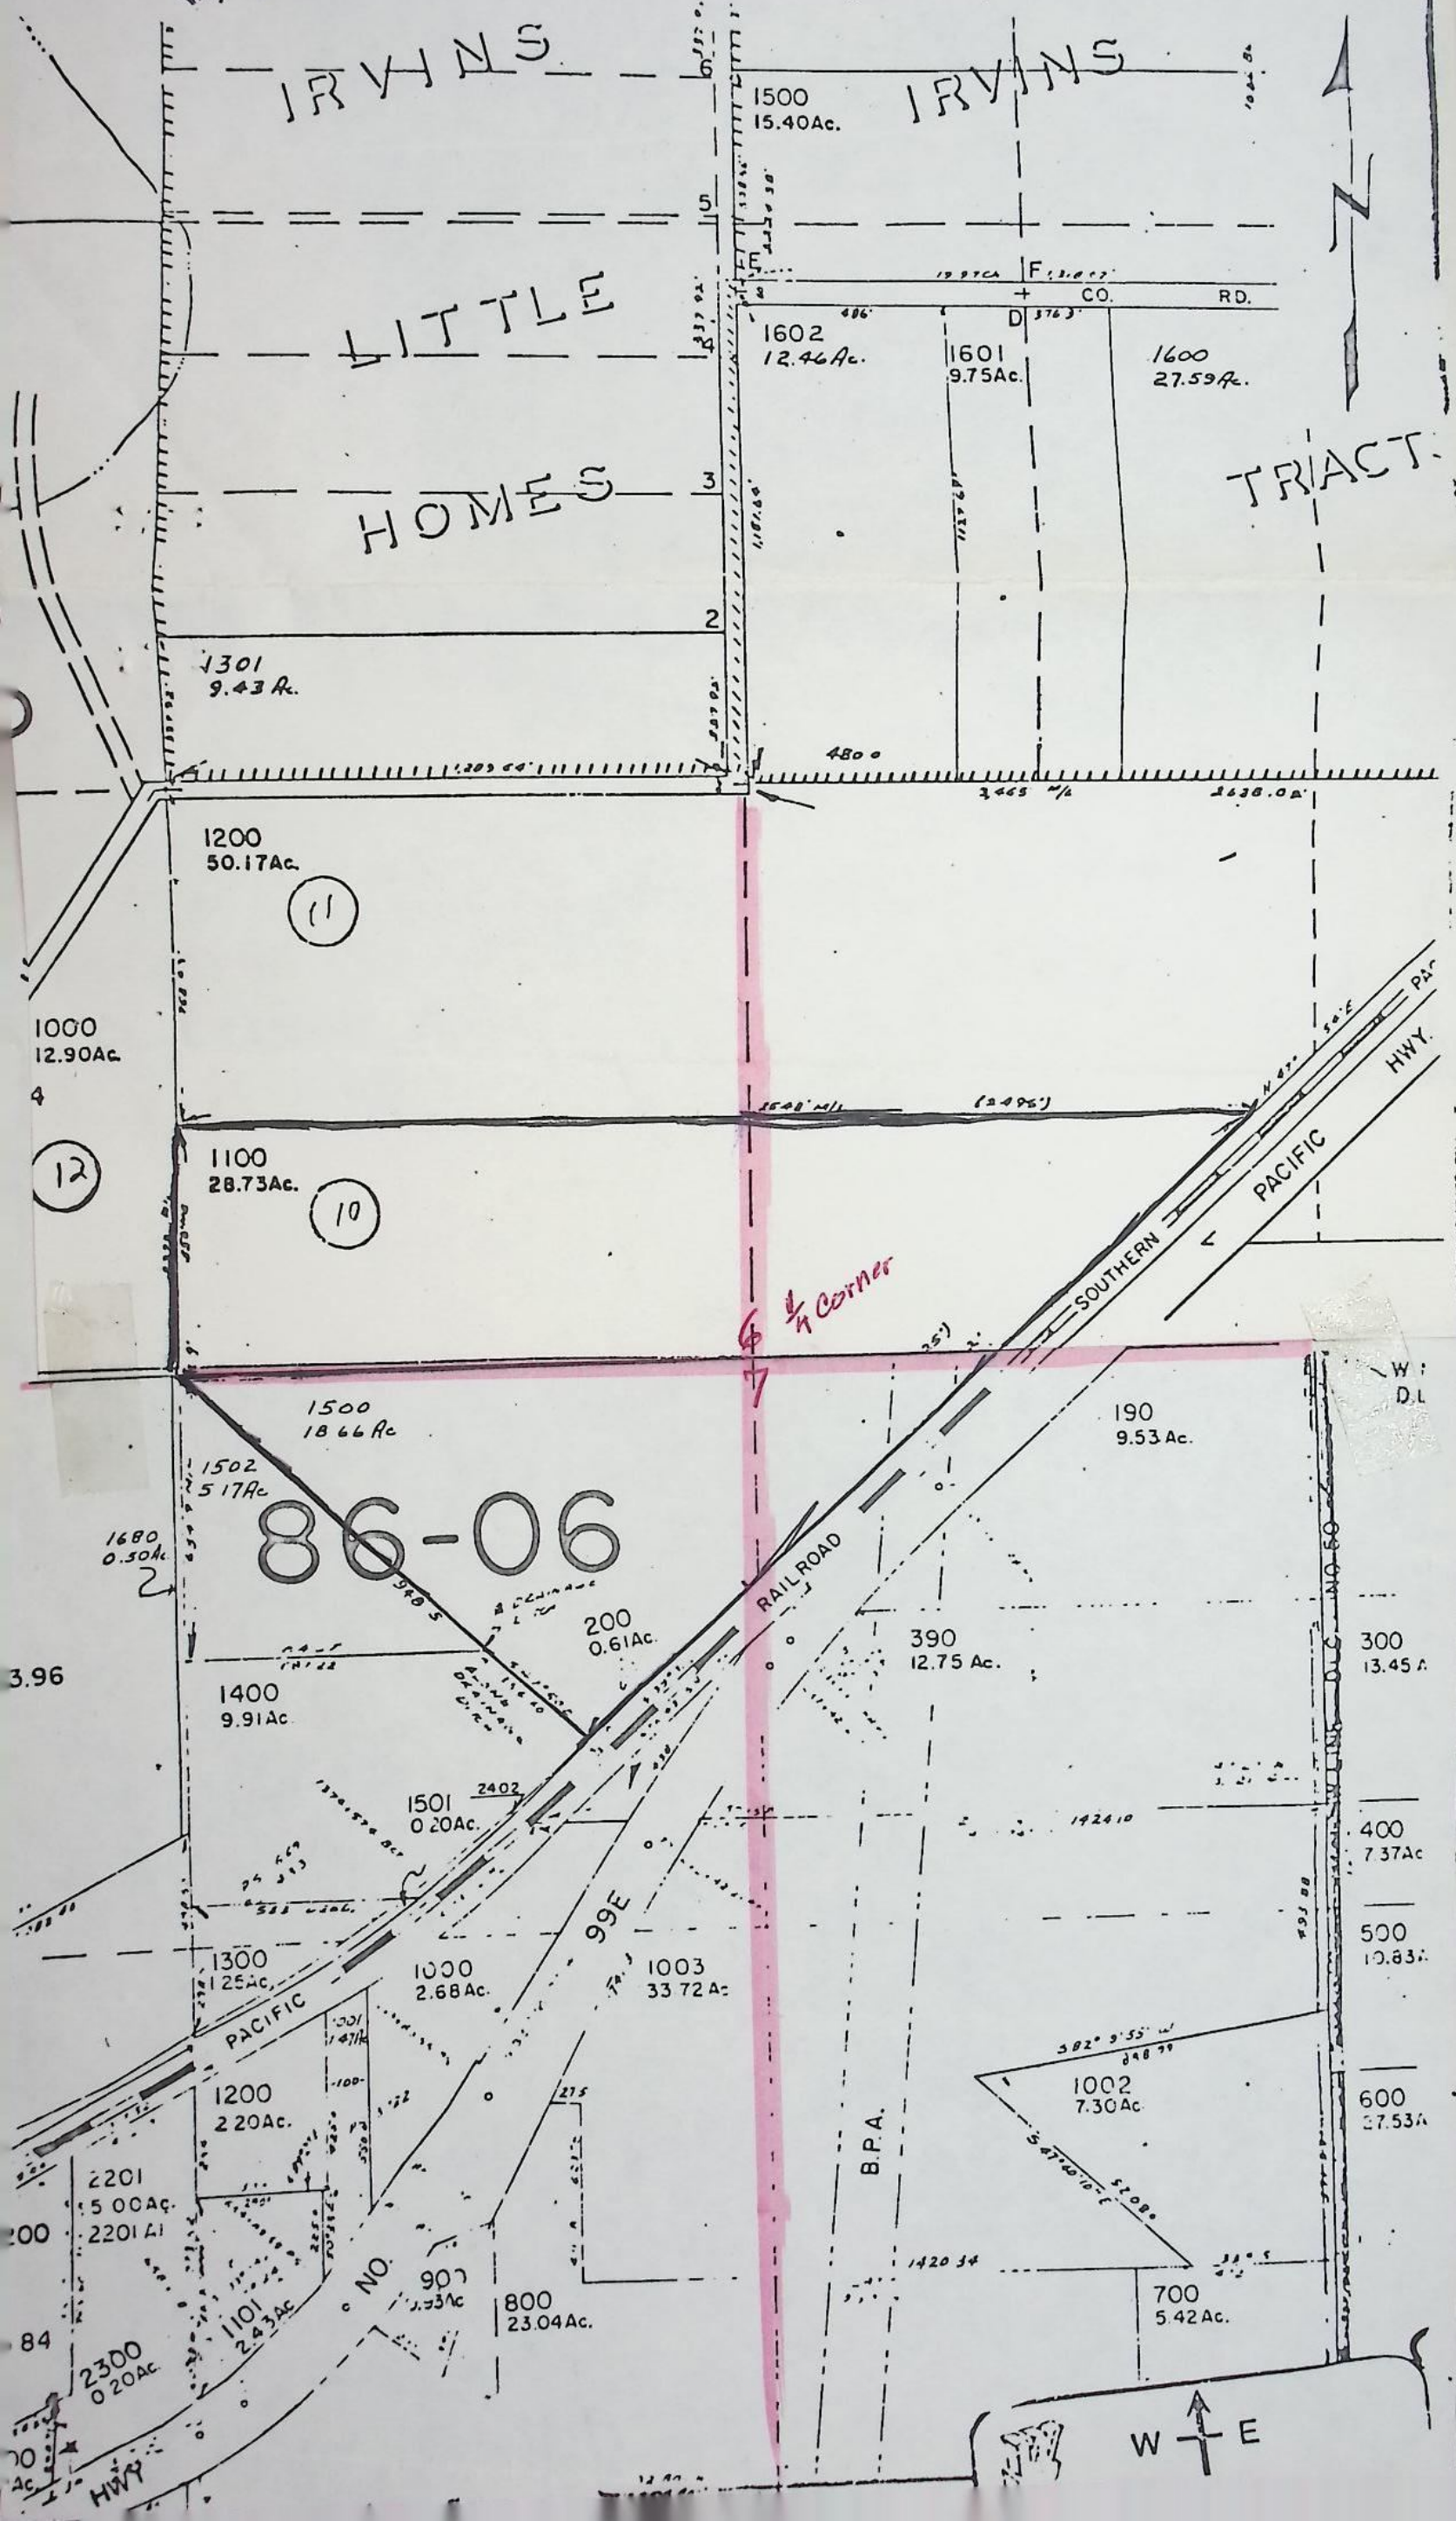

T. 4 S. R. 1 E. W. M.

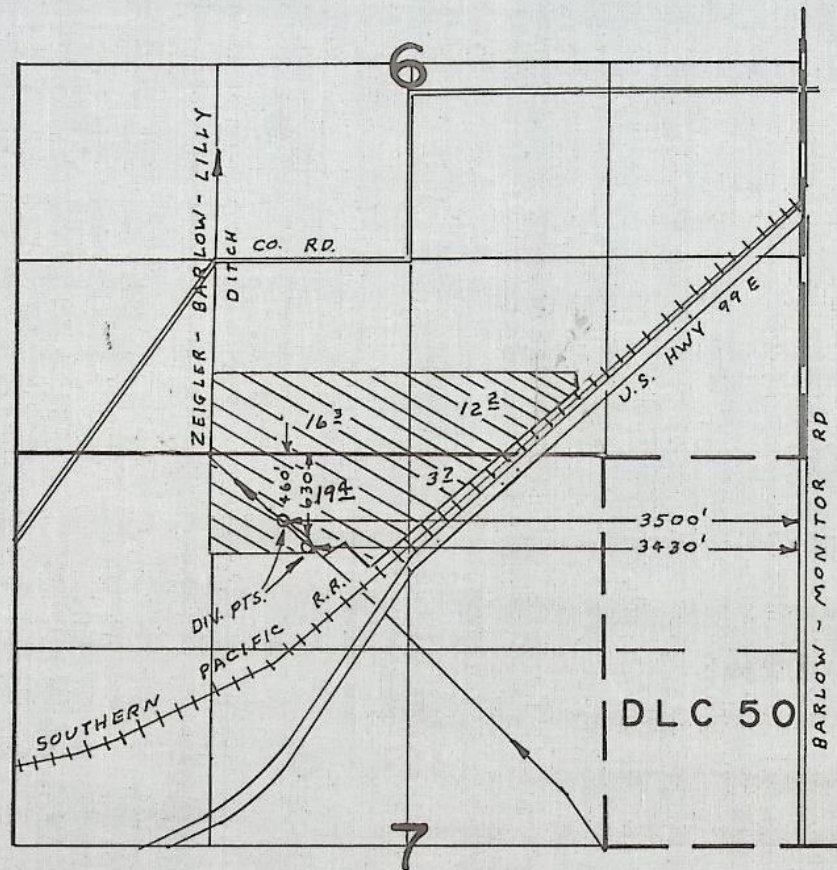

FINAL PROOF SURVEY UNDER

Application No. 44112 Permit No. 32951
IN NAME OF

CHESTER H. ROOKLIDGE - & - DUANE & MARY E. DENNING

Surveyed NOV. 8, 1974, by L. H. NUNN

About 6 ac. in the NE portion will not be irrigated
C form 9/1/71

Abstract of Permit No. 32951

Application No. ^{PARTIALLY} 44112 ^{ASSIGNED} Certificate No.

Name Chester H. Rooklidge Duane and Mary E. Denning
Address 1311 S. E. Yukon Street Rt. 2, Box 13
Portland, Oregon Aurora, OR 97002
Source of water supply Zeigler-Barlow-Lilly Drainage Ditch trib Redding Rvr.
Use Irrigation of 50[±] Ac.
Point of diversion 1752' S. & 400' E. from NW cor. SE 1/4, Sec. 6, being within
W 1/2 NE 1/4, Sec. 7, T. 4 S., R. 1 E., W. M., county of Clack-
Number of acres amas 630' S & 3430' W, 460' S & 3500' W, both from
NE cor. Sec. 7

DESCRIPTION OF LAND TO BE IRRIGATED OR PLACE OF USE

Twp.	Range	Sec.	NE 1/4				NW 1/4				SW 1/4				SE 1/4			
			NE 1/4	NW 1/4	SW 1/4	SE 1/4	NE 1/4	NW 1/4	SW 1/4	SE 1/4	NE 1/4	NW 1/4	SW 1/4	SE 1/4	NE 1/4	NW 1/4	SW 1/4	SE 1/4
4S	1E	6												21			13.6	
		7		2			13.4								Found			
		6	SE 1/4	SW 1/4											16 [±]		16 [±]	
			SW 1/4	SE 1/4											12 [±]		12 [±]	
		7	NW 1/4	NE 1/4											32		32	
			NE 1/4	NW 1/4											19 [±]		17 [±]	
															51 [±]			
																	50 [±]	

Priority date September 27, 1967
Amount of water 0.45 c.f.s.
Time limit to begin construction May 6, 1969
Time limit to complete construction 10-1-70 extended to _____
Time limit to completely apply water 10-1-71 extended to _____

Remarks: This appropriation shall be limited to 1/80th of one cubic foot per second or its equivalent for each acre irrigated and shall be further limited to a diversion of not to exceed 2 1/2 acre feet per acre for each acre irrigated during the irrigation season of each year, and shall be subject to such reasonable rotation system as may be ordered by the proper state officer.

DFK-2LL-33
11-8-74 LHN

NOT

Not Home
7/17/74 L.E.G.
TALKED TO MRS. DENNING
WHILE HERE TO SEE ROOKLIDGE
5/1/74
D.W.

Info: Chet Rookledge

Source: Ziegler-Berlow-Lilly Drain Ditch

Diversion: Pond 30' x 300' x 13 1/2' in drain ditch. Pump from pond

Pump: Rookledge - Gas Wisconsin 2-cyl $\frac{(25 \text{ Hp (by RGM)}) (6.6)}{280} = .43$
(unk brand) CDD 2 1/2 x 2 1/2 (prob Pacific)

Denning - 3φ vs 15 Hp @ 3600
Peerless CDD 2 1/2 x 2

Pipe: Rookledge - 3000' - 3" alum & plastic; 400' - 4" Alum & plastic

Denning - 450' - 3" alum, plus more @ relatives & from
Mr. Rookledge

Heads: Rookledge - Flood irrigates from pipe

Denning - 15 RB40 3/16 x 1/8

Lift: ± 5

Crop: Hay & pasture

Tie: DFK-2LL-33

Remarks: Rookledge owns land East of ditch, Denning owns land
to West.

11-8-74

Larry H. Dunn
Field Engineer

FENCE

Q 547

PT 762.49 FT

SOUTH FROM

NW COR SE 1 SW 1
4 4

SEC 6, T4S, R1E, W.M.

ОРАНАРА ДИТОН

12/10/40

32A

136 Ac

SW $\frac{1}{4}$ SE $\frac{1}{4}$

5E7
2201.2 FT S.P. R.R.

Application No.
Permit No. 3

SEC 6

~~APP.~~ SECTION LINE

SEC 7

137 Ac / 137

320-35

FOR

26/11

ATCH / 11420
BART AND 3A
AREA 3A S

R. R. 548.02 W NW

NONNE

4.5A

SET
I.P.
N 89° 58' W

687.22 FT.
NE NW

5
470
356.6
50.5

DRAINAGE DITCH

BAY

AC

SET

99E-PAC HIWA

LOCATION N°

SECS 697


T45, R1E, W.M.
(BARLOW AREA)

SCALE:

$P_{NCA} = 200 \text{ FT.}$

RTE 2, Box 13, Aurora, OR.



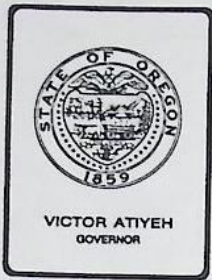

Water Resources Department
MILL CREEK OFFICE PARK

555 13th STREET N.E., SALEM, OREGON 97310

PHONE 378-8453

September 10, 1980

Tim Troutman
Route 3, Box 325
Aurora, OR 97002

REFERENCE: File No. 44112

Dear Mr. Troutman:

In response to your request for information regarding the water rights appurtenant to the land for which you submitted a plat and a description: Water Right Certificate No. 43444 was issued confirming the use of 0.45 cubic foot per second from the Ziegler-Barlow-Lilly Drainage Ditch for the irrigation of 50.0 acres with a date of priority of September 27, 1967, in the name of Duane and Mary Denning and Chester H. Rooklidge defining:

16.3 acres in SE $\frac{1}{4}$ SW $\frac{1}{4}$
12.2 acres in SW $\frac{1}{4}$ SE $\frac{1}{4}$
Section 6

3.7 acres in NW $\frac{1}{4}$ NE $\frac{1}{4}$
17.8 acres in NE $\frac{1}{4}$ NW $\frac{1}{4}$
Section 7

T. 4 S., R. 1 E., W. M.

Copies of this water right certificate and the final proof map are available from this office upon receipt of copying fees in the amount of \$1.10.

Sincerely,

W.A. Carr
Office Engineer
Water Rights Division

WAC:lrs

September 21, 1967

I have no objections to Chester H. Rooklidge, appropriating
100 gallons per minute of surface water from the Zeigler-
Barlow-Lilly drainage ditch to irrigate 47 acres on his
Barlow #1 farm.

OAR

\$727
200

T. J. Anderson, RTE 2, Box 11, Aurora
Ella E. Anderson, RTE 2, Box 11, Aurora
Richard E. Anderson, RTE 2, Box 11, Aurora
Willis Yoder, Rt. 2, Box 18, Aurora
Mrs. Zeigler, RTE 3, Box 220, Canby
Walter E. Fultz, RT 2 Box 71, Canby
Duane C. Derring, Rt. 2 Box 13, Aurora
Lawrence A. Knight, Rt 2 Box 9 Aurora
(Subject to Natural flow of Ditch)
Raymond E. Snider, Rt. 2 Box 70 — Canby
R. H. Wills, 1015 NW 23rd Ave, Portland

RECEIVED
SEP 27 1967
STATE ENGINEER
SALEM, OREGON

STATE OF OREGON

COUNTY OF CLACKAMAS

Proof of Appropriation of Water

DUANE AND MARY E. DENNING
AND CHESTER H. ROOKLIDGE

, State of Oregon, 97002

Rt. 3 Box 330
of ~~Rt. 2 Box 13, Aurora~~
has applied beneficially the waters of
Zeigler-Barlow-Lilly Drainage Ditch

a tributary of Pudding River
irrigation of 50.0 acres

for the purpose of

under Permit No. 32951 and that the use of said waters has been completed under the
terms of said permit; that the priority of the right dates from
September 27, 1967

that the amount of water for the purposes aforesaid, has been actually beneficially used in the
amount of
0.45 cubic foot per second

or its equivalent in case of rotation, measured at the point of diversion from the stream.
The point of diversion is located in the NE $\frac{1}{4}$ NW $\frac{1}{4}$, Section 7, T. 4 S., R. 1 E., W. M.,
630 feet South and 3430 feet West; 460 feet South and 3500 feet West; both from
the NE Corner, Section 7.

The amount of water used for irrigation, together with the amount secured under any other
right existing for the same lands, shall be limited to one-eightieth of one cubic foot per second
per acre, or its equivalent for each acre irrigated and shall be further limited to
a diversion of not to exceed 2 $\frac{1}{2}$ acre feet per acre for each acre irrigated during
the irrigation season of each year;

and shall
conform to such reasonable rotation system as may be ordered by the proper state officer.

A description of the place of use under the right, and to which such right is appurtenant, is
as follows:

16.3 acres SE $\frac{1}{4}$ SW $\frac{1}{4}$
12.2 acres SW $\frac{1}{4}$ SE $\frac{1}{4}$
Section 6
3.7 acres NW $\frac{1}{4}$ NE $\frac{1}{4}$
17.8 acres NE $\frac{1}{4}$ NW $\frac{1}{4}$
Section 7
T. 4 S., R. 1 E., W. M.

RECEIVED
JUL - 21976
WATER RESOURCES DEPT.
SALEM, OREGON

RECEIVED
JUN - 21976
WATER RESOURCES DEPT.
SALEM, OREGON

I have read the above and foregoing proof of appropriation of water; I know the contents
thereof, and that the facts therein stated are true.

IN WITNESS WHEREOF, I have hereunto set my hand this 1st day of JUNE,

1976...

Duane Denning
Chester H. Rookledge

6106



WATER RESOURCES DEPARTMENT

1178 CHEMEKETA STREET N.E. • SALEM, OREGON • 97310 • Phone 378-3066

May 21, 1976

File No. 44112

Duane & Mary Denning &
Chester H. Rooklidge
Rt. 2 Box 13
Aurora, OR 97002

Dear Mr. and Mrs. Denning and Mr. Rooklidge:

Enclosed is the proof of appropriation of water under your water right permit number 32951.

The data contained in the proof is based on an inspection and survey of your project made by a representative of this office. It defines the extent to which the water right has been completed within the terms of your permit. The proof should be carefully examined, dated and signed and returned to this office.

Upon receipt of the proof and the recording fee of \$2.00, a certificate of water right will be issued confirming the right and, after recording in the county records, will be forwarded to you.

You may keep the map print for your records.

Sincerely,

Trevor Jones, Administrator
Water Rights Division

Form 132

Our field engineer found a total of 51.6 acres claimed irrigated in connection with permit No. 32951, which exceeds the limit of 50.0 acres under the permit. If you intend to establish a legal water right for the additional 1.6 acres, a permit must be obtained. We will assist in making an application for a permit for the additional land at your request.

RECEIVED
JUN - 21 1976
WATER RESOURCES DEPT
SALEM, OREGON

March 27, 1973

44112

Duane and Mary E. Denning
Route 2, Box 13
Aurora, OR 97002

Dear Mr. and Mrs. Denning:

The assignment of permit number 32951 from Chester H. Rooklidge to you has been recorded in the records of the State Engineer. Our records have been changed accordingly and the original is enclosed.

Very truly yours,

VESTAL R. GARNER
Assistant

VRG:gl
Enclosure

STATE
ENGINEER

WATER RESOURCES DEPARTMENT

1178 CHEMEKETA STREET N.E. • SALEM, OREGON • 97310 • Phone 378-3739

September 1, 1971

44112

Chester H. Rooklidge
1311 S. E. Yukon St.
Portland, ORegon 97202

Dear Mr. Rooklidge:


This will acknowledge receipt of your notice to the effect that complete application of water has been made under permit No. 32951.

Pursuant to your report and in line with the general practice of this office, a survey will be made at a later date.

After this survey, proof may be made and certificate issued covering the actual use of water as found by the engineer. In case of irrigation, any lands described in the permit that have not been irrigated will be automatically eliminated from the water right.

In the meantime, the permit which you hold will be valid evidence of the water right in question so long as you continue to use the water.

Very truly yours,

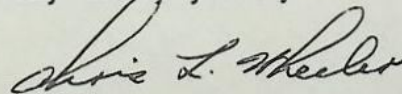

CHRIS L. WHEELER
State Engineer

Form 128_C
reo

STATE OF OREGON

STATE ENGINEER
WATER RESOURCES DEPARTMENT
516 PUBLIC SERVICE BUILDING

SALEM 10

August 1, 1968

REFER TO
FILE NO. 44112


Chester H. Rooklidge
1311 S. E. Yukon Street
Portland, Oregon 97202

Dear Sir:

This will acknowledge notice of beginning and completion of construction under the terms of permit No. 32951.

Under the provisions of the permit, the time limit for completion of the appropriation by accomplishing the authorized beneficial use of water to the full extent intended will expire October 1, 1971, (In the case of irrigation completion of the appropriation means at least one beneficial irrigation of all the lands to be irrigated under the subject permit.)

Very truly yours,

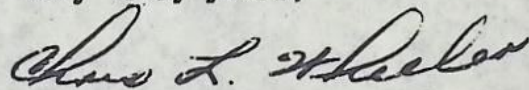

CHRIS L. WHEELER
State Engineer

Form 127
ks

44112

May 14, 1968

Chester H. Rooklidge
1311 SE Yukon Street
Portland, Oregon 97202

Dear Mr. Rooklidge:

blueprint.

44112, permit No. 32951 with a

November 8, 1967

Chester H. Rooklidge
1311 S. E. Yukon Street
Portland, Oregon 97202

Dear Sir:

This will acknowledge receipt of your application for a permit to appropriate 200 gallons of water per minute from Zeigler - Barlow - Lilly Drainage Ditch for the irrigation of 50 acres, map, legal description, a statement from the other land owners that they have no objection to your use of the ditch for the purpose intended, and the fee of \$23 for which our receipt No. 6076 was handed to you.

This application has been filed and numbered 44112, and is in satisfactory form for approval by issuance of a permit.

Very truly yours,

CHRIS L. WHEELER
State Engineer

By
Larry W. Jebousek
Assistant

LWJ:dlw

Legal description of parcels of land in the SW $\frac{1}{4}$ SE $\frac{1}{4}$ of Section 6, and the W $\frac{1}{2}$ NE $\frac{1}{4}$ of Section 7, Township 4 South, Range 1 East, Willamette Meridian, Clackamas County, Oregon:

"Beginning at a point 762.49 feet south of the northwest corner of the SE $\frac{1}{4}$ SW $\frac{1}{4}$ of said Section 6, said point being identical with the southwest corner of the tract conveyed to C. E. Livesay by deed recorded in Book 125, Page 405, Deed Records of Clackamas County, Oregon; from said beginning point running thence South 1204.9 feet to an iron pipe; thence East 687.22 feet to an iron pipe in the center of drainage ditch; thence S. 47° 50' E., along said drainage ditch 356.6 feet to an iron pipe in the northwesterly right-of-way line of the Southern Pacific Railway Company; thence N. 47° 58' E., along said right-of-way line 2201.2 feet to the southeast corner of the Livesay tract above mentioned; thence west along the south line of said tract 2548.9 feet, more or less, to the place of beginning."

The above described parcels of land consist of 53 acres, more or less.

This legal description is submitted in furthering an application for a permit to appropriate public waters of the State of Oregon.


Owners of above parcels of land in fee simple:

Chester H. Rooklidge

Leta Rooklidge.

Application No. 4412
Permit No.

RECEIVED
SEP 27 1937
STATE ENGINEER
SALEM, OREGON

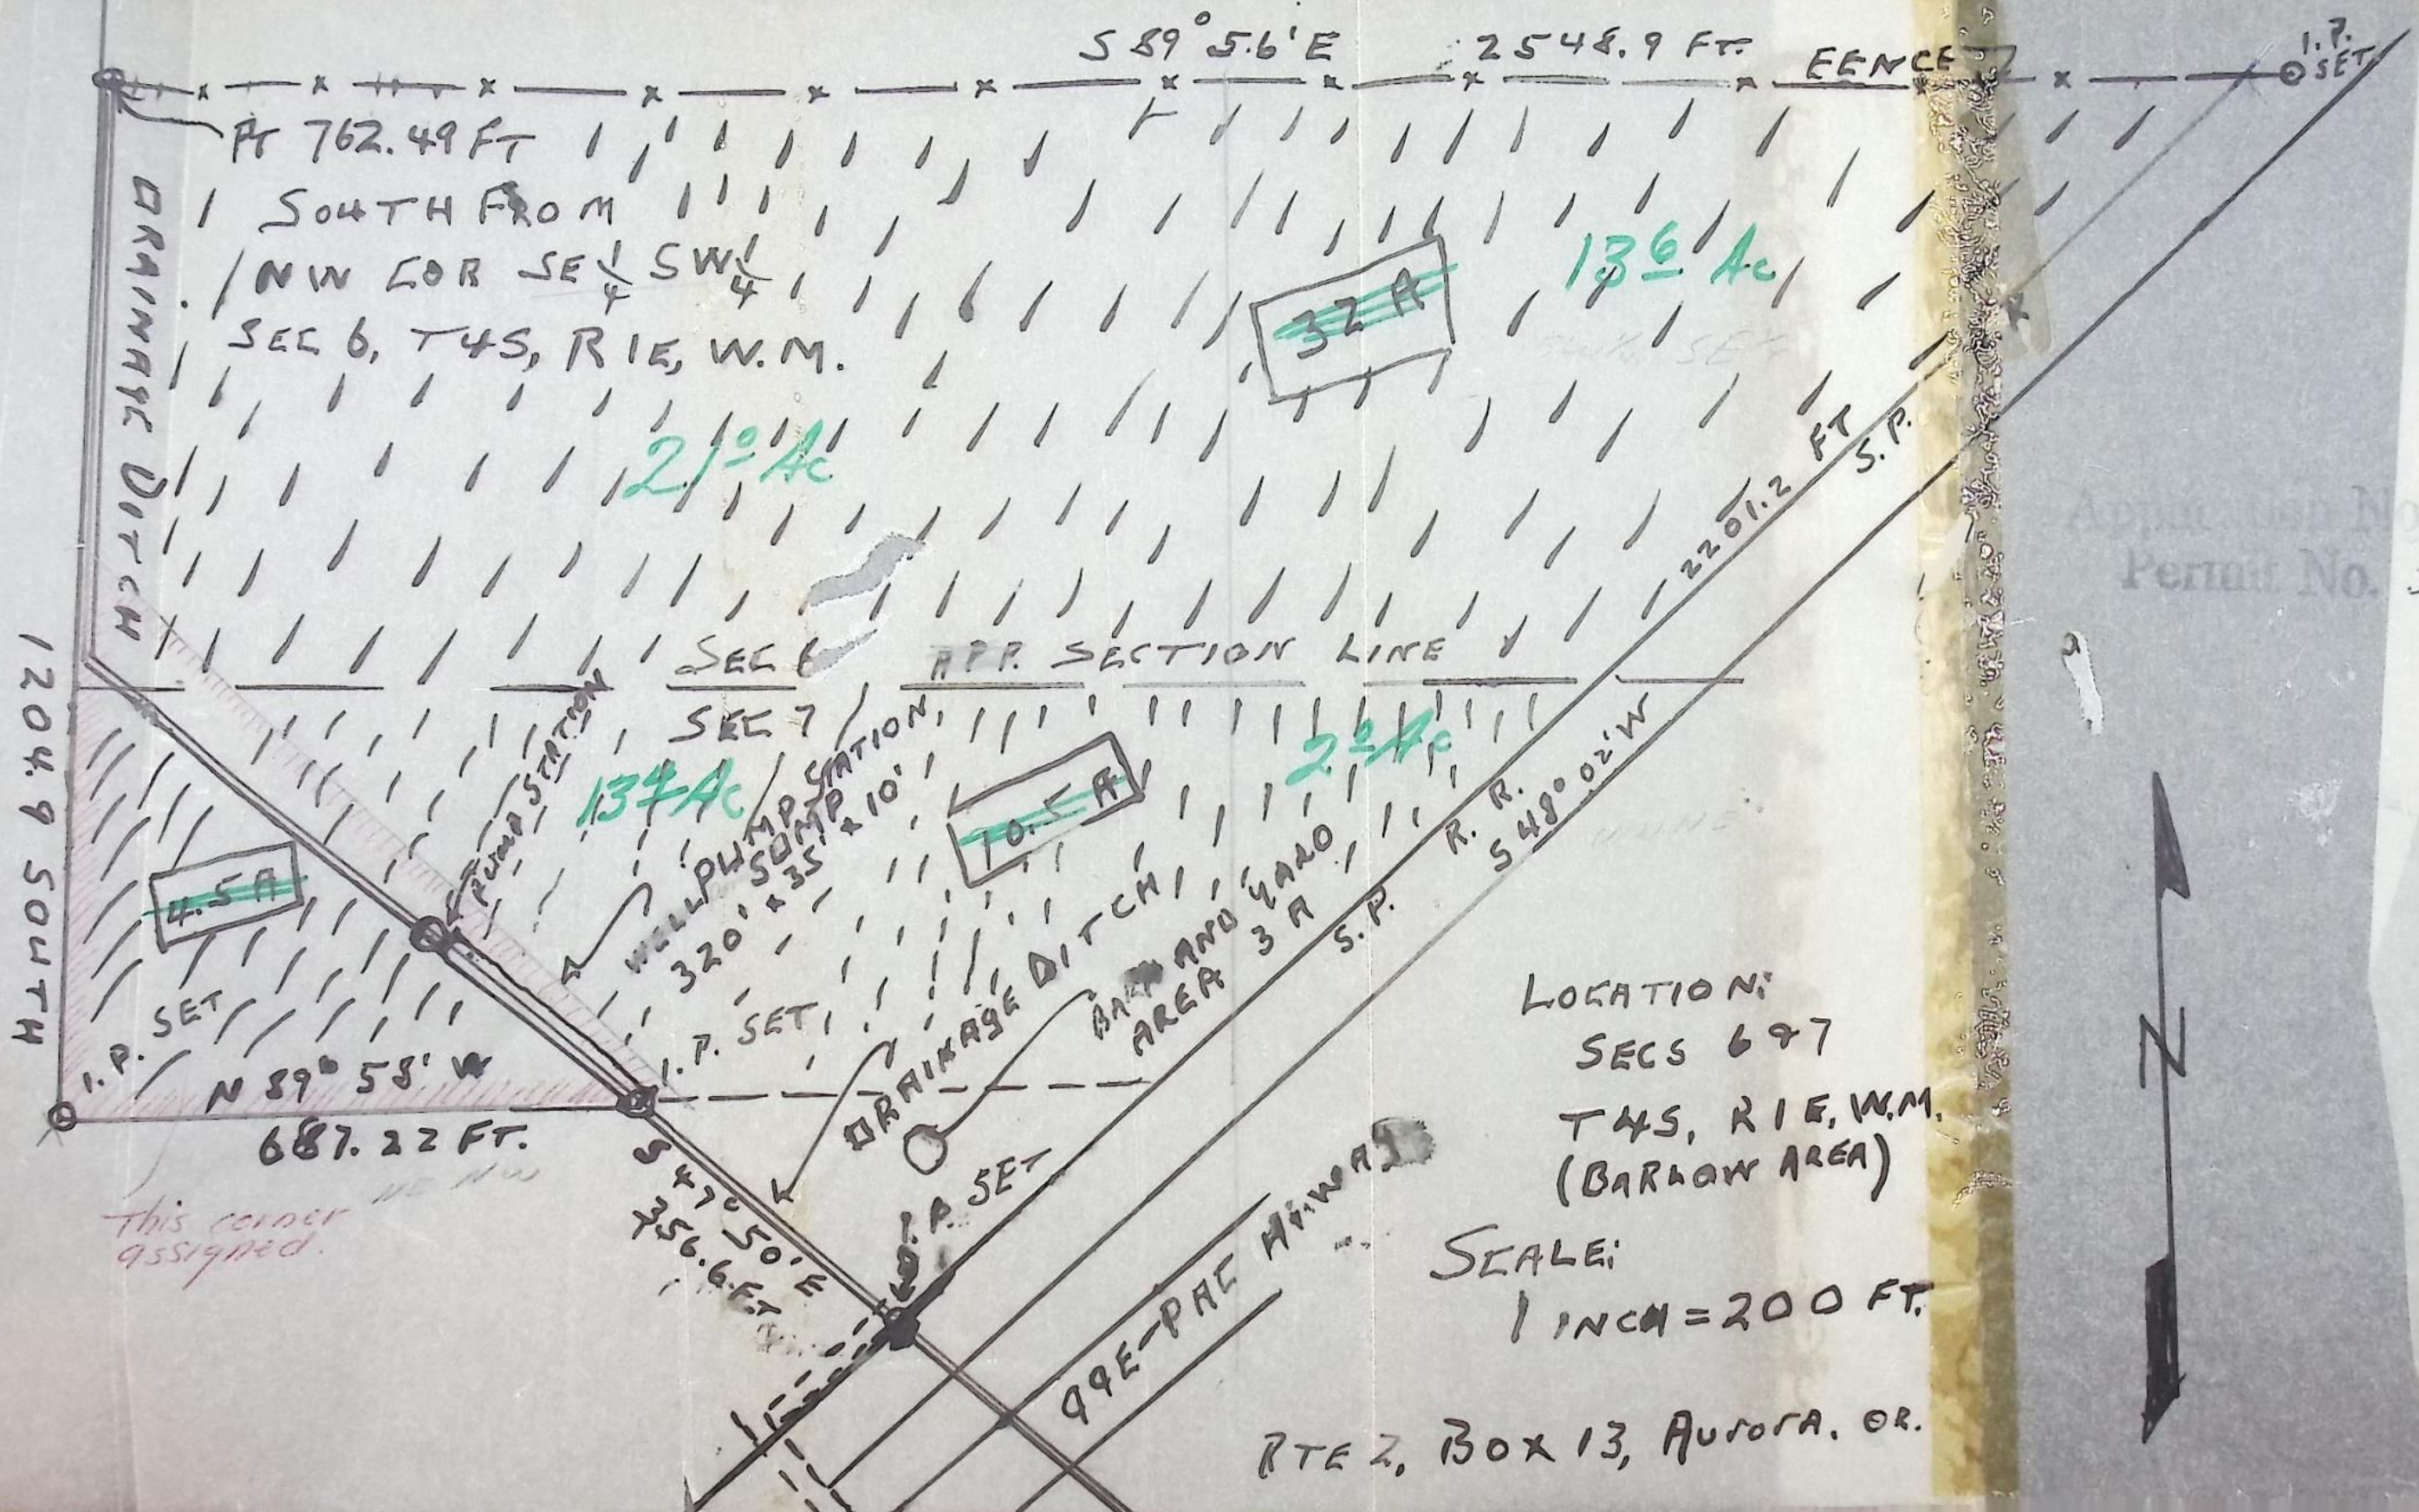

Appraisal No. 441
 Permit No. 329.51

LOCATION:
 SECS 6 & 7
 T4S, R1E, W.M.
 (BARLOW AREA)

SCALE:
 1 INCH = 200 FT.

RTE 2, Box 13, Aurora, OR.

This corner assigned.