

Blank mailed
 Proof received
 Date certificate issued JUL 31 1958

NOTICE OF BEGINNING OF CONSTRUCTION

I, Justin W. Eifert, the holder of Permit No. 18899
to appropriate the public waters of the state of Oregon, began the actual construction of the works described
therein on the 1st day of Aug, 1950.

Remarks: I have dug my ditch from dam location to the end of
fields & when the ground dries will finish ditch along side of field
up to the date of this statement, and any additional information which may tend to show the beginning of work in good faith.

also the creek will be lower so I will be able to build & complete the
dam

IN WITNESS WHEREOF, I have hereunto set my hand this 16 day of March, 1951

Justin W. Eifert
(Signature of Applicant)

Idley Rd. Roseburg, Ore.
(Address)

Fill out, detach, and mail to the State Engineer, Salem, Oregon, when construction work is begun.

STATE PRINTING DEPT.

Form B

Application No. 23896

NOTICE OF COMPLETION OF CONSTRUCTION

I, Justin W. Eifert, the holder of Permit No. 18899
to appropriate the public waters of the state of Oregon, completed the construction of the works described
therein on the 17 day of Nov., 1952

Remarks: at the present time have irrigated three acres of the six
which is in alfalfa. The other 3 is at present in oats & catch hay.
If the works have less capacity than described in the permit, or you have definitely abandoned part of the proposed development, you
should so state in order that our records may not be unnecessarily encumbered.

IN WITNESS WHEREOF, I have hereunto set my hand this 17 day of Nov., 1952

Justin W. Eifert
(Signature of Applicant)

Idley Rd. Roseburg, Ore.
(Address)

Fill out, detach, and mail to the State Engineer, Salem, Oregon, when construction work is completed.

Form C

IMPORTANT—This form is a notice to the State Engineer that permittee is ready to make final proof to the extent to which the water has actually been applied to the intended use under the terms of the permit. Permittee is cautioned that Certificate of Water Right will be issued based on the extent of the quantity and use as determined by the final proof inspection and survey which will be made in response to the filing of this Form C.

NOTE: In the case of an irrigation permit, this Form C should not be mailed to the State Engineer until all of the land described in the permit, which it is intended to irrigate under this permit at any time, has actually been irrigated.

Fill out, detach, and mail to the State Engineer, Salem, Oregon, when all of the water has been applied.

23896

Application No.

NOTICE OF COMPLETE APPLICATION OF WATER TO A BENEFICIAL USE

I, Justin W. Eifert, the holder of Permit No. 18899
to appropriate the public waters of the state of Oregon, completely applied the waters to a beneficial use in
accordance with the terms of said permit, on the 17 day of Nov., 1952

Remarks:


IN WITNESS WHEREOF, I have hereunto set my hand this 14 day of Dec., 1953

Justin W. Eifert
(Signature of Applicant)

Idley Rd. Roseburg, Ore. Box 400
(Address)

(over)

T.27 S.R.4 W.W.M.

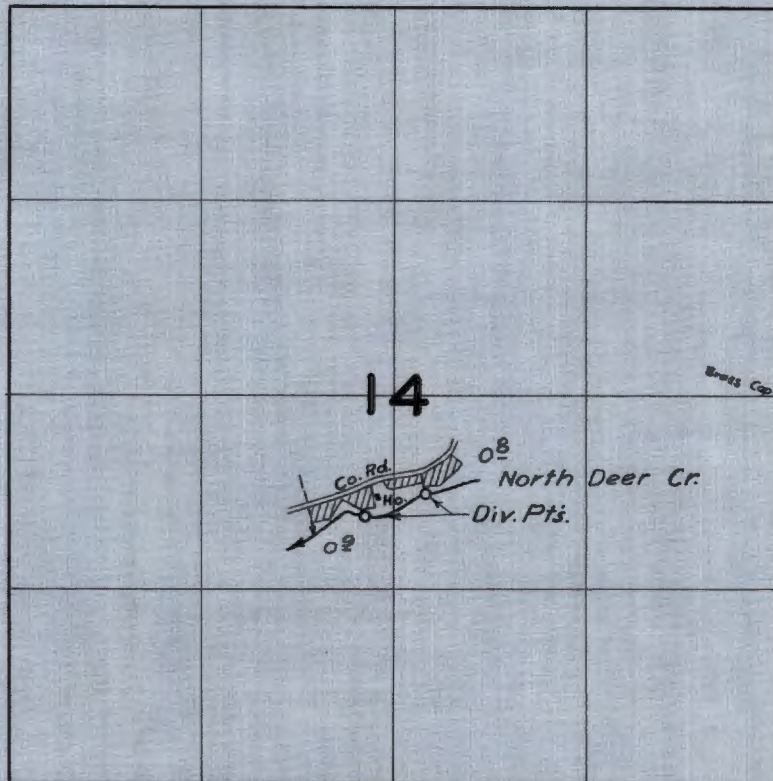

FINAL PROOF SURVEY
UNDER

Application No. 23896 Permit No. 18897
IN NAME OF

Justin W. Eifert


Surveyed July 15 1957, by Fr. Bieh

24200

Permit No. 18897

Application No. 23896

County Douglas

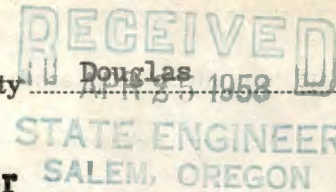

Proof of Appropriation of Water

Box 405

1. Name Justin W. Eifert 2. Address Idleyld Route, Roseburg, Oregon
3. Source of supply North Deer Creek
- Tributary of Deer Creek
4. Amount of water 0.02 c.f.s. 5. Priority date August 9, 1949
6. Use Irrigation - 1/80th or its equivalent for each acre irrigated and shall be further limited to a diversion of not to exceed 2 1/2 acre feet per acre for each acre irrigated during the irrigation season of each year,
7. Location of point of diversion NE 1/4 SW 1/4 & NW 1/4 SE 1/4 Sec. 14 Tp. 27 S Rg. 4 W, W.M.
(Legal Subdivision)
8. The description of land given below corresponds to that shown in the permit covering land to be irrigated, or, if for other purposes, the place of use.

Township	Range	Section	Legal Subdivision	No. Acres Actually Irrigated
27 S	4 W	14	NE 1/4 SW 1/4	0.9
			NW 1/4 SE 1/4	0.8
				1.7
That part of W 1/2 NW 1/4 SE 1/4 and E 1/2 NE 1/4 SW 1/4 lying between County road & N. Fork Deer Creek.				

Land on which water is to be used is part of the property described by appropriator as follows:

yes with the exception, I have irrigated entire field along creek with pumping out pit in past years. which according to Soil Conservation survey, the total amount of acreage is approx 6 acres more or less.

(see Hrs in folder sent to be issued on 1.7.60.)

4926

DESCRIPTION OF WORKS

9. (a) If a dam has been constructed, give description: Height, ft.; length on top, ft.; length on bottom, ft.; material used and character of construction,

(b) Give description of headgate: Width, ft.; depth, ft.; material used and character of construction,

(c) Size of canal: Width on top (at waterline), ft.; width on bottom, ft.; depth of water, ft.; grade, ft. fall per 1,000 ft. Actual capacity, sec.-ft.

Give general description:

(d) Pipe line: Description of intake, *Use motor hose which is about 70 ft in length and 2" in diam.*

Length of pipe, *22* ft.; size at intake, *2* in.; size at ft. from intake, *$\frac{3}{2}$* in.; size at place of use, *$1\frac{3}{4}$* in. Difference in elevation between intake and place of use, *Varies* ft.

Is grade uniform? *no* Actual capacity of pipe line, sec.-ft.

Give general description: *Use length of aluminum pipe.*

(Material: Steel, wrought, cast iron, wood stave, etc.)

(e) Pumping plant: Give size and type of pump, *Is not used so am not sure about H. P. rating, think it is $2\frac{1}{2}$ or $2\frac{3}{4}$*

Suction lift, ft.; discharge lift, ft. Type of motor used *gas motor*

Horsepower rating, H. P. Actual capacity of pump, sec.-ft.

10. During what months is water beneficially used? *July, August & Sept*

11. State character of soil *Free soil along creek*

Kind of crops raised *Sweet clover & Fescue + ryegrass mixture*

12. Does the accompanying map, filed with your application, show correctly the point of diversion, area of land irrigated, or place of use? *Use big holes in creek along fields to pump from.*

13. If not, wherein is such map in error? *Use several large holes in creek which the map does not show.*

14. Domestic use: Give number of families actually using water at this time *2 families*

15. If for power, mining, municipal, manufacturing, storage or any other purpose than irrigation, give extent and method of such use

AFFIDAVIT OF APPROPRIATOR

STATE OF OREGON,

County of

Douglas

} ss.

I, *Justin W. Eifert*, being first duly sworn, depose and say that I have read the above and foregoing proof of appropriation of water; that I know the contents thereof, and that the facts therein stated are true.

IN WITNESS WHEREOF, I have hereunto set my hand this *21* day of *April*, 19*58*

Subscribed and sworn to before me this

21

day of

April

19*58*

Justin W. Eifert

Agnes Moore
Notary Public for Oregon

[Notarial Seal]

My commission expires

Mar. 9, 1962

AFFIDAVIT OF WITNESSES

STATE OF OREGON,

County of

} ss.

We, _____, and _____

of _____, being first duly sworn, depose and say that we are well acquainted with the facts and conditions set forth in the foregoing statement relative to proof of appropriation of water under Permit No. _____, that we and each of us have been over and upon each tract described in said proof, and from such personal inspection have knowledge that all necessary ditches, dams and other diversion and distributing works have been constructed, and water used as stated therein; that we have carefully read such proof of appropriation, and that each and every statement contained therein is true to the best of our knowledge and belief.

Subscribed and sworn to before me this

day of

19

Notary Public for Oregon

[Notarial Seal]

My commission expires

REPORT OF PERSON MAKING INSPECTION

(For use by Representative of State Engineer)

I, _____, do hereby certify that I have made an inspection of the works described herein and in Permit No. _____, on the _____ day of _____, 19____, and found the foregoing statements and descriptions of works to be accurate. In my opinion the appropriation has been completed to the extent of _____
(Quantity of water in second-feet or acre-feet)
and I recommend the issuance of water right certificate for this amount.

NOTICE TO INSPECTORS

If conditions do not justify the above report by you, please return the proof without your signature, with a full report by letter.

(Name)

(Title)



22

MADE IN U.S.A.

22

Triching Ore.
June 3 - 5-8

State Engineer
Salem Oregon

RECEIVED
JUN 5 1958
STATE ENGINEER
SALEM, OREGON

Dear Sir:

30420

In regard to my
water Right permit no. 2329
I have written letters
and sent in fees for
years - If the final
Certificate can be
Completed as it stands
now - fine - if not
dis regard the whole
situation

Justin Enfert

May 13, 1958

Mr. Justin W. Eifert
Idleyld Rt., Box 405
Roseburg, Oregon

Dear Mr. Eifert:

Possibly some additional explanation regarding an incomplete water right as represented by your Permit No. 18897 would help clarify the intent in sending out the proof of appropriation of water form.

The permit approves the application covering the extent of use as described in the application and specifies a certain time limit within which water must be used to the desired extent. In your permit the date for complete application of water was October 1, 1953. The final certificate confirming the right can only be issued to the extent of use of water by this date. It would appear from the field engineer's report and from your letter that the land shown on the map we sent you was that which had been irrigated. The land west of the ditch, which you referred to as land you intended to irrigate and which you could irrigate, could not properly be included in a certificate confirming the present permit. The present right would have no affect on any future application you may make for another permit when you feel it is feasible to irrigate the additional land.

We will withhold action on this until you have had opportunity to reply to this letter.

We are returning the print of the map previously sent which you may keep for your records.

Very truly yours,

LEWIS A. STANLEY
State Engineer

By
Trevor Jones, Assistant

TJ:pm
Enclosure

Slide, Ore

may 12-58

RECEIVED

MAY 13 1958

STATE ENGINEER
SALEM, OREGON


Dear Sir—

I'm repored to your letter of
may 6th. I didn't feel that the map
was in error. Only that the amount
of acreage in the fields that I have
irrigated and the other field below
that which I had intended to later
on, would be about 6 acres more
or less.

As I wasn't home at the time
the field engineer was at my place,
my son went with him instead. maybe
he didn't explain that we intended
to use the same pumping system on
the field the other side of drain

ditch that runs thru field from
county road to the creek. This could
be done by using other holes in creek
along this other field. We could cover
almost entire field which would be
a total of about 5 acres more or
less for the entire irrigating permit.

This other field isn't showed on this
map at all. would roughly be something

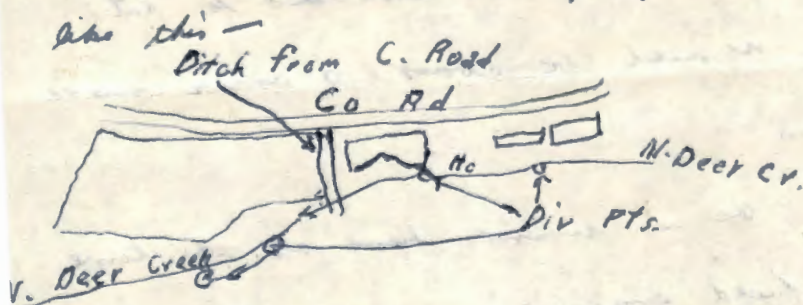

Hope this will try to explain the
situation.

Yours truly —

J. W. Eifert
Sedley St. No. 1
B...

May 6, 1958

Mr. Justin W. Eifert
Idleyld Rt., Box 405
Roseburg, Oregon

Dear Mr. Eifert:

This will acknowledge receipt of the final proof form in connection with Permit No. 18897 and the certificate recording fee of \$1 for which our receipt No. 16212 is enclosed.

Could you furnish more information of where you believe our map to be in error? The area found by our field engineer is bordered on the west by a small stream channel and if the diversion points as you marked them were used there is not sufficient pipe to reach beyond the eastern boundary shown. If you have a map which would clarify your statement, would you please submit it and it will be returned to you after comparing it with ours.

Very truly yours,

LEWIS A. STANLEY
State Engineer

By
Trevor Jones, Assistant

TJ:pm
Enclosure (2)

April 3, 1958

Justin W. Eifert
Box 405
Idleyld Route
Roseburg, Oregon


Dear Mr. Eifert:

Enclosed is the final proof in connection with the incomplete water right represented by your permit No. 18897 granting a right to the use of 0.02 c.f.s. of the waters of North Deer Creek for irrigation.

The data contained in the proof, which is based on an inspection and survey of your project made by a representative of this department, defines the extent to which your water right has been completed within the terms of the permit. The proof should be dated, and signed by you on the bottom of the page.

Upon receipt of the signed proof accompanied by the statutory recording fee in the amount of \$1, a certificate of water right will be issued confirming the right thereunder and will be forwarded to you, after recording in Douglas County.

Very truly yours,

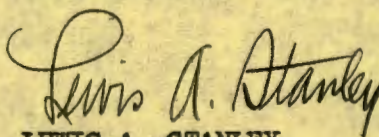

LEWIS A. STANLEY
State Engineer

Form 117
Enclosure
ld

August 31, 1956

Mr. Justin W. Eifert
Idleyld Route, Box 405
Roseburg, Oregon

Dear Mr. Eifert:

With reference to your letter of recent date I have not been able to discuss the filing with the field engineer who is inspecting the work done under the permit preparatory to the issuance of the certificate.

If he has been unable to contact you he will make additional efforts. If you are irrigating the land as set out under the permit and not abandoned it, then your permit would be in good standing and can be completed to the extent that you have applied the water to beneficial use.

Very truly yours,

LEWIS A. STANLEY
State Engineer

By
Chris L. Wheeler, Assistant

CLW:ld

Rosburg, Ore.
July 31-56

State Engineer
State Office Bldg

RECEIVED

AUG 2 1956

STATE ENGINEER
SALEM, OREGON

Dear Sir,

In regard to my
water permit. No. 18897.
or file no-23896.

The man from the dept.
was here to see me
while I was at work.
so I did not have a
chance to explain how
my watering system
in N. deer operated.
My only time at home
is Sat. P. M.

Will you please

inform me as to how
I stand on my part.

Sincerely
J. W. Teyert

December 21, 1953

.Mr. Justin Elfert
.Idleyld Route, Box 405
.Roseburg, Oregon

.Dear Mr. Elfert:

This will acknowledge receipt of your notice to the effect that complete application of water has been made under Permit No. 18897.

Pursuant to your notice and in line with the general practice of this office, a survey will be made at a later date for the purpose of checking the acreage actually irrigated. After this survey, proof may be made and certificate issued covering the lands which the survey shows to have been irrigated, and any lands described in the permit that have not been irrigated will be automatically eliminated from the water right.

In the meantime, the permit which you hold will be valid evidence of the water right.

Very truly yours,

Chas. E. Stricklin

CHAS. E. STRICKLIN
State Engineer

November 24, 1952

Mr. Justin W. Eifert
Idleld Route, Box 405
Roseburg, Oregon

Dear Mr. Eifert:

This acknowledges receipt of Form B, being notice of the completion of construction under Permit No. 18897, in the name of Justin W. Eifert.

This report has been filed with other matter pertaining to the water right, and the permit is in good standing until October 1, 1953, when under its terms, all the water which it is intended to use at any time should be used to the full extent intended.

Yours very truly,

Chas. E. Stricklin

CHAS. E. STRICKLIN
State Engineer

Form #119

November 6, 1952

Mr. Justin W. Eifert
Idleyld Route, Box 405
Roseburg, Oregon

Dear Mr. Eifert:

In response to your letter received October 29, 1952, please be advised that your permit No. 18897 was issued on March 15, 1950, according to the terms of the permit, the construction work prior to the use of the water should have been completed on or before October 1, 1952, and the water completely applied to the proposed use by irrigation of the 6 acres set out in the permit on or before October 1, 1953.

If the work has actually been completed, you should file notice of such by filling out and mailing in form B which is attached to the back of your permit.

If you have actually irrigated the entire 6 acres you should also fill out form C and submit it to this office.

Very truly yours,

CHAS. E. STRICKLIN
State Engineer

By
Chris L. Wheeler, Assistant

CLW:mb

Basehook. Ore.

23896

Oct. 5 2

State Engineer:
Salem... Ore. gov.

RECEIVED
OCT 29 1952

STATE ENGINEER
SALEM, OREGON

Dear Sir:

In regard to your
letter about Water permit
8897.

On July 21 '51, I wrote
to you asking about
using natural water
falls in said creek.
for pumping purposes,
instead of constructing
a dam.

On July 25-'51, you
informed, by letter,

It was your opinion
that this would preclude
causing my proposition
for water permit -

providing no other
rights are required by
this change from gravity
system to sprinkling -

Then you requested
revised map showing
location of the points
from where

I was
going to set up pump.
I sent you this map -
and on Aug 8. '51 I
received letter stating
you had received it

Therefore I felt my
permit had been granted
and have been using
my pumping system
this past year.

I would like to
know for certain if I
have a water permit.

Yours truly

Justin Eifert

July 16, 1952

Mr. Justin W. Elfert
Idleld Route, Box 405
Roseburg, Oregon

Dear Mr. Elfert:

In reply to your letter of July 12, this will advise you that there are no annual fees connected with your Permit No. 16897 granting a right to use water from North Deer Creek for the irrigation of 6 acres.

Very truly yours,

CHAS. E. STRICKLIN
State Engineer

By

Ed K. Humphrey, Assistant

EKH:fw

Freeburg, Oregon
July 12. 52

23796
RECEIVED

JUL 15 1952
STATE ENGINEER
SALEM, OREGON

State Engineer.

Salem, Oregon.

Dear Sir:

I am writing in regard to my water right for irrigation from North Blue Creek in Douglas County.

It was my understanding that an Annual fee was to be paid - but do not remember the Amount. If that is true, please inform me and I will send a check by return mail.

Yours truly,

Justin W. Eifert
Idleged St # 405-
Freeburg, Ore.

August 8, 1951

Mr. Justin W. Eifert
Idleyld Route, Box 405
Roseburg, Oregon

Dear Mr. Eifert:

This will acknowledge receipt of your letter of August 3, transmitting revised map showing the proposed pumping locations to be used under your Permit No. 18897.

Very truly yours,

CHAS. E. STRICKLIN
State Engineer

Ed K. Humphrey, Assistant

EKH:mrh

Aug 3 - 51

Chas. E. Stricklin

Dear Sir -

RECEIVED
AUG 6 1951
STATE ENGINEER
SALEM, OREGON

I am writing again in regard to my permit no 18897. I enclose a map I have revised, showing pumping sets on the creek, that I use in irrigating my fields.

The pump I use has a 2" horse engine and is portable, therefore I move from one designated pumping spot to another. no dam is required, as my system pumps thru a 2 1/2" hose out of the holes in the creek.

Hope this bit of information and revised portion of my original map will be sufficient.

Yours truly -
Justin W. Eiert

July 25, 1951

Mr. Justin W. Eifert
Idleyld Route, Box 405
Roseburg, Oregon

Dear Mr. Eifert:

In reply to your letter of July 21, this will advise you that, in my opinion, your permit No. 18897 will properly cover your proposed application of water by sprinkling, providing no other rights are injured by your change from gravity to sprinkling.

For the record you should submit a revised map, showing the location of the point of diversion as originally contemplated and also the location of the point where you are actually diverting water.

Very truly yours,

CHAS. E. STRICKLIN
State Engineer

Ed K. Humphrey, Assistant

EKH:mrh

July 21 - 51

Office of the State Engineer -

RECEIVED

JUL 23 1951

STATE ENGINEER
SALEM, OREGON

Dear Sir -

am writing in regard to my application for a
water right on north Deer Creek in Douglas County,
east of Roseburg. my application no is (23896).

Previously, I had been working toward
finishing my plan of ditch type irrigation, and
had finished most of my ditching to take water from
the creek. now I am wondering if my
water right could be changed over to using a
small centrifugal pump and sprinkling heads. am
using one now, and it is much more suitable
for me. also the problem of trying to keep the
dam in the creek since the amount of water
in the winter & spring that comes down the
creek has almost doubled. This is because of
the timber being logged off at the head of this
creek.

Please let me know if I

a right for this system of irrigation and
the money & share sent to your Department
obtaining this right could be applied over to the change
in my application.

Yours truly

Justin W. Eifert

Idleyd St. Box 408

Rolling Co

March 21, 1951

Mr. Justin W. Eifert
Idleyld Route
Roseburg, Oregon

Dear Mr. Eifert:

This acknowledges receipt of Form A, being notice of the beginning of construction under Permit No. 18897 in the name of Justin W. Eifert.

This report has been filed with other matter pertaining to the water right, and the permit is in good standing until October 1, 1952 when under its terms, construction should be completed.

Very truly yours,

Chas. E. Stricklin

CHAS. E. STRICKLIN
State Engineer

dlh
Form 118

Mr. Justin W. Eifert
Idleyld Route
Roseburg, Oregon

23896

March 15, 1950

Dear Mr. Eifert:

Herewith you will find Application No. 23896, Permit No. 18897, together with blueprint.

This application has been approved and recorded in this office.

PLEASE READ CAREFULLY THE FOLLOWING INSTRUCTIONS:

Your permit has been recorded in this office, but you should hold the original as evidence of your water right unless the land described therein is disposed of. In that event you should file an assignment to the new owner for record in this office. Assignment blanks will be furnished upon request.

The permit, which appears on the back page of the application form, limits the time in which you may begin and complete construction of your project. According to law you must begin actual construction work within one year from the date of issuance of the permit or your right will be lost. The State Engineer is authorized to extend the time for completion of the project on proper showing, but has no authority to extend the time limit for beginning of construction work.

Forms are attached to the permit for your convenience in submitting notice when construction begins, when it is completed, and when the water has been completely applied to the proposed use.

Whenever a measuring device becomes necessary for the proper distribution of water the permittee will be required to install one to the satisfaction of the State Engineer as provided by Section 116-501, O.C.L.A.

As soon as the work is completed and the water applied to the proposed use, you should notify the State Engineer who will then take up with you the matter of final proof, after which a water right certificate will be issued.

If your use of water is for irrigation, proof can be made only after you have actually irrigated ALL of the land described in your permit, which you intend to irrigate at any time.

Yours very truly,

Chas. E. Stricklin

CHAS. E. STRICKLIN
State Engineer

23896

September 9, 1949

Mr. Justin W. Elfert
Idleyld Route
Roseburg, Oregon

Dear Mr. Elfert:

This will acknowledge receipt of your completed Application No. 23896, for a permit to appropriate 0.075 cubic foot of water per second from North Deer Creek for irrigation, together with accompanying map.

The application now appears to be in satisfactory form and is being placed in line for approval by issuance of a permit.

Yours very truly,

CHAS. E. STRICKLIN
State Engineer

By

Ed K. Humphrey, Assistant

EKH:vc

August 11, 1949

Mr. Justin W. Eifert
Idley Rd Route
Roseburg, Oregon

Dear Mr. Eifert:

This will acknowledge receipt of your revised Application No. 23896, together with accompanying map.

The application should be signed to agree with the name heading it, and the map should be completed by outlining thereon the 6 acres to be irrigated as explained in the Rules and Regulations of the State Engineer, a copy of which was mailed to you July 8.

For your convenience in completing your application and map as suggested, I am enclosing them herewith, the application being endorsed so that, to retain its priority, it must be returned to this office on or before September 12, 1949.

On receipt of the completed application and map, the matter of approval of the application by issuance of a permit can be given consideration when the next group of permits is issued.

Very truly yours,

CHAS. E. STRICKLIN
State Engineer

By

Ed K. Humphrey, Assistant

EKH:dh
Enc. 2

July 8, 1949

Mr. Justin W. Elfert
Idleyld Route
Roseburg, Oregon

Dear Mr. Elfert:

This will acknowledge receipt of your letter of June 30, which we consider carries sufficient information to constitute an informal application for a permit to appropriate 0.075 cubic foot of water per second from North Deer Creek, for the irrigation of 6 acres, together with fees in the amount of \$15.00, for which our Receipt No. 7128, is enclosed.

Your application has been filed and given No. 23896.

I am enclosing herewith a partially executed application made on the regular form, for your convenience in completing it as explained in the enclosed copy of the Rules and Regulations of the State Engineer.

It is essential that the map accompanying an application be drawn on transparent tracing paper or tracing cloth to a scale large enough to show all of the important items of the proposed appropriation, including the location of the required reference monument by a distance and bearing tie to a recognised government survey corner as explained on pages 6 and 8 of the Rules and Regulations.

The enclosed incomplete application has been endorsed so that to retain its priority, it must be returned to this office on or before August 8, 1949.

Very truly yours,

CHAS. E. STRICKLIN
State Engineer

By
Ed K. Humphrey, Assistant

EKH:RN
ENCL.

RECEIVED
MAY 5 1949
STATE ENGINEER
SALEM, OREGON

June 30

State Engineering Dept -
Dear Sir -

I am enclosing check for a
water right for irrigation for
six acres of land bordering
North Deer Creek which runs
thru our place.

Our place is 13 mi
East on the Buckhorn road
out of Astoria Oregon. It is
in section 14 township 27
range 4.

If any more information
is needed for this water right
please let me know.

Yours truly
Justin W. Eifert
Haley St. Bt.
Buckhorn Oregon

Application No. 23896.

Received on the 5th day of July, 1949 at
8:00 A.M.

Drainage Basin No. 16, Page 15.

JUSTIN W. EIFERT APPLICATION NO. 23896 DAM ON NORTH DEER CREEK

SECTION 14-T27S-R4W-WM- DOUGLAS COUNTY-ORE.


Surveyed & Platted By
JAMES R. DAUGHERTY
CIVIL-SANITARY ENGINEER
214 U.S. BANK BLDG. ROSEBURG



SECTION


DETAILS OF DAM

SCALE 1" = 20'

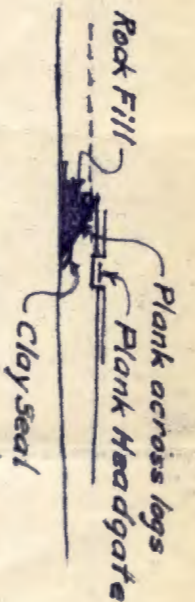

PROFILE

RECEIVED
AUG 6 1951
STATE ENGINEER
SALEM, OREGON

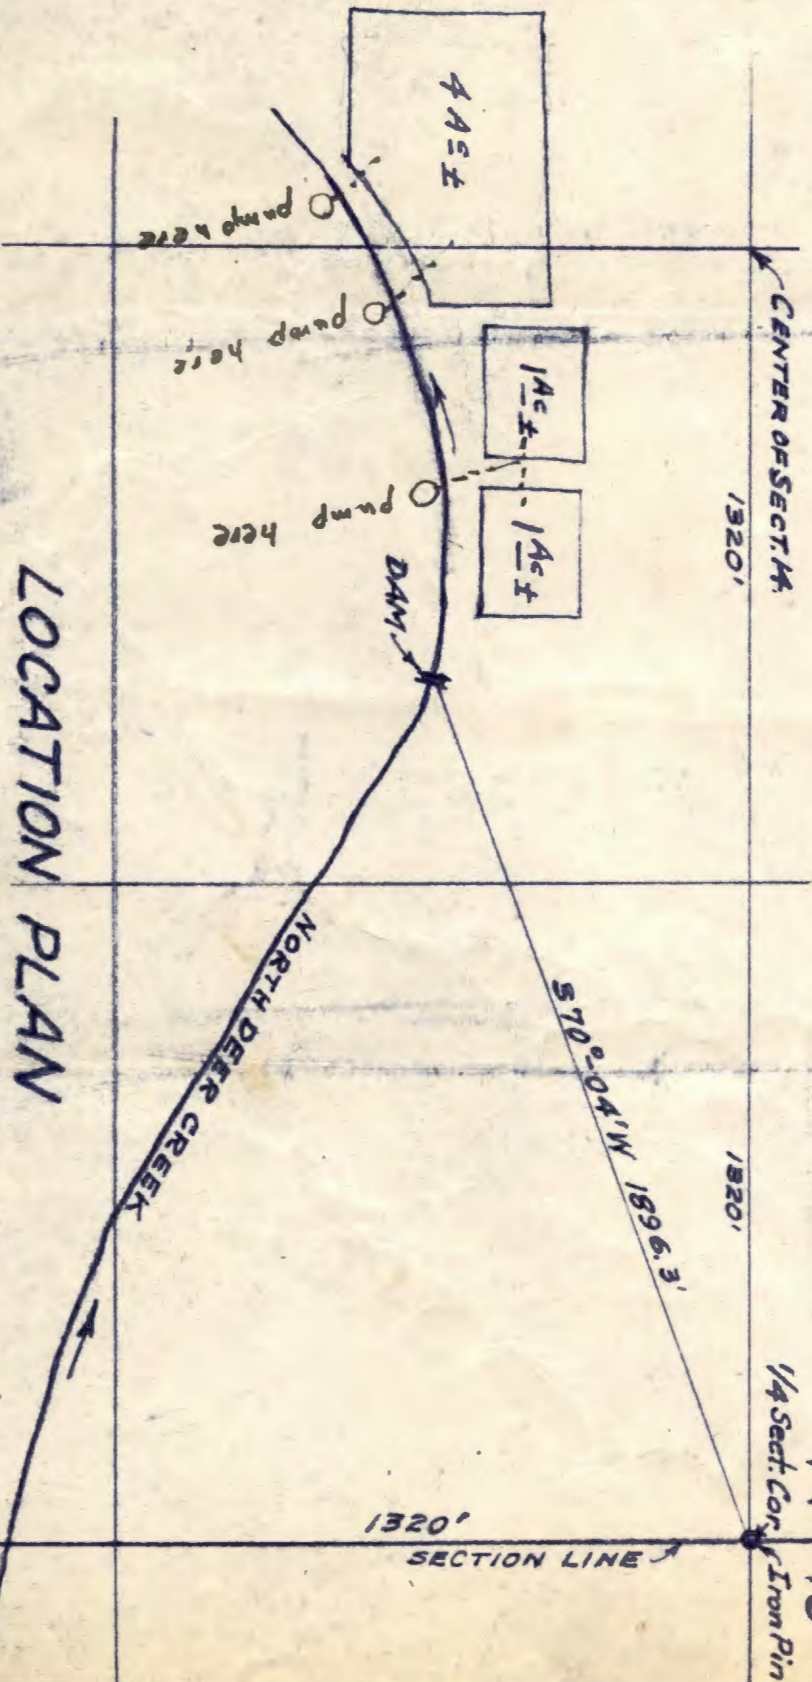

LOCATION PLAN

SCALE 1" = 400'

Rev. Sept. 3, '49.

JUSTIN W. EIFERT APPLICATION NO. 23896
DAM ON NORTH DEER CREEK


SECTION 14, T27S, R4W, W.M. DOUGLAS COUNTY, ORE.

Surveyed & Platted By


JAMES R. DAUGHERTY

CIVIL-SANITARY ENGINEER

214 U.S. BANK BLDG. ROSEBURG

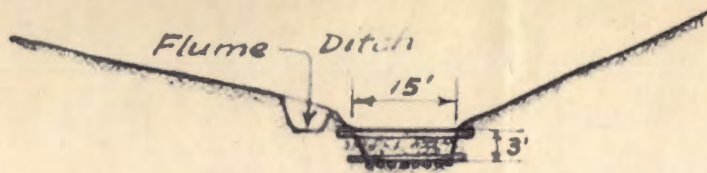

SECTION

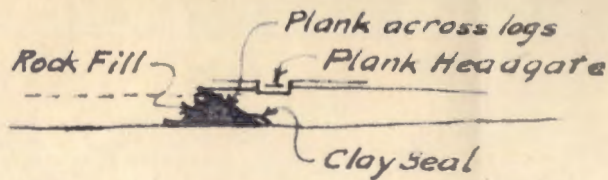


PROFILE

DETAILS OF DAM

SCALE 1" = 20'



RECEIVED
AUG 9 1949
STATE ENGINEER
SALEM, OREGON

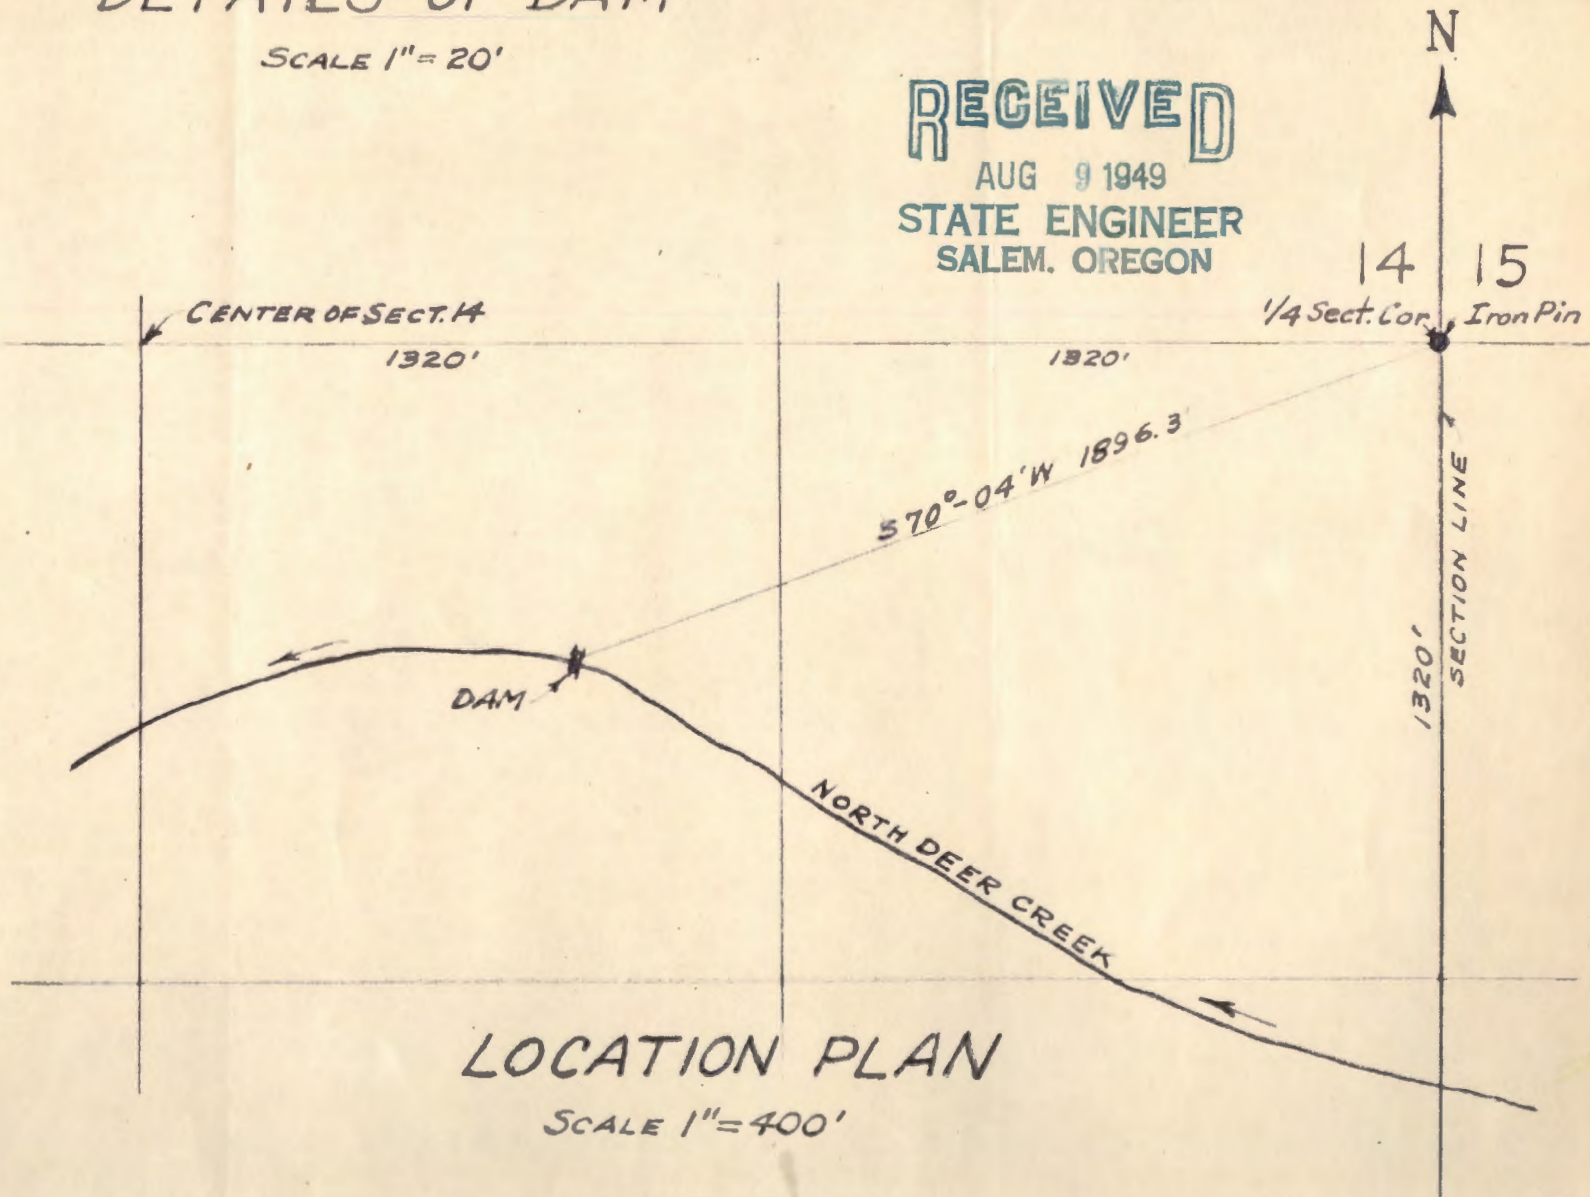

Permit No. 18897 ✓

Application No. 23896 ✓

County Douglas

Plane table H
July 15 '57
m.B.

[illegible]

Land on which water is to be used is part of the property described by appropriator as follows:

REPORT OF PERSON MAKING INSPECTION

Description of works:

Info - Mrs. Eifert & Son

Pump - Wisconsin Type AB Sig. $2\frac{1}{2} \times 2\frac{3}{4}$ - 1 cyl. gas
Berkely model CW Dir Cent $1\frac{1}{2} \times 2$

Pipe - 380' 2" A.I. St.

Heads - 3 RB40 $\frac{1}{64} \times \frac{3}{32}$

2 ✓ $\frac{3}{16} \times \frac{1}{8}$

2 ✓ $\frac{5}{32} \times \frac{3}{16}$

1 Buckner ? $\frac{1}{8} \times \frac{1}{8} \times \frac{5}{32}$

Lift - 5' total

Crop - Pasture, Hay

I, Myron Bish, do hereby certify that I have made an inspection of the works described herein and in Permit No. 18897, on the 15 day of July, 1957, and found the foregoing statements and descriptions of works to be accurate. In my opinion the appropriation has been completed to the extent of _____ and I recommend the issuance of water right certificate for this amount.

(Quantity of water in second-feet or acre-feet)

NOTICE TO INSPECTORS

If conditions do not justify the above report by you, please return this form without your signature, with a full report by letter.

Myron Bish

(Name)

Field Engineer

(Title)

JUSTIN W. EIFERT APPLICATION NO. 23896
DAM ON NORTH DEER CREEK


SECTION 14-T27S-R4W-WM. DOUGLAS COUNTY, ORE.

Surveyed & Platted By
JAMES R. DAUGHERTY
CIVIL-SANITARY ENGINEER
214 U.S. BANK BLDG. ROSEBURG



DETAILS OF DAM

SCALE 1" = 20'

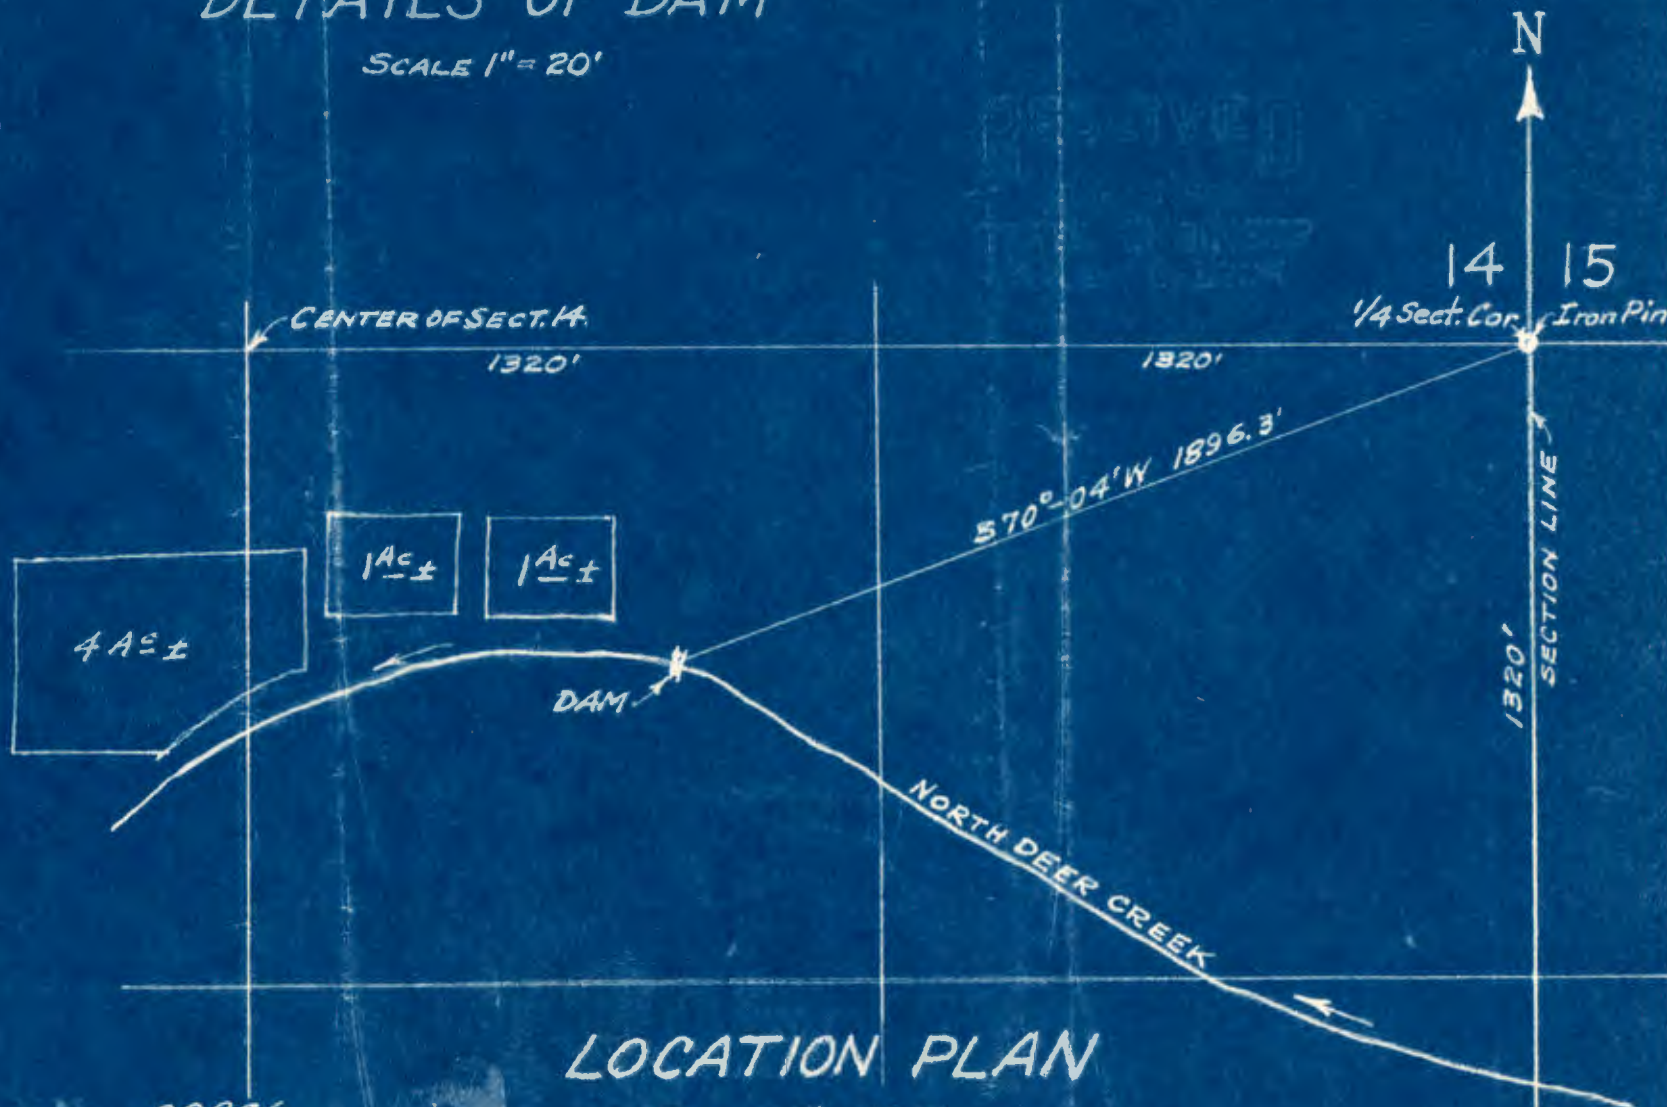

Application No. 23896
Permit No. 18897

Rev. Sept. 3, '49.

SECTION 14-T27S-R4W-WM-DOUGLAS COUNTY-ORE.

214 U.S. BANK BLDG. ROSEBURG

RECEIVED
SEP 7 1949
STATE ENGINEER
SALEM, OREGON

DETAILS OF DAM

SCALE 1" = 20'

PROFILE

SECTION

Flume - Ditch

Rock Fill -

Plank across legs
Plank Head down

Clay Seal

A circular professional engineer seal for James R. Daugherty. The seal features a thick black border. Inside the border, the words "REGISTERED PROFESSIONAL" are written in a semi-circle at the top, and "ENGINEER" is written in a semi-circle at the bottom. In the center of the seal, the number "2339" is printed. Below the number, the word "OREGON" is printed. To the left of "OREGON", the date "NOV. 10, 1944" is printed. To the right of "OREGON", the name "JAMES R. DAUGHERTY" is printed. A handwritten signature, "James R. Daugherty", is written across the seal, starting from the top right and ending at the bottom left.

RECEIVED
AUG 9 1949
STATE ENGINEER
SALEM, OREGON

1/4 Sect. Cor Iron Pin

$$\begin{array}{r} 4 \\ 15 \end{array}$$

1320

S 70°-04' W 1896.3

1320'

CENTER OF SECT. 14.

4A-7

14c-1

142

DAM

NORTH DEER CREEK

LOCATION PLAN

SCALE 1"=400'

Rev. Sept. 3, '49.