

Name STRIBLEY A. SCHUSSMAN
By ~~GOOT TOWNE JR~~
Address 1089 Windsor Street
Bremerton WA 98310
San Jose, CA 95129

Application No. 50655
Permit No. 37654
Certificate No. 53227

Stream Index, Page No. 15-16V

Date filed June 13, 1973
Priority June 13, 1973, & Oct. 10, 1973
Action suspended until Ok cert

Return to applicant _____
Date of approval January 13, 1975

CONSTRUCTION

Date for beginning January 13, 1976
Date for completion October 1, 1976
Extended to _____

Date for application of water October 1, 1977
Extended to _____

PROSECUTION OF WORK

Form "A" filed March 13, 1975
Form "B" filed July 21, 1976
Form "C" filed July 21, 1976

FINAL PROOF
MAY 29 1985

Blank mailed _____
Proof received _____
Date certificate issued JUL 10 1985

FEES PAID

Date	Amount	Receipt No.
<u>6-13-73</u>	<u>25.00</u>	<u>34665</u>
<u>8-6-73</u>	<u>10.00</u>	<u>35941</u>

\$1 Cert. Fee _____

FEES REFUNDED

Date	Amount	Check No.
------	--------	-----------

ASSIGNMENTS

Date	To Whom	Address	Volume	Page
------	---------	---------	--------	------

REMARKS

0.018 c.f.s. from a spring (Applegate River) for the domestic use for one family
and irrigation of 1.0 acre.

NOTICE OF BEGINNING OF CONSTRUCTION

Application No. 50655

I, Stribley A. Schussman

, the holder of Permit No. 37654

to appropriate the public waters of the state of Oregon, began the actual construction of the works described therein on the 25th day of August, 1974.

Remarks: Myself and one helper - work to date: fenced spring area, repaired old spring house and laid 350 feet of underground plastic pipe.
The appropriator should state the manner of beginning construction work, number of men employed, the amount of work completed

Fill out, detach and mail to the State Engineer, Salem, Oregon 97310, when construction work is begun.

IN WITNESS WHEREOF, I have hereunto set my hand this 10TH day of March, 1975

Stribley A. Schussman
(Signature of Applicant)

1089 Windsor St, San Jose, Calif.
(Address)

SP-44006-119

Form C

IMPORTANT—This form is a notice to the State Engineer that permittee is ready to make final proof to the State Engineer to which the water has actually been applied to the intended use under the terms of the permit. Permittee is cautioned that Certificate of Water Right will be issued based on the extent of the quantity and use as determined by the final proof inspection and survey which will be made in response to the filing of this Form C.

NOTE: In the case of an irrigation permit, this Form C should not be mailed to the State Engineer until all of the land described in the permit, which it is intended to irrigate under this permit at any time, has actually been irrigated. Fill out, detach and mail to the State Engineer, Salem, Oregon 97310, when all of the water has been applied.

Application No. 50655

NOTICE OF COMPLETE APPLICATION OF WATER TO A BENEFICIAL USE

I, STRIBLEY A. SCHUSSMAN

, the holder of Permit No. 37654

to appropriate the public waters of the state of Oregon, completely applied the waters to a beneficial use in accordance with the terms of said permit, on the 11TH day of JUNE, 1976.

Remarks: The water from the spring is delivered in two separate pipelines. Domestic water from the covered well terminates at a tent platform for summer vacation usage. Surface spring water is piped to a sprinkler head moved periodically by my neighbor in between my trips to the property (1-2 times a year).

IN WITNESS WHEREOF, I have hereunto set my hand this 16TH day of JULY, 1976

Stribley A. Schussman
(Signature of Applicant)

6021 Towne Rd. Bremerton, Wash. 98310
(Address)

Form B

Application No. 50655

NOTICE OF COMPLETION OF CONSTRUCTION

I, STRIBLEY A. SCHUSSMAN

, the holder of Permit No. 37654

to appropriate the public waters of the state of Oregon, completed the construction of the works described therein on the 11TH day of JUNE, 1976.

Remarks: The irrigation capacity is about half that allowed in the permit - barely enough to operate one sprinkler head.
If the works have less capacity than described in the permit, or you have definitely abandoned part of the proposed development, you should so state in order that our records may not be unnecessarily encumbered.


IN WITNESS WHEREOF, I have hereunto set my hand this 16TH day of JULY, 1976.

Stribley A. Schussman
(Signature of Applicant)

6021 Towne Rd. Bremerton, Wash. 98310
(Address)

Fill out, detach and mail to the State Engineer, Salem, Oregon 97310, when construction work is completed.

T. 40 S., R. 3 W., W.M.

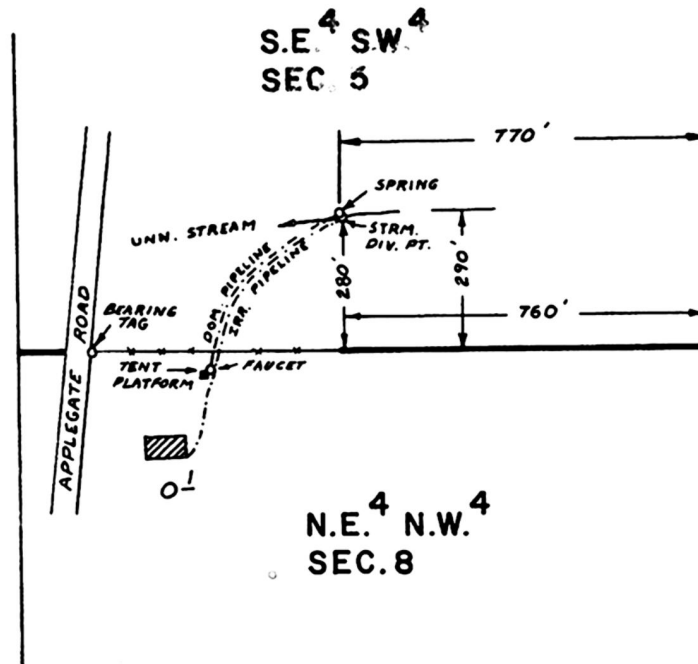

SCALE: 1" = 400 FT.

FINAL PROOF SURVEY
UNDER

Application No. 50655 Permit No. 37654
IN NAME OF

STRIBLEY A. SCHUSSMAN

Surveyed APR. 24 19 79 by B. SUND

RECEIVED

STATE OF OREGON
COUNTY OF JACKSON
WATER RESOURCES DEPT
SALEM, OREGON

JUN 12 1985

PROOF OF APPROPRIATION OF WATER

STRIBLEY A. SCHUSSMAN

of 8845 NE Towne Place, Bremerton
has applied beneficially the waters of
a spring and unnamed stream

a tributary of Applegate River
domestic use for one family and irrigation of 0.1 acre

for the purpose of

, State of WA 98310

under Permit No. 37654 and that the use of said waters has been completed under the terms of said permit; that the ~~Priority~~ ^{Priority} of the right dates from June 13, 1978 for domestic; October 10, 1973 for irrigation that the amount of water for the purposes aforesaid, has been actually beneficially used in the amount of

0.002 cubic foot per second, being 0.001 cfs for domestic, and 0.001 cfs for irrigation

or its equivalent in case of rotation, measured at the point of diversion from the stream. The point of diversion is located in the

SE 1/4 SW 1/4, Section 5, T40S, R3W, WM;
Spring - 290 feet North and 770 feet West; Stream - 280 feet North and 760 feet West, both from the S 1/4 Corner, Section 5.

The amount of water used for irrigation, together with the amount secured under any other right existing for the same lands, shall be limited to one-eighth of one cubic foot per second per acre,

or its equivalent for each acre irrigated and shall be further limited to a diversion of not to exceed 4 1/2 acre-feet per acre for each acre irrigated during the irrigation season of each year,

and shall

conform to such reasonable rotation system as may be ordered by the proper state officer.

A description of the place of use under the right, and to which such right is appurtenant, is as follows:

domestic and 0.1 acre NE 1/4 NW 1/4
Section 8
Township 40 South, Range 3 West, WM

I have read the above and foregoing proof of appropriation of water; I know the contents thereof, and that the facts therein stated are true.

IN WITNESS WHEREOF, I have hereunto set my hand this 7 day of June, 1985

Stribley A. Schussman

Larry,


Schussman filed for dom & irr from a spring. He developed 2 systems - spring filed in for dom^(?) and unrr stream for irr of 0.1 ac. Two questions.

1. He used an R.V. ^{intent} for vacations at dom site - also installed septic tank and drain field. It's margin but we have taken ^{permit} R.V. set-up for dom. ^{OK here?} **YES**
0.001 cfs - Dom


2. There are no other users on this unrr stream according to stream index. OK to allow irr from spring stream for this small area?


$$\frac{0.1}{80} = \underline{0.001 \text{ cfs}} \text{ YES}$$

Denise
0.002 total

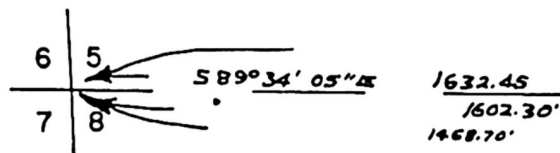

44-16

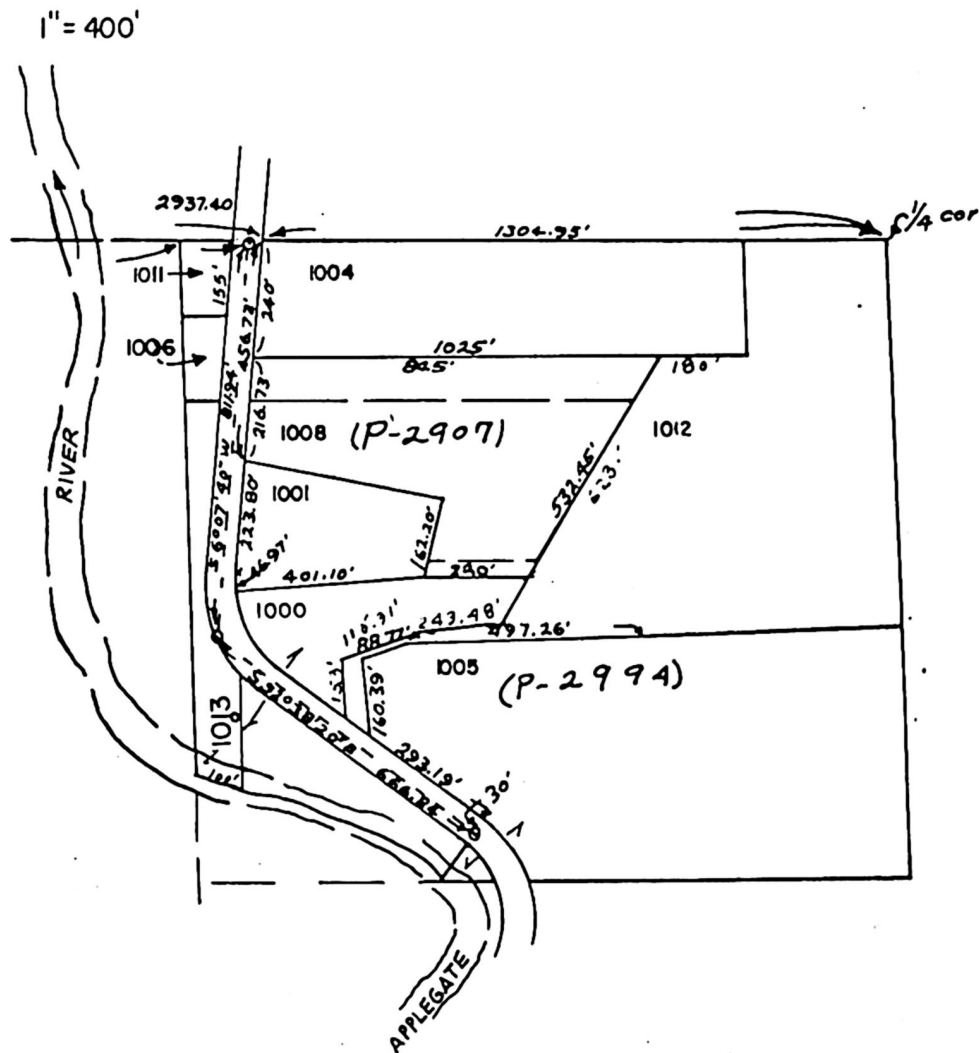

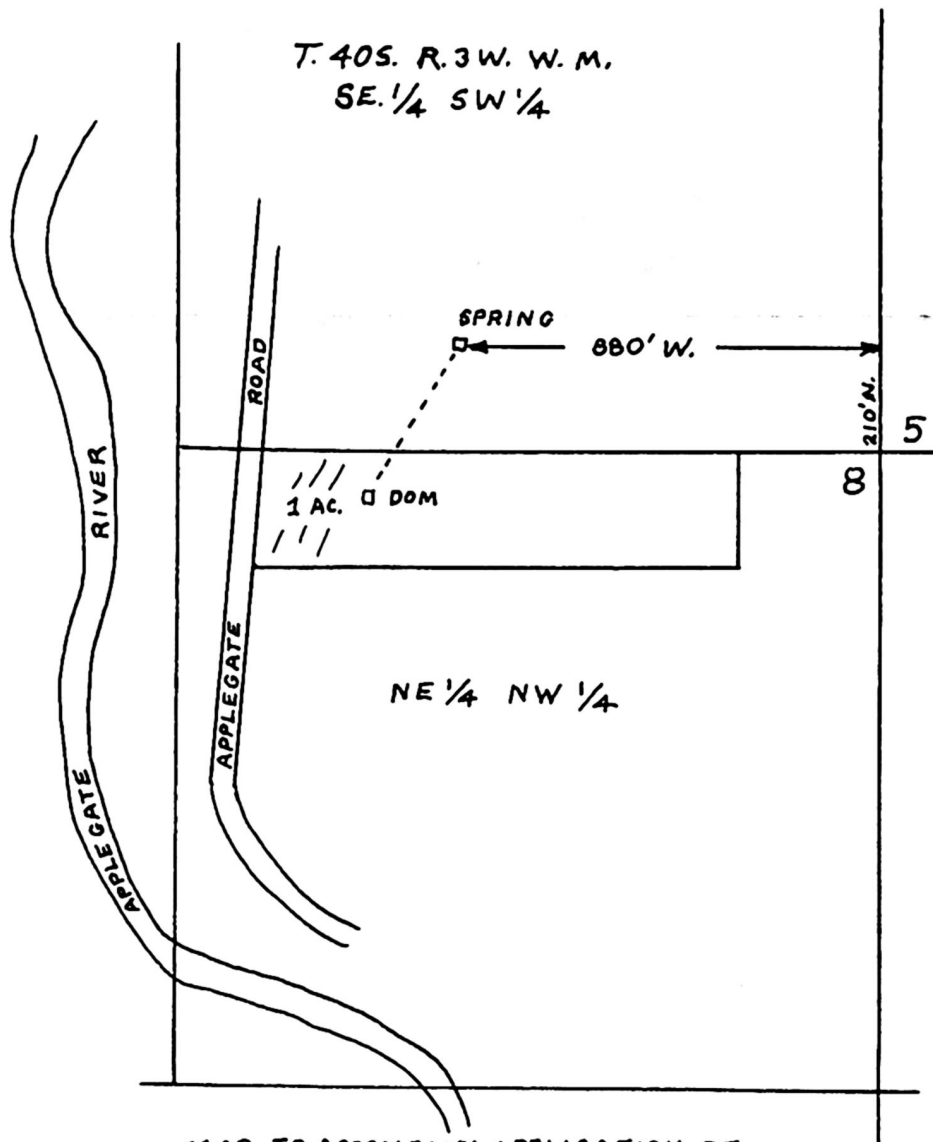

MAP TO ACCOMPANY APPLICATION OF
STRIBLEY A. SCHUSSMAN FOR DOMESTIC
AND IRRIGATION USE FROM SPRING.
APPLICATION NO. 50655

SCALE 1" = 400'

Application No. 50655
Permit No. 37654

RECEIVED
OCT 10 1973
STATE ENGINEER
SALEM, OREGON



REVISED 10-5-73

**STATE
ENGINEER**

WATER RESOURCES DEPARTMENT

1178 CHEMEKETA STREET N.E. • SALEM, OREGON • 97310 • Phone 378-3739

March 20, 1975

Stribley A. Schussman
1089 Windsor St.
San Jose, CA 95129


File No. 50655

Dear Mr. Schussman:

This will acknowledge the notice of beginning of construction under the terms of permit No. 37654.

Our records show the time limit for completion of construction of the works and/or the purchase and installation of all the facilities required for the authorized beneficial use of water will expire on October 1, 1976.

Very truly yours,

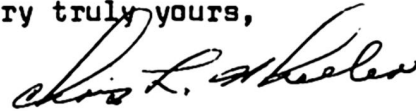

CHRIS L. WHEELER
State Engineer

Form 118

February 18, 1974

Stribley A. Schussman
1089 Windsor St.
San Jose, CA 95129

50655

Dear Mr. Schussman:

50655, Permit No. 37654 with a map print.

50655

January 8, 1975

Mr. Stribley A. Schussman
1089 Windsor Street
San Jose, California 95129

Dear Mr. Schussman:

We have not been able to keep pace with the number of applications filed and the permit approving your application No. 50655 has not been issued. It will be included in the group next processed. The time limits to begin and complete construction and complete the use of water are determined by the date of issuance of the permit so you will have more than next summer to complete your project.

Very truly yours,

Trevor Jones
Assistant

TJ:whh

RECEIVED

DEC 13 1974

STATE ENGINEER
SALEM, OREGON

December 7, 1974

Wayne J. Overcash
Assistant State Engineer
1178 Chemeketa Street N.E.
Salem, Oregon 97310

Reference: Your File No. 50655

Dear Sir,

I have just been reviewing your correspondence of October 16, 1973, and a question has come to mind. I have been assuming from your letter that the application was approved and that a permit was issued; only now I realize I don't have a permit number. Did you send a permit or was I supposed to communicate further with you?

On the assumption that your October 16 letter gave me the "go-ahead", I installed 350 feet of pipeline last summer in order to comply with the one year time limit. I hope to complete the project next summer.

I would appreciate your clarifying the situation, so I can know where I stand.

Very truly yours,

Stribley A. Schussman
1089 Windsor Street
San Jose, California 95129



STATE ENGINEER

WATER RESOURCES DEPARTMENT

1178 CHEMEKETA STREET N.E. • SALEM, OREGON • 97310 • Phone 378-3739

TOM McCALL
GOVERNOR

CHRIS L. WHEELER
State Engineer

File No. 50655

October 16, 1973

Stribley A. Schussman
1089 Windsor St.
San Jose, CA 95129

Dear Mr. Schussman:

This will acknowledge return of your corrected application numbered 50655 and map along with a superseding map, the application now describing the proposed use of 0.0225 cubic foot of water per second from a spring for domestic use for one family and for the irrigation of one acre.

The proposed use of water for irrigation purposes added to your application has received a priority date of October 10, 1973, when the application was received.

Your application is now in satisfactory form for approval by the issuance of a permit.

Very truly yours,

WAYNE J. OVERCASH
Assistant

WJO:mm

cc: John Cummins, Assistant Watermaster

RECEIVED

OCT 10 1973

STATE ENGINEER
SALEM, OREGON

6 October 1973

Wayne J. Overcash
Assistant State Engineer
1178 Chemeketa Street N.E.
Salem, Oregon 97310

Reference: Your file no. 50655

Dear Sir,

Enclosed please find my corrected and amended application along with a new map. Also I am returning the original map and the sketch of the spring area for your file.

If there is any further information I need to provide, please let me know.

Sincerely yours,

Stribley A. Schussman

Stribley A. Schussman
1089 Windsor Street,
San Jose, California 95129

Application No. 50655
Permit No.



**STATE
ENGINEER**

WATER RESOURCES DEPARTMENT

RECEIVED

SEP 12 1973

STATE ENGINEER
SALEM, OREGON

JACKSON COUNTY COURTHOUSE • MEDFORD, OREGON • 97501 • Ph. 773-6211

September 7, 1973

TOM McCALL
GOVERNOR

CHRIS L. WHEELER
State Engineer

FILE NO.

Mr. Chris L. Wheeler
State Engineer
Salem, Oregon

Attention: Mr. James Carver, Jr., Deputy

Dear Mr. Carver:

Regarding our telephone conversation on Stribley A. Schussman filing for domestic use from spring located in SE $\frac{1}{4}$ SW $\frac{1}{4}$, Section 5, Township 40 South, Range 3 West, Willamette Meridian, Jackson County, Oregon. The map accompanying Mr. Schussman's filing shows the correct location of the spring. However, I believe this is the spring that Mr. Edward Walker filed on in January, 1929, under Permit No. 8878, Application No. 12529, for domestic use. The 1929 final proof map shows the spring to be located approximately 300 feet north of the section line more than it should be.


The county road shown in Permit No. 8839, Application No. 12505, for School District No. 82 is shown more correctly than in Mr. Walker's filing, but the spring is still too far north of the section line.

The School District No. 82 filing should be cancelled, as this is now Forest Service property and has not been in use for sometime. The original school house burned down and there are no plans to rebuild this school. The notice of cancellation should be sent to Mr. Edward Abbott, c/o U. S. Forest Service, Box 520, Medford, Oregon 97501. The 2 $\frac{1}{2}$ acres for irrigation shown in Permit No. 8878, Application No. 12529, SE $\frac{1}{4}$ SW $\frac{1}{4}$, Section 5, Township 40 South, Range 3 West, W.M. should also be cancelled as this is on Forest Service property and they have never irrigated this piece of ground and do not intend to do so.

I believe that at sometime in the past the domestic use to the Walker filing was changed from the upper spring to the lower spring, without going through the proper filing changes. Mr. Baker, now owner of the Walker water right, should cancel the domestic use on Permit No. 8878, Application No.

12529, and refile on the proper spring. A change in priority date would not harm Mr. Baker as he and Mr. Schussman would be the only two users on these springs.

Very truly yours,

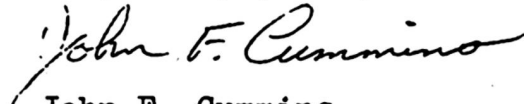

John F. Cummins
Assistant Water Master,
District 13

JFC:pg

MAP


Accompanying application of EDWARD WALKER of 58 Sutter Street San Francisco California for permit to the waters of Spring Tri to Big Applegate River for Domestic use and the waters of Big Applegate River for Irrigation in Jackson County, Oregon.

12529

T40S.R3W.M

January 1929.

John Cummins
Asst Watermaster
inspected this area
last of Aug 1923
says map not correct
springs only about
200' N of Sec. Line

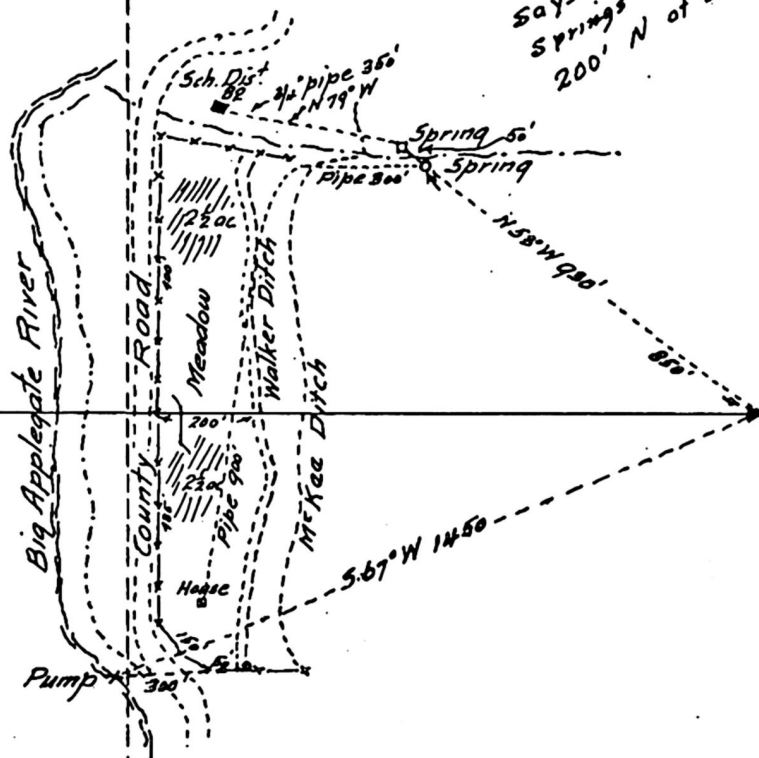

1/4 Cor. between Secs. 5 and 8

Map made from measurements taken in the field by myself showing correctly the location of Spring, Pump, point of use for Domestic supply and location of lands to be irrigated. together with streams and ditches in immediate vicinity.

Application No 12529 Fred. N. Cummings. C.E.

Permit No. 12529

50655

September 6, 1973

Stribley A. Schussman
1089 Windsor Street
San Jose, CA 95129

Dear Mr. Schussman:

This will acknowledge your letter of August 23, concerning your water right application No. 50655 and your check in the amount of \$10.00 for which our receipt No. 35941 is enclosed. I am also enclosing our receipt No. 34665 covering the fees of \$25.00 you originally submitted.

Your application and map and the sketch of the spring area are hereby returned to you as requested, the application being endorsed so that in order to retain its priority date, it must be received in this office on or before November 6, 1973.

The reason we took so long in answering your letter is that do to the wide difference in location of the springs as shown on your map, compared to the earlier filings, we asked the water-master's office in Medford to make an on-site inspection and provide us with a memorandum report. The inspection confirms that your map is more accurate in locating the springs.

Very truly yours,

WAYNE J. OVERCASH
Assistant

WJO:mjf
Enclosures

RECEIVED
AUG 6 1973
STATE ENGINEER
SALEM OREGON

August 2, 1973

Mr. Chris L. Wheeler, State Engineer
1178 Chemeketa Street, NE
Salem, Oregon 97310

Attention: Mr. Trevor Jones, Assistant

Dear Mr. Jones,

I am writing to amend and correct my application for a permit to appropriate water. This application and other necessary papers have already been forwarded to you by the Assistant Water Master in Medford, Oregon on June 12, 1973 (see enclosure).

According to the original maps filed in 1929, the spring for which I have applied is the lower and more westerly of two springs in the unnamed draw. However, on detailed inspection and discussion with the owner of the other spring, it appears that the records are in error. The spring which served the burned out former school house (and upon which I filed) is, in fact, the upper spring. This spring box had not been visible previously because a small storage building covered it.

Mr. Baker (owner of the other and lower spring) and myself have mutually agreed that the records should be corrected to reflect the present status. If your office would return the map tracing, I will revise and correct to show the true relative positions of the springs. Enclosure (2) is a rough sketch of the area.

Also, I want to amend my application to include the appropriation and use of surface water for irrigation of one acre. This surface water arises from the spring in which the upper spring box is located. This water runs approximately 200 feet down the draw to an open area and disappears while still on Division of Forestry property. Estimated minimum flow of the surface water is 3 gallons per minute. (Incidentally, the upper spring box flow was measured at 1.3 gallons per minute.)

Enclosure (3) is my personal check in the sum of \$10 to cover the recording fee for the additional irrigation application.

Sincerely yours,

Stribley A. Schussman
Stribley A. Schussman
1089 Windsor Street
San Jose, California 95129

- Enclosures: (1) Copy of letter transmitting original Schussman application, Cummins to Wheeler, Dated June 12, 1973
(2) Rough sketch of actual spring area
(3) Personal check of \$10 payable to Chris L. Wheeler.

cc: Mr. H.E. Baker, Rte. 2, Box 467, Upper Applegate Rd., Jacksonville, Oregon 97530

RECEIVED


AUG 6 1973

STATE ENGINEER
SALEM, OREGON

RECEIVED

OCT 10 1973

STATE ENGINEER
SALEM, OREGON

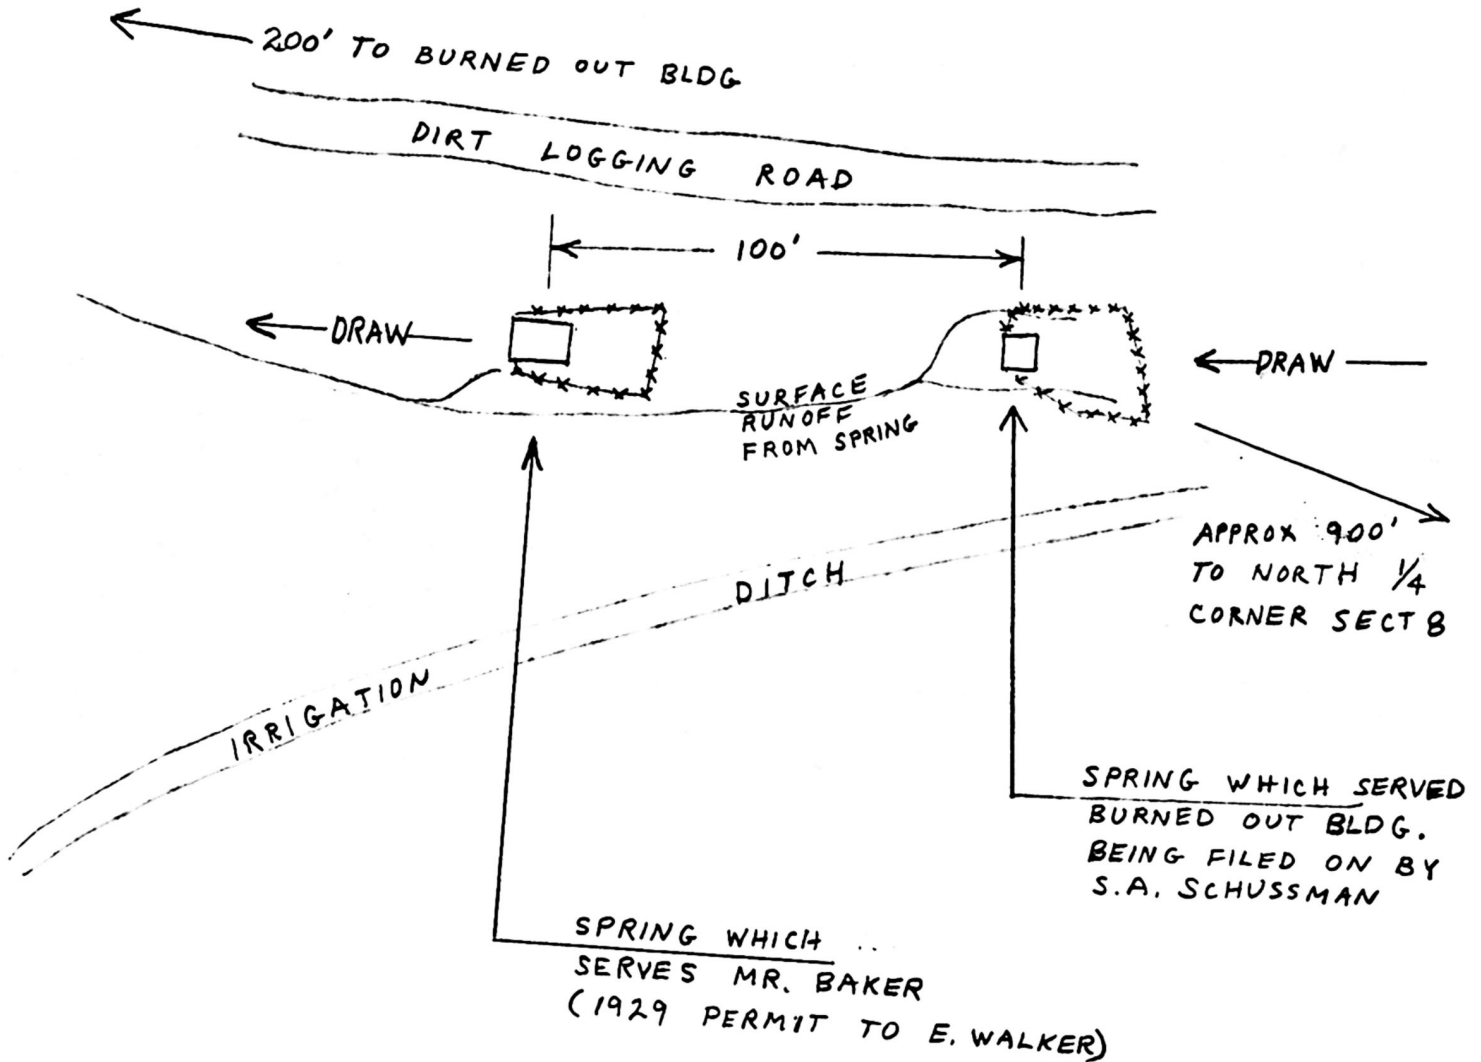

Application No. 50655
Permit No.

2 AUG 1973

S.A. Schussman

RECEIVED
AUG 6 1973
STATE ENGINEER
SALEM OREGON

June 12, 1973

Mr. Chris L. Wheeler
State Engineer 1178 *Chemeketa St., NE*
Salem, Oregon 97310

Attention: Mr. Trevor Jones, Assistant

Dear Mr. Jones:

I am enclosing herewith an application in the name of Stribley A. Schussman of 1089 Windsor Street, San Jose, California 95129, for a permit to appropriate water from a Spring for domestic purposes, together with his personal check in the sum of \$25 to cover filing fees, the necessary map tracing, legal land description, spring description form, and Special Use Permit from the Forest Service.

Very truly yours,

John F. Cummins
Assistant Water Master

pg

enclosures



**STATE
ENGINEER**

WATER RESOURCES DEPARTMENT

JACKSON COUNTY COURTHOUSE • MEDFORD, OREGON • 97501 • Ph. 773-6211

June 12, 1973

TOM McCALL
GOVERNOR

FILE NO.

CHRIS L. WHEELER
State Engineer

RECEIVED
JUN 13 1973
STATE ENGINEER
SALEM OREGON

Mr. Chris L. Wheeler
State Engineer
Salem, Oregon

Attention: Mr. Trevor Jones, Assistant

Dear Mr. Jones:

I am enclosing herewith an application in the name of Stribley A. Schussman of 1089 Windsor Street, San Jose, California 95129, for a permit to appropriate water from a Spring for domestic purposes, together with his personal check in the sum of \$25 to cover filing fees, the necessary map tracing, legal land description, spring description form, and Special Use Permit from the Forest Service.

Very truly yours,

John F. Cummins
John F. Cummins
Assistant Water Master

pg

enclosures

Application No. 50653
Permit No.

633551

8450

Vol. 59-1 Page 160

KNOW ALL MEN BY THESE PRESENTS, That RALPH W. HIXSON and
ETHYL M. HIXSON, husband and wife, grantor,
in consideration of TEN (\$10.00) Dollars,
and other good and valuable consideration,
to them paid by STIRLEY A. SCHUSSMAN and SHARON M.
SCHUSSMAN, husband and wife, grantees,
do hereby grant, bargain, sell and convey unto the said grantees, as tenants by the entirety, their heirs
and assigns, all the following real property, with the tenements, hereditaments and appurtenances, situated
in the County of JOHN DAY and State of Oregon, bounded and described as follows,
to-wit:

Commencing at the northwest corner of Section 3 in
Township 40 South, Range 3 West of the Willamette Meridian in Jackson
County, Oregon, thence South 89° 34' 05" East along the north line of
said Section 1632.45 feet, to a point on the easterly line of the County
Road for the true point of beginning; thence South 6° 07' 40" West along
said easterly line of the County Road 240.0 feet; thence East 1025.0 feet;
thence North to the north section line; thence Westerly along said section
line to the true point of beginning.

Subject to that part lying within public roads;

Subject to right of way for the transmission and distribution of electricity,
and for other purposes, granted to The California Oregon Power Company, a
California corporation, by instrument recorded in Volume 289 page 61 of the
Deed Records of Jackson County, Oregon;

Subject to easement and grant of pipe line set out in instrument recorded in
Volume 292 page 268 of the Deed Records of Jackson County, Oregon;

Subject to perpetual easement for an underground water pipeline, set out in
instrument filed July 30, 1965, as Instrument No. 631389 of the Deed Records
of Jackson County, Oregon.

To Have and to Hold the above described and granted premises unto the said grantees, their heirs
and assigns forever, as above stated.
And the grantor, s/he do covenant that they are lawfully seized in fee simple of the above
granted premises free from all incumbrances, except as above stated.

and that they will and their heirs, executors and administrators, shall warrant and forever de-
fend the above granted premises, and every part and parcel thereof, against the lawful claims and de-
mands of all persons whomsoever.

Witness our hands and seal this 12th day of AUGUST, 1965.

Ralph W. Hixson (SEAL)
Ethyl M. Hixson (SEAL)

STATE OF OREGON, Jackson } ss.
County of }

BE IT REMEMBERED, That on this 12th day of August, A. D. 1965,
before me, the undersigned, a Notary Public in and for said
County and State, personally appeared the within named Ralph W. Hixson and Ethyl M.
Hixson, husband and wife,

who are known to me
to be the identical individual(s) described in and who executed the within instrument, and acknowledged
to me that they executed the same freely and voluntarily.

IN TESTIMONY WHEREOF, I have hereunto set my hand and

Ruth Slack Hixson
Notary Public for Oregon
My Commission Expires July 22, 1968

State of Oregon } ss.
County of Jackson }
I hereby certify that the within instrument of writing was received and
filed of 8-26-65 at Medford, Oregon and is
recorded in Vol. 59-1 Page 160 Records for Jackson County, Oregon.
W. H. Hixson County Clerk

RETURN TO
John H. Hixson
1005 S. 4th
Medford, Ore.

RECEIVED
JUN 13 1973
STATE ENGINEER
SALEM OREGON

Application No. 50655

P

SPECIAL USE PERMIT

Act of June 4, 1907

This permit is revocable and nontransferable
(Ref. FSM 2710)

d. District (7-8)

e. User number (9-12)

f. Kind of use (13-15)

01

914

g. State (16-17)

h. County (18-20)

k. Card no. (21)

41

029

1

Permission is hereby granted to Stribley A. Schussmanof 1089 Windsor Street, San Jose, California 95129
hereinafter called the permittee, to use subject to the conditions set out below, the following described lands or improvements:A tract of land in the SE 1/4 of SW 1/4, Section 5, T. 40 S., R. 3 W., W.M.
in Jackson County, Oregon as shown on the attached map.This permit covers 0.1 acres and 0.1 miles and is issued for the purpose of:Using and maintaining a spring house and buried 2" diameter pipeline
for domestic use of water.

1. Construction or occupancy and use under this permit shall begin within 12 months, and construction, if any, shall be completed within 24 months, from the date of the permit. This use shall be actually exercised at least 365 days each year, unless otherwise authorized in writing.

2. In consideration for this use, the permittee shall pay to the Forest Service, U.S. Department of Agriculture, the sum of ten and no/100 Dollars (\$ 10.00) for the period from June 1973, to December 31, 1973, and thereafter annually on January 1 Ten and no/100 Dollars (\$ 10.00).

Provided, however, Charges for this use may be made or readjusted whenever necessary to place the charges on a basis commensurate with the value of use authorized by this permit.

3. This permit is accepted subject to the conditions set forth herein, and to conditions 18 to 22 attached hereto and made a part of this permit.

PERMITTEE	NAME OF PERMITTEE <u>Stribley A. Schussman</u> Stribley A. Schussman	SIGNATURE OF AUTHORIZED OFFICER TITLE TITLE	DATE <u>5/10/73</u>
ISSUING OFFICER	NAME AND SIGNATURE <u>Albert H. Leuthauser</u> Albert H. Leuthauser	RECEIVED JUN 13 1973 DISTRICT ENGINEER	DATE <u>5/10/73</u>

Application No. 50655
Permit No. 50655

(CONTINUED ON REVERSE)

OREGON

2700-4 (7-71)

Application No. _____


DESCRIPTION OF SPRING

1. Is spring on property of applicant? No
2. If not, give name and address of legal owner. U.S. Forest Service,
Star Ranger Station, Jacksonville, Oregon
3. Have you secured consent of owner to appropriate water from this
spring and for construction of pipeline or other works? Yes
4. If you do not have such consent, do you expect to secure right of
way through condemnation? N/A
5. What is the maximum flow from spring? 10 gpm
(Gallons per minute or
cubic feet per second)
What is the minimum flow? 5 gpm
Is flow measured or estimated? Estimated
6. Does the stream flowing from spring form a well defined natural
channel? No
7. Does the water flow off the lands on which it first arises? No
8. Give the name of the stream or other body of water into which water
from the spring flows. N/A
9. If the water from the spring sinks or evaporates before reaching
other water, give distance water flows from spring before vanishing.
approx. 150 feet
10. Remarks See enclosed remarks and sketch.

Arthur A. Schussman 5/20/73
Signature of Applicant

Application No. 50655
Permit No.

RECEIVED
JUN 18 1973
STATE ENGINEER
SALEM, OREGON

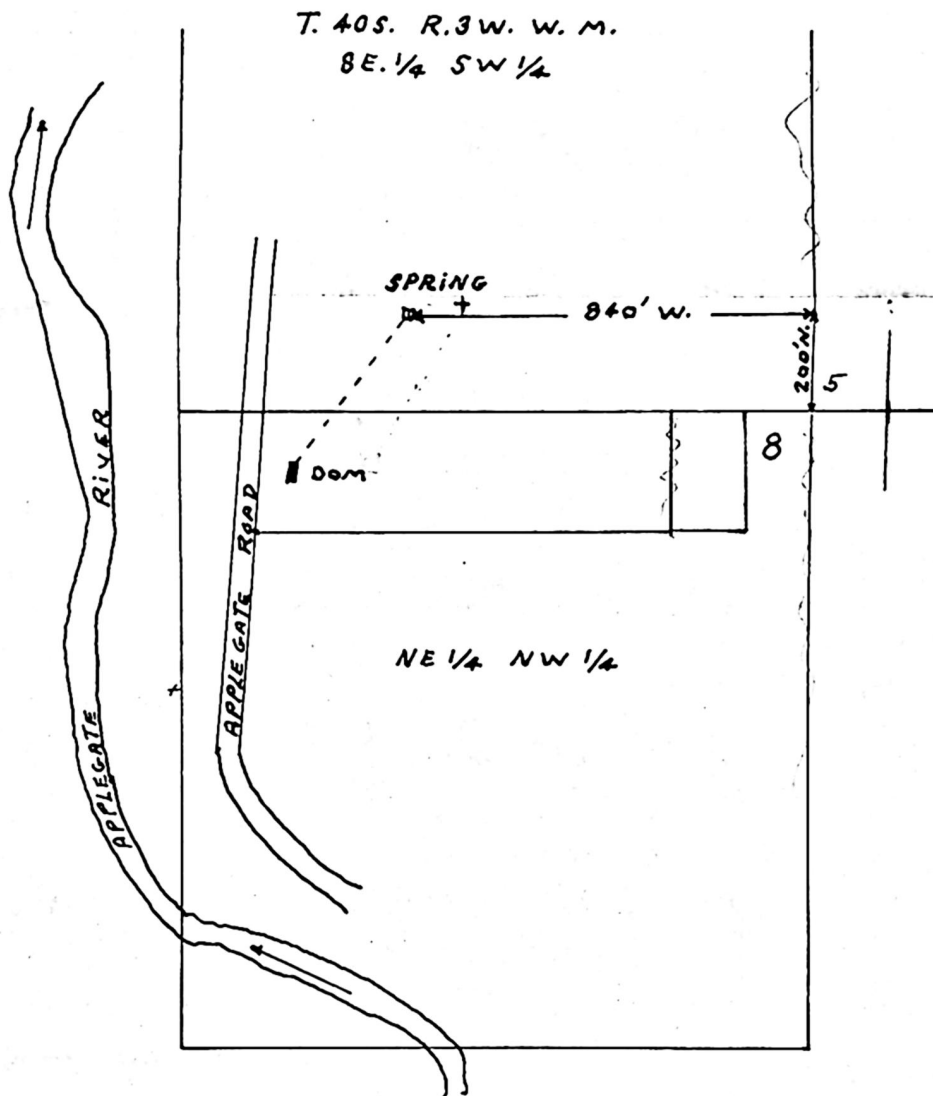

MAP TO ACCOMPANY APPLICATION OF
STRIBLEY A. SCHUSSMAN FOR DOMESTIC
USE FROM SPRING.

RECEIVED

OCT 10 1973
STATE ENGINEER
SALEM, OREGON

SCALE 1" = 400'



Application No. 50655
Permit No.

Superseded

RECEIVED
JUN 12 1973
STATE ENGINEER
SALEM, OREGON

6-4-73

EF

Application No. 50633
876-2100 William H. ...

~~SECRET~~

MEMPHIS, TENN. 90310

~~GUNN STREET~~

σ^1 A.C.

Domestic use for one family, and irrigation. of
 SPRING LOC. 429 ft. N. E 770 ft. N.; STREAM DIV. PT. - 280 ft. N. E 760 ft. N.,

~~210 ft N and 880 ft W from the St corner, sec. 5, being SE $\frac{1}{4}$ SW $\frac{1}{4}$, sec. 5, T.40 S., E.3 W., N.M., County of Jackson.~~

DESCRIPTION OF LAND TO BE IRRIGATED OR PLACE OF USE


12534

7

Time limit to completely apply water ~~10-1-77~~ extended to extended to

basin15, Volume 1

~~12527~~
8704c

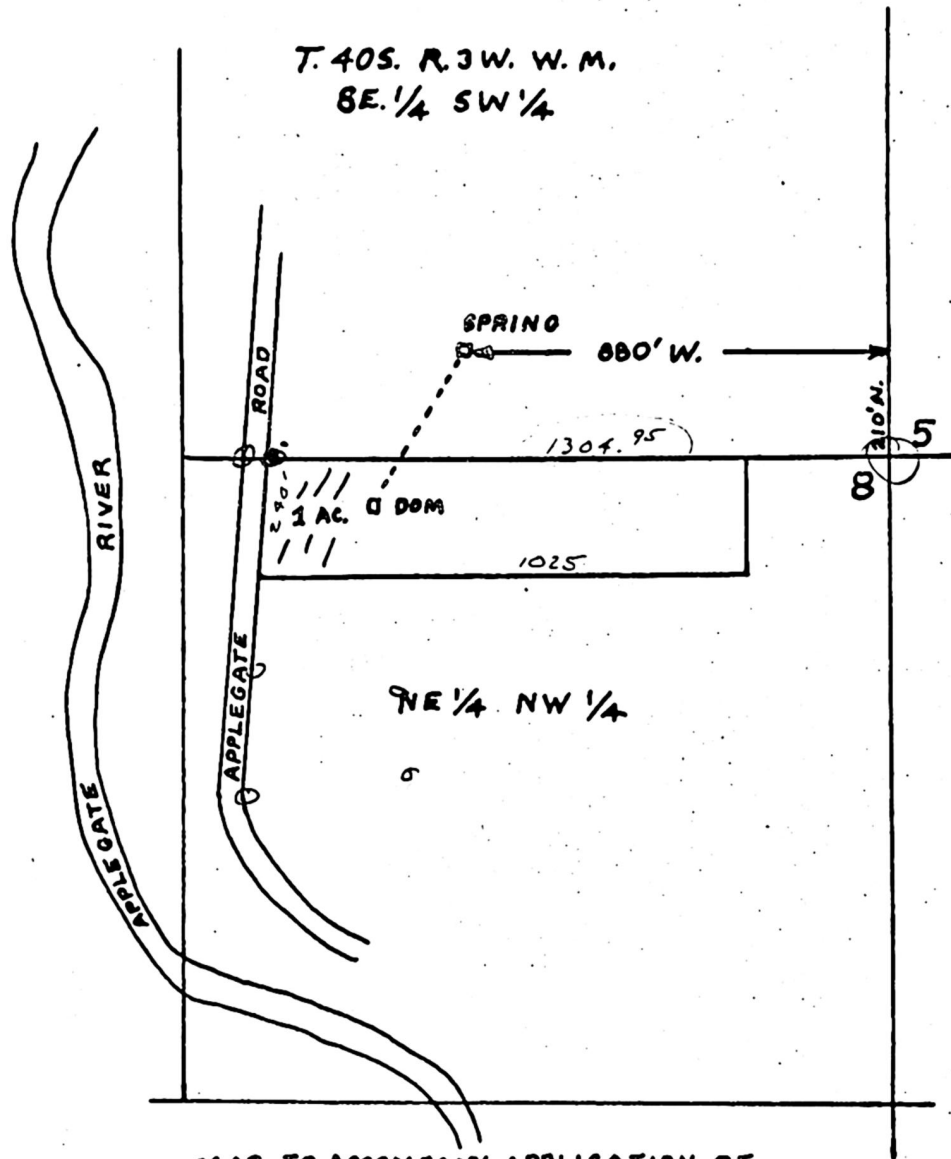

RECEIVED

OCT 10 1973

STATE ENGINEER
SALEM, OREGON

MAP TO ACCOMPANY APPLICATION OF
STRIBLEY A. SCHUSSMAN FOR DOMESTIC
AND IRRIGATION USE FROM SPRING.
APPLICATION NO. 50655

SCALE 1" = 400'

Application No. 50655
Permit No. 37654

REVISED 10-5-73

FINAL PAGE ON
DOMESTIC USE

APPLICATION NO. 50655 PERMIT NO. 37654

INFO: NAME: STRIBLEY A SCHUSSMAN

ADDRESS: ~~8845 N.E. TOWNE PL.~~

BRETMERTON WA. 98310

TALKED TO: MR. SCHUSSMAN

SOURCES: SPRING - DOMESTIC USE

SYSTEM: CONCRETE HOLDING TANK LOCATED ON SPRING
GRAVITY FLOW TO TENT PLATFORM

DOMESTIC USE: NO. OF HOUSES: NO HOUSE JUST A TENT PLATFORM

NAMES OF OWNERS: SCHUSSMAN

WHICH DOM. INTENDED: TENT PLATFORM

DIVERSION: DIRECT: FROM SPRING

STRUCTURE:

PUMP: MAKE: GRANITY

TYPE:

SUCTION SIZE:

DISCHARGE SIZE: /

MODEL NO.:

RATING:

MOTOR: MAKE:

TYPE:

HP: /

RPM:

CONNECTED DIRECT OR PULLEYS:

PIPE NO. FEET: 400'

SIZE: 1"

TYPE: GAUL

LIFT: FALL: 40'

SUCTION: /

DISCHARGE: /

PRESSURE AT HOUSE: /

AND $1\frac{1}{2}$ I.P.

TIE MONUMENTS: FENCE COR. WITH B TAG 1320' E TO N $\frac{1}{4}$ COR SEC 8

SUPPLIED ON: PTS-1979-1A-A

Bruce R. Sund

FIELD ENGINEER

DATE: 4-24-79

NOTE: SEE LETTER AND MAP FROM MR. SCHUSSMAN STATING
DOM. USE IN SUMMERS.

INFO: NAMES: SCHUSSMAN

ADDRESS: -

TALKED TO: SCHUSSMAN

SOURCES: IN THE ABSTRACT HE CLAIMS A SPRING FOR IRR.
BUT IT IS A SURFACE CATCH BASIN 3' WIDE 1' HIGH
WHICH CATCHES RUNOFF WATER LOOKS MORE LIKE AN
UNNAMED STREAM

SYSTEM: CATCH BASIN LOCATED 8' FROM CONCRETE TANK
HAS PLASTIC PIPE FROM DIV. PT. TO THE PLACE
OF USE. 2 DIFFERENT SYSTEMS AND DIV. PTS USED
FOR DOM & IRRIGATION

PUMP: MAKE: GRAVITY

TYPE: -

SUCTION SIZE: -

DISCHARGE SIZE: -

MODEL NO.: -

RATING: -

MOTOR: MAKE: -

TYPE: -

HP: -

RPM: -

CONNECTED DIRECT OR PULLEY: -

SPRINKLER SYSTEM: ONLY ENOUGH PRESSURE FOR 1 HEAD

MAINLINE: NO. FEET: 500'

SIZE: 1 1/4"

TYPE: PLASTIC

LATERALS: NO. FEET: 150'

SIZE: 3/4"

TYPE: GARDEN HOSE

SPRINKLERS: NO. HEADS: 1

MAKE: GARDEN TYPE

MODEL #: -

NOZZLE SIZES: -

MAXIMUM: 1 MAX

IN OPERATION: MAX PRESSURE: -

NO. OF HEADS: -

LIFT: SUCTION: - FALL: 48'

DISCHARGE: -

USE: IRRIGATION OF A COUPLE OF TREES

DIVERSION: DIRECT: -

STRUCTURE: 3' WIDE 1' HIGH WOOD DAM LIKE STRUCTURE

PIPE CONNECTED DIRECTLY TO DAM

TIE: MONUMENTS: FENCE COR. WITH B.T.A.E. AND 1" I.P. 1320' E TO N 1/4 COR. SEC. 8

SURVEY ON: PTS-1979-M-A

Bruce R. Sund

FIELD ENGINEER

DATE: 4-24-79

SURFACE WATER IRRIGATION

INFO: NAMES: SCHUSSMANADDRESS: -TALKED TO: SCHUSSMANSOURCES: IN THE ABSTRACT HE CLAIMS A SPRING FOR IRR.BUT IT IS A SURFACE CATCH BASIN 3' WIDE 1' HIGH
WHICH CATCHES RUNOFF WATER LOOKS MORE LIKE AN
UNNAMED STREAMSYSTEM: CATCH BASIN LOCATED 8' FROM CONCRETE TANK
HAS PLASTIC PIPE FROM DIV. PT. TO THE PLACE
OF USE. 2 DIFFERENT SYSTEMS AND DIV. PTS USED
FOR DOM. & IRRIGATIONPUMP: MAKE: GRAVITYTYPE: -SUCTION SIZE: -DISCHARGE SIZE: -MODEL NO.: -PUMPING: -MOTOR: MAKE: -TYPE: -HP: -RPM: -CONNECTED DIRECT OR PULLEY: -SPRINKLER SYSTEM: ONLY ENOUGH PRESSURE FOR 1 HEADMAINLINE: NO. FEET: 500'SIZE: 1 1/4"TYPE: PLASTICLATERALS: NO. FEET: 150'SIZE: 3/4"TYPE: GARDEN HOSESPRINKLERS: NO. HEADS: 1MAKE: GARDEN TYPEMODEL #: -NOZZLE SIZES: -MAXIMUM: 1 MAXIN OPERATION: MAX PRESSURE: -NO. OF HEADS: -LIFT: SUCTION: - FALL: 48'DISCHARGE: -USE: IRRIGATION OF A COUPLE OF TREESDIVERSION: DIRECT: -STRUCTURE: 3' WIDE 1' HIGH WOOD DAM LIKE STRUCTURE
PIPE CONNECTED DIRECTLY TO DAMTIE: MONUMENTS: FENCE COR. WITH B.TAG AND 1" I.P. 1320' E TO N 1/4 COR. SEC. 8
SURVEY ON: PTS-1979-M-ABruce R. Sund

FIELD ENGINEER

DATE: 4-24-79

NOTE 5 L 1

11/16/78

DEAR MR. SCHUSSMAN:

I WILL BE MAKING THE FINAL TROOP
SURVEY FOR YOUR WATER RIGHT
LOCATED ON TAX LOT 1004, TOWNSHIP
10 SOUTH, RANGE 3 WEST, SECTION 8
IN JACKSON COUNTY, OR.

THE WATER RIGHT IS THE USE
OF WATER FROM A SPRING FOR
IRRIGATION AND DOMESTIC USE.

PLEASE CALL OR DROP ME A
NOTE AS SOON AS POSSIBLE CONCERNING
INSPECTION OF THIS PERMIT.

SINCERELY

Bruce R. Sund
FIELD ENGINEER

BRUCE SUND, FIELD ENGR.
C/O SUITE 105, 130 W. 6TH

MEDFORD, OR 97501
WATER RESOURCES DEPARTMENT
PH. 776-6016

© USFS 1978

STRIBLEY A. SCHUSSMAN
8845 N.E. TOWNE PL.
BREMERTON, WA 98310

November 25, 1978

Bruce Sund, Field Engineer
Suite 105, 130 W. 6th
Medford, OR 97501

Subject: Final proof survey, Water Permit No. 37654

Dear Mr. Sund,

You probably received the message that I tried to call you on November 24. It will be easier to write you in regards to the subject water permit. I will not be able to come in person until sometime next spring.

Enclosed is a sketch showing the water facilities in relation to my property. It will assist you if you want to go ahead with the survey.

Originally I had planned to retire and build on the property by this time. For economic reasons I had to slip my time table. I am, however, using the place for summer vacations. I have already had a septic tank and drain field installed in anticipation of building.

Right now, I have a permanent platform for a 10 x 16 tent at which the domestic water line terminates. The separate irrigation water line is presently used to water some trees that are planted on the south edge of

the property. I will be adding more trees this year. A neighbor, Mr. H. E. Baker, irrigates them if I am not there during the dry season. I have given him permission to utilize some of the water for himself in payment for his effort.

As I stated in my Form B, the "irrigation" water is barely enough to run one small sprinkler, but I figure it will be enough for a domestic garden. Possibly I can gain a little more flow by improving the catch basin.


I hope this is enough information for you. If not, let me know.

Sincerely,

A. Tribble G. Schussman
8845 NE Towne Pl
Bremerton WA 98310

WATER PERMIT NO. 37654
S.A. SCHUSSMAN

NOT TO SCALE

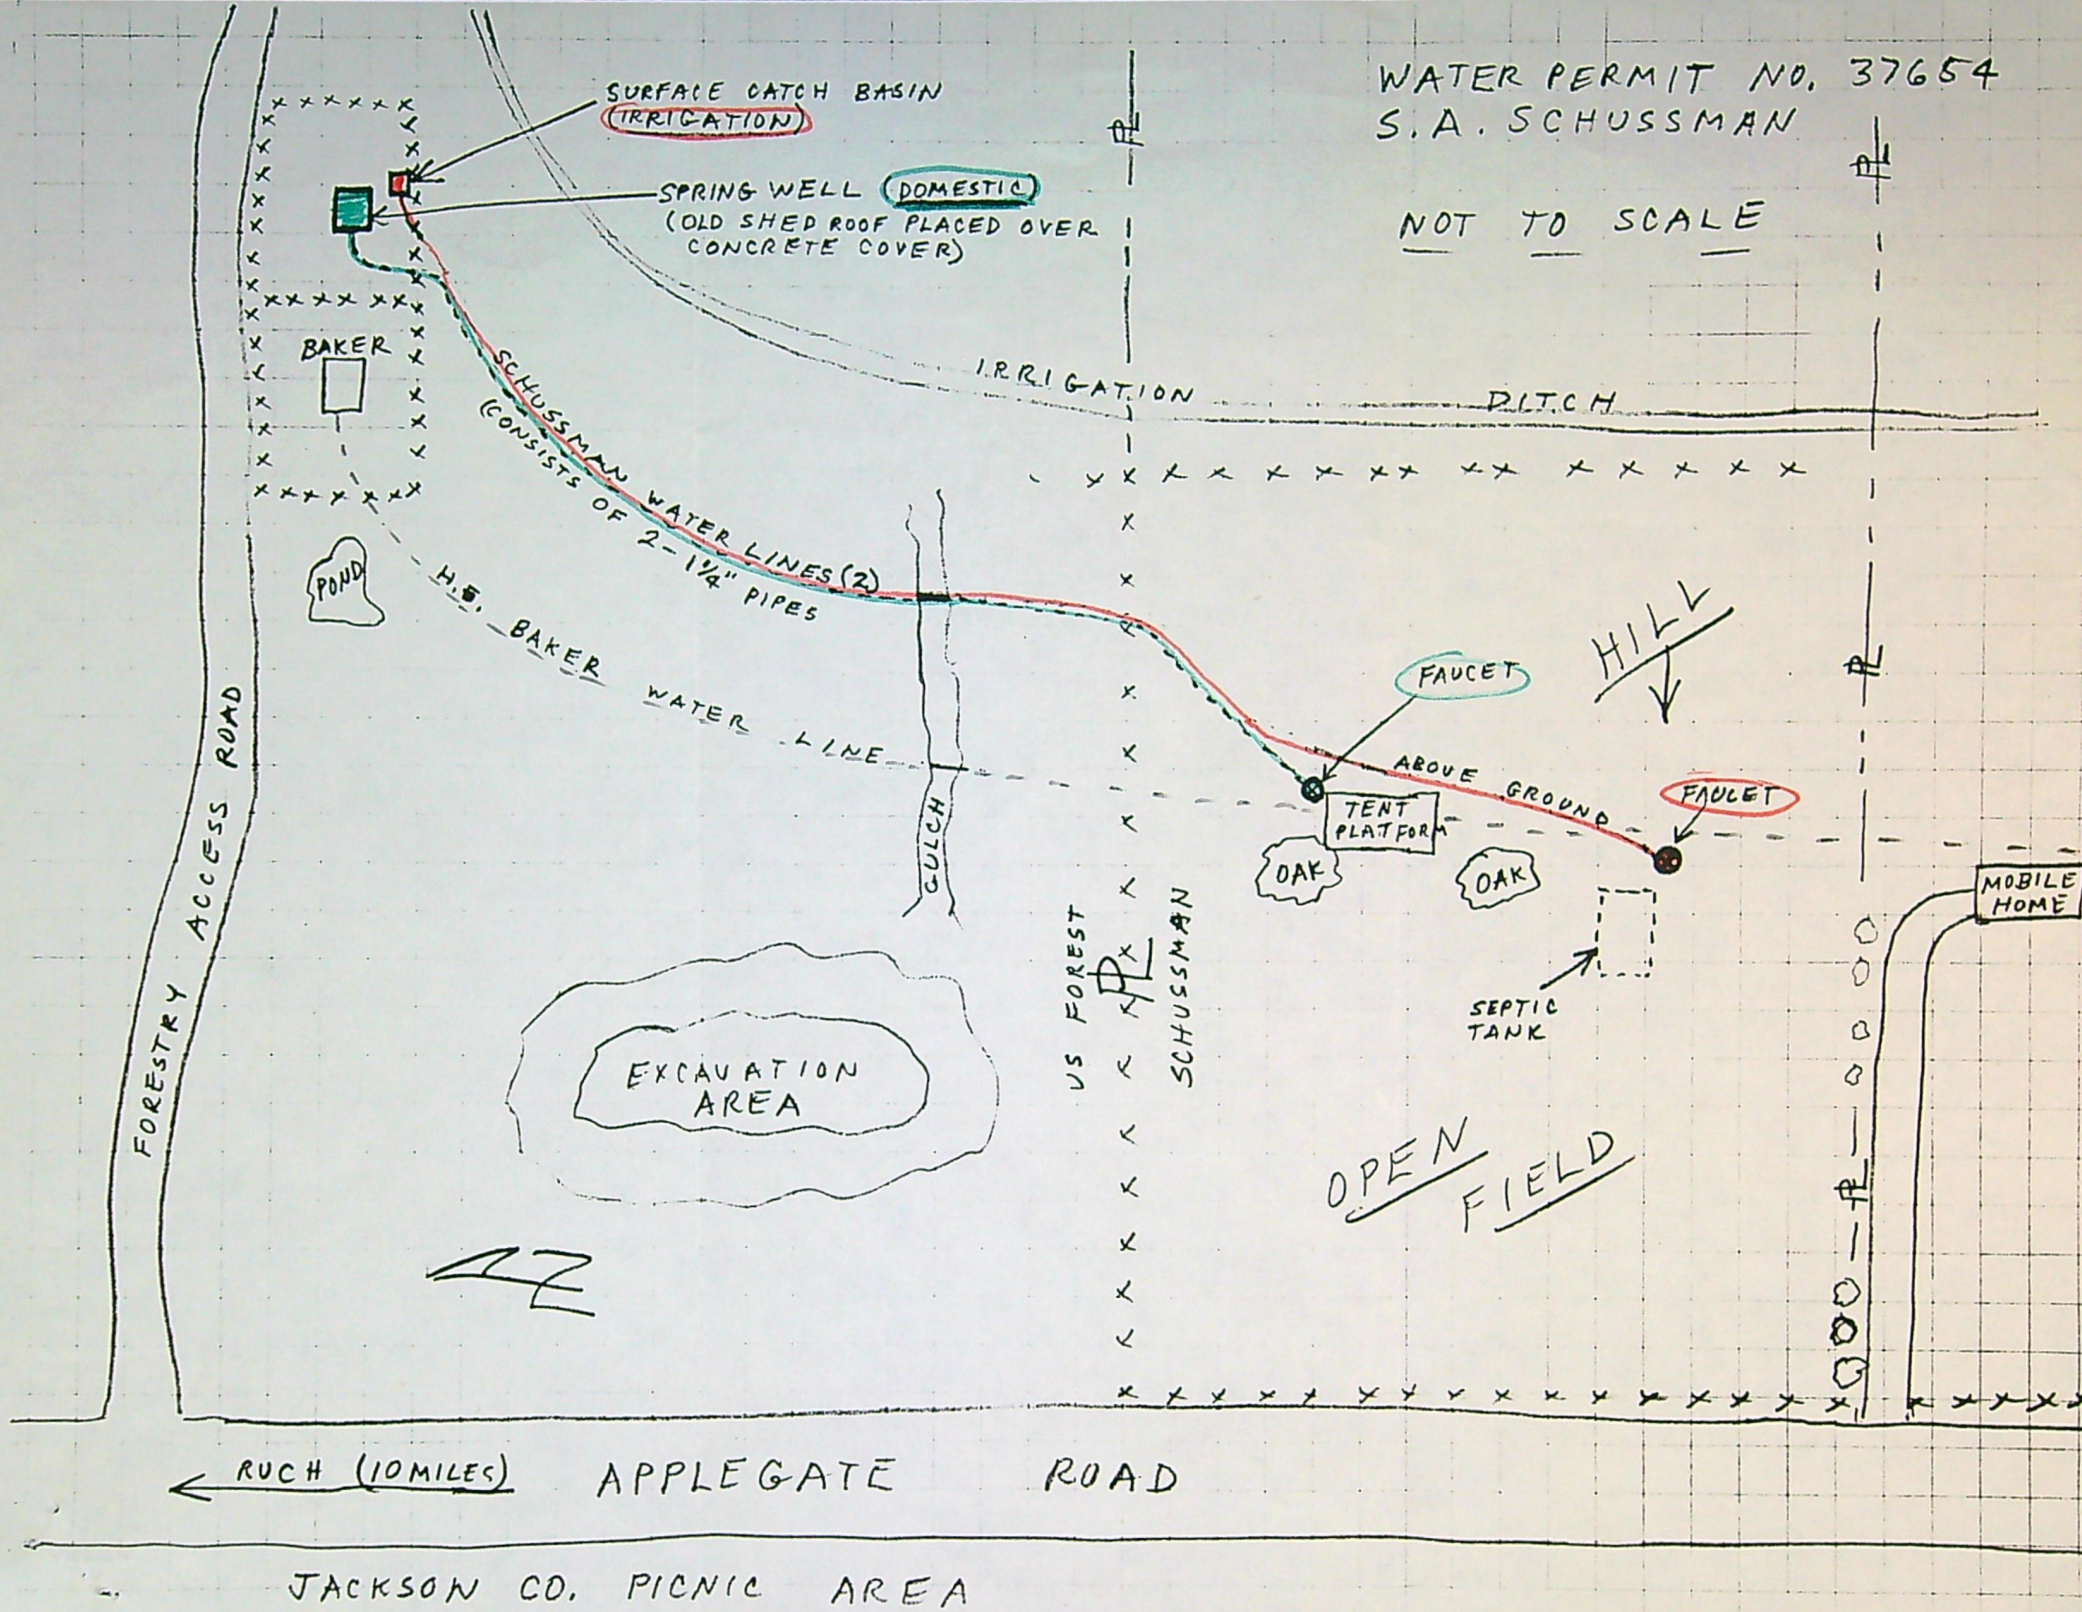

STRIDLEY A SCHUSSMAN
EE45 N'E TOWNE PL.
BREMERTON, WA 98310

SUBJECT: WATER RIGHTS, APPLICATION No. 50655 PERMIT No. 37654

DEAR MR. SCHUSSMAN:

I HAVE RECEIVED ALL THE INFORMATION THAT I
WILL NEED TO MAKE THE FINAL PROOF SURVEY
FOR YOUR WATER RIGHT.

CURRENTLY WE ARE INVOLVED IN DRAFTING THE
WATER RIGHTS WE SURVEYED SUMMER 1978 AND THIS
SPRING WE'LL BEGIN SURVEYING AGAIN. UNTIL THAT
TIME YOUR PERMIT IS A VALID WATER RIGHT
AS LONG AS YOU USE THE WATER. WE
WILL MAKE PROOF ON YOUR PERMIT AS
SOON AS POSSIBLE.

SINCERELY,

Bruce R. Sand
FIELD ENGINEER
1/2 SUITE 105, 130 W. 6TH
MEDFORD, OR 97501