

Name Mr. and Mrs. E.L. Danielson

By

Address 4517 West Bluefield AvenueGlendale, Arizona 85308Date filed August 30, 1982Priority August 30, 1982Action suspended until Sur

Return to applicant

Date of approval NOV 3 1982**CONSTRUCTION**Date for beginning NOV 3 1983Date for completion OCT 1 1984

Extended to

Date for application of water OCT 1 1985

Extended to

PROSECUTION OF WORKForm "A" filed Sept. 6, 1983Form "B" filed August 23, 1984Form "C" filed August 23, 1984**FINAL PROOF**

Blank mailed

Proof received

Date certificate issued

Application No. 63973Permit No. 47063

Certificate No.

Stream Index, Page No. 15-2 T**FEES PAID**

Date	Amount	Receipt No.
8-30-82	60.00	82622

Cert. Fee

FEES REFUNDED

Date	Amount	Check No.
------	--------	-----------

ASSIGNMENTS

Date	To Whom	Address	Volume	Page
------	---------	---------	--------	------

REMARKS

NOTICE OF BEGINNING OF CONSTRUCTION

I, Edward L. DANIELSON, the holder of Permit No. 47063
to appropriate the public waters of the state of Oregon, began the actual construction of the works described
therein on the 10th day of August, 1983

Remarks: INSTALL CISTERN and 175 LF PLASTIC
Creating Gravity Supply of Water towards
Home Site
The appropriator must state the manner of beginning of construction, the amount of work completed and the type of equipment
used for the water system up to the date of this statement, and any additional information which shows a substantial beginning of construction as
authorized by your permit.

IN WITNESS WHEREOF, I have hereunto set my hand this 1st day of September, 1983

Edward L. Danielson
(Signature of Applicant)

4517 W. Bluefield St Glendale Az
(Address)

Fill out, detach and mail to the Water Resources Department, Salem, OR 97310, when construction work is begun. 85308

SP*35567-690

RECEIVED

SEP 6 1983

WATER RESOURCES DEPT.
SALEM, OREGONok
ok

NOTICE OF COMPLETION OF CONSTRUCTION

I, Edward L. DANIELSON, the holder of Permit No. 47063
to appropriate the public waters of the state of Oregon, completed the construction of the works described
therein on the 24th day of July, 1984

Remarks: Extended water line to Domestic Garden Site.
If the works have less capacity than described in the permit, or you have definitely abandoned part of the proposed develop-

ment, you should so state in order that our records may not be unnecessarily encumbered.
proposed Home Site, Connected to A Mobile Home, and
water from the Spring was used in This Mobile Home

IN WITNESS WHEREOF, I have hereunto set my hand this 21st day of August, 1984

Edward L. Danielson
(Signature of Applicant)

4517 W. Bluefield Glendale Az
(Address)

Fill out, detach and mail to the Water Resources Department, Salem, OR 97310, when construction work is completed. 85308

RECEIVED

AUG 23 1984

WATER RESOURCES DE
SALEM, OREGONok
ok

IMPORTANT—This form is a notice to the Water Resources Director that permittee is ready to make final proof
to the extent to which the water has actually been applied to the intended use under the terms of the permit. Permittee is
notified that Certificate of Water Right will be issued based on the extent of the quantity and use as determined by the
final proof inspection and survey which will be made in response to the filing of this Form C.

NOTE: In the case of an irrigation permit, this Form C should not be mailed to the Water Resources Department until all
of the land described in the permit, which it is intended to irrigate under this permit at any time, has actually been
irrigated.

Fill out, detach and mail to the Water Resources Department, Salem, OR 97310, when all of the water has been applied.

NOTICE OF COMPLETE APPLICATION OF WATER TO A BENEFICIAL USE

I, Edward L. DANIELSON, the holder of Permit No. 47063
to appropriate the public waters of the state of Oregon, completely applied the waters to a beneficial use in
accordance with the terms of said permit, on the 24th day of July, 1984

Remarks: Water From The Spring was Connected to
A Mobile Home. The Site is to be A Single
family residence in The future

IN WITNESS WHEREOF, I have hereunto set my hand this 21st day of August, 1984

Edward L. Danielson
(Signature of Applicant)

4517 W. Bluefield Glendale Az
(Address)

85308

RECEIVED

AUG 23 1984

WATER RESOURCES DEPT.
SALEM, OREGONok
ok

Application No. 63973
 Permit No. 47063


Water Rights Map for
 Mr. & Mrs. E. L. Danielson in the
 SE 1/4 SW 1/4 of Section 3
 T40S, R14W, Willamette Meridian
 Curry County, Oregon

Sept. 1982

RECEIVED

AUG 6 1982

WATER RESOURCES DIV.
 SALEM, OREGON

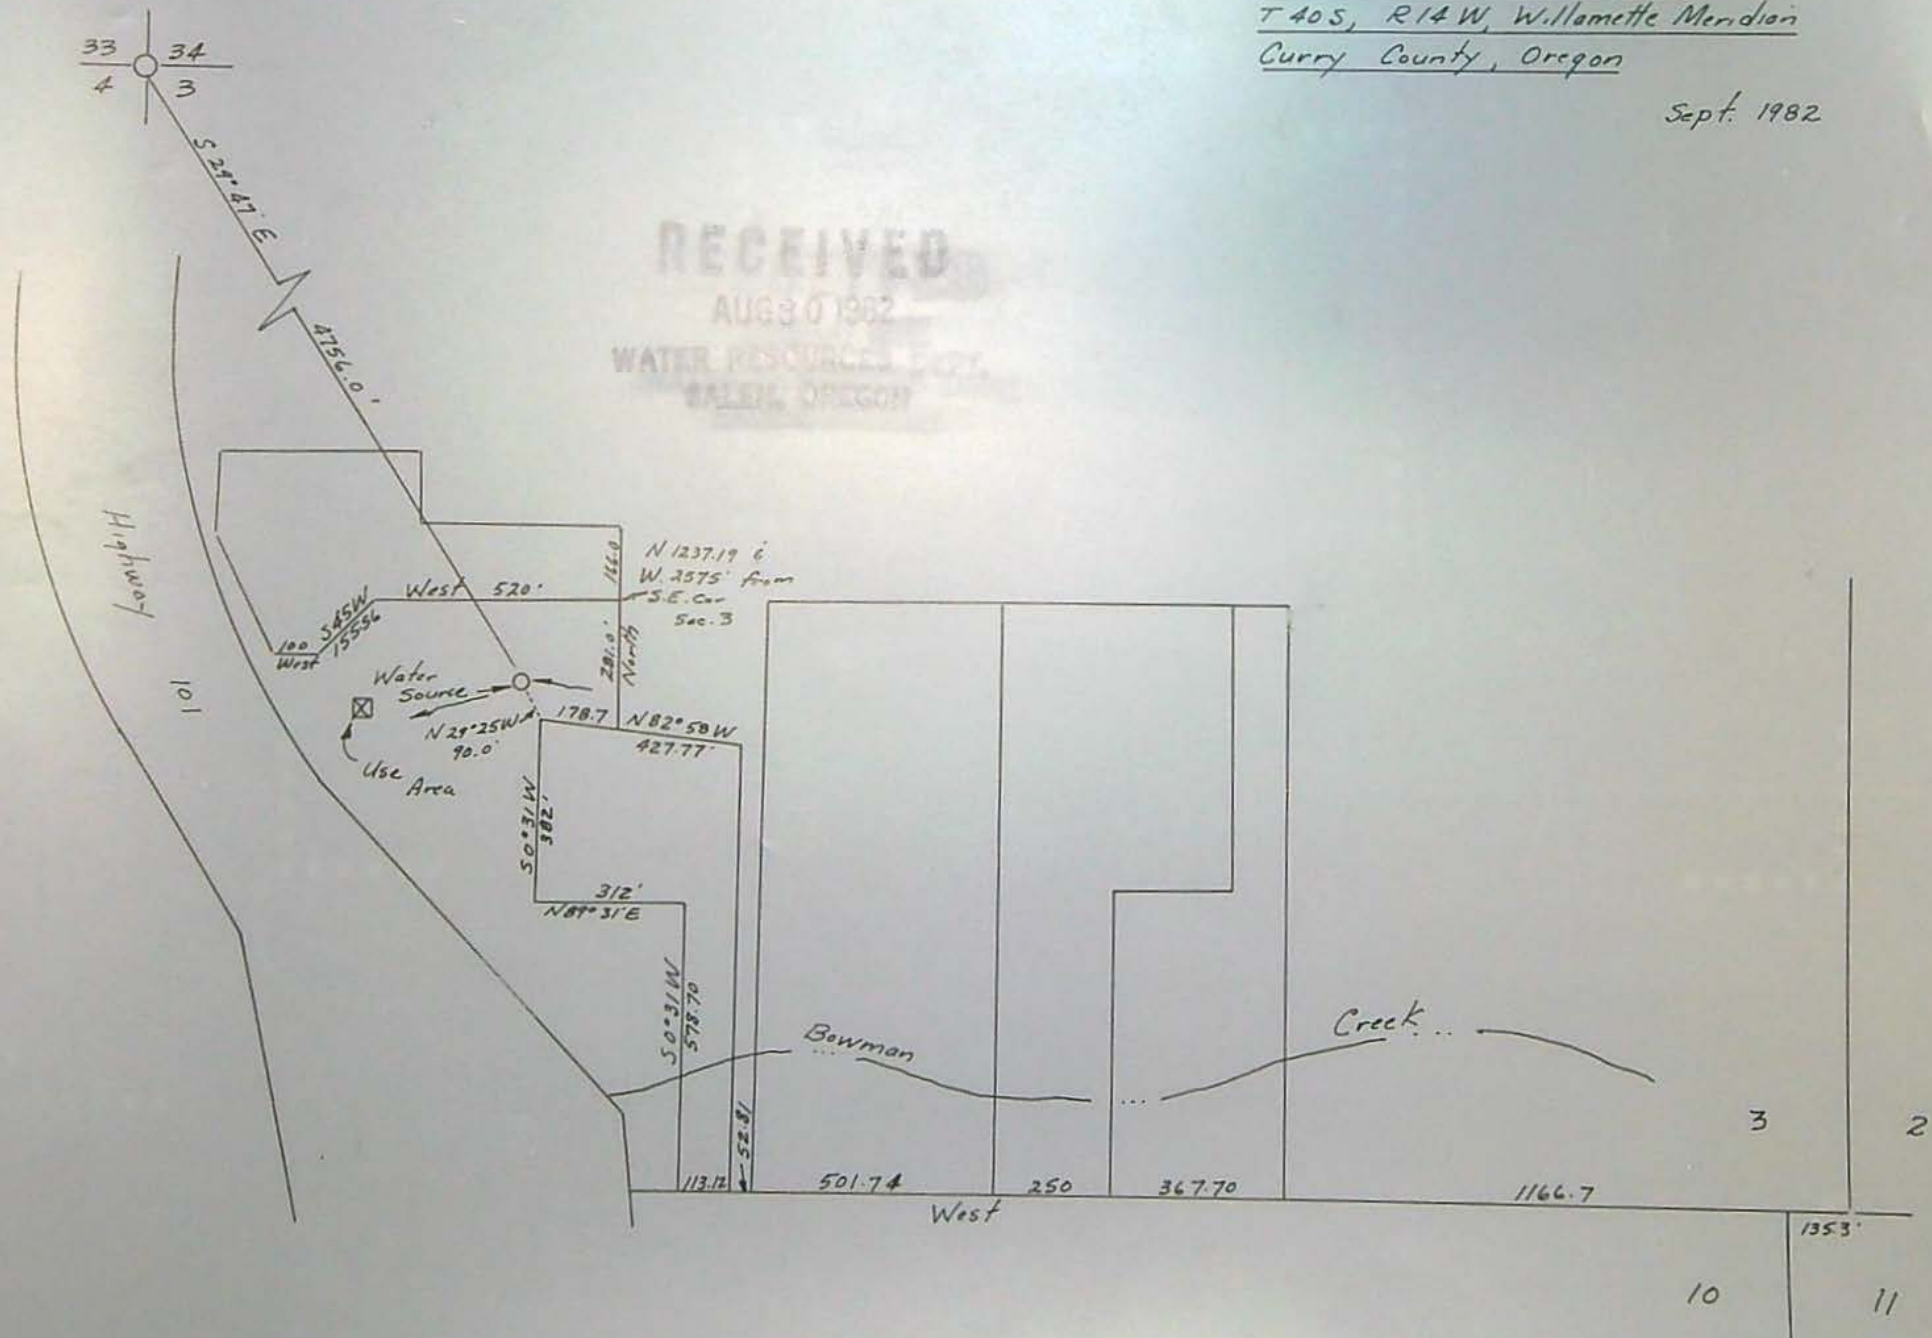

Scale: 1" = 400'

Application No, 63973
Permit No. 47063

Water Rights Map for
Mr. & Mrs. E. L. Danielson in the
SE 1/4 SW 1/4 of Section 3
T40S, R14W, Willamette Meridian
Curry County, Oregon


Sept. 1982

RECEIVED

AUG 30 1982

WATER RESOURCES DEPT.
SALEM, OREGON

Scale: 1" = 400'

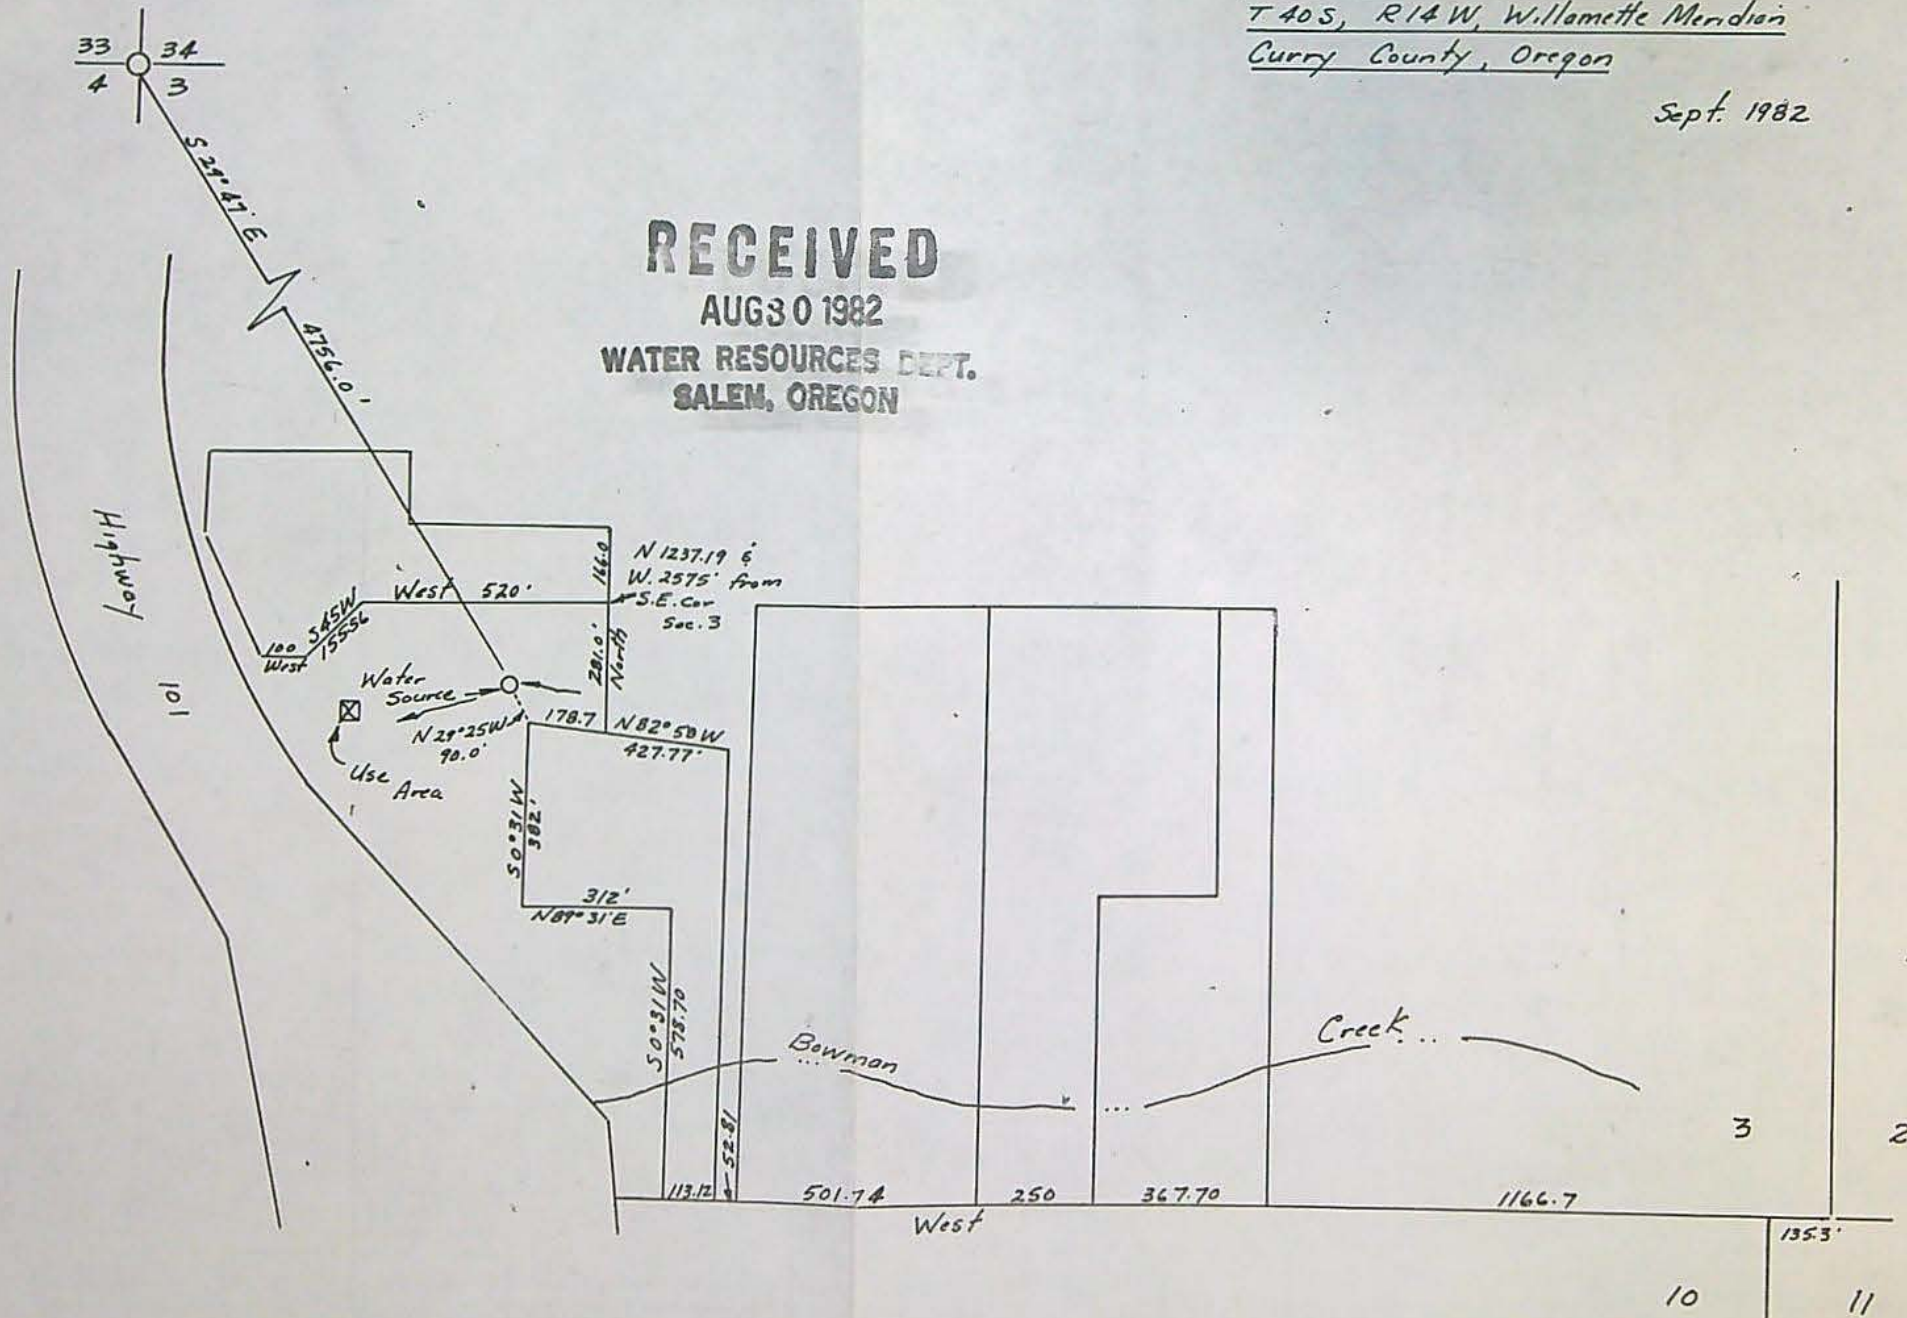

RECEIVED

AUG 23 1984

WATER RESOURCES DEPT
SALEM, OREGON

Stephen C. Brown
Senior Water Rights Examiner
Water Resources Dept
555 13th Street N.E.
Salem, Oregon 97310

20 August 1984

Dear Mr. Brown REF FILE 63973

THIS letter is in response to our
Telephone conversation today, concerning the
completion of construction of the work for my
project. THE previous Form "B" STATED THAT
I HAD EXTENDED THE WATER TO THE PROPOSED
HOME SITE, I FAILED TO MENTION THAT THE WATER
HAD BEEN CONNECTED TO A MOBILE HOME, WHICH
I RESIDED IN WHILE I WAS IN OREGON. THIS
MOBILE HOME IS LOCATED AT THE PROPOSED
HOME SITE.

I PLAN ON BLDG A HOME AT THIS
PROPOSED SITE AFTER I RETIRE.

I HAVE PIPED AND USED THE WATER
FROM THE SPRING THIS YEAR 1984, AND THE
CONSTRUCTION OF THIS WATER LINE IS COMPLETE
FOR DOMESTIC USE. I HAVE INCLUDED FORMS
"B" & "C" FOR YOUR RECONSIDERATION OF
COMPLETION OF THE PROJECT

4517 W. Bluefield Av
Glendale Ar, 85308

Respectfully,
E. L. Daniel
E. L. Daniel

RECEIVED

SEP 22 1982

WATER RESOURCES DEPT.
SALEM, OREGON

WATER Resources DEPT
MILL CREEK OFFICE PARK
555 13TH N.E.
SALEM, Oregon 97310

ATTN- Stephen C. Brown

REFERENCE: FILE 63973

We are returning our Application with
the corrections that were required in your
letter dated Sept 13, 1982.

Many Thanks for your continued

INTEREST

Mrs. Mrs. E. L. DANIELSON
4517 W. Bluefield Ave
Glendale Az, 85308



Water Resources Department

3850 PORTLAND ROAD NE, SALEM, OREGON 97310

PHONE 378-3739

November 22, 1988

Mr. and Mrs. E. L. Danielson
4517 West Bluefield Avenue
Glendale AZ 85308

RE: File 63973

Dear Mr. and Mrs. Danielson:

I received the form to authorize the cancellation of permit 47063 signed by Mr. Danielson. The permit is in the names of Mr. and Mrs. E. L. Danielson. Therefore, I am returning the form for Mrs. Danielson's signature.

I am sorry for the inconvenience.

Sincerely,

LARRY H. NUNN
Water Rights Specialist

LHN:wpc


Enclosure

0284D

WATER RESOURCES DEPARTMENT
3850 PORTLAND ROAD, N.E.
SALEM, OREGON 97310

I hereby authorize the cancellation of my Application 63973,
Permit 47063, which defines a right to the use of 0.01
cubic feet per second of water from an unnamed stream, a tributary of
Bowman Creek for domestic use for one family.
including irrigation of not to exceed one-half
acre lawn and noncommercial garden.

Sincerely,

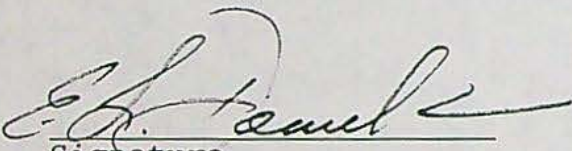
Signature

Dec 14, 88
Date



Water Resources Department

3850 PORTLAND ROAD NE, SALEM, OREGON 97310

PHONE 378-3739

November 3, 1988

Mr. and Mrs. E. L. Danielson
4517 West Bluefield Ave.
Glendale, AZ 85308

Dear Mr. and Mrs. Danielson:

Reference: File 63973

On September 28, 1987, a representative of this office made an inspection of land in connection with your permit 47063. This permit allowed for the use of up to 0.01 cubic foot per second of water from an unnamed stream, tributary to Bowman Creek, for the domestic use of one family including lawn and garden. The date for the complete application of water was October 1, 1985.

Our field inspector did not find a house on the land. Domestic use requires that the water be used in a house for normal household uses. If this is the case, this permit should be cancelled.

Enclosed is a form for your use in authorizing the cancellation of this permit. The cancellation would clear it from our records and avoid the necessity for further notices or correspondence.

Sincerely,

LARRY H. NUNN
Water Rights Specialist

cc: Thomas A. McDonald
P.O. Box 6833
Brookings, Or 97415

Enclosure

Abstract of Permit

This is to certify that I have examined APPLICATION 63973 and do hereby grant the same SUBJECT TO EXISTING RIGHTS INCLUDING THE APPROPRIATE MINIMUM FLOW POLICIES ESTABLISHED BY THE WATER POLICY REVIEW BOARD and the following limitations and conditions:

This permit is issued to Mr. and Mrs. E.L. Danielson of 4517 West Bluefield Avenue, Glendale, Arizona 85308, phone (602)582-3194, for the use of the waters of an unnamed stream, a tributary of Bowman Creek, for the PURPOSE of domestic use for one family including irrigation of not to exceed one-half acre lawn and noncommercial garden; that the PRIORITY OF THE RIGHT dates from August 30, 1962, and is limited to the amount of water which can be applied to beneficial use and shall not exceed 0.01 cubic foot per second measured at the point of diversion from the stream, or its equivalent in case of rotation with other water users.

The POINT OF DIVERSION is to be LOCATED: 4,128 feet South and 2,362 feet East from the Northwest Corner of Section 3, being within the SE 1/4 SW 1/4 of Section 3, Township 40 South, Range 14 West, WM, in the County of Curry.

A description of the PLACE OF USE under the permit, and to which such right is appurtenant, is as follows:

Township 40 South	Range 14 West, WM	Section 3	SE 1/4	SW 1/4	Domestic use for one family including irrigation of not to exceed one-half acre lawn and noncommercial garden
-------------------	-------------------	-----------	--------	--------	---

Actual construction work shall begin on or before November 3, 1983 and shall thereafter be prosecuted with reasonable diligence and be completed on or before October 1, 1984.

Complete application of the water to the proposed use shall be made on or before October 1, 1985.

WITNESS my hand this 3rd day of November, 1982.

WATER RESOURCES DIRECTOR

APPLICATION 63973

PERMIT 47063

9/29/87 ADVERSE REPORT
JMS

INFO: SPOKE WITH WILLIAM GRAHAM (A# 57966, P# 43679)
AN ADJOINING LANDOWNER WHO STATED THAT THE
DANIELSON'S HAD PLANNED TO BUILD A HOME BUT
BECAUSE THEY HAVE NOT BEEN ABLE TO PURCHASE
OR NEGOTIATE AN EASEMENT FROM ANY ADJOINING
NEIGHBOR, THEIR LOT IS LAND-LOCKED.

JIM AND I WALKED THE PROPERTY AND FOUND
NO EVIDENCE OF ANY WATER DEVELOPMENT.

Mila Schmidt
ADV. REP.

9/29/87

RECEIVED

AUG 09 1984

WATER RESOURCES DEPT
SALEM, OREGON

Form B (690-9-77)

Application No. 63973

NOTICE OF COMPLETION OF CONSTRUCTION

I, EDWARD L DANIELSON, the holder of Permit No. 47063

appropriate the public waters of the state of Oregon, completed the construction of the works described
herein on the 24th day of July, 1984

Remarks: Extended WATER Line to Garden (Domestic) Site
If the works have less capacity than described in the permit, or you have definitely abandoned part of the proposed develop-

and Proposed HOME SITE
ment, you should so state in order that our records may not be unnecessarily encumbered.

IN WITNESS WHEREOF, I have hereunto set my hand this 7th day of August, 1984

Edward L Danielson
(Signature of Applicant)

4517 W. Blufffield Av. Glendale Ar
(Address)

Fill out, detach and mail to the Water Resources Department, Salem, OR 97310, when construction work is completed. 85308

Rec B



Water Resources Department
MILL CREEK OFFICE PARK

555 13th STREET N.E., SALEM, OREGON 97310

PHONE 378-8508

August 10, 1984

Mr. and Mrs. E. L. Danielson
4517 West Bluefield Ave.
Glendale, Arizona 85308

Dear Mr. and Mrs. Danielson:

REFERENCE: File 63973

Your Notice of Completion of Construction under the terms of your Permit 47063 has been received.

You notice indicates that the system to the proposed homesite is complete.

The completion of ^{2 dm} construction of the works for your project would include the plumbing in the dwelling.

Your notice cannot be accepted until the entire system is complete.

Enclosed is another Form B for your use.

If you do not complete the project within the specified time limits of the permit, you may request an extension of the time limits, which, if approved, would allow additional time to complete the project.

An extension of time form will be supplied upon request if you fail to complete the project prior to October 1, 1984.

Sincerely,

Stephen C. Brown
Senior Water Rights Examiner

SCB:jvm


enclosure

November 19, 1982

Mr. and Mrs. E.L. Danielson
4517 West Bluefield Avenue
Glendale, Arizona 85308

63973.

47063

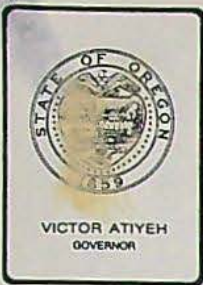

Water Resources Department

MILL CREEK OFFICE PARK

555 13th STREET N.E., SALEM, OREGON 97310

PHONE 378-3066 or
1-800-452-7813
(message line)

September 27, 1982

Mr. and Mrs. E.L. Danielson
4517 West Bluefield Ave.
Glendale, Arizona 85308

Dear Mr. and Mrs. Danielson:

REFERENCE: File 63973

Thank you for the return of amended Application 63973.

Your application now appears to be in satisfactory form for the issuance of a permit and will be placed with the next group to be considered for approval.

Sincerely,

Stephen C. Brown
Senior Water Rights Examiner

SCB:tw



Water Resources Department
MILL CREEK OFFICE PARK

555 13th STREET N.E., SALEM, OREGON 97310

PHONE 378-3066
1-800-452-7813
(message line)

September 13, 1982

Mr. & Mrs. E. L. Danielson
4517 West Bluefield Avenue
Glendale, Arizona 85308

Dear Mr. & Mrs. Danielson:

Reference: File 63973

Your application describing the proposed use of 1/80th of a cubic foot per second of water for domestic use for one family and garden use along with the accompanying map and legal description, has been reviewed.

It will be necessary for you to clarify your intended use or uses of water. Domestic use, generally, is considered to be inhouse use, but may include up to $\frac{1}{2}$ acre irrigation of lawn or non-commercial garden if the irrigation system is an integral part of the domestic system. Therefore, if you intend an integral system and do not intend to exceed the $\frac{1}{2}$ acre, the use may be specifically stated as "domestic supplies including the irrigation of a lawn or non-commercial garden not to exceed $\frac{1}{2}$ acre", in Item 3 and 5 of your application. When the irrigation of the lawn and garden are included within the domestic use, the irrigation use must stop if the inhouse use is discontinued.

Both signatures of the individuals submitting the application as appears on Page 1 should appear on Page 3.

I am returning your application for correction and completion. The application is endorsed and in order to retain its priority date, it must be received in this office on or before November 15, 1982.

Sincerely,

Stephen C. Brown
Senior Water Rights Examiner

SCB:slm
Enclosure



Water Resources Department

MILL CREEK OFFICE PARK

555 13th STREET N.E., SALEM, OREGON 97310

PHONE 578-5066
or
1-800-452-7813
(message line)

September 7, 1982

Mr. and Mrs. E.L. Danielson
4517 West Bluefield Avenue
Glendale, AZ 85308

Dear Mr. and Mrs. Danielson:

REFERENCE: File 63973

We have received your application for use of water for domestic use including irrigation along with the supporting data and fees. Our Receipt 32622 is enclosed. Your application has been filed and assigned number 63973.

Applications which are received in proper form for a permit, including maps, supporting data and fees, will be considered for approval shortly after the mandatory 30-day waiting period. Applications which are defective, conflict with existing rights or require additional information will be reviewed in detail and will be returned for completion or correction within 45 days.

If your application is approved, the project described in the application will be subject to the Water Policy Review Board's Basin Program statements, existing minimum flows and demands of prior rights during periods of low water.

Sincerely,

RALPH H. JACKSON, Supervisor
Application/Permit Section

RHJ:wpc

enclosure
2134B/1
2455B

COPY

RECEIVED

AUG 30 1982

Application No. 63973

WATER RESOURCES DEPT.
SALEM, OREGON

DESCRIPTION OF SPRING.

1. Is spring on property of applicant? Yes
2. If not, give name and address of legal owners. —
3. Have you secured consent of owner to appropriate water from this spring and for construction of pipeline and other works? —
4. If you do not have such consent, do you expect to secure right of way through condemnation? —
5. What is the maximum flow from spring? —
(Gallons per minute or cubic feet per second)
What is the minimum flow? 2-3 gals/min
Is flow measured or estimated? estimated
6. Does the stream flowing from spring form a well defined natural channel? yes
7. Does the water flow off the lands on which it first arises? yes
8. Give the name of the stream or other body of water into which water from the spring flows. Bowman Creek
9. If the water from the spring sinks or evaporates before reaching other water, give distance water flows from spring before vanishing.
—
10. Remarks —

Mrs E. L. Danielson
Signature of Applicant

RECEIVED

AUG 30 1982

WATER RESOURCES DEPT.
SALEM, OREGON

OR 50 3

EXHIBIT "A"

DESCRIPTION SHEET

All that certain tract of land situated in the SW¹/₄ of the NE¹/₄ and SE¹/₄ of the SW¹/₄ of Section 3, Township 40 South, Range 14 West, Willamette Meridian, Curry County, Oregon, more particularly described as follows:

Beginning at the Southeast corner of the Everett King property, said point also being 1337.19 feet North and 2574.99 feet West of the Southeast corner of Section 3; thence West 520 feet along King's Southerly boundary; thence South 45° West 155.56 feet; thence West 100 feet to the Southwesterly corner of the King property; thence Southwesterly 50 feet to the Right of Way of the new Oregon Coast Highway; thence Southeasterly along the Highway Right of Way to the Southern boundary line of Section 3; thence East 100 feet, more or less, to the Southwesterly corner of the Russell Sheldon property; thence North 00° 31' East 598.70 feet; thence South 31' West 312 feet; thence North 00° 31' East 312 feet; thence along Sheldon's North boundary line South 82° 58' East 178.7 feet; thence North 81.5 feet to the point of beginning.

EXEMPTIONS:

1. An easement created by Instrument, including the terms and provisions thereof, recorded December 1, 1977 in Deed Volume 46, page 340, in favor of Coast Curry Electric Cooperative, Inc. for electric power transmission lines.
2. Limited access in and from State of Oregon and through its State Highway Commission, which provides that no right or easement of right of access, to, from or across the State Highway other than expressly herein provided for shall attach to the abutting property. NOTE: said access restrictions were modified by Instrument of Access recorded July 13, 1961 in Deed Book 62, page 14 and 58.
3. An easement created by instrument, including the terms and provisions thereof filed September 22, 1960 in favor of State of Oregon, as disclosed by Condemnation Suit #4221 for repairing slopes of cuts and fills.



INDEXED IN DEEDS

State of Oregon
County of Curry } ss.

I hereby certify that the within instrument was
filed for record February 22, 1977
at 9:45 o'clock A. M. and recorded
in Book of Records Vol. 50 Page 4-5
BERNARD L. MATHER, County Clerk
Maria Burnett Deputy
Fee Rec'd. \$6.00

Application No. 63973
Permit No. 47063

BOOK OF RECORDS

Application No. 63973
Permit No. 47063

50 5

EXHIBIT "A"

DESCRIPTION OF EASEMENT

All that certain tract of land situated in the NE 1/4 of the SW 1/4 of the NW 1/4 of Section 2, Township 36 North, Range 14 West, Willamette Meridian, Clatsop County, Oregon, more particularly described as follows:

Beginning at the Southeast corner of the Everett King property, said point also being 137.18 feet North and 2574.99 feet West of the Southeast corner of Section 2; thence West 120 feet along King's Northern boundary; thence South 45° West 155.44 feet; thence East 100 feet to the Southwesterly corner of the King property; thence Southwesterly 10 feet to the Right of Way of the Oregon Coast Highway; thence Southeast along the Highway Right of Way to the Southern boundary line of Section 3; thence East 100 feet, more or less, to the Southwesterly corner of the Russell & Sons property; thence North 00° 31' East 98.0 feet; thence East 31' West 312 feet; thence North 00° 31' East 250 feet; thence along Sheldon's Northern boundary line East 58' East 170.1 feet; thence North 10° East to the point of beginning.

RECORDS:

1. An easement created by Instrument, including the terms and provisions thereof filed September 22, 1977 in Book Volume 50, page 4-5, in 1977, by the Clatsop Electric Cooperative, Inc. for electric power lines and lines.
2. Limited access by land from State of Oregon through the State Highway, Clatsop County, which has no right of easement or right of access to the State Highway other than that expressly provided for shall attach to the abutting property. All access restrictions were modified by Instrument recorded July 13, 1971 in Book 40, page 4 and 5.
3. An easement created by Instrument, including the terms and provisions thereof filed September 22, 1977 in favor of State of Oregon, as filed by Clatsop Electric Cooperative, Inc. for repainting lines on poles and lines.

INDEXED IN DEEDS

State of Oregon
County of Curry

I hereby certify that the within instrument was filed for record February 22, 1977 at 9:45 o'clock A. M. and recorded in Book of Records Vol. 50 Page 4-5
BERNARD E. MATHER, County Clerk
Deputy
Fee Rec'd. \$6.00



BOOK OF RECORDS

Application No. 63973

Permit No.

STATE OF OREGON WATER RESOURCES DEPARTMENT

Application for Permit to Appropriate Surface Water

RECEIVED

AUG 30 1982

WATER RESOURCES DEPT.
SALEM, OREGON

I, Mr & Mrs E.L. Danielson (Name of Applicant)
 of 4517 W. Bluefield Ave, Glendale (Mailing Address) (City)
 State of Arizona, 85308 (Zip Code) Phone No. 602-582-3194 do hereby
 make application for a permit to appropriate the following described waters of the State of Oregon:

1. The source of the proposed appropriation is an unnamed stream
 a tributary of Bowman Creek
2. The point of diversion is to be located 4128 ft. South and 2362 ft. East
 from the Northwest corner of Section 3
 (N. or S.) (E. or W.)
 (Public Land Survey Corner)

(If there is more than one point of diversion, each must be described)

being within the SE $\frac{1}{4}$ of the SW $\frac{1}{4}$ of
 Sec. 3 Tp. 40 S R. 14 W, W. M., in the county of Curry
 (N. or S.) (E. or W.)

3. Location of area to be irrigated, or place of use if other than irrigation.

Township	Range	Section	List $\frac{1}{4}$ $\frac{1}{4}$ of Section	List use and/or number of acres to be irrigated
T40S	R14W	Sec. 3	SE $\frac{1}{4}$ SW $\frac{1}{4}$	Domestic & 1/2 acre irrigation Domestic Supplies Including The Irrigation of lawn or Non-Commercial garden Not to Exceed 1/2 Acre

4. The amount of water which the applicant intends to apply to beneficial use is 1/80

cubic feet per second

(If water is to be used from more than one source, give quantity from each)

5. The use to which the water is to be applied is domestic & garden - Domestic Supplies

including the irrigation of a lawn or non commercial garden not to
Exceed 1/2 Acre

6.

DESCRIPTION OF WORKS

Include dimensions and type of construction of diversion dam and headgate, length and dimensions of supply ditch or pipeline, size and type of pump and motor, type of irrigation system to adequately describe the proposed distribution system.

6' Diameter CMP intake, 1/2 H.P. pump, 3/4" pipe

If for domestic use state number of families to be supplied 1

7. Construction work will begin on or before Sept. 1983

8. Construction work will be completed on or before November 1983

9. The water will be completely applied to the proposed use on or before November, 1983

Application No. 63973

Permit No.

Remarks:.....

This permit, when issued, is for the beneficial use of water. By law, the land use associated with this water use must be in compliance with statewide land-use goals and any local acknowledged land-use plan. It is possible that the land use you propose may not be allowed if it is not in keeping with the goals and the acknowledged plan. Your city or county planning agency can advise you about the land-use plan in your area.

Mrs E. L. Danielson
Signature of Applicant
E. L. Danielson

This is to certify that I have examined the foregoing application, together with the accompanying maps and data, and return the same for.....correction and completion.....

In order to retain its priority, this application must be returned to the Water Resources Director with corrections on or before November 15, 19 82

WITNESS my hand this 13th day of September, 19 82

James E. Sexson Water Resources Director

By Stephen C. Brown

RECEIVED
SEP 22 1982
WATER RESOURCES DEPT.
SALEM, OREGON

This instrument was first received in the office of the Water Resources Director at Salem, Oregon, on the 30th day of August, 19 82, at 3:15 o'clock P.M.

Application No. 63973

Permit No.

Application No. 63973

Permit No.

PC
NCR

Permit to Appropriate the Public Waters of the State of Oregon

This is to certify that I have examined the foregoing application and do hereby grant the same SUBJECT TO EXISTING RIGHTS INCLUDING THE EXISTING FLOW POLICIES ESTABLISHED BY THE WATER POLICY REVIEW BOARD and the following limitations and conditions:

The right herein granted is limited to the amount of water which can be applied to beneficial use and shall not exceed 0.01 cubic feet per second measured at the point of diversion from the stream, or its equivalent in case of rotation with other water users, from an unnamed stream

The use to which this water is to be applied is dom @ incl 48.6

If for irrigation, this appropriation shall be limited to of one cubic foot per second or its equivalent for each acre irrigated

and shall be subject to such reasonable rotation system as may be ordered by the proper state officer.

The priority date of this permit is August 30, 1982

Actual construction work shall begin on or before and shall thereafter be prosecuted with reasonable diligence and be completed on or before October 1, 19

Complete application of the water to the proposed use shall be made on or before October 1, 19

WITNESS my hand this day of , 19

Relly A

See
8/30/82

R
Application No.

Permit No.

63973
47063

Name Mr. and Mrs. E.L. Danielson
Address 4517 W. Bluefield Ave.; Glendale, Arizona 85308

Assigned

Address

Beginning construction NOV 3 1983

Completion of construction OCT 1 1984

Extended to

Complete application of water OCT 1 1985

Extended to