

ASSIGNED

Name Jerry R. and Judith E. Swanson
 By _____
 Address P.O. Box 1420, Brookings, OR 97415

Application No. 53258Permit No. 39523

Certificate No. _____

Stream Index, Page No. 15-2M

Date filed June 16, 1975
 Priority June 16, 1975
 Action suspended until Sur

Return to applicant _____
 Date of approval FEB 13 1976

CONSTRUCTION

Date for beginning FEB 13 1977
 Date for completion OCT 1 1977
 Extended to _____

Date for application of water OCT 1 1978
 Extended to _____

PROSECUTION OF WORK

Form "A" filed _____
 Form "B" filed Completed
 Form "C" filed Mar 2, 1976

FINAL PROOF

Blank mailed _____
 Proof received _____
 Date certificate issued _____

FEES PAID

Date	Amount	Receipt No.
6-16-75	35.00	47678

Date	Amount	Check No.
	\$1 Cert. Fee	

FEES REFUNDED

Date	Amount	Check No.
2-25-76	10.00	421

ASSIGNMENTS

Date	To Whom	Address	Volume	Page
7-15-76	<u>Foster Delphina Wright</u>	Star Route 10-B Brookings 97415	5	931
9-23-77	Fred A. & May R. Blunt	Box 1163 Brookings, OR 97415	6	260

REMARKS

Card for C OCT 27 1978

SR

Sur

R

53258

6/16/75

ASSIGNED

Application No.

Permit No.

39523

Name Jerry R. and Judith E. Swanson

Address P.O. Box 1420 Brookings, OR 97415

Assigned Foster Delphina Wright Fred & May ~~Hart~~ Blunt

Address Star Route 10-B, Brookings, OR 97415

Beginning construction FEB 13 1977 Box 1163 Brookings, OR 97415

Completion of construction OCT 1 1977

Extended to

Complete application of water OCT 1 1978

Extended to

The completed assignment must be submitted to the Water Resources Director,
1178 Chemeketa St., N.E., Salem, Oregon 97310, together with a recording
fee of \$2.00.

RECEIVED

JUL 15 1976

WATER RESOURCES DEPT
SALEM, OREGON

7-15-76

2.00

REC 54142

JUN 16 1975

Swanson Tract:

STATE ENGINEER
SALEM, OREGON

A tract of land lying within the Northwest Quarter (NW $\frac{1}{4}$) of Section 12, Township 40 South, Range 14 West, Willamette Meridian, more particularly described as follows:

Beginning at a point lying on the Westerly right-of-way line of the Old Oregon Coast Highway, U. S. 101, said point being South 274.25 feet and East 1662.1 feet from the Northwest Corner of said Section 12, T. 40 S., R. 14 W., W.M.; thence

South 74°43'30" West a distance of 614.1 feet; thence

South 18°23' East a distance of 122.7 feet; thence

South 33°38'15" East a distance of 335.6 feet; thence

North 82°32'30" East a distance of 270.4 feet; thence

North 57°39'30" East a distance of 258.4 feet, more or less, to the Westerly right-of-way line of U.S. 101; thence

Northerly, following said right-of-way line, a distance of 404 feet, more or less, to the Point of Beginning, Containing 5.9 acres, more or less, all lying and being within Curry County, Oregon.

THERE IS ALSO GRANTED an easement for utility purposes, over and upon a strip of land ten (10) feet in width, being five (5) feet on each side of the following described centerline;

Beginning at a point lying on the Northerly line of the above described tract of land, said point being South 74°43'30" West a distance of 14.0 feet from the Northeast Corner of said tract; thence

North 14°09'30" West a distance of 37.9 feet; thence

North 31°29'30" West a distance of 107.8 feet; thence

North 35°34'30" West a distance of 222.4 feet; thence

North 17°42'30" West a distance of 31.3 feet; thence

North 28°59'15" West a distance of 57.65 feet; thence

North 41°52'00" West a distance of 60.6 feet, more or less, to the Southerly line of the pump house property, all lying and being within Curry County, Oregon.

Application No. 53258
Permit No.

EXHIBIT "A", continued

Pump house and Well Tract

A tract of land lying within the Southwest Quarter (SW $\frac{1}{4}$) of Section 1, Township 40 South, Range 14 West, Willamette Meridian, more particularly described as follows:

Beginning at a point which bears North 157.7 feet and East 1385.7 feet from the Northwest Corner of Section 12, T. 40 S., R. 14 W., W.M.; thence

South 85°52'30" West a distance of 15.00 feet; thence

North 4°07'30" West a distance of 21.5 feet, more or less, to the thread of the stream of Bowman Creek; thence

Northeasterly, following the thread of the stream of Bowman Creek, a distance of 15 feet, more or less, to a point which bears North 4°07'30" West of the point of beginning; thence


South 4°07'30" East a distance of 24 feet, more or less, to the point of beginning, containing 0.01 acres, more or less, all lying and being within Curry County, Oregon.

RECEIVED

JUN 16 1975

STATE ENGINEER
SALEM, OREGON

Application No. 53258
Permit No.

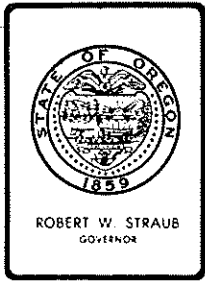

Water Resources Department
MILL CREEK OFFICE PARK

555 13th STREET N.E., SALEM, OREGON 97310

PHONE 378-8508

53258

February 3, 1978

Fred A. & May R. Blunt
Box 1163
Brookings, OR. 97415

Dear Mr. and Mrs. Blunt:

According to the report submitted by our field engineer, you have not made use of water to the extent intended within the limits of your permit number 39523, although the notice of complete application of water was submitted.

Under the terms of your permit, the date for complete application of water is October 1, 1978; therefore, you have more time to irrigate the balance of the land. We will mark the notice previously submitted as premature.

I am enclosing another form "C" for your use in reporting the completion of your project when applicable.

Sincerely,

THOMAS E. SHOOK
Water Rights Engineer

TES:tld

RECEIVED

SEP 28 1977

WATER RESOURCES DEPT
SALEM, OREGON

Richard R. Wilson
Star Route Box 7
Brookings, Oregon 97415

Sept. 21, 1977

Wayne J. Overcash
Water Rights Engineer
Water Resources Department
Mill Creek Office Park
555 13th Street N.E.
Salem, Oregon

Dear Mr. Overcash

Enclosed is the completed water rights assignment application signed by the Wrights to the Blunts.


Also enclosed is the \$2.00 fee for the recording.

Thank you very much for your cooperation in this matter

Sincerely

A handwritten signature in blue ink, appearing to read "Richard R. Wilson", with a stylized flourish at the end.

Richard R. Wilson

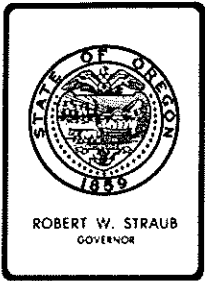

Water Resources Department

MILL CREEK OFFICE PARK

555 13th STREET N.E., SALEM, OREGON 97310

PHONE 378-3066

File No. 53258

September 29, 1977

Fred and May Blunt
Box 1163
Brookings, OR 97415

Dear Mr. & Mrs. Blunt,

The assignment of permit numbered 39523 from Foster and Delphina Wright to you has been recorded in the records of the Water Resources Department. Our records have been changed accordingly, and the original is enclosed along with our receipt numbered 64063, covering the recording fee of \$2.00 you submitted.

Sincerely,

Wayne J. Overcash
Water Rights Engineer

WJO/dw

378-3066

File No. 53258

August 31, 1977

Richard R. Wilson
Star Route, Box 7
Brookings, OR 97415

Dear Mr. Wilson:

Enclosed is the assignment form which when properly completed by Foster Delphina Wright and returned to this office with the \$2.00 recording fee will provide for assigning the permit No. 39523.

I am also enclosing a few blank assignment forms.

Sincerely

Wayne J. Overcash
Water Rights Engineer

WJO:cah

August 25, 1977

RECEIVED

AUG 20 1977

WATER RESOURCES DEPT
SALEM, OREGON

Water Resources Department
1178 Chemeketa Street N.E.
Salem, Oregon 97310

53258

Dear Sir:

Would you please send me three water rights assignment blanks.

I need these so that water rights can be assigned to new owners of property.

Sincerely

Richard R. Wilson

Richard R. Wilson
Star Route Box 7
Brookings, Oregon 97415

469-4798
469-2108
469-2109

Jerry Swanson
1976
Foster Wright
Fred Blunt

378-3066

File 53258

July 22, 1976

Foster Wright
Star Route 10-B
Brookings, OR 97415

Dear Mr. Wright,

The assignment of permit number 39523 from Jerry and Judith Swanson to you has been recorded in the records of the Water Resources Department. Our records have been changed accordingly. Our receipt number 52142 covering the recording fee of \$2.00 was sent to you in our letter dated June 30, 1976, and the original assignment is enclosed.

Sincerely,

Thomas E. Shook
Water Rights Engineer

TES:jt

378-3066

File No. 53258

September 29, 1977

Fred and May Blunt
Box 1163
Brookings, OR 97415

Dear Mr. & Mrs. Blunt,

The assignment of permit numbered 39523 from Foster and Delphina Wright to you has been recorded in the records of the Water Resources Department. Our records have been changed accordingly, and the original is enclosed along with our receipt numbered 64063, covering the recording fee of \$2.00 you submitted.

Sincerely,

Thomas E. Shook
Water Rights Engineer

TES/dw

378-3066

June 30, 1976

53258

Jerry R. and Judith E. Swanson
P.O. Box 1420
Brookings, OR 97415

Dear Mr. and Mrs. Swanson:

Thank you for your letter of June 23, 1976 indicating that you wish to assign your interest in Permit No. 39523 to Foster L. and Delphina M. Wright.

An assignment of the permit must contain the name and also the address of the person to whom the permit is to be assigned. Since your letter does not provide this information, I am providing you with the standard assignment form for assigning the permit.

The form should be completed, signed by each of you, and returned to this office. It is not necessary to pay the assignment recording fee since this has been paid and our receipt No. 52142 was mailed to the Wrights.

Sincerely,

Vestal R. Garner
Water Rights Engineer


VG:db
Enclosure
cc: Foster and Delphina Wright
Star Route Box 10-B
Brookings, OR 97415

June, 21, 1976

Water Resources Dept.
1178 Chemeketa St. N.E.
Salem, Oregon 97310

This is to inform you that we, Jerry R. and Judith E. Swanson, do hereby assign our interest of the Water Rights Permit No. 39523 to Foster L. and Delphina M. Wright.

Thank you,

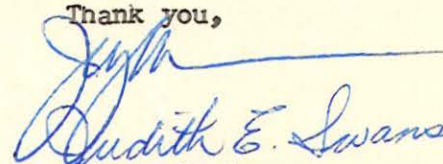
Judith E. Swanson
Jerry R. Swanson
Judith E. Swanson

RECEIVED
JUN 22 1976
WATER RESOURCES DEPT.
SALEM, OREGON

378-3066

April 6, 1976

53258

Foster and Delphina Wright
Star Route Box 10-B
Brookings, OR 97415

Dear Mr. and Mrs. Wright:

Acknowledged is a \$2.00 fee. Apparently, it is the recording fee for the assignment of Permit No. 39523 in the name of Jerry R. and Judith E. Swanson.

We have not received the assignment form signed by Jerry R. and Judith E. Swanson assigning the permit to you as of this date.

Before the assignment can be completed, the form properly completed must be submitted to our office. Upon receipt of the assignment, we will be able to show you as record holder of the permit.

Sincerely,

Thomas E. Shook
Water Rights Engineer

TS:db

Enclosure: Receipt No. 52142

cc: Jerry R. and Judith E. Swanson

378-3066

March 8, 1976

53258

Jerry R. and Judith E. Swanson
P.O. Box 1420
Brookings, OR 97415

Dear Mr. and Mrs. Swanson:

Acknowledged is your notice of complete application of water in connection with permit No. 39523. In line with the general practice of this office, a field survey will be made at a later date.

If you have no further interest in the permit, as you indicated on the form you submitted, an assignment to the new owner should be submitted.

I have enclosed a form for your use in making the assignment. Upon receipt of the properly completed form and a \$2.00 recording fee, we will be able to show the new owner as the permit holder.

Sincerely,

Robert G. Mucken
Water Rights Engineer

RM:db
Enclosure

February 26, 1976

Jerry R. and Judith E. Swanson
P.O. Box 1420
Brookings, OR 97415

53258

39523 with map and Check No. 421
in the amount of \$10.00 for refund of excess recording fees.

August 25, 1975

53258

XXXXXXXXXXXXXXXXXX
XXXXXXXXXXXXXXXXXX
JAMES E. SEXSON
DIRECTOR

Jerry R. and Judith E. Swanson
P.O. Box 1420
Brookings, OR 97415

Dear Mr. and Mrs. Swanson:

This will acknowledge return of your application No. 53258 now describing the use of 0.0675 cubic foot of water per second from the unnamed stream for the irrigation of 5.4 acres.

Your application No. 53258 is now in satisfactory form for approval by the issuance of a permit.

Very truly yours,

Wayne J. Overcash
Assistant

WJ:db



OFFICE: (503) 469-2537
HOME: (503) 469-4598

JERRY R. SWANSON

LAND SURVEYING
CALIFORNIA AND OREGON

July 26, 1975

RECEIVED

JUL 29 1975

WATER RESOURCES DEPT.
SALEM, OREGON

P.O. BOX 130,
BROOKINGS, OREGON 97415

Mr. Wayne J. Overcash
Assitant, State Engineer
Salem, Oregon 97310


Dear Mr. Overcash:

Please find enclosed my ammended water rights application and appropriate map tracing regarding the above mentioned Application No. The prior water right certificate referred to you in your letter July 25, 1975, is the same single family dwelling I was applying for. I will maintain the rights already prefected under the above mentioned certificate.

I have ammended the application to 0.0675 c.f.s. for 5.4 acres of irrigation, corrected the map accordingly, have shown the existing certificate for the home and one-half acre.

Thank you for your help. Sorry to have missed your telephone call earlier this week.

Yours truly,

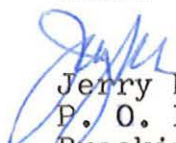
Jerry R. Swanson
P. O. Box 1420
Brookings, Oregon 97415

Application No. 53258
Permit No.

July 25, 1975

53258
42867

JAMES E. SEXSON
DIRECTOR

Jerry R. and Judith E. Swanson
P.O. Box 1420
Brookings, OR 97415

Dear Mr. and Mrs. Swanson:

Your application for a permit to appropriate 0.07275 cubic foot of water per second from an unnamed creek for domestic household use for an unspecified number of families and the irrigation of 5.9 acres was received along with the map prepared on tracing paper, two prints of the tracing, a legal description, and fees of \$35.00.

The application has been filed as No. 53258.

According to our records, the certificate recorded at Page 36866, State Record of Water Right Certificates, was issued to Roy E. and Ruth E. Collins and evidences the right to the use of 0.01 cubic foot of water per second from Bowman Creek for domestic use for one family including the irrigation of not to exceed one-half acre lawn and garden. The house supplied water under the existing right appears to be in the same area as the house as illustrated on the map supporting your application. I am enclosing a print of the final proof survey map which shows the location of the house allowed under the existing right.

If the house illustrated on your map is the same house as allowed under the earlier right and the earlier right is still valid and you wish to retain it, the domestic household use and lawn irrigation presently noted on your application should be deleted.

However, if the existing right has been abandoned or lost through non-use for five successive years, it will be necessary for you to clear it from our records before we can consider approval of your application for the same use at the same house.

Jerry R. and Judith E. Swanson

July 25, 1975

I am returning your application and the tracing for correction and completion. The application is endorsed so that in order to retain its priority date, it must be received in this office on or before September 25, 1975.

Very truly yours,

Wayne J. Overcash
Assistant

WO:db

Encl: Receipt No. 47678

POINT OF DIVERSION
N175.4 & E1374.4 FROM
THE NW COR. OF SEC.12, 40-14.

RECEIVED

JUN 16 1975

STATE ENGINEER
SALEM, OREGON

SCALE 1"=100'

T 40S, R 14W SEC. 1
T 40S, R 14W SEC. 12

SE 1/4 - SW 1/4

NW 1/4 - NW 1/4
NE 1/4 - NW 1/4

UNNAMED CREEK

OLD OREGON
COAST HIGHWAY


1" PLASTIC PIPELINE

MAP OF AREA

FOR
MR. & MRS. JERRY SWANSON
LOCATED WITHIN
SECTIONS 1 & 12
T. 40 S., R. 14 W. W.M.
CURRY COUNTY, OREGON

DEC. 74

MPH

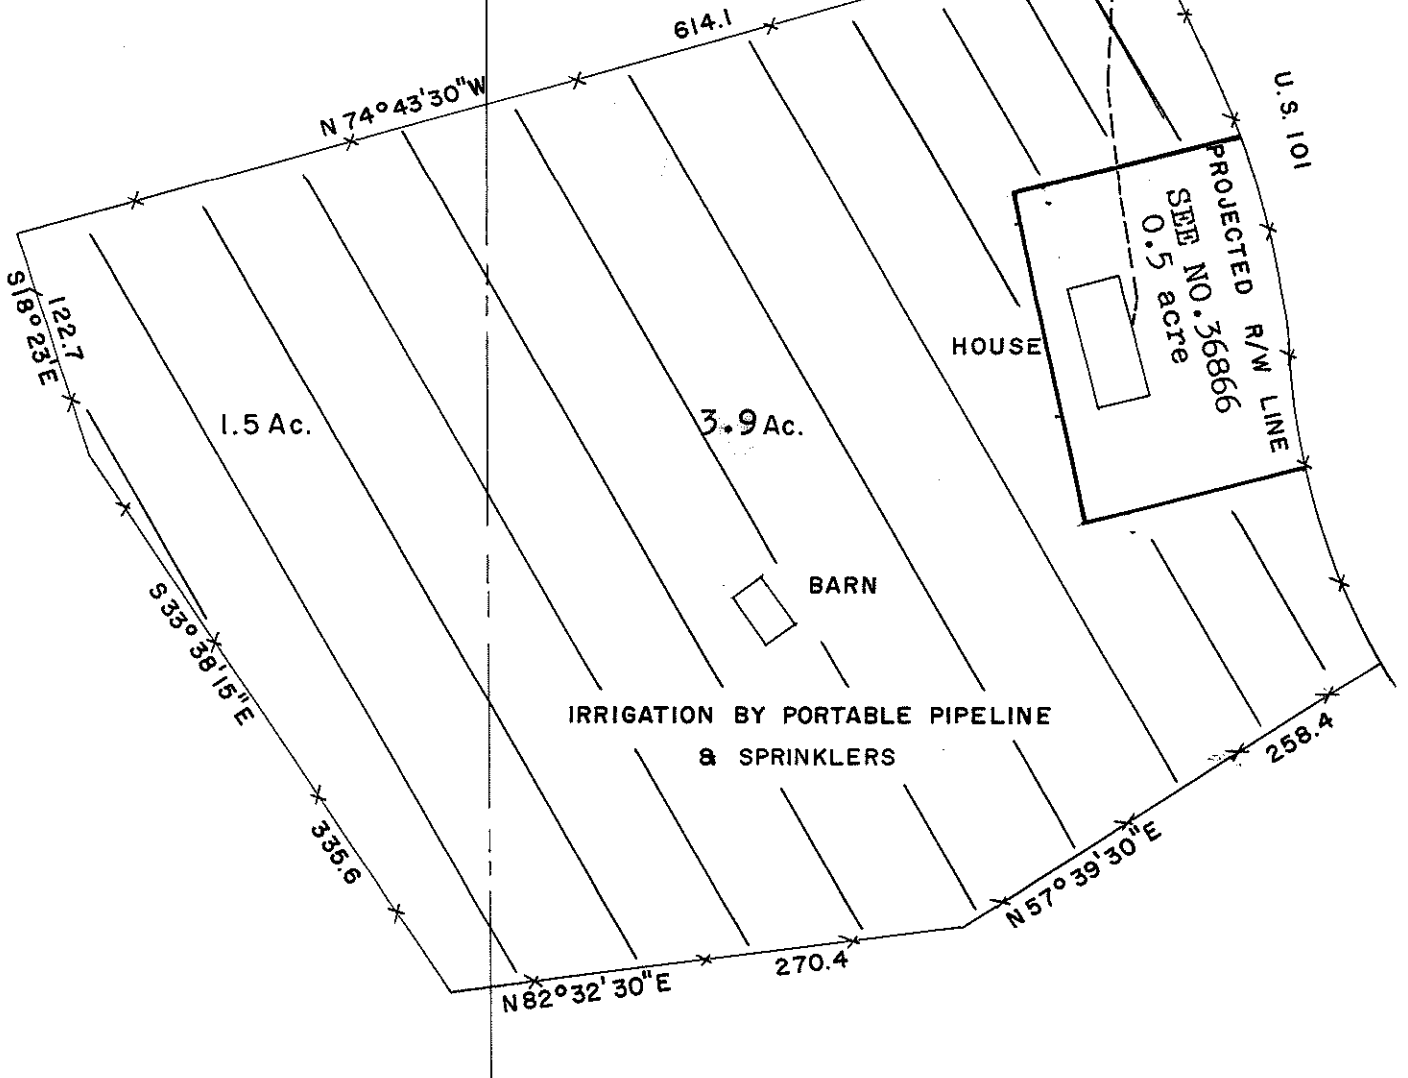

AREA TO BE IRRIGATED

Application No. 53258
Permit No. 39523

RECEIVED

JUL 29 1975

WATER RESOURCES DEPT.
SALEM, OREGON

POINT OF DIVERSION
N175.4 & E1374.4 FROM
THE NW COR. OF SEC.12, 40-14.

RECEIVED

JUN 16 1975

STATE ENGINEER
SALEM, OREGON


SCALE 1"=100'

MAP OF AREA

FOR
MR. & MRS. JERRY SWANSON
LOCATED WITHIN
SECTIONS 1 & 12
T. 40 S., R. 14 W. W.M.
CURRY COUNTY, OREGON

DEC. 74

MPH

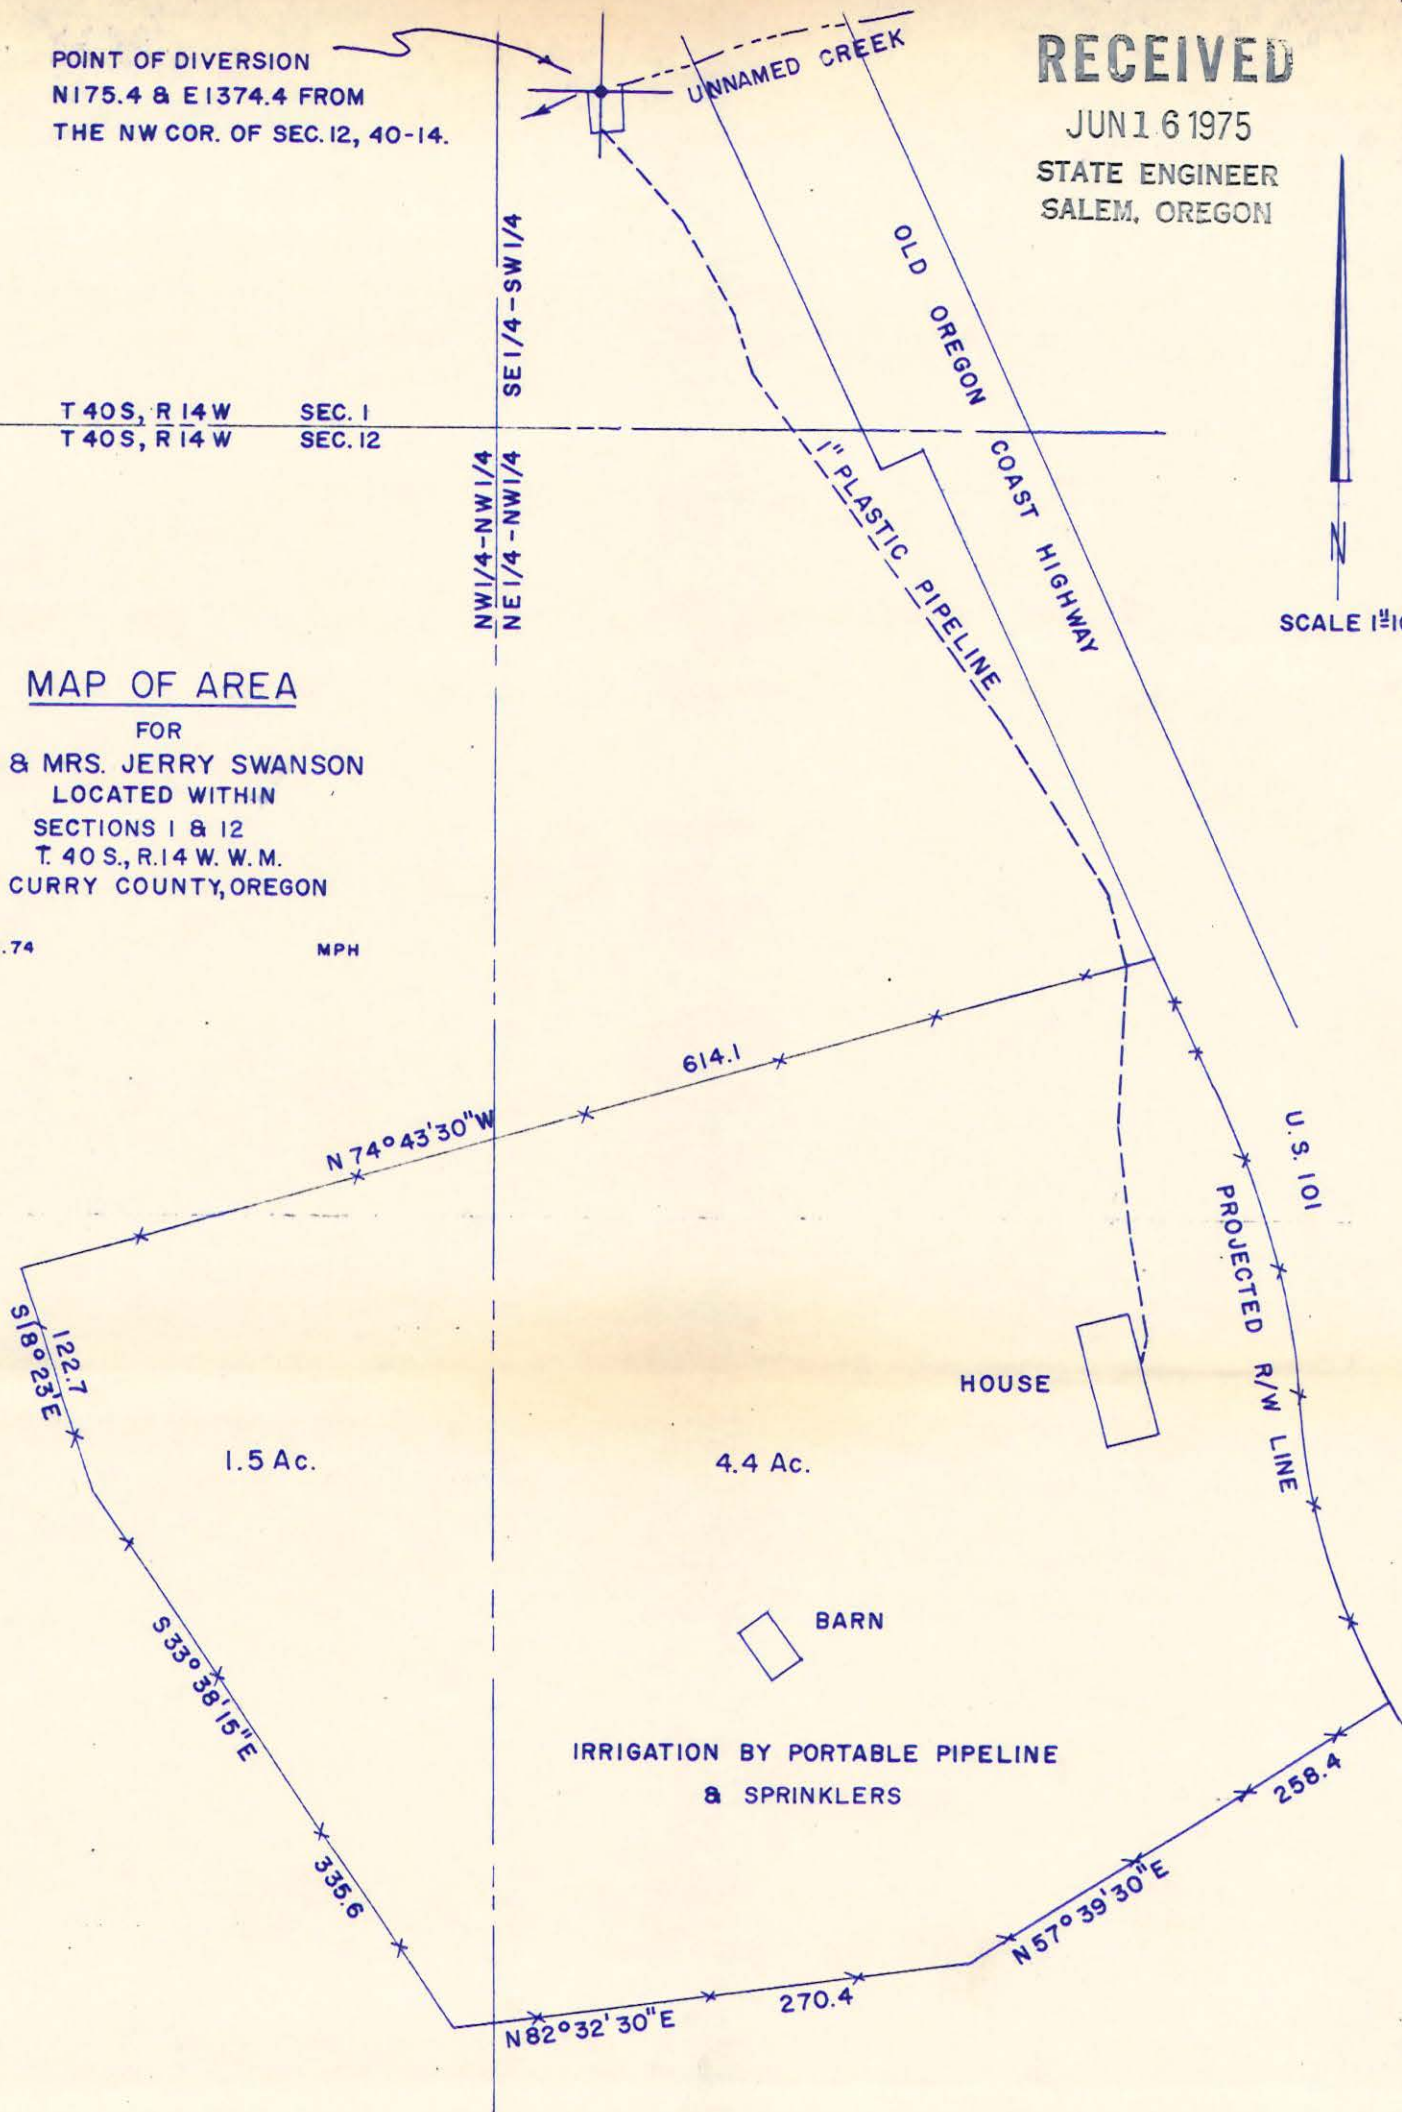

Application No. 5 3258
Permit No.

POINT OF DIVERSION
N 175.4 & E 1374.4 FROM
THE NW COR. OF SEC. 12, 40-14.

RECEIVED

JUN 16 1975
STATE ENGINEER
SALEM, OREGON

T 40 S., R 14 W SEC. 1
T 40 S., R 14 W SEC. 12

SE 1/4 - SW 1/4
NW 1/4 - NW 1/4
NE 1/4 - NW 1/4

UNNAMED CREEK

OLD OREGON
COAST HIGHWAY

1" PLASTIC PIPELINE


SCALE 1"=100'

MAP OF AREA

FOR
MR. & MRS. JERRY SWANSON
LOCATED WITHIN
SECTIONS 1 & 12
T. 40 S., R. 14 W. W. M.
CURRY COUNTY, OREGON

DEC. 74

MPH

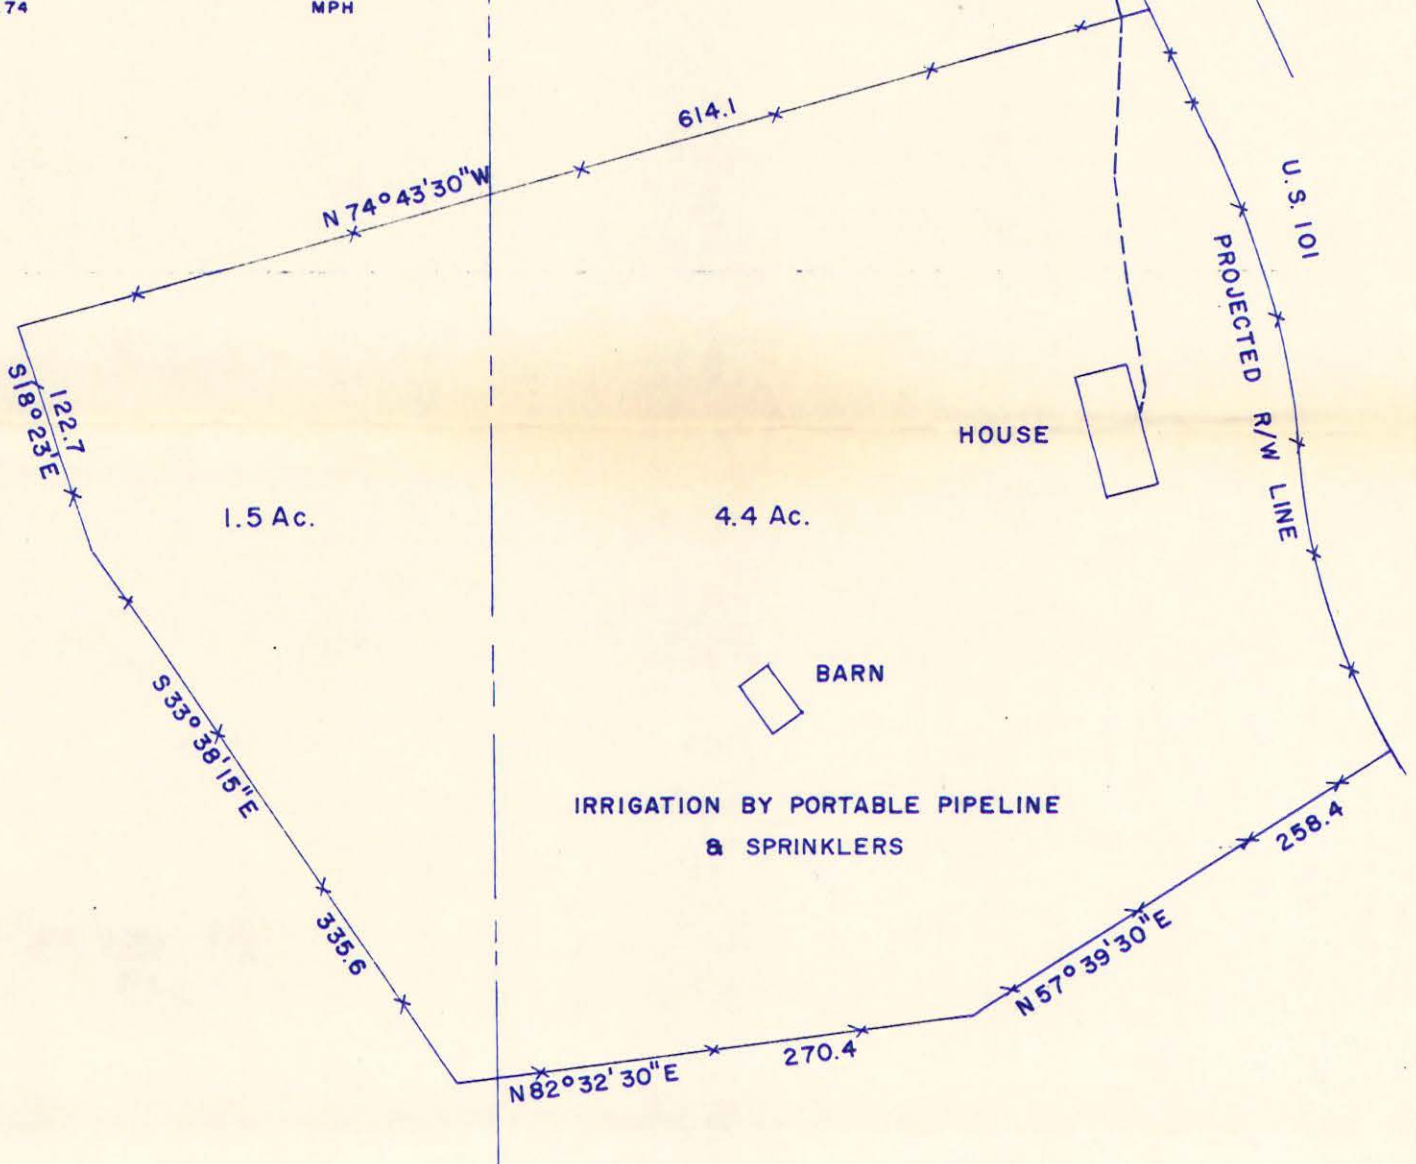

Application No. 53258
Permit No.