

Certificate No. 6771

Receipt for recording fee No. _____

Application Record, Book No.

Total	
-------------	-------

[illegible]

Date	To whom	Address	Volume	Page
------	---------	---------	--------	------

REMARKS

[illegible]

MAP
accompanying application for
appropriate water for
domestic purposes.

H.C. HEFT

in Section 21, Twp 2 N - R 16 E
Scale 1" = 400' Aug. 20, 1924

CERTIFICATE OF SURVEY
I, C.M. Northcutt, of Flood River, Ore
hereby certify that this map was
from notes taken during an adme-
made under my immediate supervision
on the 18th day of Aug. 1924 and
it correctly represents the north-
crated in the accompanying legal
together with the location of stream
and other ditches in the immediat-
ity, and has motion thereon the
which it is proposed to irrigate

S.W. Northcutt
J.P.S. 10-10-24

No 719
6654


MAP
Accompanying application for,
to appropriate meter for
domestic purposes.
H. C. HEET
in Section 21, Twp 2 N., R. 10 E.
Scale 1"=400' Aug. 20, 1924

CERTIFICATE - SURVEY
ICF Northwest, of Flood River, Ore
hereby certify that this map was
made under my immediate supervision
on the 10th day of Aug 1934 and
it correctly represents the work
done in the accompanying application
together with the location of stream
and other features in the immediately
adjacent area and has written thereon the
name of the person to whom the same
is being filed for record.

S. M. Northcutt

No 7787
No 6654

9794

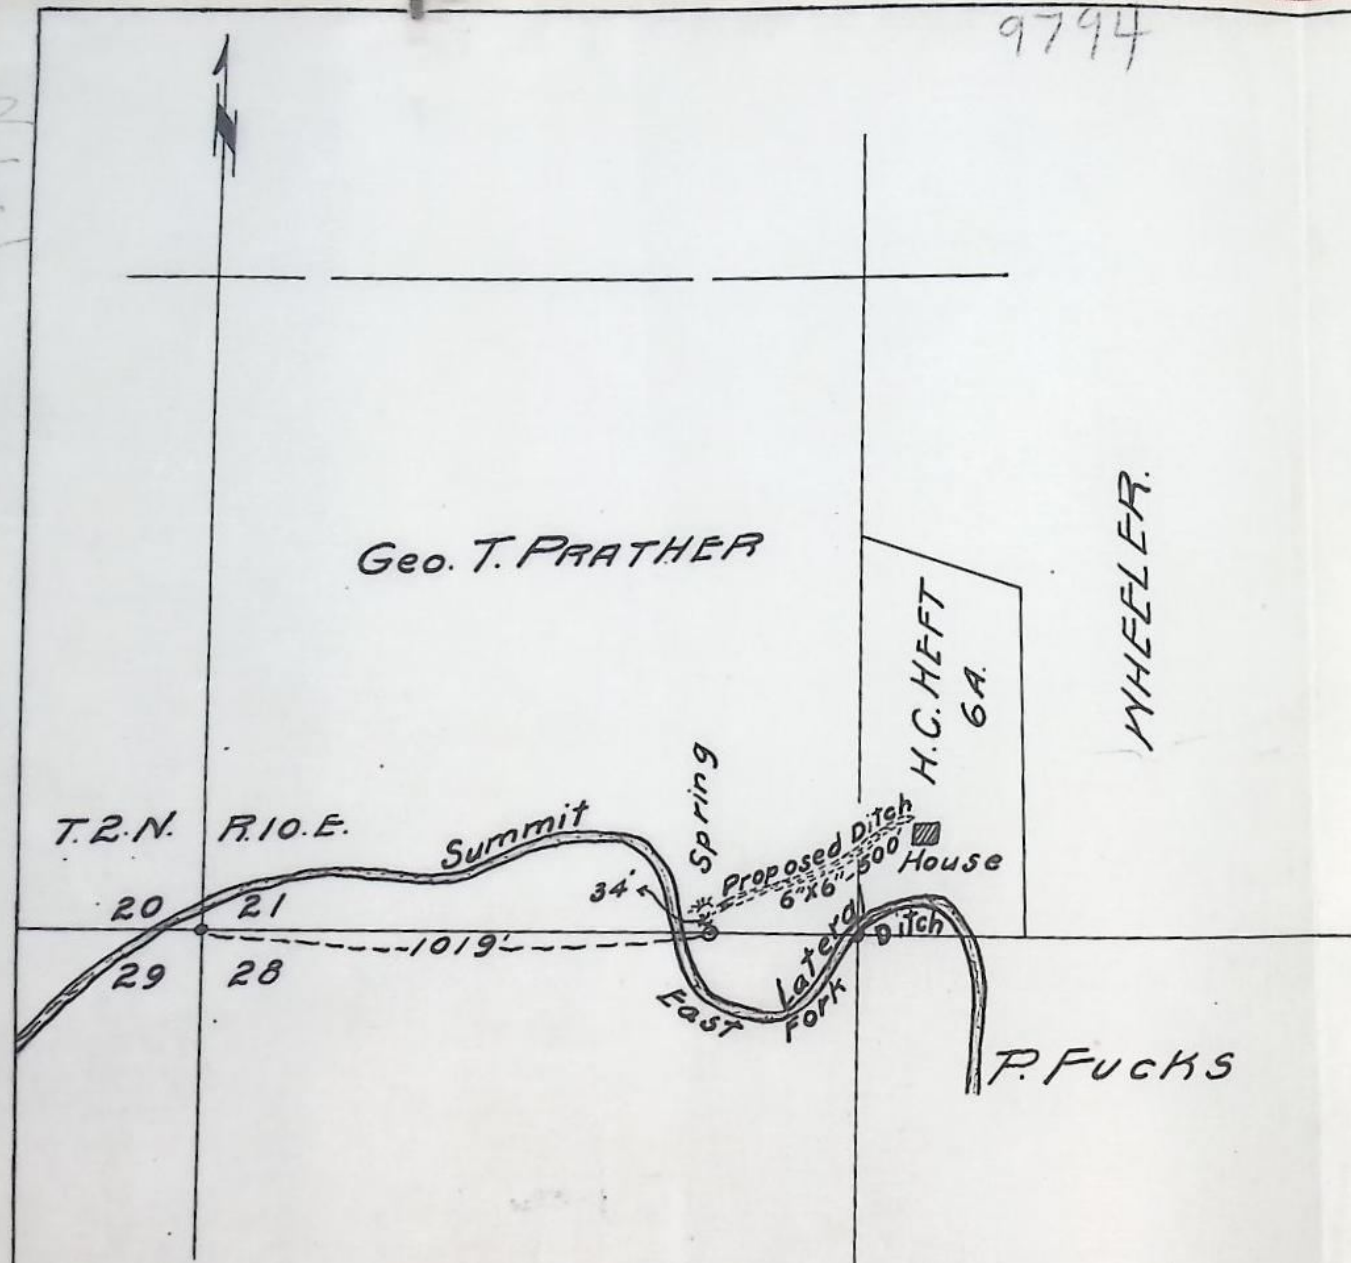

MAP
 Accompanying application for permit
 to appropriate water for
 domestic purposes.

H. C. HEFT

In section 21. Twp. 2 N.-R. 10 E W.M.

Scale 1"=400'-Aug, 20, 1924.

CERTIFICATE OF SURVEYOR

I, C.M. Hurlburt, of Hood River, Oregon do
 hereby certify that this map was made
 from notes taken during an actual survey
 made under my immediate supervision
 on the 16th day of Aug. 1924. and that
 it correctly represents the works des-
 cribed in the accompanying application,
 together with the location of streams
 and other ditches in the immediate vicin-
 ity, and has written thereon the area,
 which it is proposed to irrigate.

C. M. Hurlburt
 #786 STATE ENGINEER Co. Eng.
 RECEIVED

SEP 2 1924

SALEM, OREGON

Application No. 9794
 Permit No. 6654

9 7 9 4

February 18, 1925.

Mr. H. C. Heft,
Odell, Hood River Co.,
Oregon.

Dear Sir:- Herewith you will find Application No. 9794, being Permit No. 6654. together with blue print. This application has been approved and recorded in this office.

February 5th, 1925.

Mr. C. E. Hurlburt, (Co. Engineer)
Hood River,
Oregon.

Dear Sir:-

Enclosed please find official receipt No. 2034
for \$5.00, which amount was transmitted with your let-
ter of February 3rd, as balance of fees on Application
No. 9794 in the name of H. C. Heft.

The application will be taken up for approval
within a short time and you will be advised if further
information is required.

Yours respectfully,

Rhea Luper,
State Engineer.

ER-LA

Ap. 9794

County Engineer's Office.
Hood River County, Oregon.

February 3, 1925
Hood River, Oregon..

Mr. Shea Luper.
State Engineer.
Salem, Oregon.

Dear Sir:-

En close check for \$5.00 for payment on application

No. 9794.

Yours very truly,

C. M. Hurlburt.
C. M. Hurlburt.
Co. Engr.

STATE ENGINEER
RECEIVED
FEB 4 1925
SALEM, OREGON

5.00 recording fee

Ap. 9794

February 2nd, 1925.

C. M. Hurlburt, Co. Engineer,
Hood River,
Oregon.

Dear Sir:-

Upon checking over our records I find that we are still holding for payment of fees your Application No. 9794, for the appropriation of water from a spring, tributary to Hood River, for domestic purposes.

There is a \$5.00 recording fee required on all applications for domestic purposes and upon receipt of this amount the application will be taken up for approval.

Yours respectfully,

Rhea Luper,
State Engineer.

ER-LA

September 2, 1924.

C. M. Hurlburt, Co. Engineer,
Hood River,
Oregon.

Dear Sir:-

Enclosed please find official receipt No. 1542 for \$3.00, which amount was transmitted with your letter of August 30th enclosing application for permit to appropriate water by H. C. Heft. I am also in receipt of blue print and tracing. The application has been numbered 9794 and placed on file.

In addition to the \$3.00 examination fee there is a \$5.00 recording fee required on the application for domestic purposes.

Upon receipt of this fee the application will be taken up for approval.

Yours respectfully,

Rhea Luper,
State Engineer.

BR-LA

County Engineer's Office.

Salem, Oregon.

Aug. 30, 1924.

Mr. Rhea Lupper
State Engr.
Salem, Ore.

STATE ENGINEER
RECEIVED

SEP 2 1924

SALEM, OREGON

Dear Sir:-

Enclose an application for a water permit of H.C.
Heft, accompanied by a money order of three dollars for exam-
ining same.

Yours truly,

G. M. Hurlburt
G. M. Hurlburt.

Co. Engr.

*Received App for H. C. Heft**3.00 Exam fee**R. L. Lupper**1924*

NOTICE OF COMPLETE APPLICATION OF WATER TO A BENEFICIAL USE

I, H. C. Steff, the holder of Application No. 9794, being
 Permit No. 6654, issued by the State Engineer of the State of Oregon
 (Reservoir or Enlargement) for the appropriation of 0.05 second-feet of the waters of Spring
 in accordance with the tenor of such permit and the limitations endorsed thereon by the State Engineer,
 completely applied the water to a beneficial use, on the 28 day of Aug, 1926,
 being the time limitation as fixed in said permit or extended by the State Water Board for the complete
 application of water to a beneficial use.

Remarks: Yes I use all of the water in Spring for
all of the water granted in the permit had not been fully applied to beneficial use, you should so state, so that delinquent appropriators may
beneficial use I have laid 4 hundred feet of pipe
to my house for domestic purposes
 have notice.

IN WITNESS WHEREOF, I have hereunto set my hand this 28 day of Aug, 1926,
Hood River Oregon Rt #4 H. C. Steff
 (Present Address) (Signature of Applicant)

Fill out, detach, and mail to the Secretary, State Water Board, Salem, Oregon.

NOTICE OF COMPLETION OF CONSTRUCTION

I, H. C. Steff, the holder of Application No. 9794, being
 Permit No. 6654, issued by the State Engineer of the State of Oregon
 (Reservoir or Enlargement) for the appropriation of 0.05-cubit second-feet of the waters of Spring
 in accordance with the tenor of such permit and the limitations endorsed thereon by the State Engineer,
 have completed the construction of the works described therein the 28 day of Aug, 1926,
 being within the time limitation as fixed in said permit or extended by the State Water Board for the
 completion of construction work.

Remarks: If the works have a less capacity than as described in the permit, or you have definitely abandoned your plan of irrigating any of the lands described

In your permit, you should so state in order that our records may not be unnecessarily encumbered.

IN WITNESS WHEREOF, I have hereunto set my hand this 28 day of Aug, 1926,
Hood River Oregon Rt #4 H. C. Steff
 (Present Address) (Signature of Applicant)

Fill out, detach, and mail to the Secretary, State Water Board, Salem, Oregon. Form D should be used in reporting progress of work if more than one year has been
 allowed for completion.

NOTICE OF BEGINNING OF CONSTRUCTION

I, H. C. Steff, the holder of Application No. 9794, being
400 ft of 3/4" Pipe Permit No. 6654, issued by the State Engineer of the State of Oregon
 (Reservoir or Enlargement) for the appropriation of 0.05 second-feet of the waters of Spring
 in accordance with the tenor of such permit and the limitations endorsed thereon by the State Engineer,
 began the actual construction of the works described therein on the 20 day of April, 1925,
 being within the time limitation as fixed in said permit for the beginning of construction work.

The appropriator should state the manner of beginning construction work, number of men and teams employed, the amount of work completed up to the date of this
 statement, and any additional information which may tend to show the beginning of work in good faith.

I Laid 400 ft of pipe for domestic use

IN WITNESS WHEREOF, I have hereunto set my hand this 22 day of Aug, 1925,
Hood River H. C. Steff
 (Present Address) (Signature of Applicant)

Fill out, detach, and mail to the Secretary, State Water Board, Salem, Oregon.

STATE ENGINEER
RECEIVED
AUG 30 1926
SALEM, OREGON

STATE ENGINEER
RECEIVED
AUG 25 1925
SALEM, OREGON

November 6, 1926.

Mr. F. C. Neft,
Odell,
Oregon.

Dear Sir:

I am in receipt of final proof of appropriation of water under your permit No. 6654, together with check in the sum of \$1.00, the fee required for recording the water right certificate in the county records.

Official receipt No. 4592 covering the above amount is enclosed herewith.

The proof appears to be in proper form, and will be taken up for issuance of certificate within the near future.

Yours truly,

Rhea Luper,
State Engineer.

AR
encl.1

October 26, 1926.

Mr. F. C. Heft,
Odell,
Oregon.

Dear Sir:

Blanks for making final proof of the appropriation of water under your permit No. 6654 have been forwarded to Mr. A. C. Staten, Water Master of your district, who will make an inspection and assist in completing the proof.

After the proof has been completed and signed before a notary public, it should be returned to this office with \$1.00, the fee required for recording the water right certificate in the county records.

Yours truly,

OF:AR
encls.

State Engineer.

SALEM

County of Hood River OREGON

OREGON

Proof of Appropriation of Water

(In accordance with the provisions of Chapter 216, Laws of Oregon for 1909, and the regulations of the State Engineer thereunder.)

1. Name H. C. Heft
2. Postoffice address Odell, Oregon.
3. Source of supply unnamed spring
Tributary of Hood River
4. For what purpose is water used? Domestic
5. Amount of water 0.05 second feet
6. Priority date September 2, 1924.
7. The description of land given below corresponds to that found in your permit covering land to be irrigated, or, if for other purposes, the place of use. In the blank column on the right, headed "No. acres actually irrigated," fill in the number of acres you have irrigated in each of the tracts described.

[illegible]

8. During what months is water beneficially used? All The year
9. State the character of the soil and kind of crops raised _____
10. Does the accompanying blue print of the map filed with your permit show correctly the location of diverting works and area of land where water is used? yes
11. If not, wherein is such map in error _____
12. If the dimensions of your ditch or dam do not correspond to those described in your permit, state what changes have been made, giving dimensions of ditch (or other distributing works) _____
13. If water is used for power, mining, domestic, municipal, storage, manufacturing, or any other purpose than irrigation, give the extent and method of such use None

STATE OF OREGON,
COUNTY OF Hood River - Ore } ss.

I, H. C. Hest, being first duly sworn, depose and say that I have read the above and foregoing proof of appropriation of water; that I know the contents thereof; and that the facts therein stated are true.

IN WITNESS WHEREOF, I have hereunto set my hand this 2nd day of Nov, 1926.

Subscribed and sworn to before me this 2nd day of Nov, 1926.


A. C. Staten
Notary Public for Oregon

My commission expires Sept-13 1930

[NOTARIAL SEAL]

227

9794

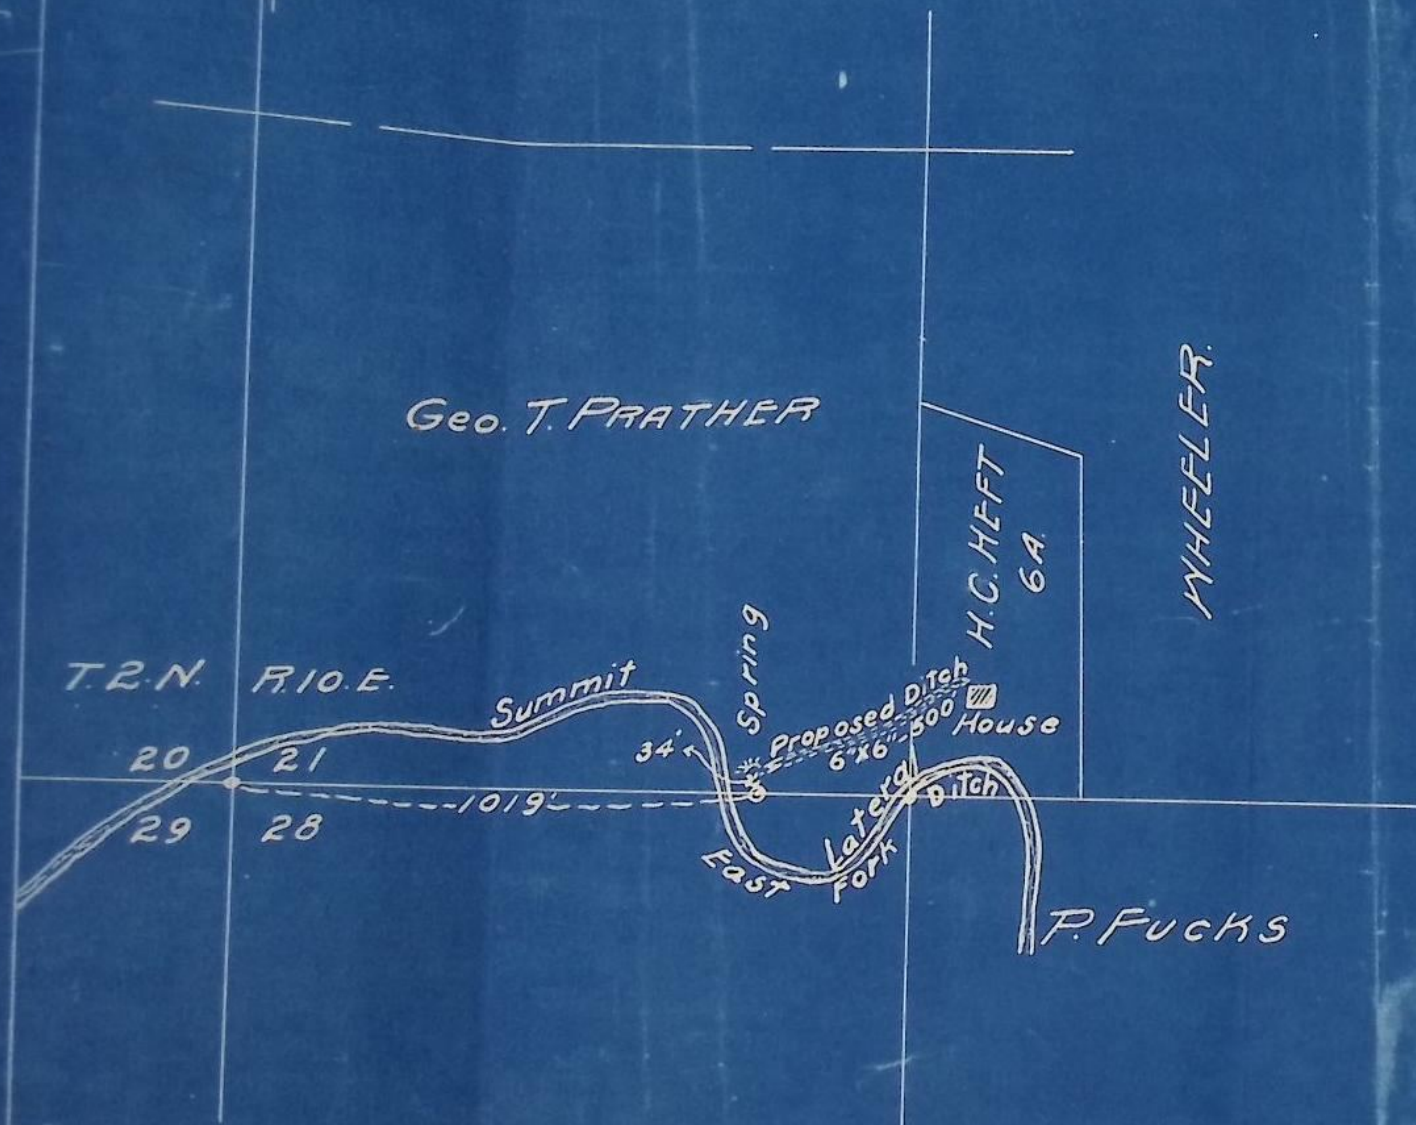

MAP
 Accompanying application for permit
 to appropriate water for
 domestic purposes.

H. C. HEFT

In section 21. Twp. 2 N. - R. 10 E W.M.
 Scale 1" = 400' - Aug. 20, 1924.

CERTIFICATE OF SURVEYOR

I, C. M. Hurlburt, of Hood River, Oregon do
 hereby certify that this map was made
 from notes taken during an actual survey
 made under my immediate supervision
 on the 16th day of Aug. 1924. and that
 it correctly represents the works des-
 cribed in the accompanying application,
 together with the location of streams
 and other ditches in the immediate vicin-
 ity, and has written thereon the area,
 which it is proposed to irrigate.

C. M. Hurlburt
 #765 STATE ENGINEER Co. Eng.

Application No. 9794
 Permit No. 6654

SEP 3 1924
 SALLER OREGON

7070

AFFIDAVIT OF WITNESSES

We, Chester H. Shute, and Constance M. Shute
of Hood River Co - Ore., being first duly sworn, depose and say that
we are well acquainted with the facts and conditions set forth in the foregoing statement relative
to proof of appropriation of water under Permit No. 6654; that we and each of us have
been over and upon each tract described in said proof, and from such personal inspection have
knowledge that all necessary ditches, dams and other diversion and distributing works have been
constructed, and water used as stated therein; that we have carefully read such proof of appropria-
tion, and that each and every statement contained therein is true to the best of our knowledge
and belief.

Chester H. Shute
Constance M. Shute

Subscribed and sworn to before me this 27 day of Nov - 27, 1926.

[NOTARIAL SEAL]

A. C. Staten
Notary Public for Oregon

My commission expires Sept - 13th 1930

I have inspected the spring the source of supply, the
pipe line, the place of use of the water claimed under
Permit NO 6654.

As a result of this inspection I now recommend a water right
certificate be issued to H. C. Heft

A. C. Staten
Water-master - Dist - 22.

PROOF OF APPROPRIATION

Permit No. 665-4

Recording fee paid

Receipt No. 4592