



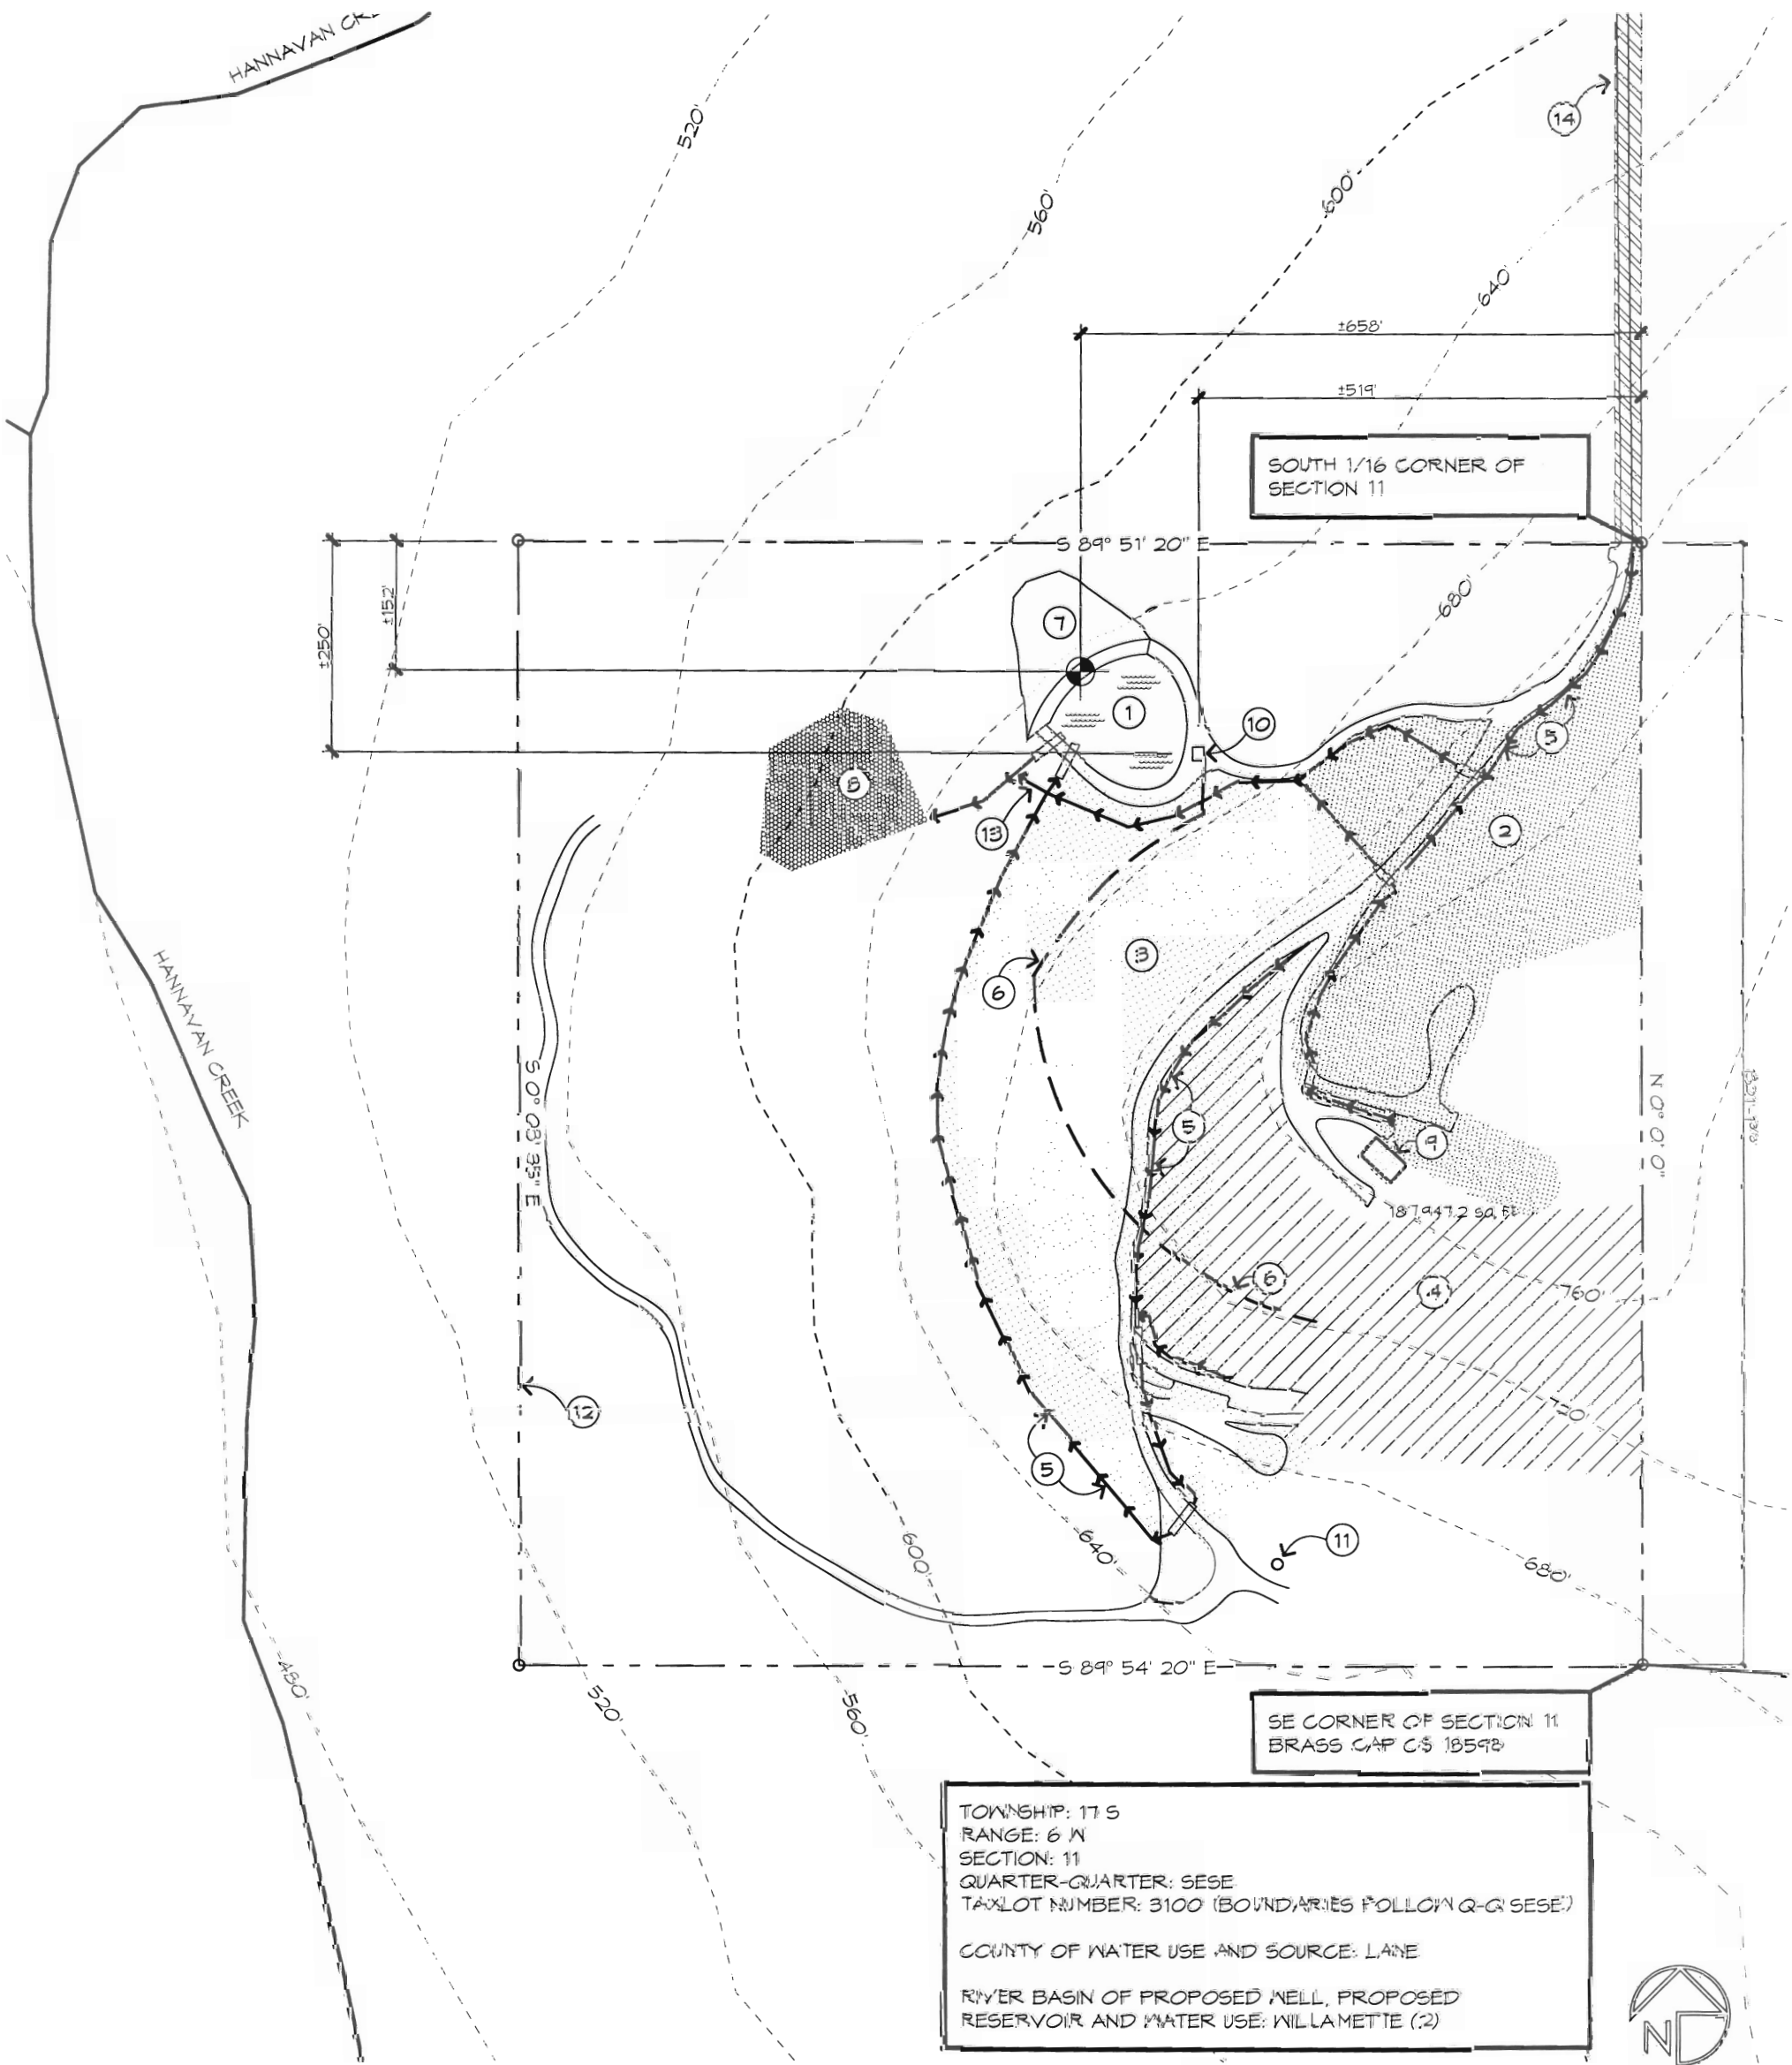

LOCATION AND SOURCE NOTES

- | | |
|--|---|
| ① RESERVOIR: TO HOLD RUNOFF AND SUPPLEMENTED BY PROPOSED WELL | ⑧ EMERGENCY OVERFLOW DELTA |
| ② DRAINAGE BASIN #1 - 3.5 ACRES (SOURCE OF RUNOFF) | ⑨ RESIDENCE |
| ③ DRAINAGE BASIN #2 - 6.5 ACRES (SOURCE OF RUNOFF) | ⑩ PROPOSED WELL IN PUMP HOUSE |
| ④ PASTURE - 4.3 ACRES. STORED WATER WILL BE USED TO IRRIGATE | ⑪ EXISTING DOMESTIC WELL |
| ⑤ LINED DITCH TO CONVEY RUNOFF TO POND | ⑫ BOUNDARY OF BOTH TAXLOT 3100 AND QUARTER-QUARTER SESE |
| ⑥ PIPE TO CONVEY WATER FROM POND TO IRRIGATION SYSTEM IN PASTURE | ⑬ RUNOFF BYPASS CHANNEL FOR EXCESS RUNOFF TO FLOW PAST POND IF REQUIRED |
| ⑦ EMBANKMENT DAM | ⑭ 30' ACCESS EASEMENT |

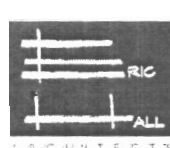

LONG HAUL TIMBER & CATTLE LLC
DEEP END POND
24610 TRILLIUM LANE; ELMIRA, OR 97437

RECEIVED
JAN 20 2009
WATER RESOURCES DEPT
SALEM, OREGON

PROJECT
0300.5

Application
PUBLISHED 4/11/2009
REVISED DATE:

DRAWN
RC

6-1760