

S-87452

H B H
Consulting
Engineers

City of Detroit
WATER SYSTEM MASTER PLAN

EXISTING WATER SYSTEM

DRAWN BY: AGK
DATE: JUNE 2008




RECEIVED

MAY 05 2009


WATER RESOURCES DEPT
SALEM, OREGON

- WATER LINE LEGEND**
- EXISTING 1 INCH WATER LINE
 - EXISTING 1 1/4 INCH WATER LINE
 - EXISTING 1 1/2 INCH WATER LINE
 - EXISTING 2 INCH WATER LINE
 - EXISTING 3 INCH WATER LINE
 - EXISTING 4 INCH WATER LINE
 - EXISTING 6 INCH WATER LINE
 - EXISTING 6 INCH RAW WATER LINE
 - EXISTING 8 INCH WATER LINE
 - EXISTING 12 INCH WATER LINE
 - ⊗ ISOLATION VALVE
 - ⊕ BLOW OFF VALVE
 - PRESSURE REDUCING VALVE

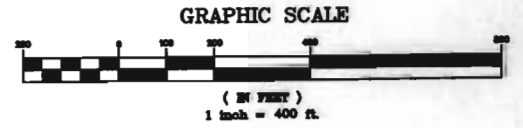


EXISTING WATER SYSTEM

SCALE: 1" = 400'

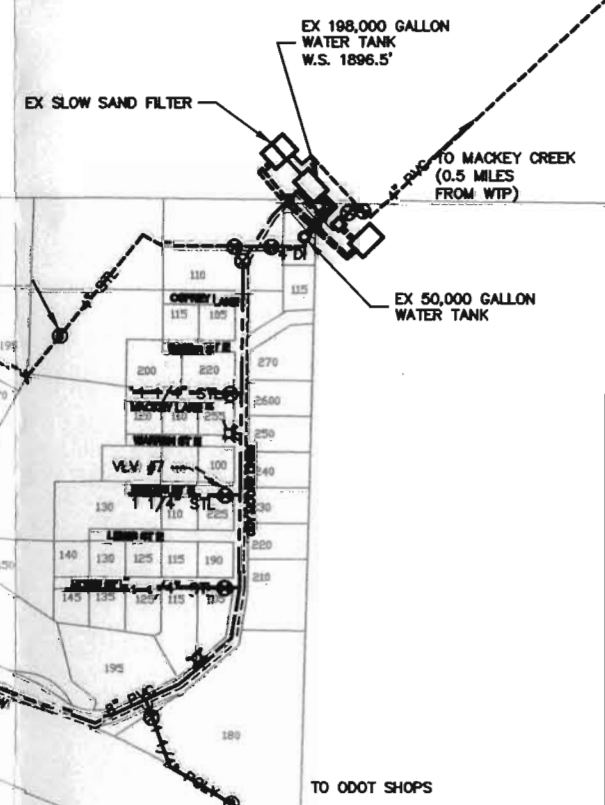

C-87452

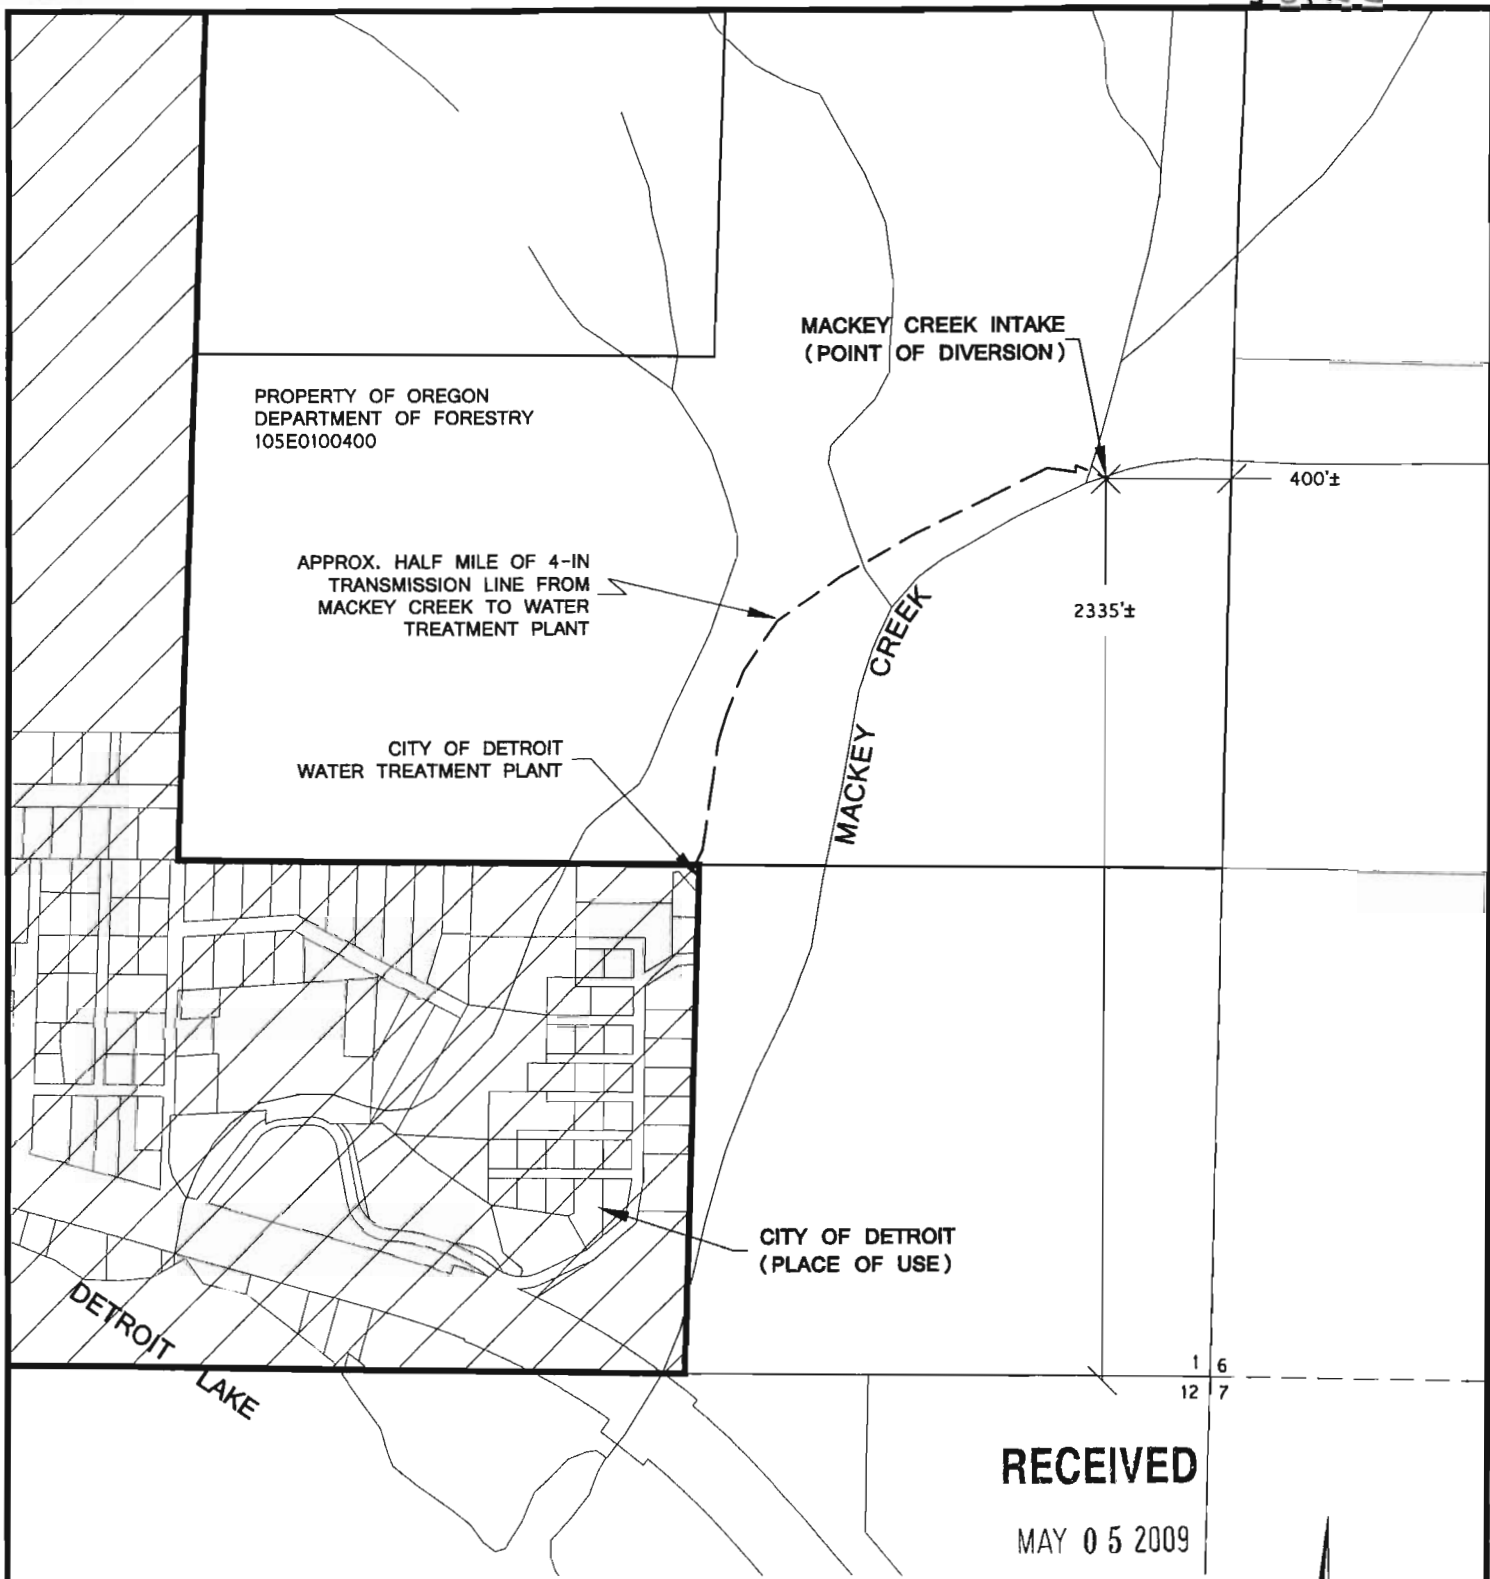


RECEIVED

MAY 05 2009

WATER RESOURCES DEPT
SALEM, OREGON

TOWNSHIP 10 NORTH, RANGE 5 EAST, W.M.
SE $\frac{1}{4}$, NE $\frac{1}{4}$, SECTION 1

THE PURPOSE OF THIS MAP IS TO IDENTIFY THE LOCATION OF THE WATER RIGHT. THIS IS NOT INTENDED TO PROVIDE INFORMATION RELATIVE TO THE LOCATION OF PROPERTY OWNERSHIP BOUNDARY LINES. SECTIONS, TAX LOTS, RIVERS, AND OTHER GEOGRAPHIC FEATURES WERE OBTAINED CURTESY MARION COUNTY GIS DEPARTMENT AND ARE NOT INTENDED TO REPRESENT LEGALLY RECORDED MAPS OR SURVEYS.

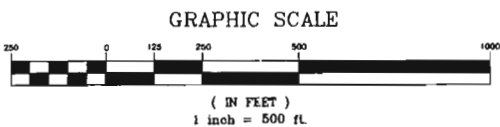

H B H
Consulting
Engineers

City of Detroit
MACKEY CREEK WATER RIGHT

MAP

EXHIBIT
A