


RECEIVED

C-1728.2

NOV 04 2009
WATER RESOURCES DEPT
SALEM, OREGON

T5N R1W, W.M.
COLUMBIA COUNTY, OREGON
SW QTR SE QTR SECTION 31

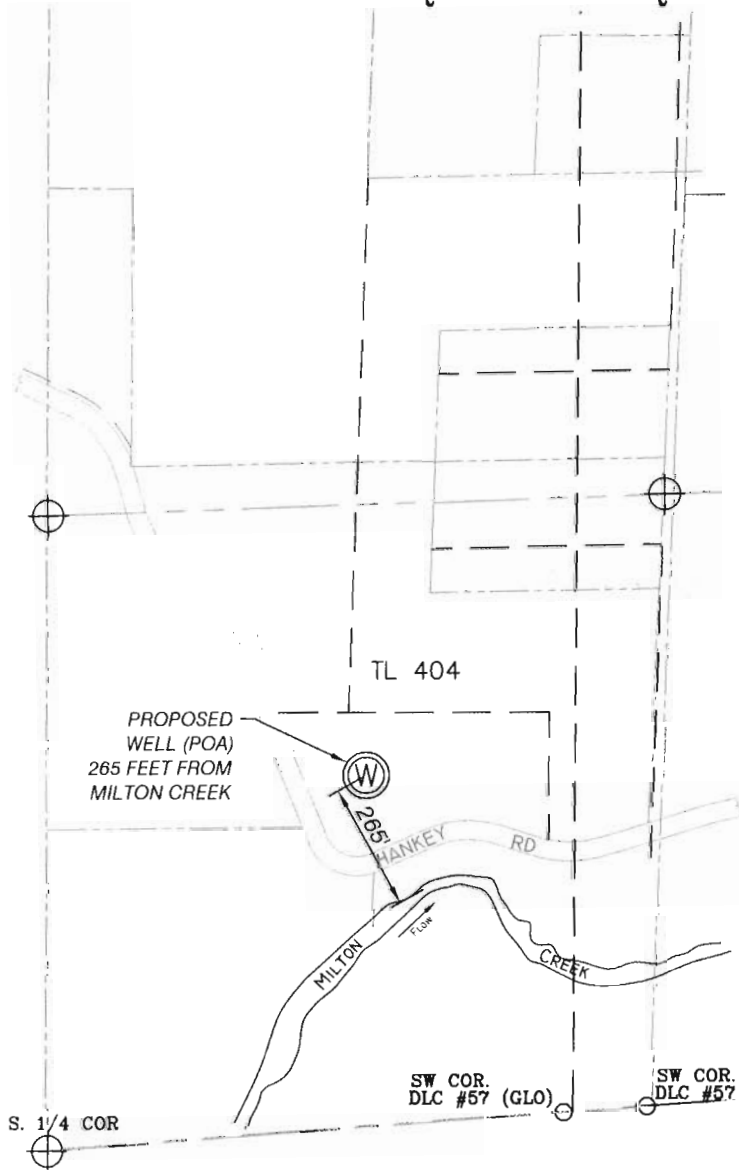

SCALE: 1"=400'

PREPARATION OF THIS MAP IS FOR THE PURPOSE OF IDENTIFYING THE LOCATION OF THE PROPOSED POA ONLY. THERE IS NO INTENT TO PROVIDE DIMENSIONS OR LOCATION OF PROPERTY OWNERSHIP LINES.

NOTES

POA IS 1950 FEET WEST AND 591 FEET NORTH OF THE SE COR. SEC 31

WATER USE PERMIT
APPLICATION MAP

IN THE NAME OF
THE McNULTY WATER PUD
FOR
QUASI-MUNICIPAL USE
FROM A PROPOSED WELL (MCGILVRA #2) IN THE DART CREEK BASIN
SURVEYED JULY 30, 2009, BY JOHN E. BORDEN, CWRE

LEGEND

- PROPERTY LINE
- USGS GRID
- SURVEY LINE
- ⊕ SECTION CORNER
- DLC CORNER
- ⊙ WELL (P.O.A.)

JOHN BORDEN CONSULTING

5597 RIVER STREET
WEST LINN, OR. 97068
503-723-4257

McGivra Well

FILE PATH & NAME: E:\McNulty\McGivra\McGivra_102509.dwg

TOPO! map printed on 10/20/09 from "OREGON.tpo" and "Untitled.tpg"

122°53.000' W

122°52.000' W

122°51.000' W

122°50.000' W

WGS84 122°49.000' W

45°54.000' N

45°53.000' N

45°52.000' N


45°51.000' N

45°54.000' N

45°53.000' N

45°52.000' N

45°51.000' N

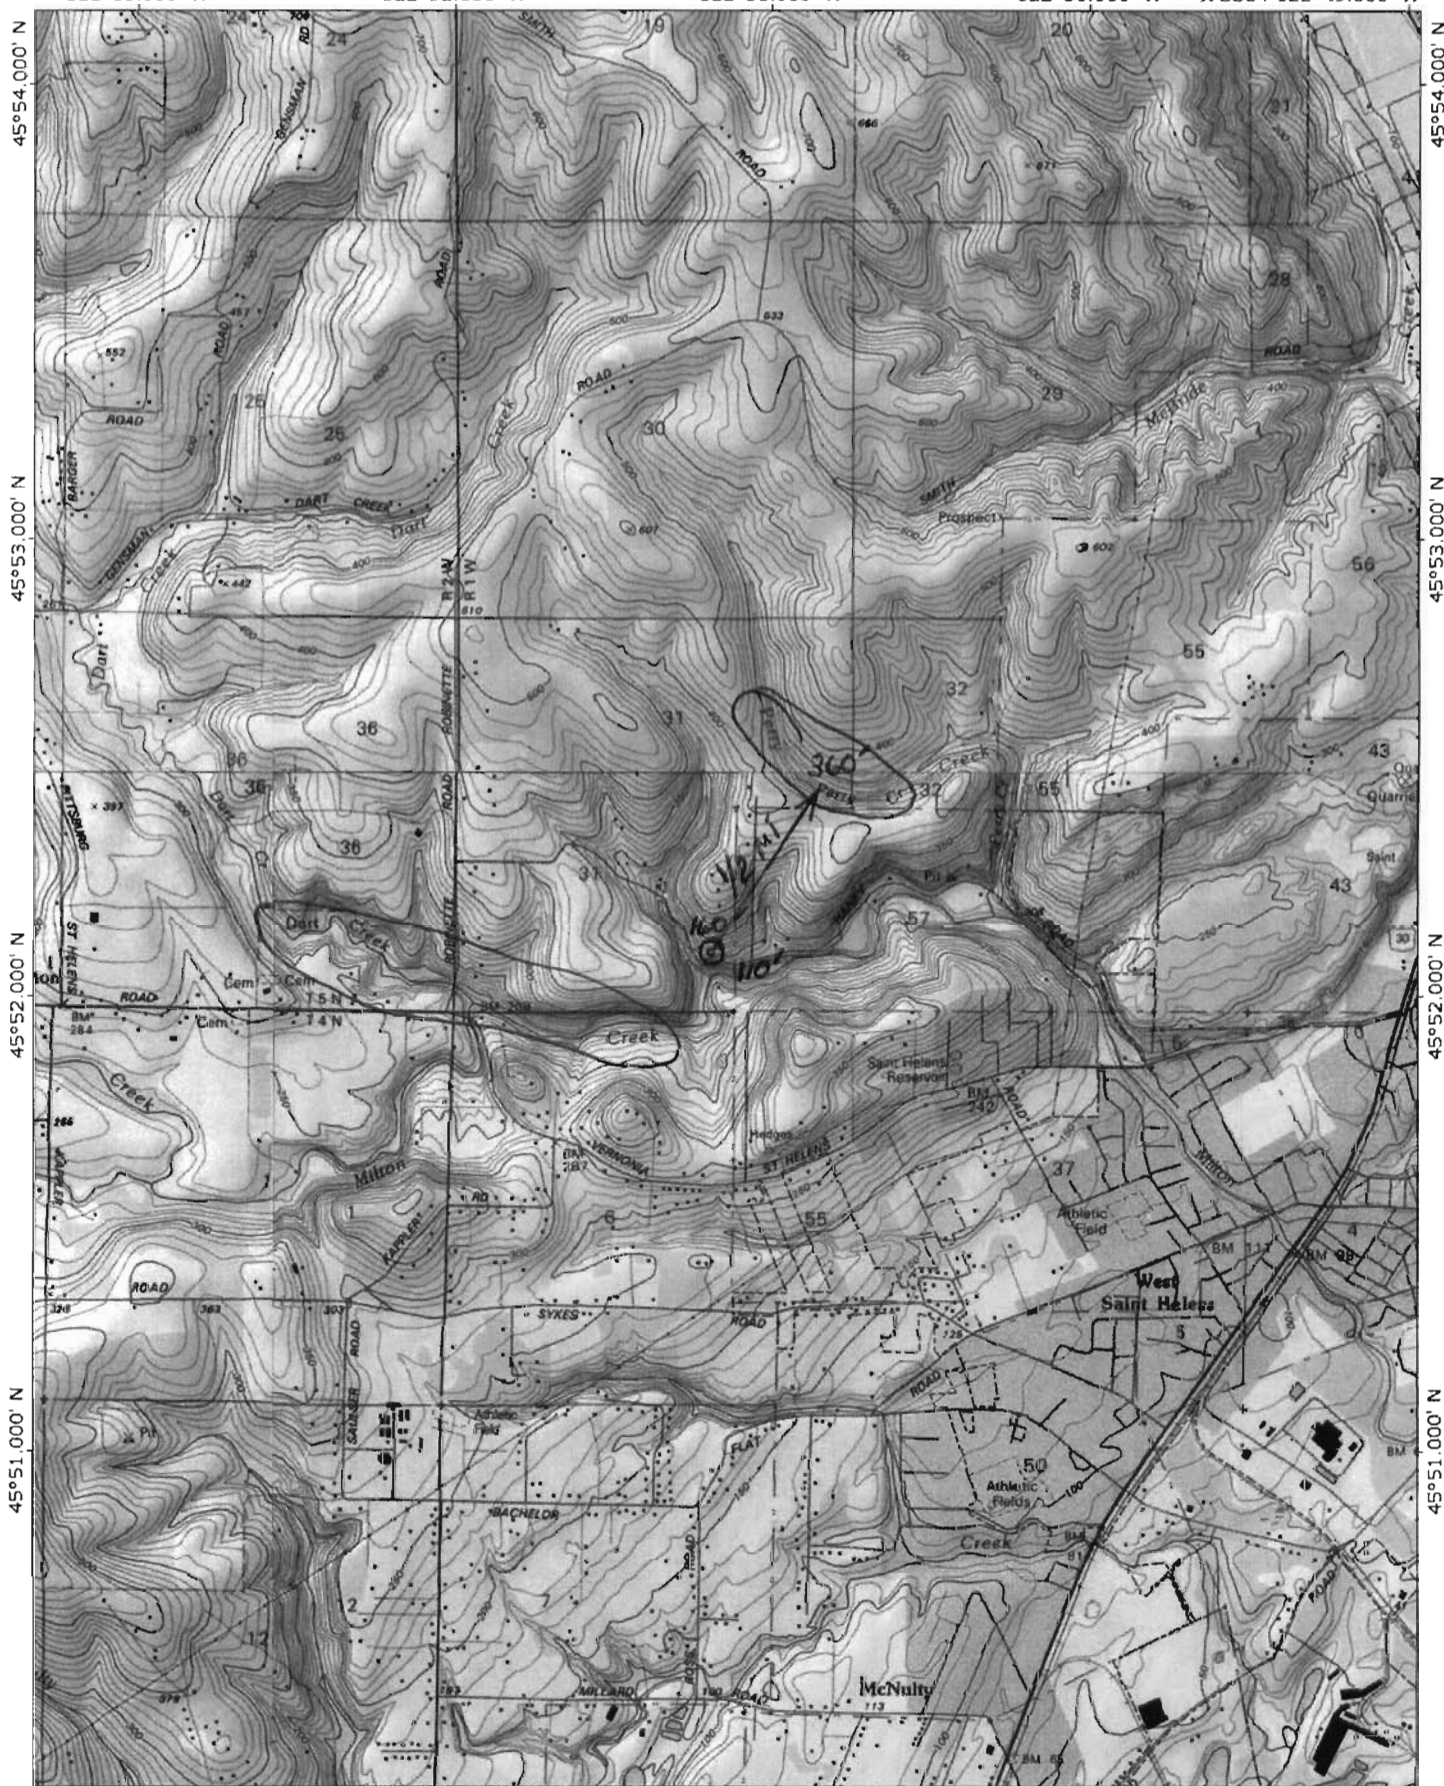

122°53.000' W

122°52.000' W

122°51.000' W

122°50.000' W

WGS84 122°49.000' W



Map created with TOPO!® ©2002 National Geographic (www.nationalgeographic.com/topo)

T4N R1W, T4N R2W, T5N R1W, T5N R2W, W.M.

COLUMBIA COUNTY, OREGON

Modified for McNulty Water PUD Application G-17282

SURVEY MAP

AND CLAIM OF BENEFICIAL USE UNDER

Application No. G-15279, Permit No. G-15227
In The Name Of
the McNulty Water PUD
for
Quasi-Municipal Use
from a well (Robinette) in the Dart Creek Basin
Surveyed November 21, 2008
by John E. Borden, CWRE

NOTE:

Well location (P.O.A.) is
523 feet North and
54 feet West from the
SE Cor Sec 25, T5N, R2W, W.M.

LEGEND

- P.O.U. PERMITTED
- P.O.U. BOUNDARY CLAIMED
- USGS GRID
- ROADWAY
- RAILWAY
- POWER LINE
- OPEN WATER
- WATER DISTRIBUTION
- CLAIMED AREA OUTSIDE OF PERMITTED AREA
- ⊙ SECTION CORNER
- ⊕ 1/4 CORNER
- + 1/4-1/4 CORNER
- WELL
- GATE VALVE
- PRESSURE REDUCTION VALVE
- FIRE HYDRANT
- RESERVOIR

RECEIVED

NOV 06 2009

WATER RESOURCES DEPT
SALEM, OREGON

PREPARATION OF THIS MAP IS FOR THE PURPOSE
OF IDENTIFYING THE LOCATION OF THE WATER RIGHT
ONLY. THERE IS NO INTENT TO PROVIDE DIMENSIONS
OR LOCATION OF PROPERTY OWNERSHIP LINES.

JOHN BORDEN
CONSULTING5597 RIVER STREET
503-723-4257
WEST LINN, OR. 97068

IN THE SECTIONS SHOWN OF
T4NR1W, T4NR2W, T5NR1W, T5N2W, W.M.
COLUMBIA COUNTY, OREGON.

SURVEYED FOR: MCNULTY WATER PUD

SURVEYED BY: JOHN E. BORDEN

11/21/08

SCALE: 2" = 1 MILE

DRAWN: CRW

08/01/09

FILEPATH & NAME: E:/ROBINETTE WELL/RobinetteWell_081309.dwg

