


T13S, R24E, Section 15 & 22, WM WHEELER COUNTY

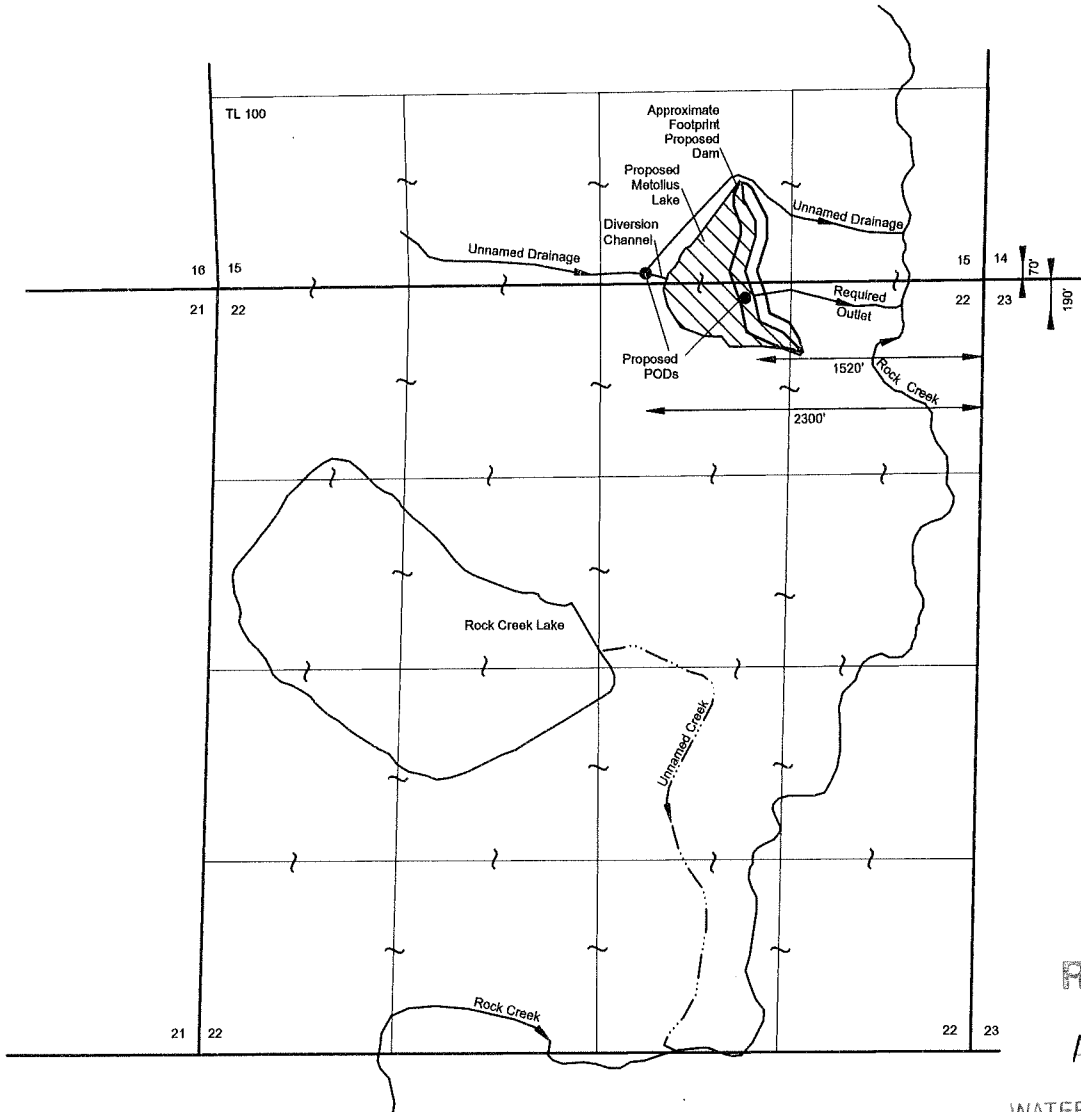


RECEIVED

APR 18 2012


WATER RESOURCES DEPT
SALEM, OREGON

April 17, 2012

THIS MAP IS NOT INTENDED TO
PROVIDE LEGAL DIMENSIONS OR
LOCATIONS OF PROPERTY
OWNERSHIP LINES.

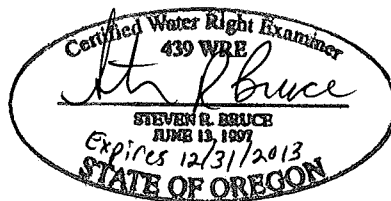

EXPLANATION:

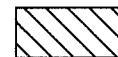


- Proposed Reservoir
(75.0 Acre-Feet)



- Proposed Point of Diversion


SKOOKUM
WATER ASSOCIATES INC
P.O. Box 80174
Portland, OR 97280
(503) 319-8926

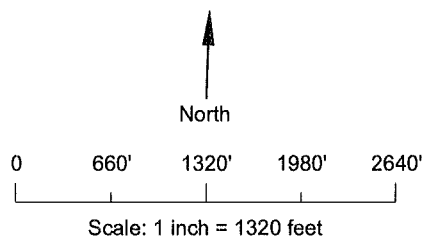

Metolius Lake
Amended
Application Map
Dayspring Partners LLC

R-87630

T13S, R24E, Section 15 & 22, WM WHEELER COUNTY

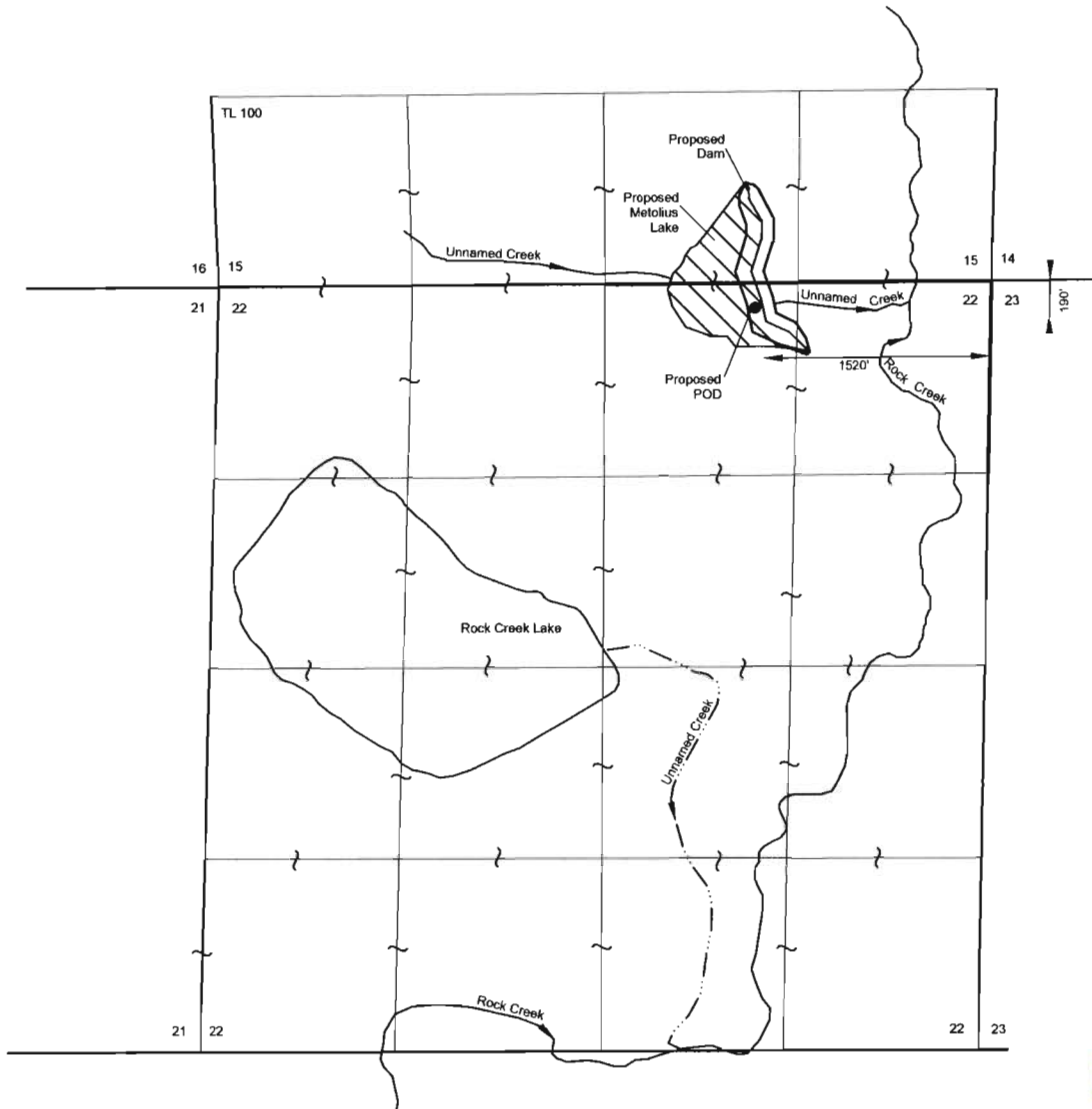

RECEIVED

JUN 24 2010

WATER RESOURCES DEPT
SALEM, OREGON

EXPLANATION:




- Proposed Reservoir
(75.0 Acre-Feet)



- Proposed Point of Diversion

April 29, 2010


THIS MAP IS NOT INTENDED TO
PROVIDE LEGAL DIMENSIONS OR
LOCATIONS OF PROPERTY
OWNERSHIP LINES.

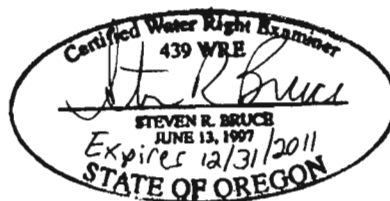

SKOOKUM
WATER ASSOCIATES INC


P.O. Box 80174
Portland, OR 97280
(503) 319-8926

R-87630

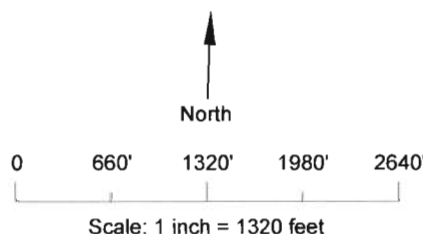

Metolius Lake
Application Map
Dayspring Partners LLC

T13S, R24E, Section 15 & 22, WM WHEELER COUNTY

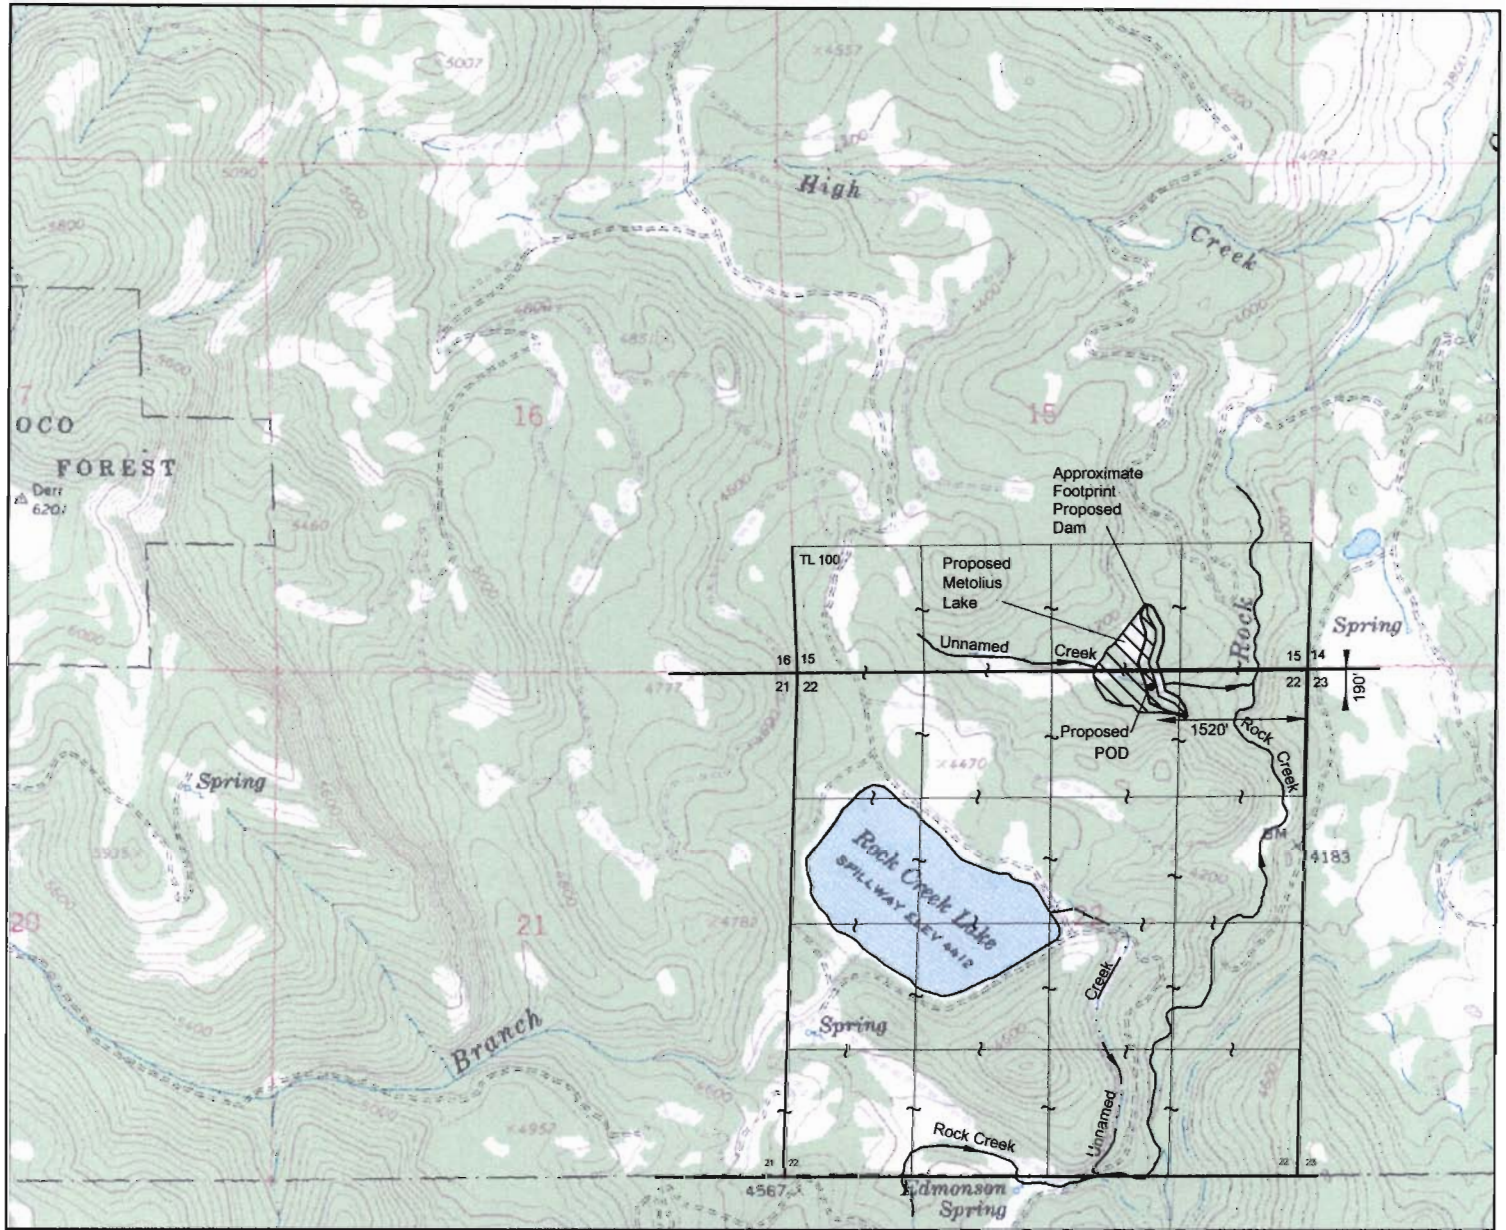

Map base from USGS Antone, Oregon (1992) 7.5 Minute Quadrangle Map

June 10, 2010

THIS MAP IS NOT INTENDED TO
PROVIDE LEGAL DIMENSIONS OR
LOCATIONS OF PROPERTY
OWNERSHIP LINES.

SKOOKUM
WATER ASSOCIATES INC

P.O. Box 80174
Portland, OR 97280
(503) 319-8926

R-8760

RECEIVED
JUN 24 2010
WATER RESOURCES DEPT
SALEM, OREGON

North

0 1000' 2000' 3000' 4000'

Scale: 1 inch = 2000 feet

Notes:

1. The proposed dam location is approximate.

Proposed Metolius Lake
Topographic Information
Dayspring Partners LLC