
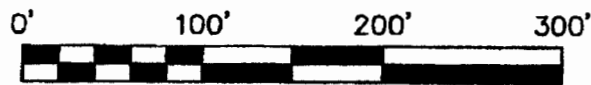


20130475
20132225

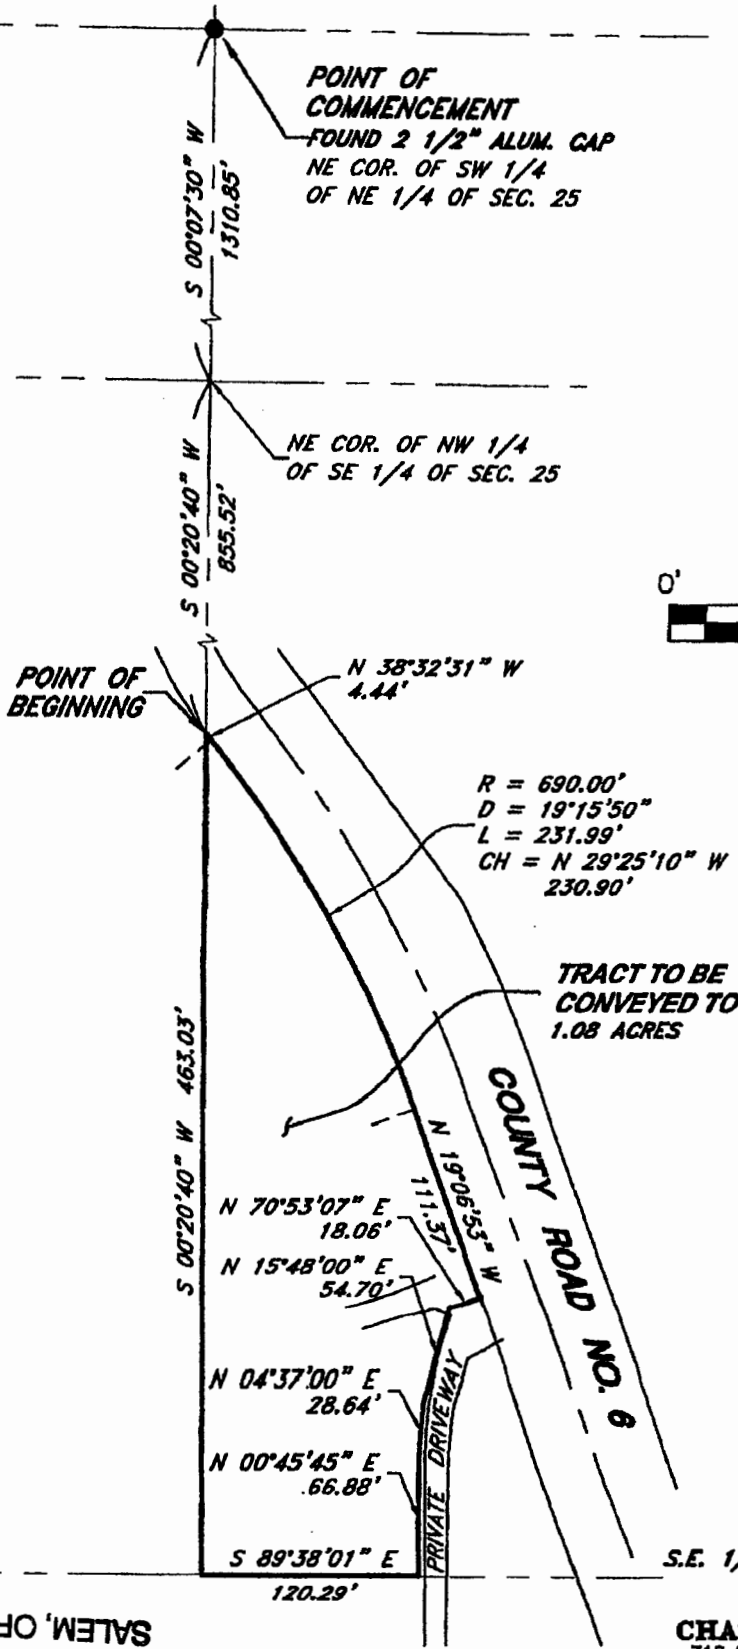

REGISTERED
PROFESSIONAL
LAND SURVEYOR

Eric D. Jones

OREGON
JULY 16, 1982
ERRIC D. JONES
1996

EXPIRES: 6-30-13

EXHIBIT MAP
OF
COLE & ENGLE PROPERTY
SITUATED IN THE
S.E. 1/4 OF SECTION 25, T. 10 S., R. 27 E., W.M.
COUNTY OF GRANT, STATE OF OREGON

BY
CHASE, JONES & ASSOCIATES INC.
716 S. E. 11TH AVE. PORTLAND, OREGON 97214
PHONE (503) 228-9844

PROJECT NO.: 12979 DATE: OCT. 18, 2012
SCALE: 1" = 100'


SALEM, OR

MAR 21 2016

RECEIVED BY OWNER

R-00495

Application for Alternate Review Reservoir For Engle Home Ranch, LLC

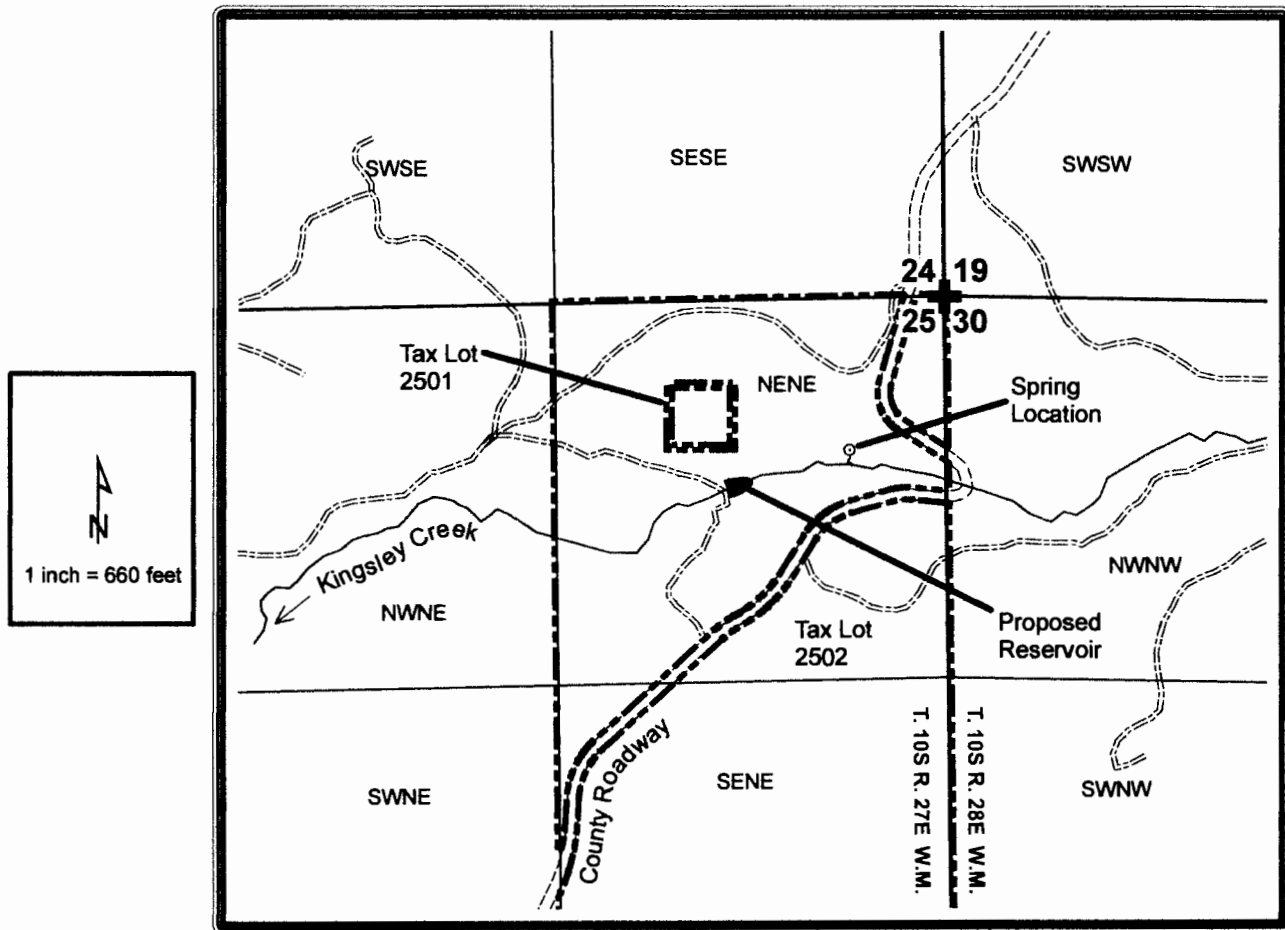

Proposed pond is located approximately 644 feet south and 725 feet west of the NE corner of Section 25 being within the NE NE section 25, T. 10S R. 27E W.M.

Spring is located approximately 524 feet south and 338 feet west of the NE corner of Section 25 being within the NE NE section 25, T. 10S R. 27E W.M.

RECEIVED BY OWRD

MAR 21 2016


SALEM, OR

Legend

- ==== Access Road
- Proposed Pond
- County Roadway
- KingsleyCreek

R-88195

Application for Alternate Review Reservoir For Engle Home Ranch, LLC

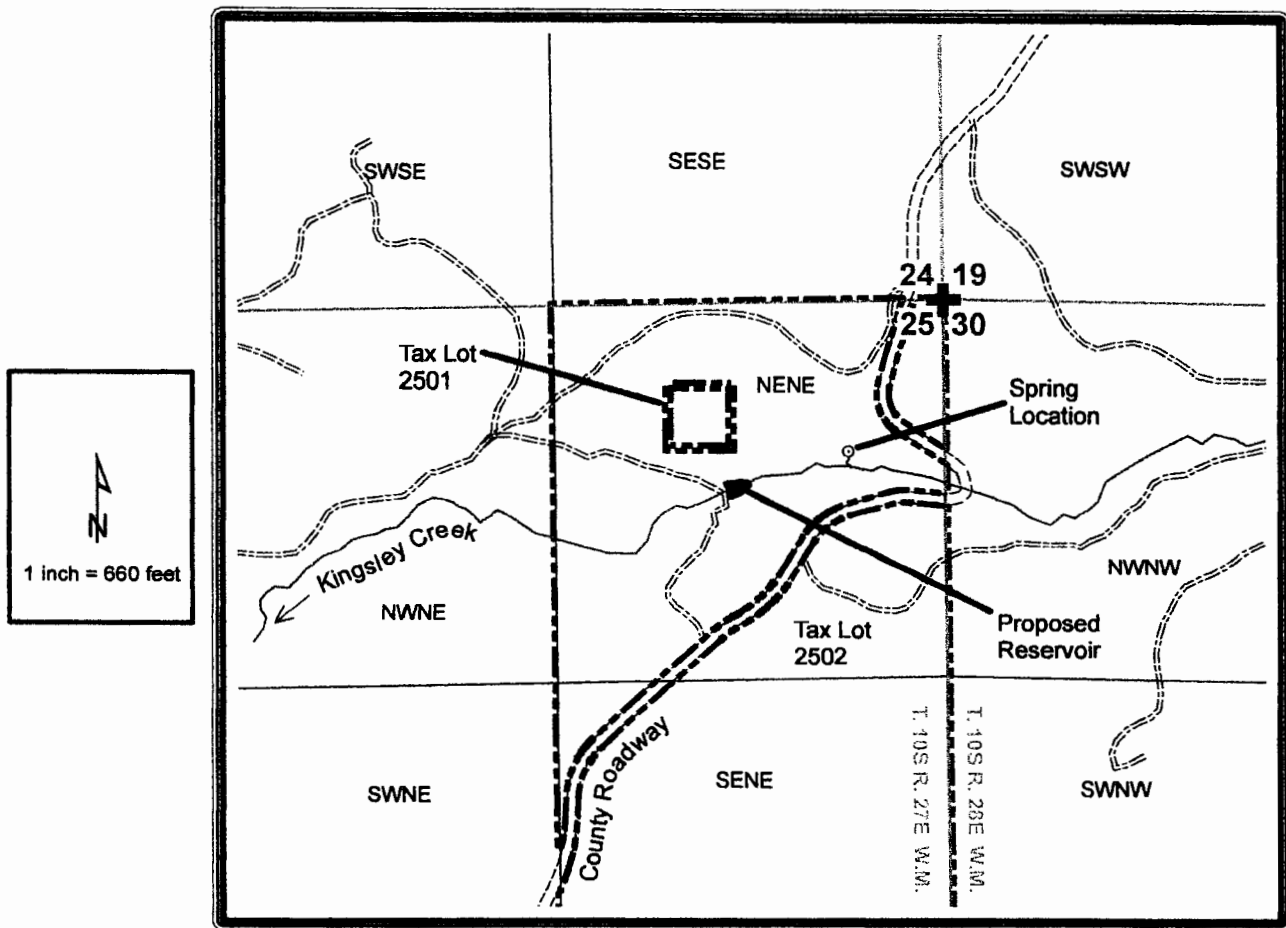

Proposed pond is located approximately 644 feet south and 725 feet west of the NE corner of Section 25 being within the NE NE section 25, T. 10S R. 27E W.M.

Spring is located approximately 524 feet south and 338 feet west of the NE corner of Section 25 being within the NE NE section 25, T. 10S R. 27E W.M.

RECEIVED BY OWRD

MAR 21 2016


SALEM, OR

Legend

- ===== Access Road
- Proposed Pond
- County Roadway
- Kingsley Creek

R-88195

Application for Alternate Review Reservoir For Engle Home Ranch, LLC

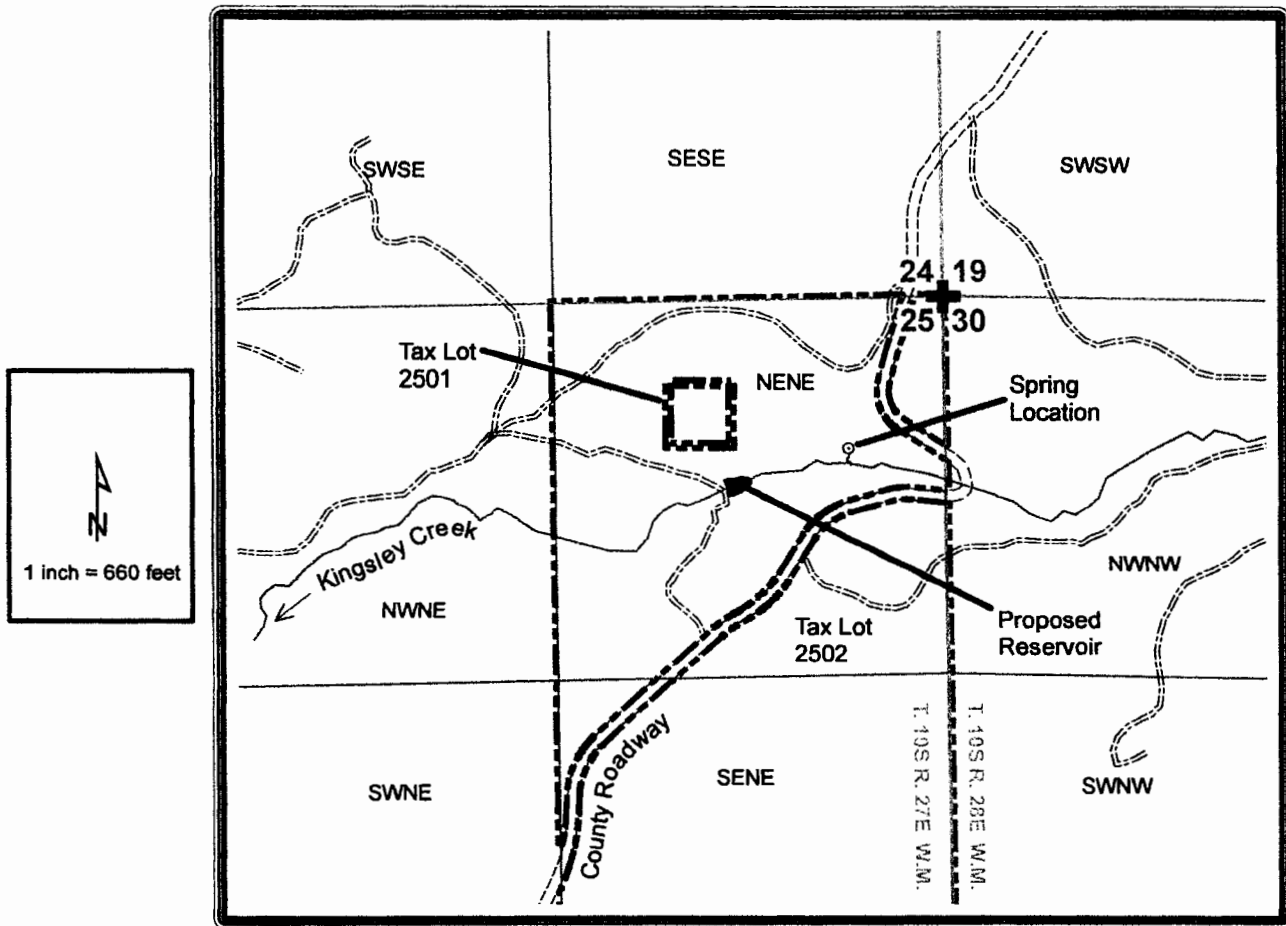

Proposed pond is located approximately 644 feet south and 725 feet west of the NE corner of Section 25 being within the NE NE section 25, T. 10S R. 27E W.M.

Spring is located approximately 524 feet south and 338 feet west of the NE corner of Section 25 being within the NE NE section 25, T. 10S R. 27E W.M.

RECEIVED BY OWRD

MAR 21 2016


SALEM, OR

Legend

- ===== Access Road
- Proposed Pond
- County Roadway
- Kingsley Creek

R-88195

Application for Alternate Review Reservoir For Engle Home Ranch, LLC

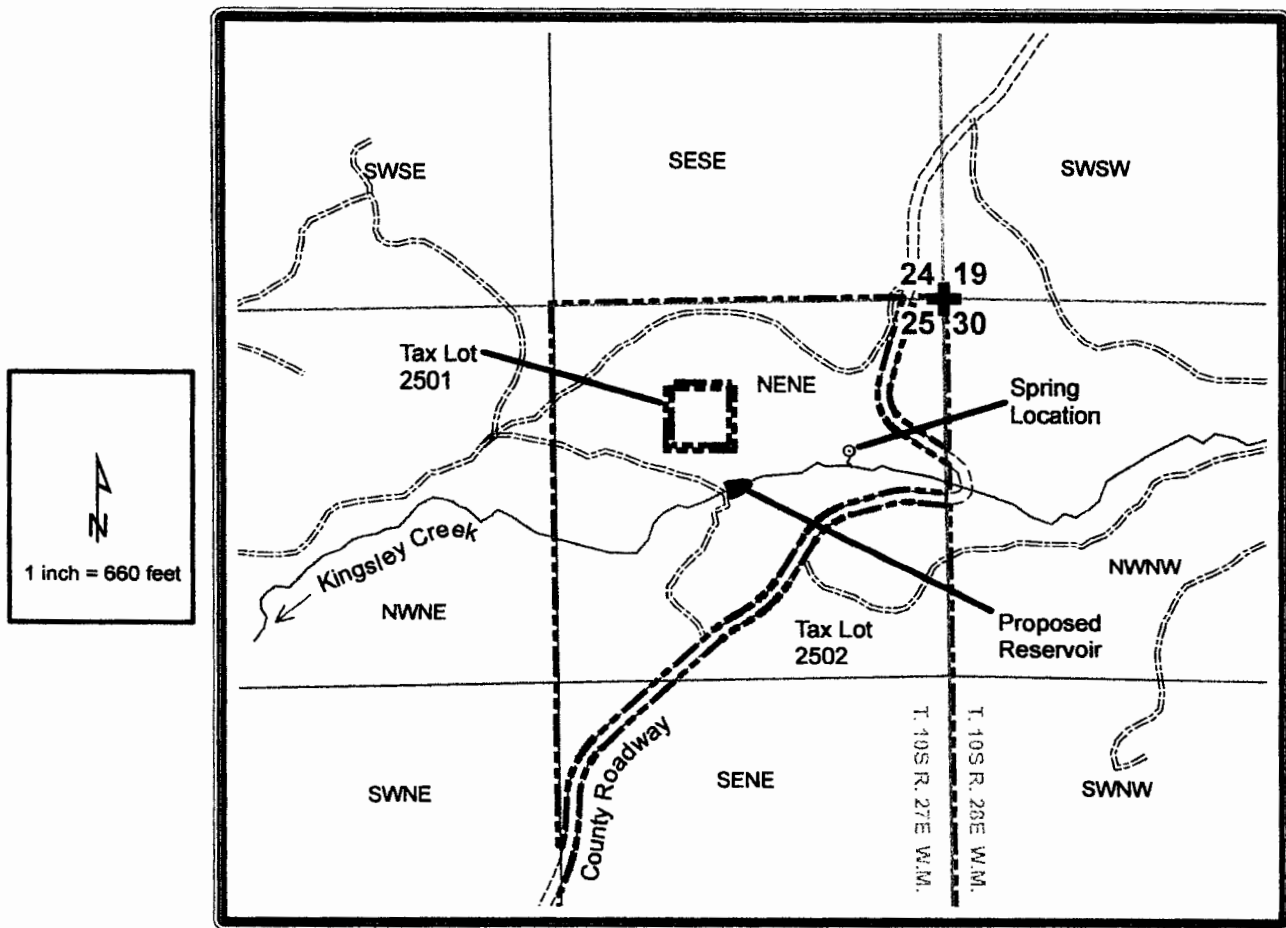

Proposed pond is located approximately 644 feet south and 725 feet west of the NE corner of Section 25 being within the NE NE section 25, T. 10S R. 27E W.M.

Spring is located approximately 524 feet south and 338 feet west of the NE corner of Section 25 being within the NE NE section 25, T. 10S R 27E W.M.

RECEIVED BY OWRD

MAR 21 2016

SALEM, OR

Legend

- ==== Access Road
- Proposed Pond
- County Roadway
- Kingsley Creek

R-00195

20130475

20132225

SALEM, OR

MAR 21 2016

RECEIVED BY OWNER

POINT OF
COMMENCEMENT
FOUND 2 1/2" ALUM. CAP
NE COR. OF SW 1/4
OF NE 1/4 OF SEC. 25



NE COR. OF NW 1/4
OF SE 1/4 OF SEC. 25

REGISTERED
PROFESSIONAL
LAND SURVEYOR

Eric D. Jones

OREGON
JULY 16, 1982
ERRIC D. JONES
1996

EXPIRES: 6-30-13

POINT OF
BEGINNING

N 46°45'15" W
35.19'

R = 160.00'
D = 77°45'00"
L = 217.12'
CH = N 07°52'45" W
200.84'

LANDS OF COLE

LANDS OF ENGLE

TRACT TO BE
CONVEYED TO COLE
0.36 ACRES

S 00°20'40" W 314.71'

N 30°59'45" E
106.91'

COUNTY ROAD NO. 6

EXHIBIT MAP

OF
COLE & ENGLE PROPERTY
SITUATED IN THE
S.E. 1/4 OF SECTION 25, T. 10 S., R. 27 E., W.M.
COUNTY OF GRANT, STATE OF OREGON

BY:
CHASE, JONES & ASSOCIATES INC.
716 S. E. 11TH AVE. PORTLAND, OREGON 97214
PHONE (503) 228-9844

PROJECT NO.: 12979

DATE: OCT. 18, 2012

SCALE: 1" = 100'

R-88195

20132225

20130681

POINT OF COMMENCEMENT
FOUND 2 1/2" ALUM. CAP
NE COR. OF SW 1/4
OF NE 1/4 OF SEC. 25

$R = 850.00'$
 $D = 00^{\circ}18'51''$
 $L = 4.66'$
 $CH = N 23^{\circ}22'20'' E$
 $4.66'$

POINT OF BEGINNING

SALEM, OR

MAR 21 2016

RECEIVED BY OWNER



REGISTERED
PROFESSIONAL
LAND SURVEYOR

Eric D. Jones

OREGON
JULY 16, 1982
ERRIC D. JONES
1996

EXPIRES: 6-30-13

COUNTY ROAD NO. 6

$N 66^{\circ}28'15'' W$
 $10.00'$

TRACT TO BE
CONVEYED TO ENGLE
1.97 ACRES

$R = 200.00'$
 $D = 70^{\circ}17'00''$
 $L = 245.34'$
 $CH = N 11^{\circ}36'45'' W$
 $230.24'$

LANDS OF COLE

LANDS OF ENGLE

EXHIBIT MAP

OF
COLE & ENGLE PROPERTY
SITUATED IN THE

N.E. 1/4 & S.E. 1/4 OF SECTION 25, T. 10 S., R. 27 E., W.M.
COUNTY OF GRANT, STATE OF OREGON


BY:
CHASE, JONES & ASSOCIATES INC.
716 S. E. 11TH AVE. PORTLAND, OREGON 97214
PHONE (503) 228-9844

PROJECT NO.: 12979 DATE: OCT. 18, 2012
SCALE: 1" = 100'

R-88195

Attachment 1

R-00195

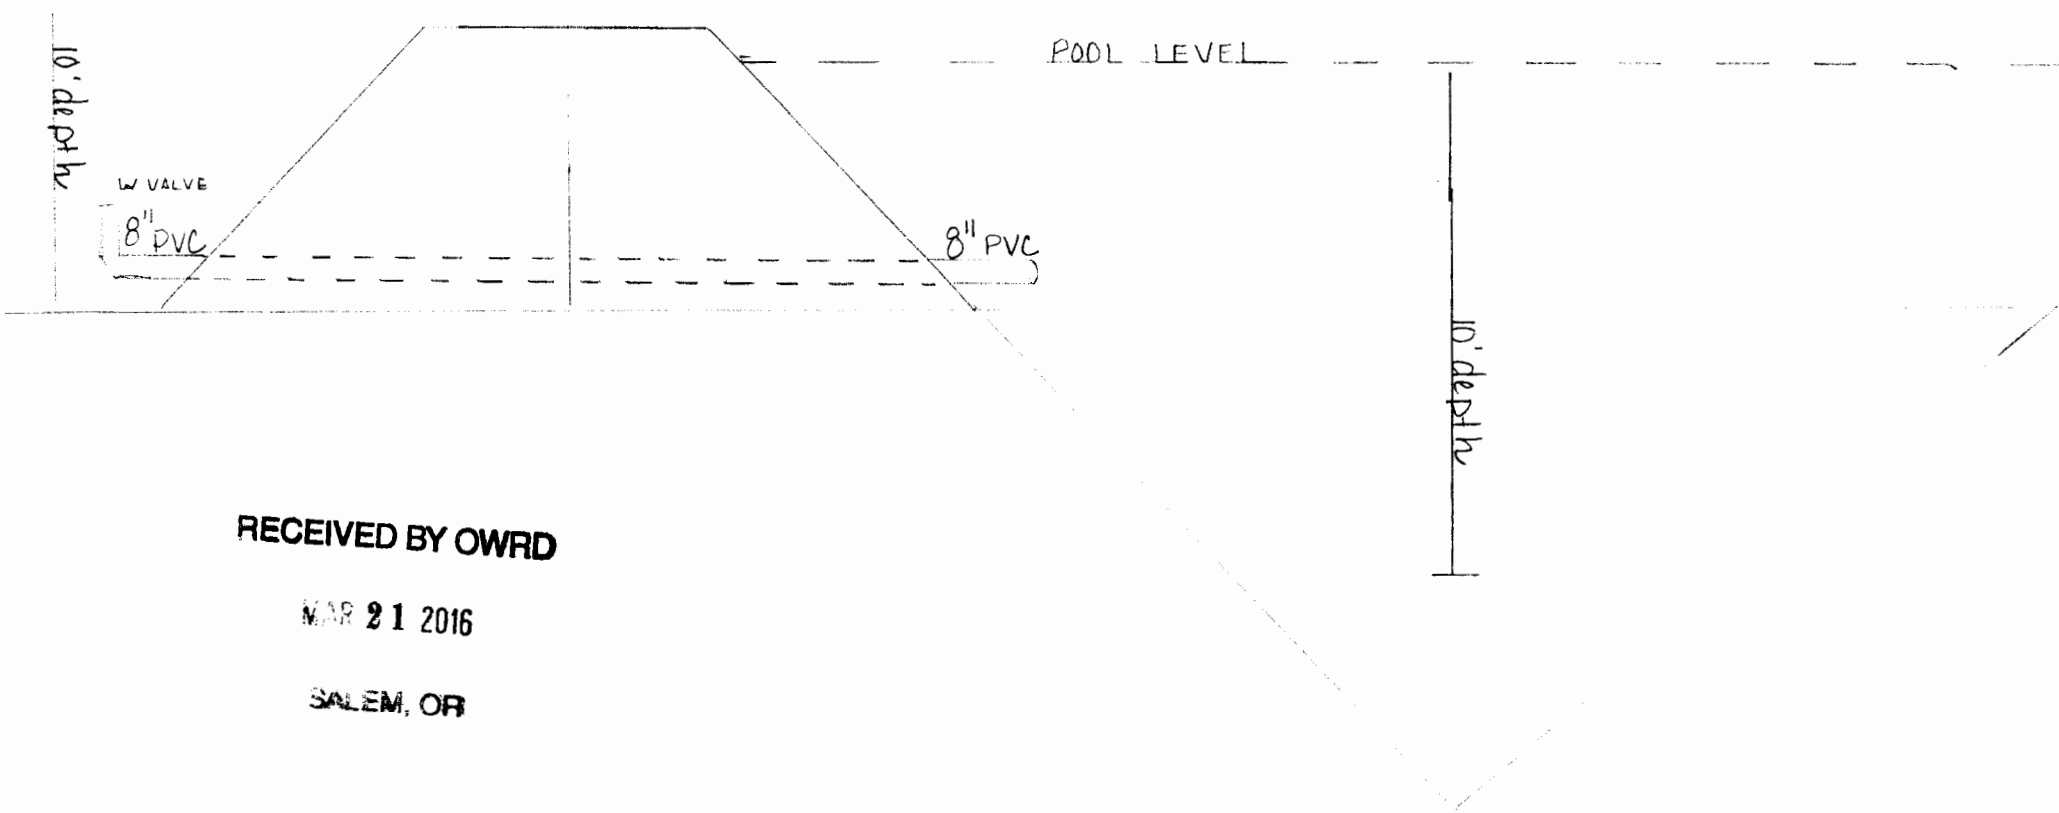

RECEIVED BY OWRD

MAR 21 2016

SALEM, OR