



T.4S. R.1E. Section 29, W.M.

Shirley
DLC 45

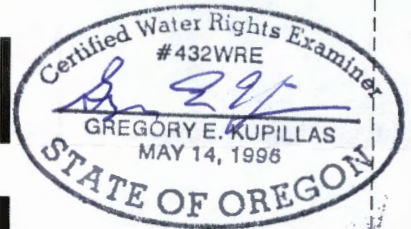

EXPIRATION DATE: 6/30/2017

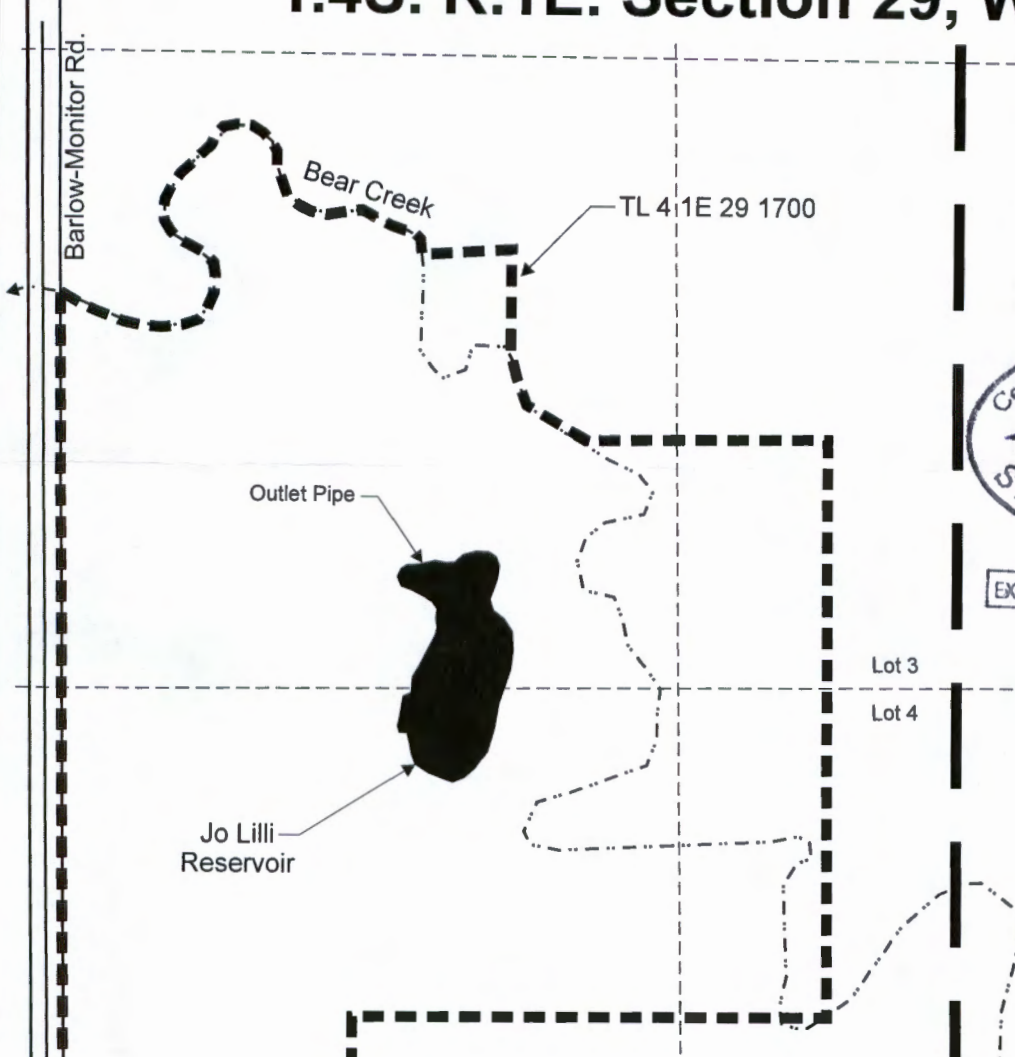

Outlet Pipe

Jo Lilli
Reservoir

Lot 3

Lot 4

Center of reservoir is located 1,360 feet north and 850 feet east from the SE corner, Section 34.

Outlet pipe in berm is located 1,590 feet north and 760 feet east from the SE corner, Section 34.

--- Tax Lot boundary

— Donation Land Claim boundary


RECEIVED

JUN 03 2016

WATER RESOURCES DEPT
SALEM, OREGON

This map was prepared for the purpose of identifying the location of a water right only and is not intended to provide legal dimensions or location of property ownership lines.

Scale: 1" = 400'

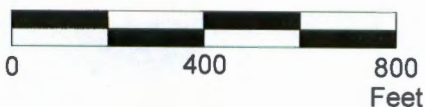

Alternate Reservoir Permit Application Map


St. Josef's Wine Cellar Inc.
T.4S. R.1E. Section 29, W.M.

Pacific Hydro-Geology Inc.

06/2016

1" = 1320'
Tax Lot: 1700

T4S R1E

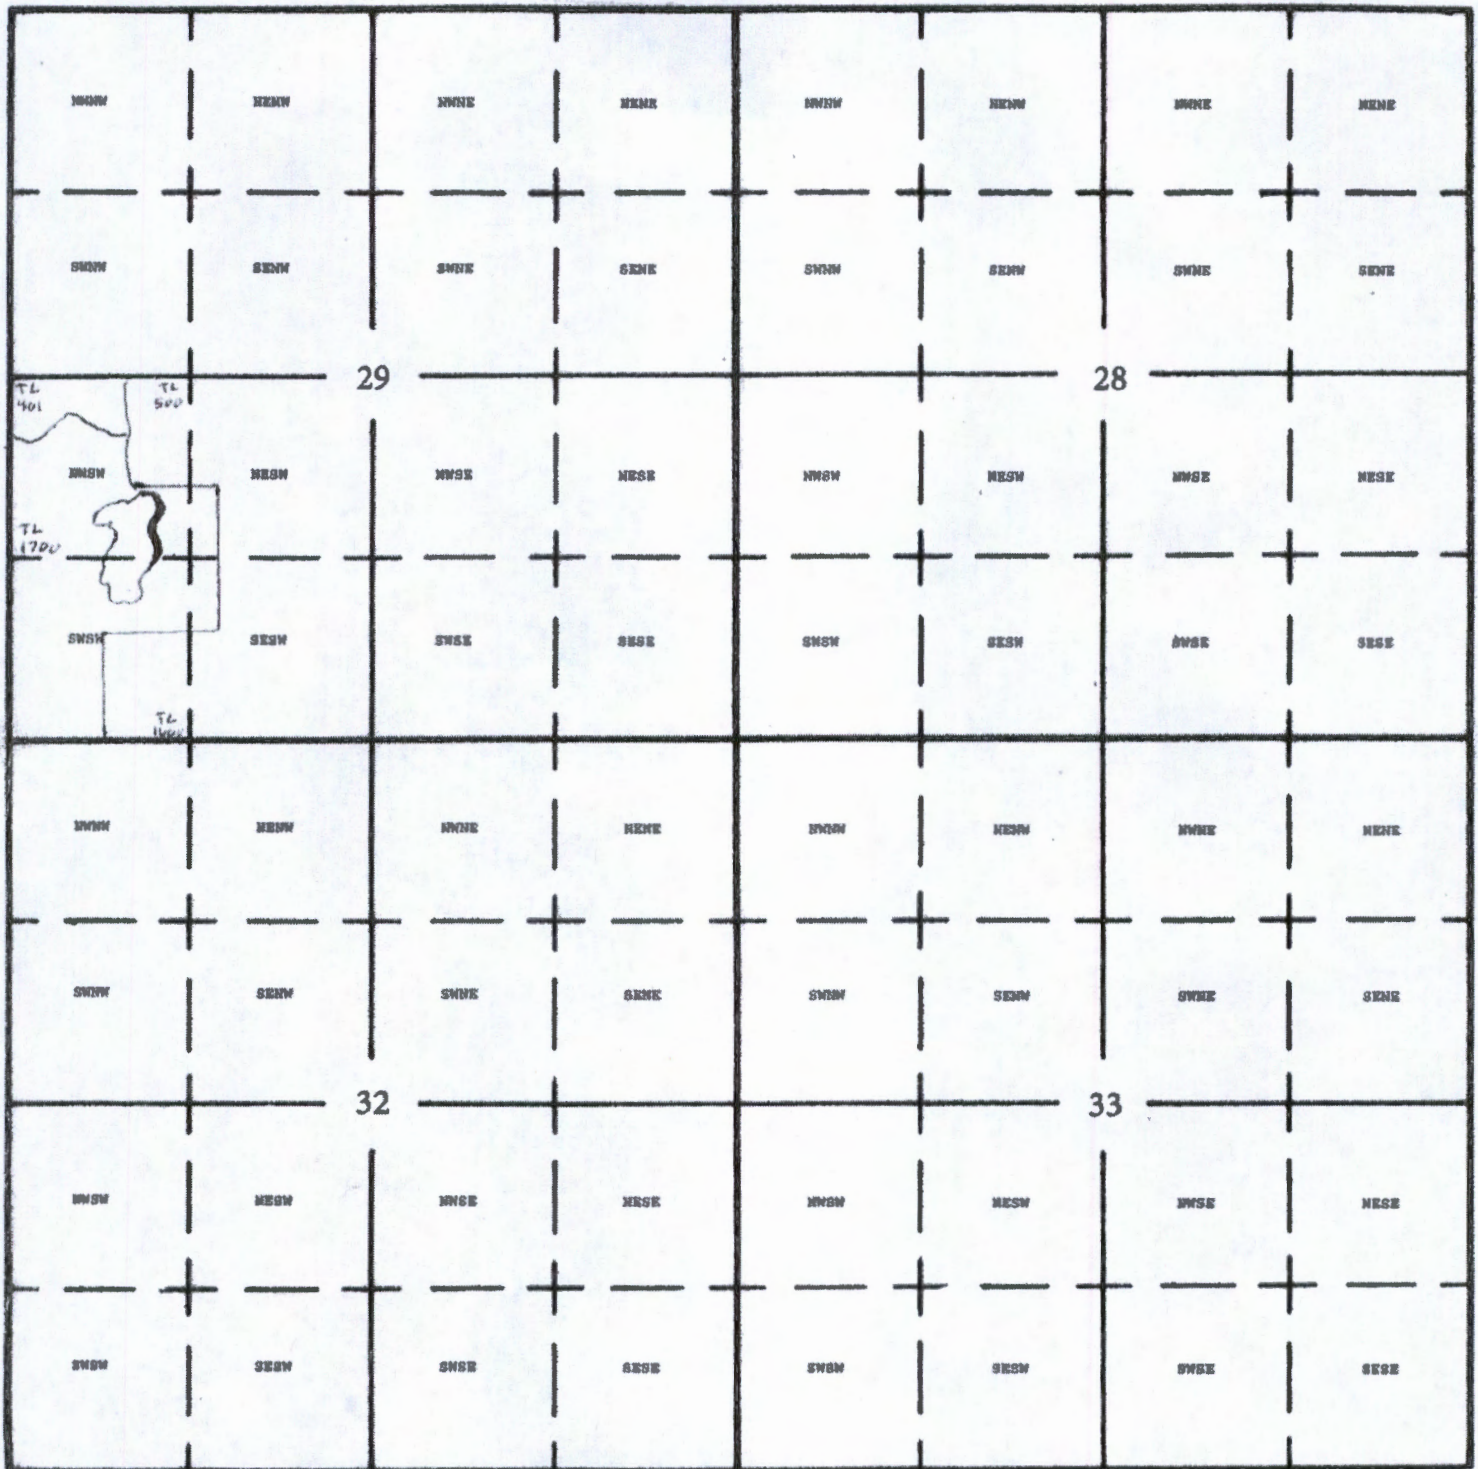

DAM LOC: 115' N & 360' W FR SE COR, NWSW, SEC 29

RECEIVED


JUN 03 2016

App R-

R-00237

WATER RESOURCES DEPT
SALEM, OREGON

Cross Section of Berm at Outlet Pipe

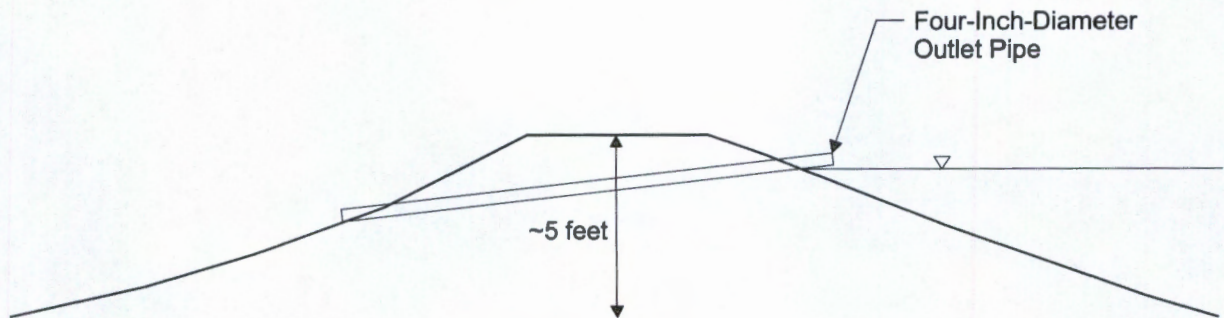

Horizontal and Vertical Scale:
1 Inch = 5 Feet

RECEIVED

JUN 03 2016

WATER RESOURCES DEPT
SALEM, OREGON

12-00237