


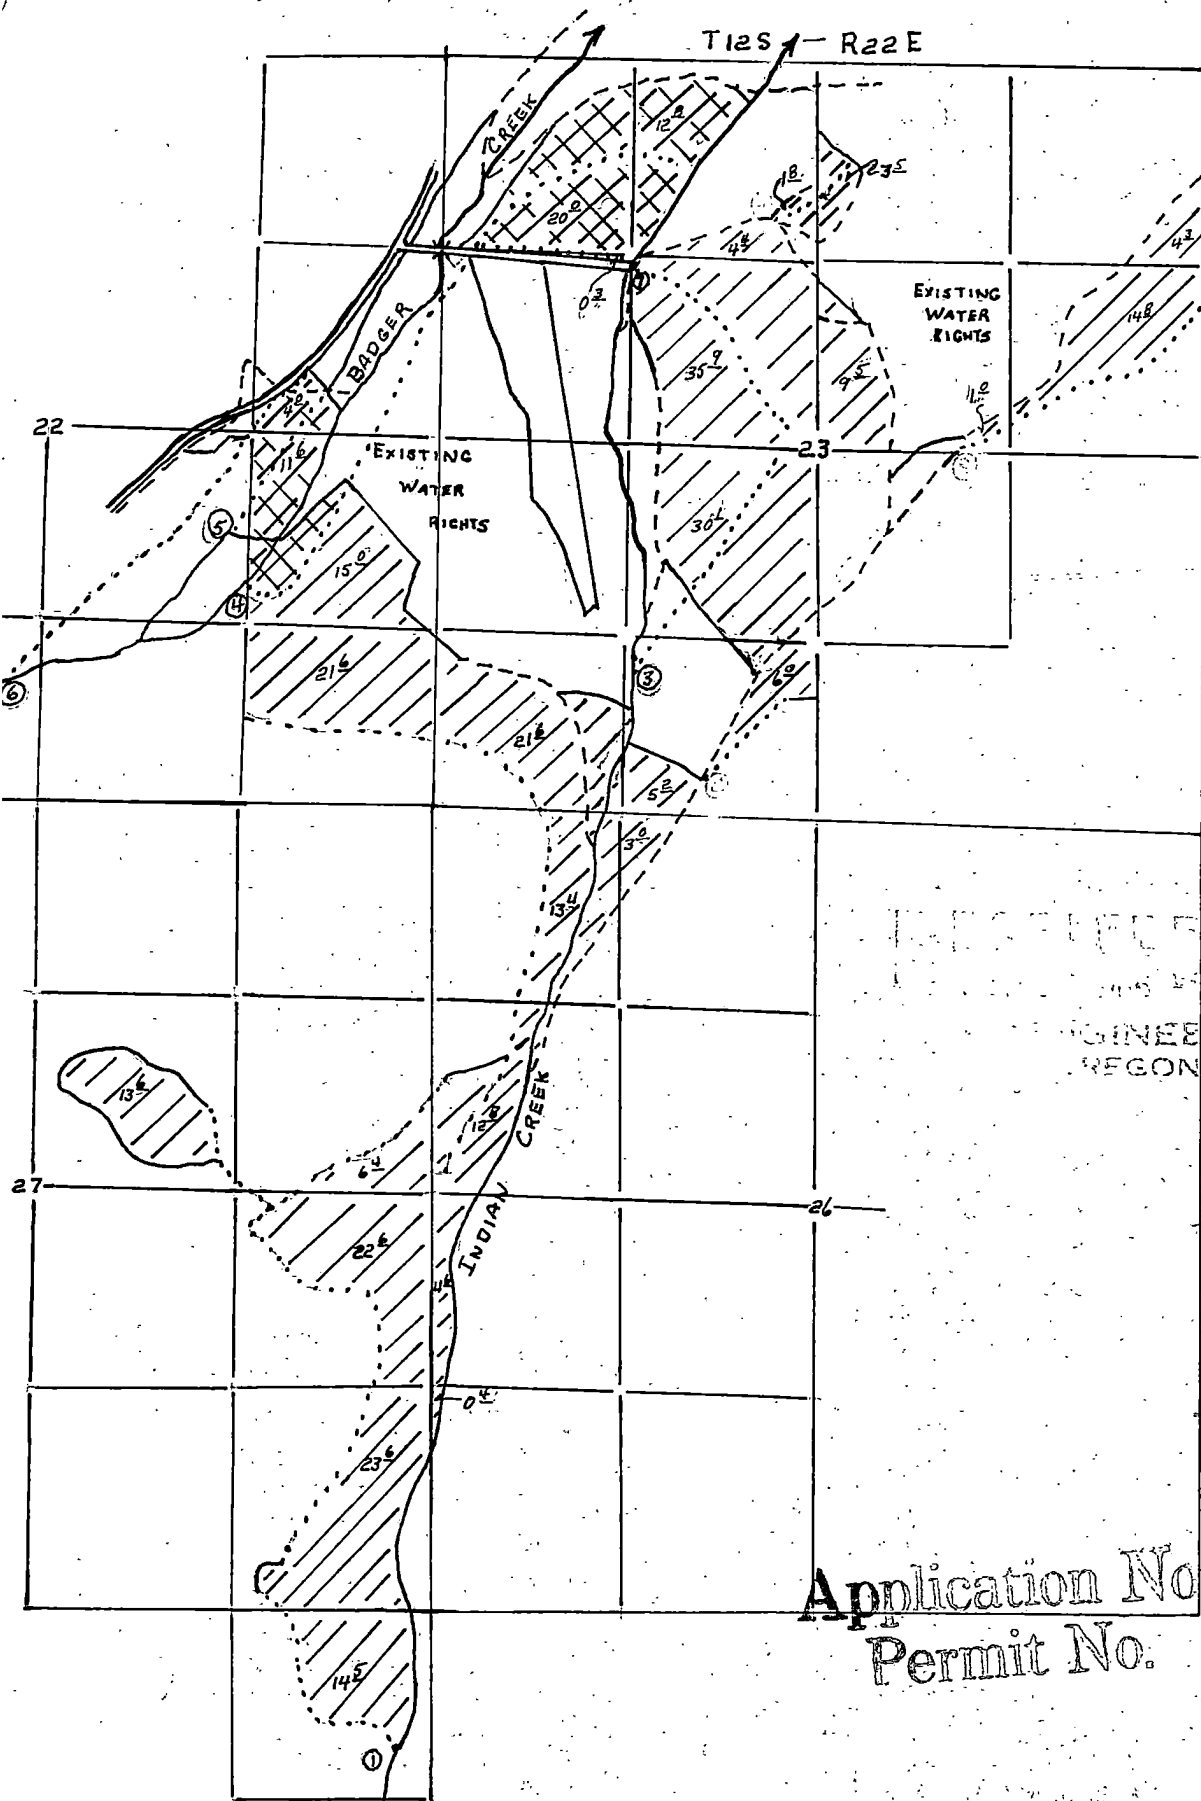

LEGEND

- APPROVED DITCH
- PROPOSED DITCH

SCALE: 4" = 1 MILE

Application No. 42834
Permit No. 32015