



APPLICATION MAP
 JIMMY A. PEARSON in
 Z.C. NORTON DLC 46
 SW $\frac{1}{4}$ OF SE $\frac{1}{4}$, SEC 11 &
 NW $\frac{1}{4}$ OF NE $\frac{1}{4}$, SEC 14
 T 3S., R 3 E. W.M.

RECEIVED

AUG 17 2018

OWRD

NORTH

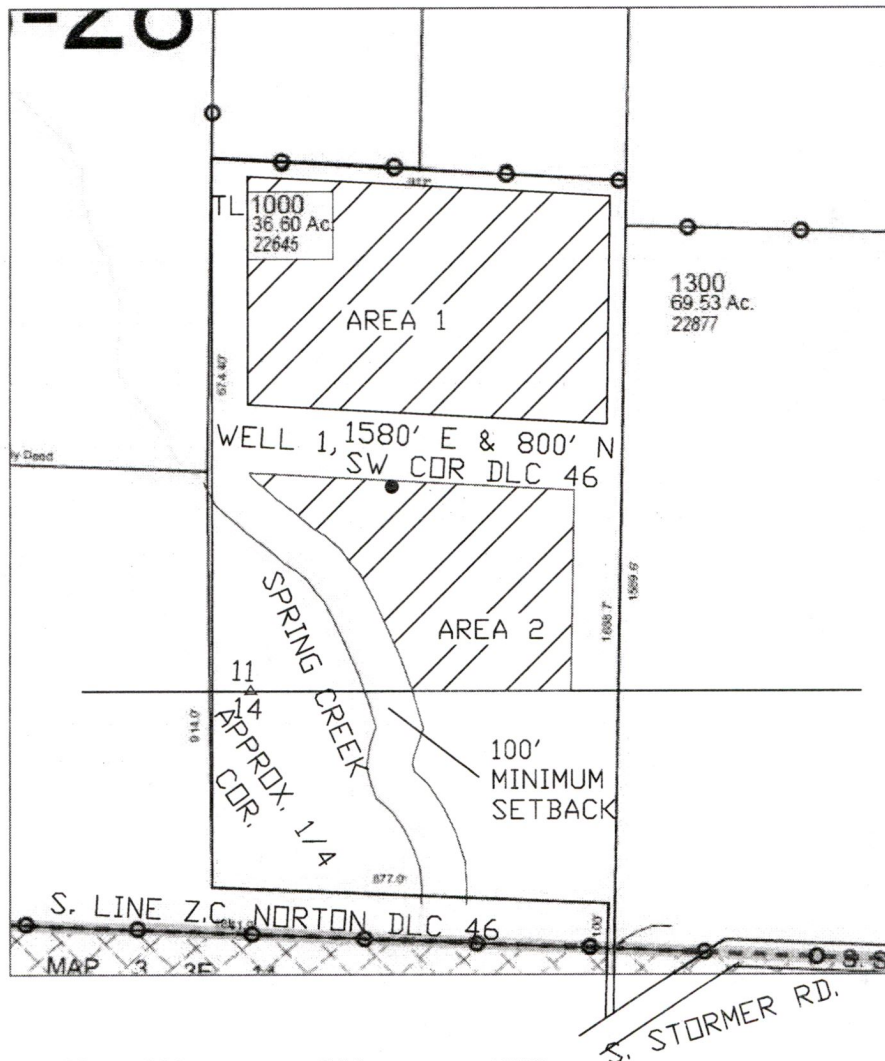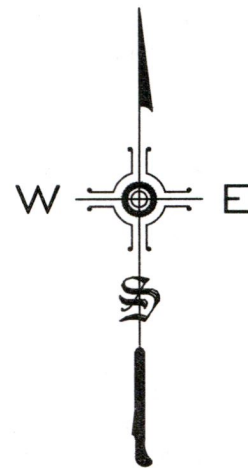


AREA 1:
 9.1 ACRES
 ANTICIPATING 12 50
 X 200 GREEN
 HOUSES, ALL DRIP
 IRRIGATED

AREA 2:
 5.1 ACRES WITH DN:
 50X200 GREEN HOUS.
 AND UP TO 20
 30X200 OPEN AIR
 PLOTS, ALL DRIP
 IRRIGATED. ALL
 CONTAINED WITHIN
 SW $\frac{1}{4}$ OF SE $\frac{1}{4}$
 SECTION 11, T3S,
 R3E, WM.

RECEIVED

AUG 27 2018

OWRD

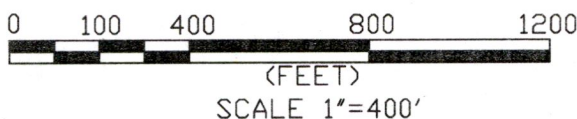


TAX LOT 1000, SEC 1000, T3S, R3E, WM
 CLACKAMAS COUNTY aka
 22645 S. STORMER RD., ESTACADA, OR

JIMMY A. PEARSON
 12314 S.E. DIVISION ST.
 Portland, or 97236

G-18732


AUG 17 2018

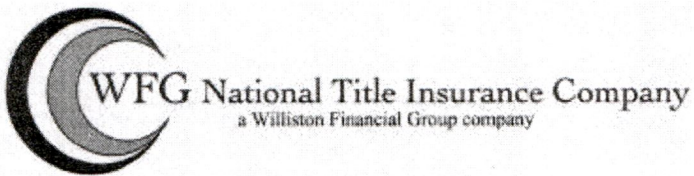

OWRD



Parcel # : 00911650 / 33E11 01000

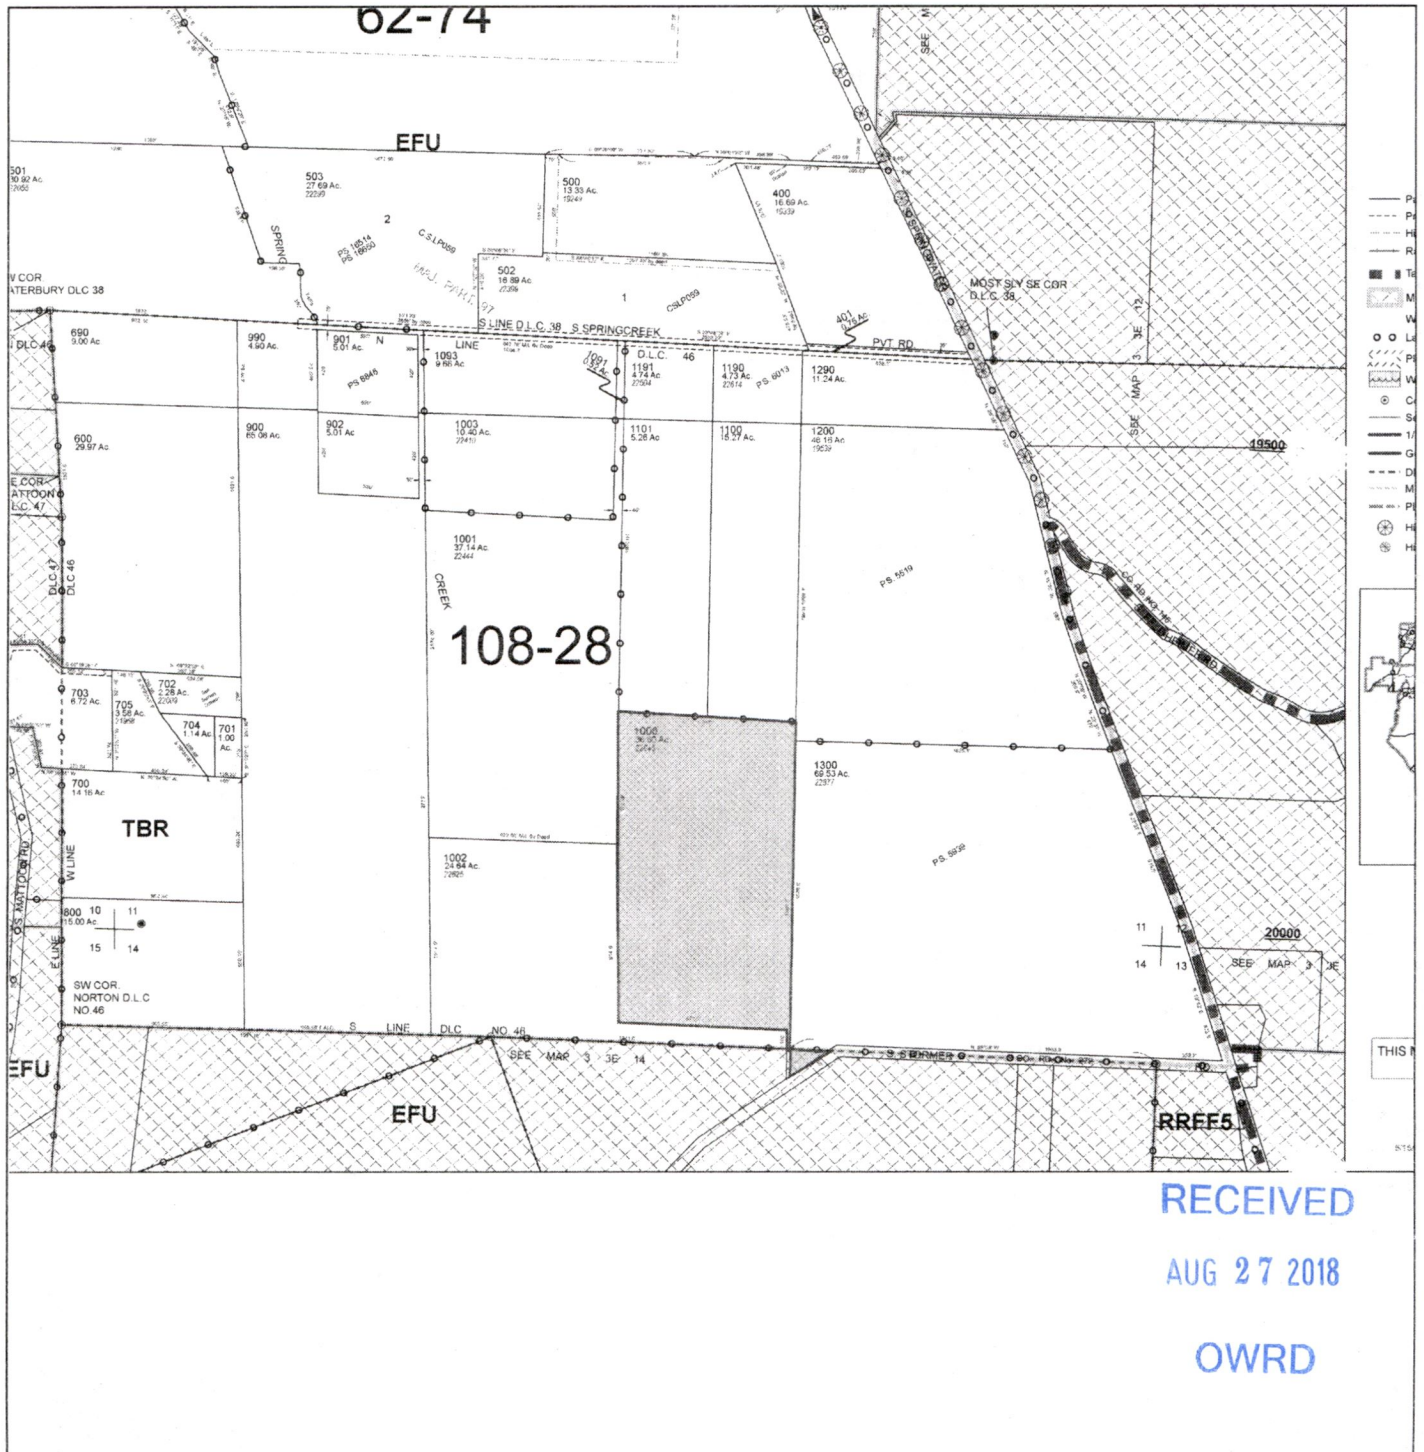

RECEIVED

AUG 27 2018

OWRD

This map is a copy of public record and is provided solely for informational purposes. WFG National Title assumes no liability for variations, if any, in dimensions, area or location of the premises or the location of improvements.

G-18732

RECEIVED

AUG 27 2018

OWRD

APPLICATION MAP FOR
JIMMY A. PEARSON in

TAX LOT 1000

Z.C. NORTON DLC 46

SW $\frac{1}{4}$ OF SE $\frac{1}{4}$, SEC 11 &

NW $\frac{1}{4}$ OF NE $\frac{1}{4}$, SEC 14


T 3S., R 3 E. W.M.

AREA 1:
9.1 ACRES NURSERY

AND

AREA 2:
5.1 ACRES NURSERY

14.2 ACRES TOTAL
ALL CONTAINED
WITHIN SW $\frac{1}{4}$ OF SE
 $\frac{1}{4}$ SECTION 11, T3S,
R3E, WM.

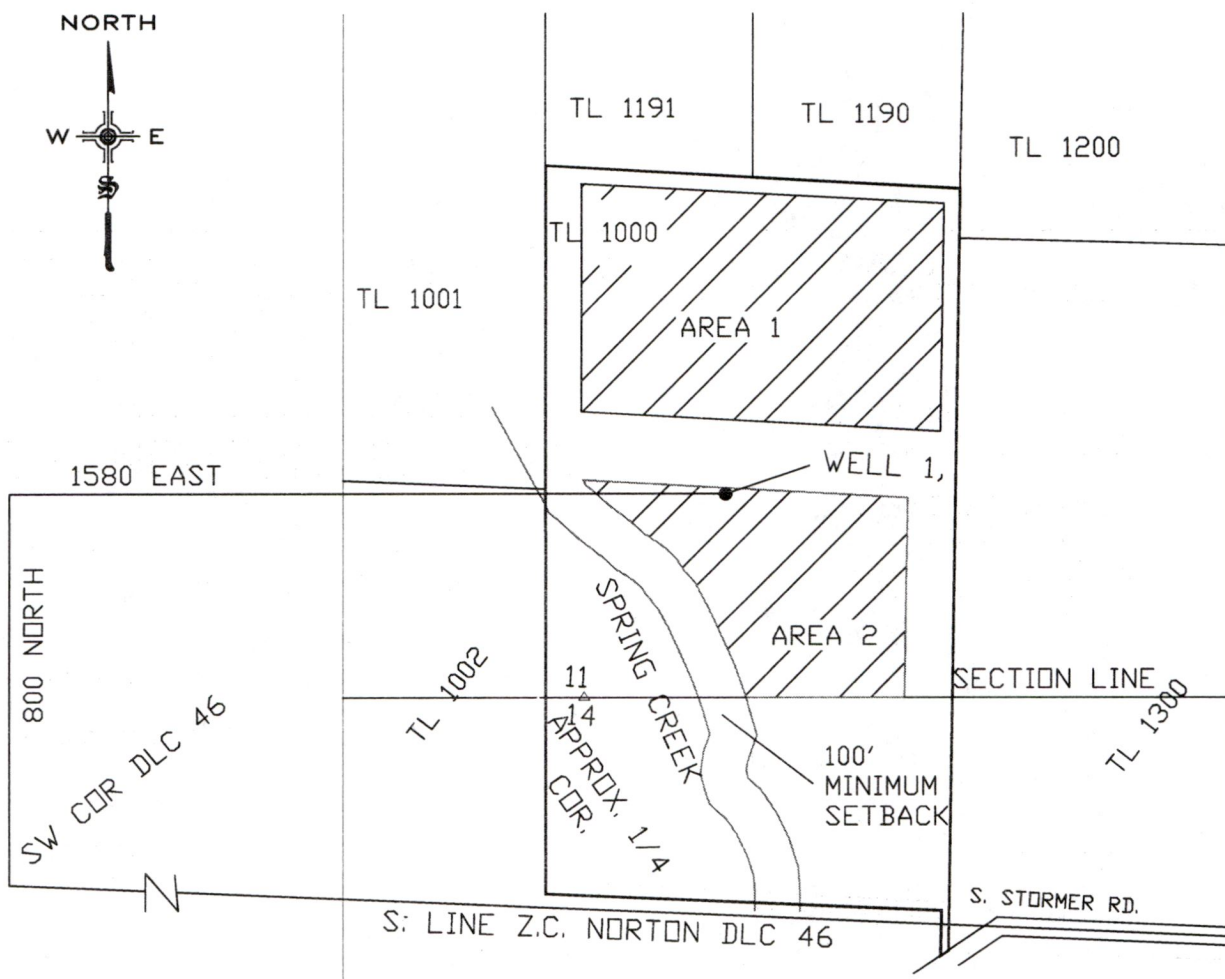

0 100 400 800 1200
(FEET)
SCALE 1"=400'

TAX LOT 1000, SEC 1000, T3S, R3E, WM
CLACKAMAS COUNTY aka
22645 S. STORMER RD., ESTACADA, OR

JIMMY A. PEARSON
12314 S.E. DIVISION ST.
Portland, or 97236