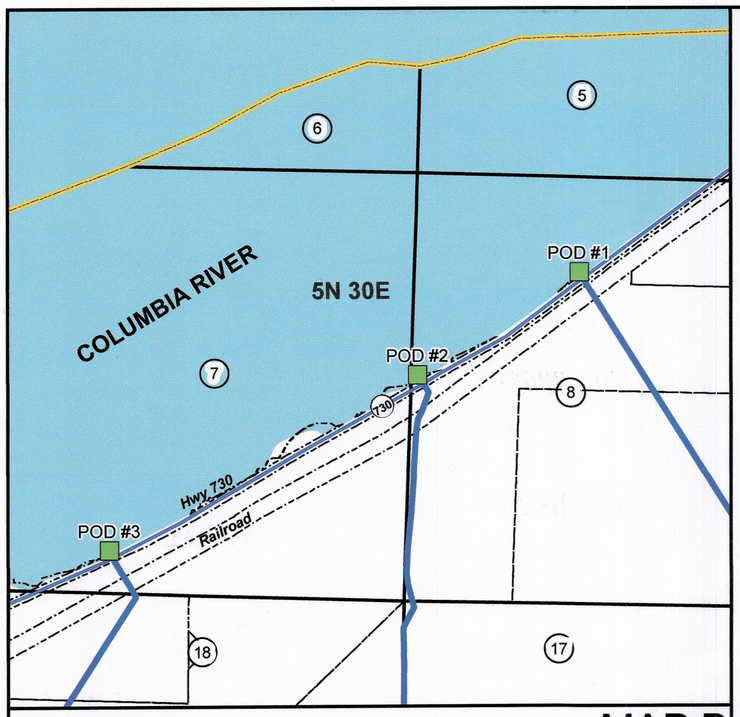


MAP B

PERMIT APPLICATION MAP IN THE NAME OF COLD SPRINGS CANYON, LLC

T4N & T5N, R29E & R30E, W.M., UMATILLA COUNTY


P.O.D. DESCRIPTIONS:

POD#1: HAWMAN FARMS P.O.D. AND PUMPING STATION (3250 HP) LOCATED 9360'N & 3530'W FROM THE SE CORNER SEC 17, T5N, R30E, WM

POD#2: ROYAL COLUMBIA FARMS P.O.D. & PUMPING STATION (2800 HP) LOCATED 2860' N AND 70' E FROM THE SW CORNER OF SEC 8, T5N, R30E, WM

POD#3: JB LAND P.O.D. & PUMPING STATION (1750 HP) LOCATED 460' N & 1680' E FROM THE SW CORNER OF SEC 7, T5N R30E, WM



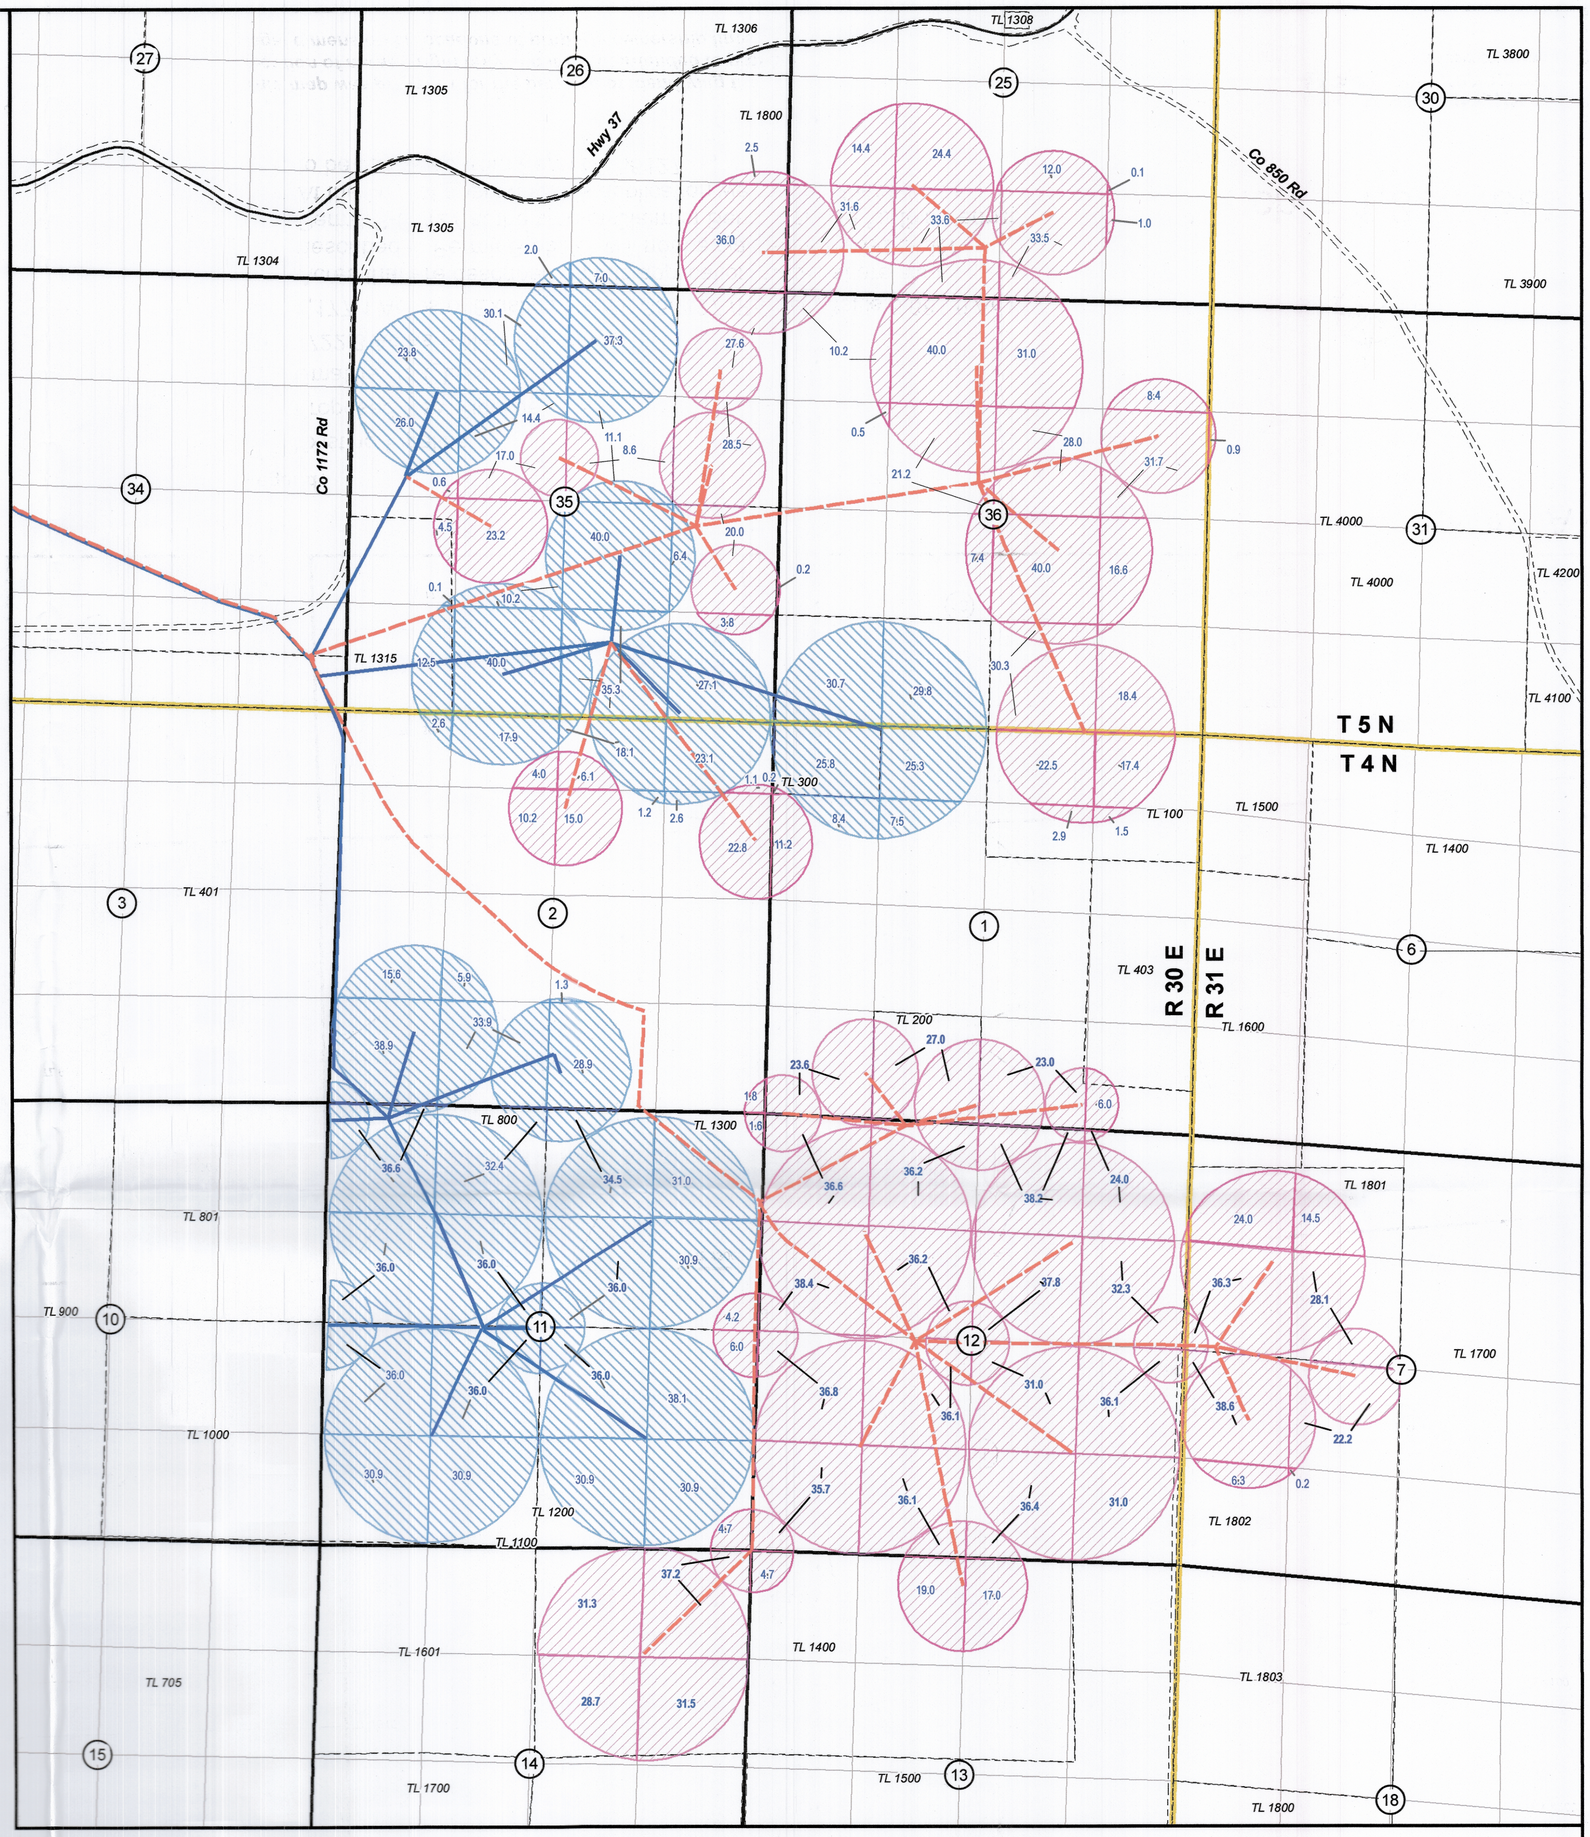

MAP A

Legend

- Existing Pipeline
- Proposed New Pipeline
- Umatilla_Tax_Lots
- 1722.3 Acres - New Ground
- 1,177.1 Acres of Existing Permit S55127 (Permit total is 6,681.9 Ac)

Acres that are described on this application map that are also described in Permit S-55127 will not be claimed irrigated under Permit S-55127 at the time of Claim of Beneficial Use for this Permit. At the time of approving this application we request these acres to be cancelled from Permit S-55127.

This map was prepared for the purpose of identifying the location of a water right only and it is not intended to provide legal dimension or locations of property ownership lines.


RECEIVED
DEC 09 2019
OWRD

1 inch = 1,320 feet

IRZ ENGINEERING™ CONSULTANTS
A LINDSAY COMPANY

09/13/2019 11:51 AM

Document Path: \\SERVER03\Engineering\1Clients\Cold Springs Canyon - 582\582-18-001 CSC 2018 Development\Water Rights\Map\CSC_WR2019_24x24-3.mxd Coordinate System: NAD 1983 UTM Zone 11N

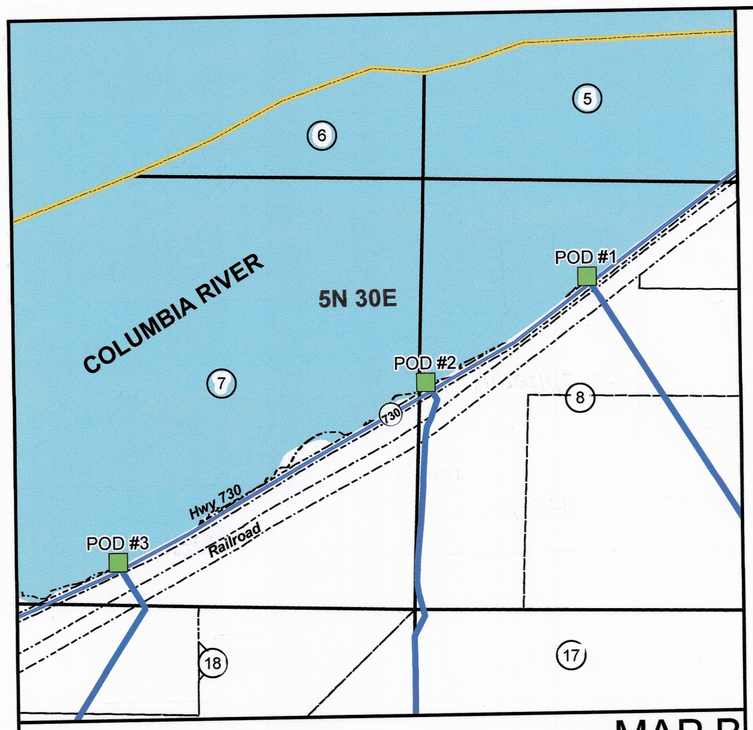

MAP B

PERMIT APPLICATION MAP IN THE NAME OF COLD SPRINGS CANYON, LLC

T4N & T5N, R29E & R30E, W.M., UMATILLA COUNTY


P.O.D. DESCRIPTIONS:

POD#1: HAWMAN FARMS P.O.D. AND PUMPING STATION (3250 HP) LOCATED 9360'N & 3530'W FROM THE SE CORNER SEC 17, T5N, R30E, WM

POD#2: ROYAL COLUMBIA FARMS P.O.D. & PUMPING STATION (2800 HP) LOCATED 2860' N AND 70' E FROM THE SW CORNER OF SEC 8, T5N, R30E, WM

POD#3: JB LAND P.O.D. & PUMPING STATION (1750 HP) LOCATED 460' N & 1680' E FROM THE SW CORNER OF SEC 7, T5N R30E, WM



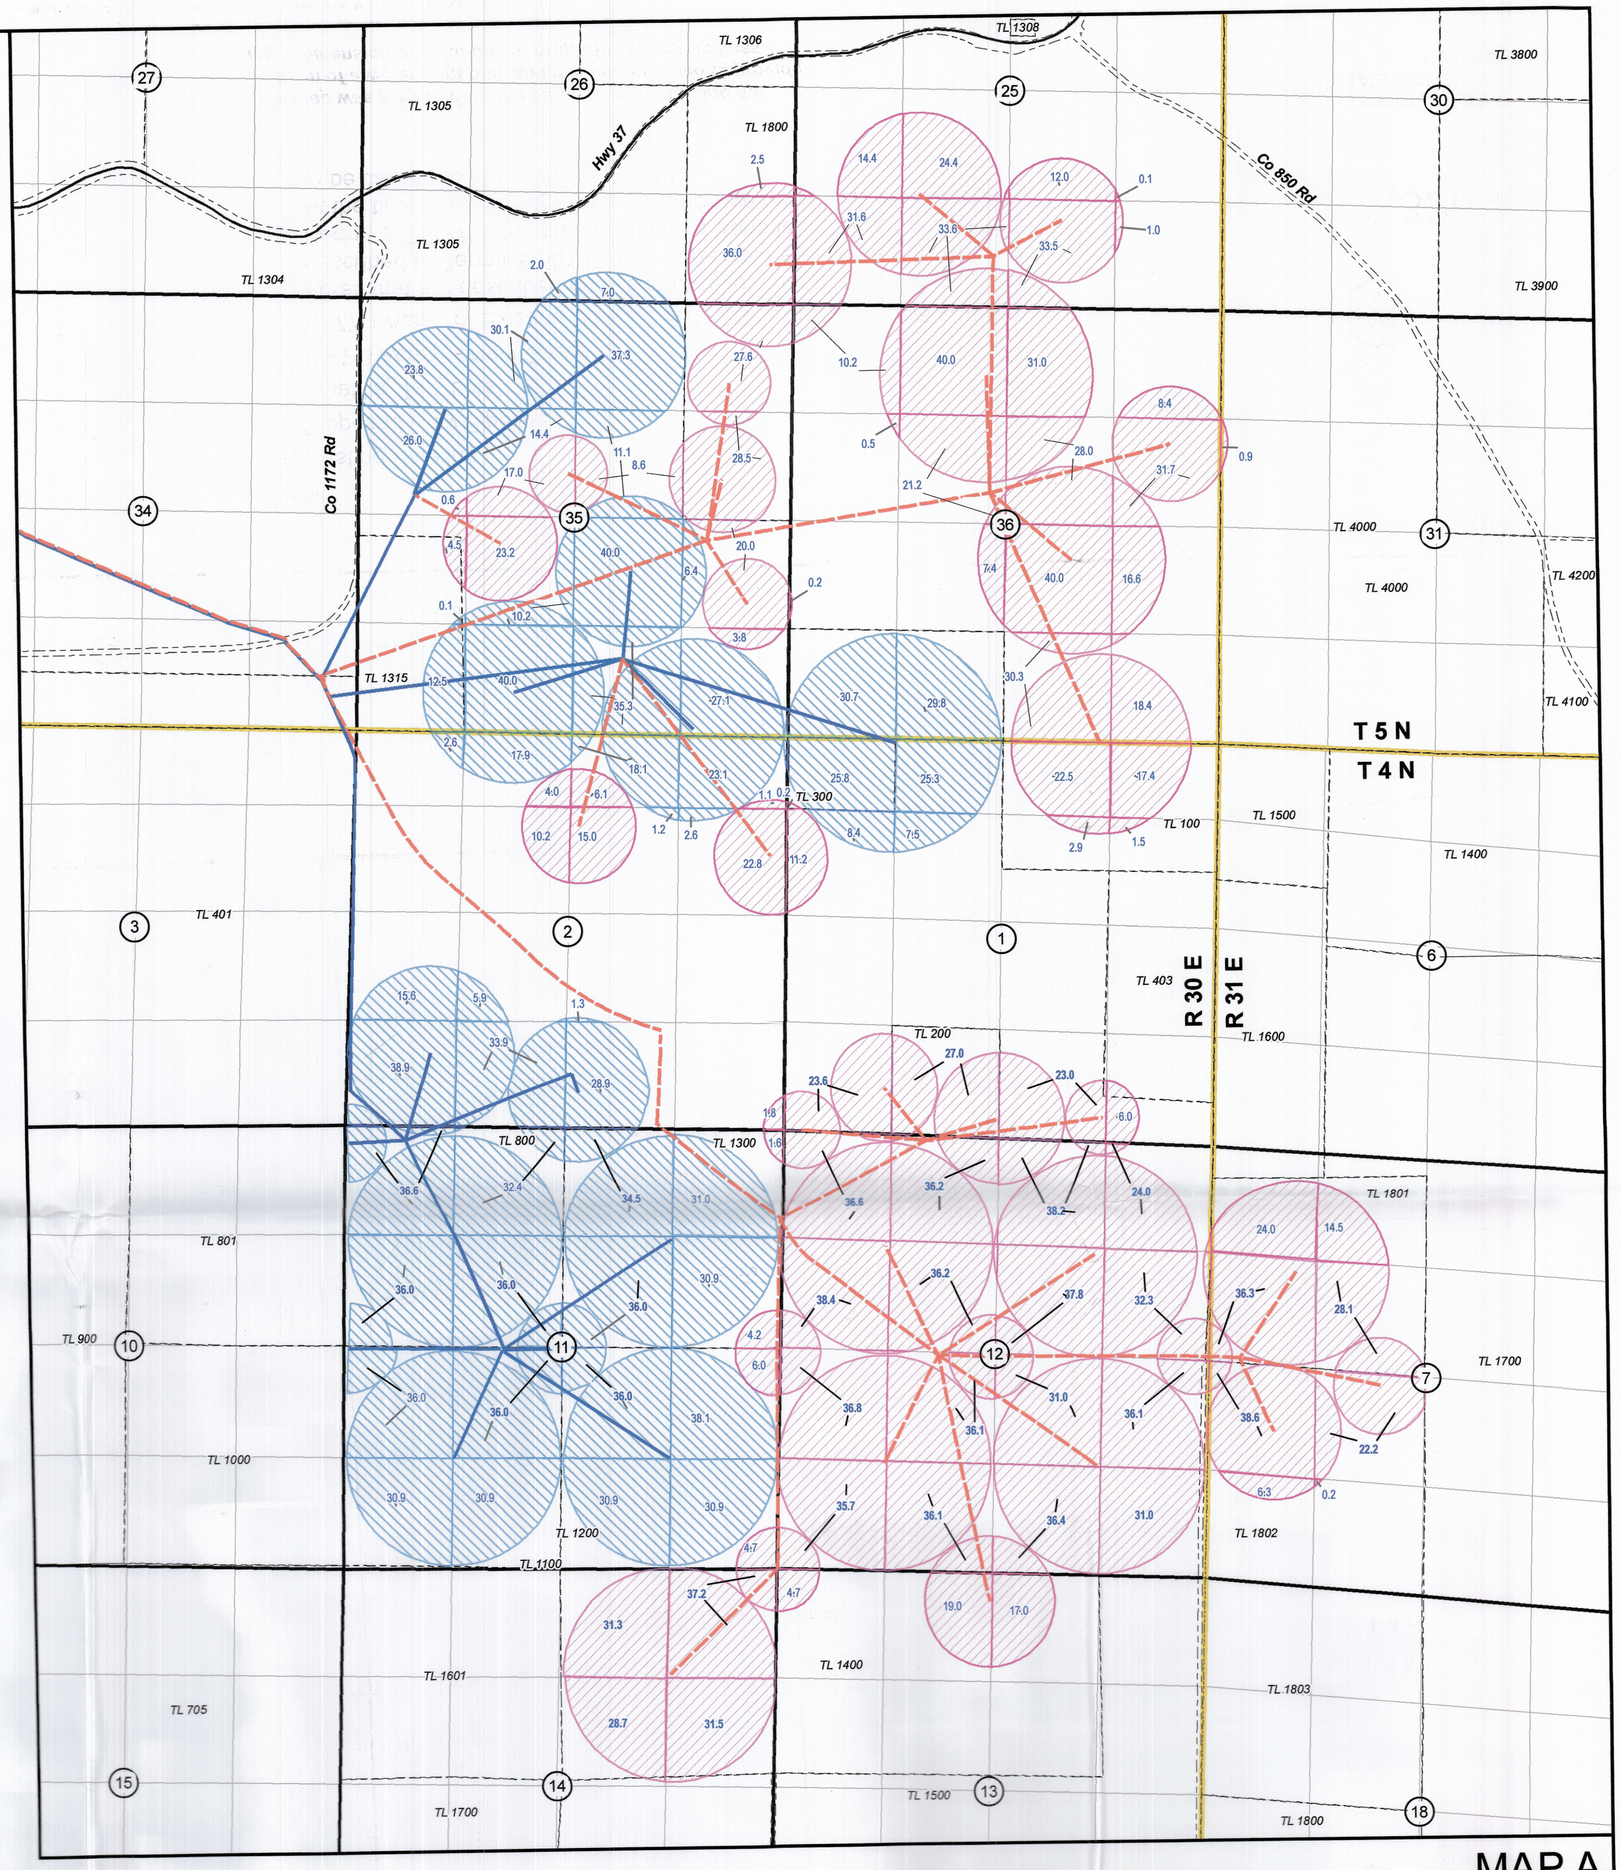

MAP A

Legend

- Existing Pipeline
- Proposed New Pipeline
- Umatilla_Tax_Lots
- 1722.3 Acres - New Ground
- 1,177.1 Acres of Existing Permit S55127 (Permit total is 6,681.9 Ac)

Acres that are described on this application map that are also described in Permit S-55127 will not be claimed irrigated under Permit S-55127 at the time of Claim of Beneficial Use for this Permit. At the time of approving this application we request these acres to be cancelled from Permit S-55127.

RECEIVED
DEC 0 9 2019
OWRD

N
W E
S


1 inch = 1,320 feet

IRZ ENGINEERING CONSULTANTS
A LINDSAY COMPANY

This map was prepared for the purpose of identifying the location of a water right only and it is not intended to provide legal dimension or locations of property ownership lines.

PERMIT APPLICATION MAP
IN THE NAME OF COLD SPRINGS CANYON, LLC
T4N & T5N, R29E & R30E, W.M., UMATILLA COUNTY
MAP C

OVERALL LAYOUT, LOCATIONS OF POINTS OF DIVERSION AND DISTRIBUTION SYSTEM

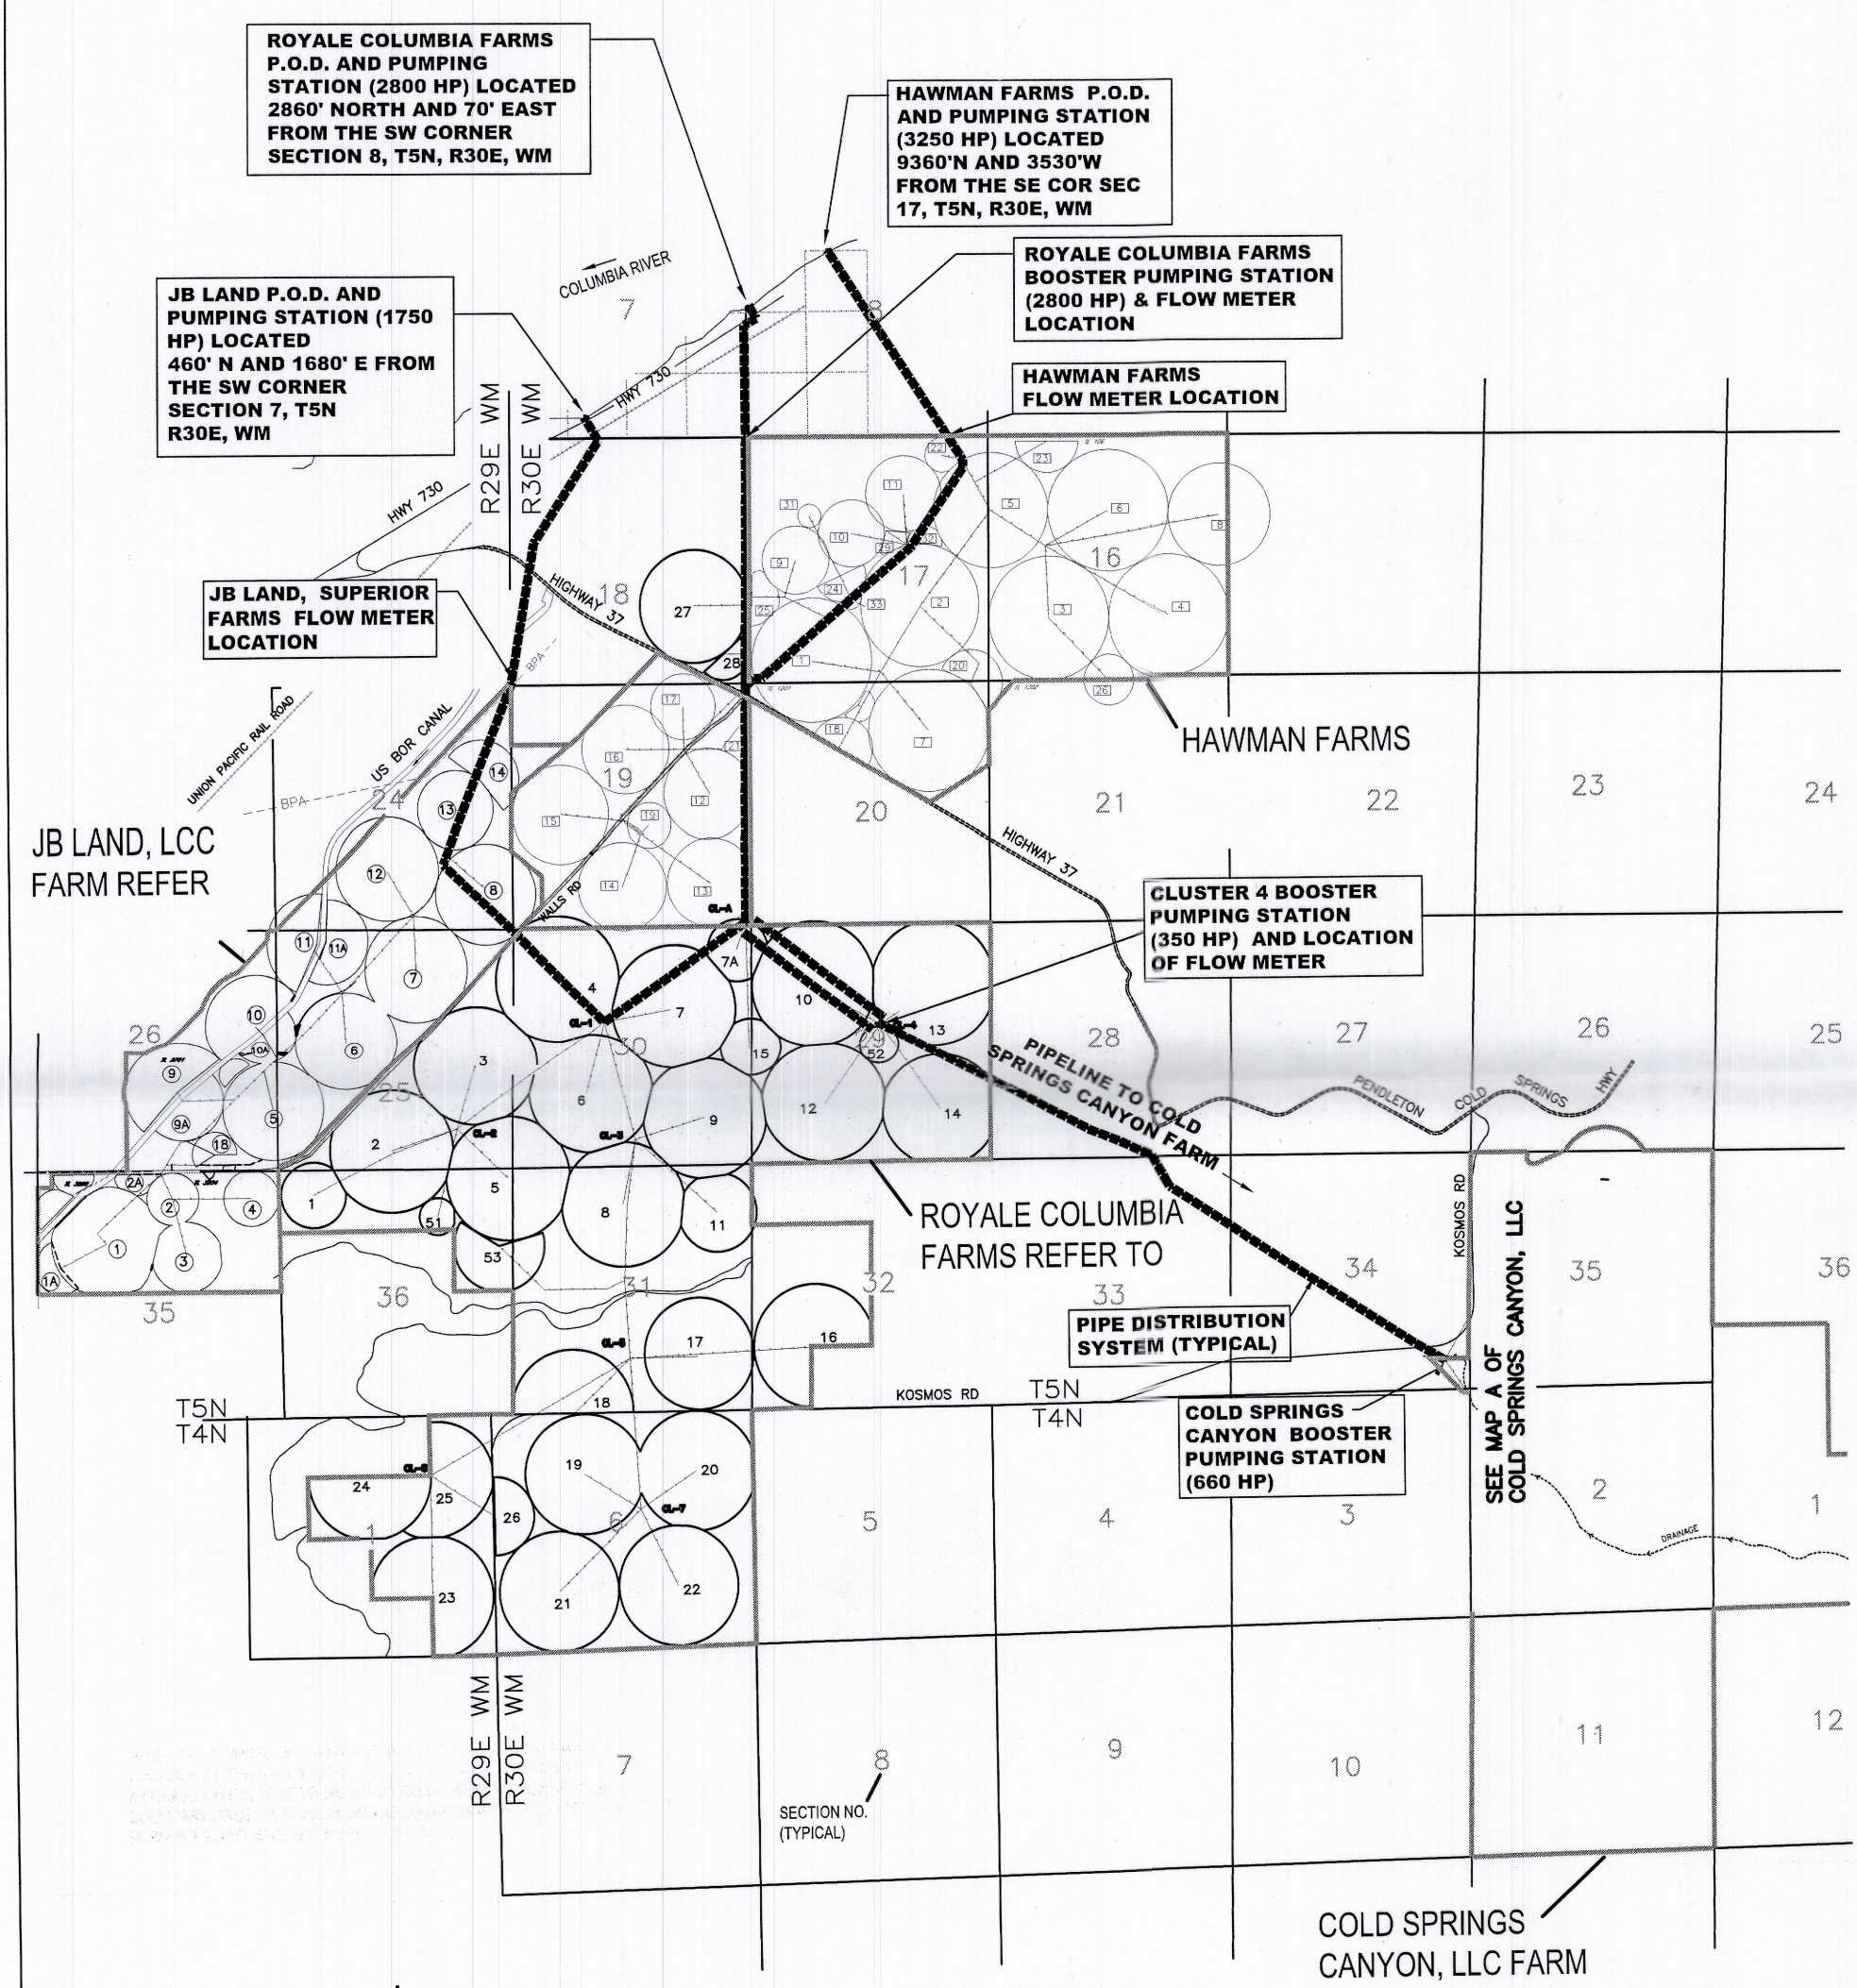

0 2640 5280

SCALE IN FEET

(1 INCH = 4000 FEET)

LEGEND


22 — EXISTING CIRCLE IRRIGATION MACHINE; CIRCLE NO. (TYPICAL)

RECEIVED
DEC 09 2019
OWRD

NOTE: THE PURPOSE OF THIS MAP IS TO IDENTIFY THE APPROXIMATE LOCATION OF THE WATER RIGHT. IT IS NOT INTENDED TO PROVIDE [illegible] TO THE LOCATION OF PROPERTY OWNERSHIP [illegible] WERE PROVIDED BY FARM

PERMIT APPLICATION MAP
IN THE NAME OF COLD SPRINGS CANYON, LLC
T4N & T5N, R29E & R30E, W.M., UMATILLA COUNTY
MAP C

OVERALL LAYOUT, LOCATIONS OF POINTS OF DIVERSION AND DISTRIBUTION SYSTEM

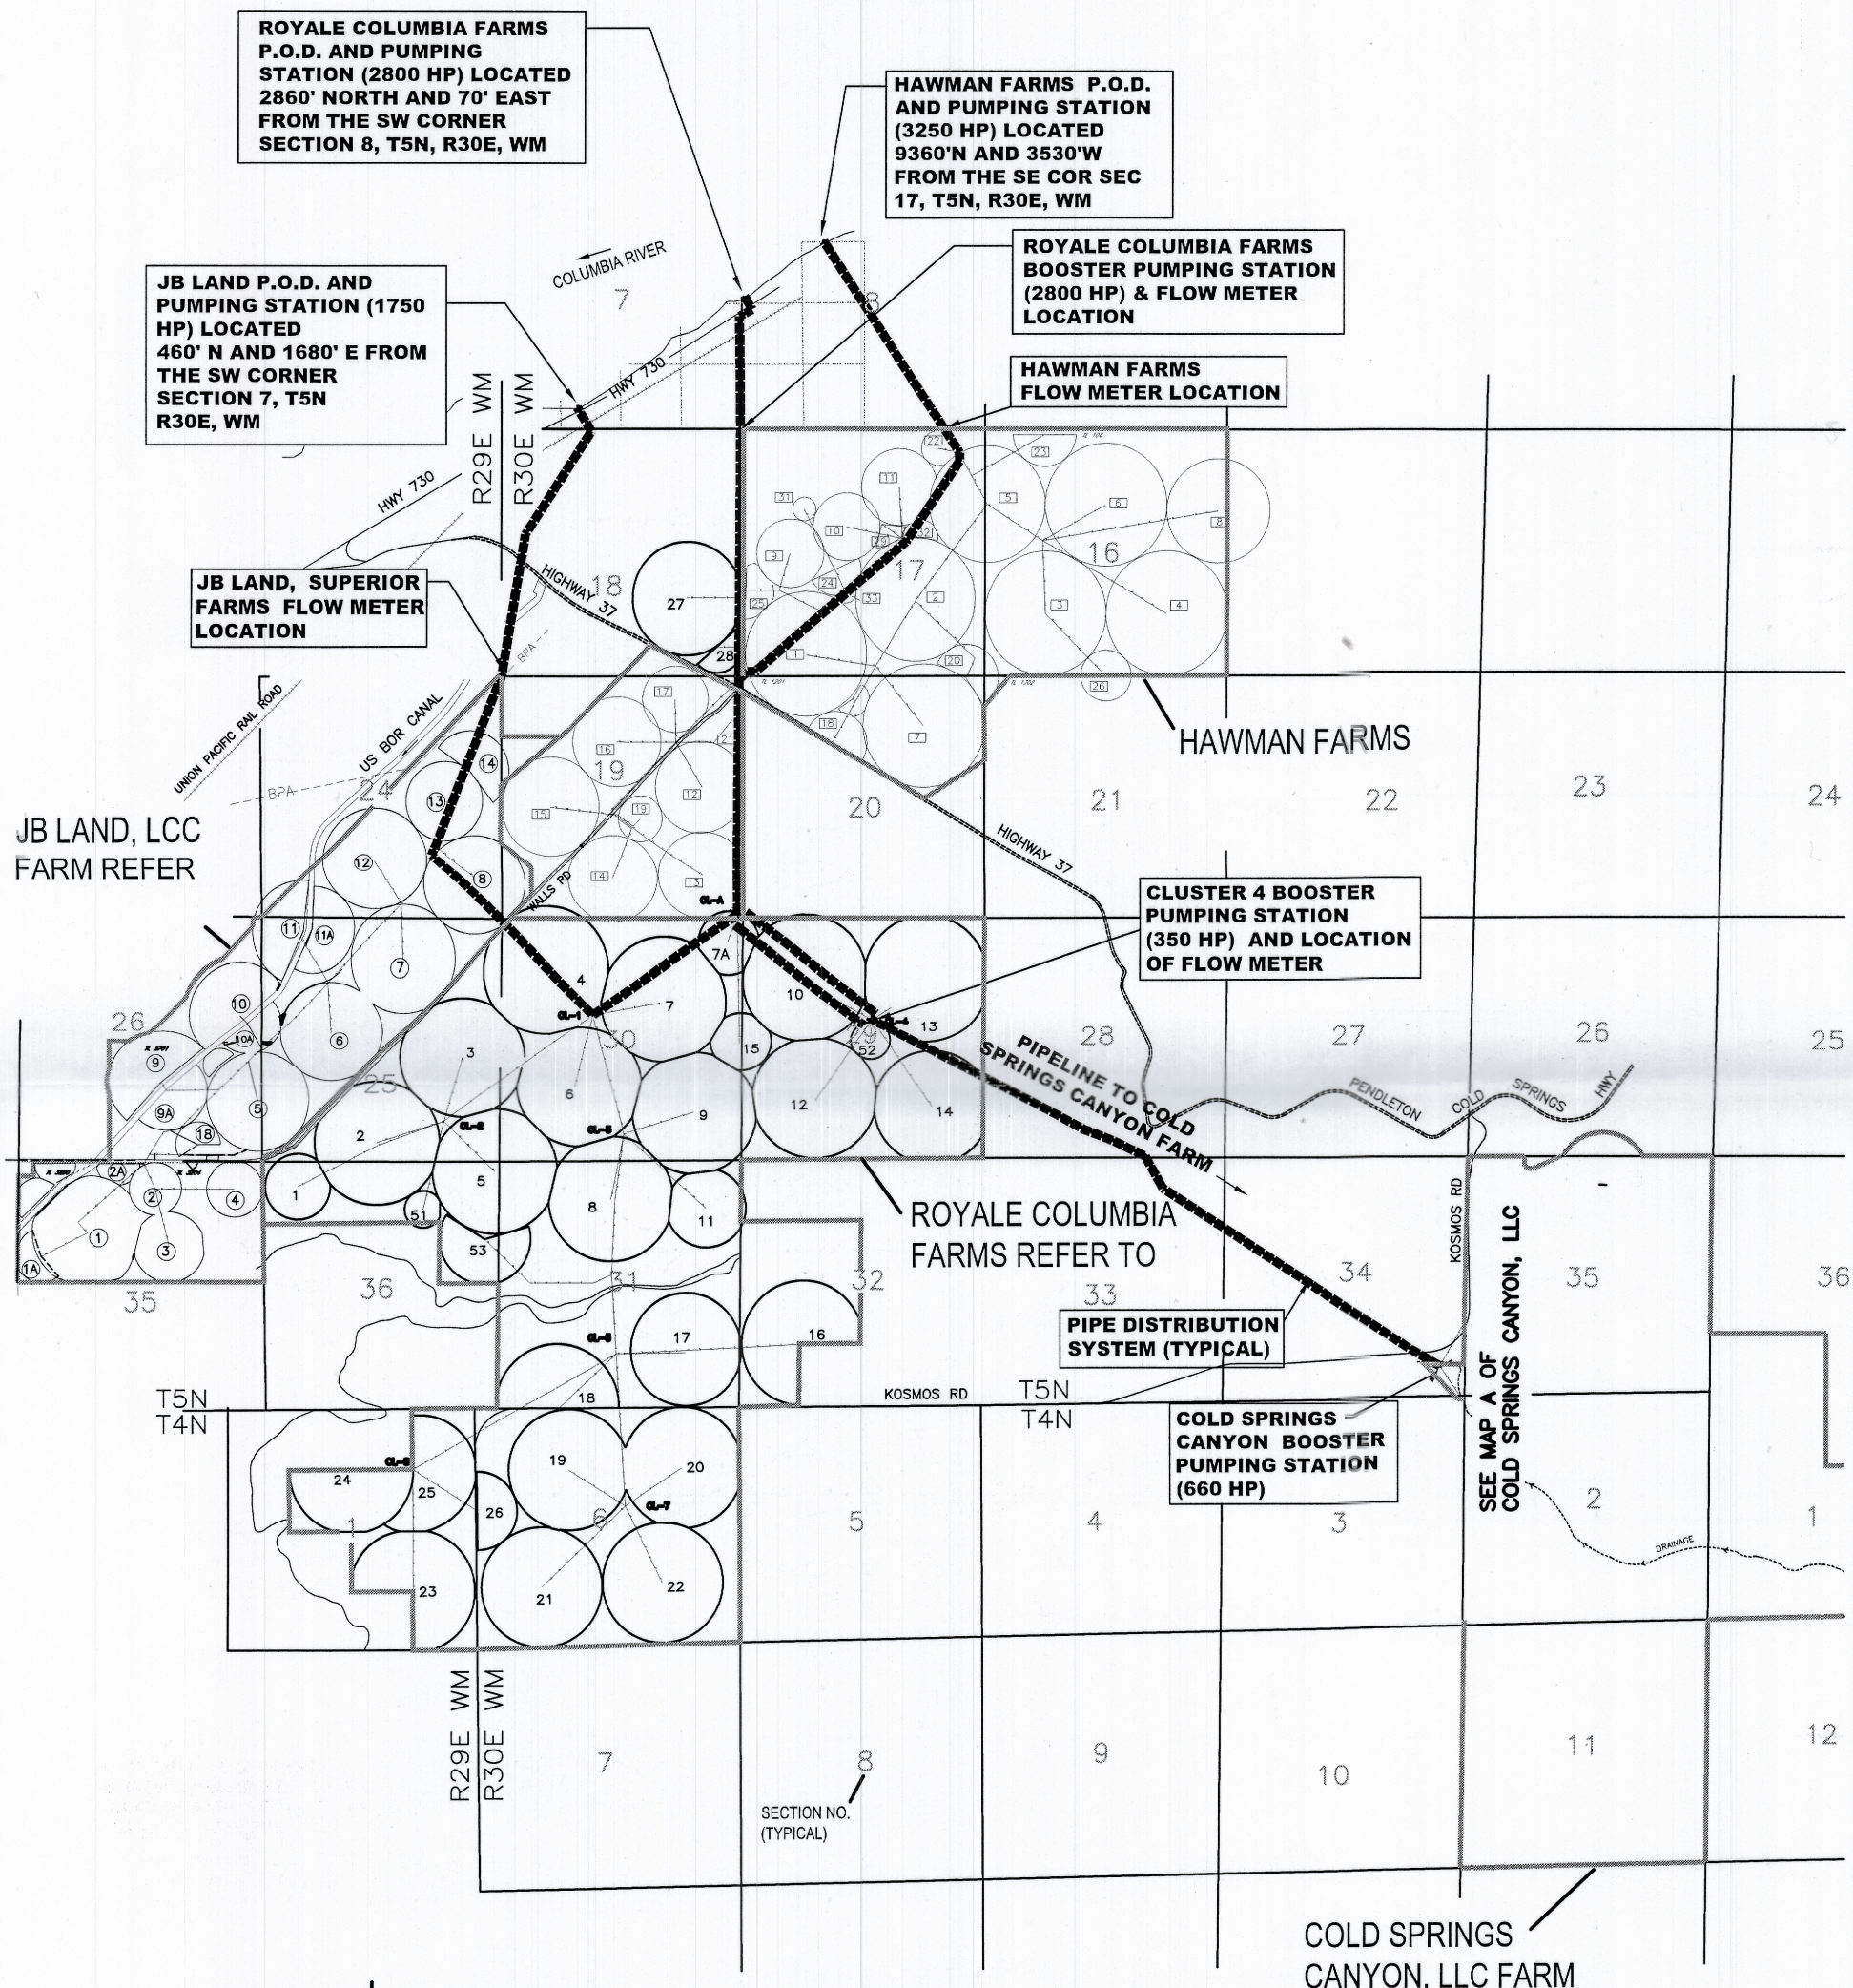

0 2640 5280
SCALE IN FEET
(1 INCH = 4000 FEET)


LEGEND

22 EXISTING CIRCLE IRRIGATION MACHINE
CIRCLE NO. (TYPICAL)

RECEIVED
DEC 09 2019
OWRD

PERMIT APPLICATION MAP
IN THE NAME OF COLD SPRINGS CANYON, LLC
T4N & T5N, R29E & R30E, W.M., UMATILLA COUNTY
MAP C

OVERALL LAYOUT, LOCATIONS OF POINTS OF DIVERSION AND DISTRIBUTION SYSTEM

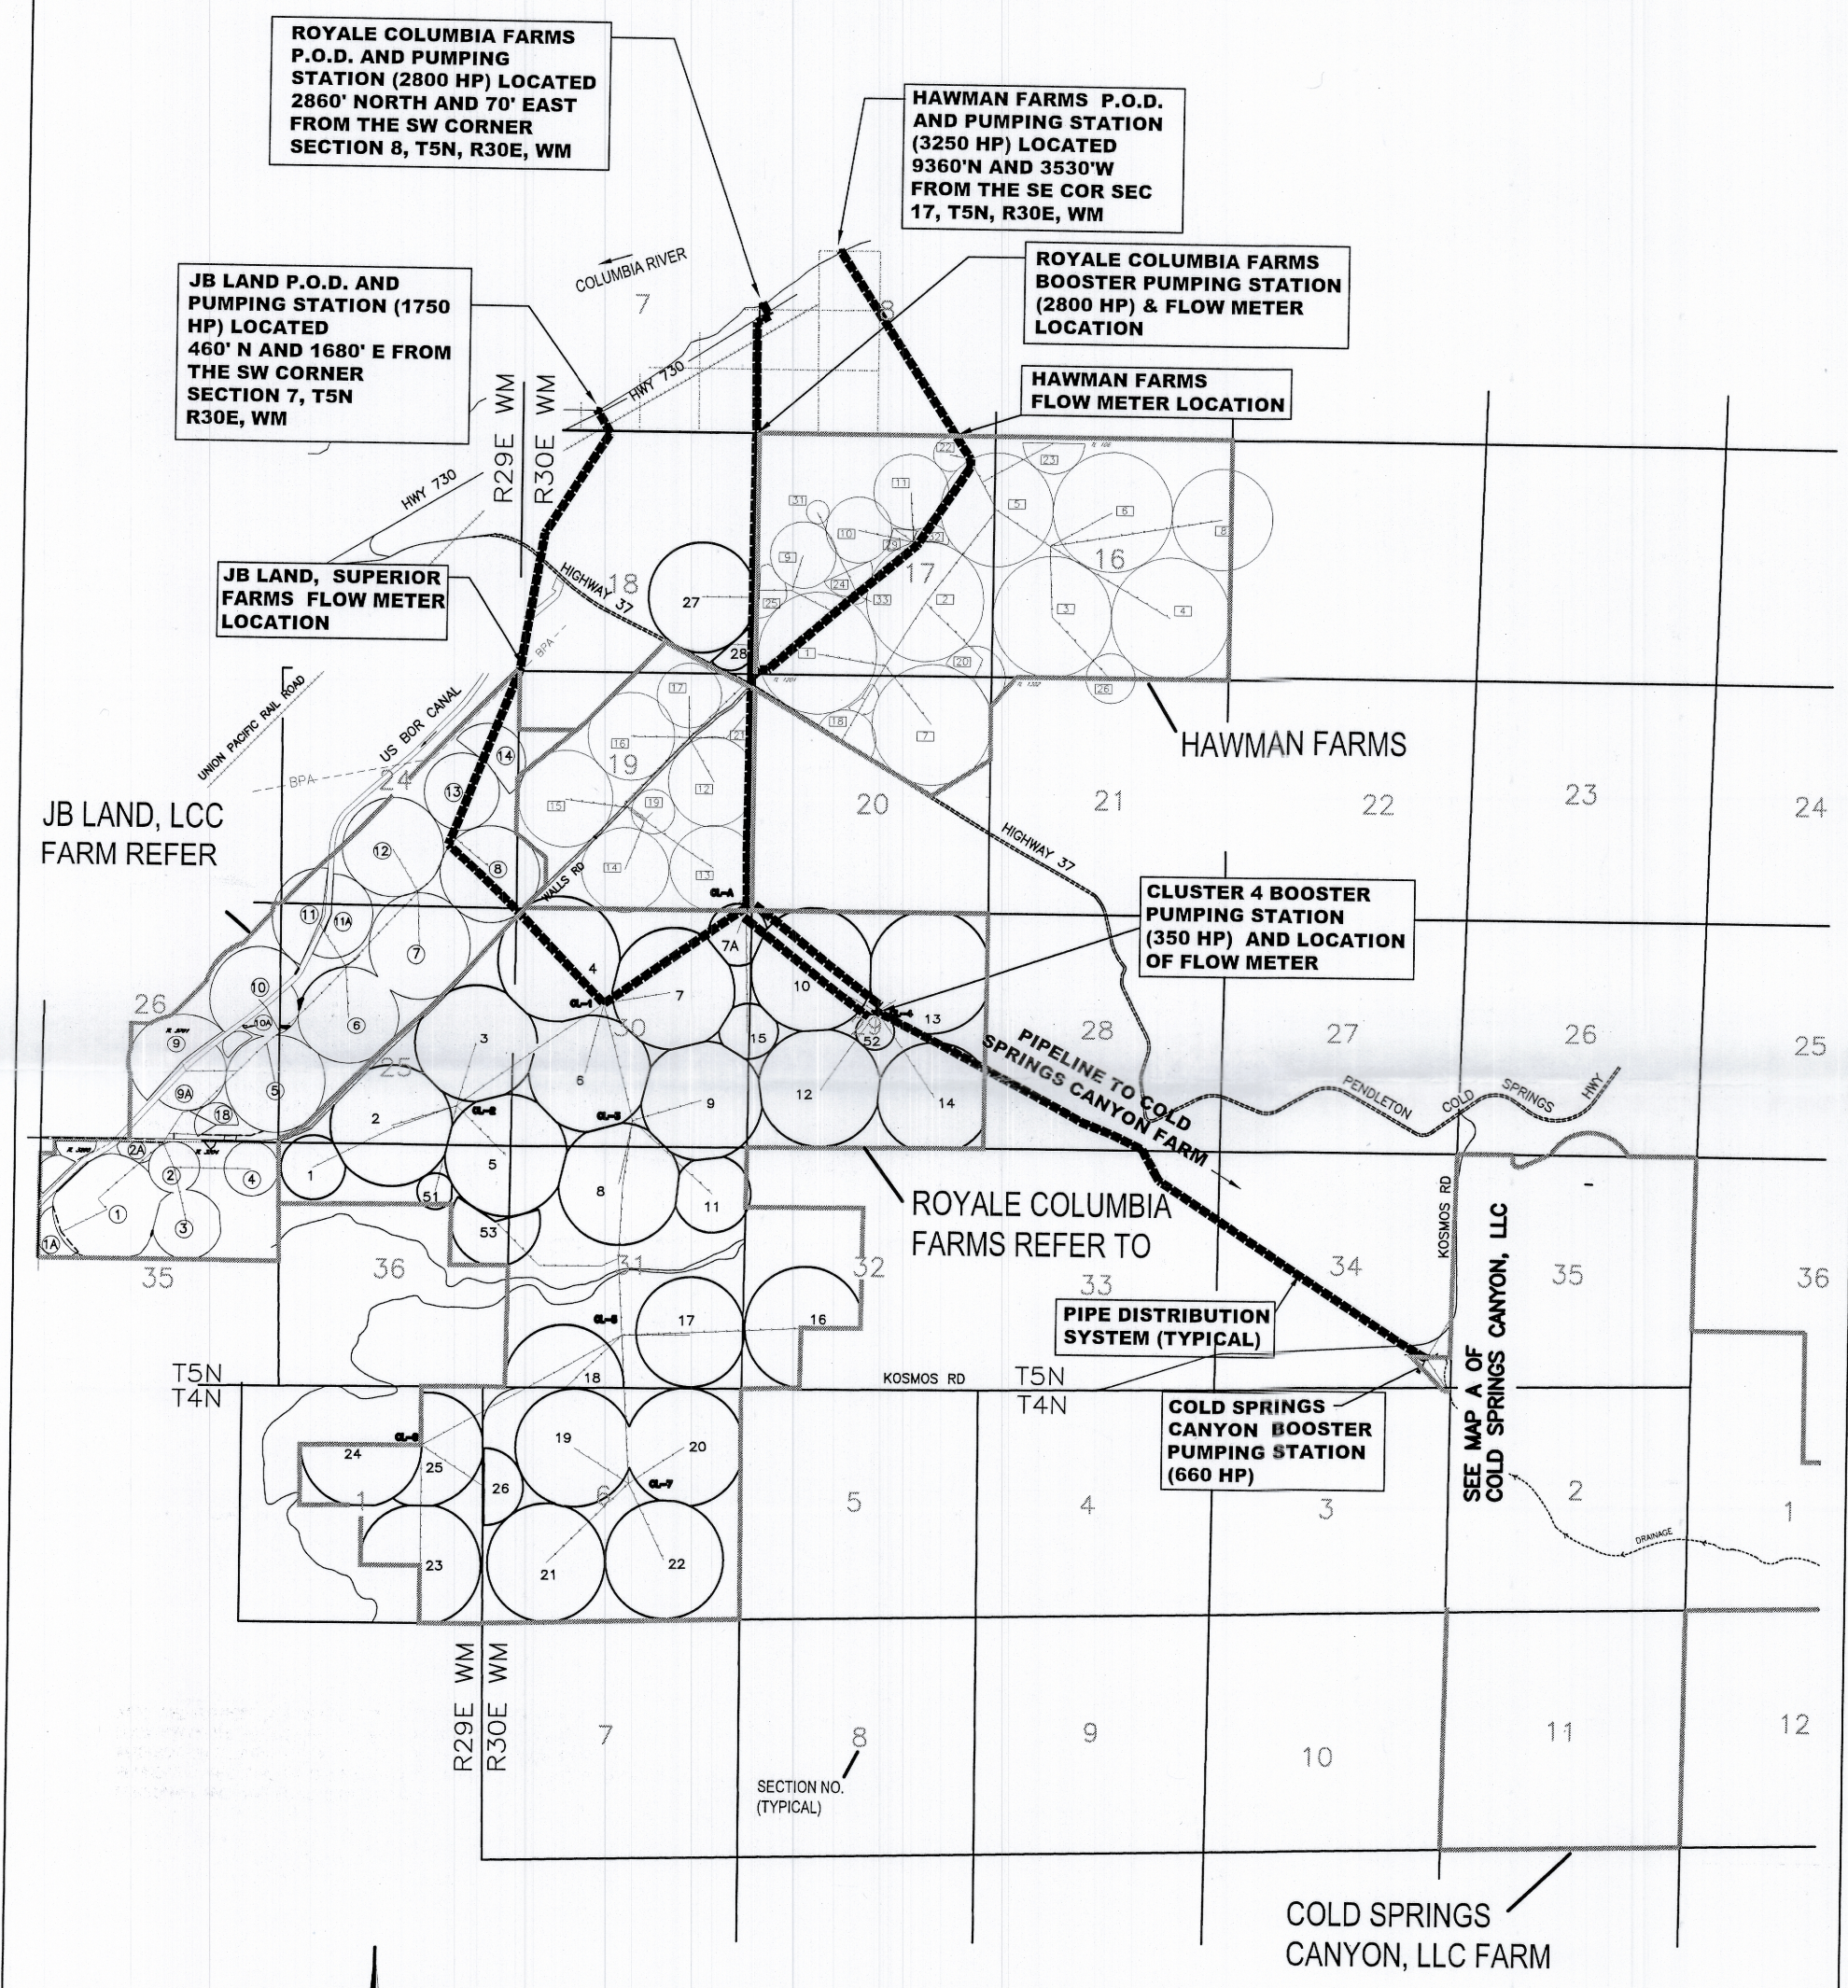


LEGEND

EXISTING CIRCLE IRRIGATION MACHINE

22 CIRCLE NO. (TYPICAL)

0 2640 5280
SCALE IN FEET
(1 INCH = 4000 FEET)

RECEIVED
DEC 09 2019
OWRD

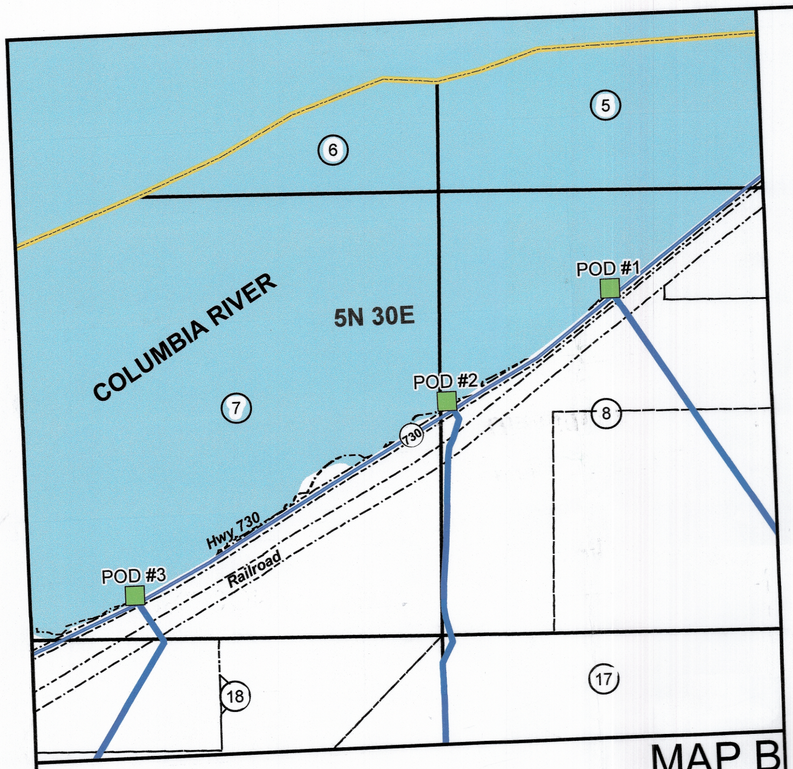

MAP B

PERMIT APPLICATION MAP
IN THE NAME OF
COLD SPRINGS CANYON, LLC


T4N & T5N, R29E & R30E, W.M., UMATILLA COUNTY

P.O.D. DESCRIPTIONS:

POD#1: HAWMAN FARMS P.O.D. AND PUMPING STATION (3250 HP) LOCATED 9360'N & 3530'W FROM THE SE CORNER SEC 17, T5N, R30E, WM

POD#2: ROYAL COLUMBIA FARMS P.O.D. & PUMPING STATION (2800 HP) LOCATED 2860' N AND 70' E FROM THE SW CORNER OF SEC 8, T5N, R30E, WM

POD#3: JB LAND P.O.D. & PUMPING STATION (1750 HP) LOCATED 460' N & 1680' E FROM THE SW CORNER OF SEC 7, T5N R30E, WM

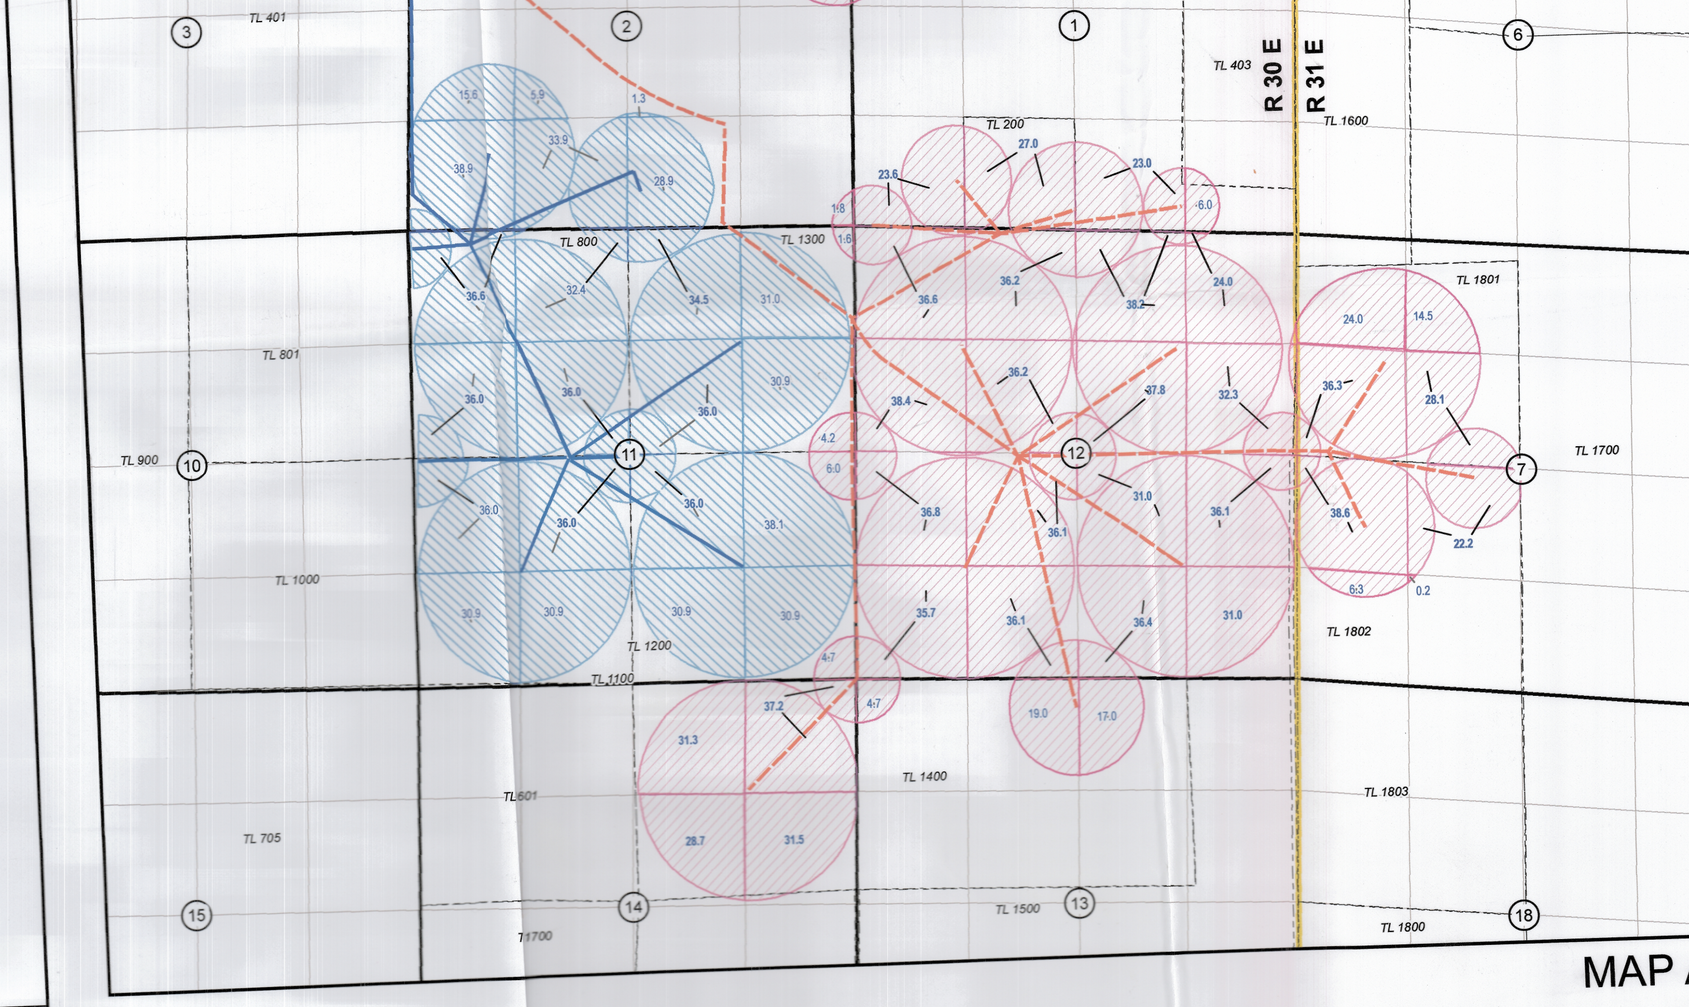

Legend

- Existing Pipeline
- Proposed New Pipeline
- Umatilla_Ta_Lots
- 1722.3 Acre - New Ground
- 1,177.1 Acres of Existing Permit S55127 (Permit total is 6,681.9 Ac)

Acres that are described on this application map that are also described in Permit S-55127 will not be claimed irrigated under Permit S-55127 at the time of Claim of Beneficial Use for this Permit. At the time of approving this application we request these acres to be canceled from Permit S-55127.

This map was prepared for the purpose of identifying the location of a water right only and it is not intended to provide legal dimensions or locations of property ownership lines.

MAP A

RECEIVED
DEC 09 20
OWRD

N
W E
S

1 inch = 1,320 fee

IRZ ENGINEERING CONSULTANTS
A LINDSAY COMPANY

Document Path: \\SERVER03\Engineering\1Clients\Cold Springs Canyon - 582\582-18-001 CSC 2018 Development\Water Rights\Map\CSC_WR2019_24x24-3.mxd Coordinate System: NAD 1983 UTM Zone 11N