

Abstract of Permit No. G-5933

ASSIGNED

Application No. G-6317

Certificate No.

Name

Eugene F. &/or Caroldene Dorrell/

Assigned

Address

15480 Jones Road
Central Point, Oregon 97502

ROBERT A. & Norma R. NEILL

Source of water supply Dorrell Well

same address

Use

Irrigation of 4.9 AC.

Point of diversion 260' N. 740' W. from E 1/4 c., s. 11, being within SE 1/4 NE 1/4 s. 11, T. 35 S., R. 2 W.,

W.M.; Jackson County

260' N. 740' W. from E 1/4 corner of sec 11

Number of acres 5.0

DESCRIPTION OF LAND TO BE IRRIGATED OR PLACE OF USE

Twp.	Range	Sec.	NE 1/4				NW 1/4				SW 1/4				SE 1/4			
			NE 1/4	NW 1/4	SW 1/4	SE 1/4	NE 1/4	NW 1/4	SW 1/4	SE 1/4	NE 1/4	NW 1/4	SW 1/4	SE 1/4	NE 1/4	NW 1/4	SW 1/4	SE 1/4
35 S	2 W	11				5.0												
						SE 1/4 NE 1/4												4.9

Priority date October 10, 1973

Amount of water 0.06 c.f.s.

Time limit to begin construction 11-3-76

Time limit to complete construction 10-1-77 extended to extended to

Time limit to completely apply water 10-1-78 extended to extended to

Remarks: Limitations: 1/80th c.f.s., 2 1/2 a.f.

no conflicts

2252B


SKS 4-27-79
755-1979-14-A

cgm

Constance Creek Hills

Basin 15, Volume 2A

T. 35 S. R. 2 W. W. M.

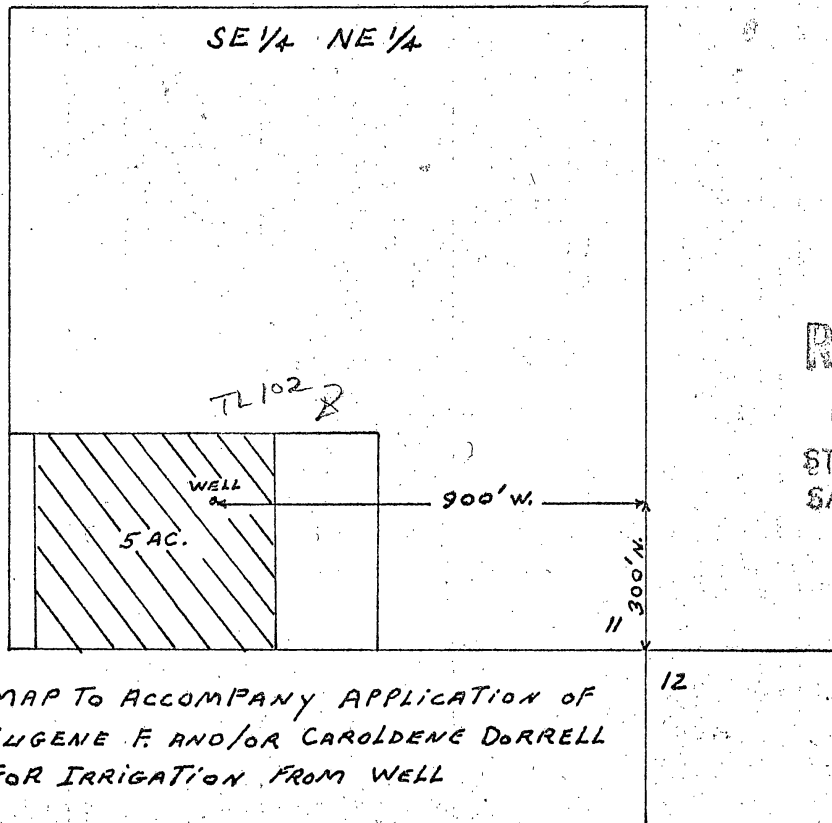


MAP TO ACCOMPANY APPLICATION OF
EUGENE F. AND/OR CAROLDENE DORRELL
FOR IRRIGATION FROM WELL

RECEIVED

OCT 30 1973

STATE ENGINEER
SALEM, OREGON

SCALE 1" = 400'

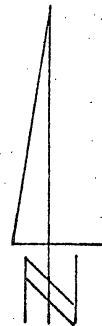

Application
Permit N

G-6317

G 5933

10-9-73

FINAL PROOF ON APPLICATION No. G-6317 PERMIT No. G-5933
GROUND WATER

INFO: NAME: ROBERT A. & NORM R. NEILL

ADDRESS: 15480 JONES RD

CENTRAL POINT, OR

TALKED TO: MR. NEILL

SOURCES: WELL

SYSTEM: PUMP FROM WELL TO IRRIGATE

WELL: CASING SIZE: 6"

S.W.L.: 30'

DEPTH: 223'

FLOW (Q): 25 gpm

$$\frac{25}{450} = 0.06 \text{ c.f.s.}$$

PUMP: MAKE: JACUZZI

TYPE: SUB

SUCTION SIZE: -

DISCHARGE SIZE: -

MODEL NO.: -

RATING: -

$$\frac{4.9}{80} = 0.06 \text{ c.f.s.}$$

$$\frac{1.5(6.61)}{114 + (-8)} = 0.09 \text{ c.f.s.}$$

MOTOR: MAKE: JACUZZI

TYPE: ELEC.

HP: 1 1/2

RPM: -

$$\frac{6(4.7)}{450} = 0.06 \text{ c.f.s.}$$

CONNECTED DIRECT OR FULLEYS: DIRECT

SPRINKLER SYSTEM:

MAINLINE: NO. FEET: 500'

SIZE: 3"

TYPE: AL.

LATERALS: NO. FEET: 600'

SIZE: 2"

TYPE: AL.

SPRINKLERS: NO. HEADS: 6

MAKE: RB

MODEL NO.: 20's

NOZZLE SIZE: 5/32"

MAXIMUM: 6

IN OPERATION: MEAN PRESSURE: -

NO. OF HEADS: -

LIFT: SUCTION: -

DISCHARGE: 0 TO -8'

USE: IRRIGATION OF YARD, GARDEN, FRUIT TREES, PASTURE

TIE: MONUMENTS: NW & SW PROP COR.

SURVEYED ON: PTS-1979-1A-A

Don R. Sund

FIELD ENGINEER

DATE: 4-27-79

NOTE:

BEFORE THE WATER RESOURCES DIRECTOR OF OREGON

JACKSON COUNTY

IN THE MATTER OF THE PETITION BY)
ROBERT A. AND NORNA R. NEILL FOR)
APPROVAL OF DIMINUTION OF A WATER)
RIGHT)

ORDER

On August 25, 1987, a petition was filed in the office of the Water Resources Director by Robert A. and Norna R. Neill for approval of a change from primary to supplemental use of water from the Dorrell Well.

The certificate recorded at page 51454, volume 46, State Record of Water Right Certificates, in the name of Robert A. and Norma R. Neill describes a right for the use of not to exceed 0.06 cubic feet per second from the Dorrell Well for irrigation of 4.9 acres in the SE1/4 NE1/4 of Section 11, Township 35 South, Range 2 West, WM with a date of priority of October 10, 1973.

Water for said right is appropriated from the Dorrell Well located 260 feet North and 740 feet West from the East Quarter Corner of Section 11, being within the SE1/4 NE1/4 of Section 11, Township 35 South, Range 2 West, WM.

The applicants herein, owners of the lands above described, propose to change the right from primary irrigation to supplemental irrigation on the same lands.

It appears that the proposed diminution of water right may be made without injury to existing rights. Therefore, the petition should be approved.

NOW, THEREFORE, it is hereby ORDERED that the proposed change from primary irrigation to supplemental irrigation is approved, without loss of priority.


It is FURTHER ORDERED that the certificate recorded at page 51454, volume 46, State Record of Water Right Certificates, is canceled and a new certificate be issued describing the use of water for supplemental irrigation on the same lands.

Dated at Salem, Oregon this 26th day of September, 1988.

William H. Young
WILLIAM H. YOUNG
Director

NOTICE: Judicial review may be obtained by filing a petition for review within 60 days from the date of service (date of mailing) of this order. Judicial review is pursuant to the provisions of ORS 536.075.

T. 35 S. R. 2 W. W. M.

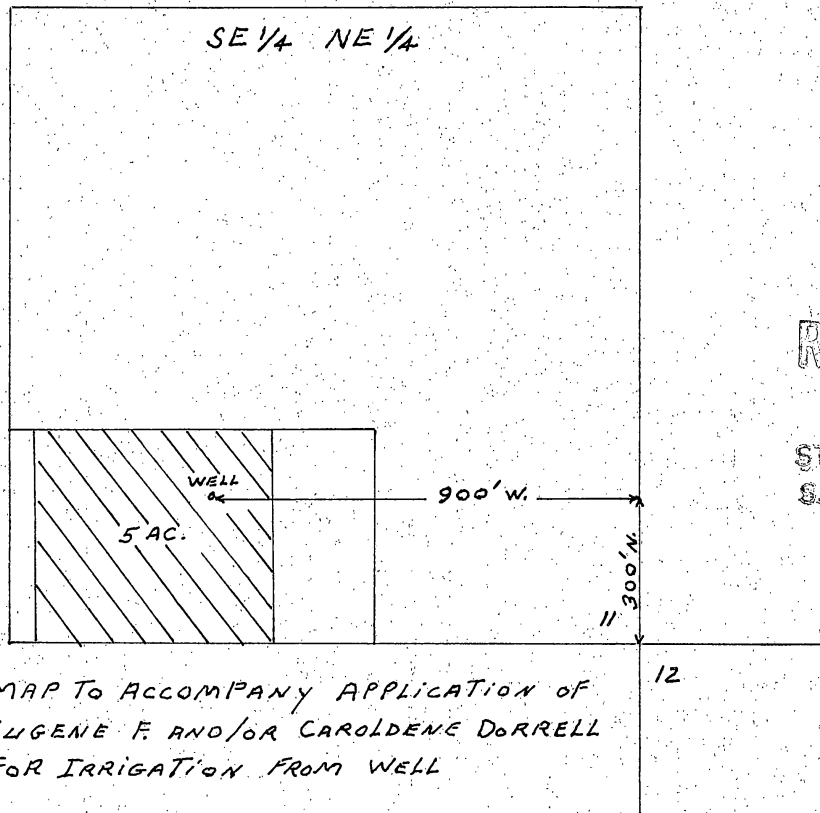

MAP TO ACCOMPANY APPLICATION OF
EUGENE F. AND/OR CAROLDENE DORRELL
FOR IRRIGATION FROM WELL

SCALE 1" = 400'


RECEIVED
OCT 10 1973
STATE ENGINEER
SALEM, OREGON



Application
Permit N. G 5933

G-6317

10-9-73

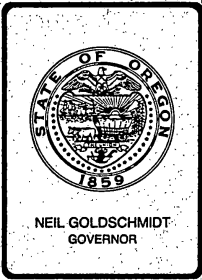

Water Resources Department

3850 PORTLAND ROAD NE, SALEM, OREGON 97310

PHONE 378-3066

September 29, 1988

Robert A. and Norna R. Neill
15480 Jones Road
White City, OR 97503

Dear Mr. and Mrs. Neill:

REFERENCE: File C-51454

Enclosed is a copy of the order entered September 26, 1988, changing the water right evidenced by Certificate 51454 from primary to supplemental irrigation as authorized by your affidavit.

A certificate confirming the change will be issued at a later date.

Sincerely,

DONALD R. BUELL
Water Rights Specialist
Applications and Permits Section

DRB:lgc

Enclosure

cc: Bruce Sund, Watermaster, District 13

RECEIVED

AFFIDAVIT OF DIMINUTION OF A WATER RIGHT

AUG 25 1987

STATE OF OREGON)
)ss.
 County of Jackson)

**WATER RESOURCES DEPT.
 SALEM, OREGON**

We, Robert A. and Norna R. Neill of 15480 Jones Road, White City, Oregon 97503, being first duly sworn, depose and say that we are the owners of a water right and the lands to which it is appurtenant.

The water right in question is for appropriation of not to exceed 0.06 cubic foot per second of water from Dorrell Well for irrigation of ~~4.9~~ acres in SE 1/4 NE 1/4 of Section 11, Township 35 South, Range 2 West, WM., with a date of priority of October 10, 1973 as evidenced by the certificate recorded at page 51454, Volume 46, State Record of Water Right Certificates, in our name.

Having obtained a better source of water for the primary irrigation of these lands, we request the right heretofore described be diminished from a right for primary irrigation to a right for supplemental irrigation of the same land subject to approval of our pending Application G-11649.

We agree that if this change is approved, it is permanent and the right to the use of water from the Dorrell Well cannot be changed back to the primary source. We also agree that so long as there is sufficient water available from the new primary source, we are not entitled to use any water from the Dorrell Well for irrigation of said lands.

IN WITNESS WHEREOF, we have hereunto set our hands this 17th day of August, 1987.

Robert A. Neill

Norna R. Neill

Subscribed and sworn to before me this 17th day of August, 1987.

Colleen J. Flanagan
 Notary Public for Oregon


My Commission Expires: 1-13-89

RECEIVED

AUG 25 1987

WATER RESOURCES DEPT.
SALEM, OREGON

T.35 S., R.2 W., W.M.

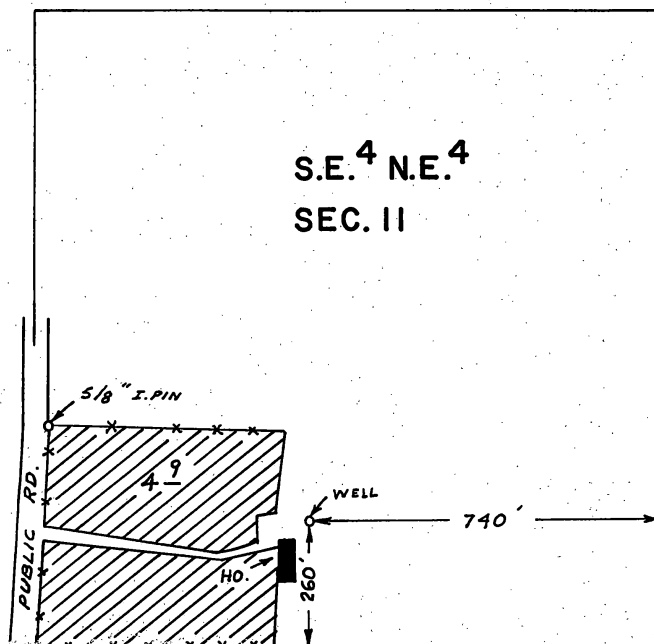

SCALE : 1" = 400 FT.

**FINAL PROOF SURVEY
UNDER**

Application No. G-6317 Permit No. G-5933
IN NAME OF

ROBERT A. & NORMA R. NEILL

Surveyed APR. 27 1979, by B. SUND

P.T.S. - 1979-14-A

BEFORE THE WATER RESOURCES DEPARTMENT OF OREGON

IN THE MATTER OF APPLICATION G-11649)
IN THE NAMES OF ROBERT A. NEILL AND) STATEMENT, FINDINGS,
NORNA R. NEILL FOR USE OF GROUND) CONCLUSIONS OF LAW AND
WATER, JACKSON COUNTY) FINAL ORDER
-----)

STATEMENT

On May 11, 1987, Application G-11649 in the names of Robert A. and Norna R. Neill was filed for a permit to appropriate 80 gallons of water per minute from a 220-foot deep well for irrigation of a certain 12.75 acres within the SE 1/4 NE 1/4 of Section 11, Township 35 South, Range 2 West, WM. The application describes the location of the well as being 424 feet north and 408 feet west from the East Quarter Corner of Section 11 and within the said SE 1/4 NE 1/4 of Section 11.

On June 11, 1987, a protest by Thomas L. and Granita M. Russell against approval of application G-11649 was filed with the Water Resources Director. In the protest it is alleged that the proposed appropriation would conflict with the existing water rights of the protestants and others and interfere with the use of their wells for domestic purposes.

Notice of Hearing was served on October 23, 1987 on the applicants and H. Dewey Wilson, attorney at law, legal counsel for protestants. On November 9, the Department was advised by Mr. Wilson that he was withdrawing as counsel for the Russells and that they intended to proceed pro se. Not having received a return receipt showing delivery of the Notice of Hearing on the applicants, the Neills were contacted by telephone. Mr. Neill indicated that while he had not received the Notice, he was prepared to go to hearing on November 24 and that they would be represented in the hearing by an attorney. A second copy of the notice of hearing was sent by regular mail to the applicants.

Pursuant to the Director's Notice of Hearing, the matter of Application G-11649 and the protest against approval of said application was brought to hearing at Medford, Oregon on November 24, 1987, before James W. Carver, Jr., an employee of the Water Resources Department, authorized to preside on behalf of the Water Resources Director as a finder of fact.

The protestants were present at the hearing and appeared pro se. The applicants appeared at the hearing and were represented by Jeff Foxx, Attorney at Law, Medford, Oregon.

The relative locations of the applicant's property and wells, the Russell property and well, and the property and wells of Johnson and Shurma are shown on Figure 1. Figure 1 is a photocopy of WRD Exhibit 4, with added labels.

A proposed order was served on the parties on January 12, 1988, by Certified Mail, Return Receipt Requested. No objections or exceptions to the proposed order were received for filing either within or subsequent to the time allowed. Therefore, the Water Resources Director acting under authority delegated by the Water Resources Commission pursuant to ORS 536.025(2) makes the following:

FINDINGS

1. The property and wells of the applicant and protestant are located in an area known as the Sams Valley. The soil type of the Sams Valley is primarily sedimentary, composed of sandstone, silt and clay, with some occurrences of intrusive igneous rock (basalt).

2. Applicants own Tax Lots (TL) 102 and 106 in the SE 1/4 NE 1/4 of said Section 11. Applicants have two wells on their property, an existing 300-foot well primarily for domestic use located on TL 102, deepened from 223 feet to 300 feet in 1986, and the 220-foot well which is the subject of this application and protest, located on TL 106. The domestic well is in the sedimentary substrate. The well at issue has as its source water from or below the intruded basalt. The domestic well is not at issue in this proceeding.


3. Protestants own TL 502 and TL 506 in said Section 11. Their well is located on TL 506 and is in the sedimentary substrate.

4. Applicant used the domestic well for irrigation of lands in TL 106 as well as for domestic uses on TL 102 in 1984, August of 1986, and in the first part of June, 1987.

The 220-foot well (G-11649) was used for irrigation during the remainder of the 1987 irrigation season. Applicant indicates that on approval of his application, the domestic well would only be used for irrigation of TL 106 in the event the 220-foot well was not functioning for some unforeseen reason.

5. Protestant indicated that his domestic well had insufficient water in September 1985, August 1986, and July 1987.

6. As result of the protest filed with the Department, a well pump test was performed on the 220-foot well by the Hydrology Section of the Water Resources Department on July 1, 1987. The test was run for five consecutive hours. Three observation wells were also used to

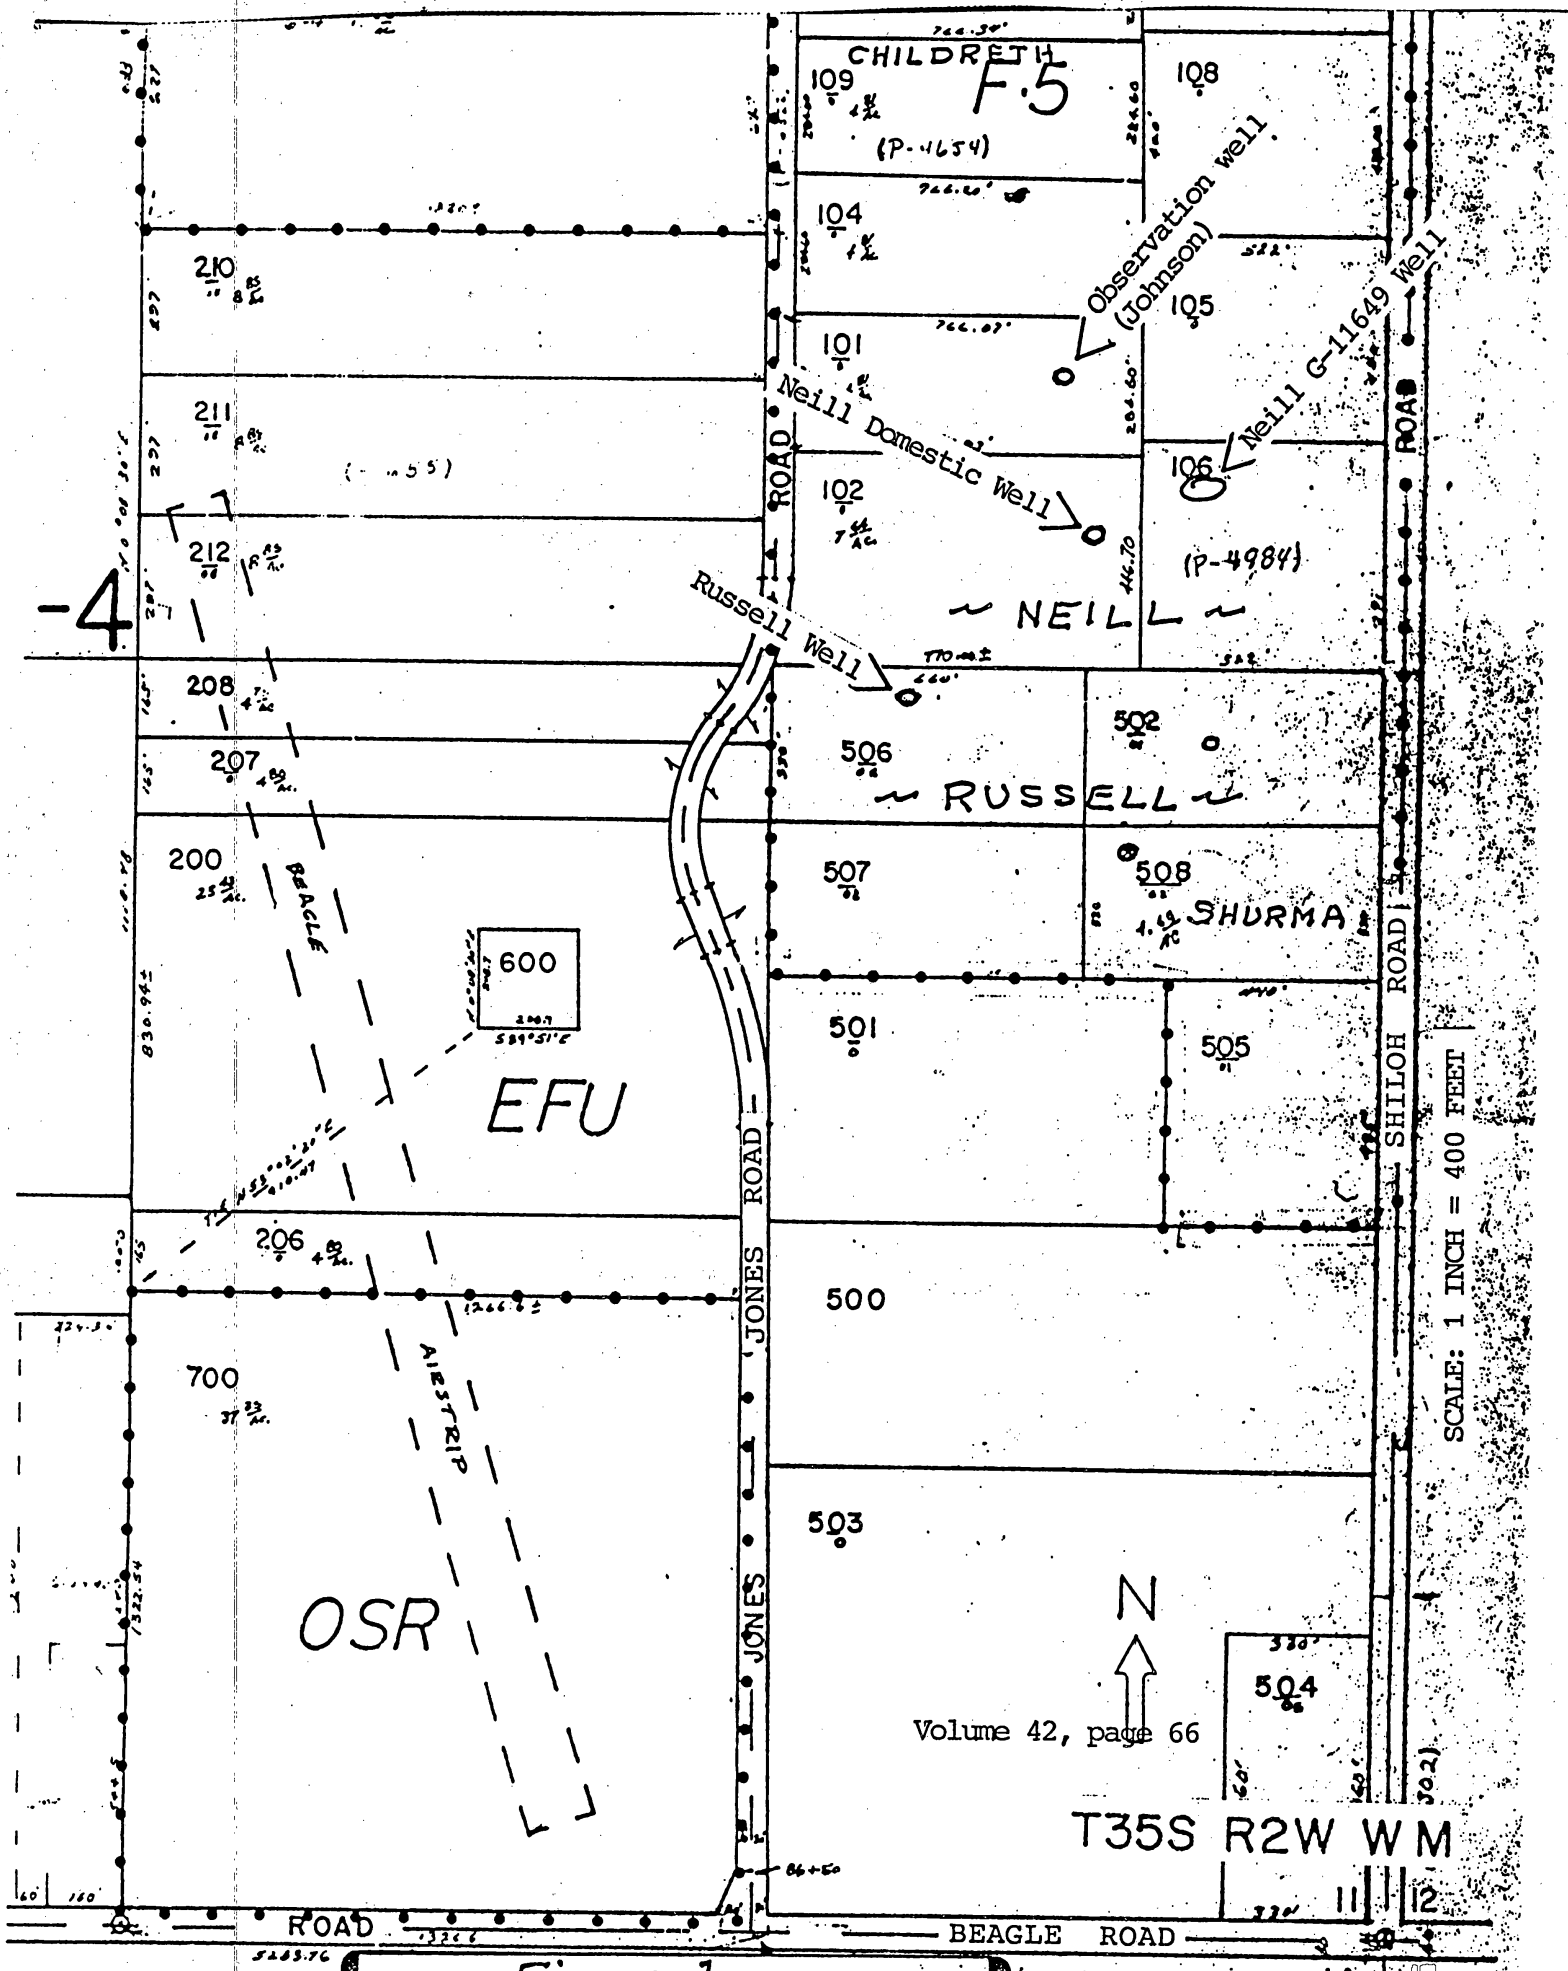

determine if use of the subject well would cause any measurable interference on wells in the surrounding area, including that of protestant. Observation wells were those domestic wells located on TL 506 (Russell), TL 101 (Johnson), and TL 102 (Neill).

7. Throughout the pumping test the observation wells were checked at approximately 45 minute-1 hour intervals. No measurable, significant or undue interference between the applicants' 220-foot well and the three observation wells was observed. Expert opinion

testimony suggested that the intruded basalt in or below which the 220-foot well is located, acts as a barrier between the waters supplying this well and the waters supplying the observation wells which are located in the sedimentary strata.

CONCLUSION OF LAW

The protestants have the initial burden to show how the appropriation of water proposed by the application would result in conflict with their existing water rights. That burden was not met.

The testimony and evidence adduced does not show a measureable conflict or interference with the water rights of the protestants or others as a result of pumping the applicants' well at approximately the rate proposed by the pending application. Therefore, the said pending Groundwater Application G-11649 in the names of Robert A. and Norna R. Neill may be considered for approval, subject to existing water rights, pursuant to ORS 537.620 to 537.625.

FINAL ORDER

It is ORDERED that Water Right Application G-11649 be approved by issuance of a permit to appropriate not to exceed 0.16 cubic foot per second of water from the well described by the said application, for irrigation of a certain 12.75 acres in the SE 1/4 NE 1/4 of Section 11, Township 35 South, Range 2 East, WM.

DATED at Salem this 23rd day of February, 1988.

William H. Young

WILLIAM H. YOUNG
Director

NOTICE: You are entitled to judicial review of this order. Judicial review may be obtained by filing a petition for review within 60 days from the service (date of mailing) of this order. Judicial review is pursuant to the provisions of ORS 536.075 and 183.483.

BEFORE THE WATER RESOURCES DIRECTOR OF OREGON

JACKSON COUNTY

IN THE MATTER OF THE PETITION BY)
ROBERT A. AND NORNA R. NEILL FOR)
APPROVAL OF DIMINUTION OF A WATER)
RIGHT)

ORDER

On August 25, 1987, a petition was filed in the office of the Water Resources Director by Robert A. and Norna R. Neill for approval of a change from primary to supplemental use of water from the Dorrell Well.

The certificate recorded at page 51454, volume 46, State Record of Water Right Certificates, in the name of Robert A. and Norma R. Neill describes a right for the use of not to exceed 0.06 cubic feet per second from the Dorrell Well for irrigation of 4.9 acres in the SE1/4 NE1/4 of Section 11, Township 35 South, Range 2 West, WM with a date of priority of October 10, 1973.

Water for said right is appropriated from the Dorrell Well located 260 feet North and 740 feet West from the East Quarter Corner of Section 11, being within the SE1/4 NE1/4 of Section 11, Township 35 South, Range 2 West, WM.

The applicants herein, owners of the lands above described, propose to change the right from primary irrigation to supplemental irrigation on the same lands.

It appears that the proposed diminution of water right may be made without injury to existing rights. Therefore, the petition should be approved.

NOW, THEREFORE, it is hereby ORDERED that the proposed change from primary irrigation to supplemental irrigation is approved, without loss of priority.

It is FURTHER ORDERED that the certificate recorded at page 51454, volume 46, State Record of Water Right Certificates, is canceled and a new certificate be issued describing the use of water for supplemental irrigation on the same lands.

Dated at Salem, Oregon this 26th day of September, 1988.

William H. Young
WILLIAM H. YOUNG
Director

NOTICE: Judicial review may be obtained by filing a petition for review within 60 days from the date of service (date of mailing) of this order. Judicial review is pursuant to the provisions of ORS 536.075.

No 3259

DATE ORDERED	5-15-76
PHONE	
MECHANIC	
CUSTOMERS ORDER NO.	

BILL TO		Robert Neill		PHONE		
ADDRESS		15480 Jones Rd		MECHANIC		
CITY		Central Point, Ore 97501		CUSTOMERS ORDER NO.		
JOB NAME AND LOCATION						
DESCRIPTION OF WORK						
CASH	CHECK	CHARGE	CHARGE CARD	PAID ON ACCT.	MDSE. RETURNED	PAID OUT

[illegible]

SIGNATURE

Please Read Terms and Conditions on Back of Sheet

FINANCE CHARGE is computed by a periodic rate of 1½ % per month, which is an **ANNUAL PERCENTAGE RATE** of 18 % applied to the previous months ending balance without deducting current payments and/or credits appearing on this statement.

RECEIVED

DEC 22 1976

WATER RESOURCES DEPT
SALEM, OREGON

PROPOSAL

RECEIVED

DEC 22 1976

WATER RESOURCES DEPT
SALEM, OREGON

Desert Pump Co.

5369 CRATER LAKE HWY.
MEDFORD, OREGON 97501
BUS. 826-3136 RES. 826-2116

Date: 5-5-76

To Robert Weill

Address 15480 Jones Rd C.F.

Location of job 1 1/2 HP Phone No.

1. Pump-size and Model 1 554C 591.00

2. Feet of wire and size

3. Feet of pipe, size and type 200' 1 1/2 gal 120 258.00

4. Well seal 6 x 1 1/2 14.95

5. Tank size 120 gal 147.00

6. Sub controls 2" check valve 24.75

7. Fittings to gate valve, beyond tank 50.00

8. Offset distance

9. Liquid level controls Low pres SW 8.95

10. Liquid level switch

11. Miscellaneous Fittings elect 10.00

12. Ditch Digging

13. Chlorinator

14. Labor 100.00

Total 1204.66

This proposal is subject to change and may be withdrawn if not accepted within _____ days, and must be signed by the customer and Desert Pump Co. in order to become a contract. Ownership of all items listed above shall remain in Desert Pump Co. until the total of this proposal is paid in full. The customer agrees to pay for these items on the following terms _____

The balance unpaid after _____ shall bear interest at the rate of _____

In the event of default Desert Pump Co. reserves the right to enter on the premises where these items shall be installed and repossess the same. It is understood and agreed that if litigation should arise out of this contract, the prevailing party therein, or any appeal therefrom, shall be entitled to reasonable attorney's fees as set by the Court.


Customer's acceptance

Desert Pump Company

By _____

By _____

OK for "B" for

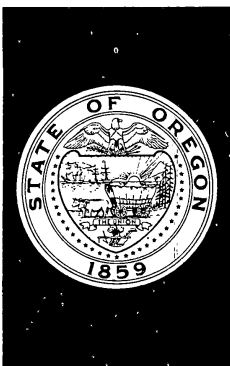

**STATE
ENGINEER**

WATER RESOURCES DEPARTMENT

JACKSON COUNTY COURTHOUSE • MEDFORD, OREGON • 97501 • Ph. 773-6211

October 9, 1973

TOM McCALL
GOVERNOR

CHRIS L. WHEELER
State Engineer

RECEIVED

OCT 10 1973

STATE ENGINEER
SALEM, OREGON

FILE NO.

Mr. Chris L. Wheeler
State Engineer
Salem, Oregon

Attention: Mr. Trevor Jones, Assistant

Dear Mr. Jones:

I am enclosing an application in the names of Eugene F. and/or Caroldene Dorrell of 15480 Jones Road, Central Point, Oregon 97501, for a permit to appropriate 0.06 c.f.s. of water from Dorrell Well for irrigation purposes, together with their check in the sum of \$25 to cover filing fees, the necessary map tracing and legal land description.

Very truly yours,

John F. Cummins

John F. Cummins
Assistant Water Master

JFC:pg

enclosures (4)

**Application No. G-6317
Permit No.**

J073-0363822763

355 NW 11 (3) 82
CRATER TITLE INSURANCE CO. 510 W. SIXTH ST. - MEDFORD, OREGON
ASHLAND OFFICE - 362 LITHIA WAY

WARRANTY DEED - (GRANTEES AS TENANTS BY ENTIRETY)

72-16531

KNOW ALL MEN BY THESE PRESENTS, That
P. R. RYAN and MARY F. RYAN, Husband and wife, grantor, \$
P. R. RYAN and MARY F. RYAN, Husband and wife, grantor, \$
P. R. RYAN and MARY F. RYAN, Husband and wife, grantor, \$

in consideration of Thirty-Three Thousand Nine Hundred and no/100 Dollars,
which is the true and total consideration
to them paid by EUGENE F. DORRELL and CAROLDENE DORRELL, husband and wife, grantees,
do hereby grant, bargain, sell and convey unto the said grantees, as tenants by the entirety, their heirs
and assigns, all the following real property, with the tenements, hereditaments and appurtenances, situated
in the County of Jackson and State of Oregon, bounded and described as follows,
to-wit:
Commencing at the corner common to Sections 1, 2, 11 and 12, Township 35 South,
Range 2 West, Willamette Meridian, Jackson County, Oregon; thence along the East
boundary of said Section 11, South 0° 15' 30" West 2188.23 feet; thence West,
562.00 feet to the true point of beginning; thence West, 765.93 feet to the
West boundary of the East half of the Northeast quarter of said Section 11;
thence along said West boundary, South 0° 13' 50" West, a more or less distance
of 447 feet to an intersection with the East-West centerline of said Section 11;
thence Easterly along said "East-West" centerline of Section 11 to a point (from
which the true point of beginning bears North 0° 15' 30" East); thence North
0° 15' 30" East, a more or less distance of 451 feet to the true point of
beginning.

352W11-102


6-3

To Have and to Hold the above described and granted premises unto the said grantees, their heirs
and assigns forever, as above stated.
And the grantor, P. R. RYAN, do covenant that they are lawfully seized in fee simple of the above
granted premises free from all incumbrances, none.

and that they will and their heirs, executors and administrators, shall warrant and forever de-
fend the above granted premises, and every part and parcel thereof, against the lawful claims and de-
mands of all persons whomsoever.
Witness my hand and seal, this 29 day of NOVEMBER, 1972
P. R. RYAN (SEAL)
MARY F. RYAN (SEAL)

STATE OF OREGON, } ss.
County of JACKSON }
BE IT REMEMBERED, That on this 29 day of NOVEMBER, A.D. 1972
before me, the undersigned, a Notary Public
County and State, personally appeared the within named
P. R. RYAN and MARY F. RYAN who are known to me

to be the identical individual described in and who executed the within instrument, and acknowledged
to me that they executed the same freely and voluntarily.
IN TESTIMONY WHEREOF, I have hereunto set my hand and
seal the day and year last above written.

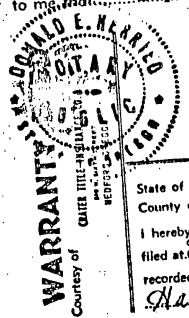

State of Oregon } ss.
County of Jackson }
I hereby certify that the within instrument of writing was received and
filed at 8:30 A.M. the 29 day of November, 1972 and is
recorded in Official Records for Jackson County, Oregon.
By: [Signature] County Clerk

RETURN TO
1st Nat'l
P.O. Box 15411
Medford, Ore

RECEIVED
OCT 10 1973
STATE ENGINEER
SALEM, OREGON

Application No. C-6317
Permit No.

MEDFORD PHONE 5264
ASHLAND MU 2-4591

12-5-72

December 13, 1973

G-6317

Eugene F. & Carolene Dorrell
15450 Jones Road
Central Point, OR 97501

Dear Mr. and Mrs. Dorrell:

This will acknowledge your application for a permit to appropriate 0.06 cubic foot of water per second from Dorrell Well for the irrigation of 5 acres. We have also received a reproducible map, a legal description, and the fees of \$25.00 for which our receipt numbered 36960 is enclosed.

Your application has been filed and numbered G-6317 and is now in satisfactory form for approval by the issuance of a permit.

Very truly yours,

THOMAS E. SHOOF
Assistant

TES: cdp
cc David C. Hendrix, Watermaster



WATER RESOURCES DEPARTMENT

JACKSON COUNTY COURTHOUSE • MEDFORD, OR • 97501 • Phone 773-6211

December 16, 1975

ROBERT W. STRAUB
GOVERNOR

JAMES E. SEXSON
Director

WATER POLICY REVIEW
BOARD

EMERY N. CASTLE
Chairman
Corvallis

CHAPIN D. CLARK
Vice Chairman
Eugene

GEORGE H. PROCTOR
Klamath Falls

ANN W. SQUIER
Portland

RICHARD ROY
Portland

JAMES HILL
Arch Cape

JEAN FROST
Portland

Re: File No. G-6317

RECEIVED

DEC 17 1975

WATER RESOURCES DEPT.
SALEM, OREGON

Mr. James E. Sexson, Director
Water Resources Department
1178 Chemeketa Street, N.E.
Salem, Oregon 97310

Attention: Mr. Trevor Jones, Administrator
Water Rights Division

Dear Mr. Jones:

With reference to your interoffice memo dated December 9, 1975, which you sent to Bob Steimer at Grants Pass, concerning Permit No. G-5933 in the names of Eugene F. and Caroldene Dorrell, said permit being undeliverable.

Please be advised that the Dorrells are no longer married and each resides separately somewhere in the East, so an assignment is not procurable. The property is now owned by Robert A. and Norma R. Neill of 15480 Jones Road, Central Point, Oregon 97501. A certified copy of a warranty deed is enclosed herewith showing the Neills to be the present owners.


Very truly yours,

David C. Hendrix

David C. Hendrix
Water Master, District 13

DCH:pg

enclosure (1)

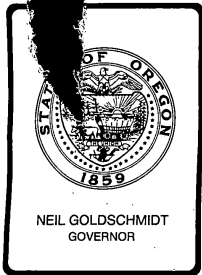

Water Resources Department

3850 PORTLAND ROAD NE, SALEM, OREGON 97310

PHONE 378-3066

September 4, 1987

Robert A. and Norna R. Neill
15480 Jones Road
White City, OR 97503

Dear Mr. and Mrs. Neill:

REFERENCE: Files G-11649 and G-6317

This is to acknowledge return of your ground water Application G-11649 indicating that you wish to use the well for primary irrigation of 12.75 acres. The affidavit to diminish your earlier water right described by Certificate 51454 to a supplemental status was also received.


It will now be necessary for us to continue holding action on the application pending completion of matters regarding the protests filed against its approval.

Sincerely,

WAYNE J. OVERCASH
Senior Water Rights Examiner

WJO:wpc

1357E

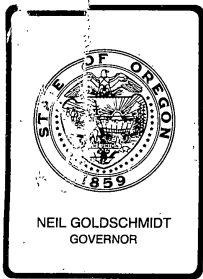

Water Resources Department

3850 PORTLAND ROAD NE, SALEM, OREGON 97310

PHONE 378-3066

August 3, 1987

Robert A. and Norna R. Neill
15480 Jones Road
White City, OR 97503

Dear Mr. and Mrs. Neill:

REFERENCE: File G-11649 and G-6317

Pursuant to our recent telephone discussions, I am enclosing a statement which when properly completed by both of you before a Notary Public and returned to this office will provide for changing the status of your existing water right from a primary right to a supplemental right.

If you should have any questions, please call or write and advise me of a telephone number and time you can be reached.

Sincerely,

WAYNE J. OVERCASH
Senior Water Rights Examiner

WJO:wpc
1031E

February 12, 1976

G-6317

Robert A. and Norna R. Neill
15480 Jones Rd.
Central Point, OR 97501

Dear Mr. and Mrs. Neill:

The assignment of Permit No. G-5933 from Eugene F. and Caroldene Dorrell to you has been recorded in the records of the Water Resources Department. Our records have been changed accordingly and the original copy of the deed is enclosed along with our receipt No. 51374 in the amount of \$4.00 for the recording fees you submitted.

Sincerely,

Robert G. Mucken
Water Rights Engineer

RM:db
Enclosures

Enclosed also is the original permit. It should be kept for your records.

G 6317

December 29, 1975

Robert A. and Norna R. Neill
15480 Jones Road
Central Point, Oregon 97501

Dear Mr. and Mrs. Neill:

We recently issued permit No. G 5933 to Eugene F. and/or Caroldene Dorrell approving their application to appropriate not to exceed 0.06 cubic foot per second of water from Dorrell Well for irrigation of 5.0 acres in the SE $\frac{1}{4}$ NE $\frac{1}{4}$ of Section 11, Township 35 South, Range 2 West, W.M.

We understand from Watermaster David C. Hendrix that the Dorrells have sold their property to you, and he has forwarded to us a copy of the warranty deed. If you will send us \$4.00 recording fees we will enter the deed in our records and assign the permit to you. We will then send the permit to you for your records.

Sincerely,

Trevor Jones, Administrator
Water Rights Division


TJ:whh

4654-A

Survey for:

REALESTATERS, INC.

Located in the SE. 1/4, Sec. 2
and the NE. 1/4, Sec. 11,
T. 35 S., R. 2 W., W.M.
By: Mark E. Boyden
Oct. 28, 1971

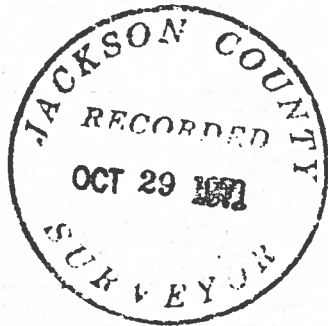


SCALE
1"=300'


BASIS OF BEARINGS

RECORDED SURVEY NO. 4301

- ⊙ Found corner Re-estab'd by C.S.
- Set 3/4" x 30" iron pin flush
- Set 5/8" x 24" iron pin flush unless otherwise indicated
- Monument as indicated

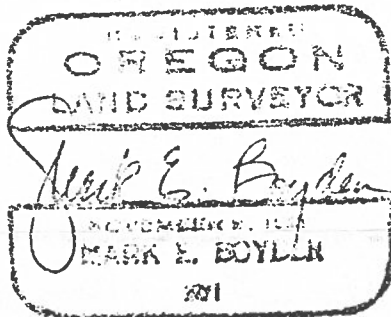

1/4 Cor.
Fd. 1" I. Pipe 14" deep
11 1326.6'
14 N 89° 51' W 1326.6'

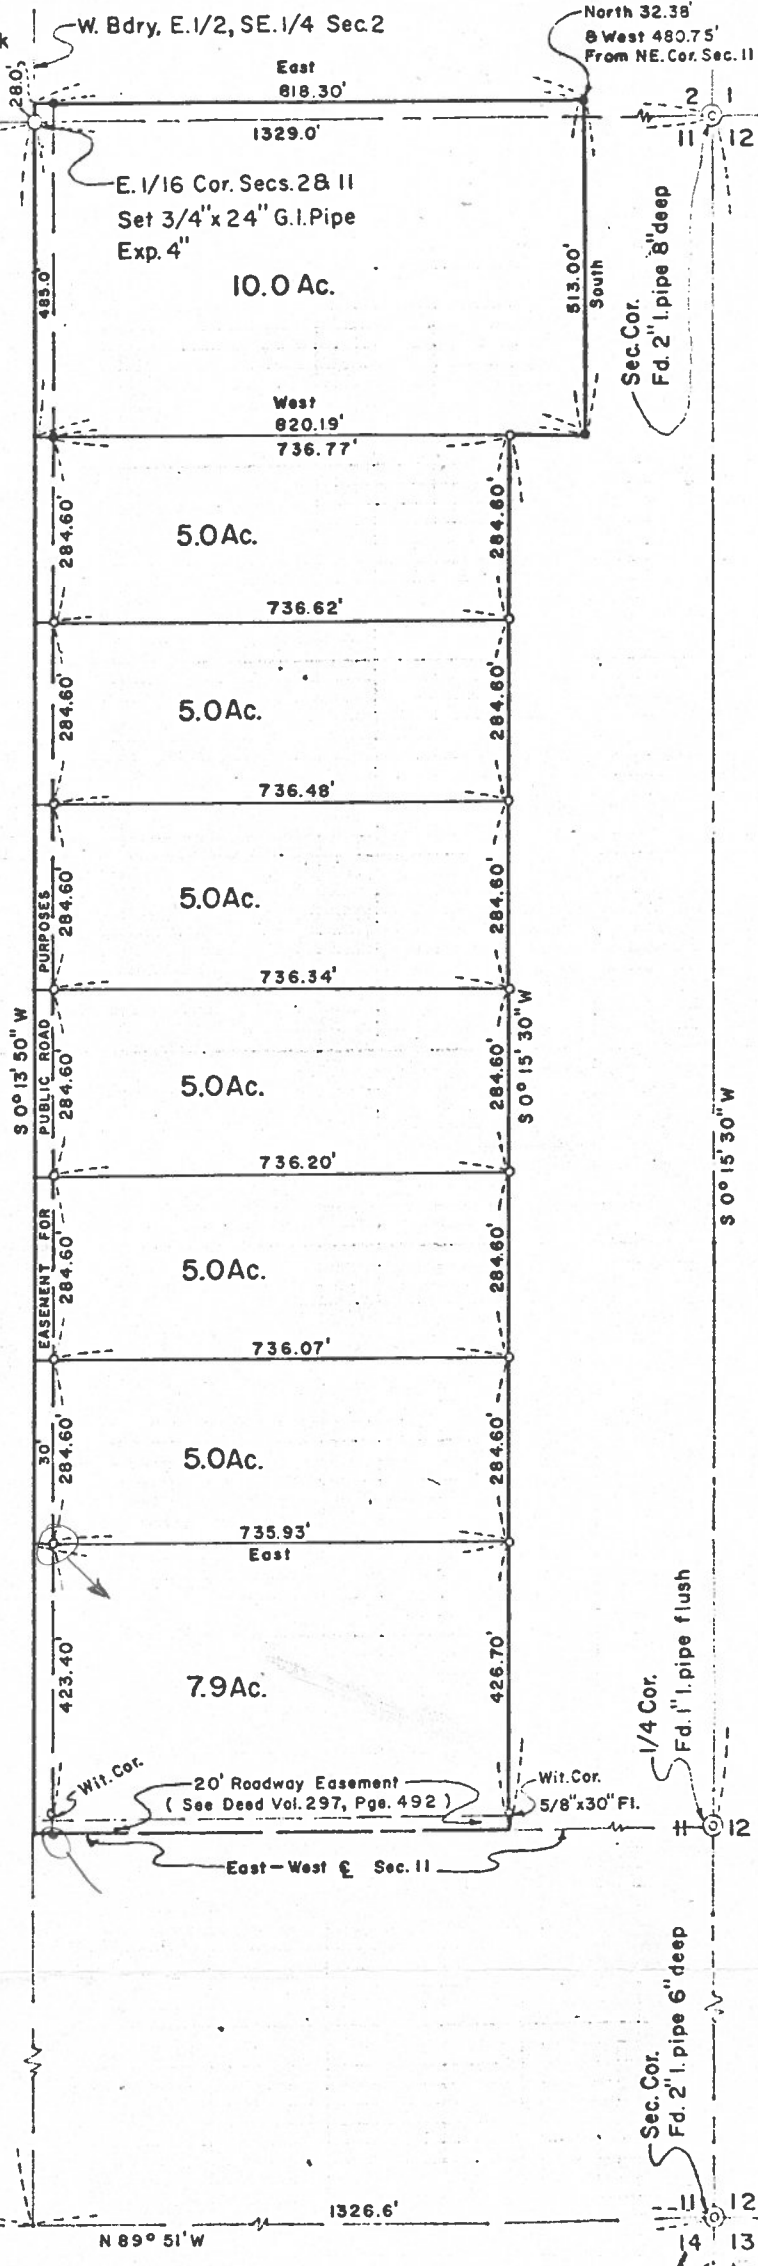

STATE OF OREGON

COUNTY OF

JACKSON

CERTIFICATE OF WATER RIGHT

This Is to Certify, That

ROBERT A. and ~~NORMA~~ R. NEILL

of White City, ~~Central Point~~, State of Oregon 97503, has made proof to the satisfaction of the Water Resources Director, of a right to the use of the waters of Dorrell Well

a tributary of Rogue River Basin for the purpose of irrigation of 4.9 acres

under Permit No. G-5933 and that said right to the use of said waters has been perfected in accordance with the laws of Oregon; that the priority of the right hereby confirmed dates from October 10, 1973 that the amount of water to which such right is entitled and hereby confirmed, for the purposes aforesaid, is limited to an amount actually beneficially used for said purposes, and shall not exceed 0.06 cubic foot per second

or its equivalent in case of rotation, measured at the point of diversion from the well. The well is located in the SE 1/4 NE 1/4, Section 11, T35S, R2W, WM; 260 feet North and 740 feet West from E 1/4 Corner, Section 11

The amount of water used for irrigation, together with the amount secured under any other right existing for the same lands, shall be limited to one-eightieth of one cubic foot per second per acre, and shall be further limited to a diversion of not to exceed 2 1/2 acre-feet per acre for each acre irrigated during the irrigation season each year

suppl limitations apply

and shall conform to such reasonable rotation system as may be ordered by the proper state officer.

A description of the place of use under the right hereby confirmed, and to which such right is appurtenant, is as follows:

4.9 acres SE 1/4 NE 1/4
Section 11
Township 35 South, Range 2 West, WM

similar to clause 1

This certificate is issued to confirm a change from primary irrigation to supplemental irrigation approved by an order dated September 26, 1988 and is issued to supersede Certificate 51454.

The issuance of this superseding certificate does not confirm the status of the water right in regard to the provisions of ORS 540.610 pertaining to forfeiture or abandonment.

James C. Dixon
Water Resources Director

CANCELED

G-6317
Recorded in State Record of Water Right Certificates, Volume 46, page 51454

RECEIVED

SP*35674-690

G-6211

STATE OF OREGON

FEB 14 1983

COUNTY OF

JACKSON

WATER RESOURCES DEPT.
SALEM, OREGON

Proof of Appropriation of Water

ROBERT A. and NORMA R. NEILL

of 15480 Jones Road, Central Point
has applied beneficially the waters of
Dorrell Well

, State of Oregon 97502 ,

a tributary of
irrigation of 4.9 acres

for the purpose of

under Permit No. G-5933 and that the use of said waters has been completed under the
terms of said permit; that the priority of the right dates from
October 10, 1973

that the amount of water for the purposes aforesaid, has been actually beneficially used in the
amount of
0.06 cubic foot per second

or its equivalent in case of rotation, measured at the point of diversion from the well.
The well is located in the SE 1/4 NE 1/4, Section 11, T35S, R2W, WM;
260 feet North and 740 feet West from E 1/4 Corner, Section 11

The amount of water used for irrigation, together with the amount secured under any other
right existing for the same lands, shall be limited to one-eightieth of one cubic foot per second
per acre, and shall be further limited to a diversion of not to exceed 2 1/2
acre-feet per acre for each acre irrigated during the irrigation season each
year

and shall
conform to such reasonable rotation system as may be ordered by the proper state officer.

A description of the place of use under the right, and to which such right is appurtenant, is
as follows:

4.9 acres SE 1/4 NE 1/4
Section 11
Township 35 South, Range 2 West, WM

I have read the above and foregoing proof of appropriation of water; I know the contents
thereof, and that the facts therein stated are true.

IN WITNESS WHEREOF, I have hereunto set my hand this 8 day of FEB,

1983

Robert A. Neill
Norma R. Neill