


08S44E15

OWRD

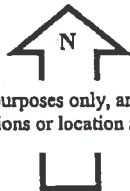

Tamara L. Green
Baker County Clerk

by *Tamara Green* Deputy.

DOC#: 053403265
RCPT: 88730 31.0
8/25/2005 10:55 AM
REFUND: ETC 0746

MIN 98 21 161

RECEIVED

OCT 05 2020

OWRD

ASSESSMENT PURPOSE ONLY


BAKER COUNTY
1" = 100'

SEE MAP 3 44 15

1/16 COR.

1/16 COR.

SCALE 1:2400

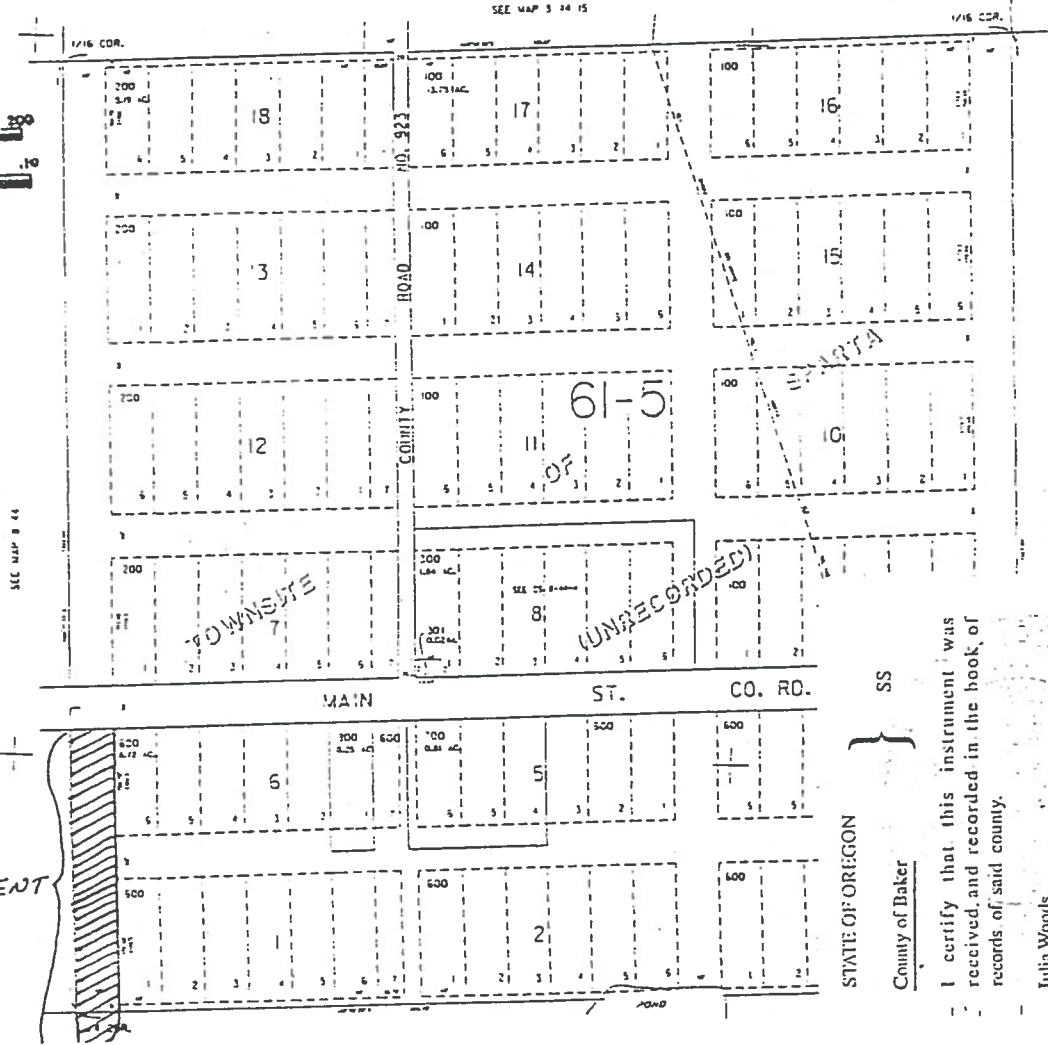

"A"

EXHIBIT

PAGE

1 OF 1

30.00

5/27/98 1:05 PM

RCPT: 40391

Deputy.

by *Dr. [Signature]*

Julia Woods
Baker County Clerk

I certify that this instrument was received, and recorded in the book of records of said county.

STATE OF OREGON


County of Baker

SS

EASEMENT

(UNRECORDED)


Betty Ann Erbes Property

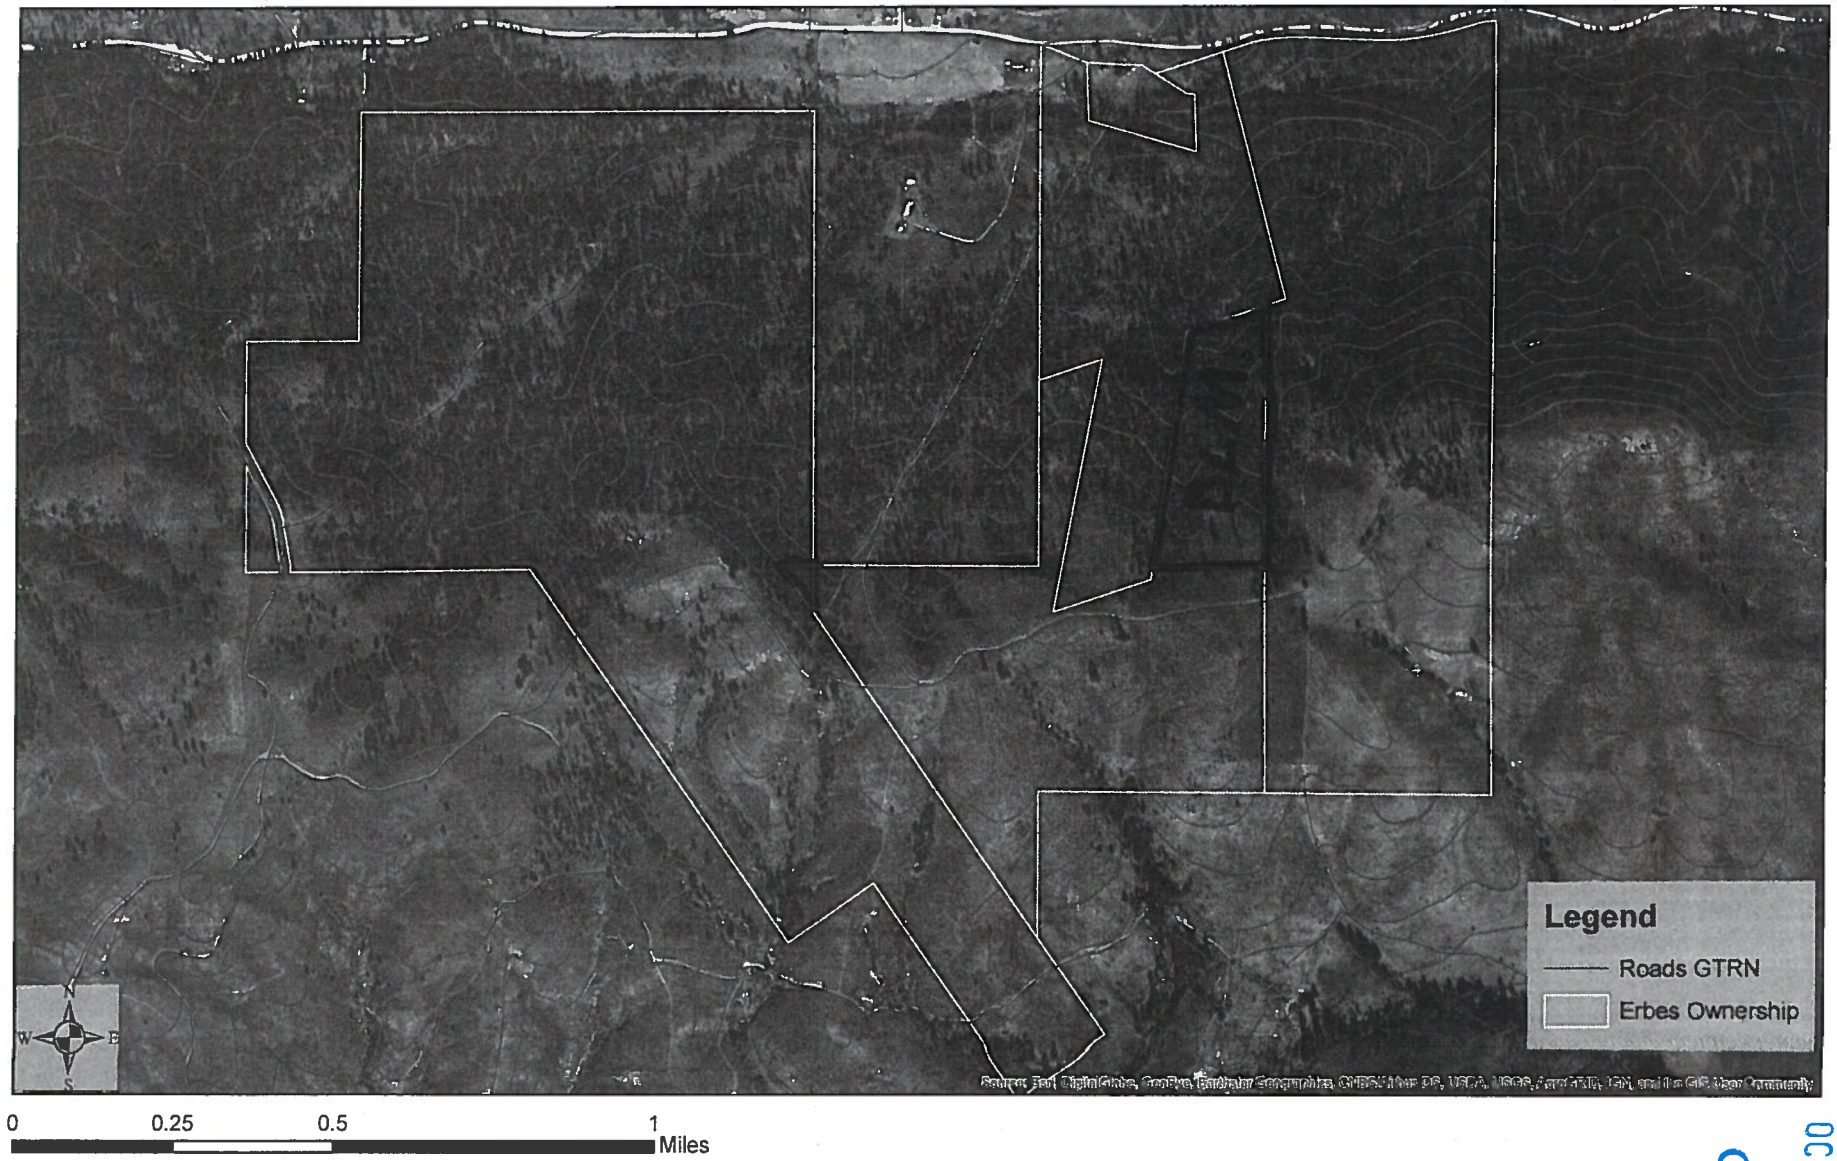

RECEIVED

OCT 05 2020

OWRD

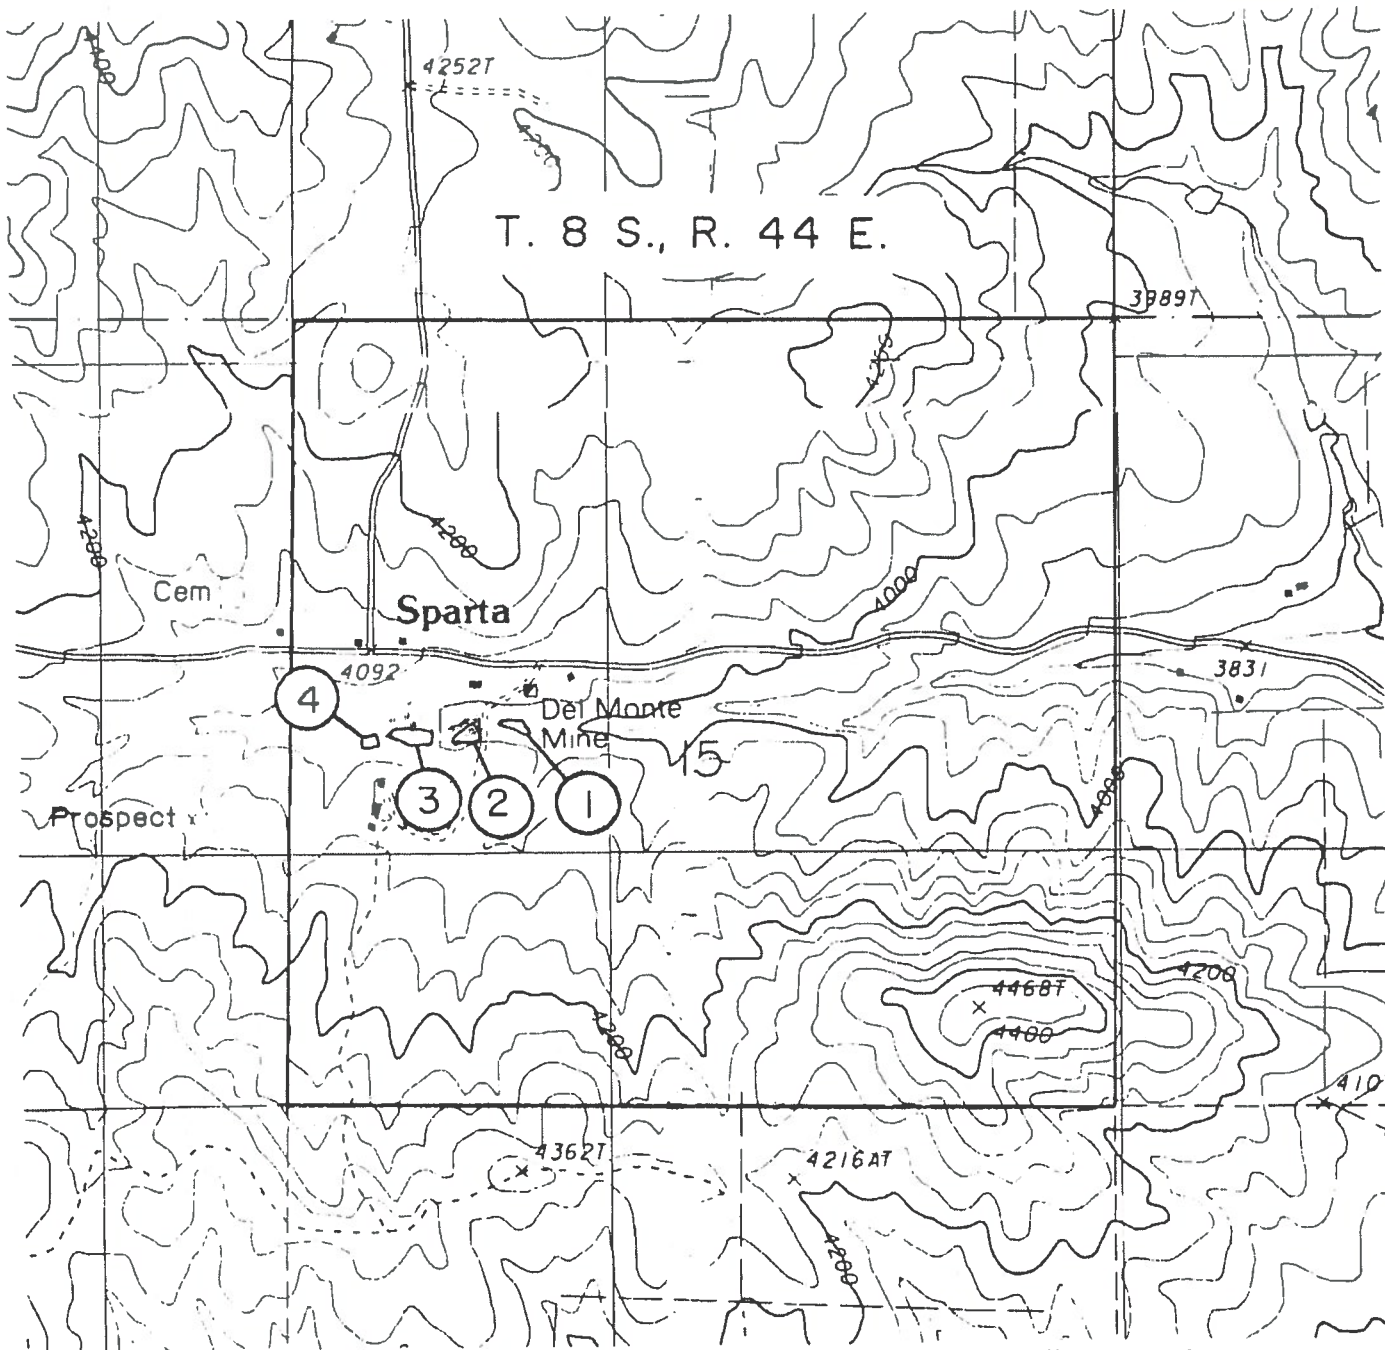

MAP TO ACCOMPANY APPLICATION FOR
PERMIT TO APPROPRIATE WATER

LEGEND

- 1 Reservoir is 2600 feet North and 1500 feet East of the SW cor. Sec. 15
- 2 Reservoir is 2550 feet North and 1150 feet East " " "
- 3 Reservoir is 2500 feet North and 800 feet East " " "
- 4 Reservoir is 2480 feet North and 550 feet East " " "

RECEIVED

JAN - 9 1981

WATER RESOURCES DEPT.
STATE OF OREGON

RECEIVED

OCT 05 2020

OWRD

R-71106
R11745

John Stansberry, Applicant

