



Plotted: Jul 07, 2020 - 1:43pm L:\Projects\187001\18701\A00C\A00C\A00C\Surface\WATER_FIGURE.dwg Layout Name: POND.PMP

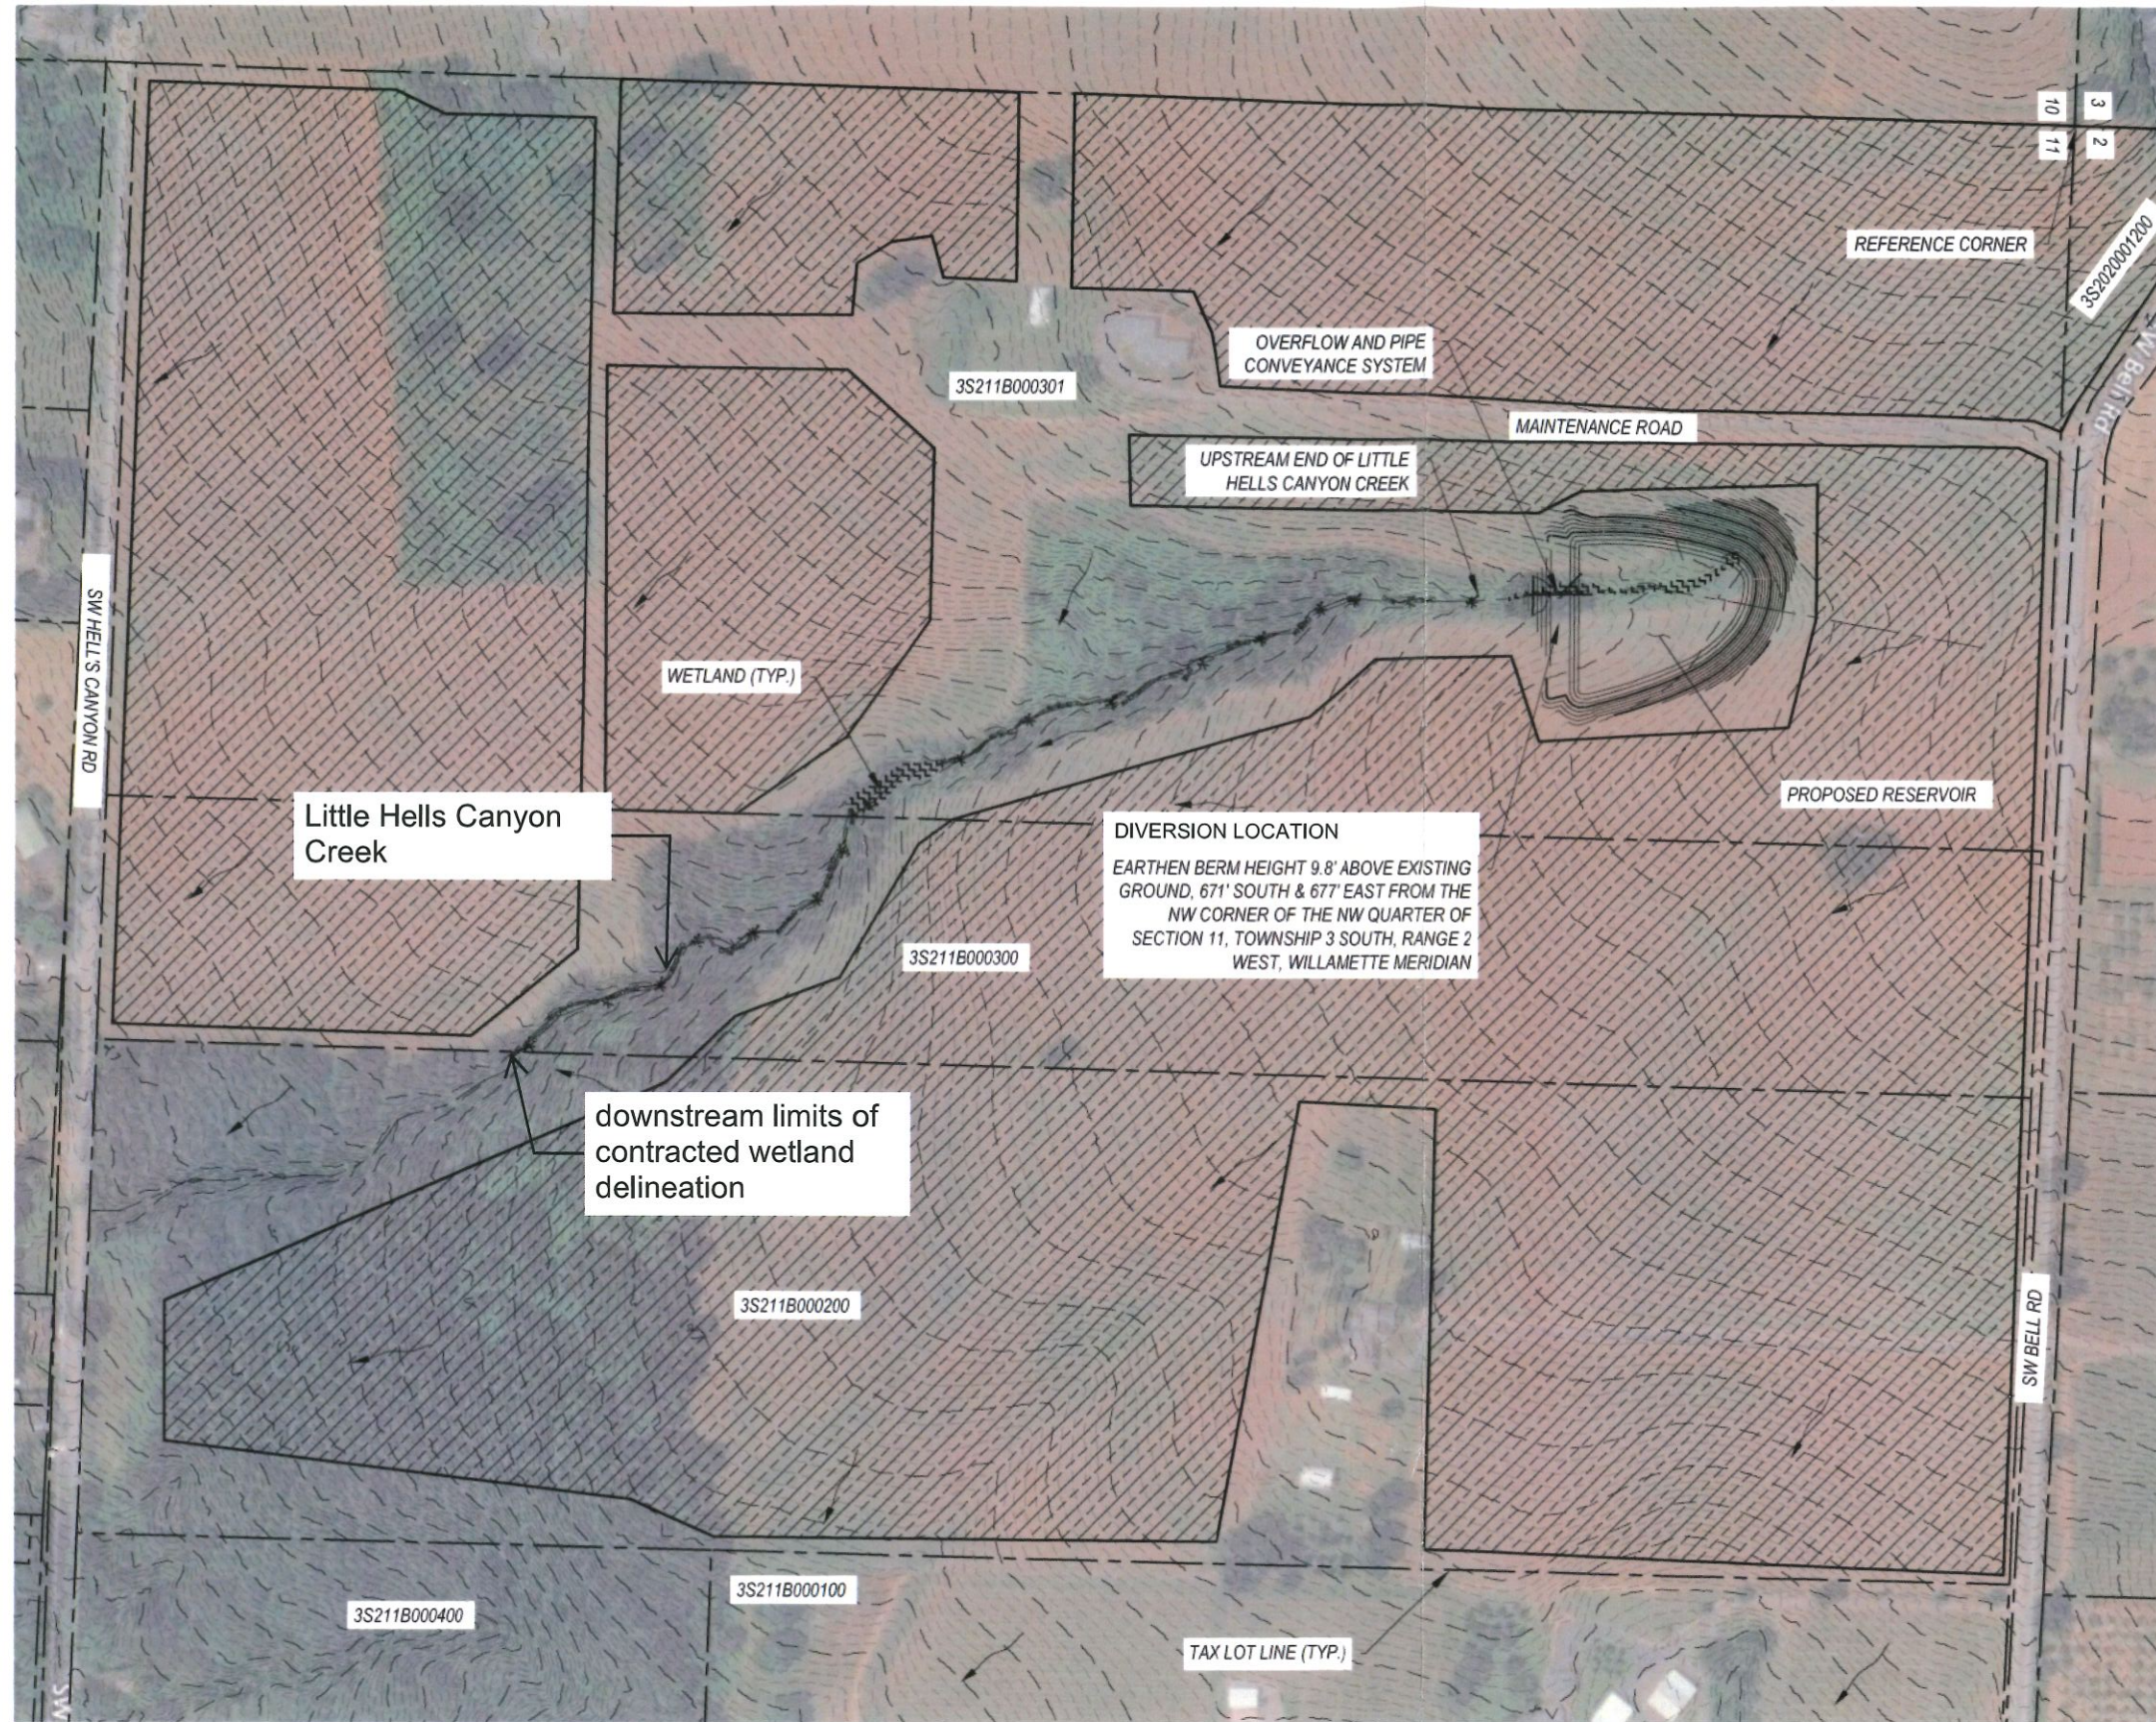

RECEIVED

FEB 08 2021

OWRD

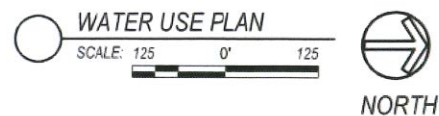

Otak, Inc.
808 SW Thirc Avenue, Ste. 800
Portland, OR 97204
503.287.6825
www.otak.com

STAMP

CONSULTANT

CHEHALEM ESTATE VINEYARD
WATER USE PLAN
SURFACE WATER APPLICATION - WASHINGTON COUNTY
RESERVOIR BR-A

TITLE		
#	DATE	DESCRIPTION
REVISIONS		
LCB	IRN	
DRAWN BY	CHECKED BY	
SURFACE WATER APPLICATION		
STATUS		
07/07/2020		
DATE		
18764A		
PROJECT NUMBER		

FIGURE 1

© 2020 OTAK, INC.
If this drawing is not 22" x 34", it has been reduced/enlarged. Scale accordingly.



Otak, Inc.
909 SW Third Avenue, Ste. 300
Portland, OR 97204
503.287.6625
www.otak.com

STAMP

CONSULTANT

BELL ROAD VINEYARD
PLAN VIEW
WATER RIGHTS APPLICATION - WASHINGTON COUNTY
RESERVOIR BR-A


TITLE
DATE DESCRIPTION

REVISED

BY: KSP
DATE: 01/11/2021
WATER RIGHTS APPLICATION
STATUS
DATE: 01/11/2021
DATE: 01/11/2021
PROJECT NUMBER

FIGURE 1

© 2021 Otak, Inc.
This drawing is a part of a larger project. It is not to be used without the written consent of Otak, Inc.

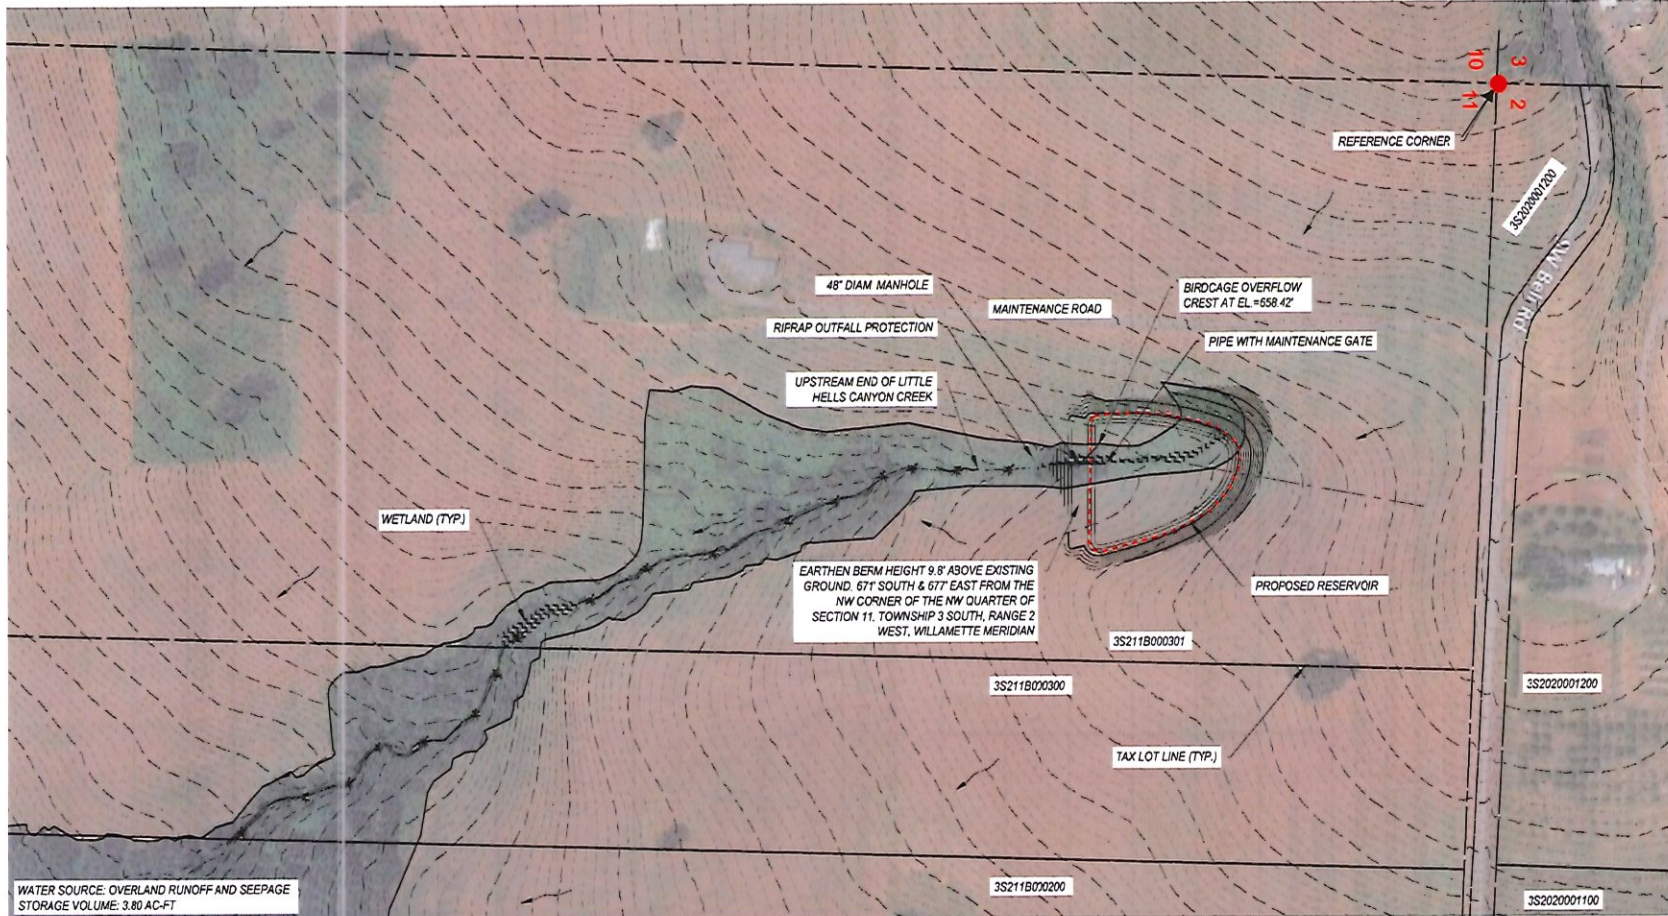

WATER SOURCE: OVERLAND RUNOFF AND SEEPAGE
STORAGE VOLUME: 3.80 AC-FT

POND PLAN
SCALE: 100' 0' 100'



IN THE NORTHWEST QUARTER OF SECTION 11, TOWNSHIP 3
SOUTH, RANGE 2 WEST, WILLAMETTE MERIDIAN
11:8
TAX LOT: 3S211B000301

LEGEND

EXISTING CONTOUR - 2' _____
EXISTING CONTOUR - 10' - - - - -
PROPOSED CONTOUR - 2' _____
PROPOSED CONTOUR - 10' _____
FLOW ARROW _____

RECEIVED

FEB 08 2021

OWRD