

Name William D. & Doris L. Turner
By
Address Box 32
..... Gold Beach, Oregon

Date filed August 1, 1960
Priority August 1, 1960
Action suspended until _____

Returned to applicant
Date of approval October 20, 1960

CONSTRUCTION

Date for beginning **October 20, 1961**
 Date for completion **October 1, 1962**
 Extended to

Date for application of water October 1, 1963
Extended to _____

PROSECUTION OF WORK

Form "A" filed _____
Form "B" filed _____
Form "C" filed Completed

FINAL PROOF

Blank mailed **OCTOBER - 2 1962**

Proof received

Date certificate issued **NOVEMBER 14 1962**

Application No. 34183
Permit No. 26936
Certificate No. 30259

Stream Index, Page No. 15-26

FEE\$ PAID

Date	Amount	Receipt No.
8-1-60	20.00	26476
	B. P. Fee	
10/22/62	\$1 Cert. Fee	35871

FEES REFUNDED

Date	Amount	Check No.
------	--------	-----------

ASSIGNMENTS

[illegible]

REMARKS

0.01 c.f.s. from an unnamed spring for domestic use of two families.

STATE OF OREGON

COUNTY OF CURRY

CERTIFICATE OF WATER RIGHT

RECEIVED
OCT 22 1962
STATE ENGINEER
OF OREGON

This Is to Certify, That WILLIAM D. and DORIS L. TURNER

of Box 32, Gold Beach, State of Oregon, has made proof
to the satisfaction of the STATE ENGINEER of Oregon, of a right to the use of the waters of
an unnamed spring

a tributary of Pacific Ocean
domestic use of two families

for the purpose of

under Permit No. 26936 of the State Engineer, and that said right to the use of said waters
has been perfected in accordance with the laws of Oregon; that the priority of the right hereby
confirmed dates from August 1, 1960

that the amount of water to which such right is entitled and hereby confirmed, for the purposes
aforesaid, is limited to an amount actually beneficially used for said purposes, and shall not exceed
0.01 cubic foot per second

or its equivalent in case of rotation, measured at the point of diversion from the stream.
The point of diversion is located in the SW 1/4, Sec. 30, T. 37 S., R. 14 W., W.M.

The amount of water used for irrigation, together with the amount secured under any other
right existing for the same lands, shall be limited to ----- of one cubic foot per second
per acre,

and shall
conform to such reasonable rotation system as may be ordered by the proper state officer.

A description of the place of use under the right hereby confirmed, and to which such right is
appurtenant, is as follows:

SE 1/4 NE 1/4
Section 25
T. 37 S., R. 15 W., W.M.

The right to the use of the water for the purposes aforesaid is restricted to the lands or place of
use herein described.

THIS IS A DRAFT OF WATER RIGHT CERTIFICATE

See other side for instructions and final proof to be executed by permittee.

516 PUBLIC SERVICE BLDG.
251 FINANCE BUILDING
170-12TH STREET S. E.

STATE OF OREGON
STATE ENGINEER
WATER RESOURCES DEPARTMENT
SALEM

October 2, 1962

REFER TO
FILE NO. 34183

William D. and Doris L. Turner
Box 32
Gold Beach, Oregon

Dear Sir and Madam:

On the reverse side of this paper is a copy of a draft of water right certificate to confirm the right under Permit No. 26936. You are requested to examine this draft and if you find it correctly describes the appropriation of water made, execute the following final proof. A fee of \$1.00 is required for recording your certificate of water right in the office of the County Clerk. The fee of \$1.00, together with this signed draft, must be returned to the State Engineer.

Very truly yours,
CHRIS L. WHEELER
LEWIS A. STANLEY
State Engineer


FINAL PROOF

I have read the draft of water right certificate shown on the reverse side of this paper and as final proof of appropriation of water I hereby certify that the water has been used as described in said draft.


Oct 19, 1962
(Date)

Wm D. Turner
(Signature)
Doris L. Turner

SCALE 1:2400

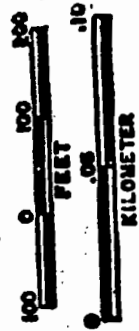

SEE MAP 37 15

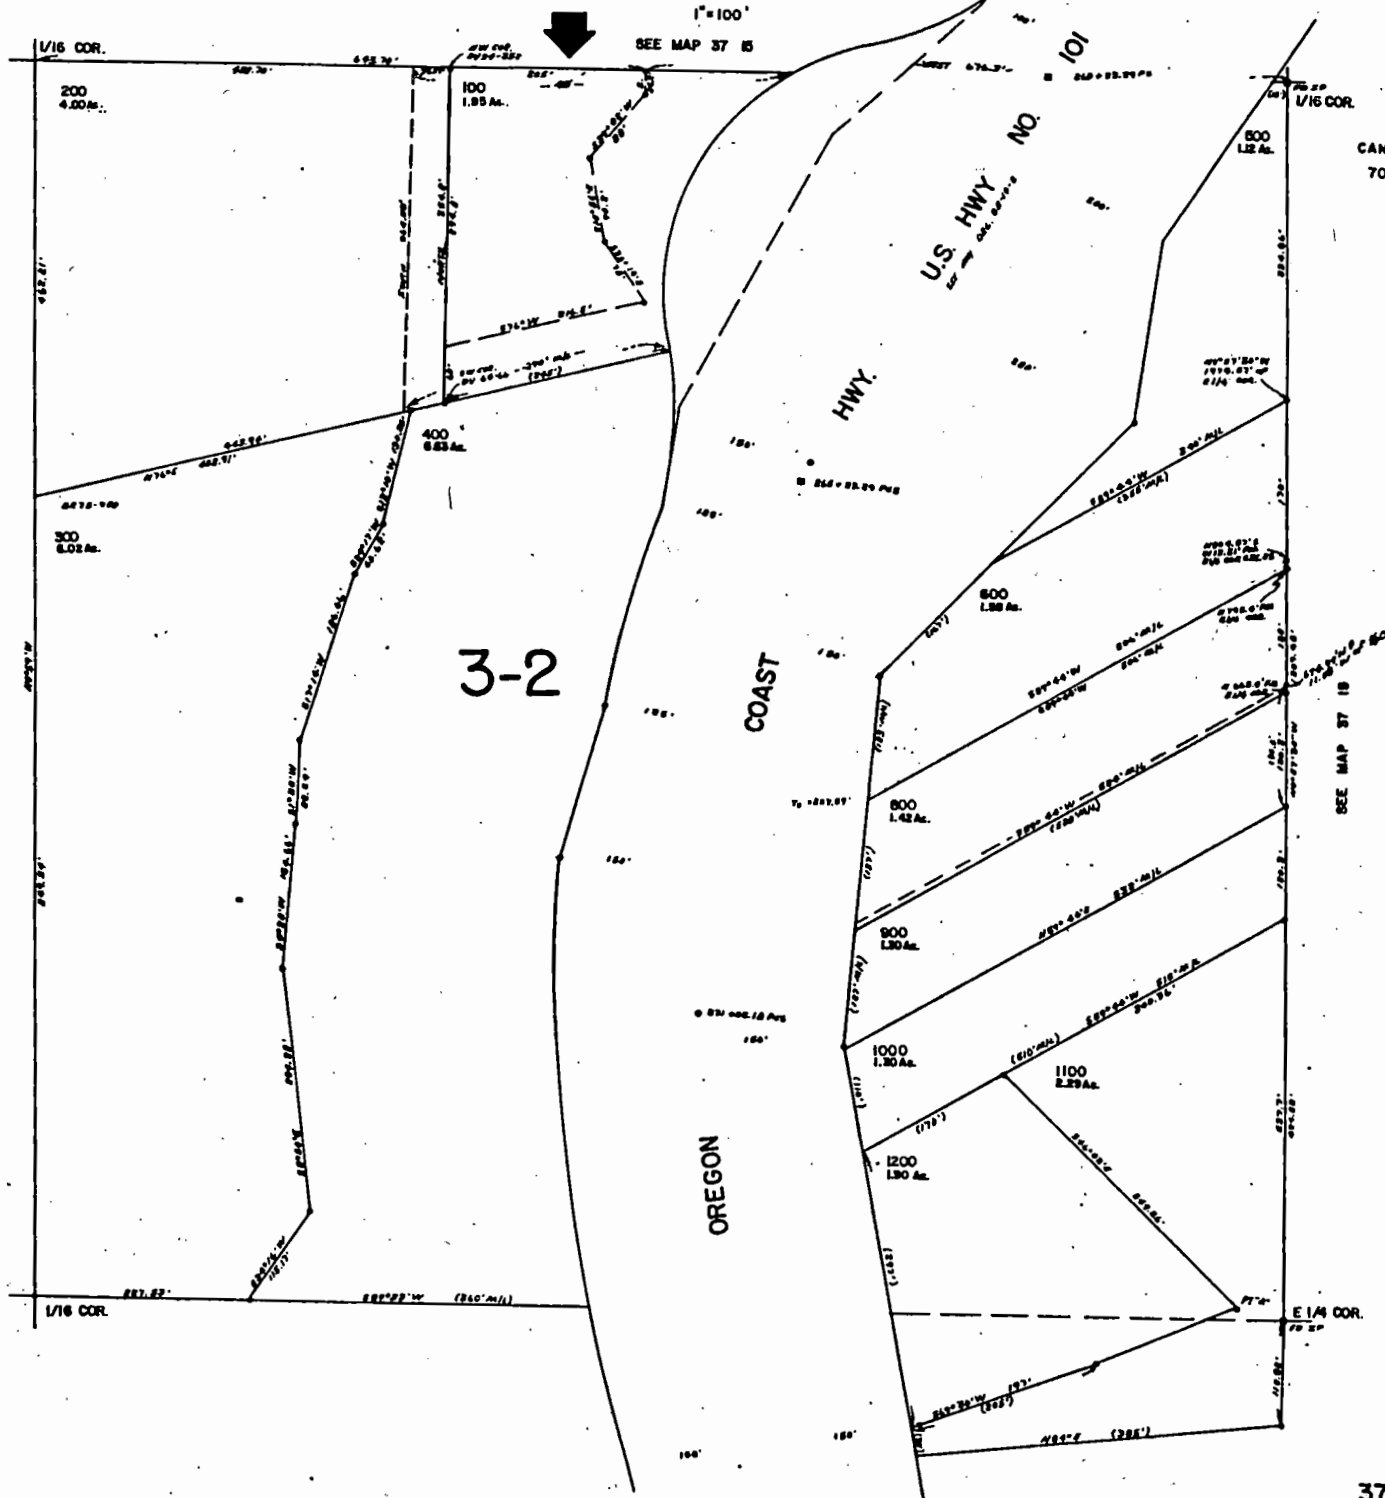

RECEIVED

APR 9 1953

STATE ENGINEER
OREGON

Application Number 27831

DESCRIPTION OF SPRING

1. Is spring on property of applicant? No
2. If not, give name and address of legal owner S. A. AGNEW
903 B. Street, Centralia, Washington
3. Have you secured consent of owner to appropriate water from this spring and for construction of pipe line or other works? yes
4. If you have not such consent, do you expect to secure right of way through condemnation? _____
5. What is the maximum flow from spring? 1/2 gal per minute
(Gallons per minute or cubic feet per second) _____
- Minimum flow? _____
- Is flow measured or estimated? Estimated
6. Does the stream flowing from spring form a well defined natural channel? No
7. Does the water flow off the lands on which it first arises? yes
8. Give the name of the stream or other body of water into which water from spring flows. Pacific Ocean
9. If the water from the spring sinks or evaporates before reaching other water, give distance water flows from spring before vanishing. _____
10. Remarks _____

Annie Schuel

Gald Beach Ore. Box 81
Names and Addresses of Witnesses

William D. Turner
Doris L. Turner
Signature of Applicant

September 8, 1961

Gordon R. and Belle Daniels
Box 545
Gold Beach, Oregon

Dear Sir & Madam:

Enclosed is the map which you loaned to our field engineer when he made the inspection in connection with Permit 26936. We have copied a part of this for our records and appreciate the use of the map.

Very truly yours,

LEWIS A. STANLEY
State Engineer

By
Trevor Jones, Assistant

TJ/jh
Enc.

December 6, 1960

William D. and Doris L. Turner
Box 32
Gold Beach, Oregon

Dear Sir and Madam:

This will acknowledge your letter of November 30 together with the enclosed copies of two letters regarding monies paid to a plumbing company.

Our records show that the application No. 34183, which was approved by permit No. 26936, indicated that the water use project was completed and in operation.

In line with the usual practice of this office a final proof survey by a representative of this office will be scheduled at a later date. Upon completion of the survey a certificate of water right will be issued in evidence of the right established within the terms of the permit.

Very truly yours,

LEWIS A. STANLEY
State Engineer

By
James W. Carver, Jr., Assistant

JWC:eh

Box 32
Gold Beach, Oregon
November 30, 1960

State Engineer
Salem, Oregon

Re: File No. 34183

Dear Sir:

I am enclosing copies of two letters, which shows we have made improvement on our water system.

If I am not mistaken, according to your letter of November 7th; after improvements our made on our system, we are eligible to apply for a Water Right, as I believe what we have now is just a permit.

Please advise me if I am not correct in this matter.

Yours very truly,

William D. Turner
William D. Turner

encl.

C O P Y

CERTIFIED MAIL

August 4, 1960

Sevey & Taylor Plumbing Service

Box 161

Gold Beach, Oregon

File No. 20950

Hunter Crk.-Cape Sebastian Sec.

Oregon Coast Hwy.

Clara Belle Turner, etal

Dear Sirs:

Enclosed is our State Highway Revolving Fund Check No. All72, in the amount of \$537.05, payable to Sevey and Taylor Plumbing Service. This is payment in full for the installation of the 1,000 gallon water tank on the Gordon Turner property. Payment is made in accordance with your statment dated June 23, 1960 attached hereto.

The payment of the \$124.35 for the plastic pipe, which was in addition, will be paid when we have Commission approval of same. This will be present at the August 18-19 meeting.

Very truly yours,

EARL F. SALING

Right of Way Office Manager

RK

blr

enc. check & receipt

copy of statement

cc: Mr. & Mrs. Daniels

L. A. Holt

N C O P Y

August 30, 1960

Sevey & Taylor Plumbing Service

Box 161

Gold Beach, Oregon

File No. 20950

Hunter Creek-Cape Sebastian

Oregon Coast Hwy.

Clara Belle Daniels

Gentlen:

Enclosed is our State Highway Revolving Fund Check No. A1980, in the amount of \$124.35, payable to Sevey and Taylor Plumbing Service. This represents the balance of the monies due your firm for services in connection ~~with~~ the above listed transaction. This is payment in full for the additional 454 feet of plastic pipe installed in relation to installation of the water system. A copy of the statement of work and costs is attached.

Very truly yours,

EARL F. SALING

Right of Way Office Manager

blr

enc. check & receipt

copy of statement

cc: Mr. & Mrs. Daniels

34183

November 7, 1960

William D. and Doris L. Turner
Box 32
Gold Beach, Oregon

Dear Sir and Madam:

34183, Permit No. 26936 with blueprint.

34183

September 2, 1960

William D. & Doris L. Turner
Box 32
Gold Beach, Oregon

Dear Sir and Madam:

This will acknowledge receipt of the returned tracing necessary to application number 34183.

The application now appears to be in a form satisfactory to be considered for approval with the next group.

Very truly yours,

LEWIS A. STANLEY
State Engineer

By
Walter N. Perry, Assistant

mgb

34183

August 23, 1960

William D. & Doris L. Turner
Box 32
Gold Beach, Oregon

Dear Sir and Madam:

This will acknowledge receipt of your letter dated August 19, 1960, returning your application file number 34183.

Your application has been amended as per your request and upon completion and return of the enclosed tracing to show the location of both houses where water will be used, your application may be considered for approval.

Very truly yours,

LEWIS A. STANLEY
State Engineer

By
Walter N. Perry, Assistant

WNP:mgb
Enc: 1

Box 32
Gold Beach, Oregon
August 19, 1960

State Engineer
Salem, Oregon

Dear Sir:

Re: File No. 34183

Am returning signed application for water.

I find only one thing wrong in the application, and that is for the domestic use of one family. It has always been two families, as my mother also uses the water. I would appreciate it if you would please change this. My mother has been using this water the same length of time as myself.

Thank you.

Yours very truly,

William D. Turner
William D. Turner

34183

August 17, 1960

William D. & Doris L. Turner
Box 32
Gold Beach, Oregon

Dear Sir and Madam:

This will acknowledge receipt of your letter dated July 30, 1960, submitting an application for a permit to appropriate 0.01 cubic foot of water per second from an unnamed spring for the domestic use of one family, tracing, legal description, spring description and fees in the sum of \$20.00 for which our receipt numbered 26476 is enclosed.

Your application has been examined and filed as provided by law under file numbered 34183. Before it may be considered for approval by issuance of a permit, it must be signed in the space provided immediately following item 14.

Your application is returned for completion by signature being endorsed so that in order to retain its date of priority it must be returned to this office on or before October 17, 1960.

Very truly yours,

LEWIS A. STANLEY
State Engineer

By
Walter N. Perry, Assistant

WNP:mgb
Enc: 2

Box 32
Gold Beach, Oregon
July 30, 1960

RECEIVED
AUG 1 1960

ENGINEER
JAMES L. COOK

Lewis A. Stanley
State Engineer
Salem, Oregon

Re: File No. 27831

Dear Sir:

Enclosed is check in the amount of \$20.00,
to apply for a water right, on the information
which you have on file for us.

Thank you.

Yours truly,

William D. Turner

William D. Turner

encl.

Inspection
Aug. 5, 1961
M.B.

Certificate No.

William D. and Doris L. Turner

Box 32
Gold Beach, Oregon

Unmanned spring

Domestic use of two families

S. 12° 25' E. 1503.2' from the NE corner of Section 30, being within the SW $\frac{1}{4}$ NW $\frac{1}{4}$ of Section 30, T. 37 S., R. 14 W., N.M., in the county of Curry.

14 W., W.M., in the county of Curry.

1

Return One State Hwy map to Gordon R. Daniels
 3. Belle Tusher Daniels Box 545 Gold Beach Ave,
 (claim) after copying for final proof survey - M Bish

August 1, 1960

~~0.01 c.f.s. measured at the point of diversion~~

October 20, 1961

10/1/62 extended to extended to

10/1/63	extended to	extended to
---------	-------------	-------------

Remarks:

Application No.

Σελ. VI

229755A

92U

Number of acts

Twp.	Range	Sec.
------	-------	------

opposite

100

Tenthredinidae

ot b9bntx9

Time limit to complete construction

of Hebrews

Time limit to complete project

Remarks:

House

U.S. #101

Pipe line

Spring

SE 4 NE 4

T375, R15W
T375, R14W

S12°25'E

1503.2

N14°4'E

Point of Diversion
S12°25'E 1503.2
of Cor. Common to
Sections 24, 25, 19,
and 30

I, GARTH M. CROSS OF GOLD BEACH, OREGON,
DO HEREBY CERTIFY THAT THIS MAP WAS
MADE FROM NOTES TAKEN DURING AN
ACTUAL SURVEY MADE BY ~~ME~~ ~~OR~~ UNDER
MY IMMEDIATE SUPERVISION) ON NOV. 8,
1952; THAT THE MONUMENT SHOWN ON
THIS MAP, CONSISTING OF AN IRON PIN
TWO INCHES IN DIAMETER AND 36 INCHES
IN LENGTH, IS 1503.2 FEET AND
S. 12° 25' E. OF CORNER COMMON TO SECTIONS
24, 25, 19 AND 30.

REGISTERED
OREGON
LAND SURVEYOR

Garth M. Cross


NOV. 18, 1949

GARTH M. CROSS
No. 259

RECEIVED
AUG 29 1960
STATE ENGINEER
SALMON DIVISION

Application No. 27831
Permit No.

Application No. 34183
Permit No. 26936

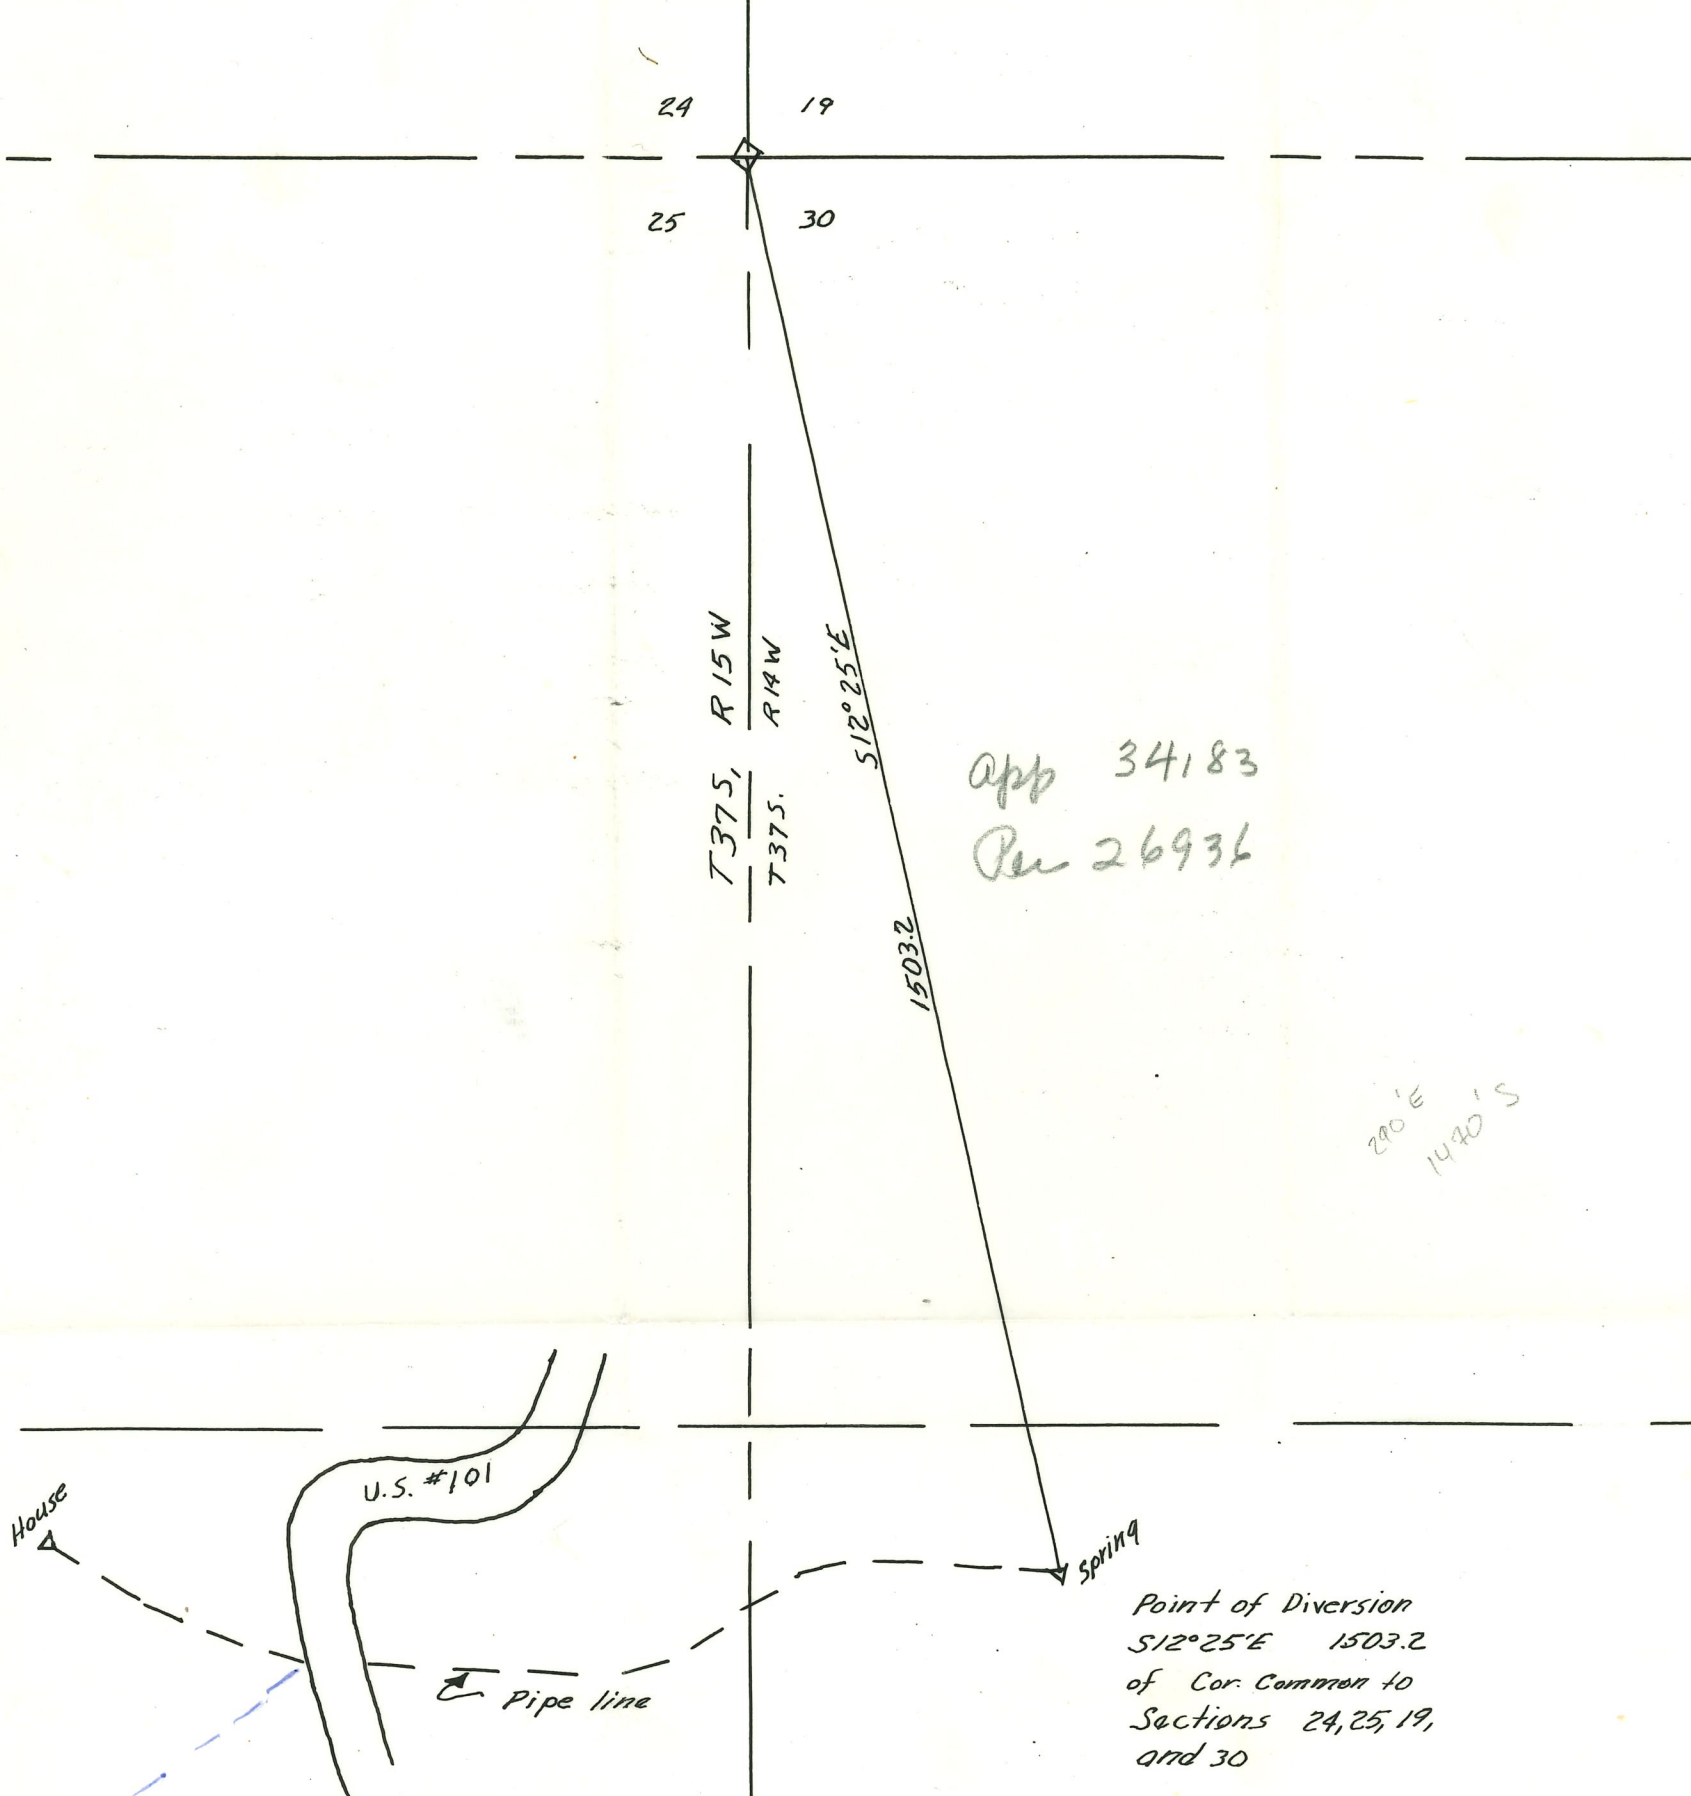

I, GARTH M. CROSS OF GOLD BEACH, OREGON DO HEREBY CERTIFY THAT THIS MAP WAS MADE FROM NOTES TAKEN DURING AN ACTUAL SURVEY MADE BY ME (OR UNDER MY IMMEDIATE SUPERVISION) ON NOV. 8, 1952; THAT THE MONUMENT SHOWN ON THIS MAP, CONSISTING OF AN IRON PIN TWO INCHES IN DIAMETER AND 36 INCHES IN LENGTH, IS 1503.2 FEET AND S. 12° 25' E. OF CORNER COMMON TO SECTIONS 24, 25, 19 AND 30.

REGISTERED
OREGON
LAND SURVEYOR
Garth M. Cross
NOV. 18, 1949
GARTH M. CROSS
NO. 259

RECEIVED
NOV 18 1952
STATE ENGINEER
SALEM, OREGON
RECEIVED
AUG 29 1960
STATE ENGINEER
SALEM, OREGON

Application No. ~~27831~~
Permit No.

Application No. 34183
Permit No. 26936

