


ALTERNATE RESERVOIR APPLICATION MAP

FOR: DAVID W. & KATHLEEN M. REED
BY: NATHAN REED, PE, CWRE
T27S, R14W, W.M. SECTION 21

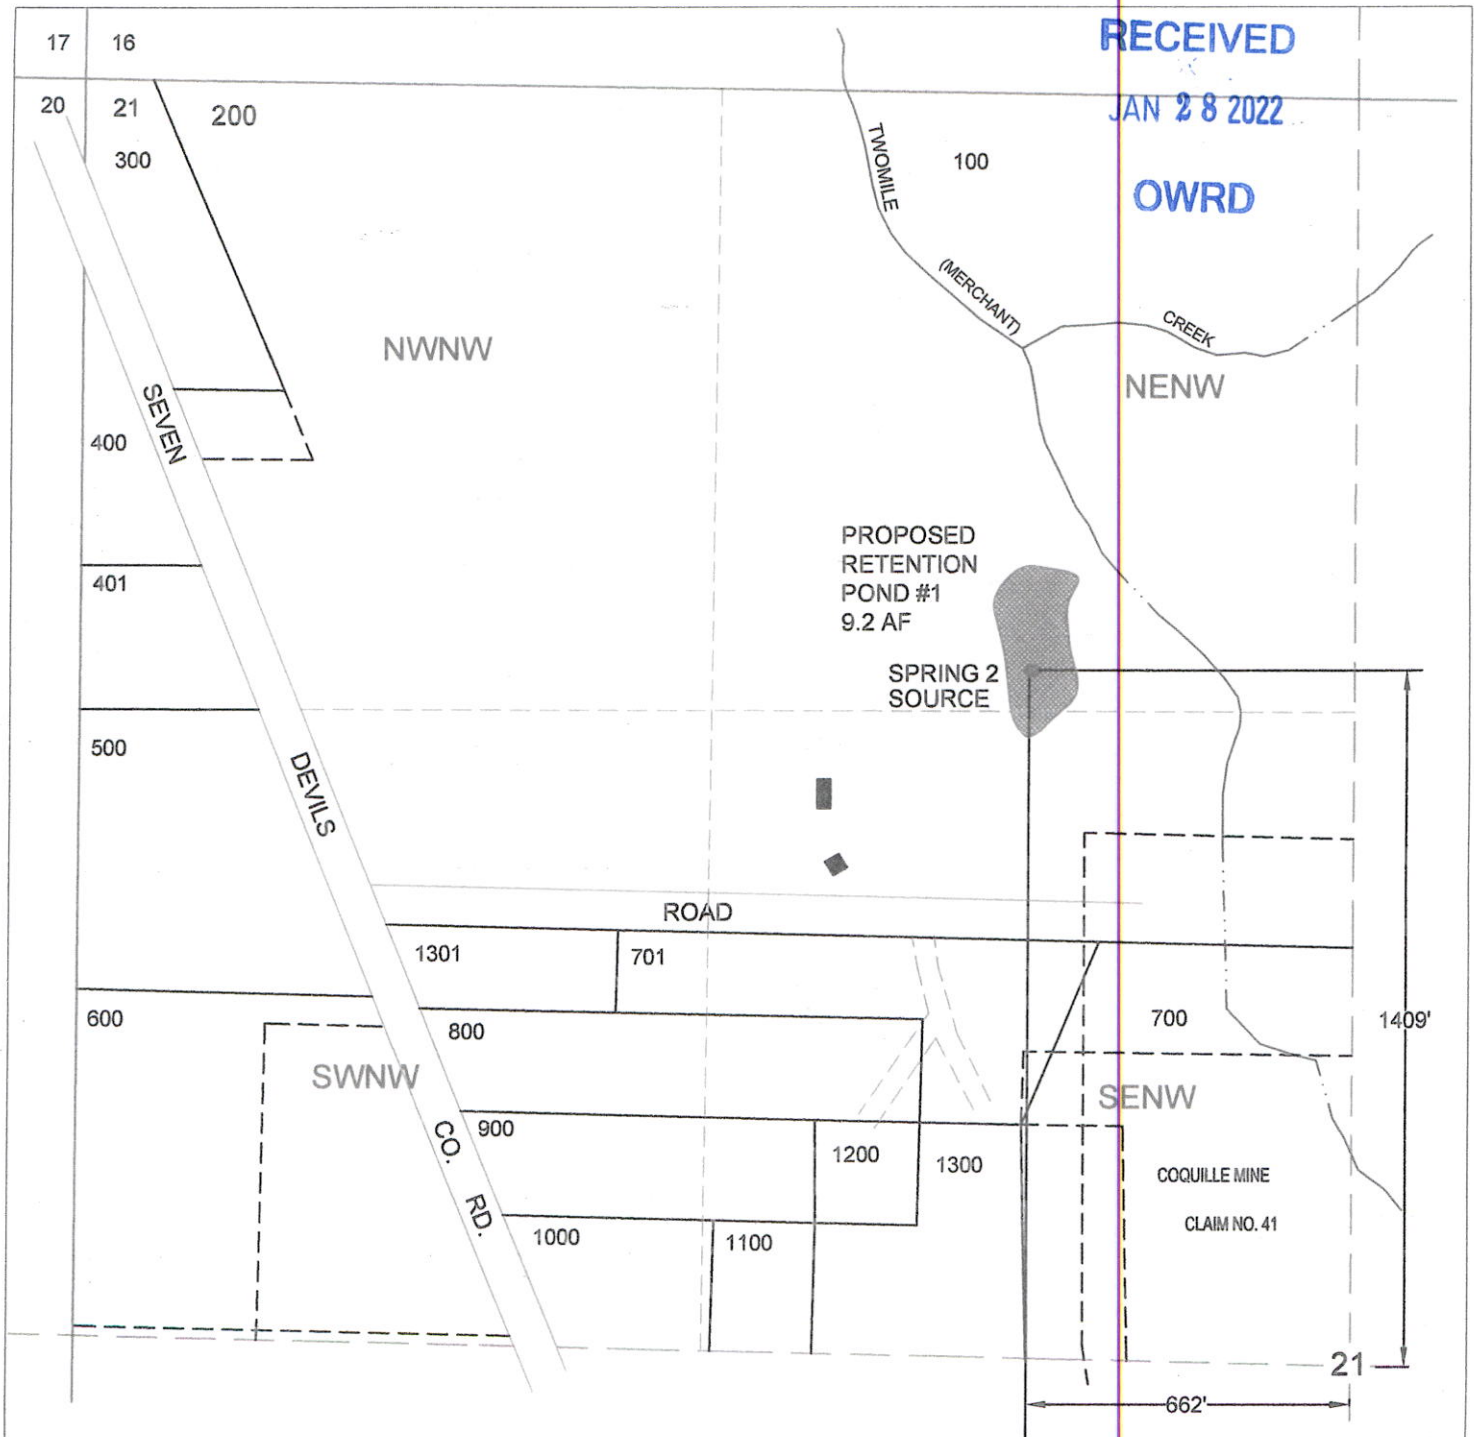

SCALE: 1" = 400'



PREPARED FOR:
DAVID W. & KATHLEEN M. REED
59049 SEVEN DEVILS ROAD
BANDON, OR 97411

PREPARED BY:
NATHAN REED, PE, CWRE
157 WEST BODIE STREET
ROSEBURG, OR 97471

THE PURPOSE OF THIS MAP IS TO IDENTIFY THE LOCATION OF THE WATER RIGHT. IT IS NOT INTENDED TO PROVIDE INFORMATION RELATIVE TO THE LOCATION OF PROPERTY OWNERSHIP BOUNDARY LINES.