

APPLICATION FOR PERMIT HUMAN CONSUMPTION

TOWNSHIP 35 SOUTH RANGE 4 WEST, W.M.

JACKSON COUNTY OREGON

RECEIVED


MAY 23 2022

OWRD

RECEIVED


JUN 30 2022

OWRD

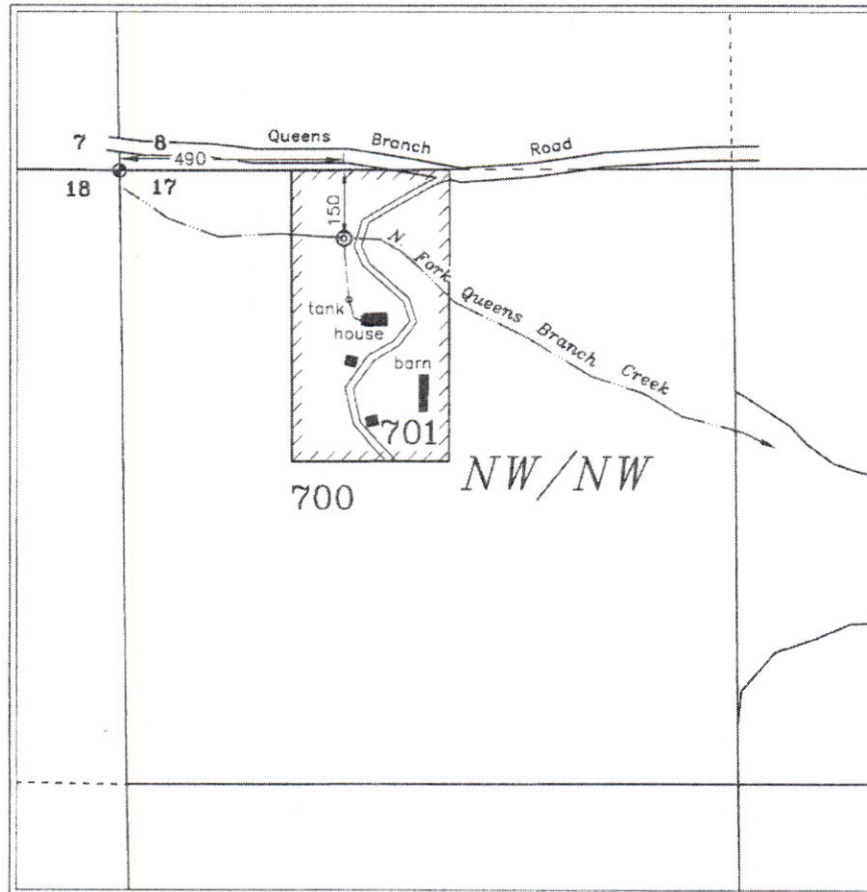

Legend

POINT OF DIVERSION: NW/NW Section 17, 150 feet south & 490 feet east from the NW corner section 17, T35S, R4W, W.M.

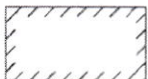

Human Consumption
TL-701

APPLICANT:

TERRY D. AND TAMARA K. SHORES
P.O. Box 2022
Rogue River, OR 97537-2022



Scale
1 inch = 400 feet

SUPERIOR WATER RIGHT CONSULTING, LLC
245 GLENOAK LANE
GRANTS PASS, OR 97526
(541) 761-1057

5/12/2022 ned

This map is not intended to provide legal dimensions or locations of property ownership lines

APPLICATION FOR PERMIT HUMAN CONSUMPTION

TOWNSHIP 35 SOUTH RANGE 4 WEST, W.M.
JACKSON COUNTY OREGON

RECEIVED


MAY 23 2022

OWRD

RECEIVED


JUN 30 2022

OWRD

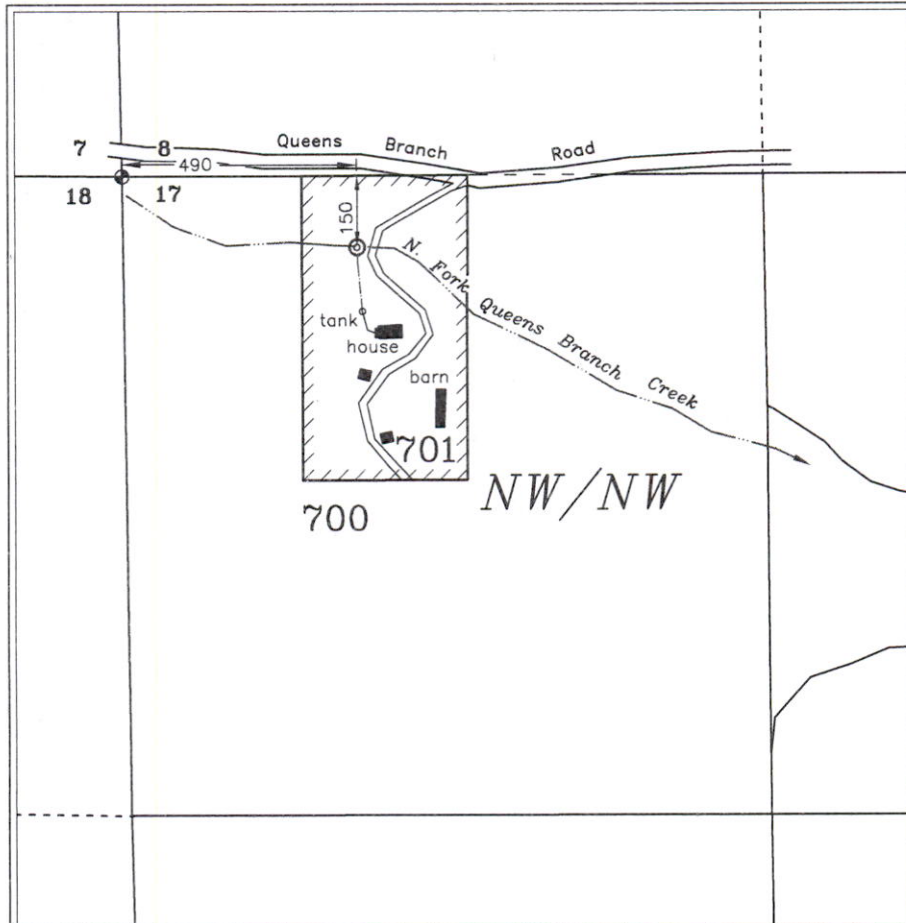

Legend

POINT OF DIVERSION: NW/NW Section 17, 150 feet south & 490 feet
east from the NW corner section 17, T35S, R4W, W.M.

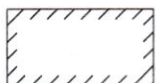

Human Consumption
TL-701

APPLICANT:

TERRY D. AND TAMARA K. SHORES
P.O. Box 2022
Rogue River, OR 97537-2022



Scale
1 inch = 400 feet

SUPERIOR WATER RIGHT CONSULTING, LLC
245 GLENOAK LANE
GRANTS PASS, OR 97526
(541) 761-1057

5/12/2022 ned


This map is not intended to provide legal
dimensions or locations of property
ownership lines

PARTITION PLAT NO. P-35-2016

LOCATED IN
THE NORTHWEST 1/4 OF SECTION 17
TOWNSHIP 35 SOUTH, RANGE 4 WEST,
WILLAMETTE MERIDIAN, JACKSON COUNTY, OREGON
FOR

Terry and Tamara Shores
2585 Queens Branch Road
Rogue River, Oregon 97537

RECEIVED
DATE 9-23-16 BY JH
This survey consists of:
2 sheet(s) Map
0 page(s) Narrative
JACKSON COUNTY
SURVEYOR

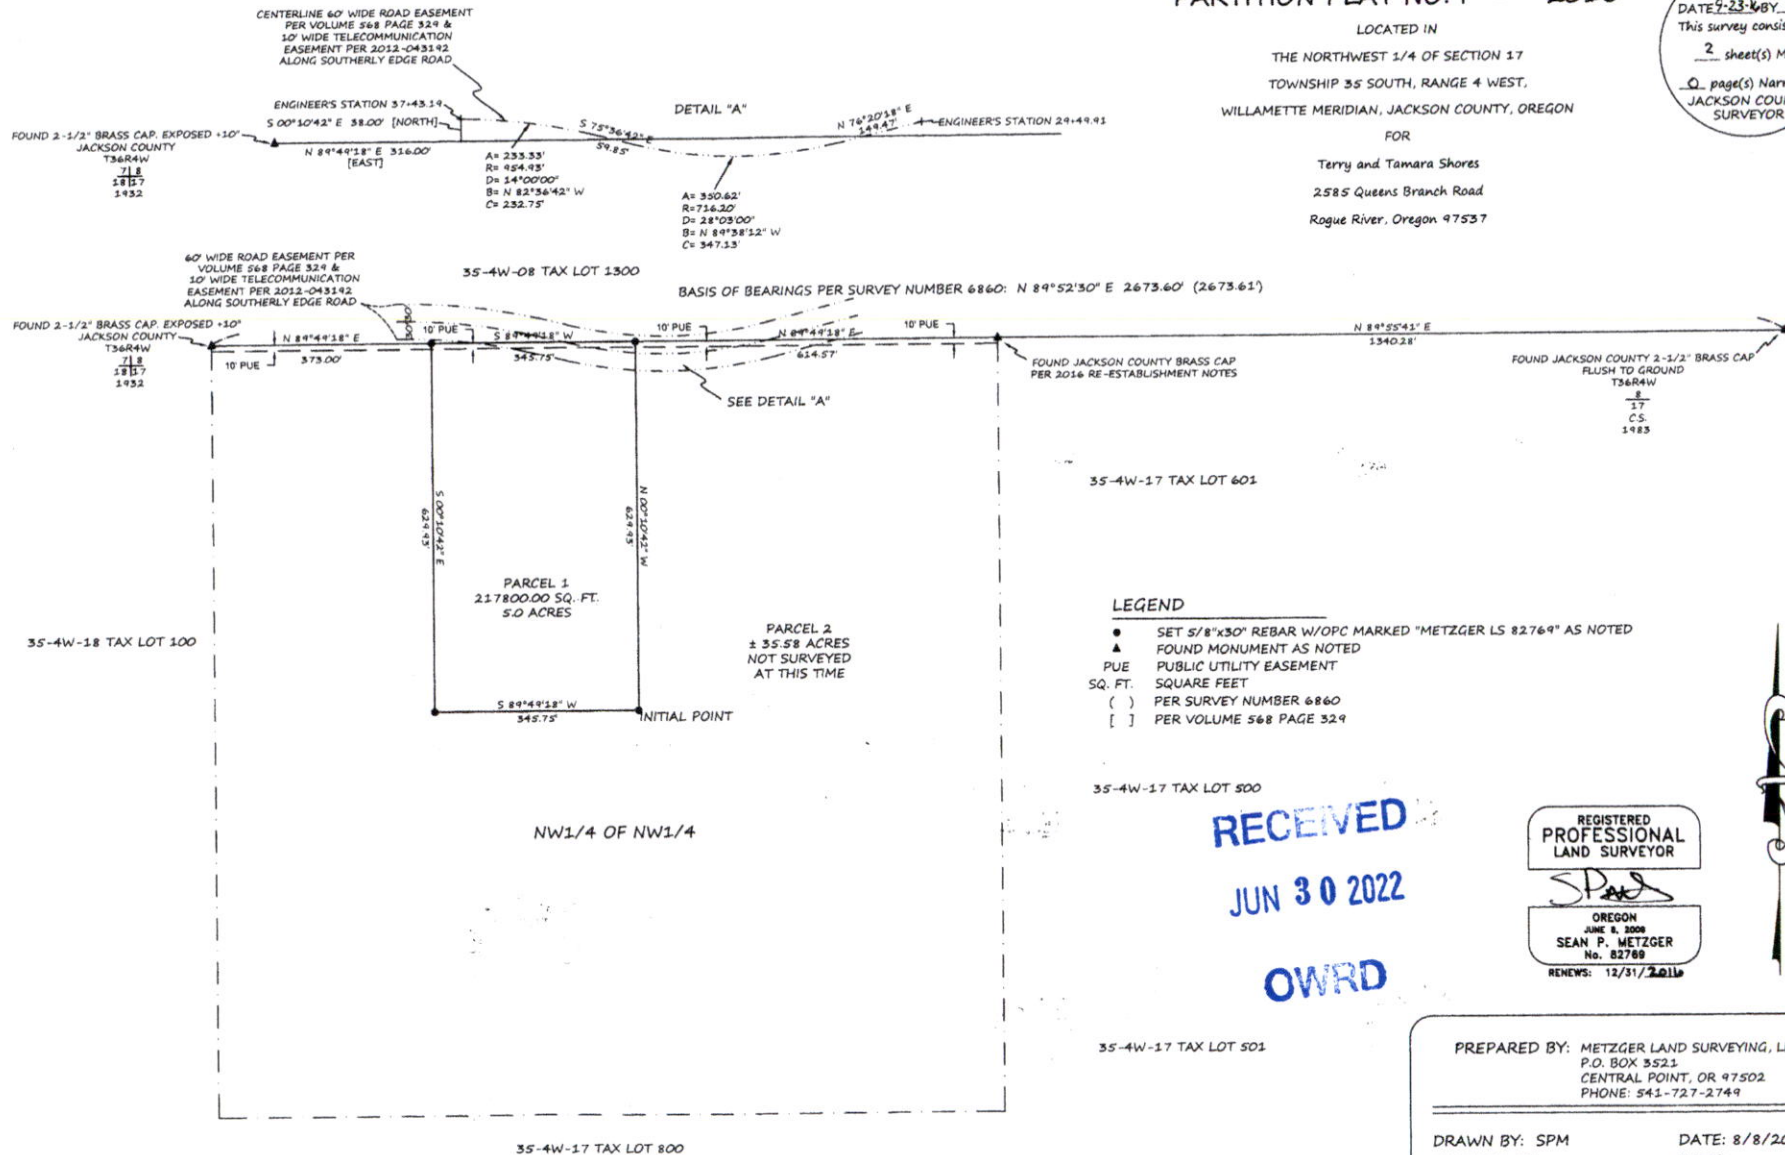

I, Sean P. Metzger, do hereby certify
that this is an exact copy of the original.

SPM

SCALE: 1"=150'



PREPARED BY: METZGER LAND SURVEYING, LLC
P.O. BOX 3521
CENTRAL POINT, OR 97502
PHONE: 541-727-2749

DRAWN BY: SPM
CHECKED BY:

DATE: 8/8/2016
DATE:

SURVEY FOR: TERRY SHORES
2585 QUEENS BRANCH ROAD, ROGUE RIVER, OREGON 97537

SHEET 2 OF 2